



LEGEND


- Sign Mounted on Sign Post
- Sign Mounted on Monotube Pole
- Sign Mounted on Wood Post

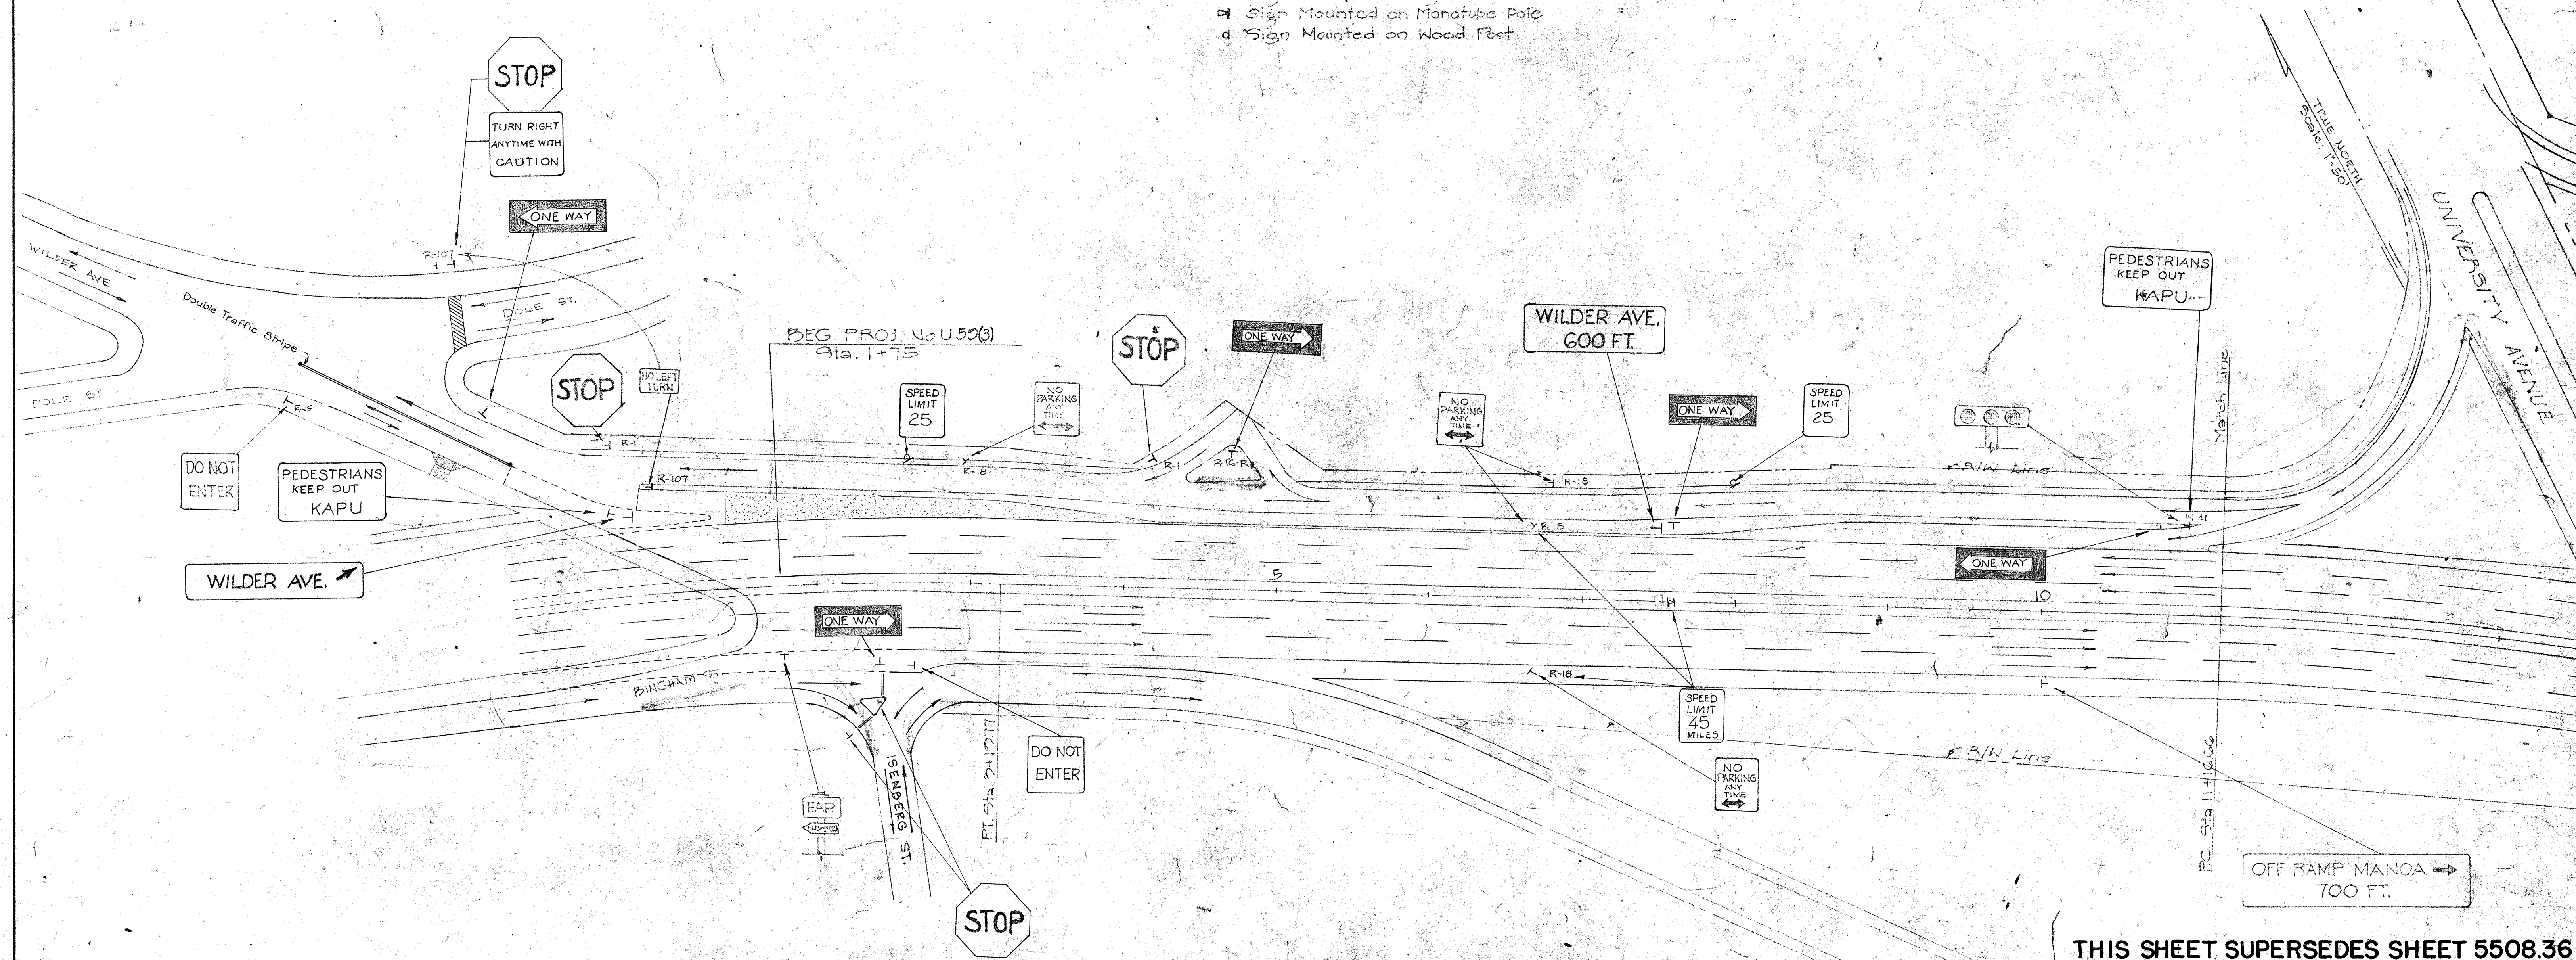

THIS SHEET SUPERSEDES SHEET 5508.36

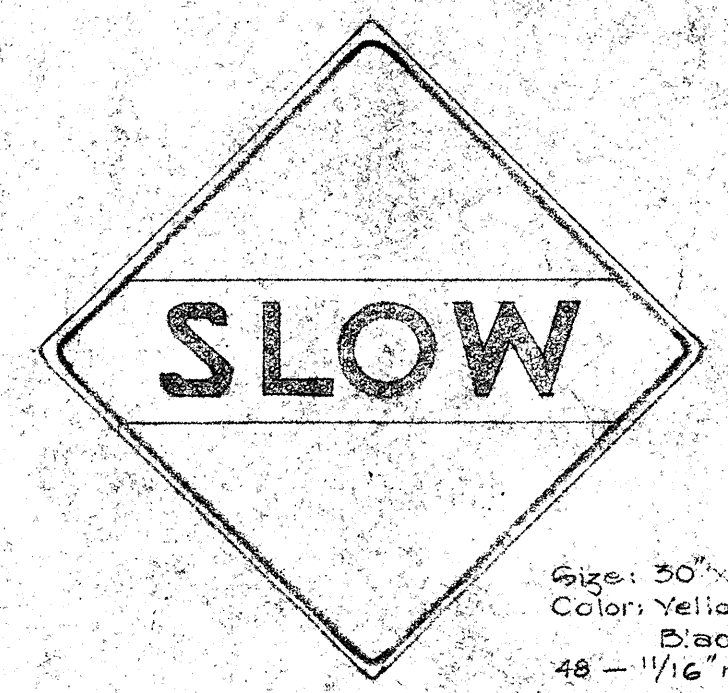


Size: 30" x 30"
Color: Yellow with 6" Black Letters
48 - 1/16" reflectors

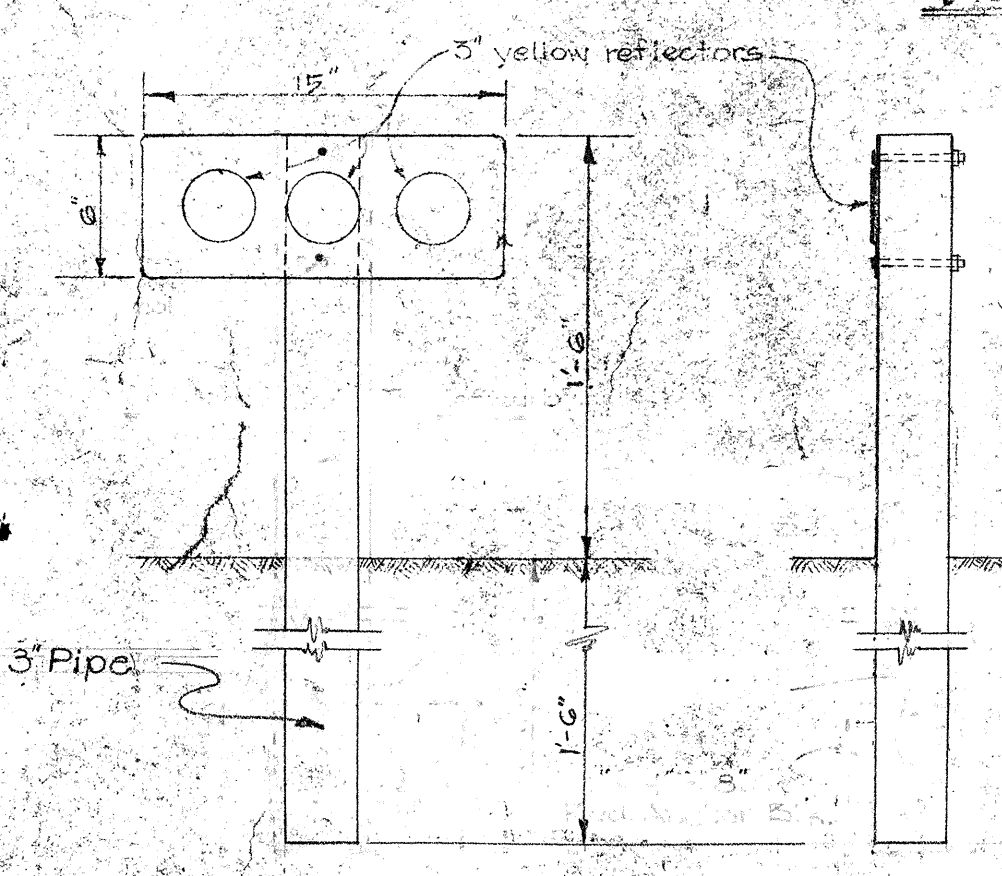


DETAIL OF SIGNS

NOTE: This post to replace Metal Guard Rail Post adjacent to Bridges where shown on plans.

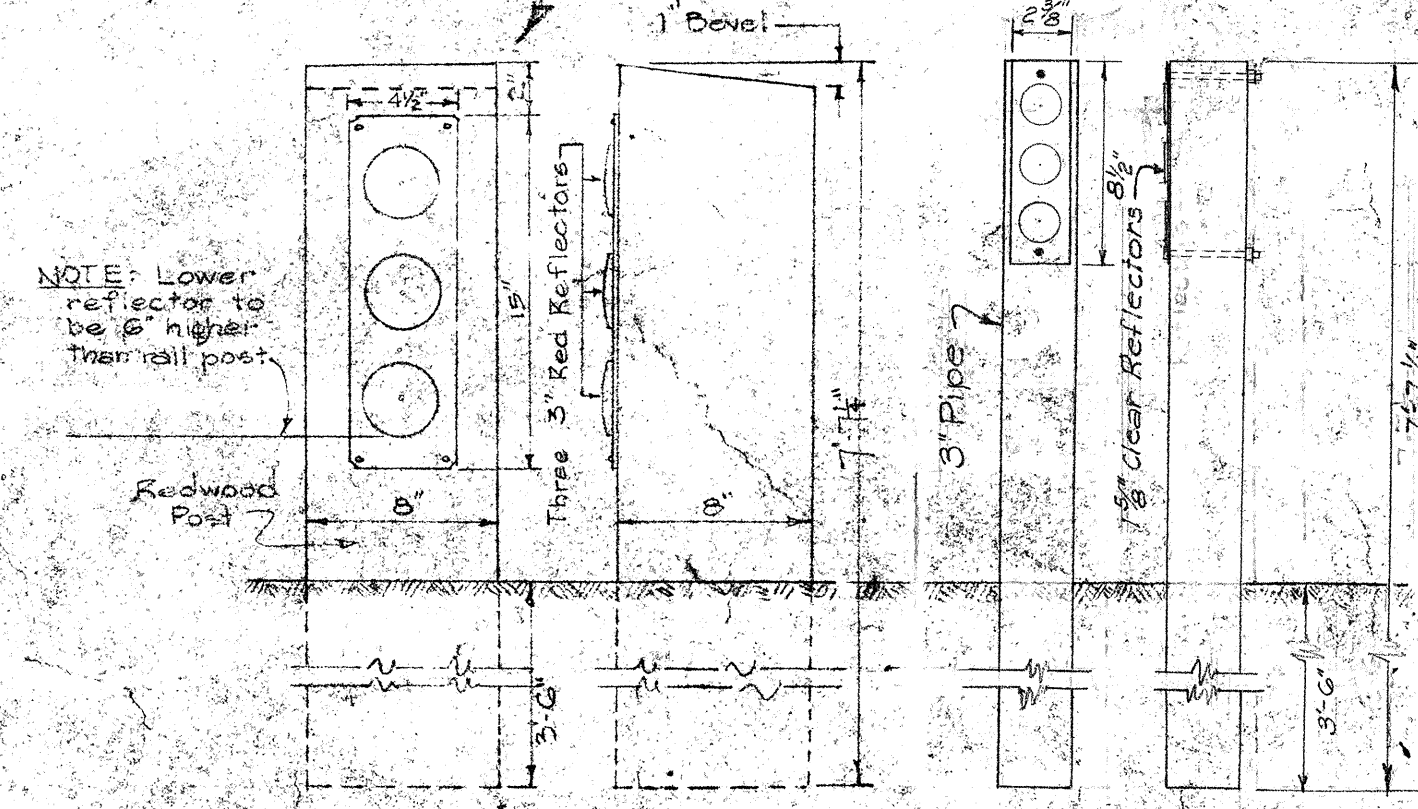

NOTE: Lower reflector to be 6" higher than rail post.

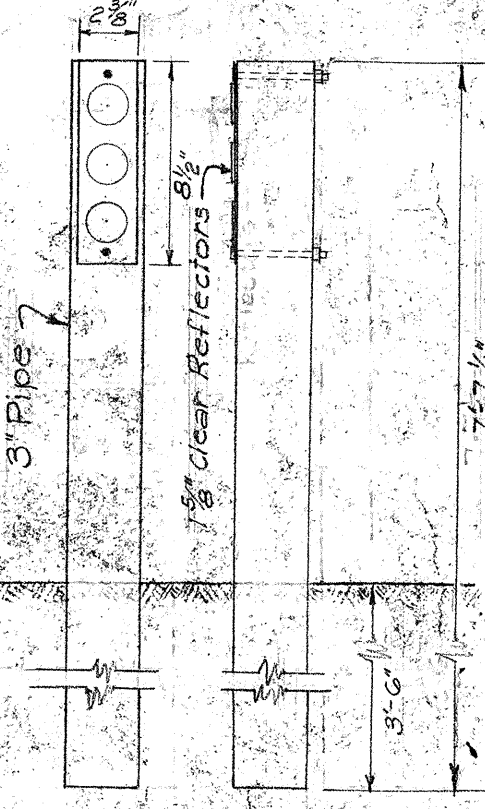

NOTE: This marker shall be installed opposite and at the same height as marker W-42.


NOTE:
1-Regulatory and Warning Signs - See Sheet 5508.20
2-Destination Signs - See Sheet 5508.21
3-Directional Signs - See Sheet 5508.21A

TERRITORIAL HIGHWAY DEPARTMENT
TERRITORY OF HAWAII

TRAFFIC SIGNS

MAUKA ARTERIAL
Isenberg Street to Old Wai'anae Road
Fed. Aid Urban Proj. No. U5503

DATE: _____
DESIGNED BY: _____
DRAWN BY: _____
CHECKED BY: _____
ORIGINAL PLAN: _____
NOTE BOOK: _____
NO. _____

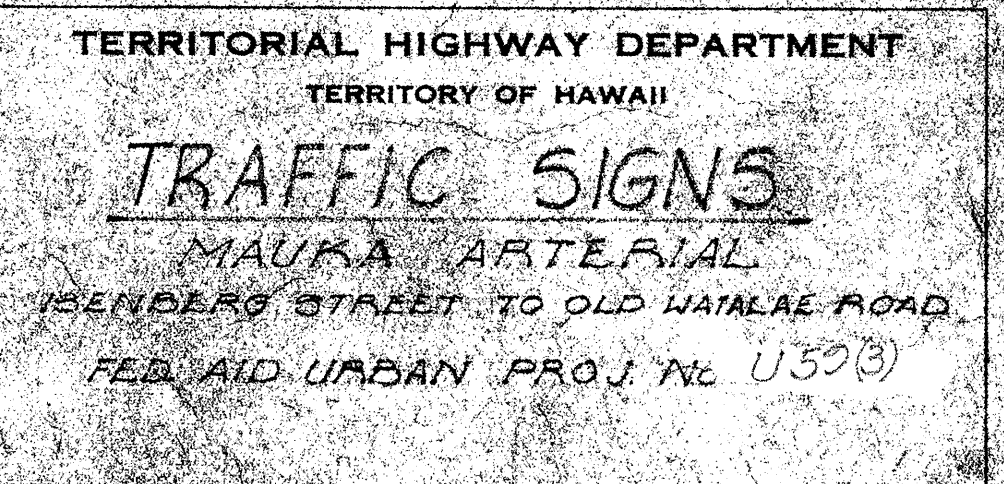

5508-38A

ORIGINAL PLAN	SURVEY PLOTTED BY	DATE
	DESIGNED BY	
	DRAWN BY	
	TRACED BY	
NOTE BOOK	QUANTITIES BY	
No	CHECKED BY	
	CHECKED BY	

THIS SHEET SUPERSEDES SHEET 5508.38