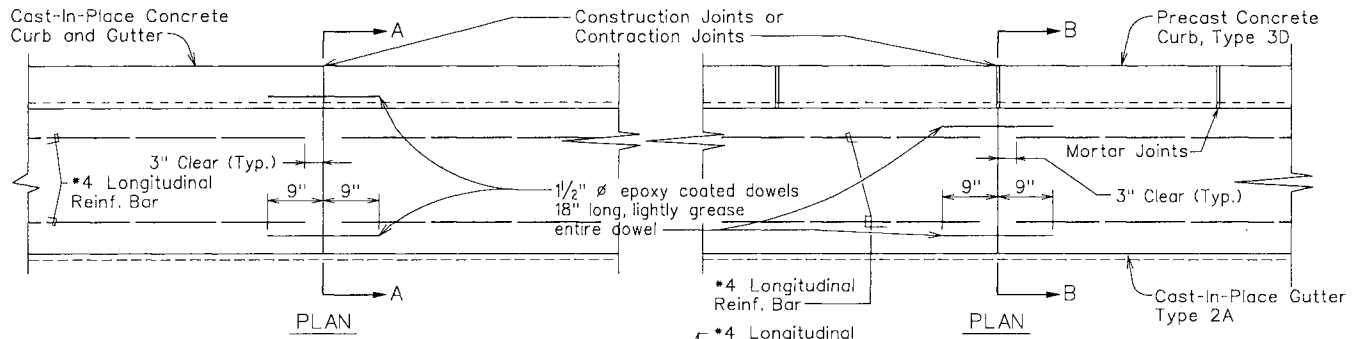

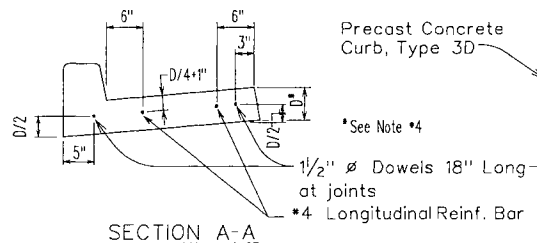

SECTION A-A

CAST-IN-PLACE CURB & GUTTER

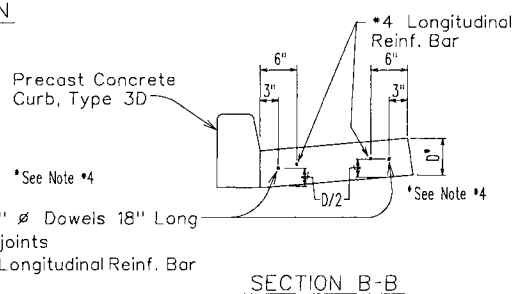

SECTION B-B

CAST-IN-PLACE GUTTER

CONSTRUCTION AND CONTRACTION JOINT DETAIL

Note:

1. Cast-in-Place P.C.C. Gutters shall be longitudinal broom finished.
2. Curb, Type 2A, Curb & Gutter, Type 2AG, are to be used only for constructing short segments of existing curbs and/or gutters of the same type.
3. The top of all types of concrete curbs, including driveway curbs shall be longitudinally broom finished.
4. For A.C. pavement areas, D equals to thickness of A.C.+A.C.Base but not less than 10". For P.C.C. pavement areas, D equals to thickness of P.C.C. pavement. (For P.C.C. pavement, see also D-22)
5. Concrete shall be Class A..
6. For curb returns use 1'-6" pre-cast concrete curbs.
7. Drawings are not to scale.
8. △ Expansion joints shall be installed prior to concrete placement and at a maximum spacing of 50.0'.

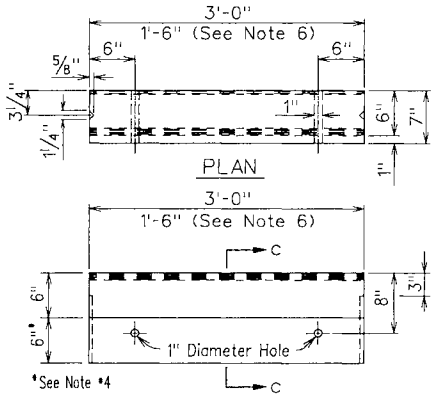

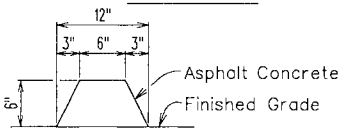

CURB, TYPE 6

BITUMINOUS CURB

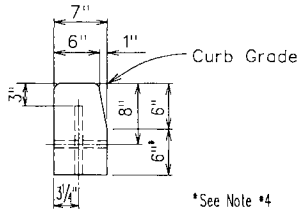

SECTION C-C

CURB, TYPE 3D

PRE-CAST CONC. CURB

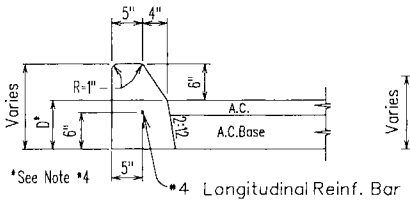

CURB, TYPE 2A

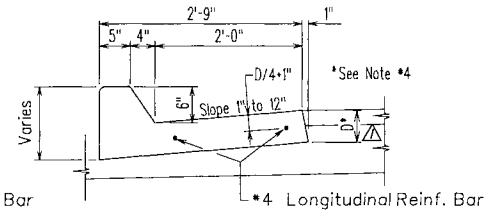

CURB & GUTTER, TYPE 2AG

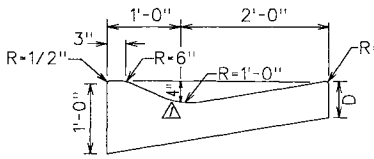

TYPE E CURB △

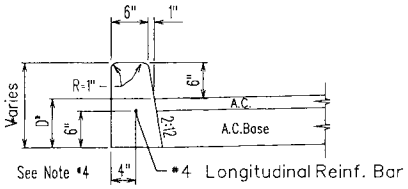

CURB, TYPE 2D

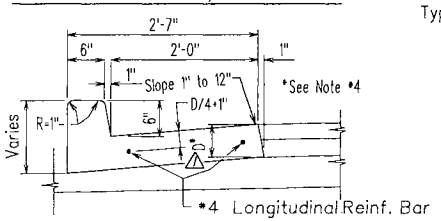

CURB & GUTTER, TYPE 2DG

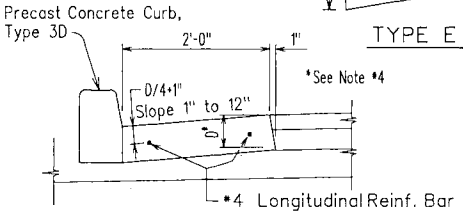

GUTTER, TYPE 2A

CAST-IN-PLACE CONCRETE CURBS AND/OR GUTTERS

△ 01/27/17	Add Note 8.	
	Replace 6" Gutter Height with D. Added Type E Curb.	
DATE	REVISION	APP'D.

STATE OF HAWAII
DEPARTMENT OF TRANSPORTATION
HIGHWAYS DIVISION

STANDARD PLAN D-05

TYPICAL DETAILS OF CURBS AND/OR GUTTERS

STANDARD PLAN D-05 r01/27/17

FIGURE 4

2/13/19