012606 Project Limits.dwg 01/26/06 rma

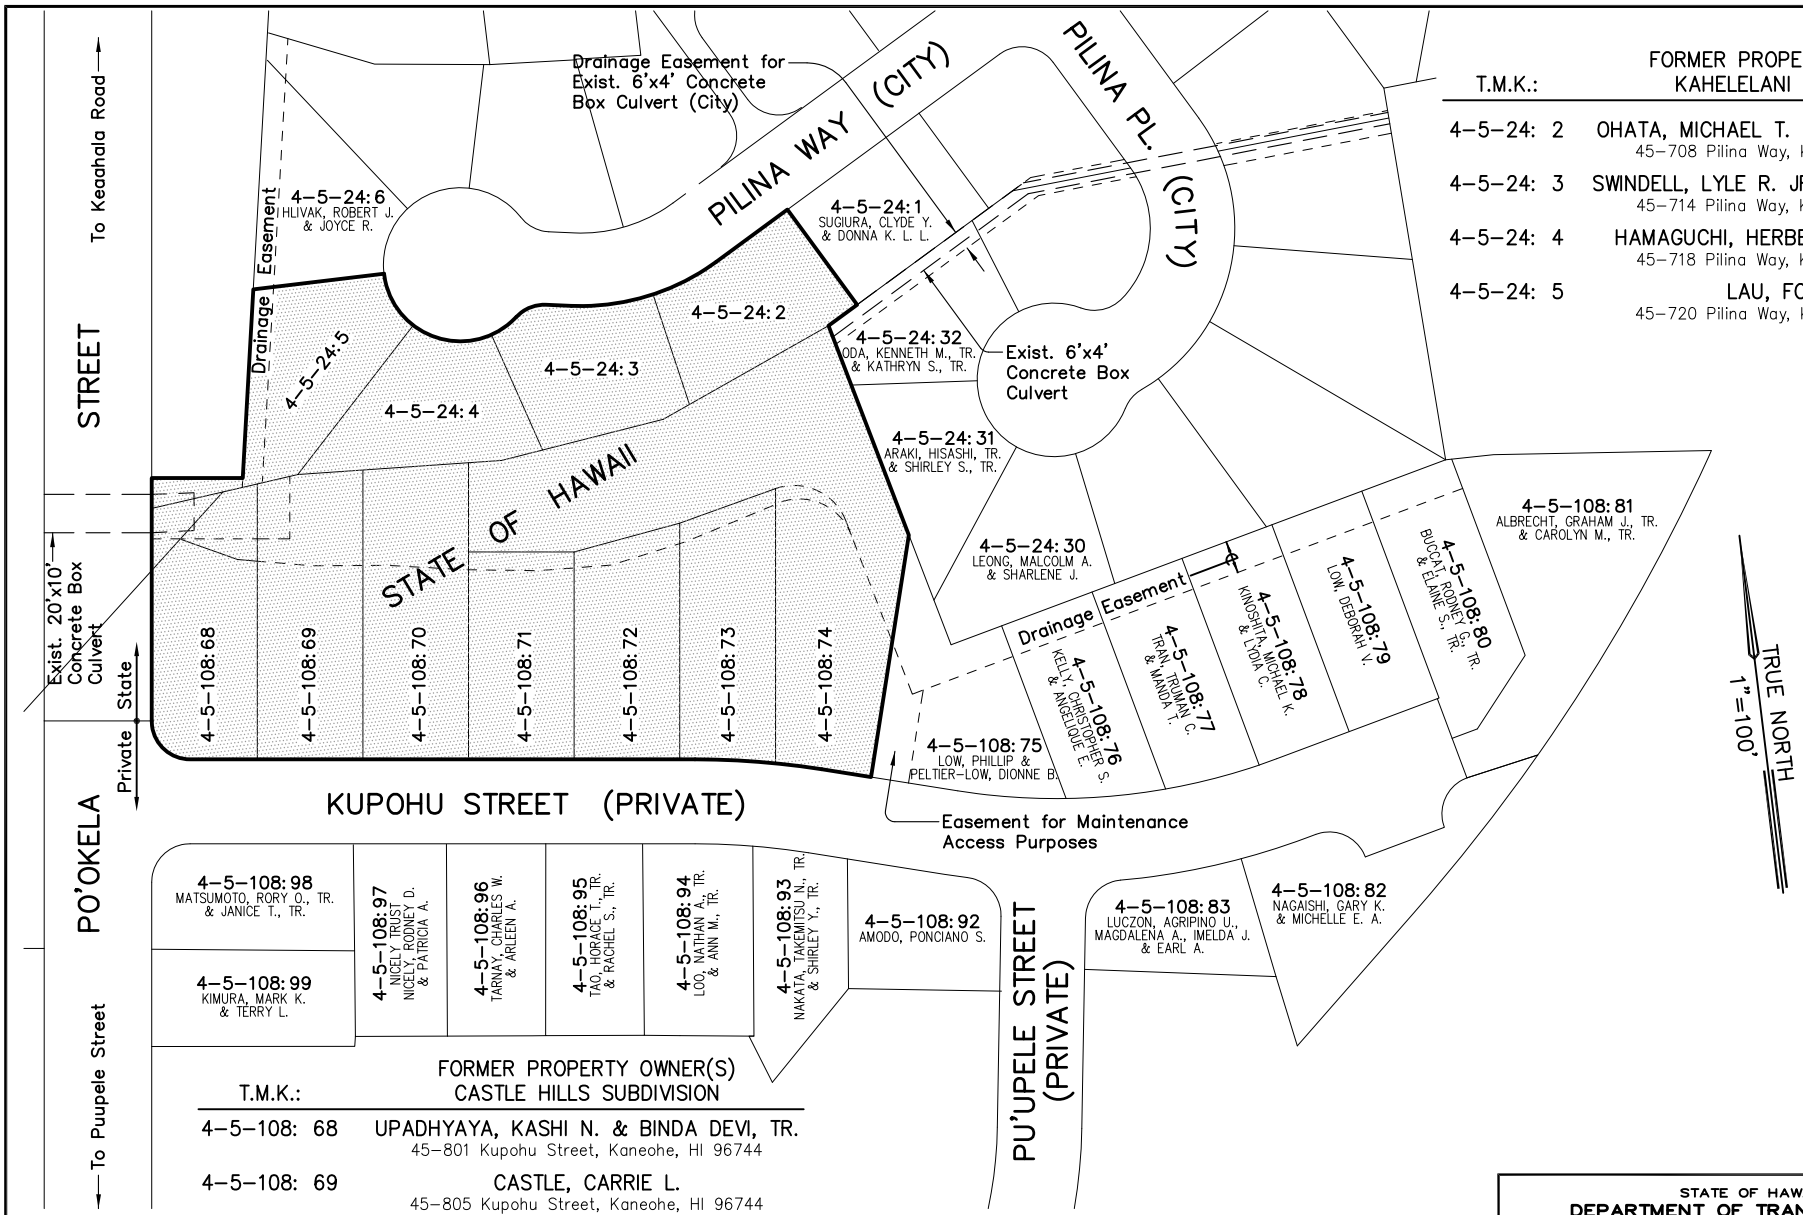


| T.M.K.: | FORMER PROPERTY OWNER(S) KAHELELANI SUBDIVISION |
|---|---|
| 4-5-24: 2 | OHATA, MICHAEL T. & SHARON ANN H.<br>45-708 Pilina Way, Kaneohe, HI 96744 |
| 4-5-24: 3 | SWINDELL, LYLE R. JR. & CATHARINA P.<br>45-714 Pilina Way, Kaneohe, HI 96744 |
| 4-5-24: 4 | HAMAGUCHI, HERBERT H. & MAY K.<br>45-718 Pilina Way, Kaneohe, HI 96744 |
| 4-5-24: 5 | LAU, FOOK KI<br>45-720 Pilina Way, Kaneohe, HI 96744 |

| T.M.K.: | FORMER PROPERTY OWNER(S) CASTLE HILLS SUBDIVISION |
|---|---|
| 4-5-108: 68 | UPADHYAYA, KASHI N. & BINDA DEVI, TR.<br>45-801 Kupohu Street, Kaneohe, HI 96744 |
| 4-5-108: 69 | CASTLE, CARRIE L.<br>45-805 Kupohu Street, Kaneohe, HI 96744 |
| 4-5-108: 70 | KONG, NATHAN S.L.<br>45-809 Kupohu Street, Kaneohe, HI 96744 |
| 4-5-108: 71 | ORCHOWSKI, JOSEPH R.<br>45-813 Kupohu Street, Kaneohe, HI 96744 |
| 4-5-108: 72 | GOYA, OWEN T. & MICHELLE Y.<br>45-817 Kupohu Street, Kaneohe, HI 96744 |
| 4-5-108: 73 | HARADA, CURTIS Y. & PAULINE K.<br>45-821 Kupohu Street, Kaneohe, HI 96744 |
| 4-5-108: 74 | HILL, BRENTON C. & SHONTAE M.<br>45-823 Kupohu Street, Kaneohe, HI 96744 |

## TAX MAP

SCALE: 1"=100'

STATE OF HAWAII
DEPARTMENT OF TRANSPORTATION
HIGHWAYS DIVISION

## TAX MAP

CASTLE HILLS ACCESS ROAD
DRAINAGE IMPROVEMENTS
T.M.K. 4-5-24: 02, 03, 04 and 05
T.M.K. 4-5-108: 68, 69, 70, 71, 72, 73 and 74
SCALE: AS SHOWN DATE: MARCH 2009

FIGURE No. 2