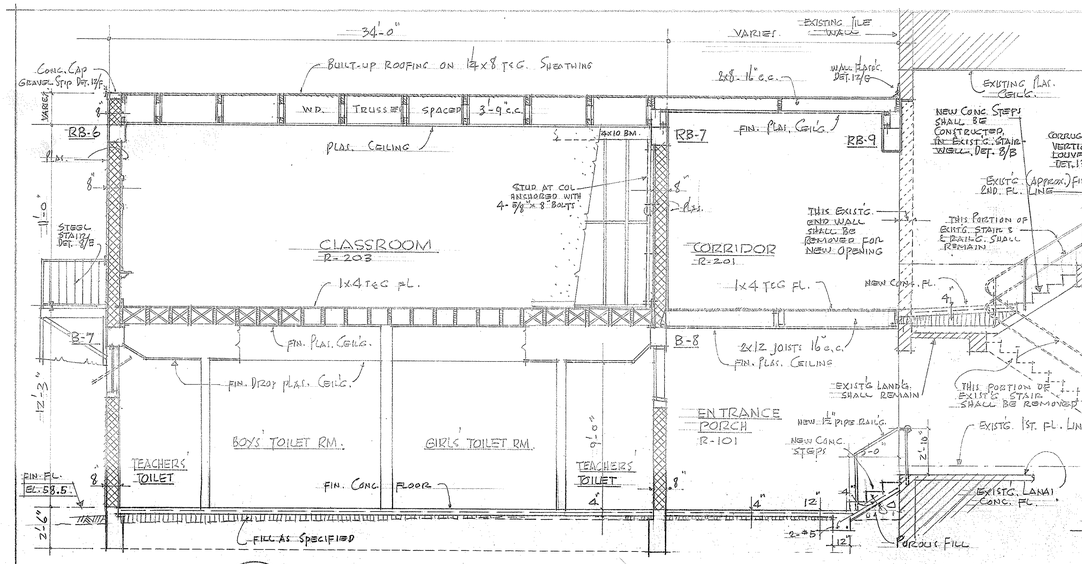

13/A SECTION
SCALE: ¼" = 1'-0"

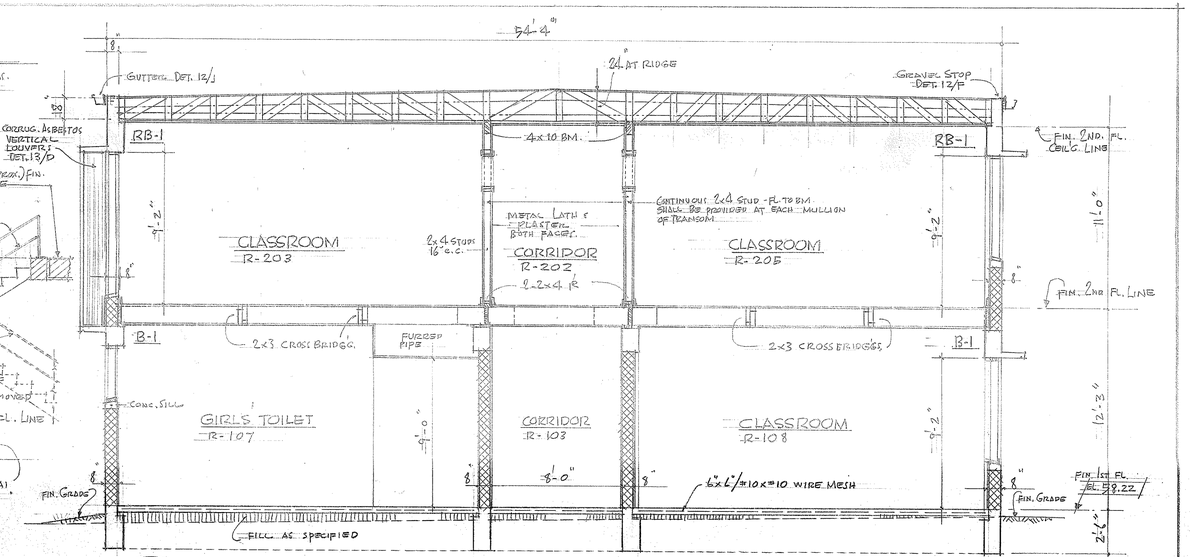

13/B SECTION
SCALE: ¼" = 1'-0"

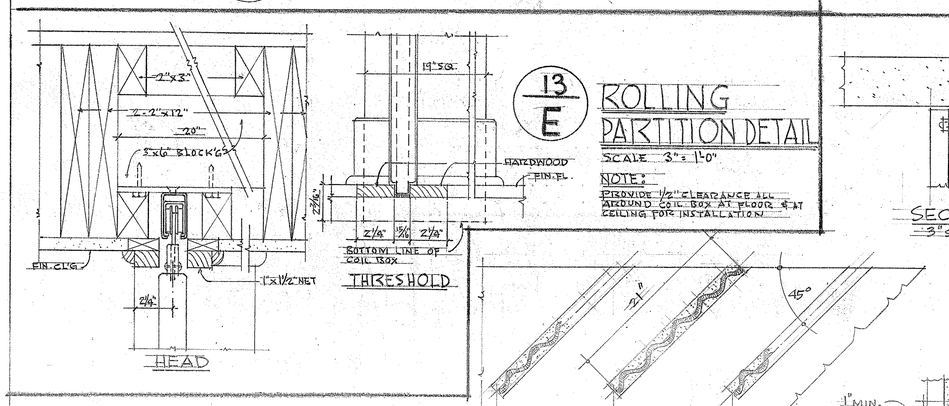

13/E ROLLING PARTITION DETAIL
SCALE 3" = 1'-0"

NOTE: PROVIDE 1/2" CLEARANCE ALL AROUND COIL BOX AT FLOOR & AT CEILING FOR INSTALLATION.

13/D VERTICAL LOUVERS
SCALES AS NOTED

TYPICAL PLAN OF SLATS
SCALE: ½" = 1'-0"

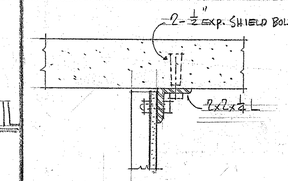

SEC. 2
3" SCALE

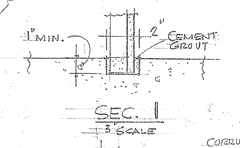

SEC. 1
3" SCALE

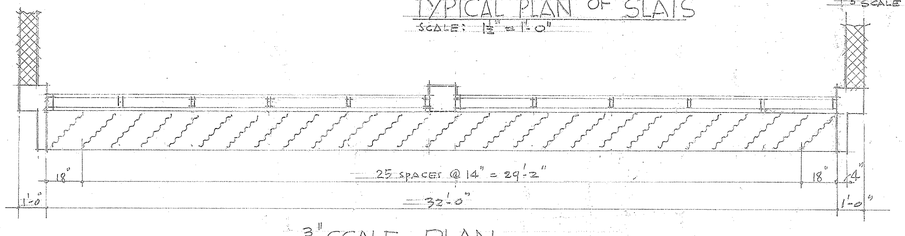

1/8" SCALE PLAN

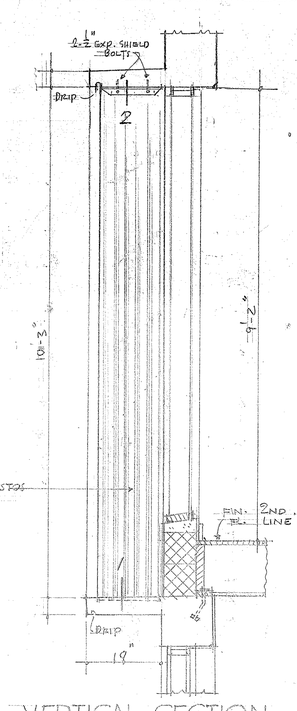

VERTICAL SECTION
SCALE: ¾" = 1'-0"

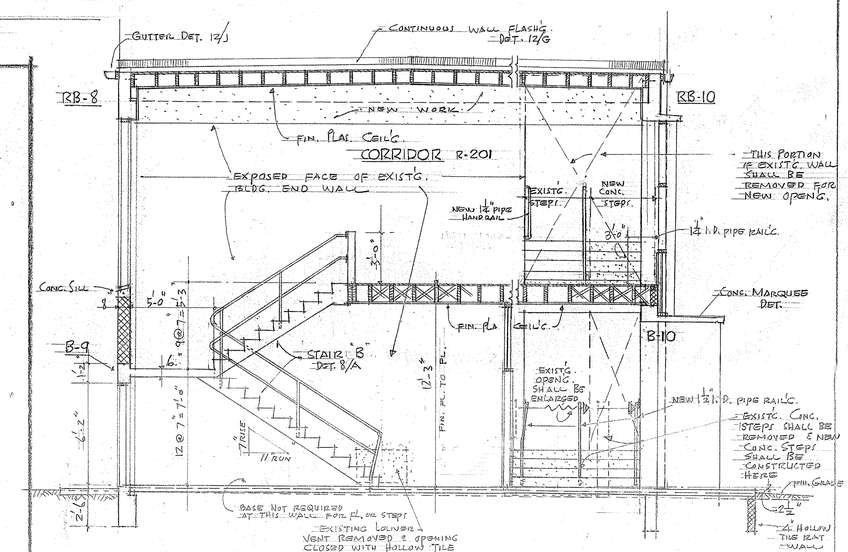

13/C SECTION
SCALE: ¼" = 1'-0"

TERRITORIAL HIGHWAY DEPARTMENT TERRITORY OF HAWAII		
REHABILITATION OF CERTAIN EXIST'G. IMPROVEMENTS ON SCHOOL PREMISES OF HONPA HONGWANJI MISSION OF HAWAII FORT ST. HONOLULU, T.H. IN CONNECTION WITH NUUANU HIGHWAY PROJECT No. BU-OG1-1-(6)		
DATE JULY 1958	ROBERT T. KATSUYOSHI - ARCHITECT HEGO FUCHINO - ENGINEER 213 N. QUEEN ST. HONOLULU 17, T.H.	SHEET 13 OF 18 SHTS

B 8146(1).15

(13)