


DATE	BY
FINAL SURVEY	SURVEYED
NOTE BOOK	PLOTTED
NO.	AREAS CHECKED

DATE	BY
ORIGINAL SURVEY	SURVEYED
NOTE BOOK	PLOTTED
NO.	AREAS CHECKED


FED. ROAD DIST. No.	STATE	FED. AID PROJ. No.	FISCAL YEAR	SHEET No.	TOTAL SHEETS
HAWAII	HAW.	13-5-0630(1)	1956	17	170

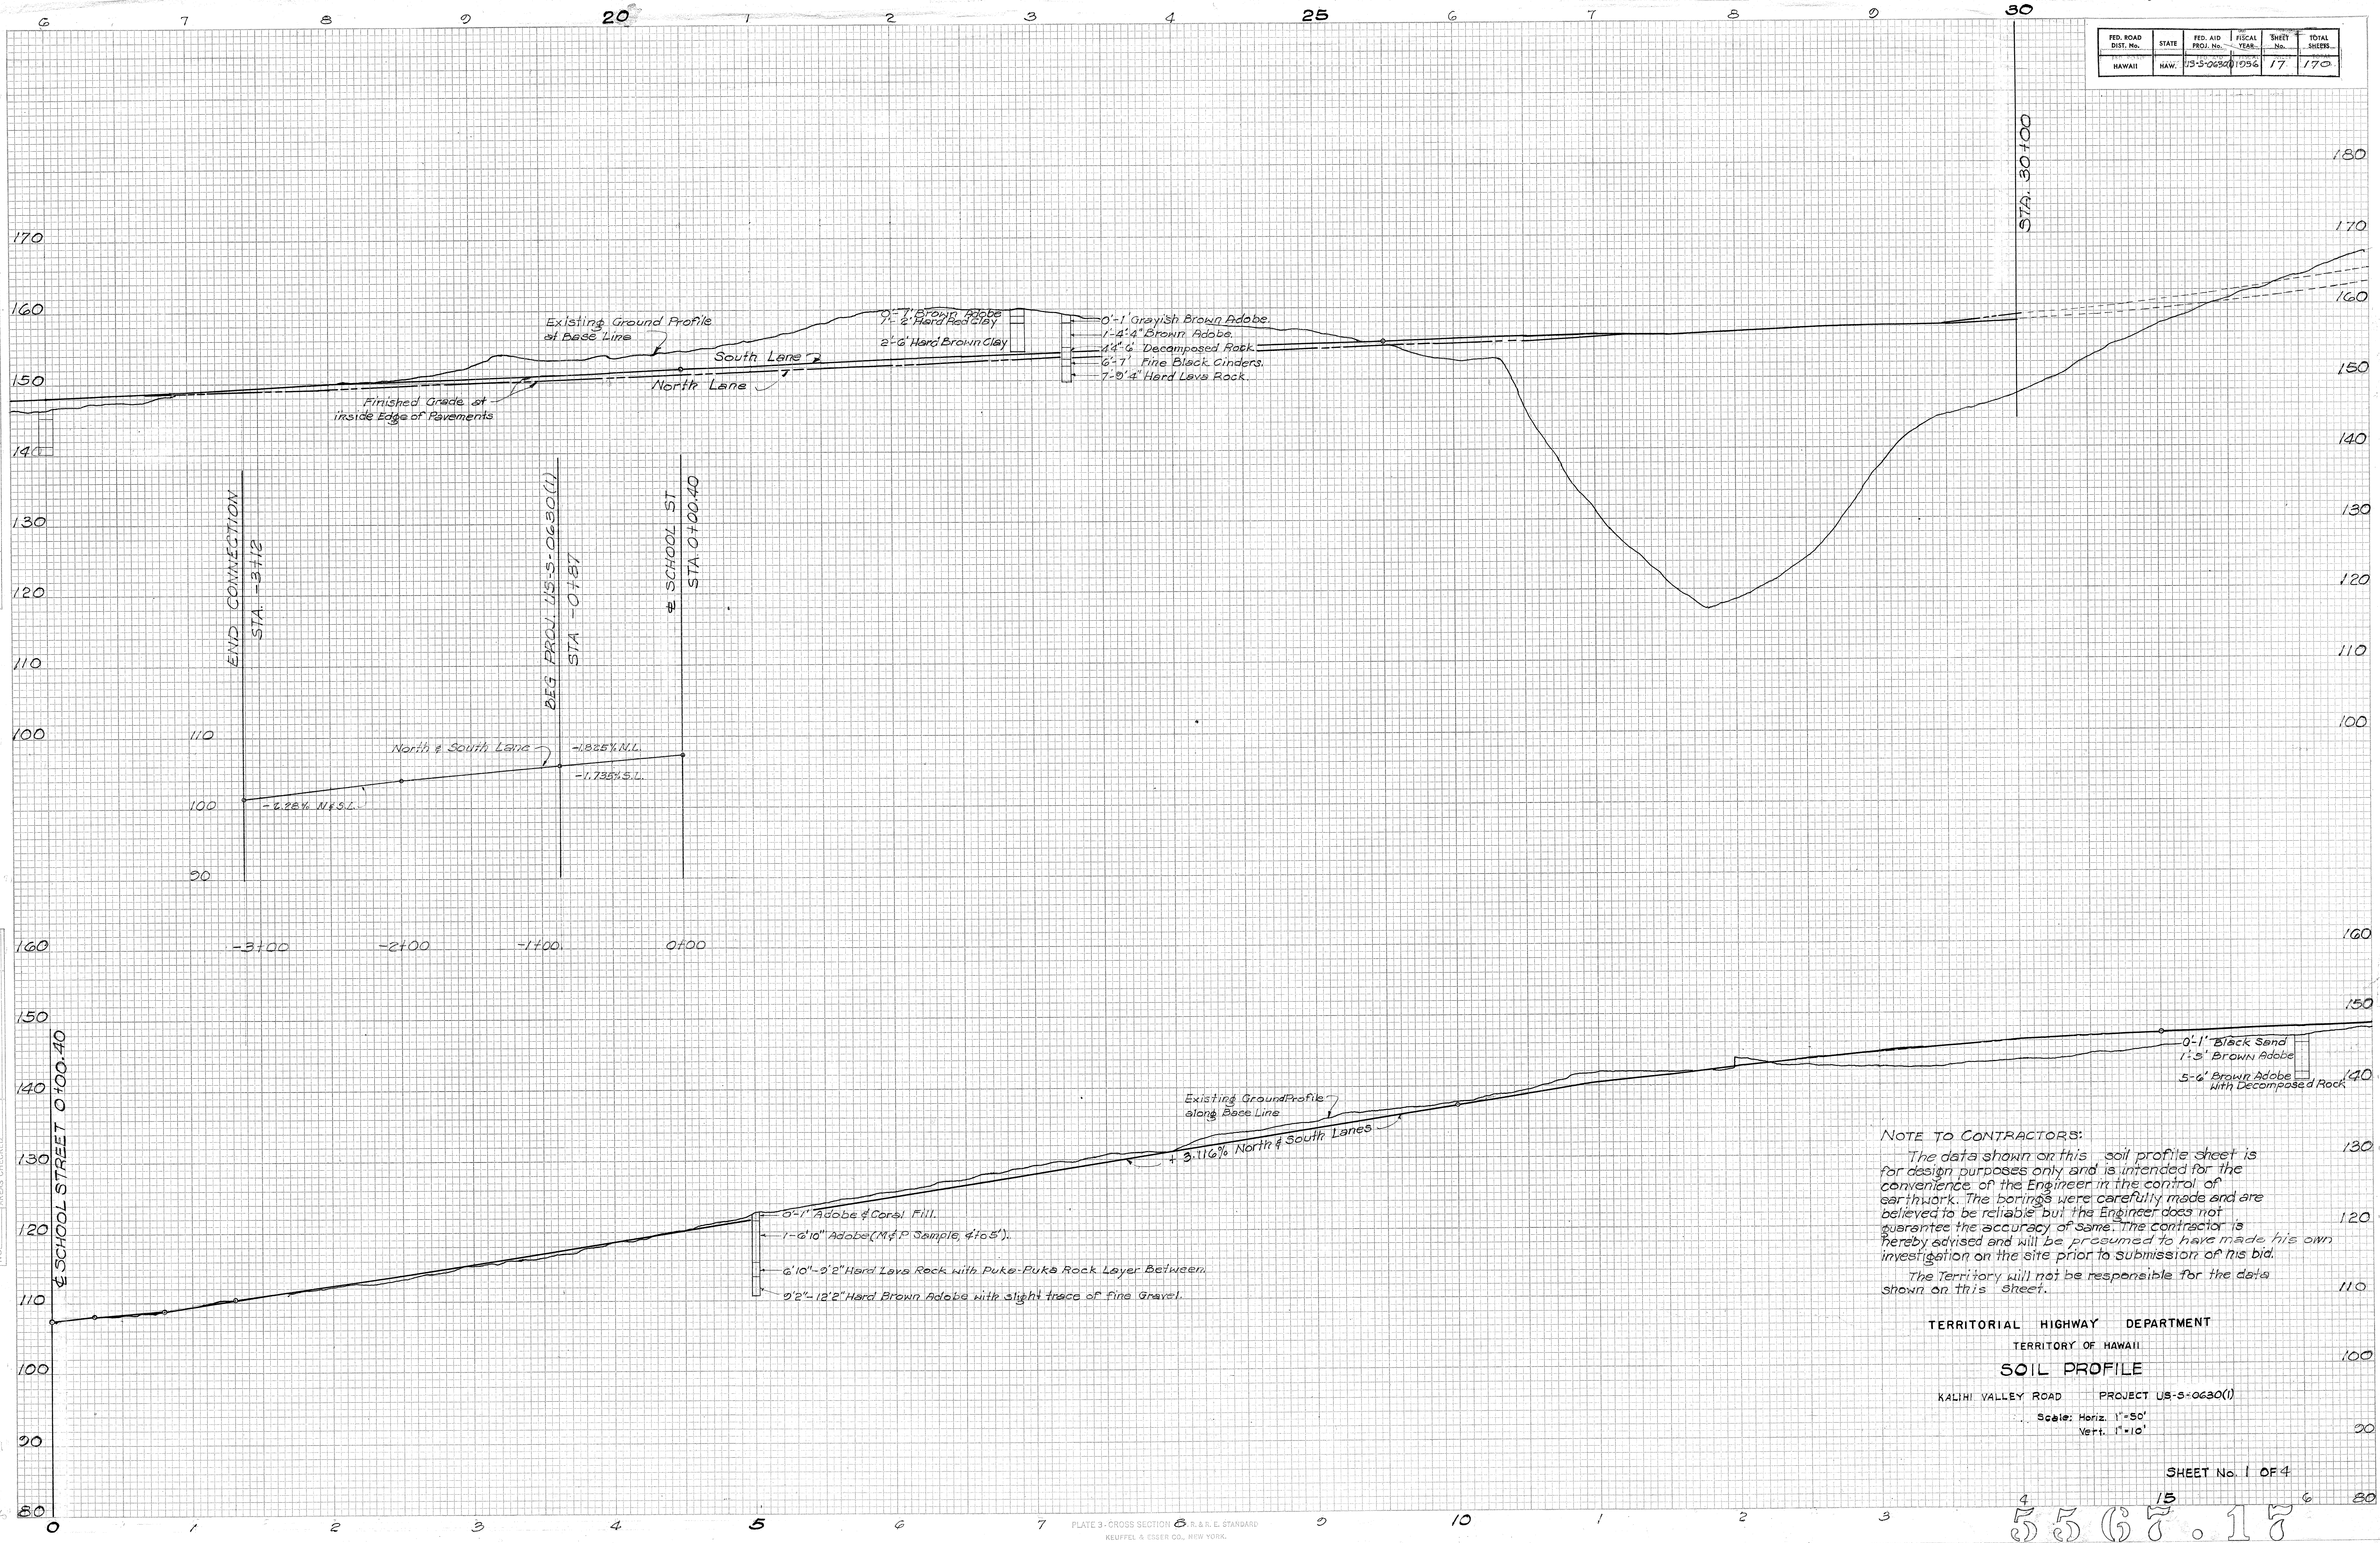

DATE	BY	FINAL SURVEY	SURVEY	PLOTTED	NOTED	AREAS CHECKED

DATE	BY	ORIGINAL SURVEY	SURVEY	PLOTTED	NOTED	AREAS CHECKED

FED. ROAD DIST. No.	STATE	FED. AID PROJ. No.	FISCAL YEAR	SHEET No.	TOTAL SHEETS
HAWAII	HAW.	US-50630(1)	1956	18	170

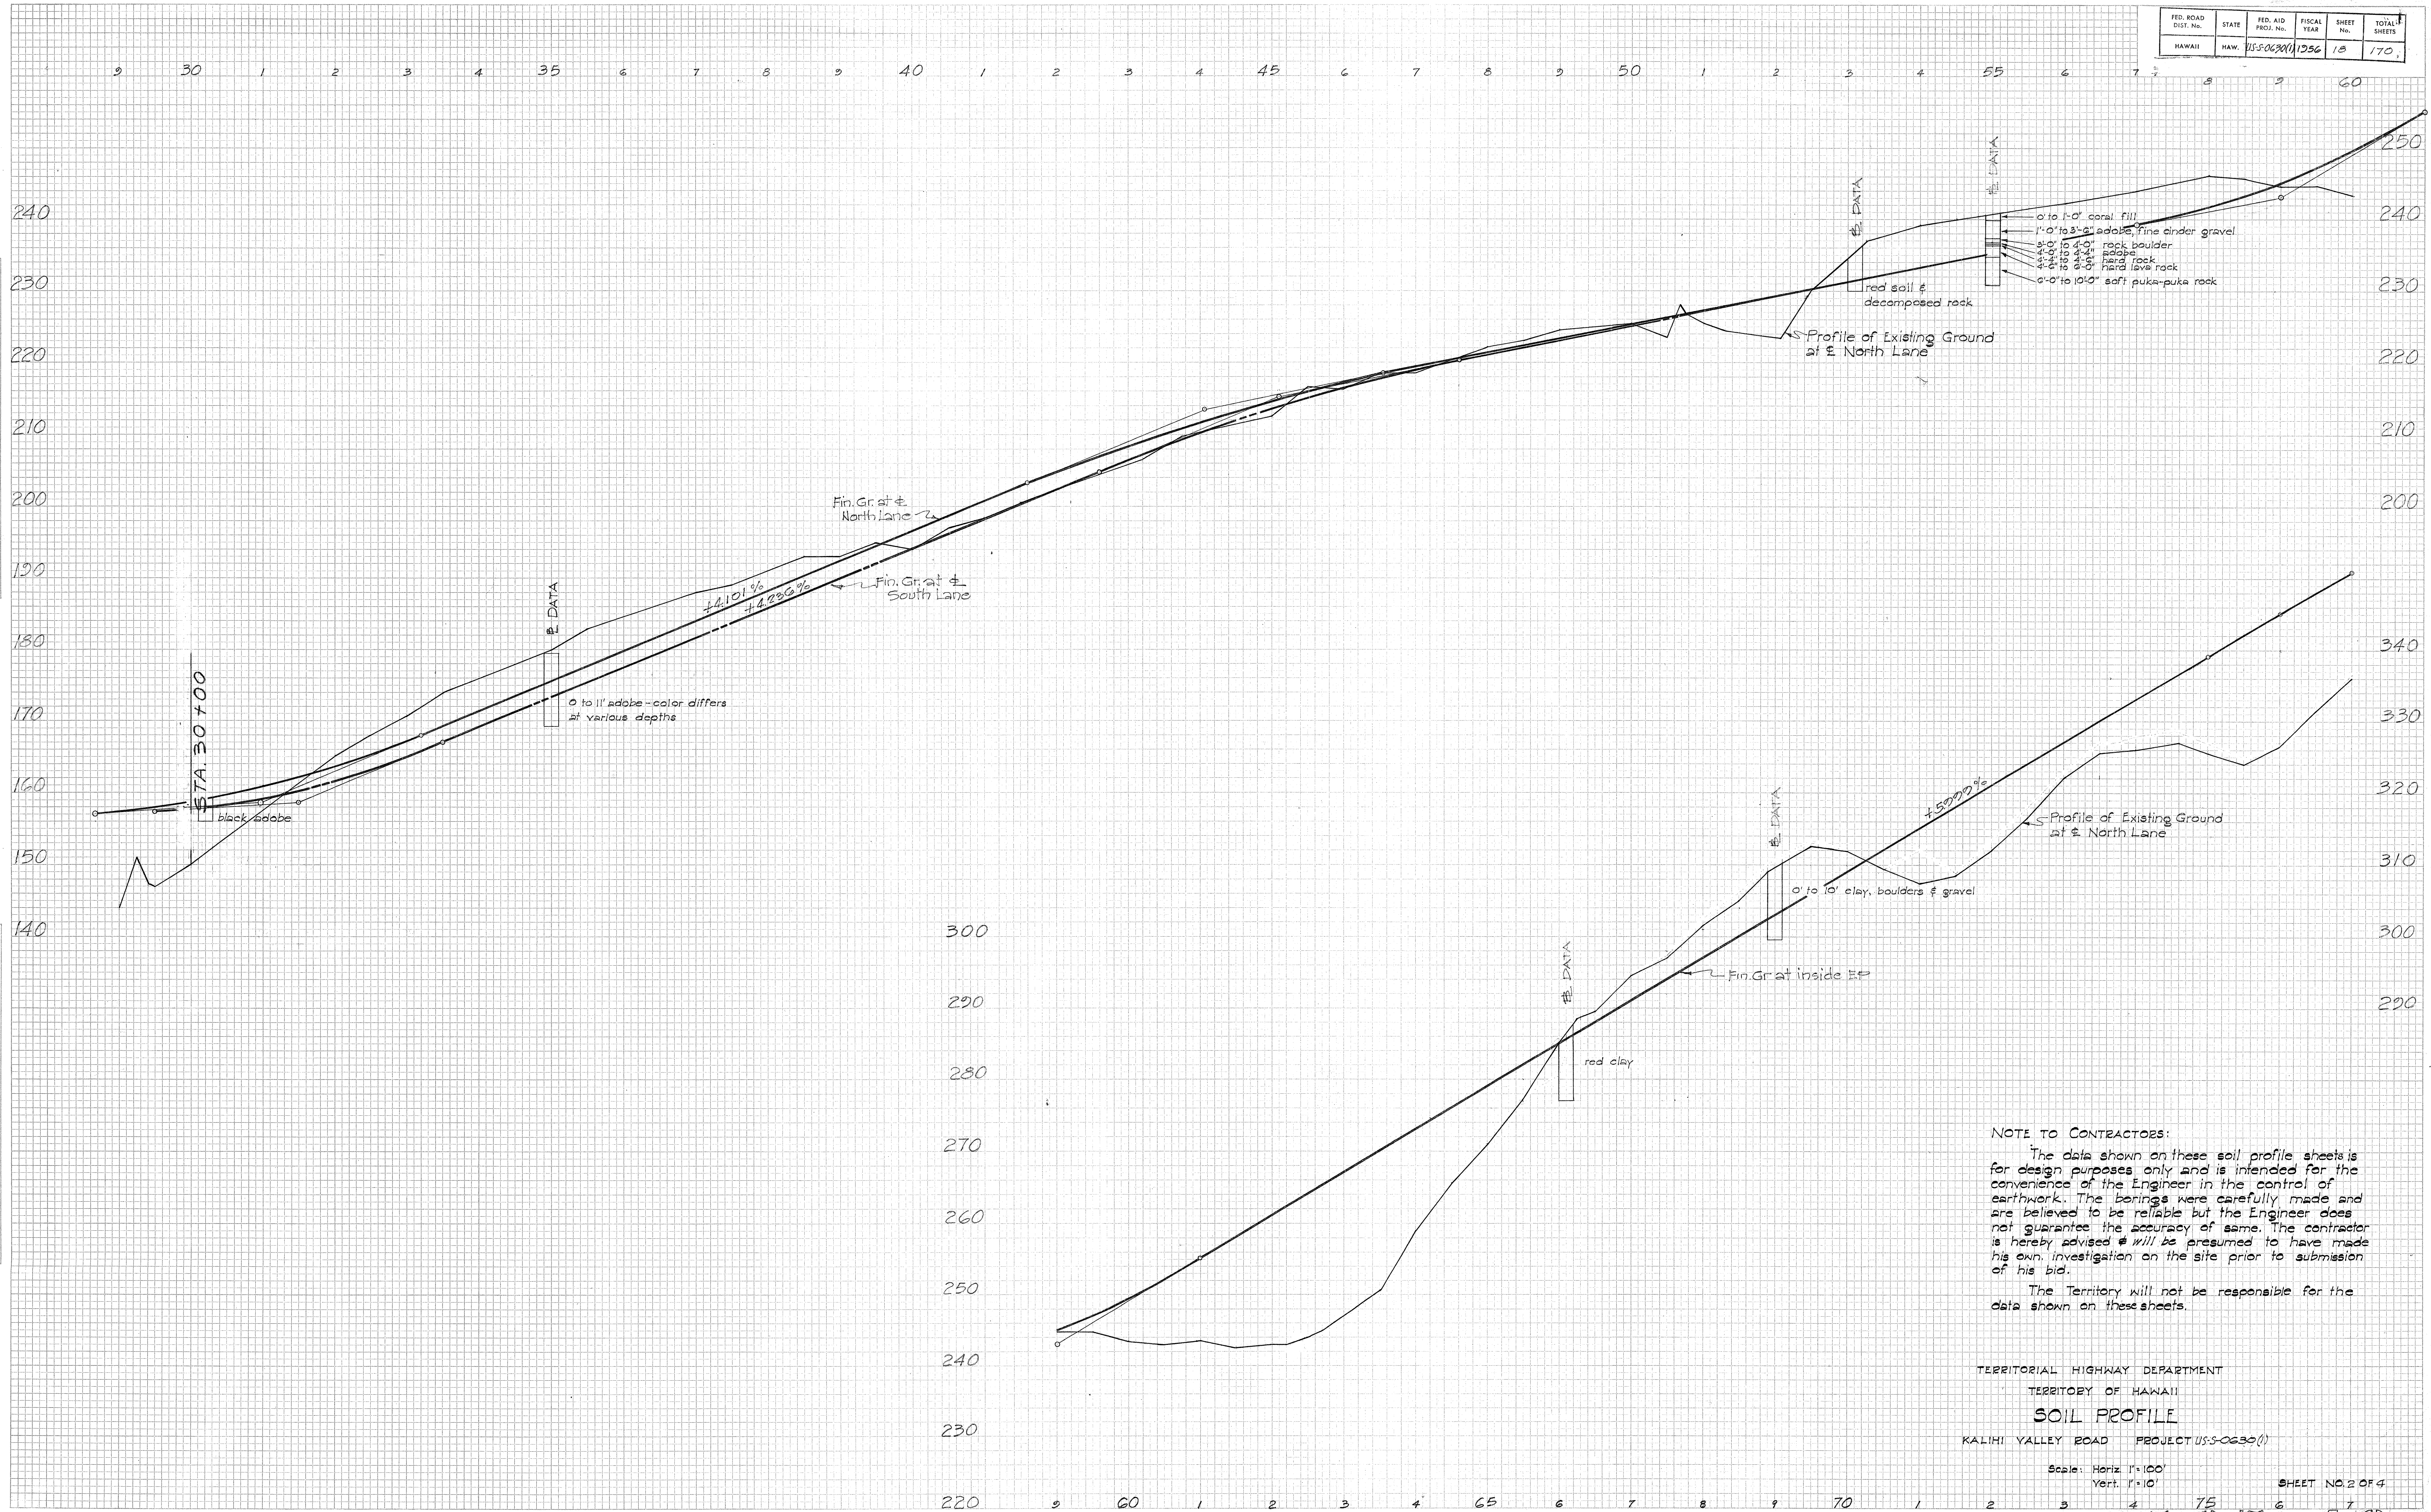

NOTE TO CONTRACTORS:

The data shown on these soil profile sheets is for design purposes only and is intended for the convenience of the Engineer in the control of earthwork. The borings were carefully made and are believed to be reliable but the Engineer does not guarantee the accuracy of same. The contractor is hereby advised & will be presumed to have made his own investigation on the site prior to submission of his bid.

The Territory will not be responsible for the data shown on these sheets.

TERRITORIAL HIGHWAY DEPARTMENT
TERRITORY OF HAWAII
SOIL PROFILE
KALIHI VALLEY ROAD PROJECT US-50630(1)

Scale: Horiz. 1"=100'
Vert. 1"=10'


SHEET NO. 2 OF 4

5567.18

FED. ROAD DIST. No.	STATE	FED. AID PROJ. No.	FISCAL YEAR	SHEET No.	TOTAL SHEETS
HAWAII	HAW.	115-5-0630(1)	1956	10	170

FINAL SURVEY	DATE
REVIEWED	BY
PLOTTED	
NOTE BOOK	
NO.	

ORIGINAL SURVEY	DATE
REVIEWED	BY
PLOTTED	
NOTE BOOK	
NO.	

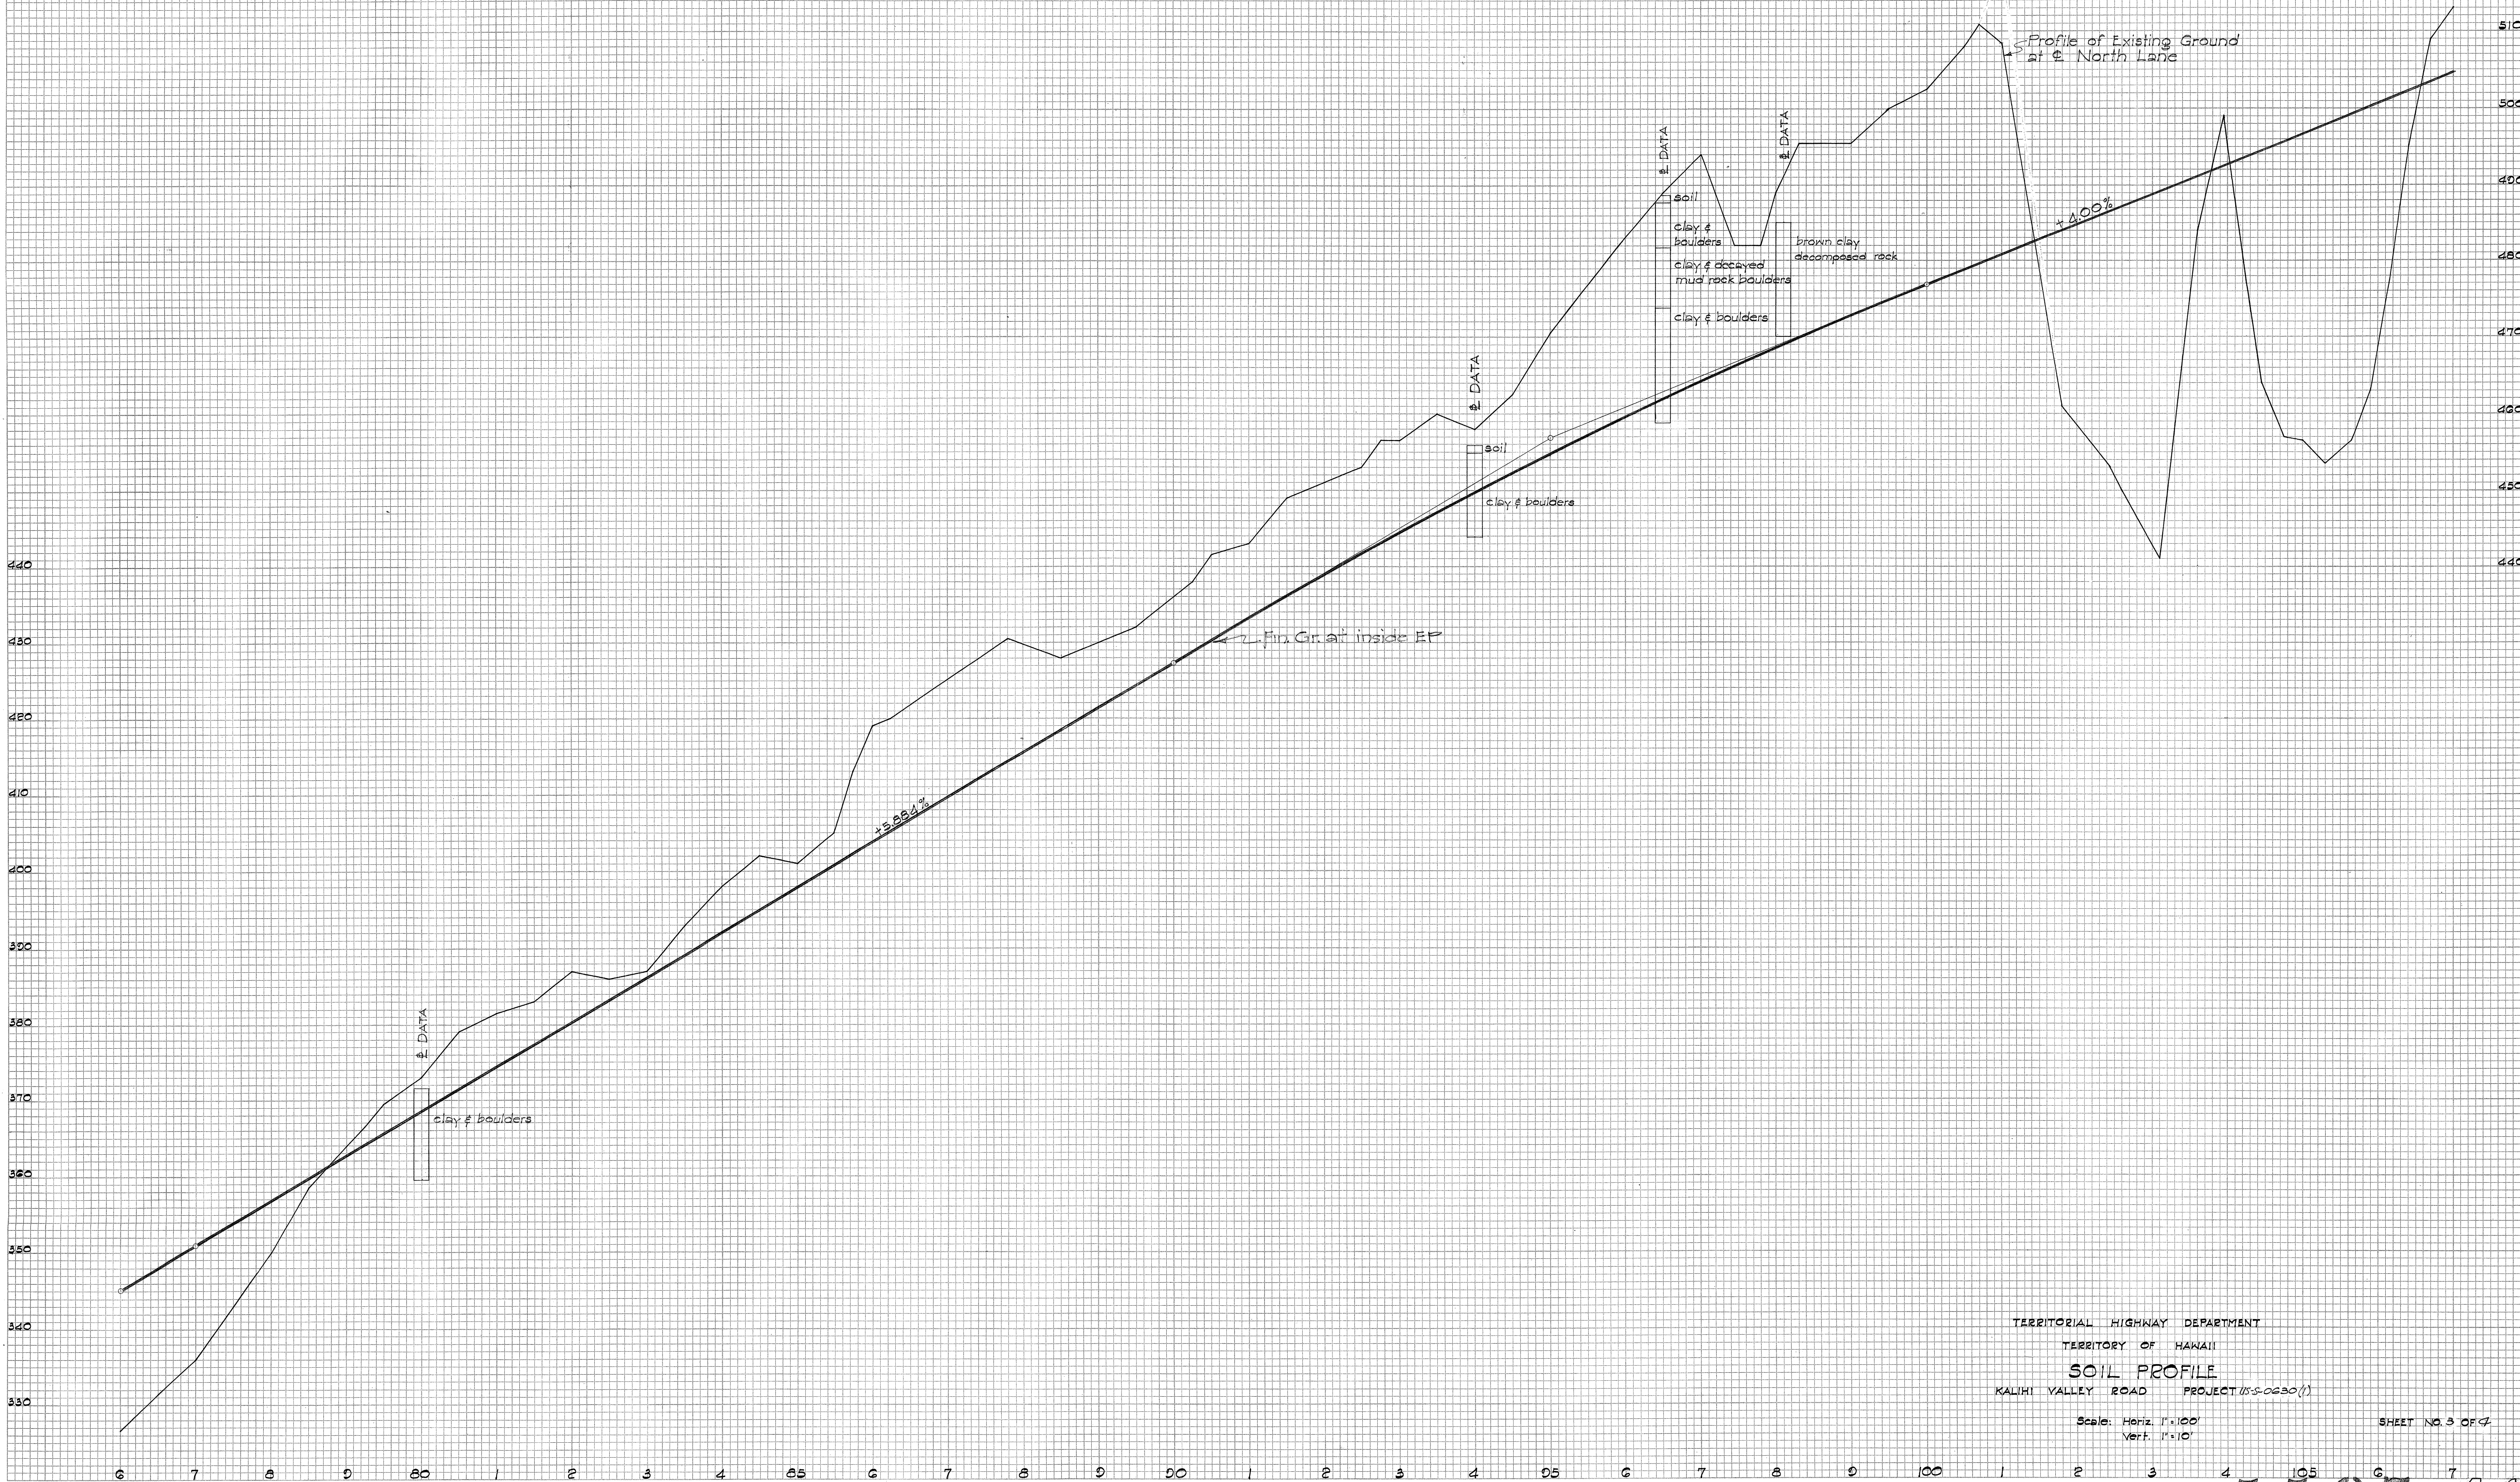

TERRITORIAL HIGHWAY DEPARTMENT
TERRITORY OF HAWAII
SOIL PROFILE
KALIHI VALLEY ROAD PROJECT 115-5-0630(1)

Scale: Horiz. 1"=100'
Vert. 1"=10'


SHEET NO. 3 OF 4

5567.19

FINAL SURVEY	DATE	
	BY	
	SURVEYED PLOTTED	
	NOTE BOOK NO.	

ORIGINAL SURVEY	DATE	
	BY	
	SURVEYED PLOTTED	
	NOTE BOOK NO.	

FED. ROAD DIST. No.	STATE	FED. AID PROJ. No.	FISCAL YEAR	SHEET No.	TOTAL SHEETS
HAWAII	HAW.	165-0630(1)	1956	20	170

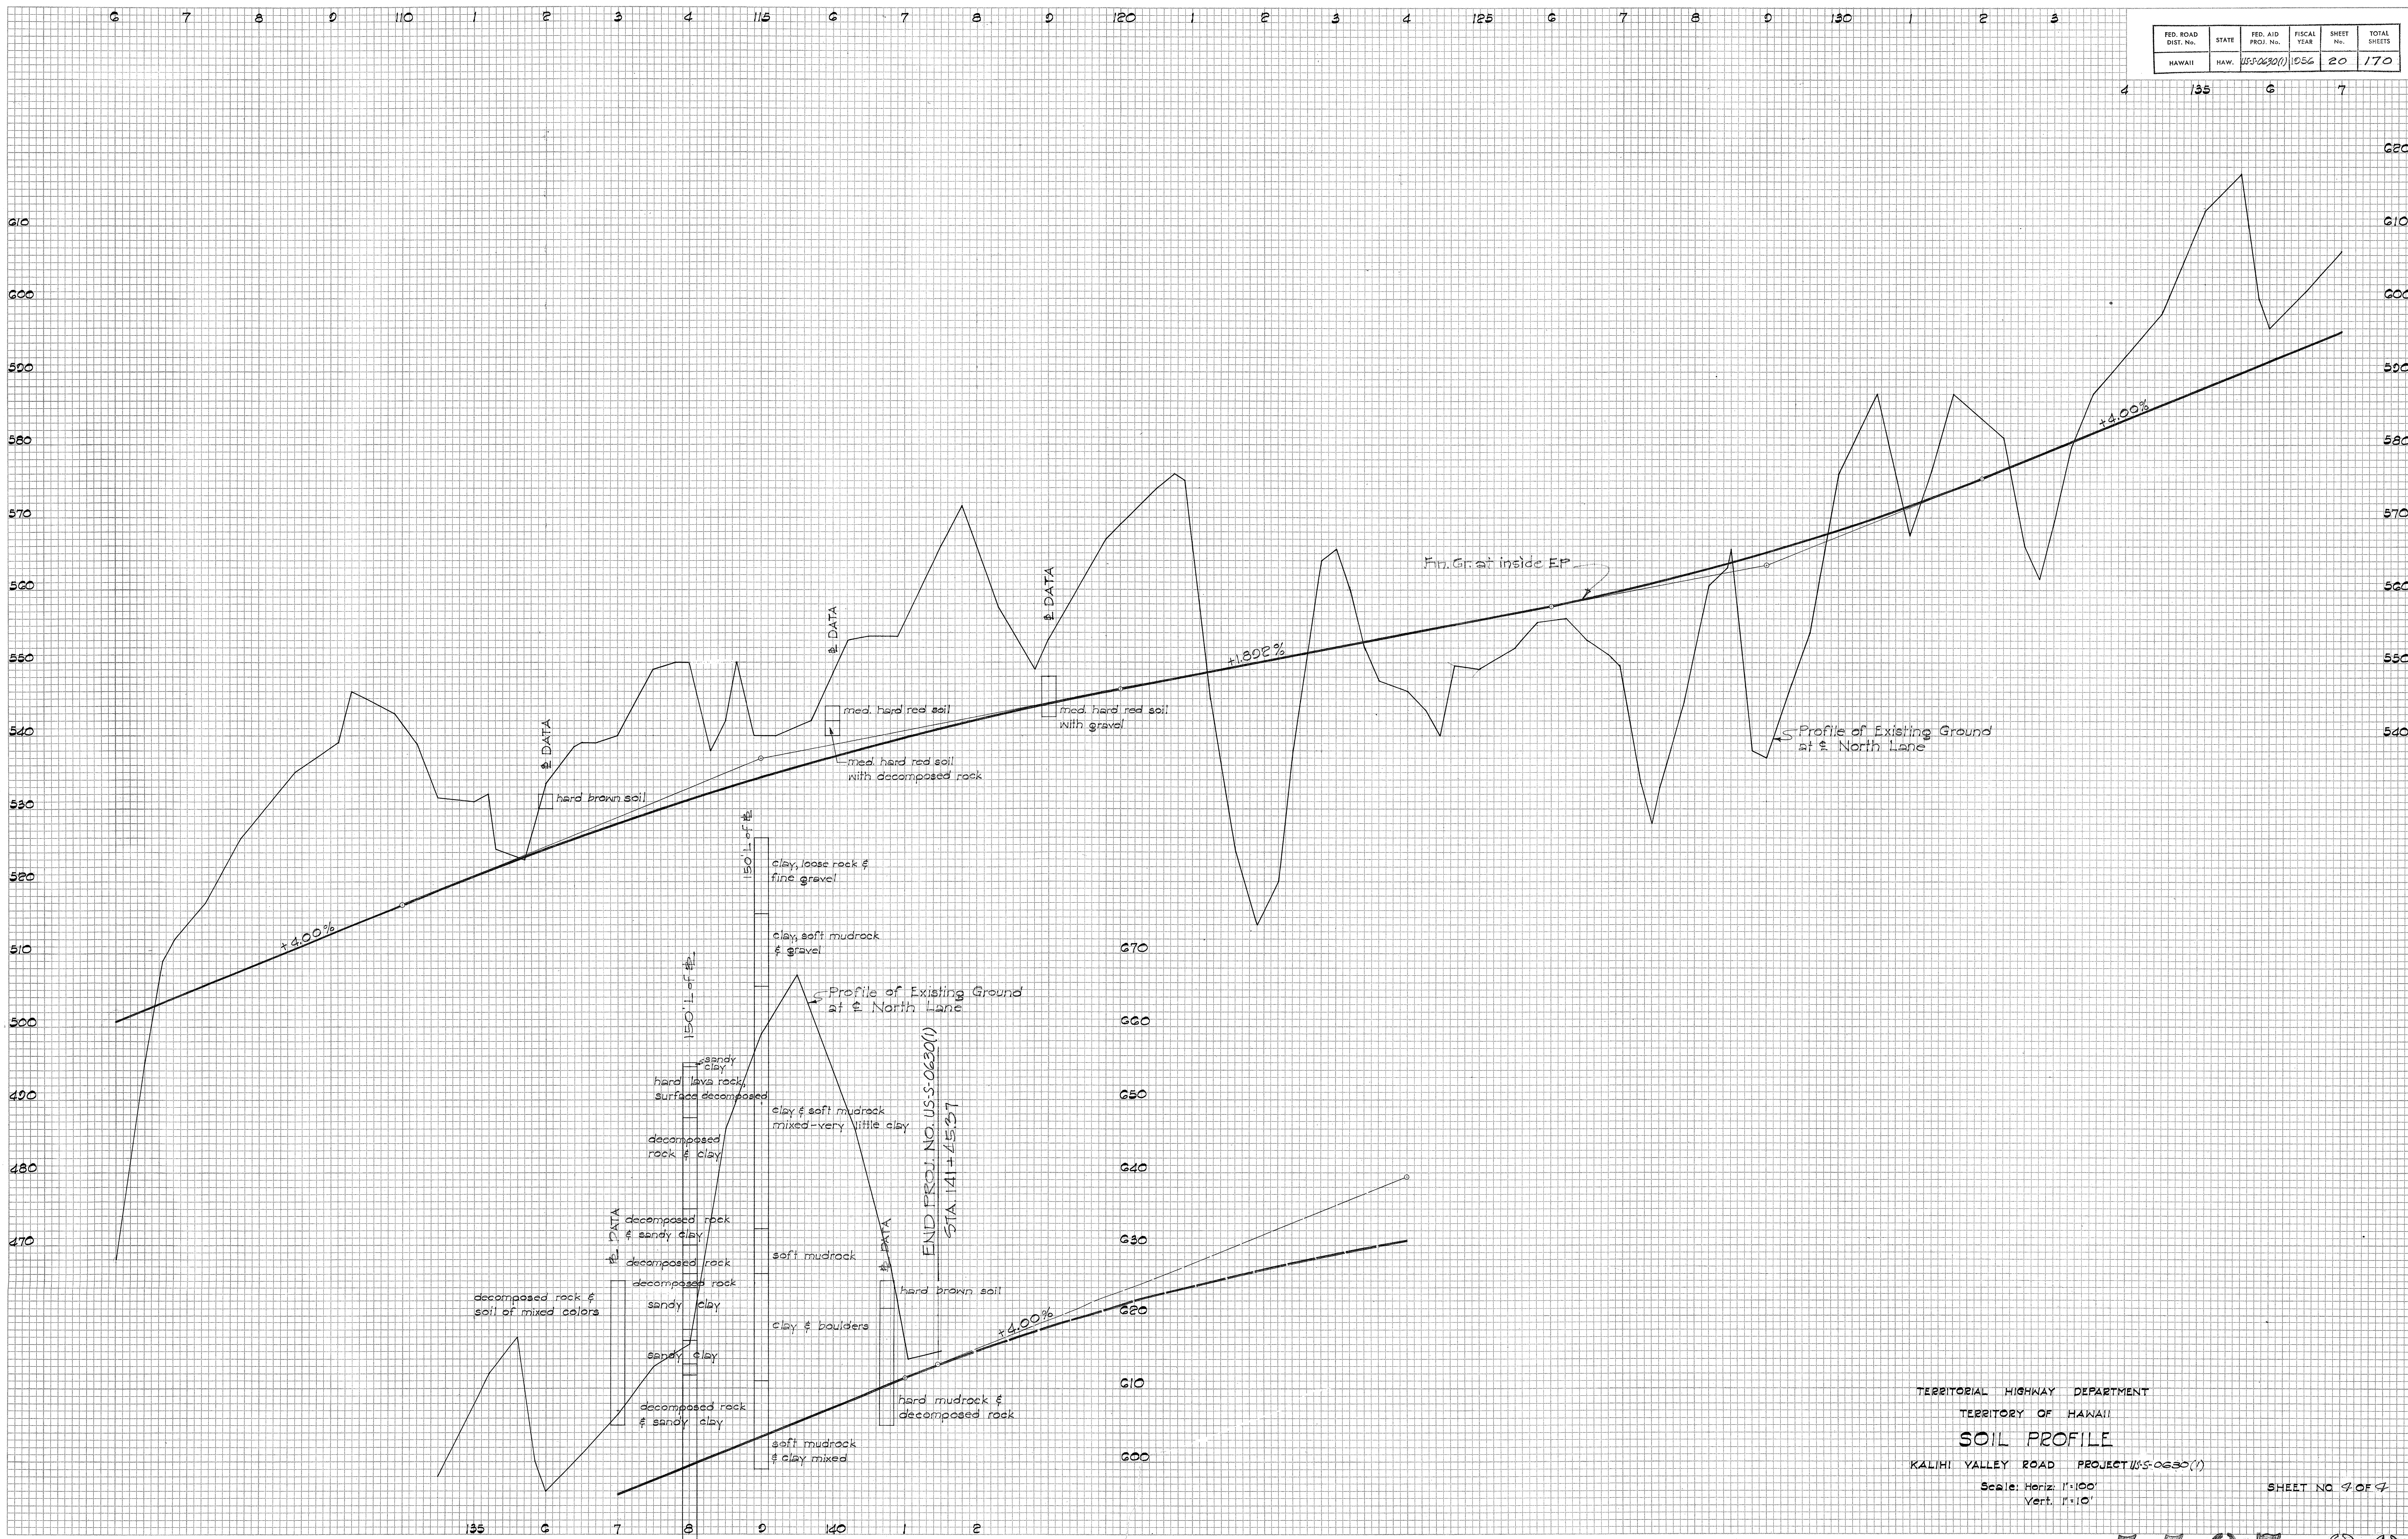

TERRITORIAL HIGHWAY DEPARTMENT
 TERRITORY OF HAWAII
SOIL PROFILE
 KALIHI VALLEY ROAD PROJECT 165-0630(1)
 Scale: Horiz. 1"=100'
 Vert. 1"=10'
 SHEET NO. 9 OF 9

5567.20