INDEX TO DRAWINGS	
SHEET NO.	DESCRIPTIONS
1	TITLE SHEET
2	TYPICAL ROAD SECTIONS
3-5	PLANS AND PROFILES
6	BOX CULVERT DETAILS
7-8	STANDARD DETAILS
9-18	CROSS SECTIONS

TERRITORY OF HAWAII
TERRITORIAL HIGHWAY DEPARTMENT
HONOLULU T. H.

PLANS OF
KALANIANAOLE HIGHWAY
FEDERAL AID PROJECT NO. 6 F
KOOLAUPOKO DISTRICT
OAHU T. H.

CONVENTIONAL SIGNS.

- Center Line.
- Existing wire fence.
- Existing Road.
- Pipe culvert with head walls.
- Pipe culvert with drop intake.
- Box culvert.
- Pipe Line.

SCALE

PLAN	1 INCH = 100 FEET
PROFILE	HOR. 1 INCH = 100 FEET
	VER. 1 INCH = 10 FEET
CROSS SECTION	HOR. 1 INCH = 5 FEET
	VER. 1 INCH = 5 FEET

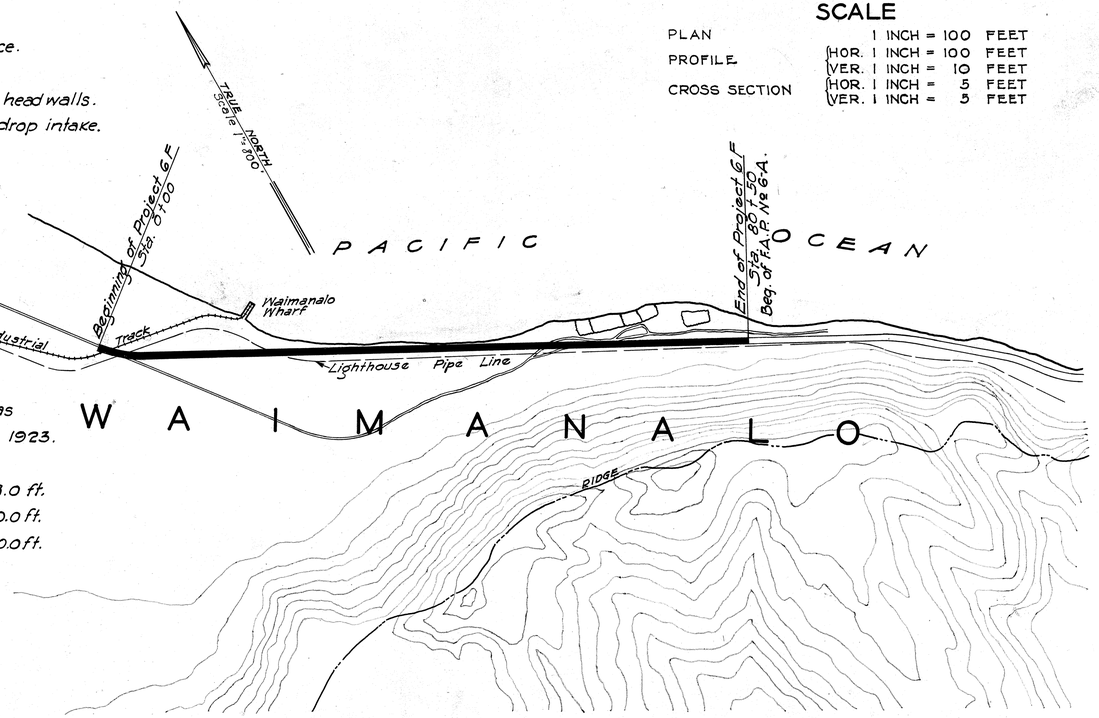

City & County Project
Waimanalo Road 3rd Unit as
per Act 214. Session Laws 1923.
Built in 1925.
Width of pavement = 18.0 ft.
Width of roadway = 30.0 ft.
Right of way. = 50.0 ft.

LAYOUT OF PROJECT
SCALE 1 INCH = 800 FEET
GROSS AND NET LENGTH 1.5246 MILES

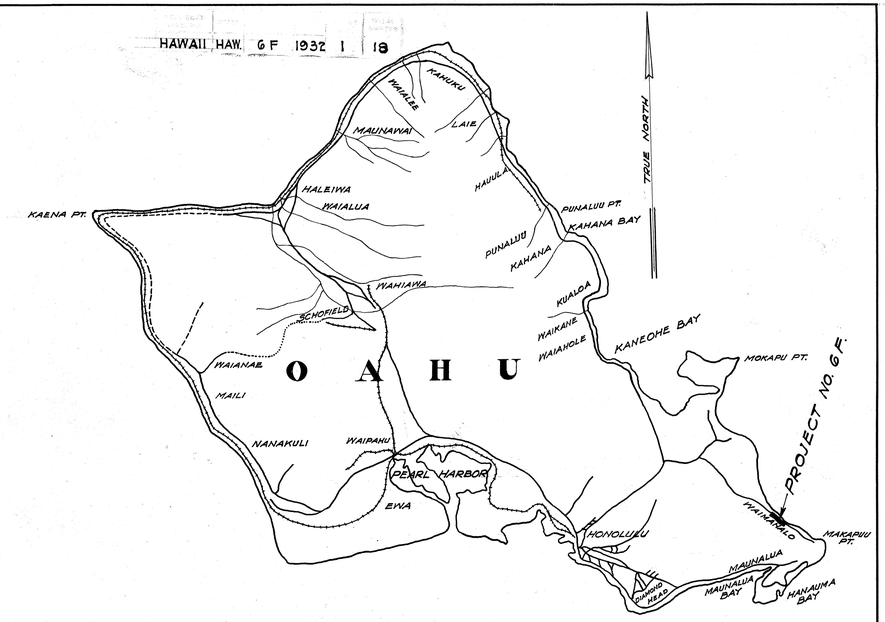

NOTE:-
Elevations are based on B.M. # 460 - Elevation 10.75 Feet located to the right of Station 3+50 which refers to a Datum 2.5 ft. below that used by the U.S.G.S.

RECOMMENDED FOR APPROVAL
4/2/32
PRINCIPAL HIGHWAY ENGINEER
Bureau of Public Roads

RECOMMENDED FOR APPROVAL
[redacted]
CHIEF ENGINEER Bureau of Public Roads

APPROVED
3/30/32
TERRITORIAL HIGHWAY ENGINEER

APPROVED
[redacted]
DIRECTOR Bureau of Public Roads

4241.1

Sheet No.	Total Sheets	Folder No.	Plan No.
6	13	4	