FED. ROAD DIST. NO.	STATE	FED. AID PROJECT NO.	FISCAL YEAR	SHEET NO.	TOTAL SHEETS
HAWAII	HAW	WPH 6H	1935	1	14

INDEX TO DRAWINGS	
SHEET NO.	DESCRIPTIONS
1	TITLE SHEET.
2	TYPICAL ROAD SECTIONS.
3-4-5	PLANS AND PROFILE.
6-7	STANDARD DETAIL SHEETS.
8	DIKE AND FISH GATE DETAILS
9-10	BRIDGE DETAILS
11-12-13-14	CROSS SECTION

TERRITORY OF HAWAII

TERRITORIAL HIGHWAY DEPARTMENT

HONOLULU T.H.

PLANS OF

KALANIANAOLE HIGHWAY

U.S. WORKS PROGRAM HIGHWAY PROJECT Nº W.P.H. -6H

KULIOUOU DISTRICT

OAHU T. H.

SCALE

PLAN		1 INCH	50 FEET
PROFILE	HOR.	1 INCH	50 FEET
	VER.	1 INCH	5 FEET
CROSS SECTIONS	HOR.	1 INCH	5 FEET
	VER.	1 INCH	5 FEET

CONVENTIONAL SIGNS

- Edge of existing Road
- Existing Fence
- Boundary line (not fenced)
- Existing Stone Wall
- Center line
- Bridge

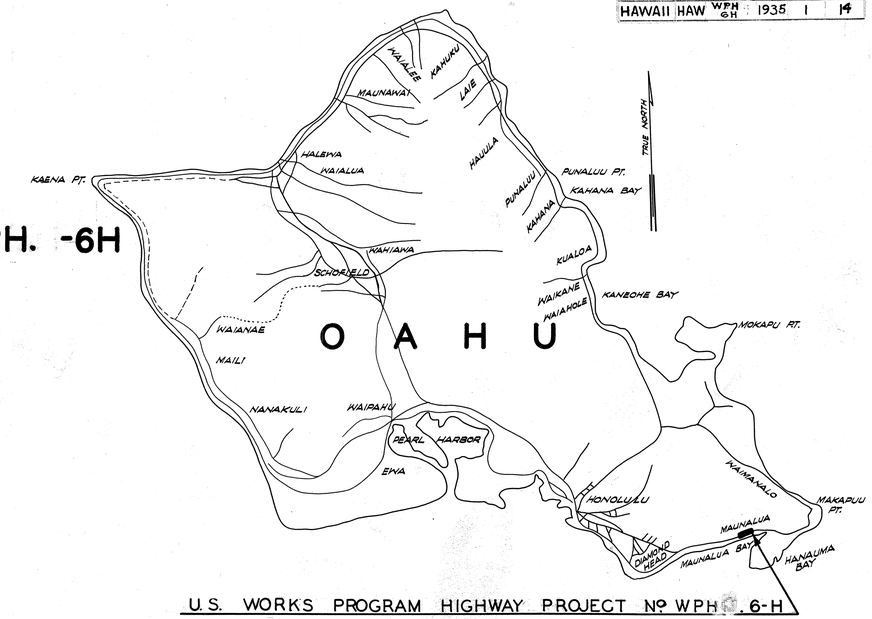

U.S. WORKS PROGRAM HIGHWAY PROJECT Nº WPH 6-H

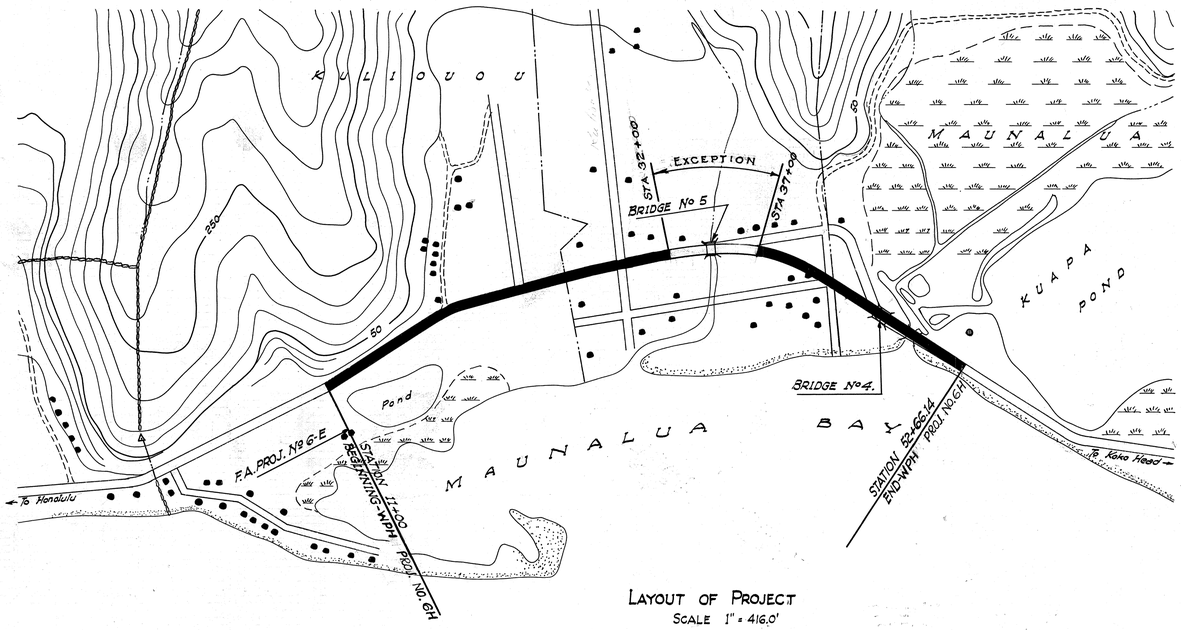

NORTH ARROW?

LAYOUT OF PROJECT

SCALE 1" = 416.0'

GROSS LENGTH	0.789 Mi
EXCEPTION	0.095 Mi
LENGTH OF PROJECT	0.694 Mi
BRIDGE	0.020 Mi
ROADWAY	0.674 Mi

Elevations are based on U.S.G.S. Datum.

Poles and braces of all pole lines must be 5.0 outside of roadway prism.

RECOMMENDED FOR APPROVAL

PRINCIPAL HIGHWAY ENGINEER Bureau of Public Roads

RECOMMENDED FOR APPROVAL

[redacted]

CHIEF ENGINEER Bureau of Public Roads

APPROVED

[redacted]

DIRECTOR Bureau of Public Roads

APPROVED

Louis E. Cain

Oct. 9, 1935

TERRITORIAL HIGHWAY ENGINEER

4268.1