FED. ROAD DIST. NO.	STATE	FED. AID PROJ. NO.	FISCAL YEAR	SHEET NO.	TOTAL SHEETS
HAWAII	HAW.				

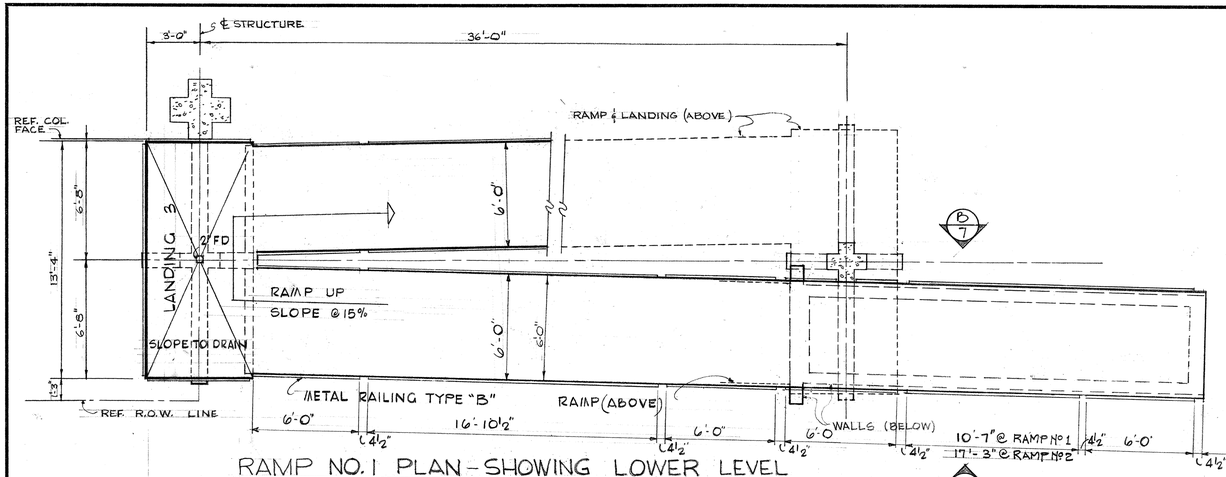

RAMP NO. 1 PLAN - SHOWING LOWER LEVEL

SCALE ¼"=1'-0" RAMP NO. 2 SIMILAR EXCEPT OPP. HAND

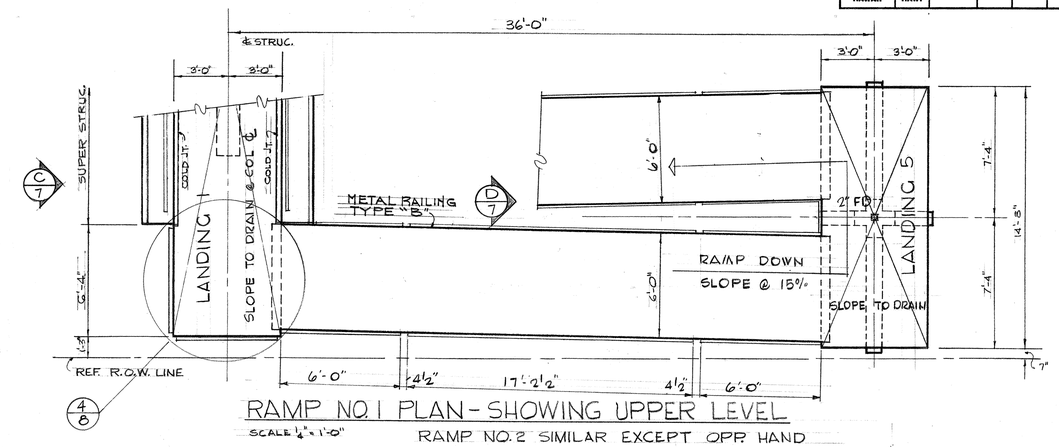

RAMP NO. 1 PLAN - SHOWING UPPER LEVEL

SCALE ¼"=1'-0" RAMP NO. 2 SIMILAR EXCEPT OPP. HAND

NOTE:
1) RAILING DIMENSIONS SHOWN ON PLANS ARE MEASURED ON A HORIZONTAL PLANE.
2) METAL RAILING TYPE "B" AND ALL RELATED INSERTS TO BE HOT DIP GALVANIZED AFTER FABRICATION - SEE SPECS.

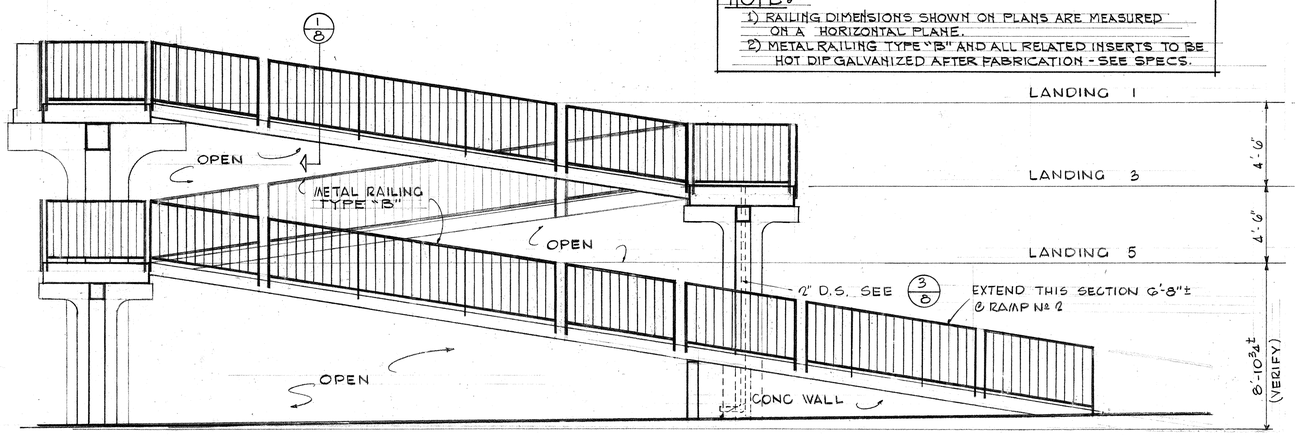

ELEVATION A/7

SCALE ¼"=1'-0"

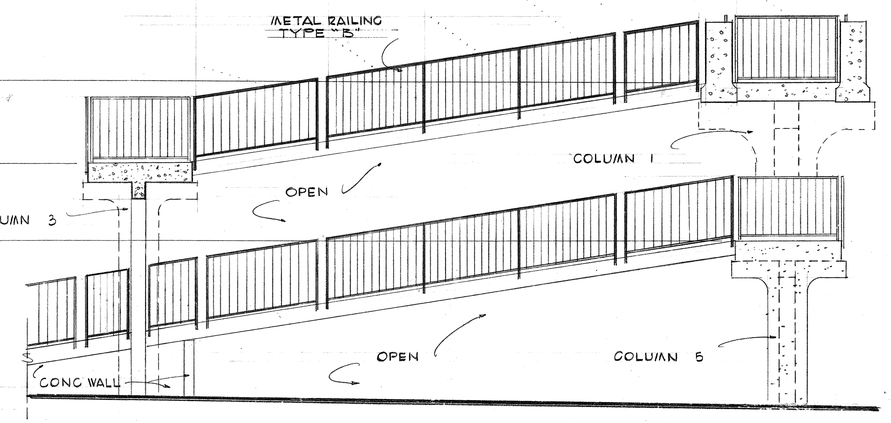

ELEVATION B/7

SCALE ¼" = 1'-0"

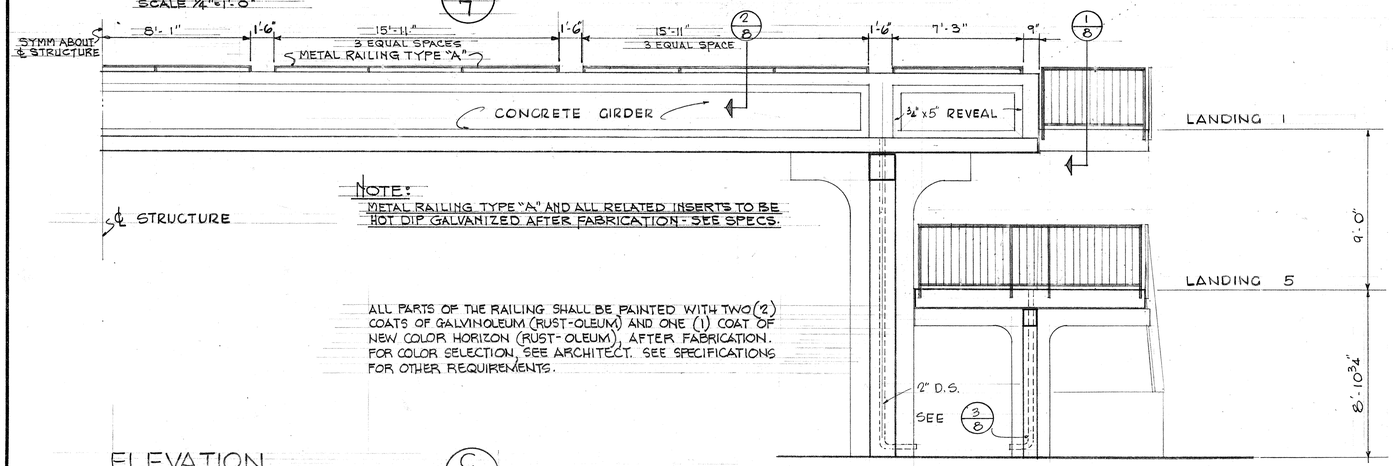

NOTE:
METAL RAILING TYPE "A" AND ALL RELATED INSERTS TO BE HOT DIP GALVANIZED AFTER FABRICATION - SEE SPECS.

ALL PARTS OF THE RAILING SHALL BE PAINTED WITH TWO (2) COATS OF GALVINOLEUM (RUST-OLEUM) AND ONE (1) COAT OF NEW COLOR HORIZON (RUST-OLEUM), AFTER FABRICATION. FOR COLOR SELECTION, SEE ARCHITECT. SEE SPECIFICATIONS FOR OTHER REQUIREMENTS.

ELEVATION C/7

SCALE ¼" = 1'-0"

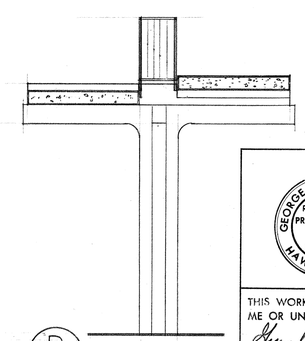

ELEVATION D/7

SCALE ¼" = 1'-0"

ORIGINAL PLAN		DATE
	SURVEY PLOTTED BY	
	DRAWN BY C.E.	2/67
	TRACED BY C.E.	" "
	DESIGNED BY C.E.	" "
NOTE BOOK	QUANTITIES BY C.K. & E.K.	" "
No.	CHECKED BY G.K.N.	" "

GEORGE K. NISHIMURA
REGISTERED PROFESSIONAL ENGINEER
No. 1388
HAWAII, U.S.A.

THIS WORK WAS PREPARED BY ME OR UNDER MY SUPERVISION.

STATE OF HAWAII
DEPARTMENT OF TRANSPORTATION
HIGHWAYS DIVISION

PEDESTRIAN OVERPASS

OVER KALANIANAOLE HIGHWAY AT ULUPII STREET

KAILUA, OAHU

PROJECT No. 72A-01-67

FEBRUARY, 1967

SHEET No. 7 OF 10 SHEETS

PRINTED ON NO. 1000H CLEARPRINT