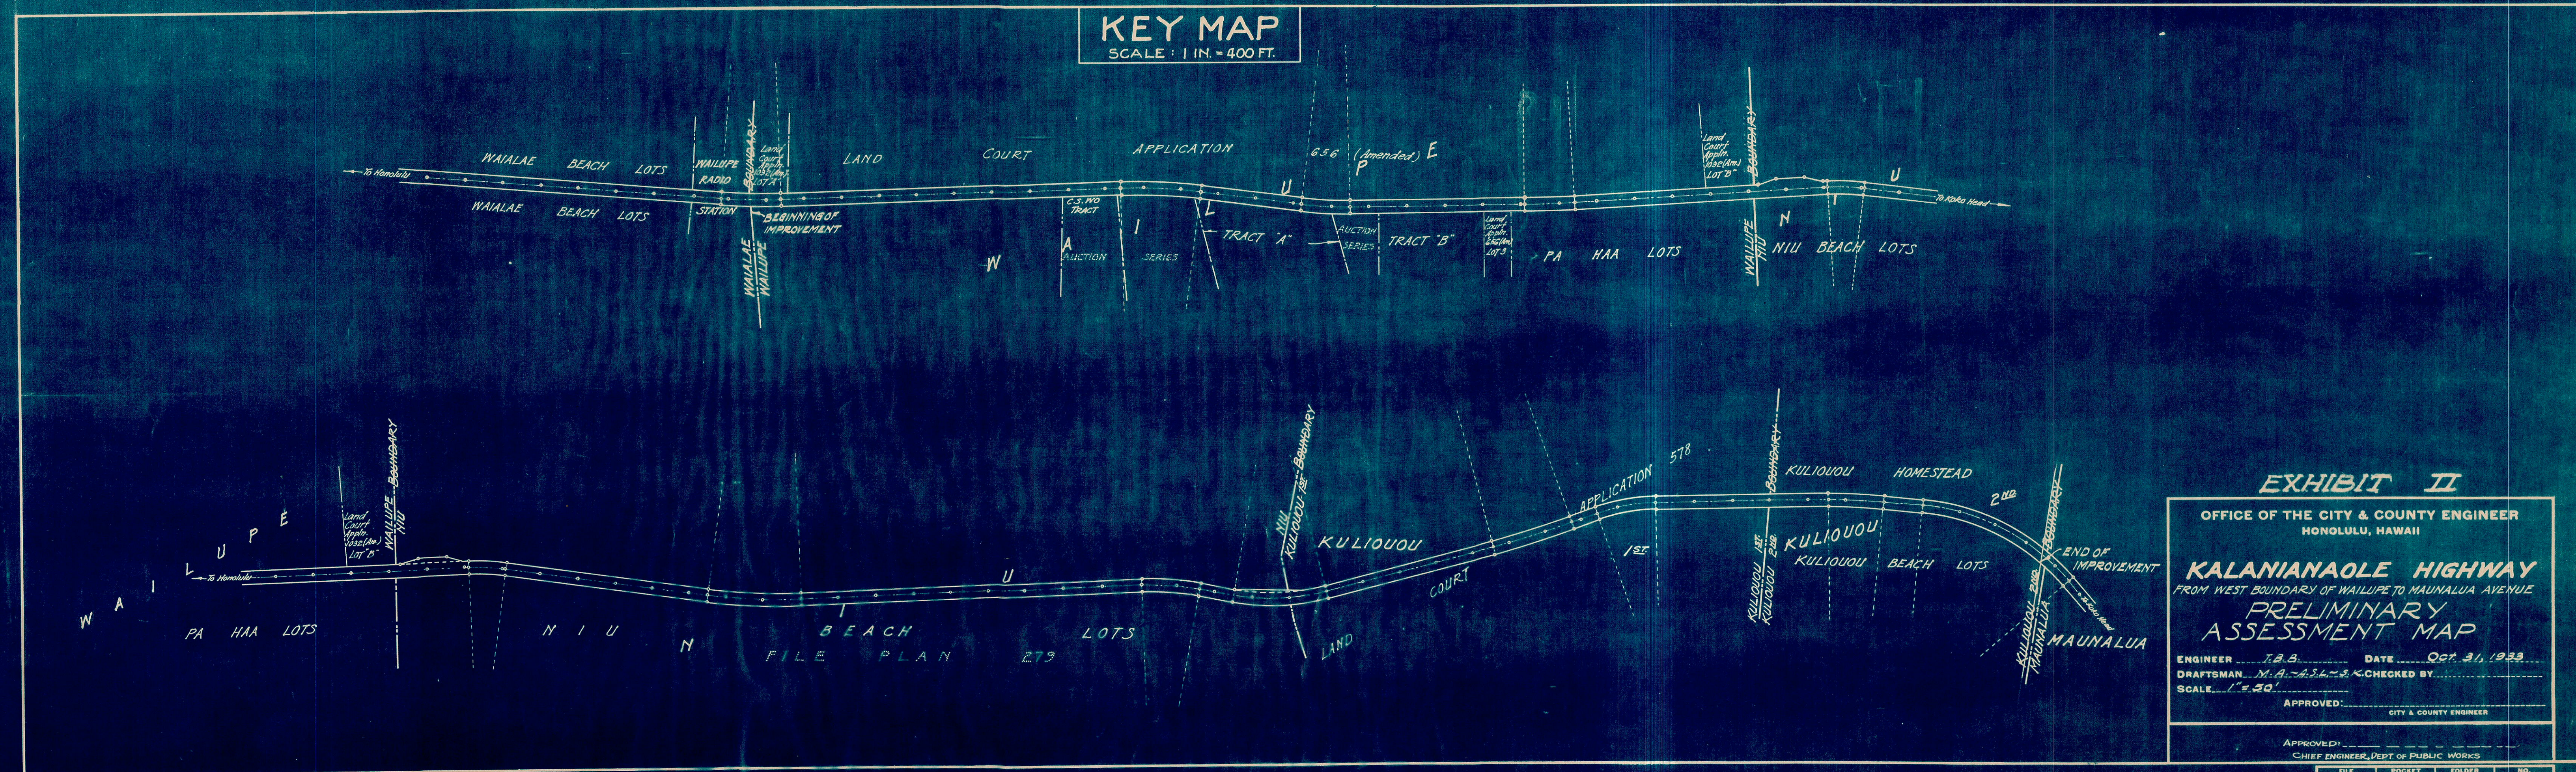
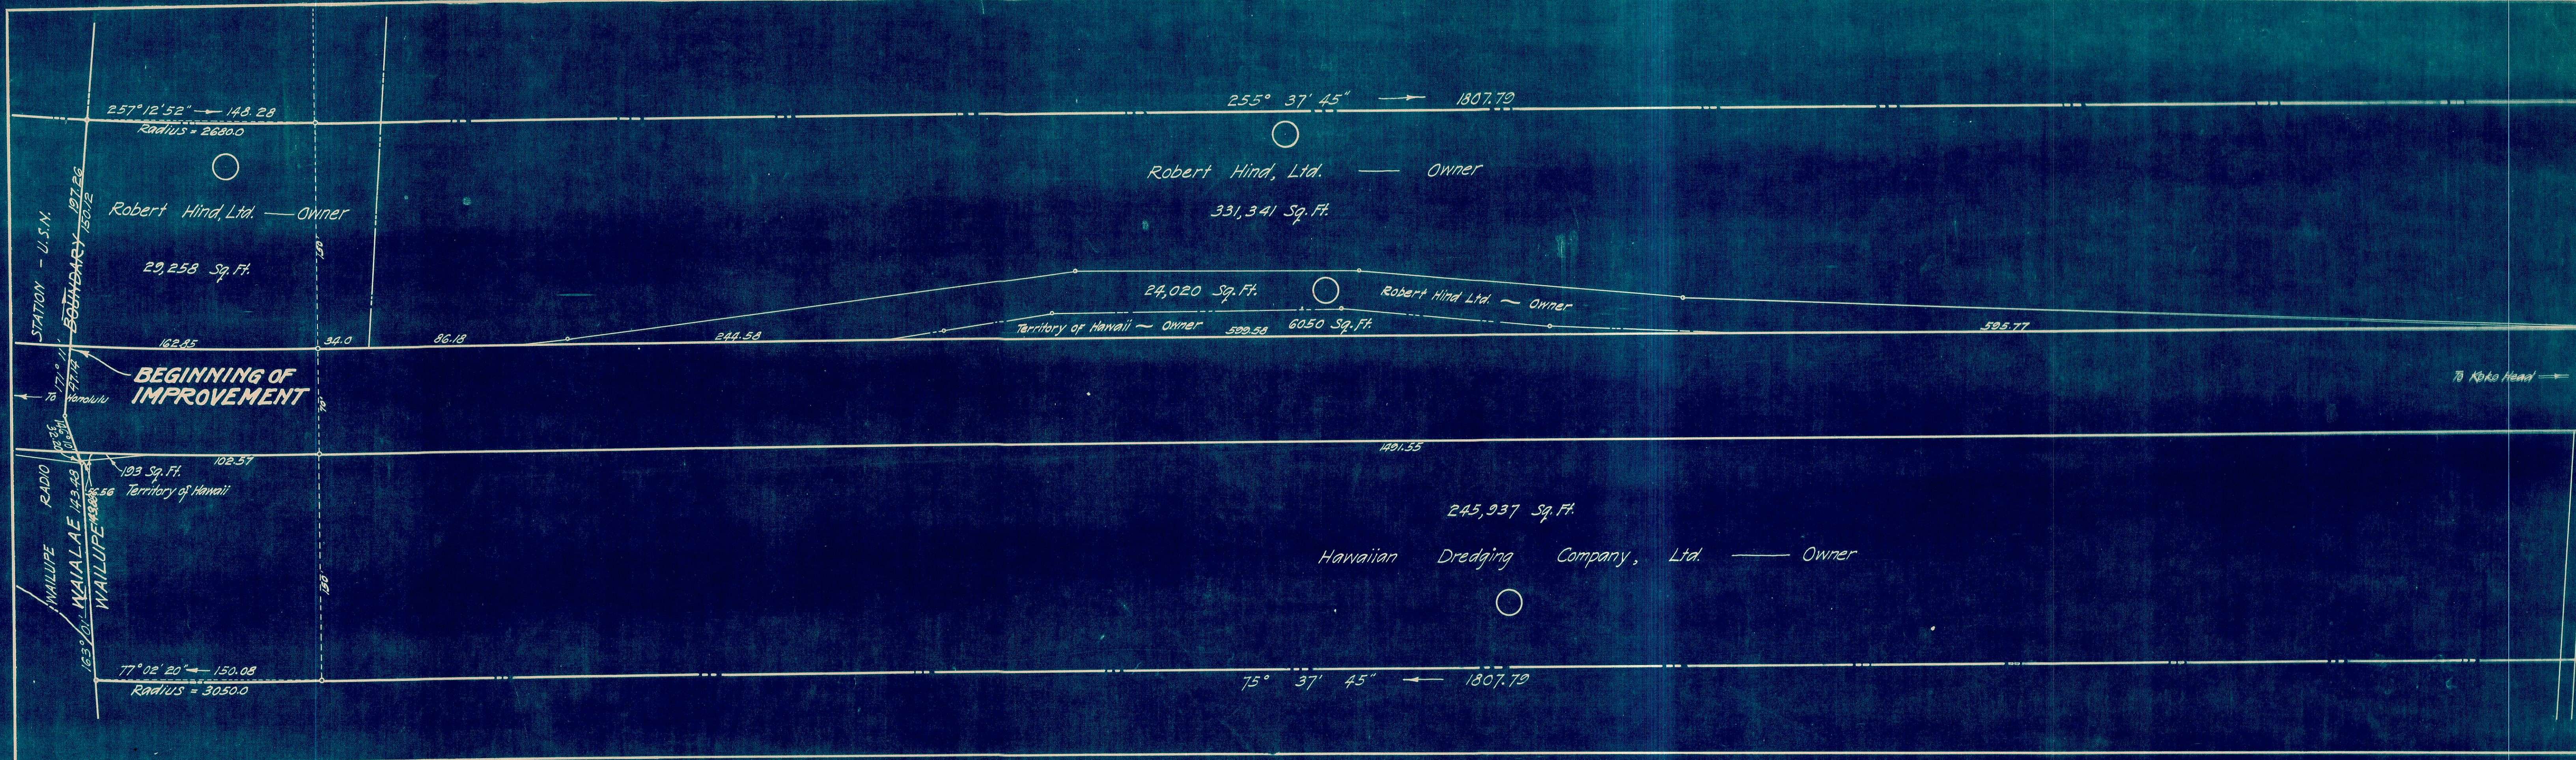




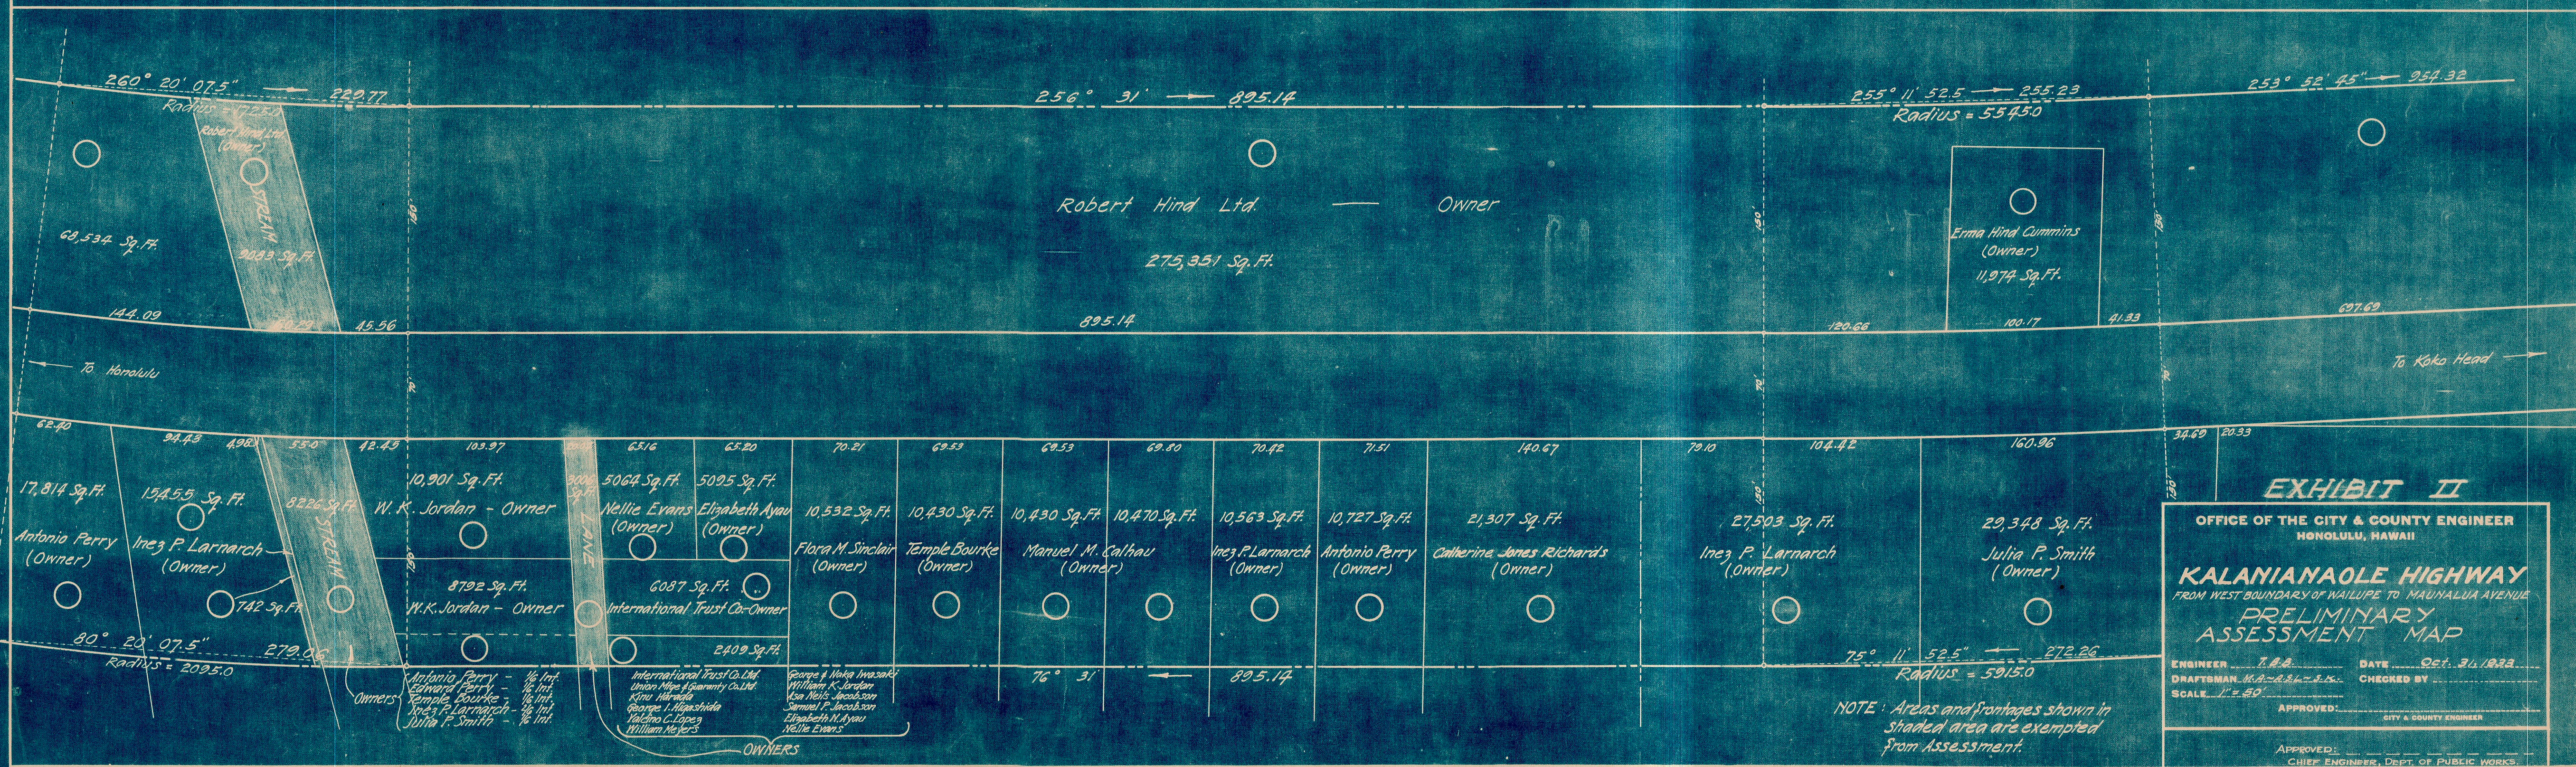
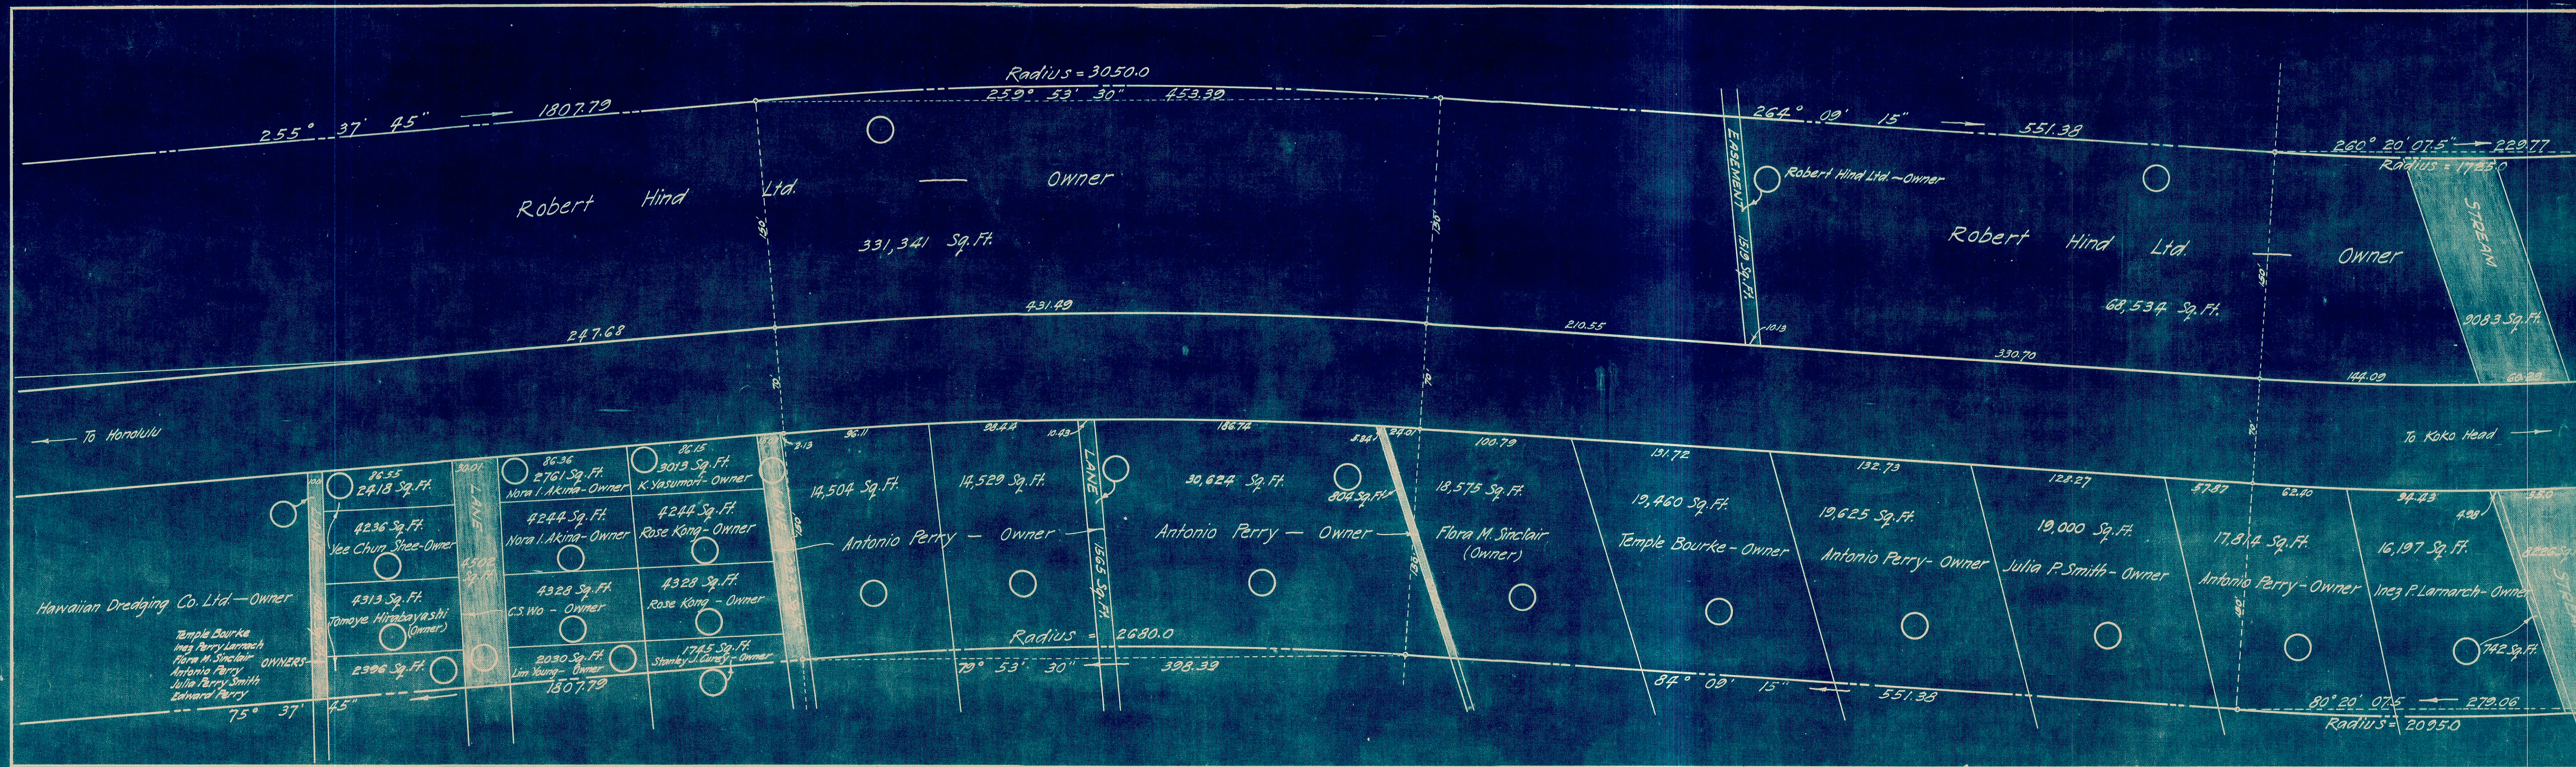


EXHIBIT II

OFFICE OF THE CITY & COUNTY ENGINEER
HONOLULU, HAWAII

KALANIANA'OLE HIGHWAY
FROM WEST BOUNDARY OF MAUI LANE TO MAUNALUA AVENUE


PRELIMINARY ASSESSMENT MAP

ENGINEER: T. H. A. DATE: Oct. 31, 1922
DRAFTSMAN: K. A. - R. S. - S. L. CHECKED BY: _____
SCALE: 1" = 40'

APPROVED: _____
CITY & COUNTY ENGINEER

APPROVED: _____
CHIEF ENGINEER, DEPT. OF PUBLIC WORKS

NOTE: Areas and frontages shown in shaded area are exempted from Assessment.

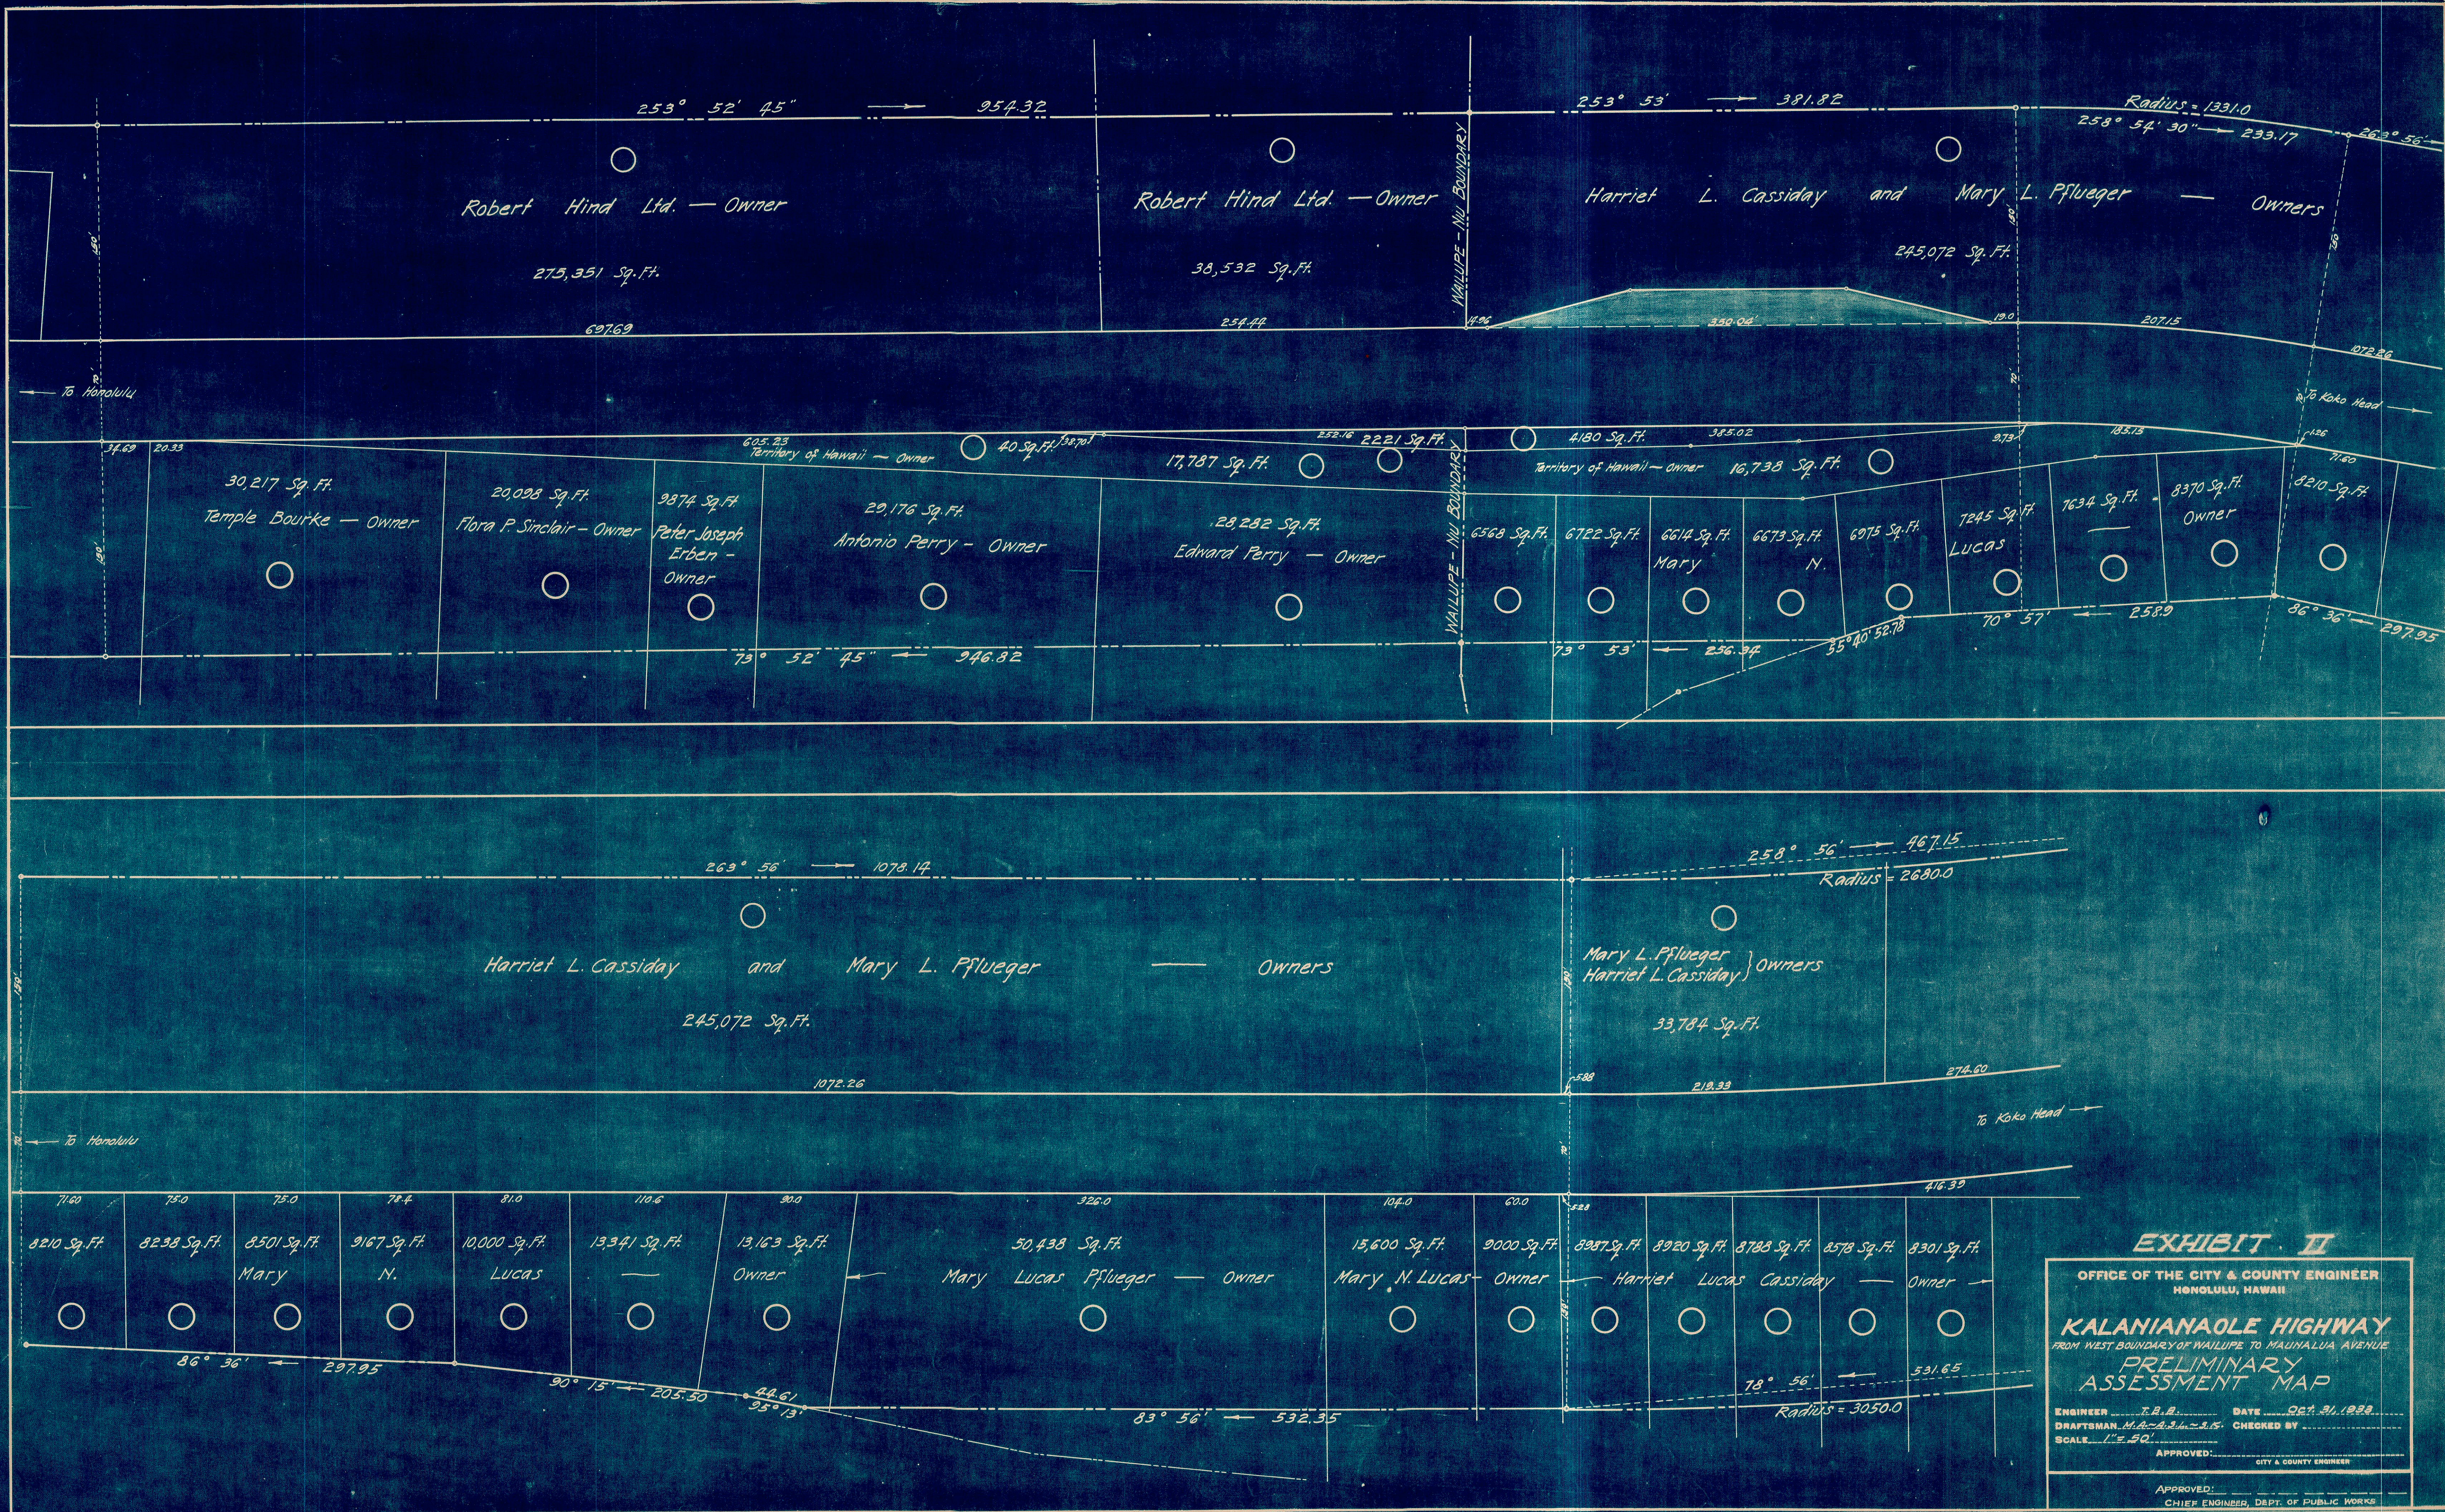

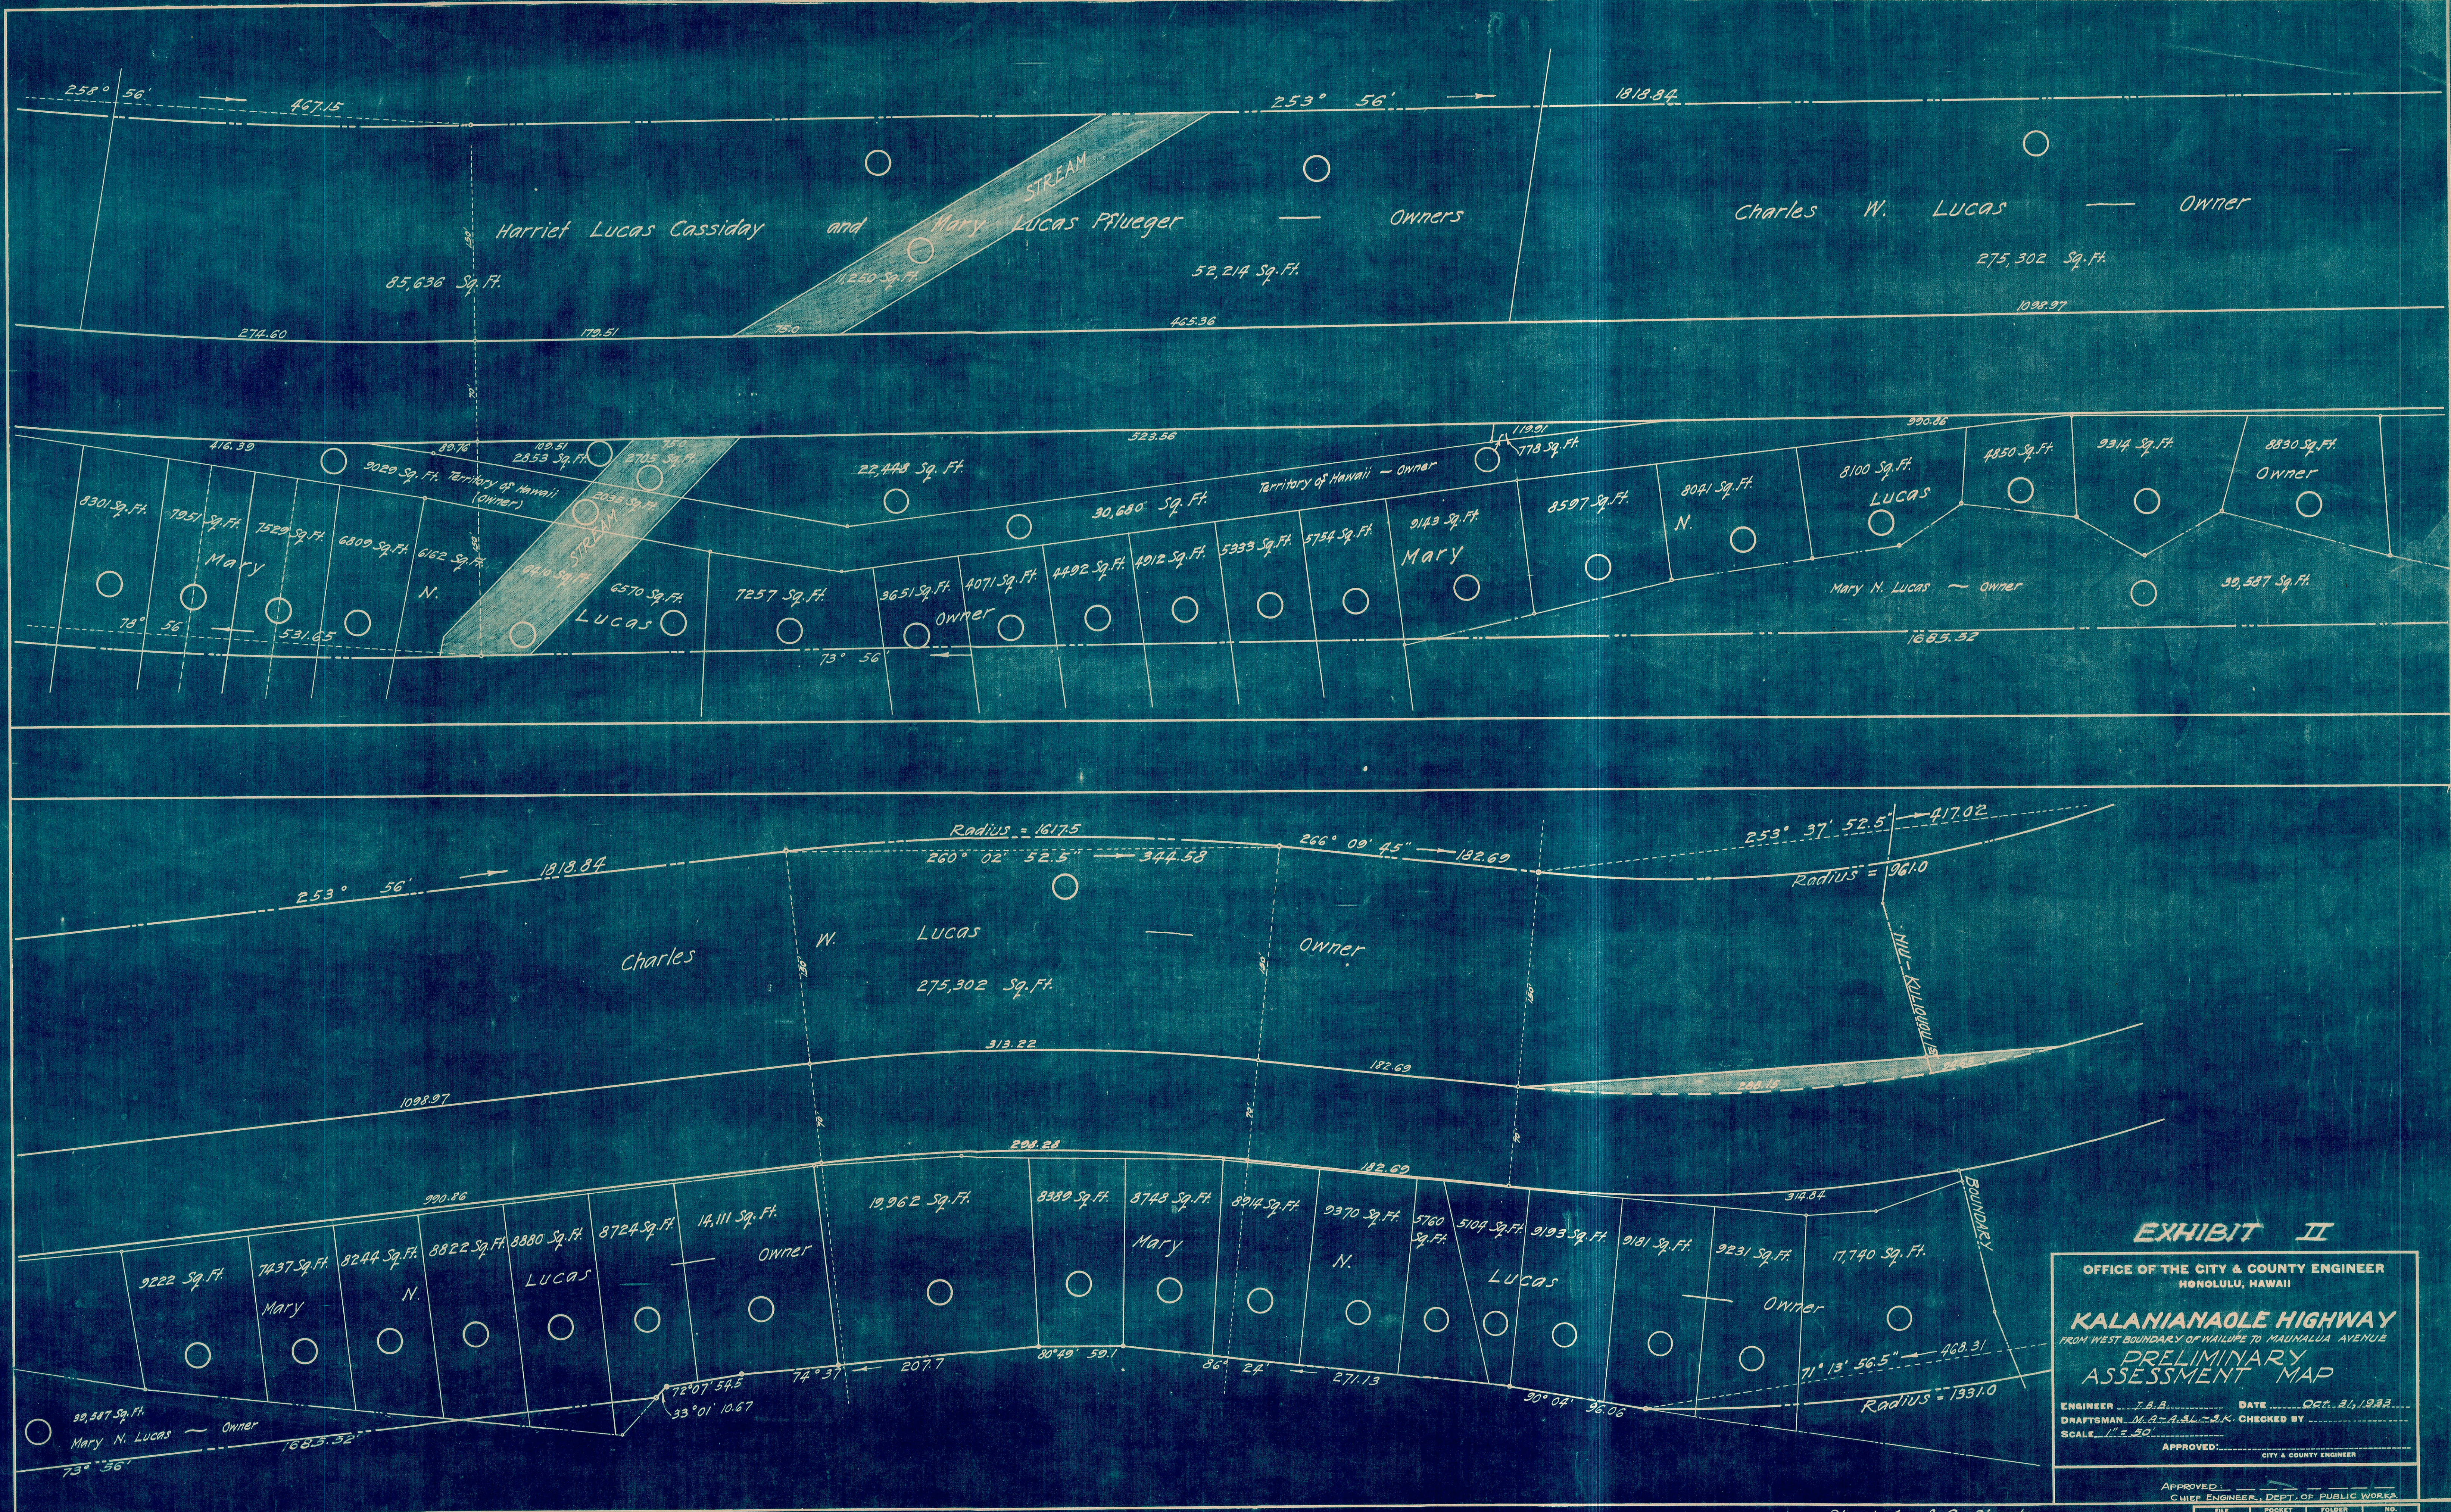


EXHIBIT II

OFFICE OF THE CITY & COUNTY ENGINEER
HONOLULU, HAWAII

KALANIANAʻOLE HIGHWAY
FROM WEST BOUNDARY OF WAILUPE TO MAUNALUA AVENUE

**PRELIMINARY
ASSESSMENT MAP**

ENGINEER T.B.B. DATE Oct. 24, 1922
DRAFTSMAN M.A.A.L.-S.K. CHECKED BY _____
SCALE 1" = 50'

APPROVED: _____
CITY & COUNTY ENGINEER

APPROVED: _____
CHIEF ENGINEER, DEPT. OF PUBLIC WORKS

FILE	POCKET	FOLDER	NO.
2	6	2	1



END OF IMPROVEMENT

EXHIBIT II

OFFICE OF THE CITY & COUNTY ENGINEER
HONOLULU, HAWAII

KALANIANA'OLE HIGHWAY FROM WEST BOUNDARY OF WAILUPE TO MAUNALO AVE PRELIMINARY ASSESSMENT MAP

ENGINEER: J.B.B. DATE: Oct. 31, 1933
DRAFTSMAN: M.A. 2434-3.K. CHECKED BY:
SCALE: 1" = 50'

APPROVED: CITY & COUNTY ENGINEER

APPROVED: CHIEF ENGINEER, DEPT. OF PUBLIC WORKS

FILE	PROJECT	FOLDER	NO.
2	6	2	