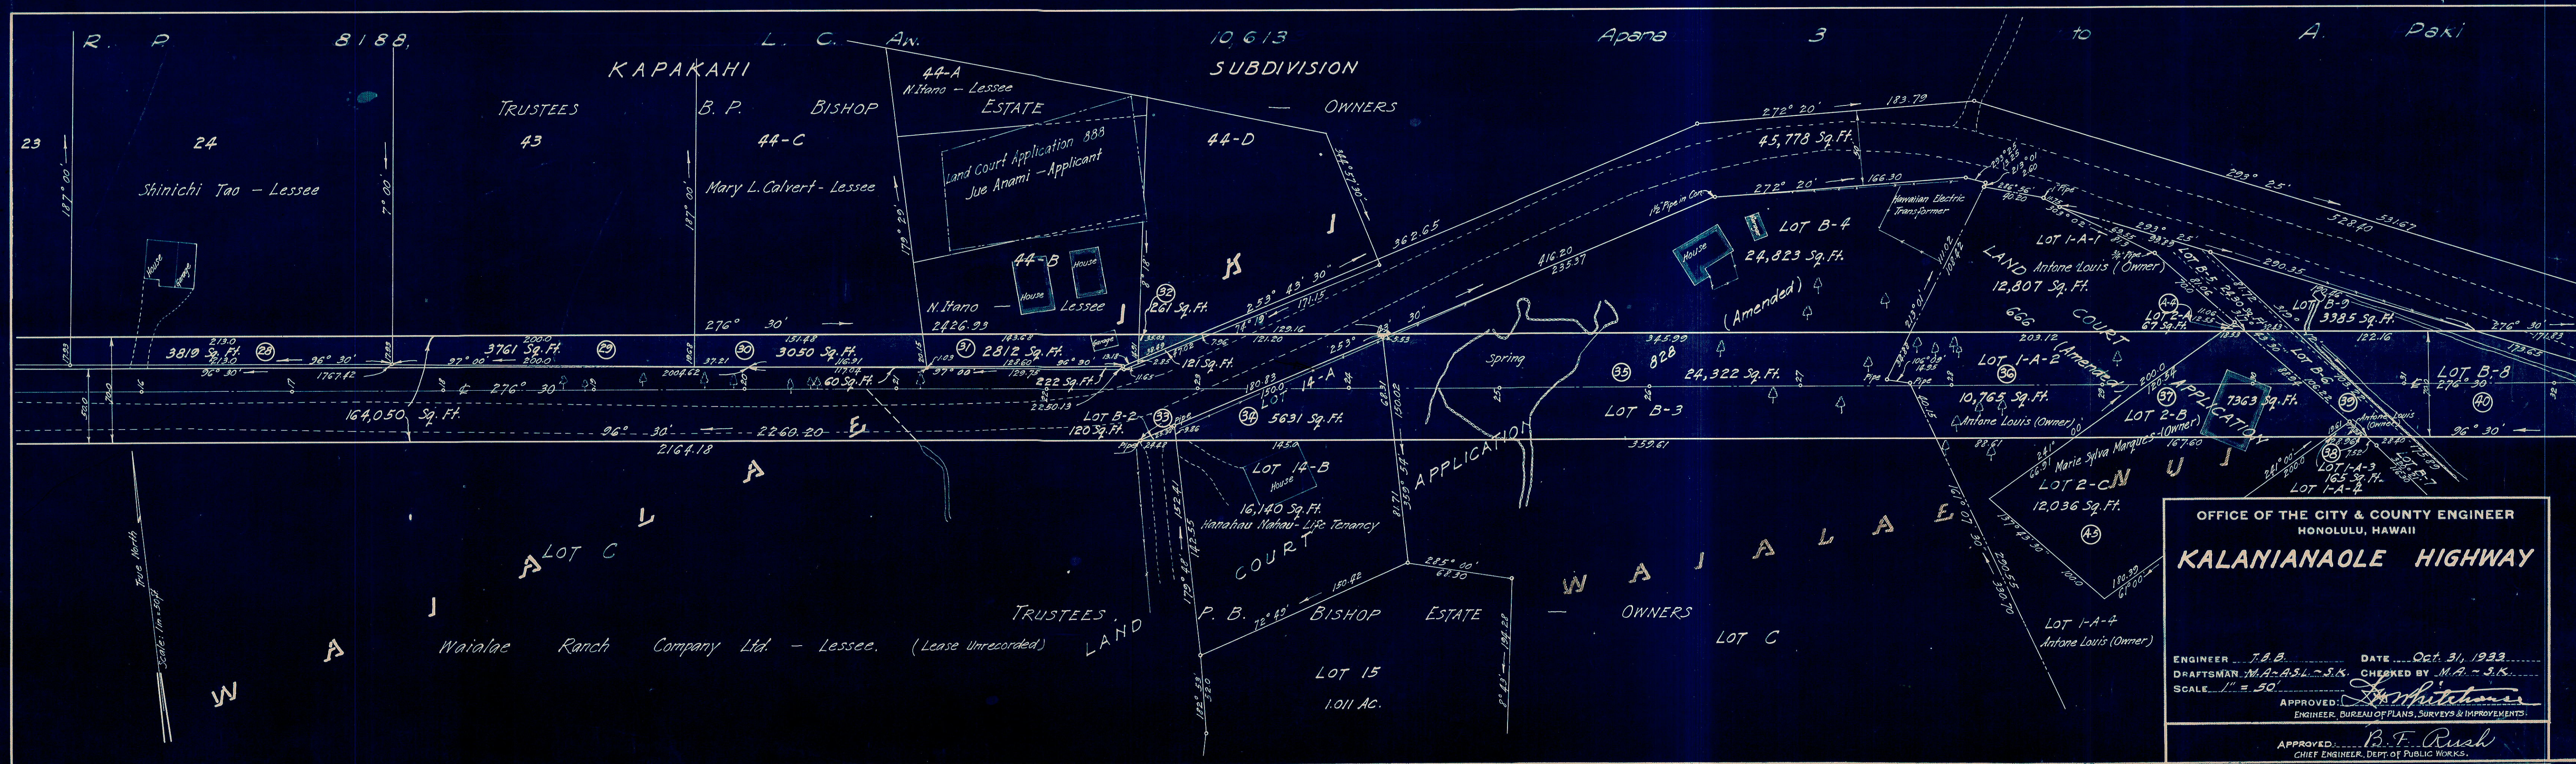
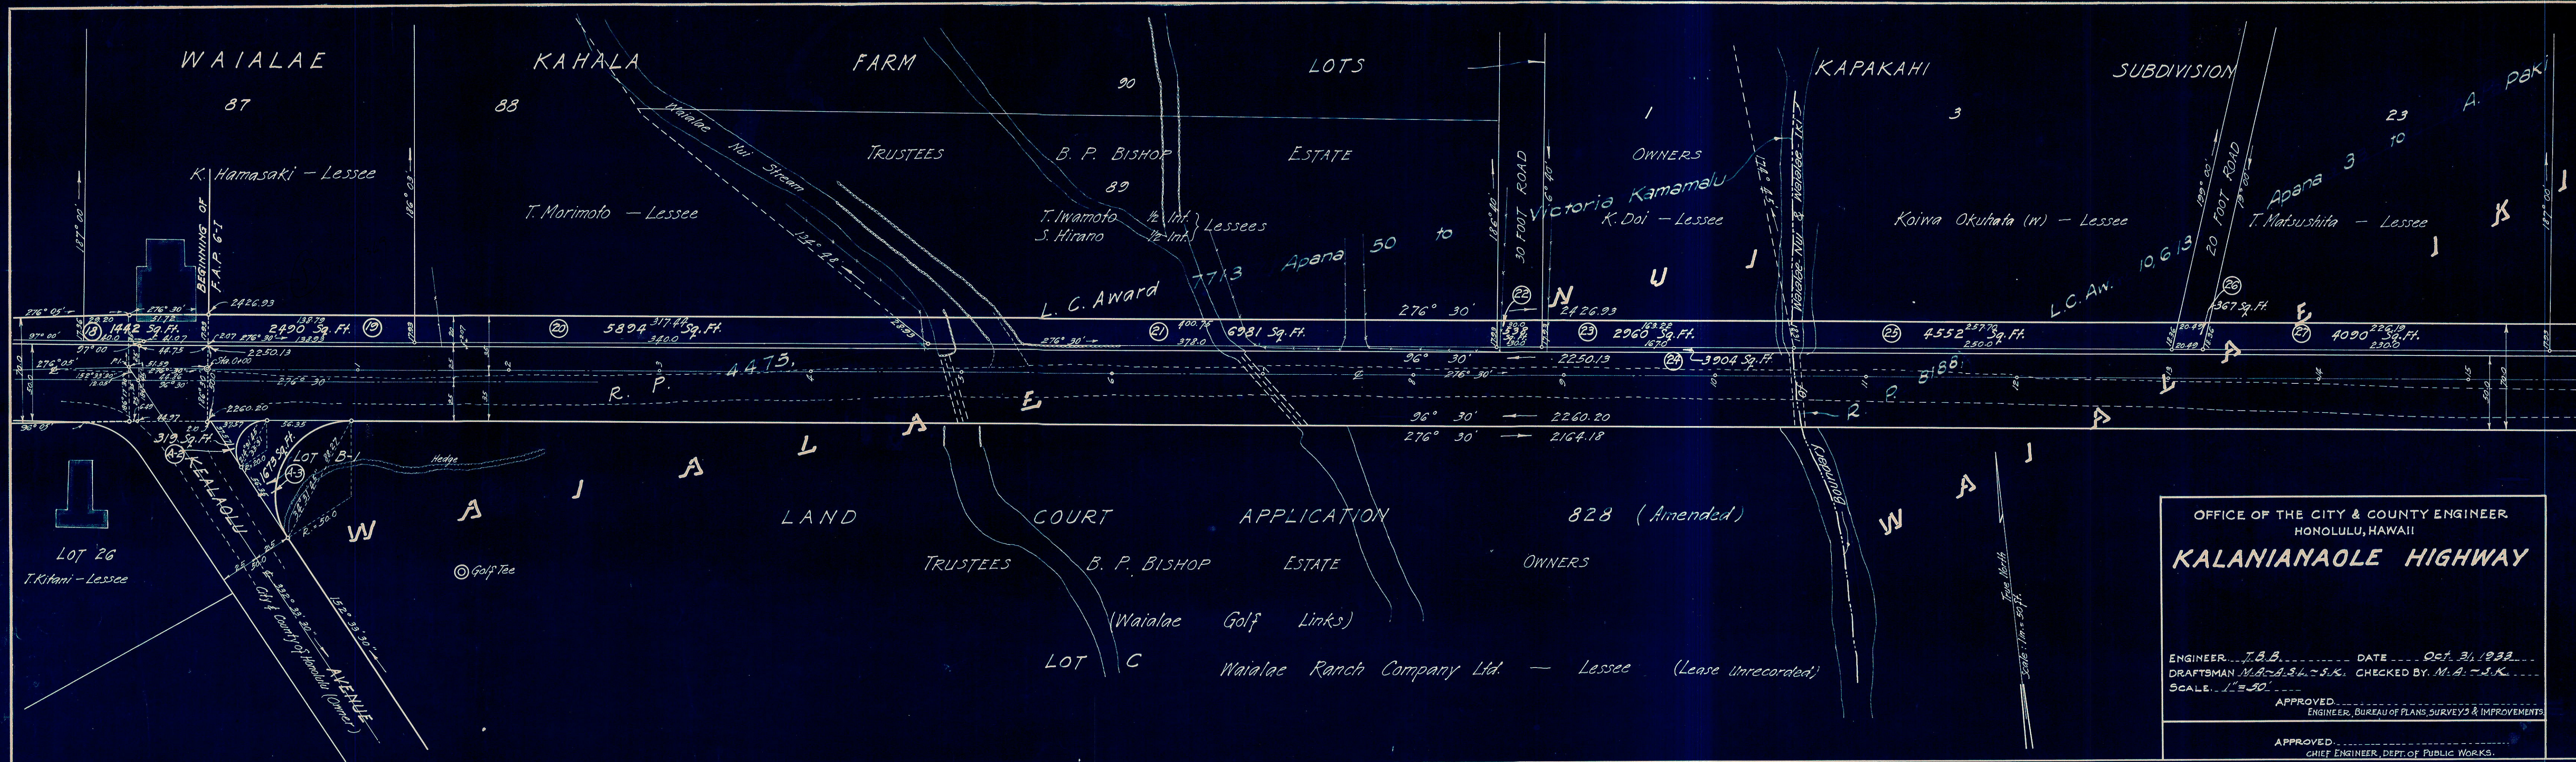
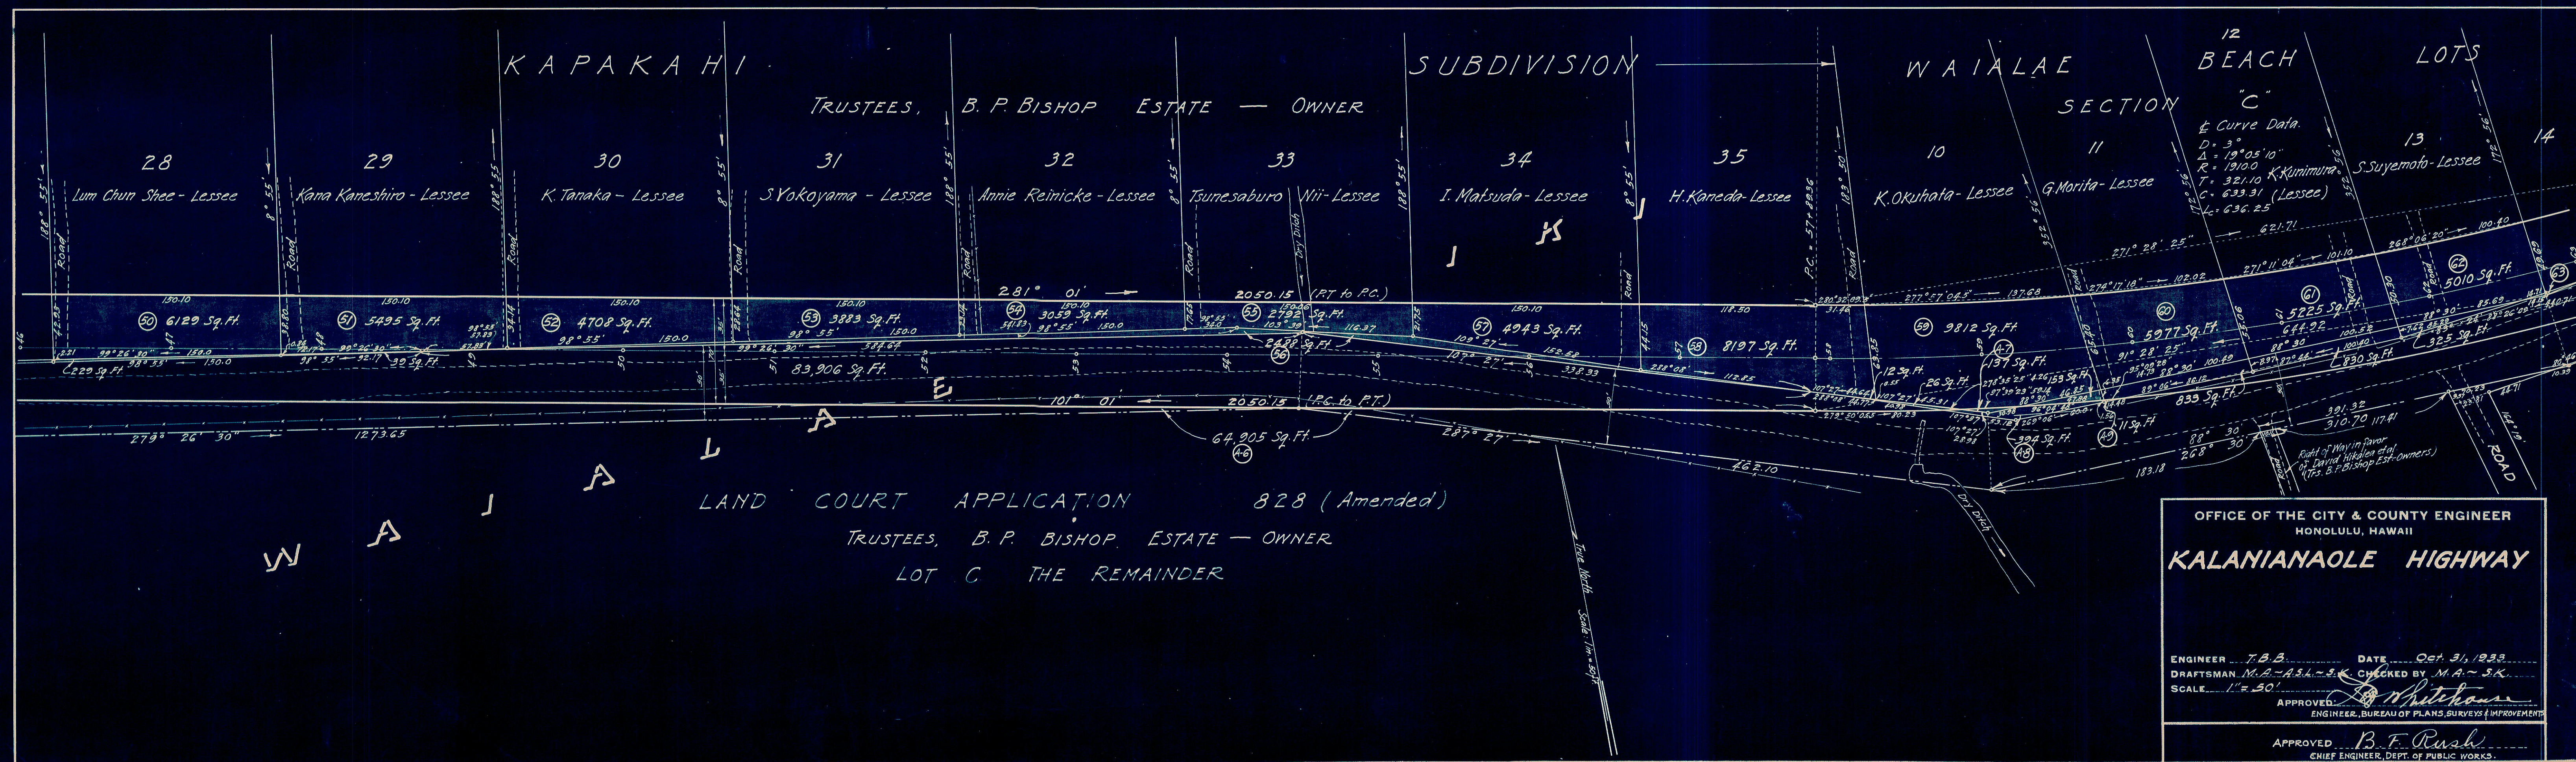
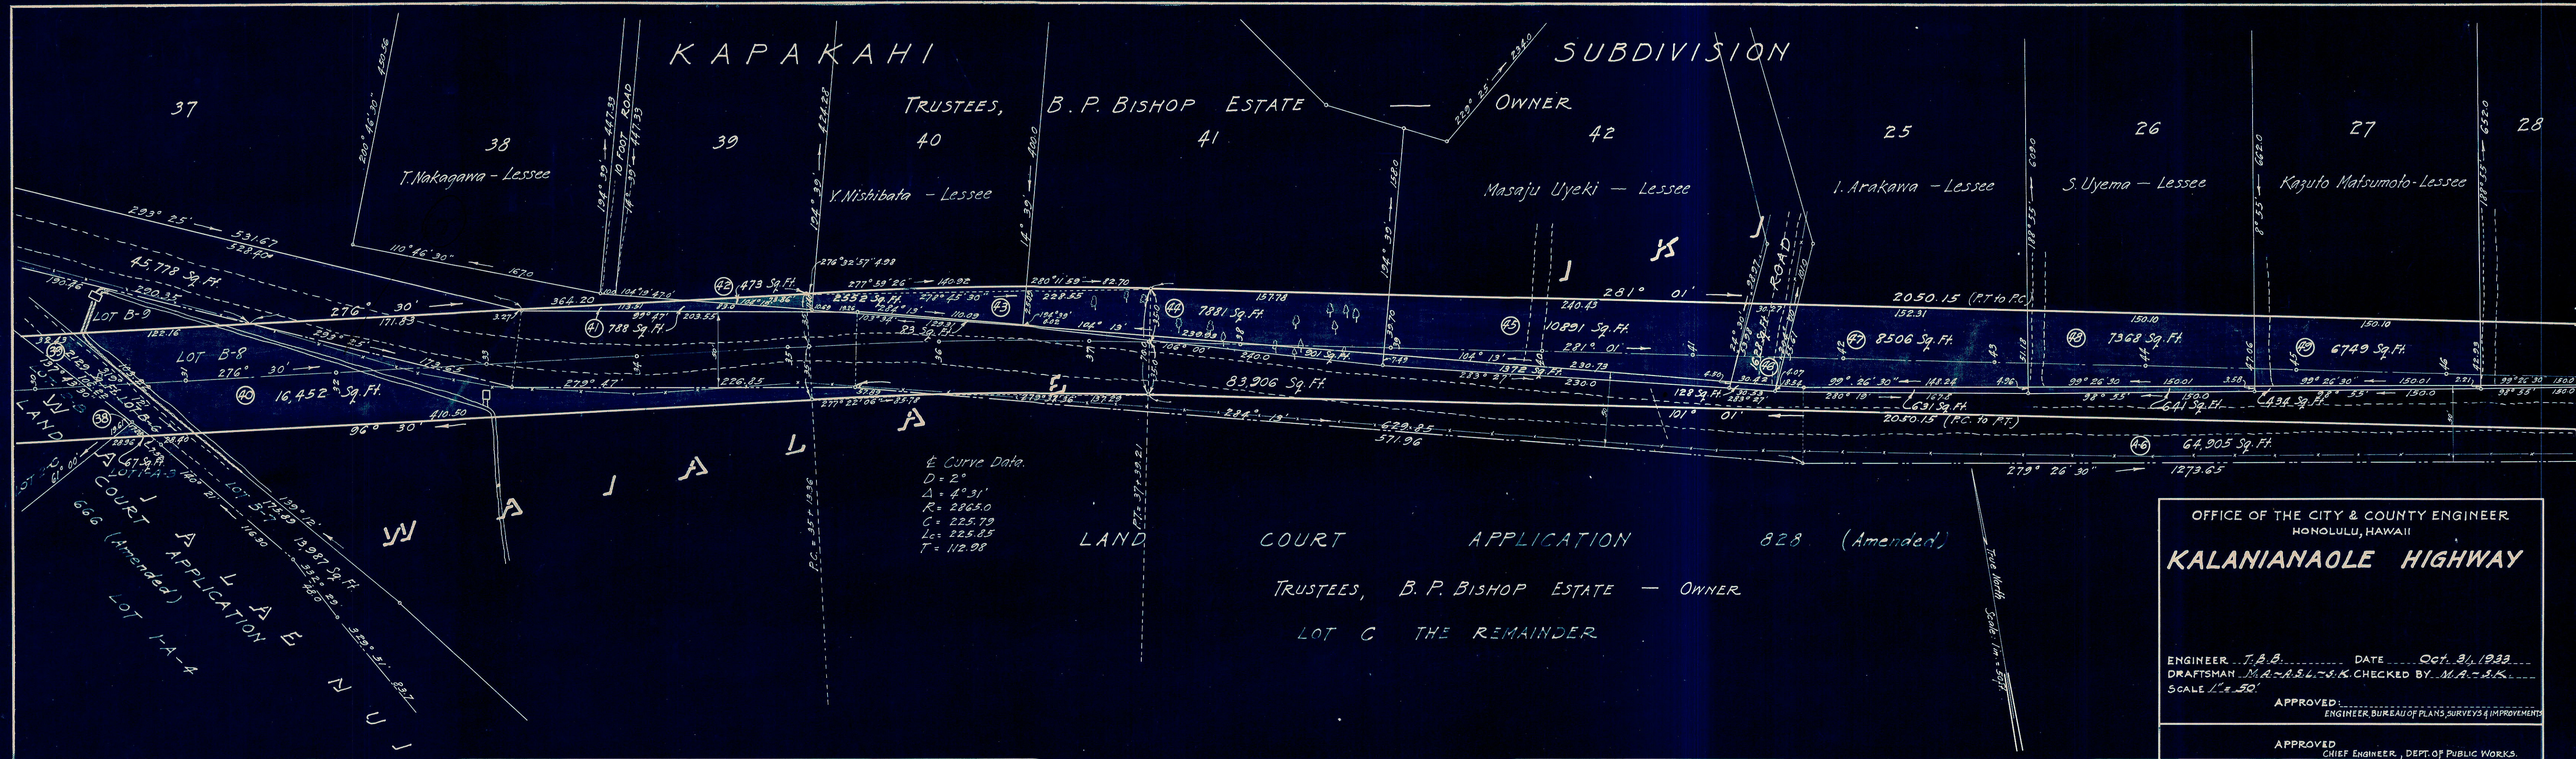












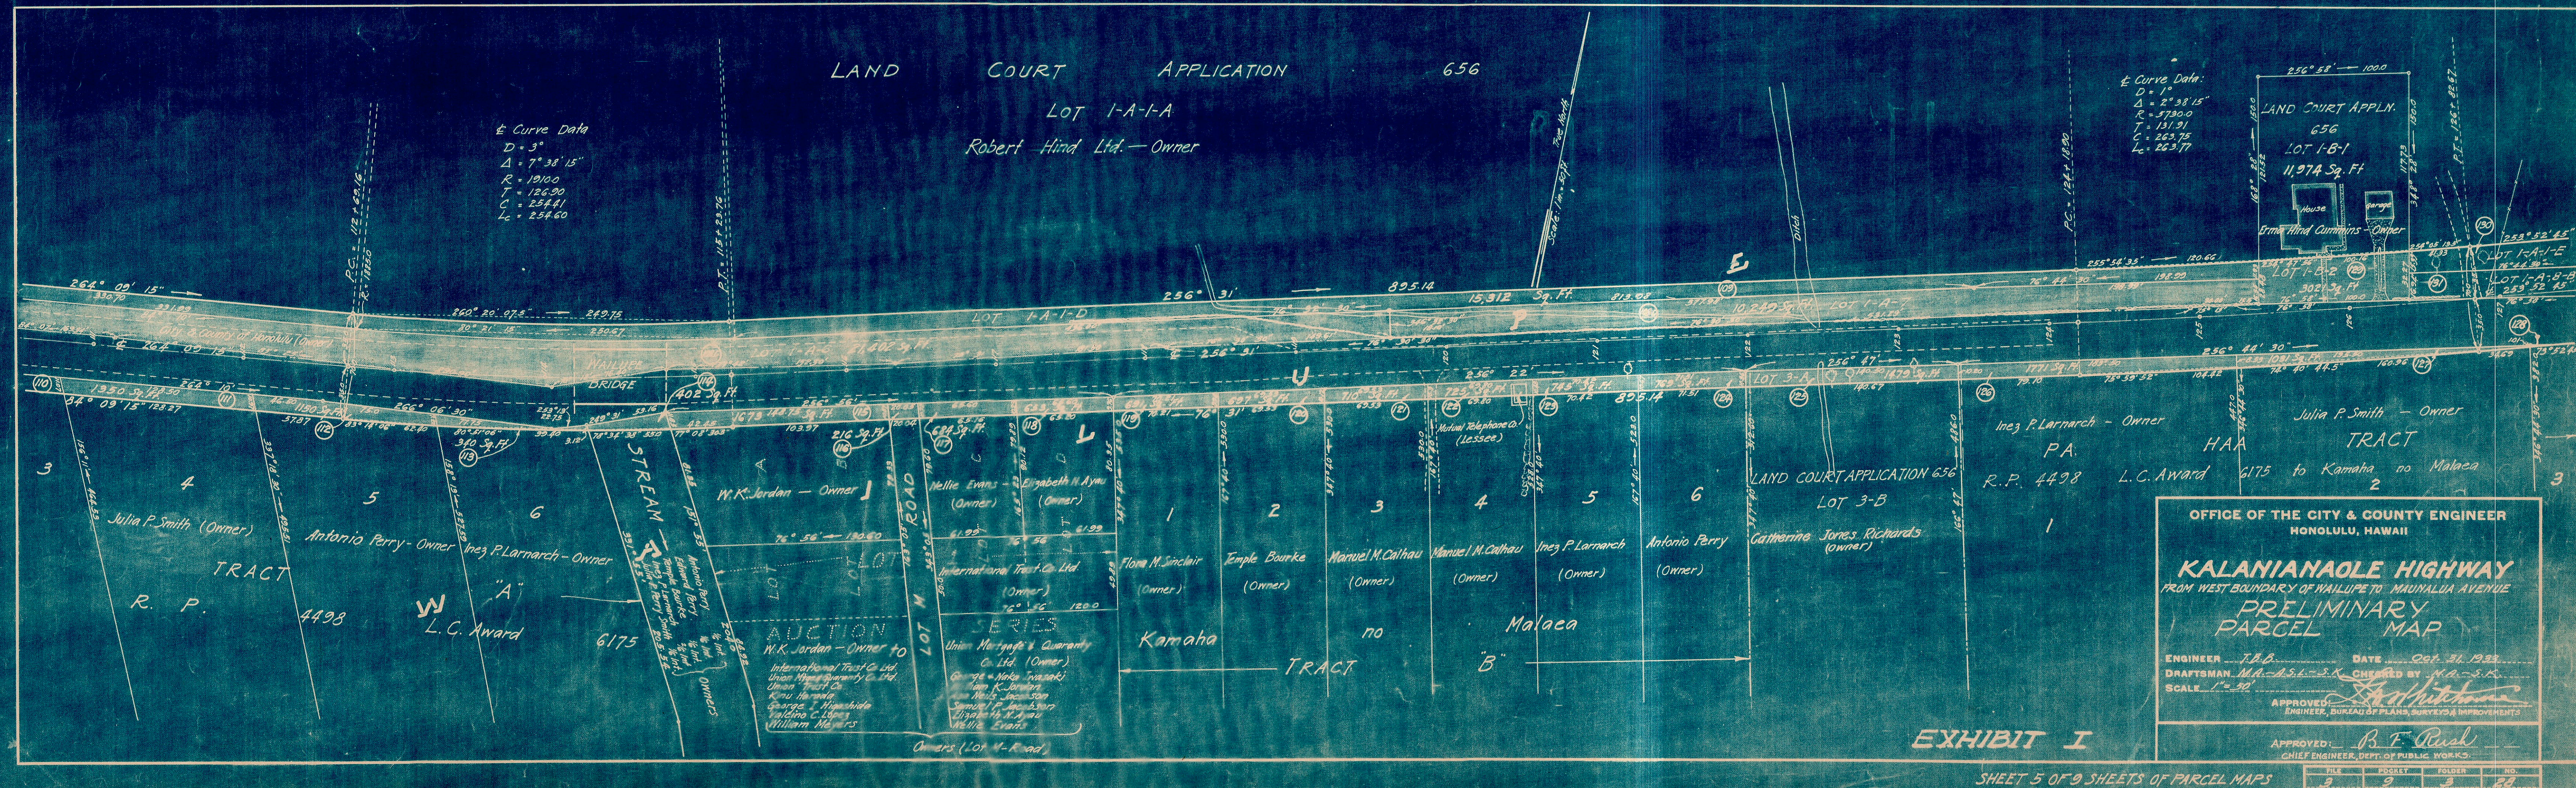



EXHIBIT I

SHEET 5 OF 9 SHEETS OF PARCEL MAPS

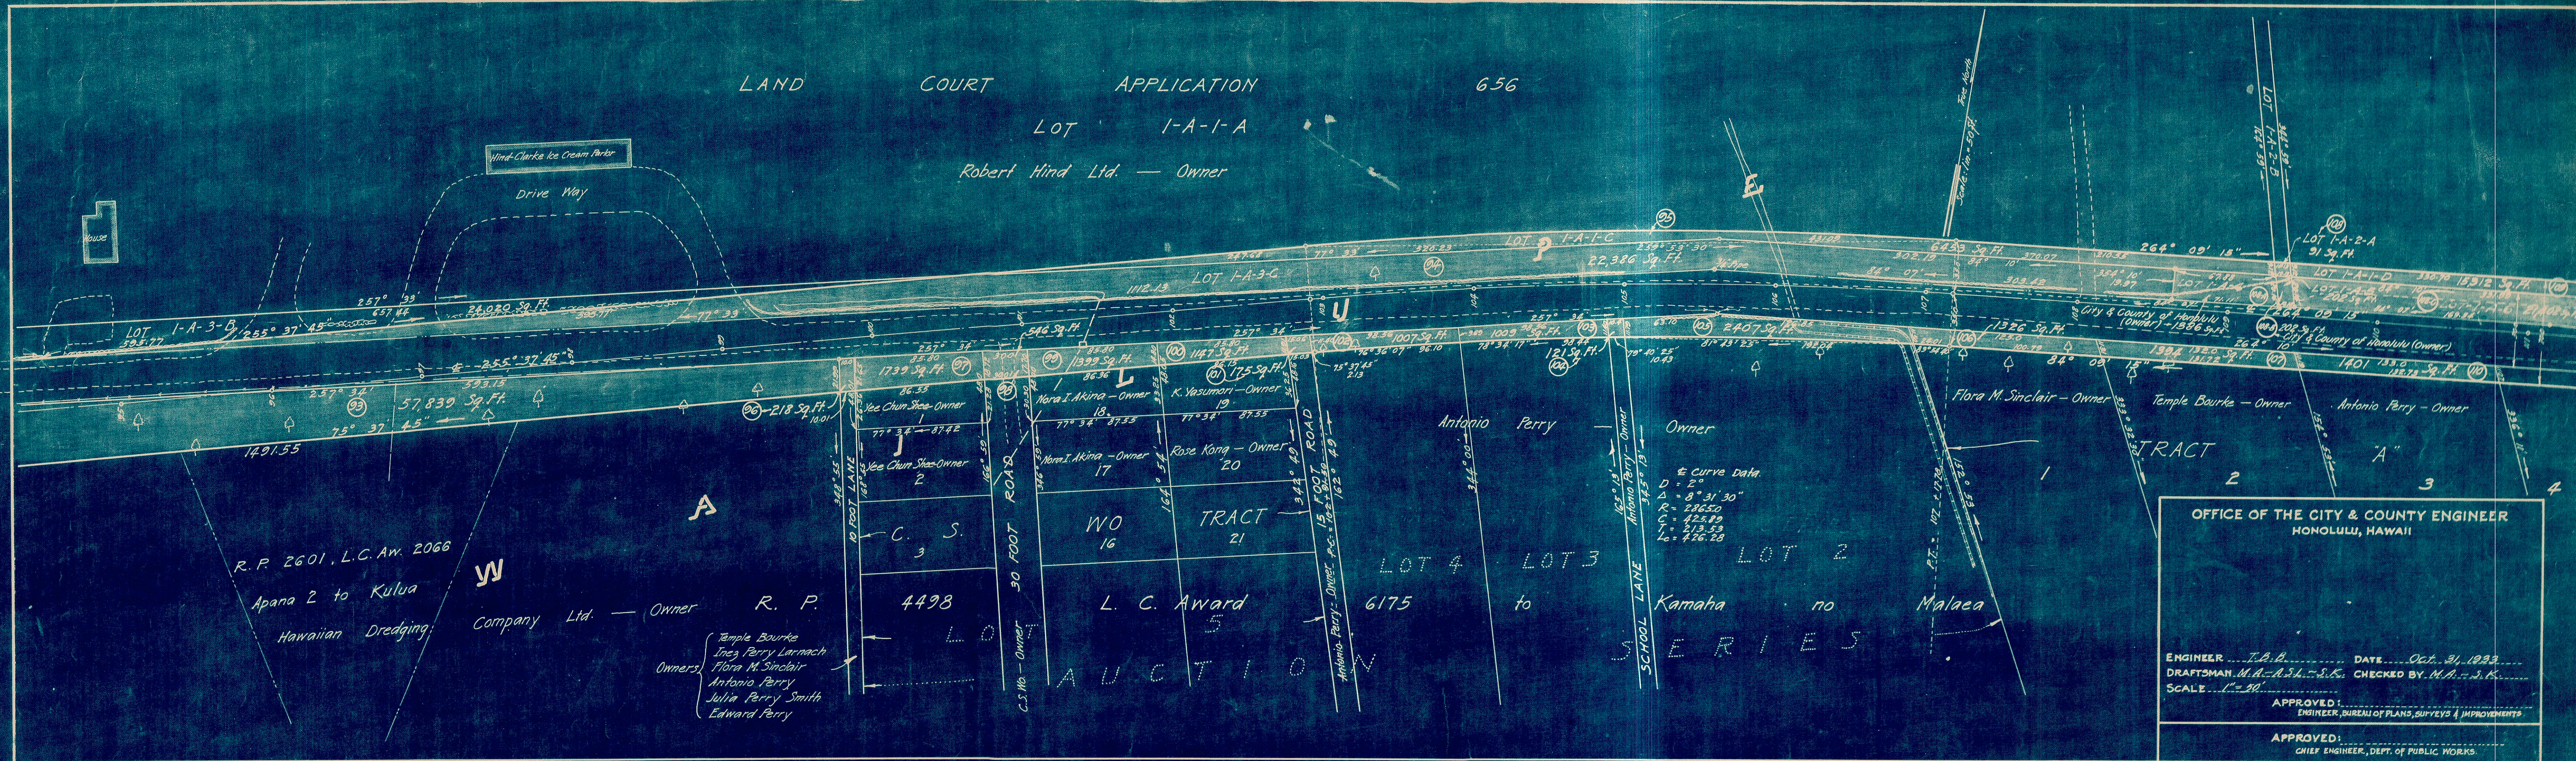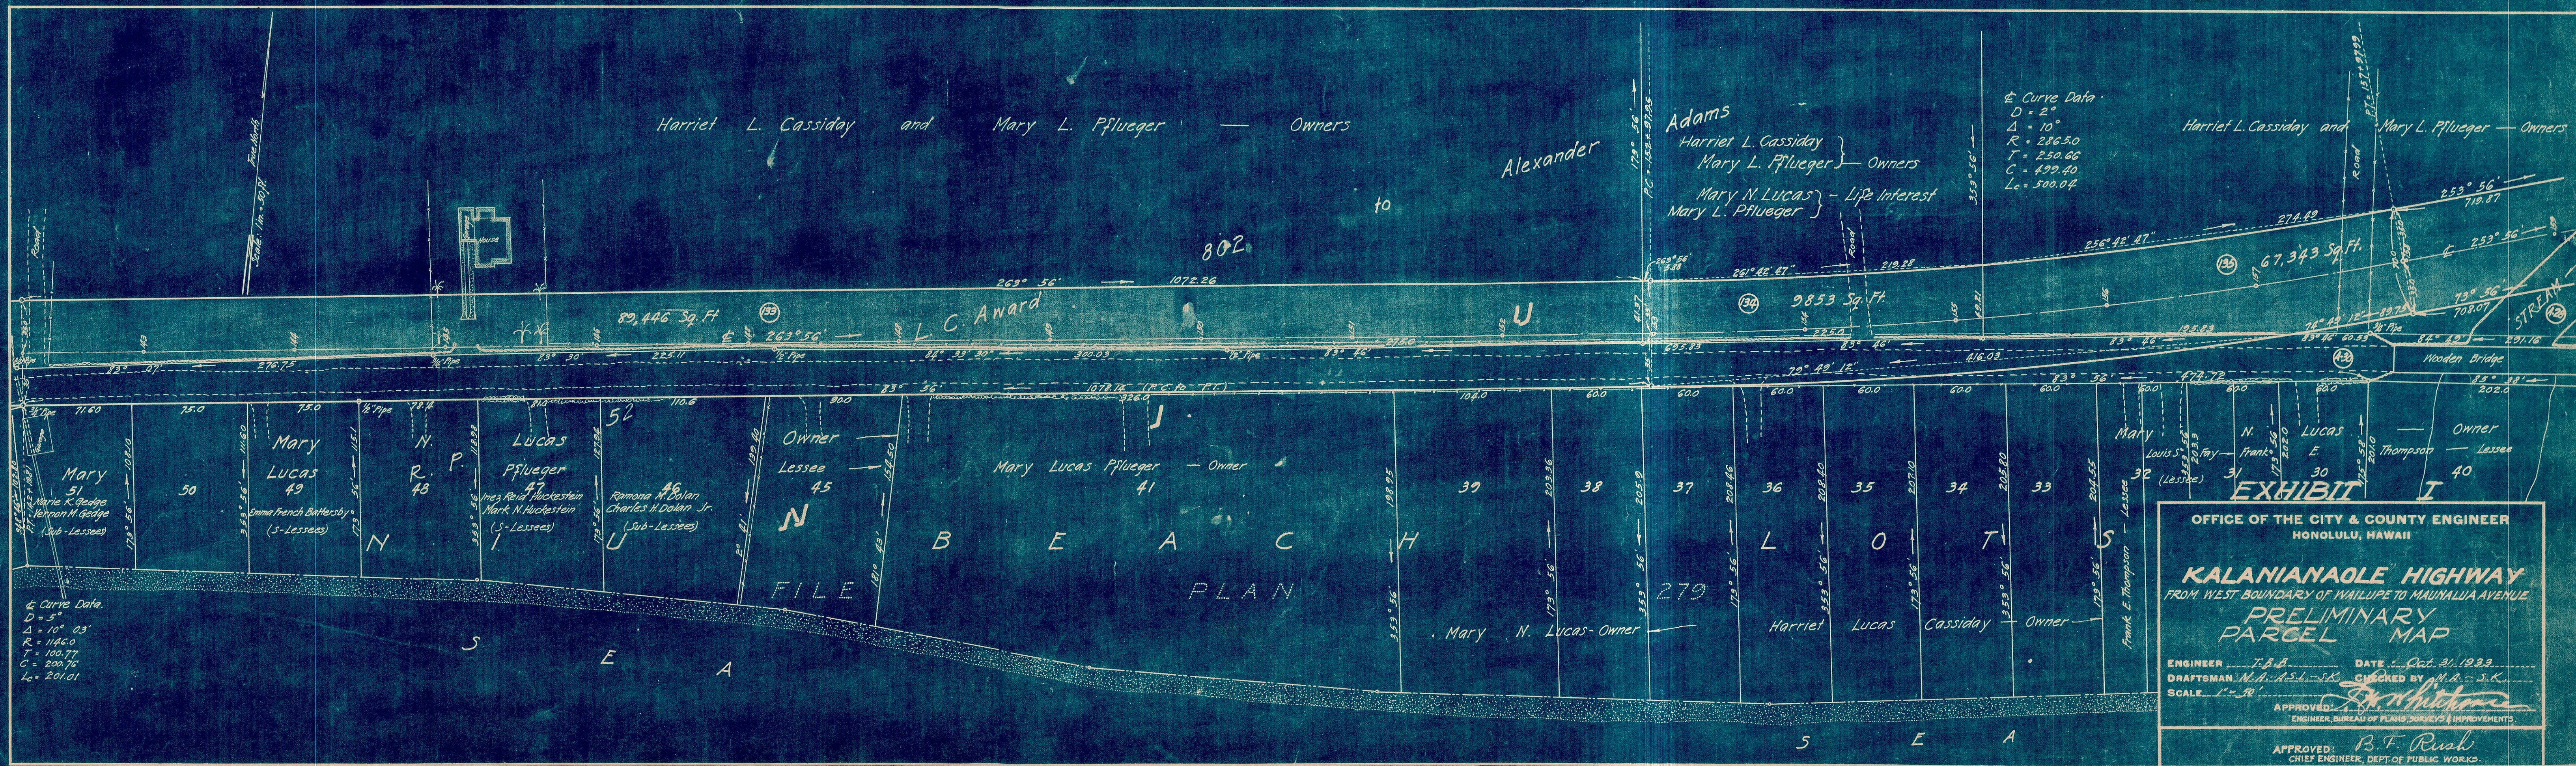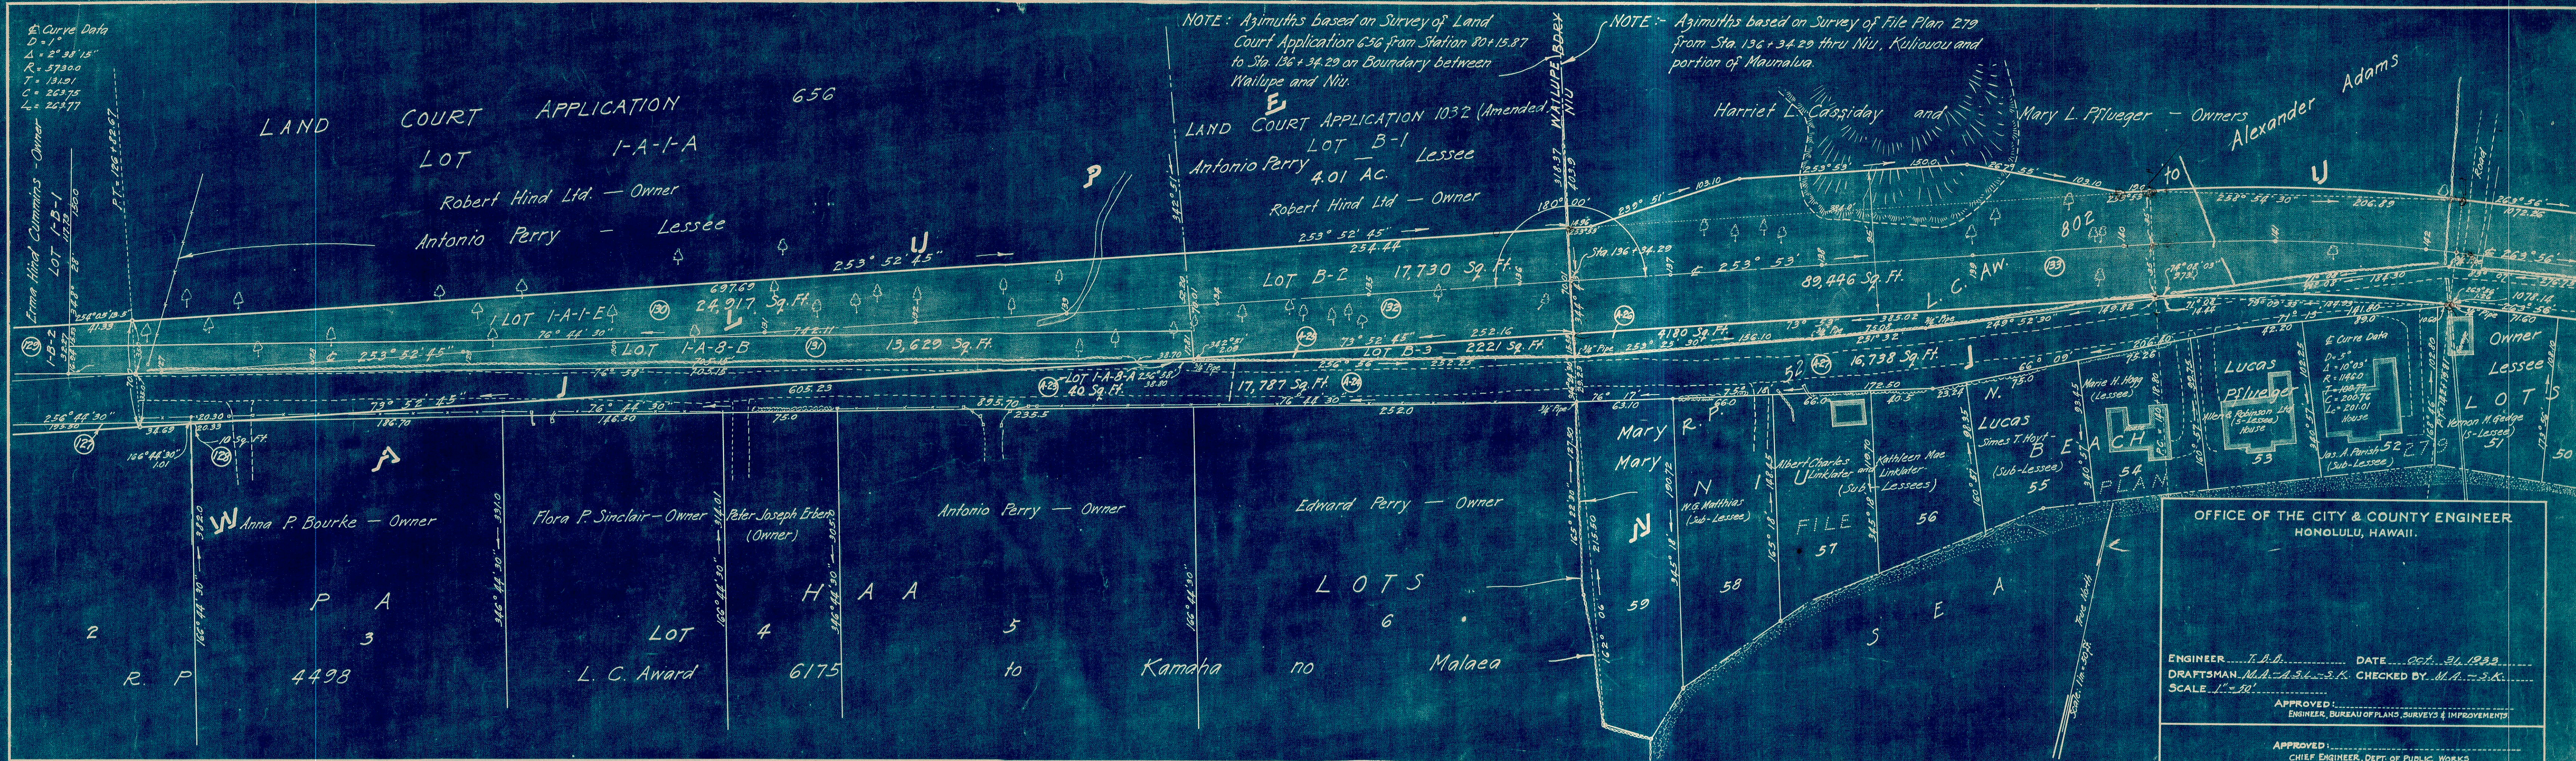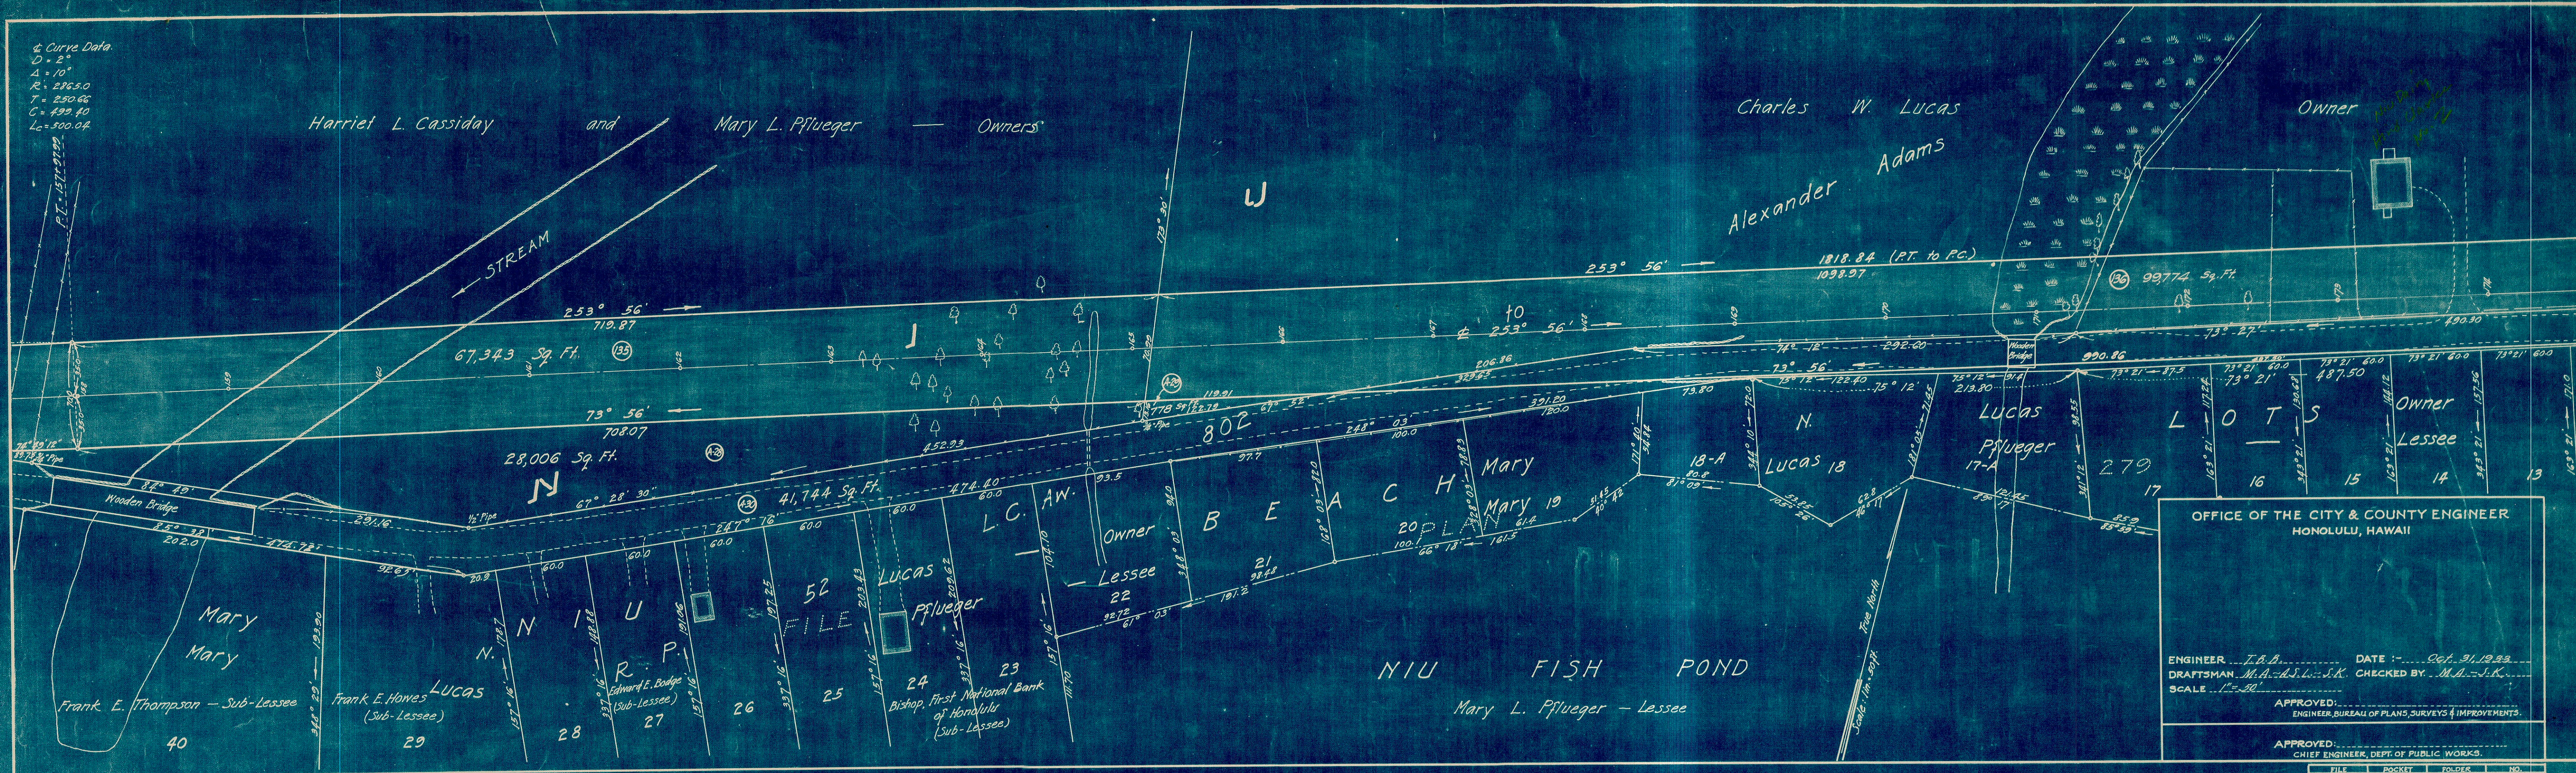

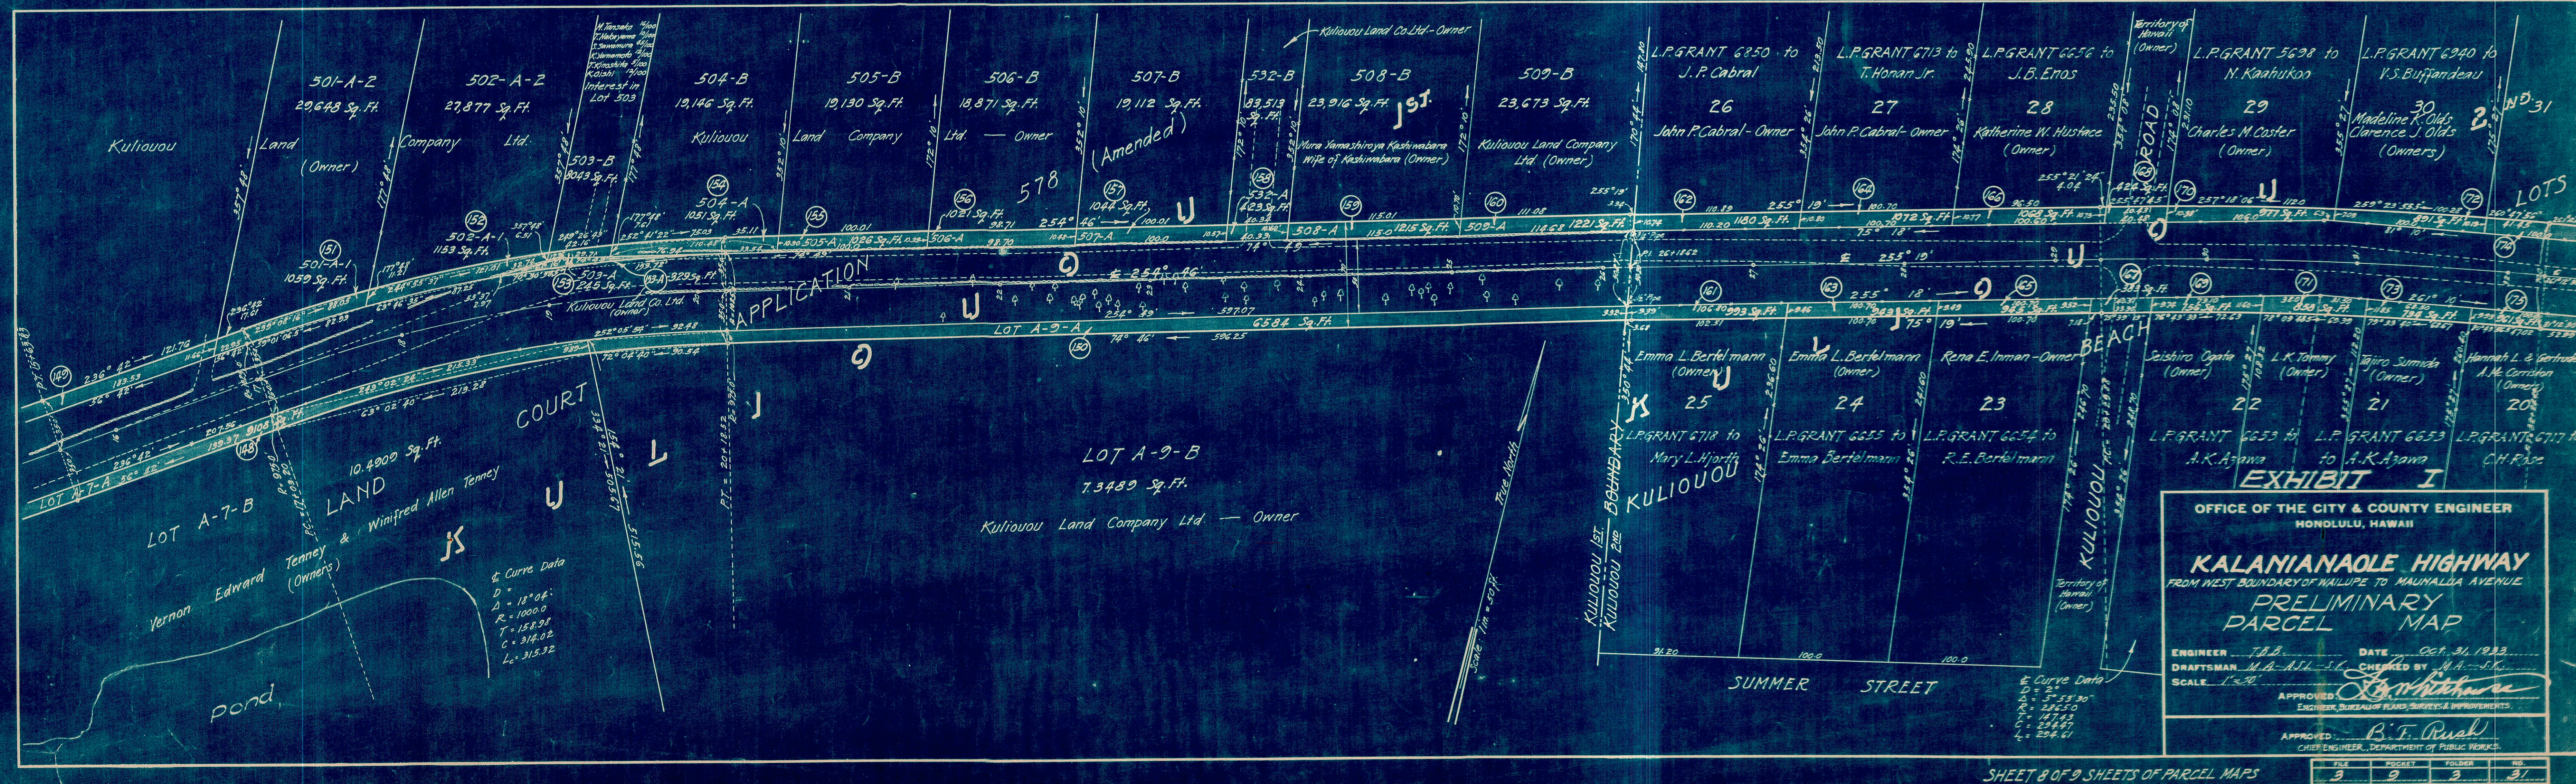

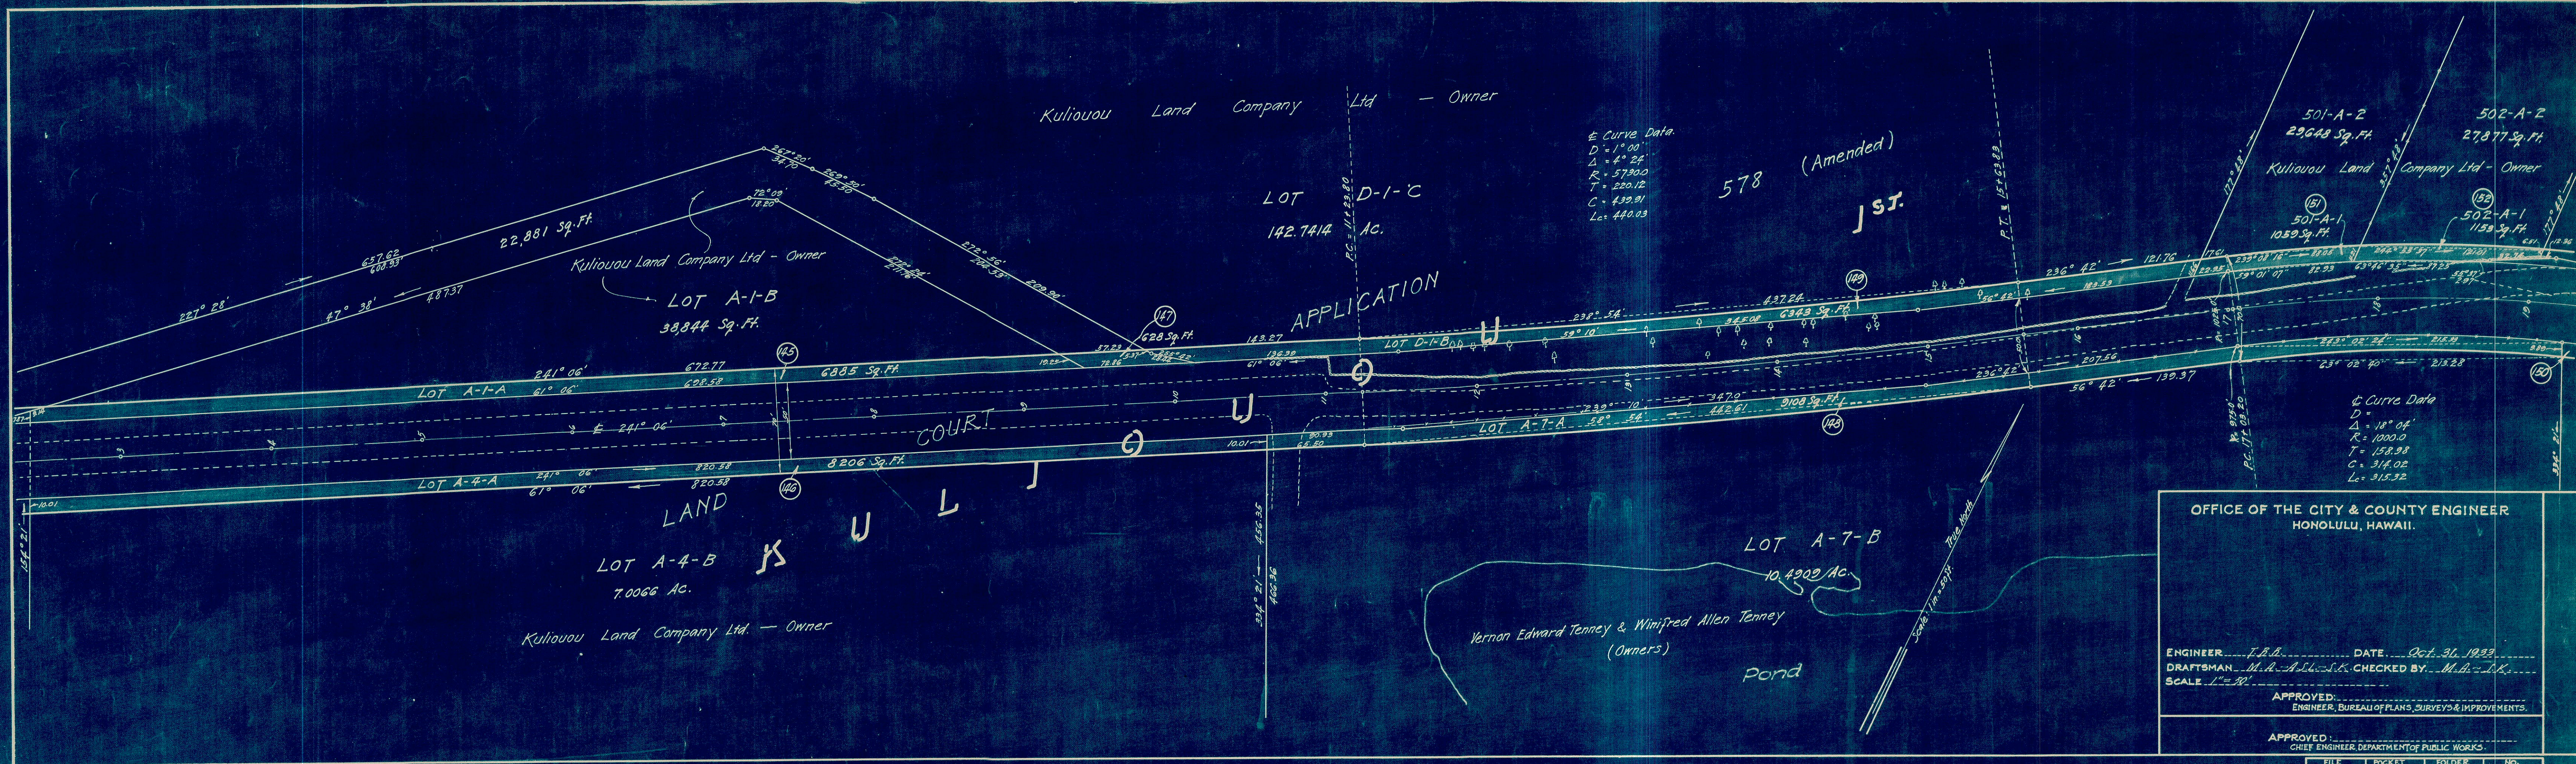

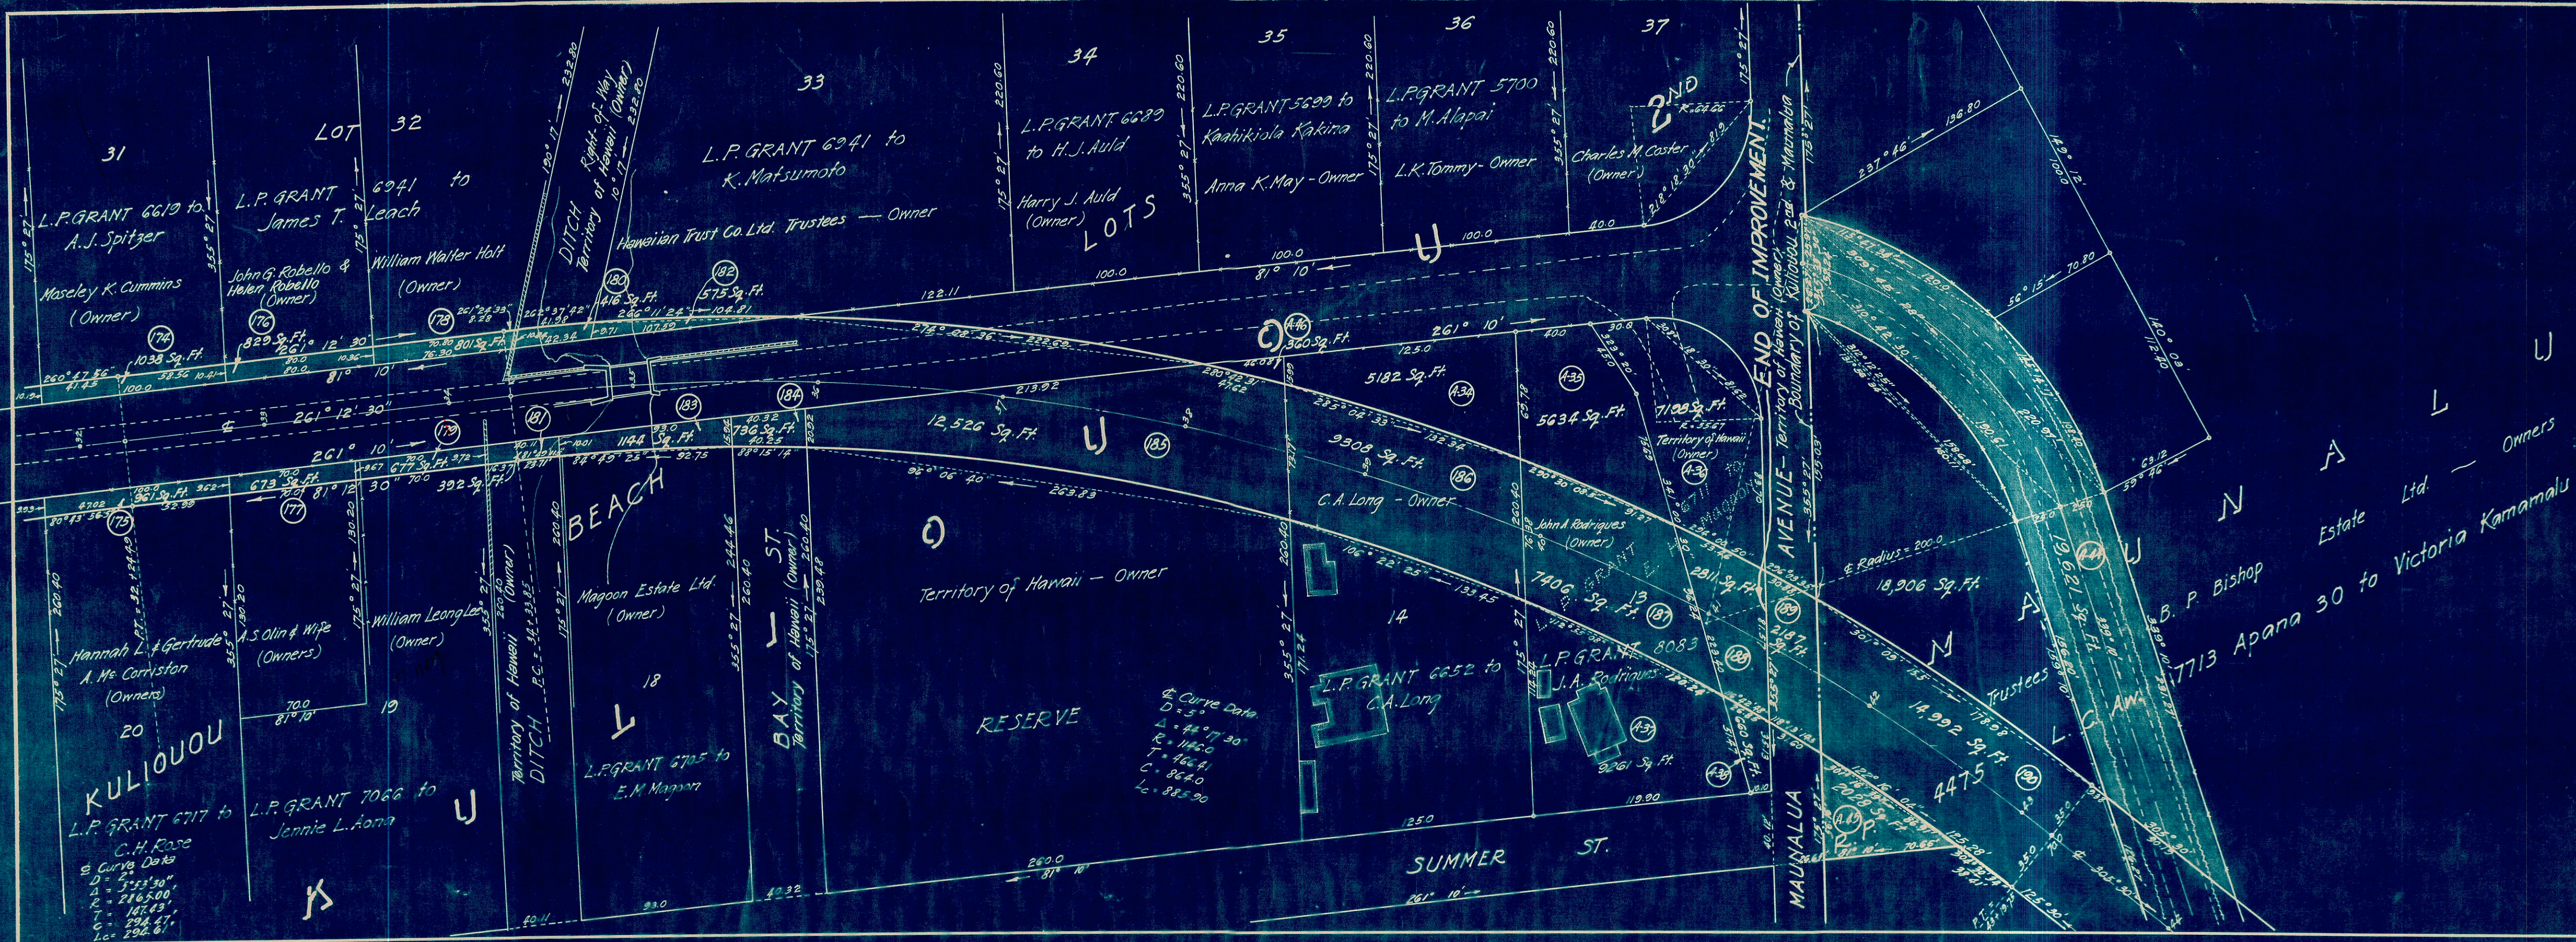

OFFICE OF THE CITY & COUNTY ENGINEER
HONOLULU, HAWAII.

KALANIANA'OLE HIGHWAY

SCALE: 1" = 50'

APPROVED: [Signature]
ENGINEER, BUREAU OF PLANS, SURVEYS & IMPROVEMENTS

APPROVED: [Signature]
CHIEF ENGINEER, DEPARTMENT OF PUBLIC WORKS

FILE	POCKET	FOLDER	NO.

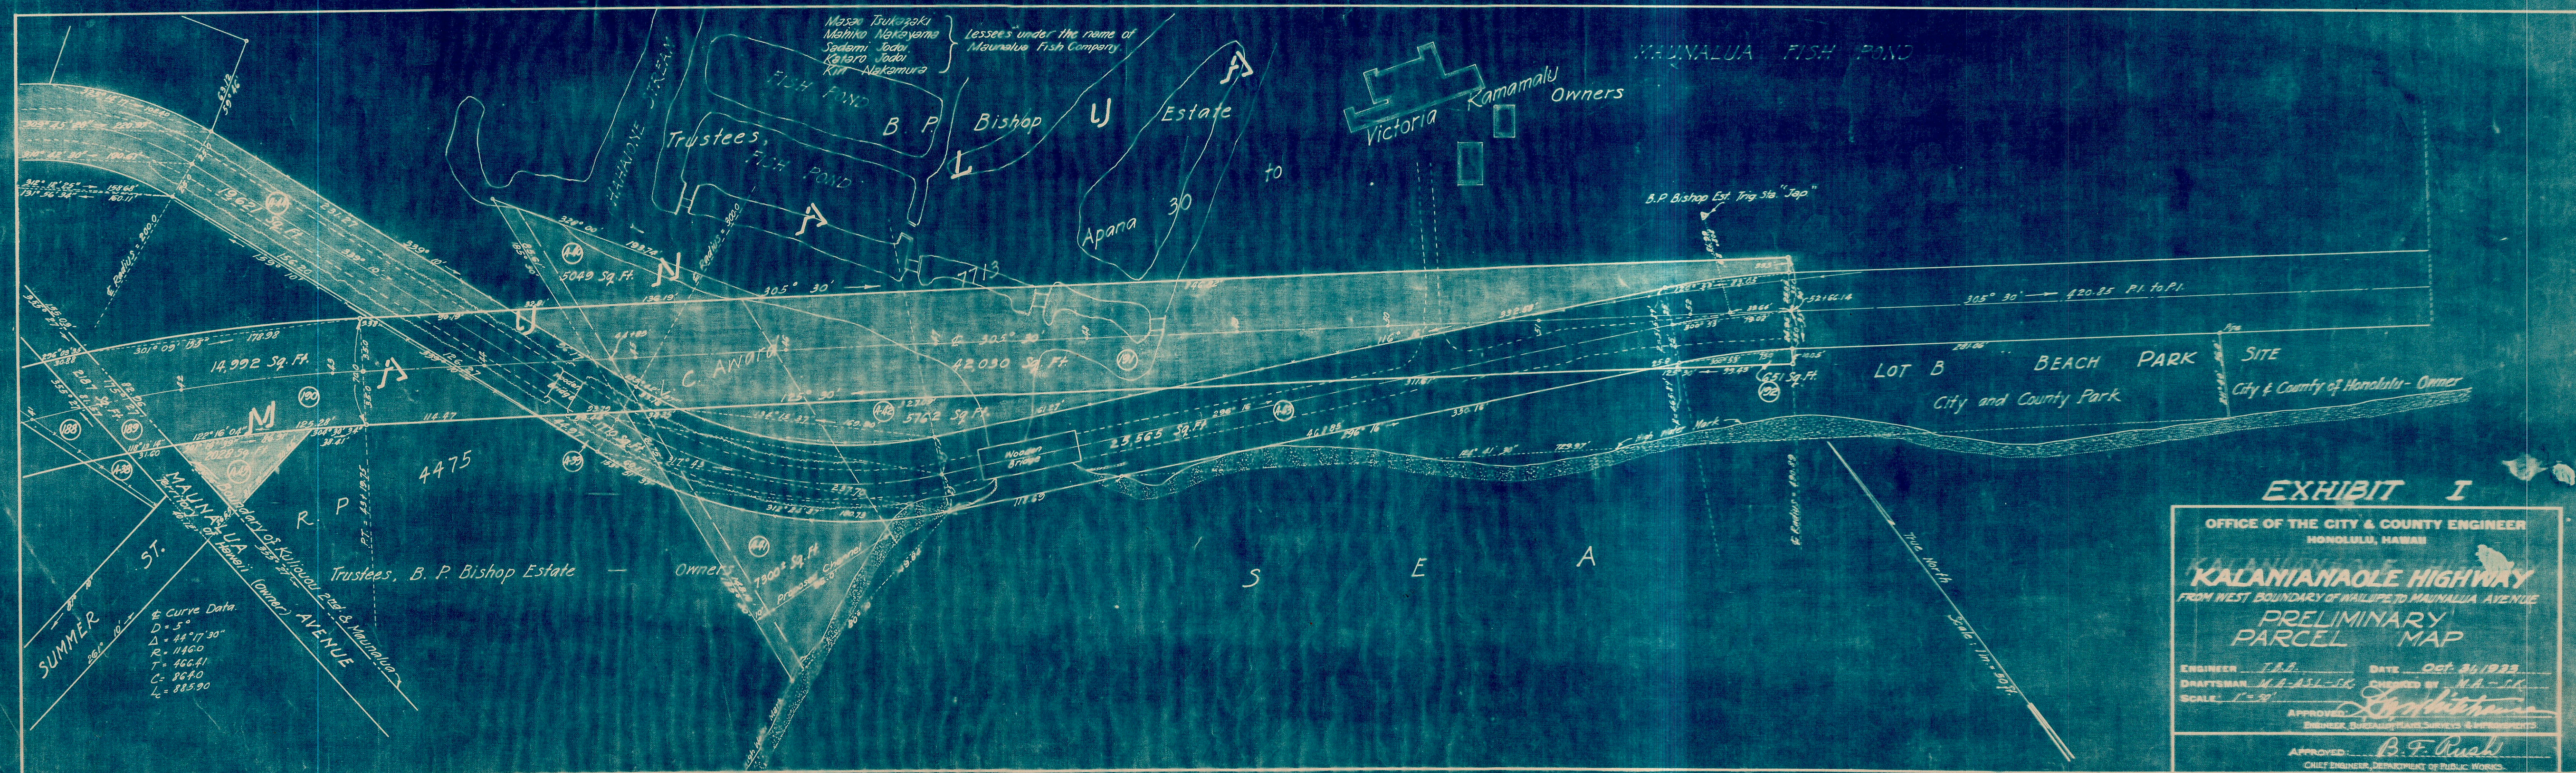


EXHIBIT I

OFFICE OF THE CITY & COUNTY ENGINEER
HONOLULU, HAWAII.

KALANIANA'OLE HIGHWAY

PRELIMINARY PARCEL MAP

SCALE: 1" = 50'

APPROVED: [Signature]
ENGINEER, BUREAU OF PLANS, SURVEYS & IMPROVEMENTS

APPROVED: [Signature]
CHIEF ENGINEER, DEPARTMENT OF PUBLIC WORKS

FILE	POCKET	FOLDER	NO.
