



FED. ROAD DIST. NO.	STATE	FED. AID PROJ. NO.	FISCAL YEAR	SHEET NO.	TOTAL SHEET
HAWAII	HAW.	M-7600(1)	1978	148	198

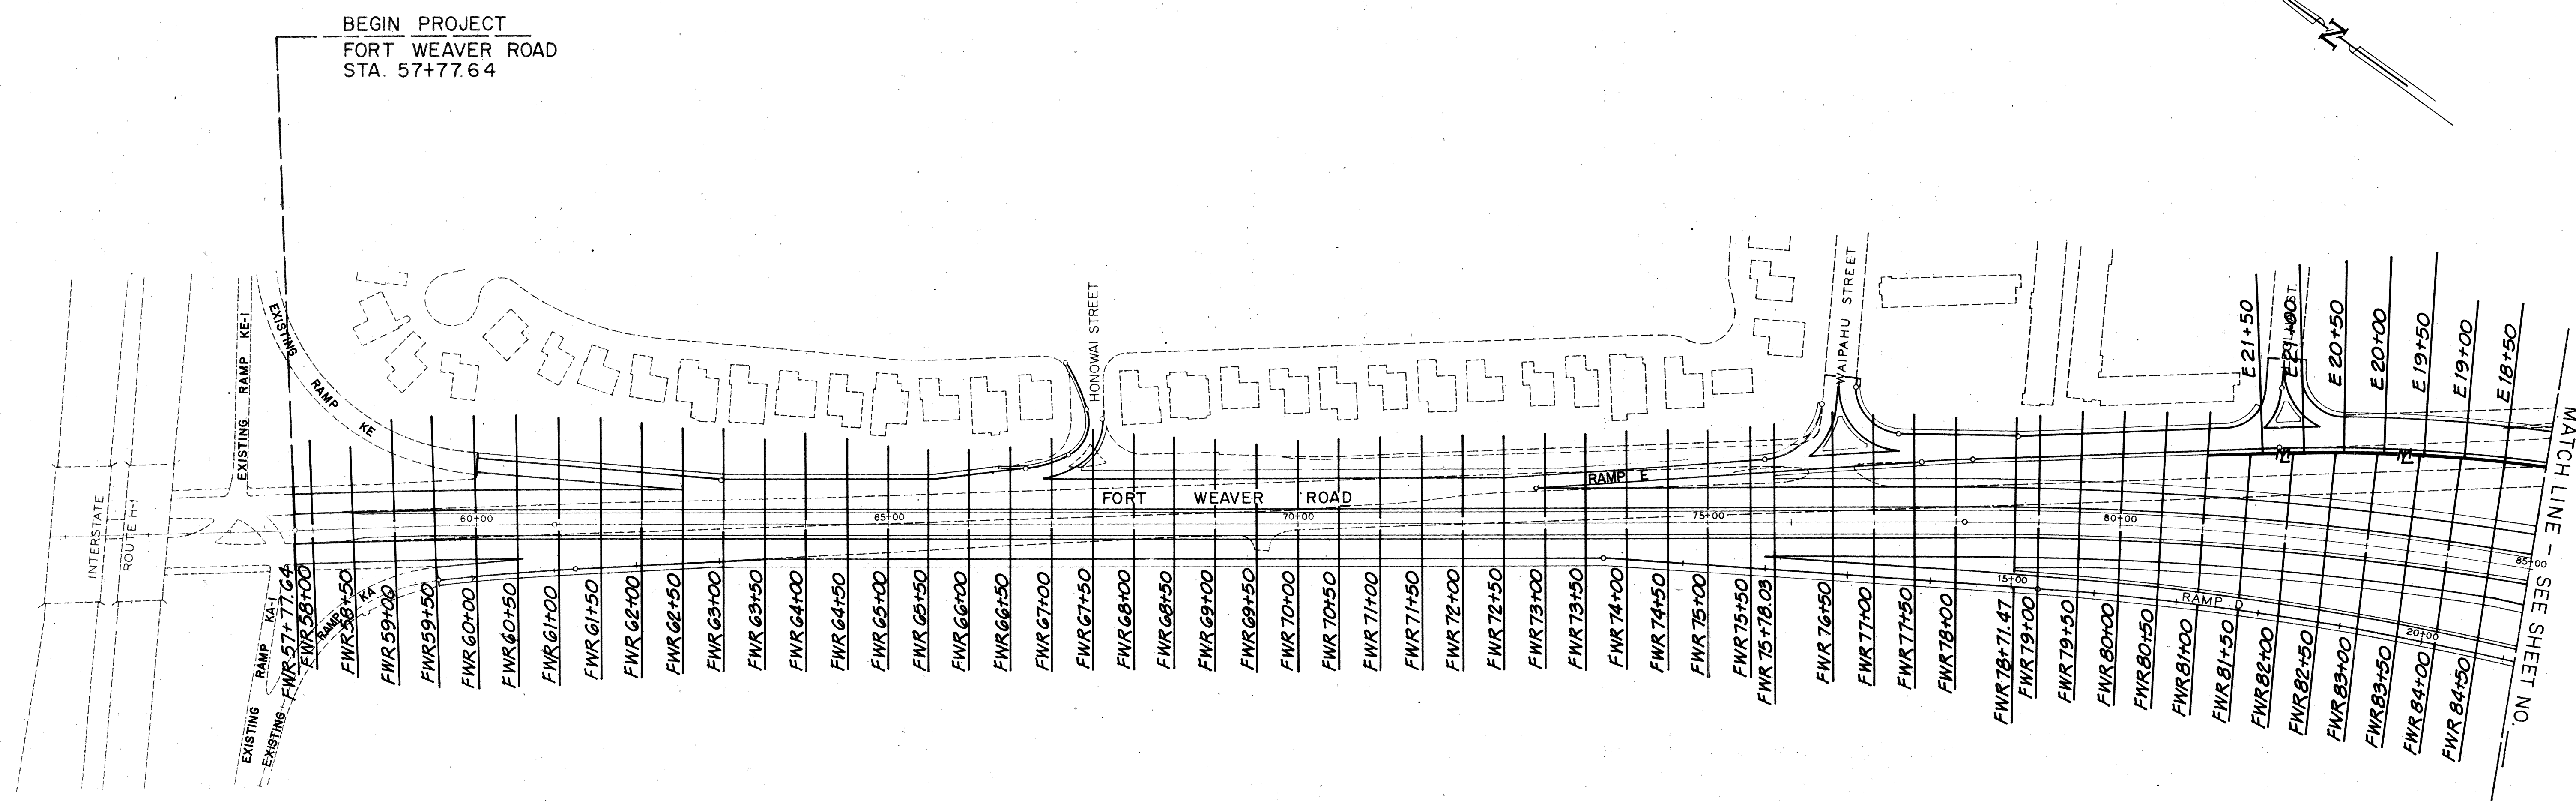

ORIGINAL PLAN	SURVEY PLOTTED BY _____	DATE _____
NOTE BOOK	DRAWN BY _____	_____
NO. _____	TRACED BY _____	_____
	DESIGNED BY _____	_____
	QUANTITIES BY _____	_____
	CHECKED BY _____	_____

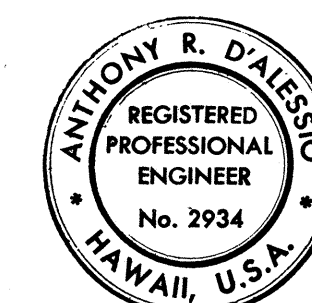

THIS WORK WAS PREPARED BY
ME OR UNDER MY SUPERVISION

W. F. Chase

STATE OF HAWAII
DEPARTMENT OF TRANSPORTATION
HIGHWAYS DIVISION


CROSS SECTION KEY

FORT WEAVER ROAD
ROUTE H-1 TO SOUTH OF
FARRINGTON HIGHWAY


SCALE: 1" = 100' DATE: *AUG. 1978*

SHEET No. 1 OF 2 SHEETS

FED. ROAD DIST. NO.	STATE	FED. AID PROJ. NO.	FISCAL YEAR	SHEET NO.	TOTAL SHEETS
HAWAII	HAW.	M-7600(1)	1978	149	198

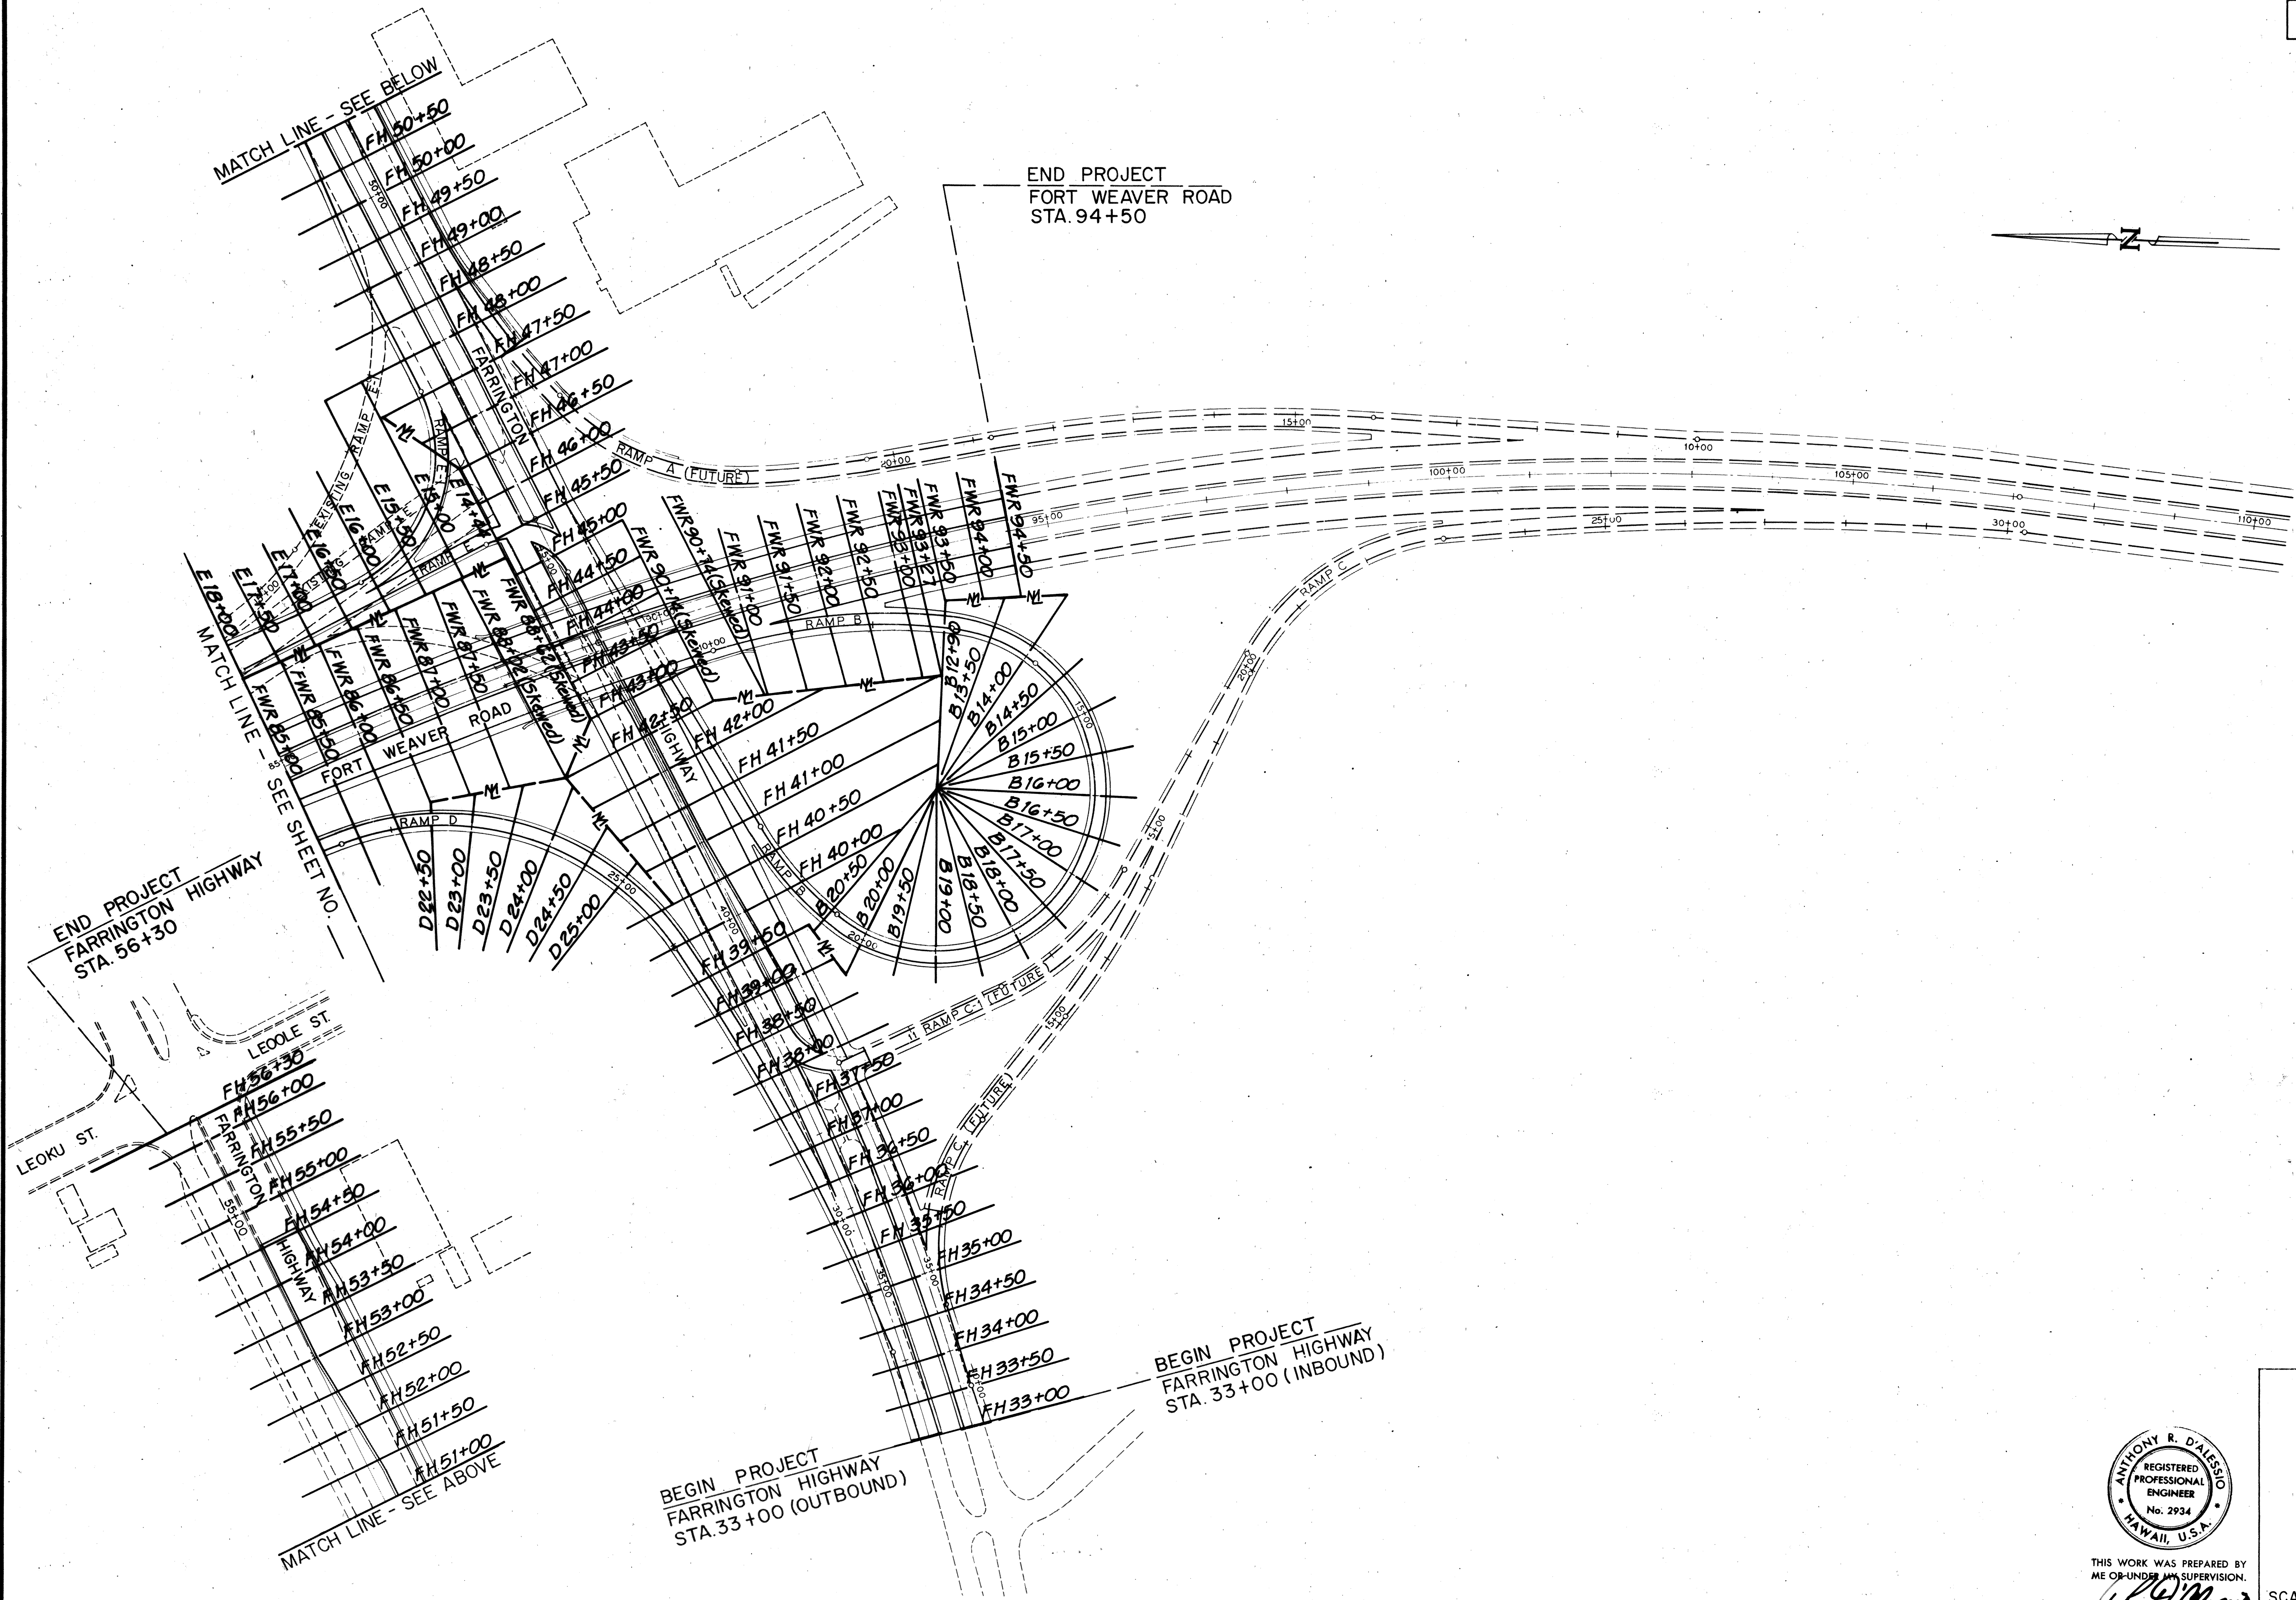

SURVEY PLOTTED BY	DATE
DESIGNED BY	
QUANTITIES BY	
CHECKED BY	
ORIGINAL PLAN	
NOTE BOOK	
NO.	

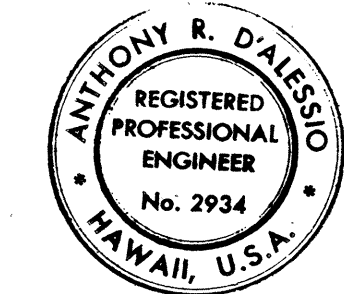

THIS WORK WAS PREPARED BY
ME OR UNDER MY SUPERVISION.
A.R. D'Alessio

STATE OF HAWAII
DEPARTMENT OF TRANSPORTATION
HIGHWAYS DIVISION


CROSS SECTION KEY

FORT WEAVER ROAD
ROUTE H-1 TO SOUTH OF
FARRINGTON HIGHWAY

SCALE: 1" = 100' DATE: AUG. 1978

SHEET NO. 2 OF 2 SHEETS


FED. ROAD DIST. NO.	STATE	FED. AID PROJ. NO.	FISCAL YEAR	SHEET NO.	TOTAL SHEETS
HAWAII	HAW.	M-7600(1)	1978	150	198

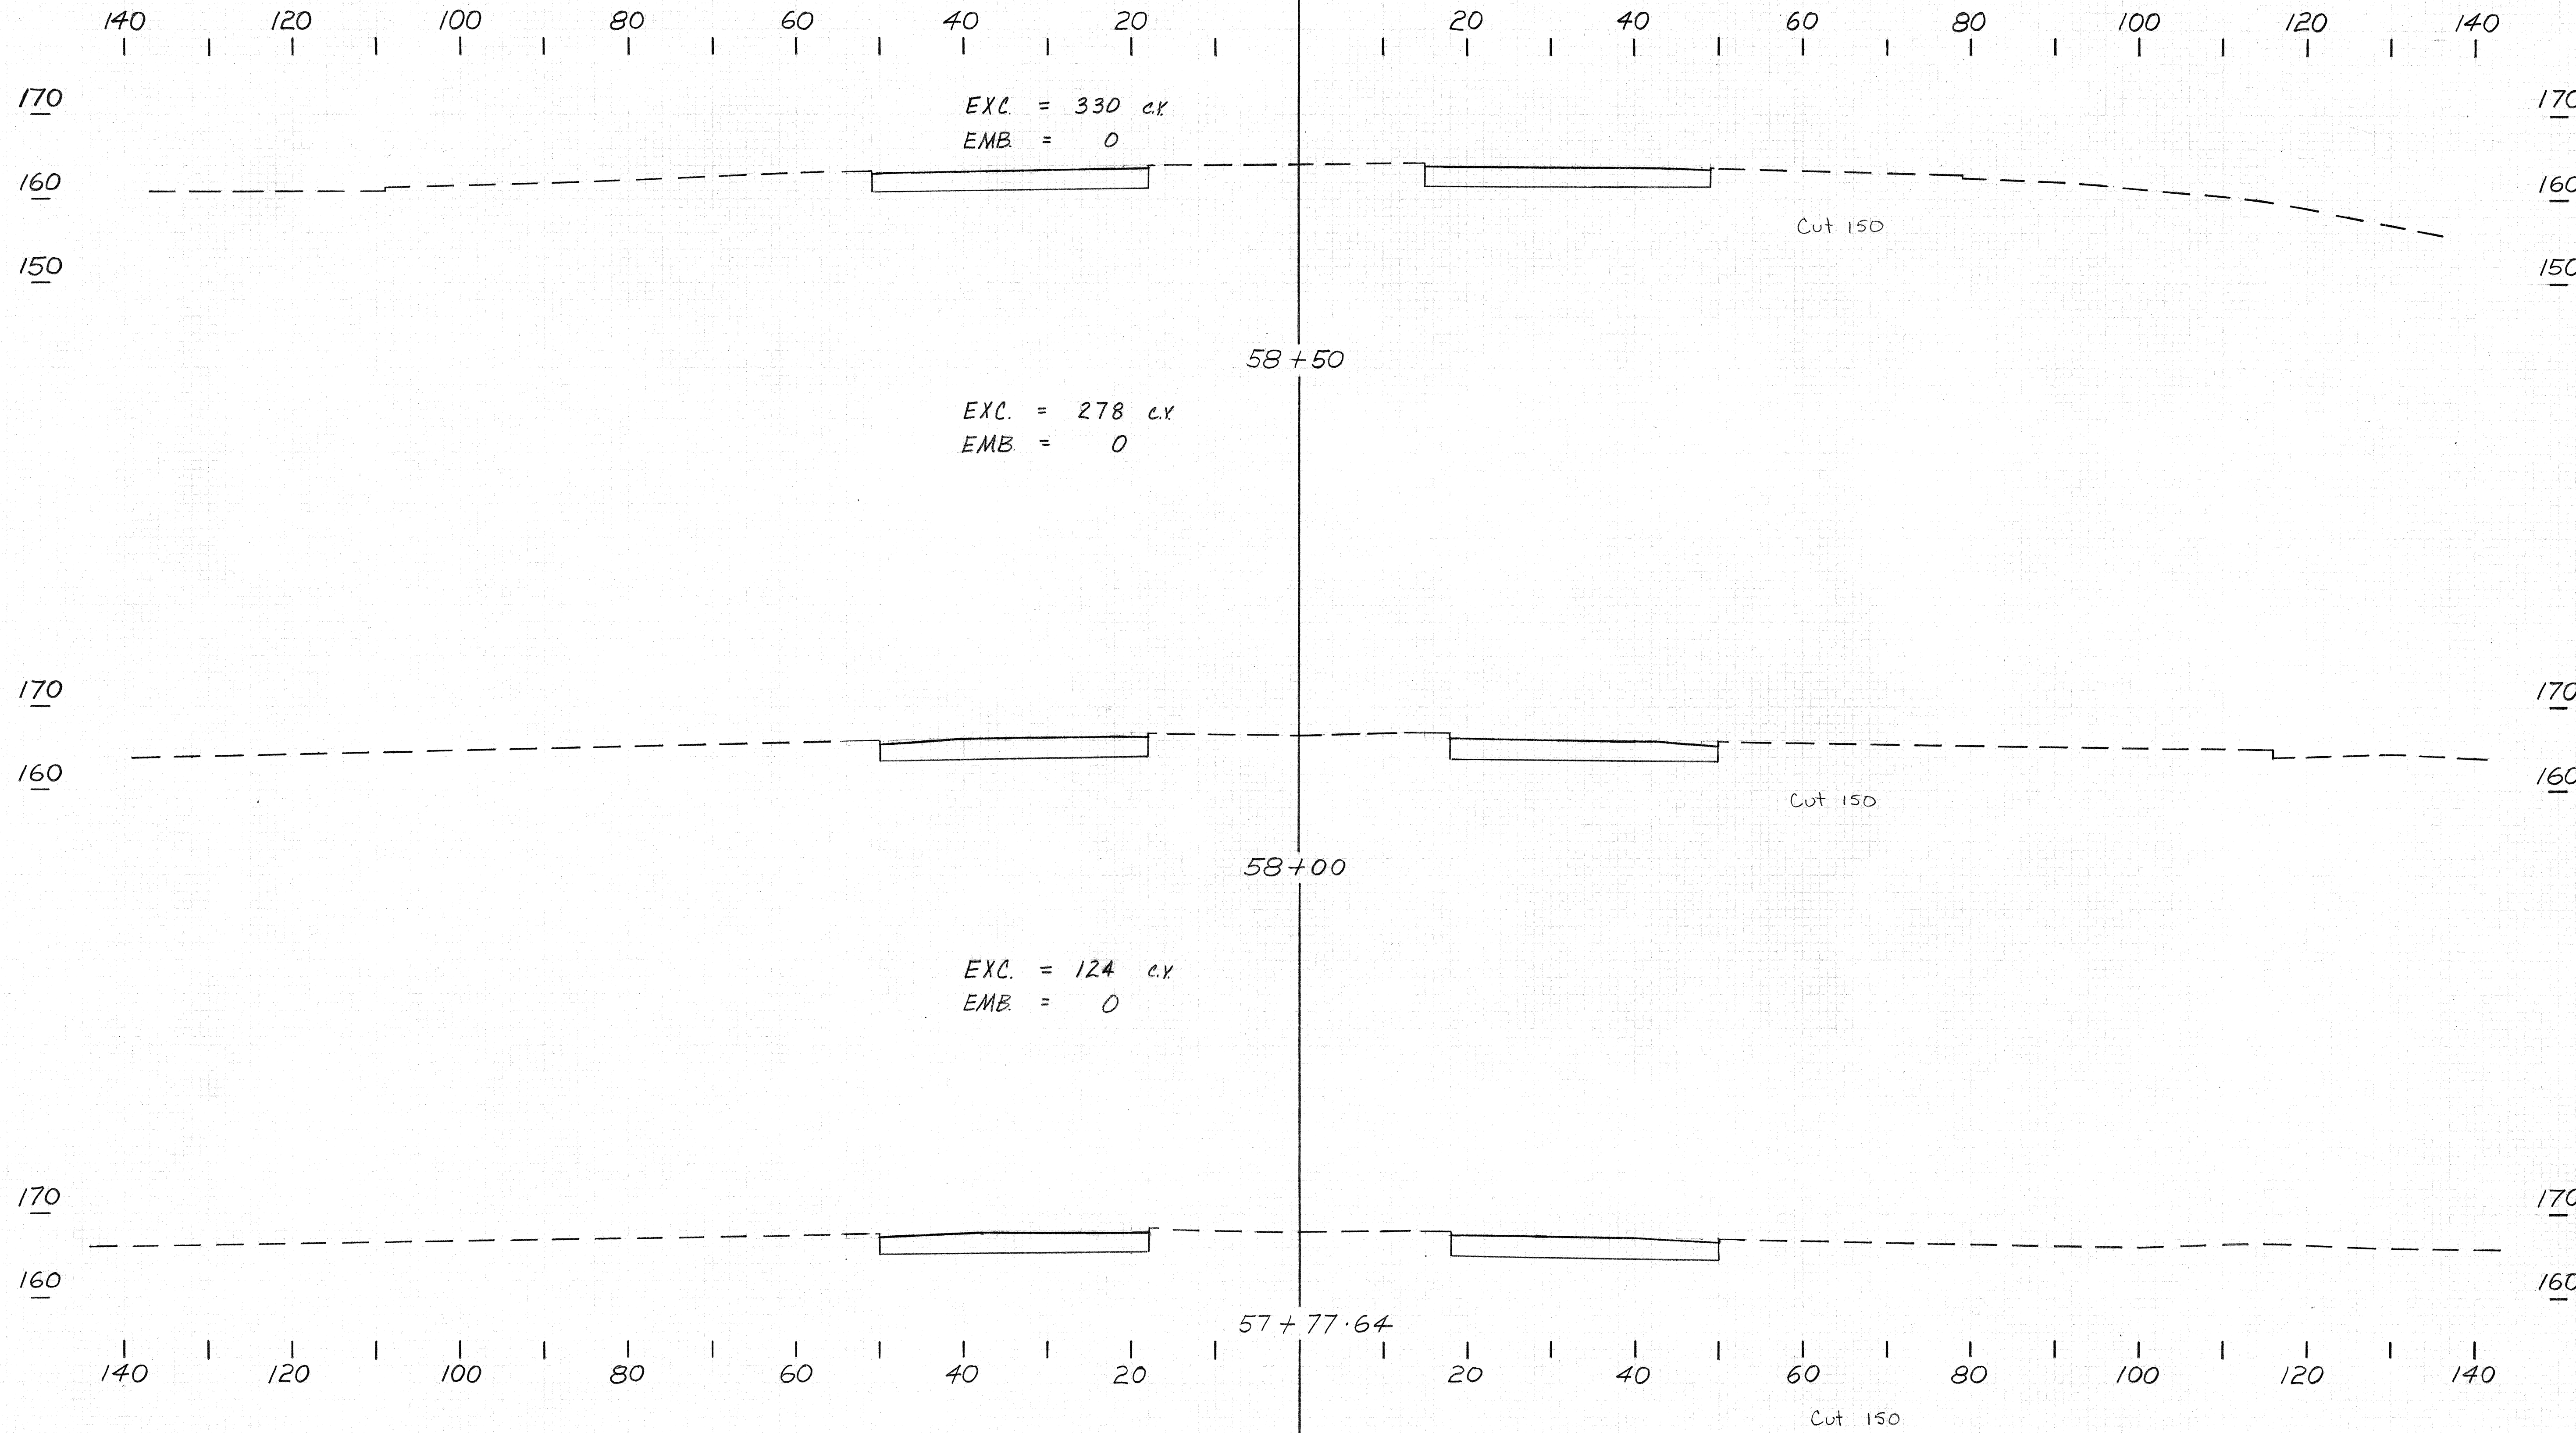


FORT WEAVER ROAD


SCALES : HOR : 1" = 10'
VER : 1" = 10'

FED. ROAD DIST. NO.	STATE	FED. AID PROJ. NO.	FISCAL YEAR	SHEET NO.	TOTAL SHEETS
HAWAII	HAW.	M-7600(1)	1978	151	198

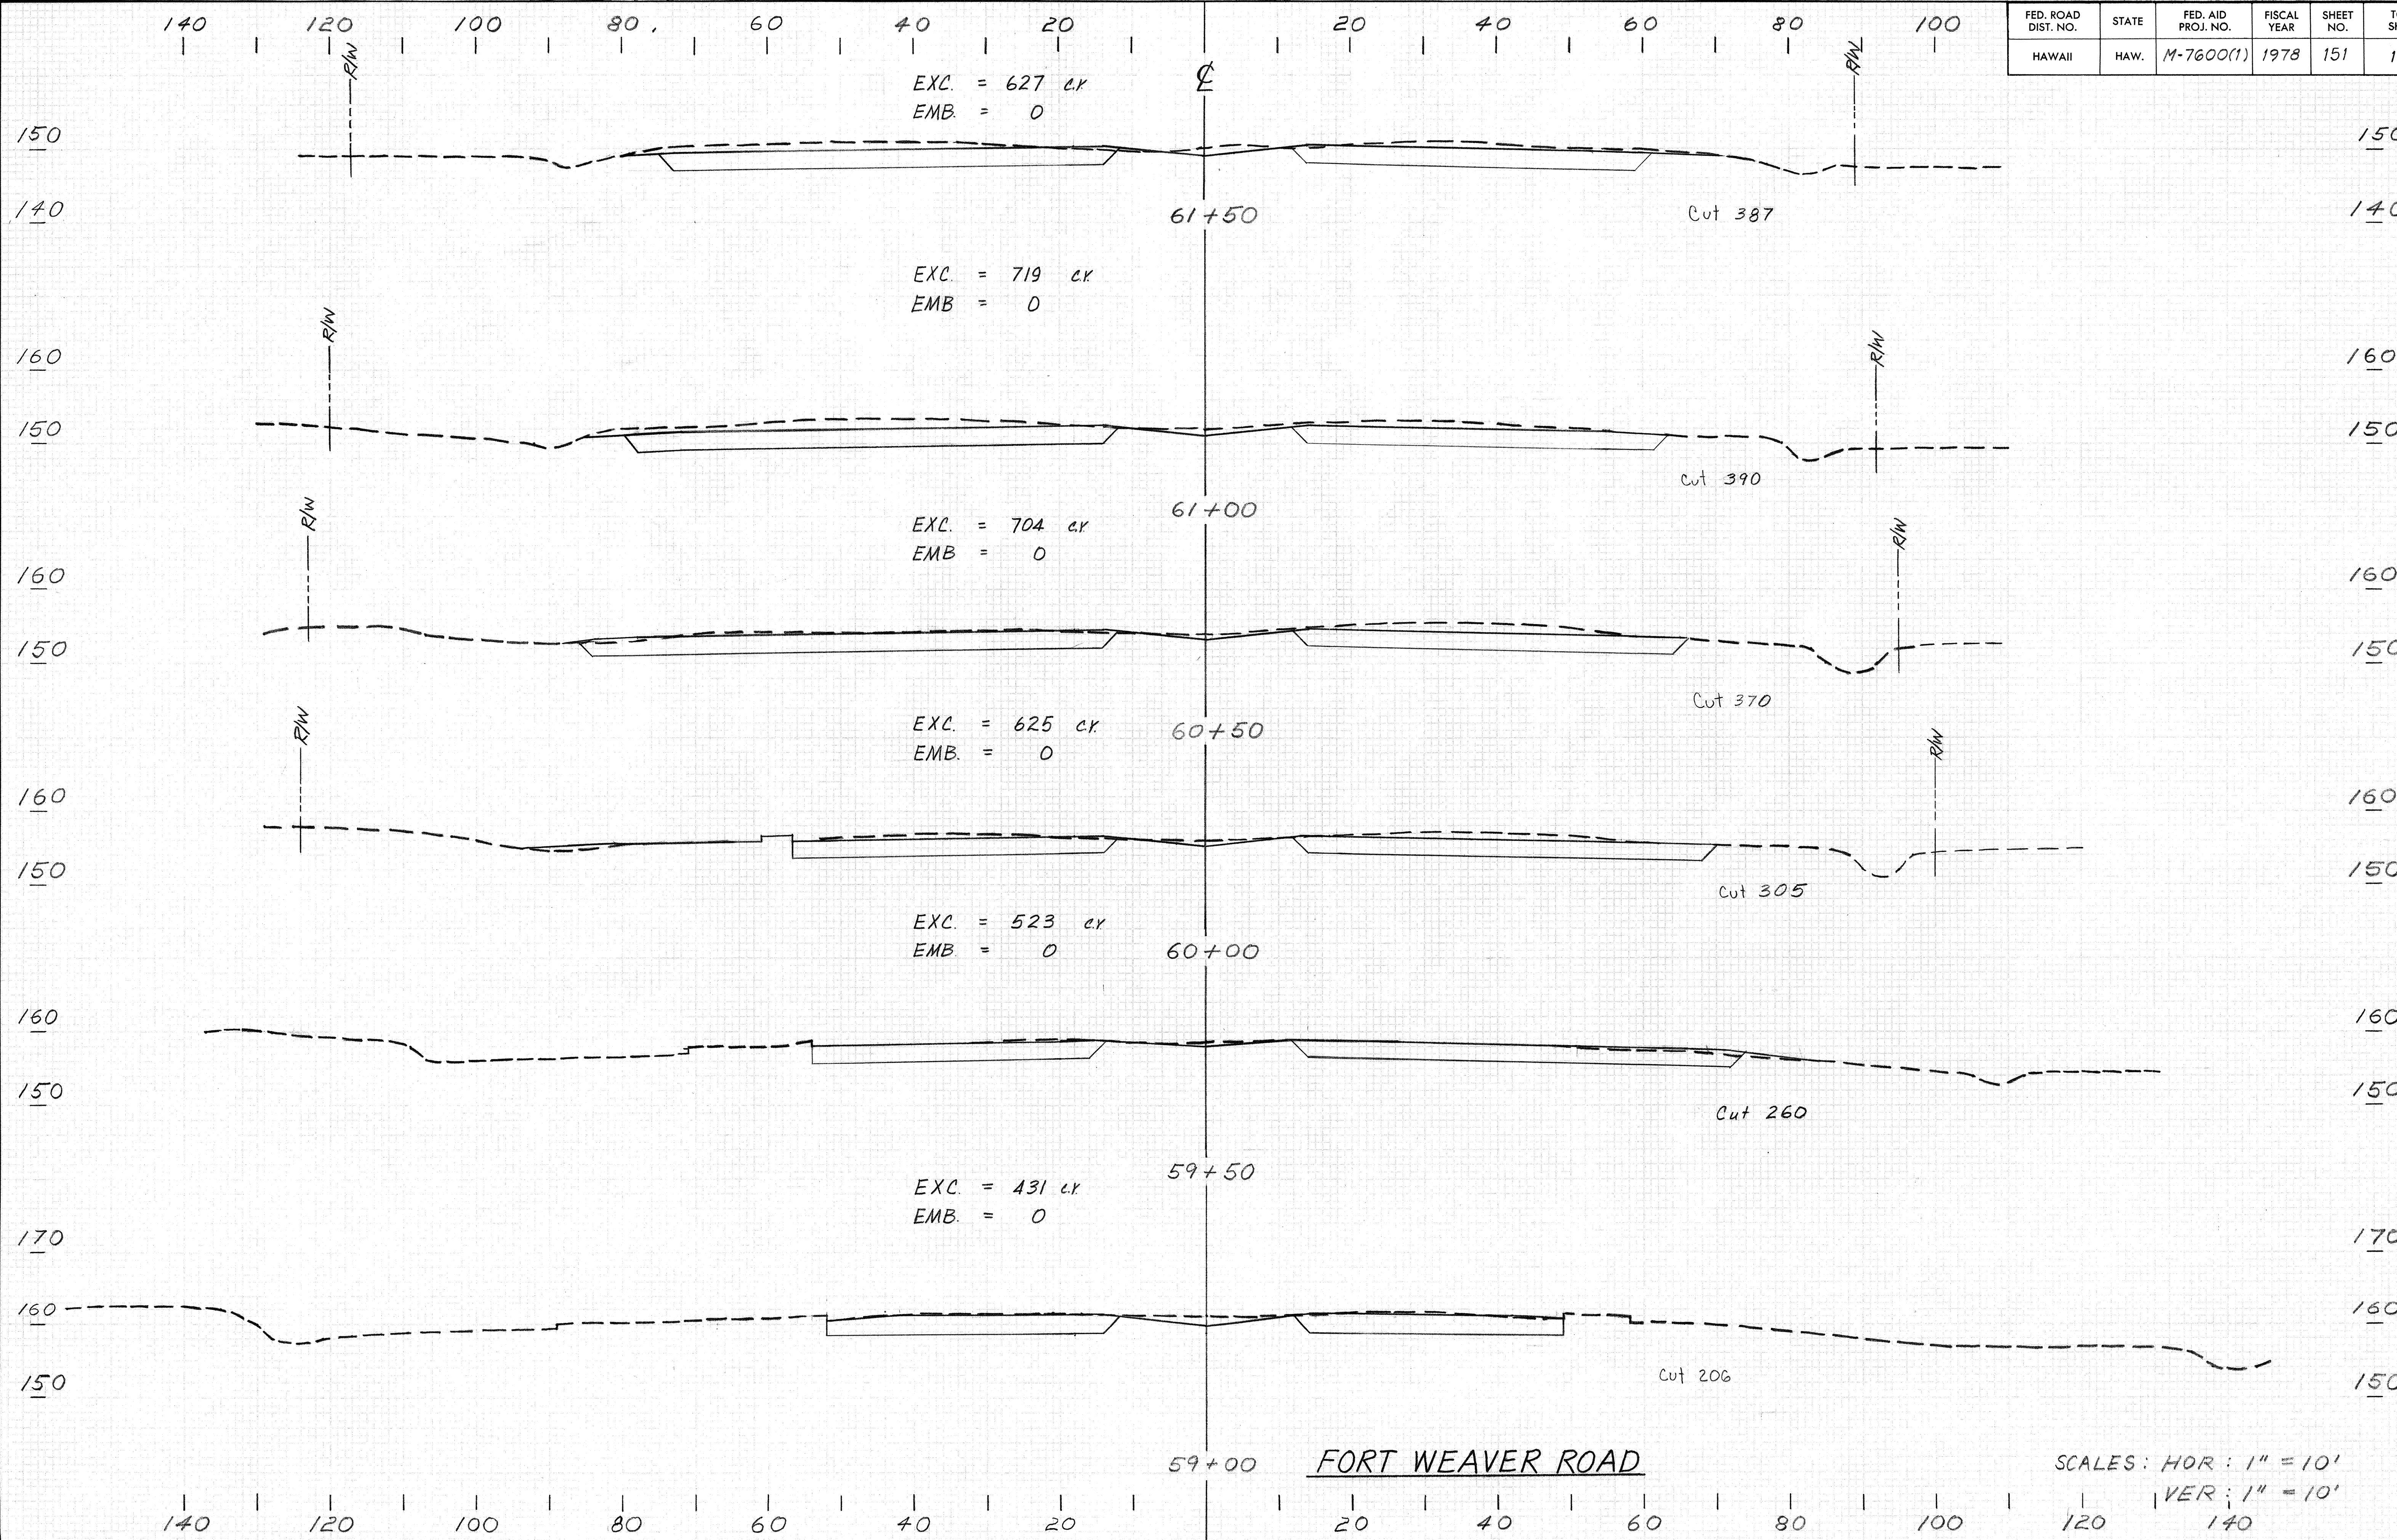

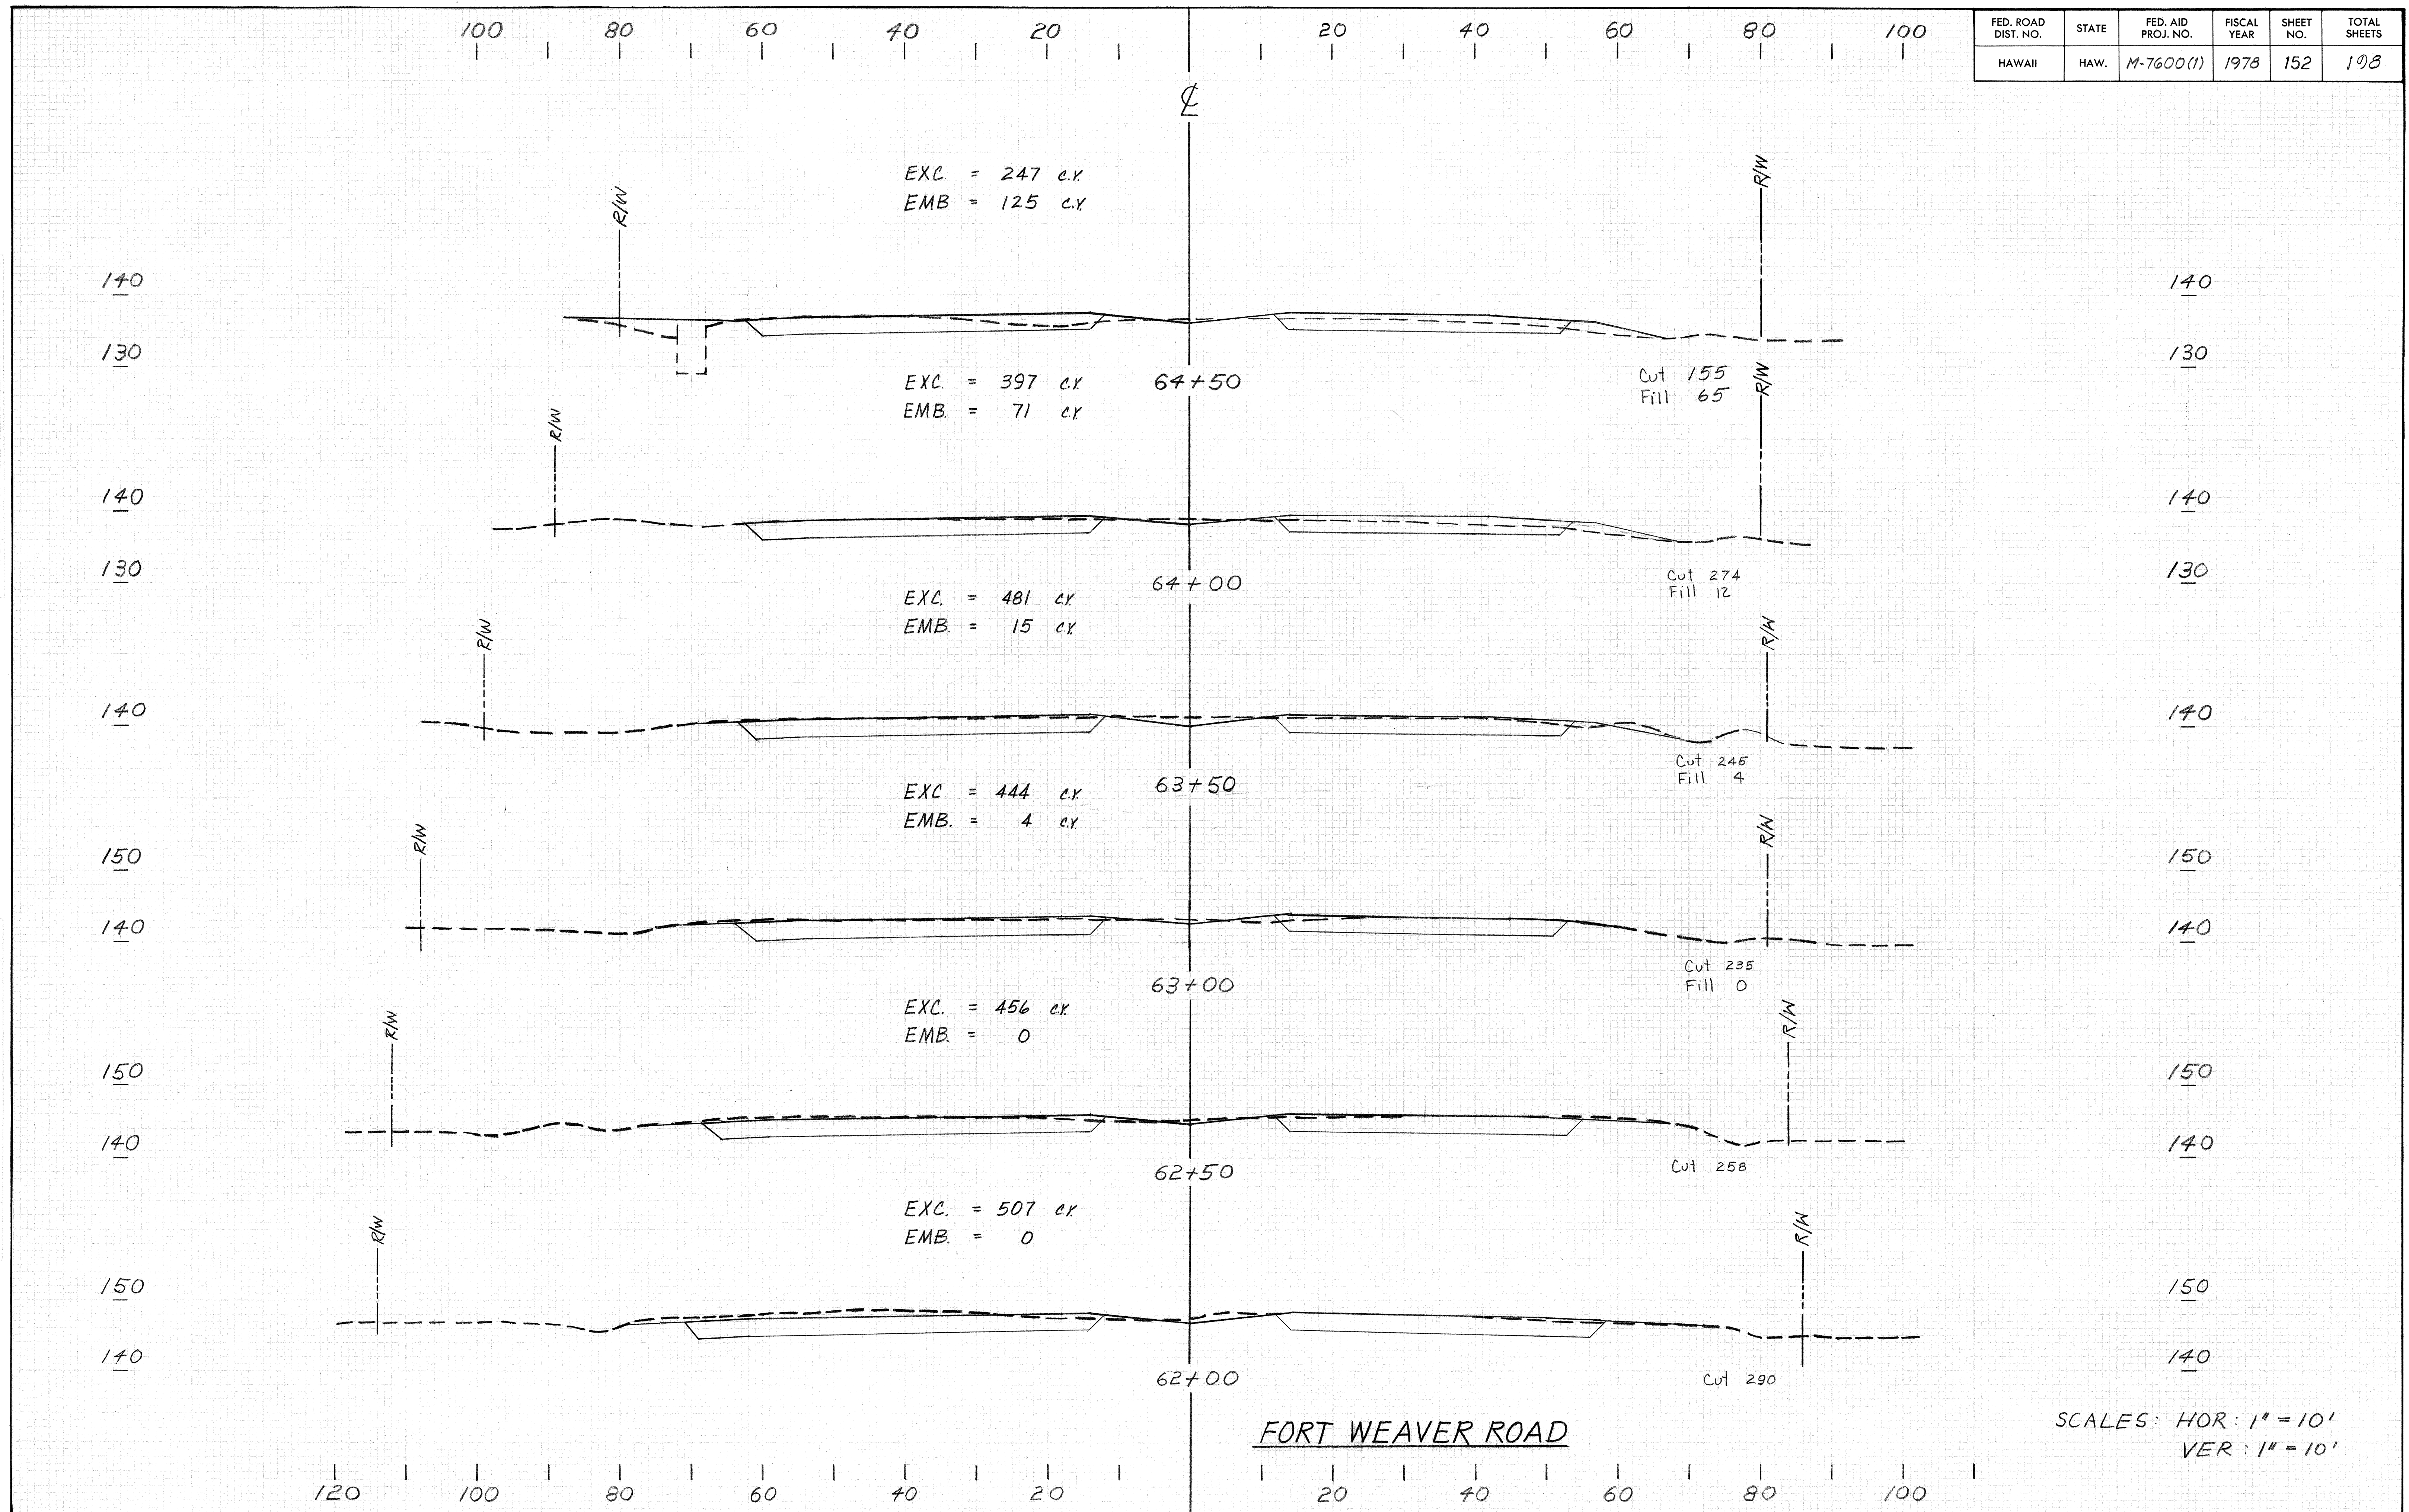


FED. ROAD DIST. NO.	STATE	FED. AID PROJ. NO.	FISCAL YEAR	SHEET NO.	TOTAL SHEETS
HAWAII	HAW.	M-7600 (1)	1978	153	198

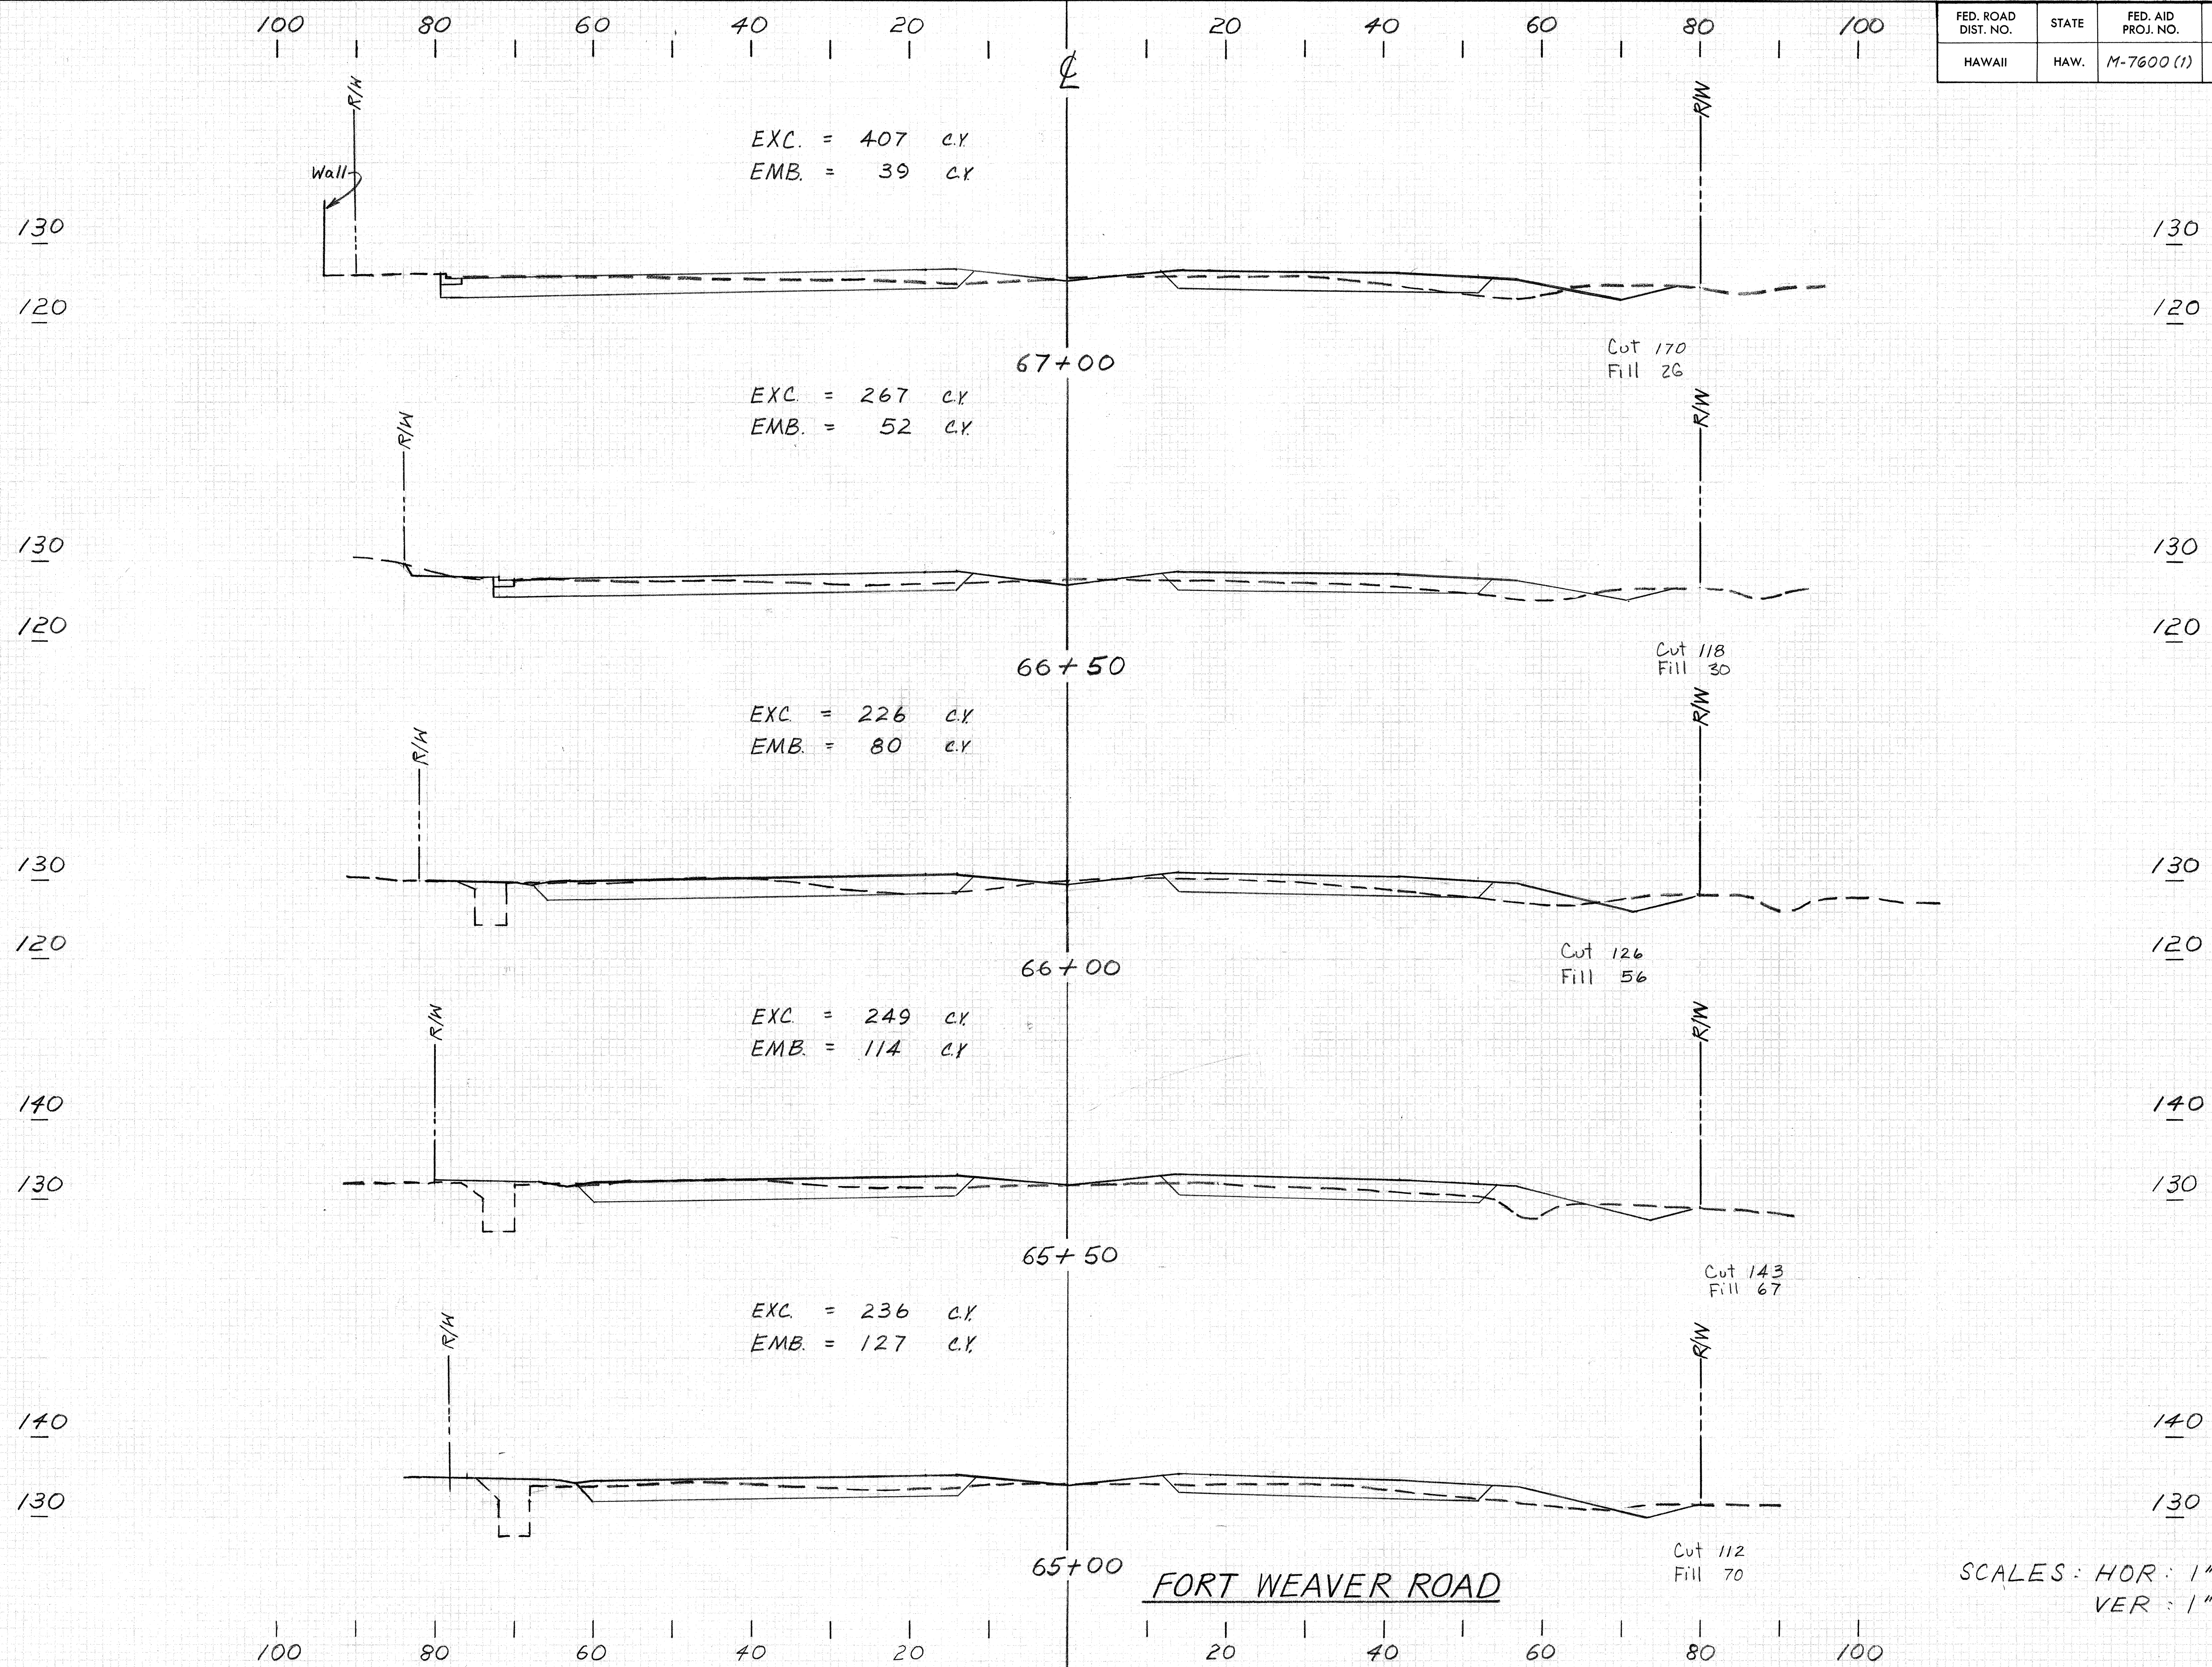


SCALES: HOR: 1" = 10'
 VER: 1" = 10'

FED. ROAD DIST. NO.	STATE	FED. AID PROJ. NO.	FISCAL YEAR	SHEET NO.	TOTAL SHEETS
HAWAII	HAW.	M-7600(1)	1978	154	198

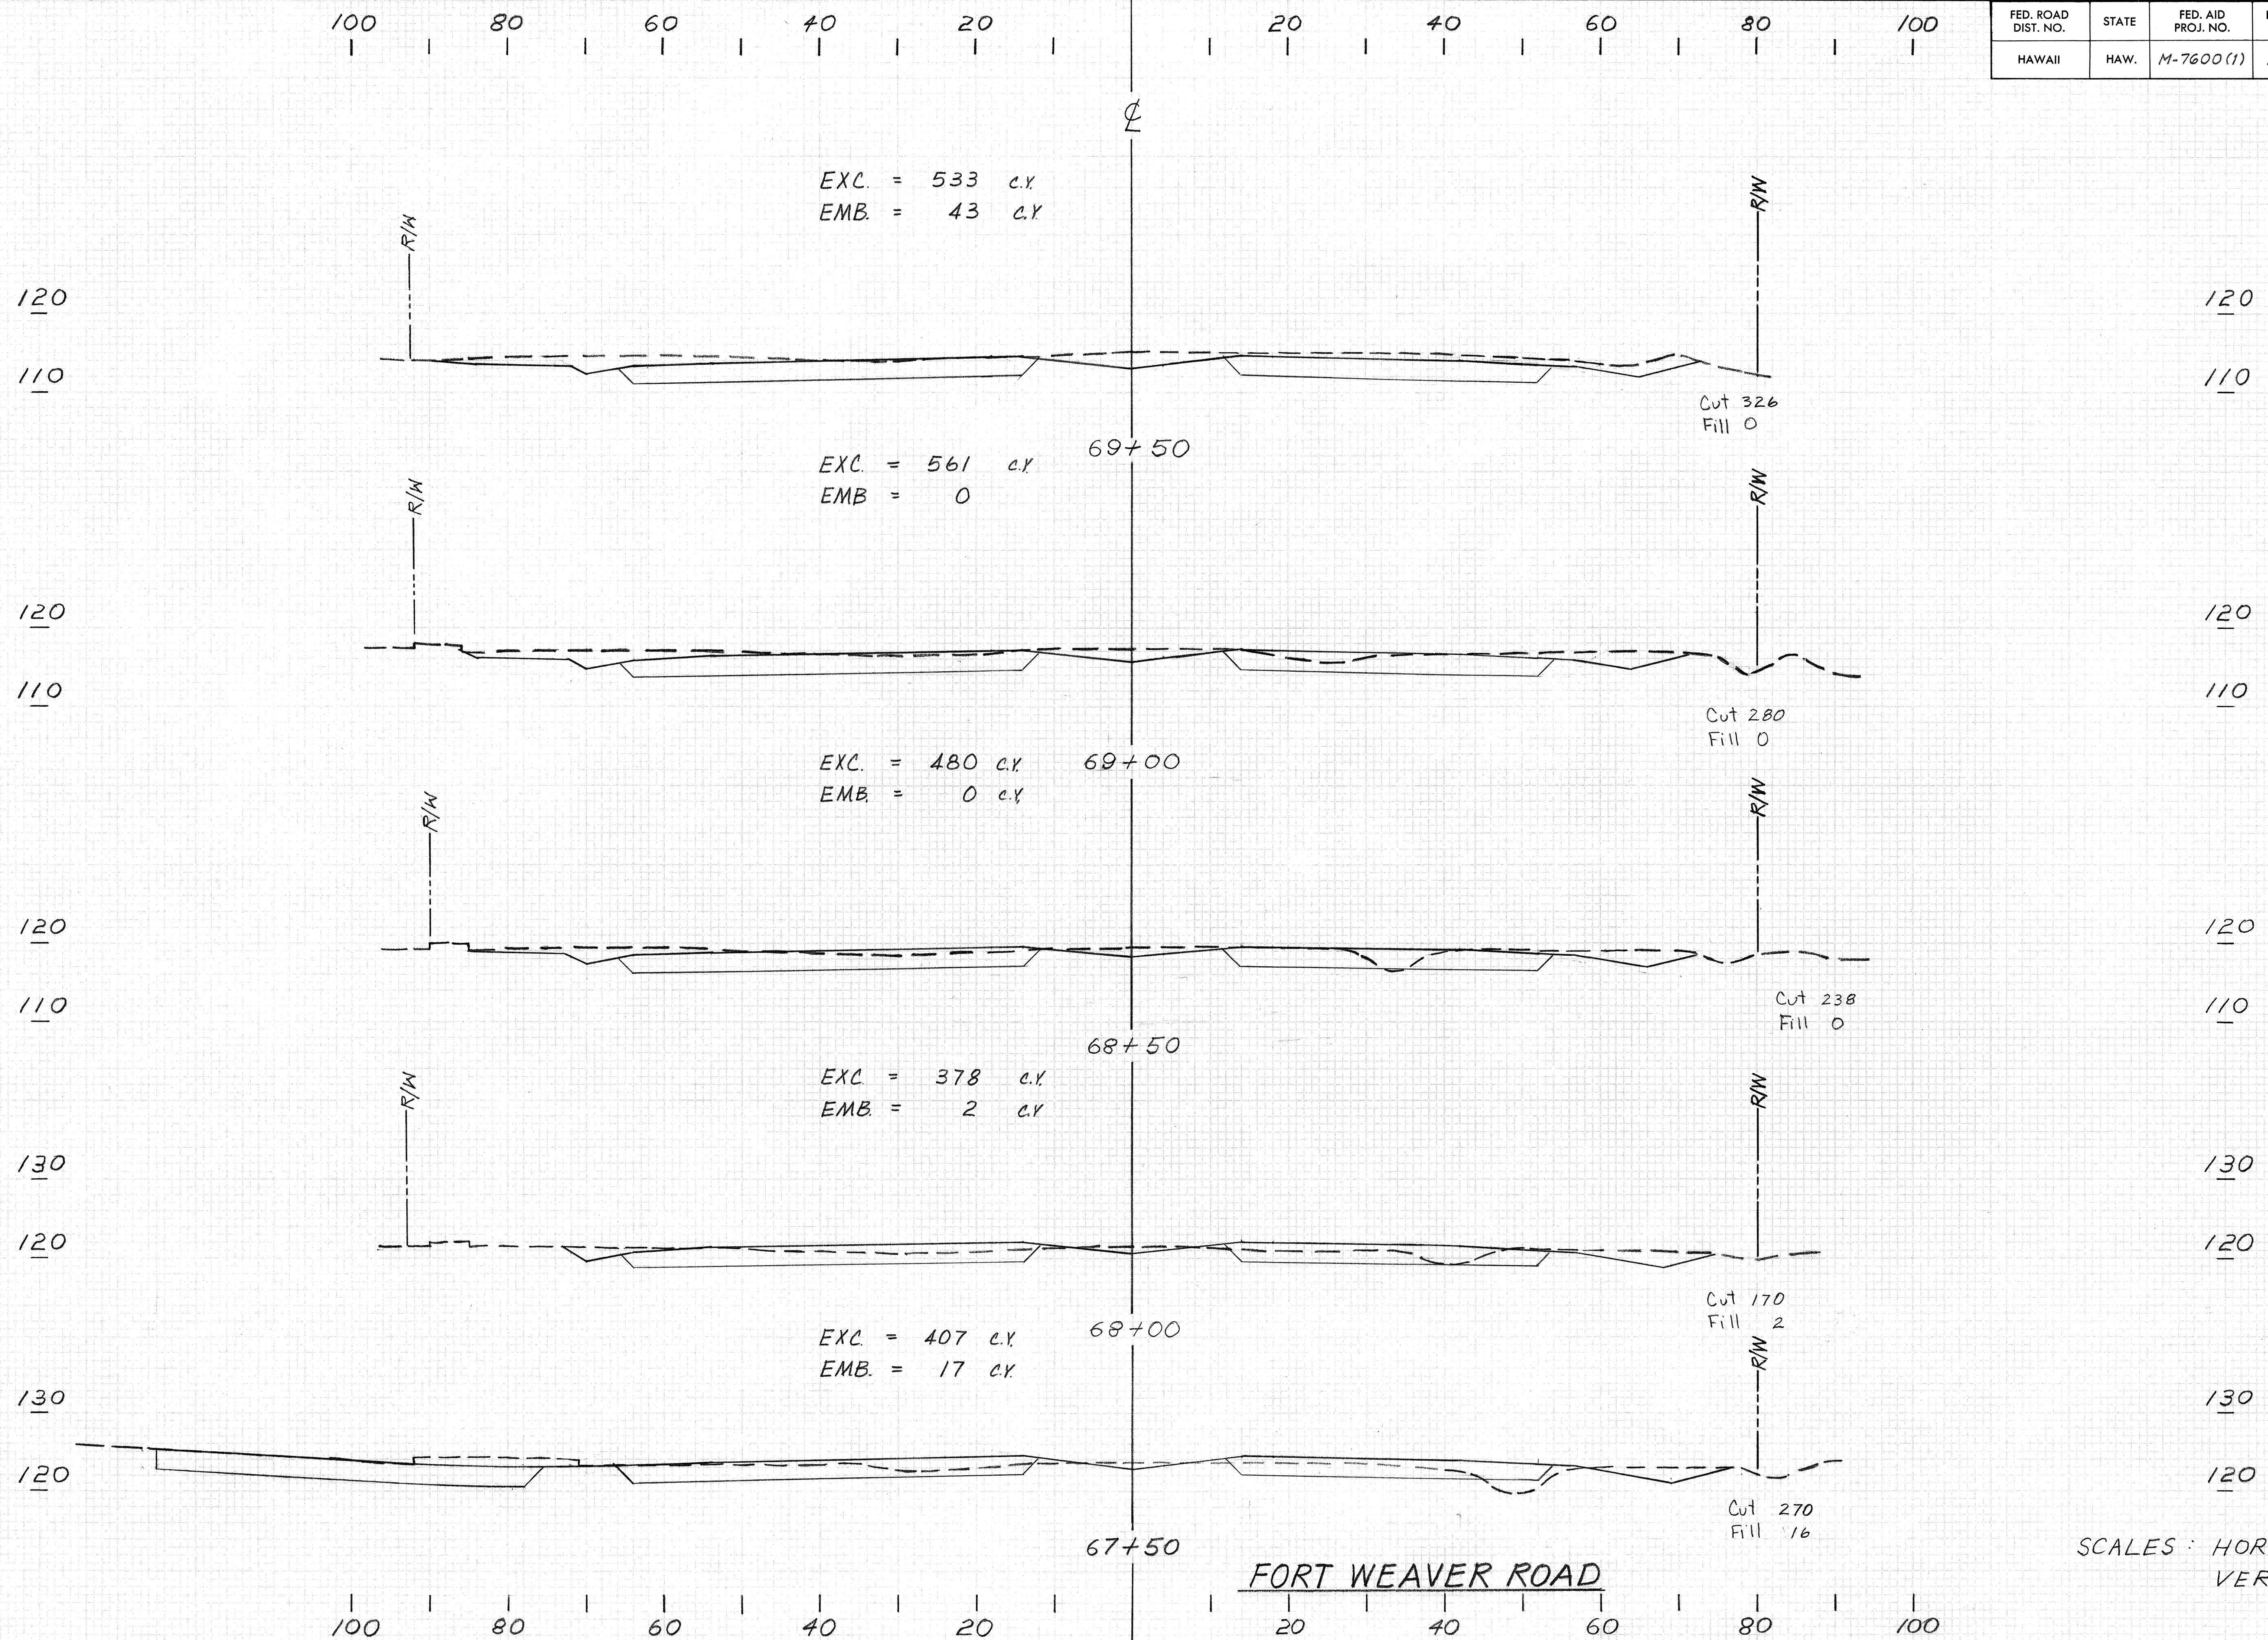


FED. ROAD DIST. NO.	STATE	FED. AID PROJ. NO.	FISCAL YEAR	SHEET NO.	TOTAL SHEETS
HAWAII	HAW.	M-7600 (1)	1978	155	198

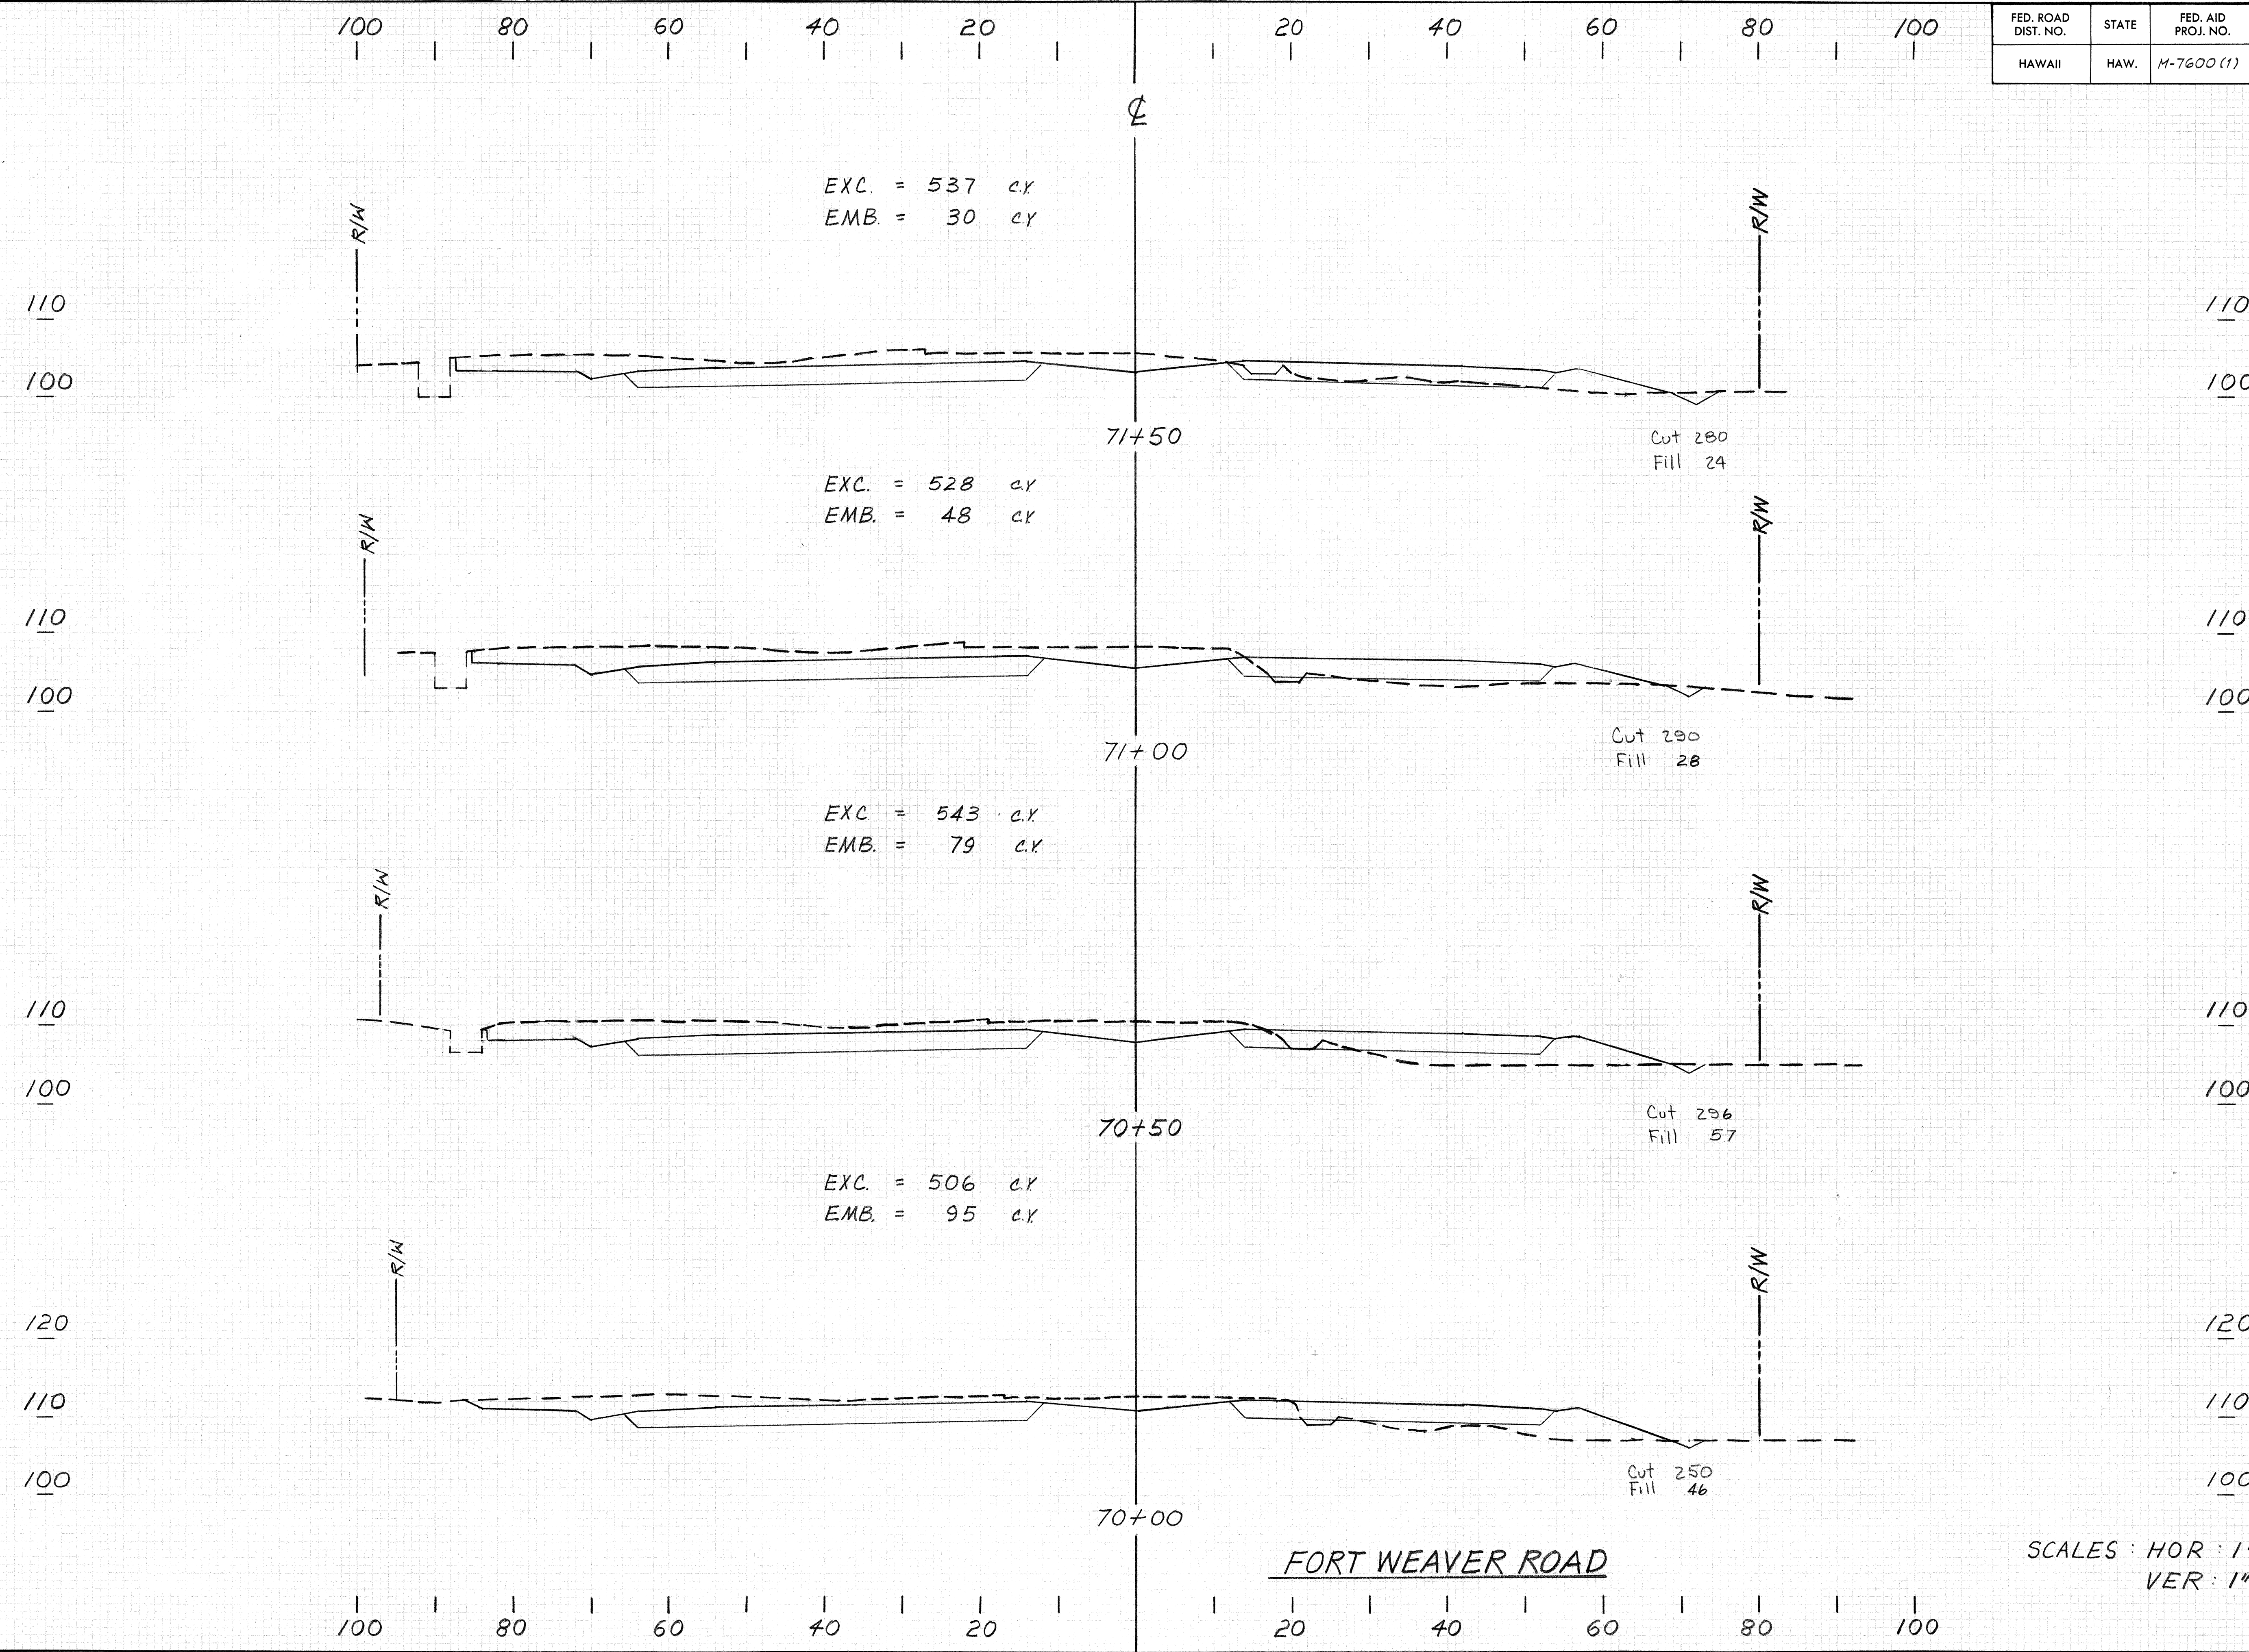


FORT WEAVER ROAD

SCALES: HOR: 1"=10'
VER: 1"=10'

FED. ROAD DIST. NO.	STATE	FED. AID PROJ. NO.	FISCAL YEAR	SHEET NO.	TOTAL SHEETS
HAWAII	HAW.	M-7600(1)	1978	156	198

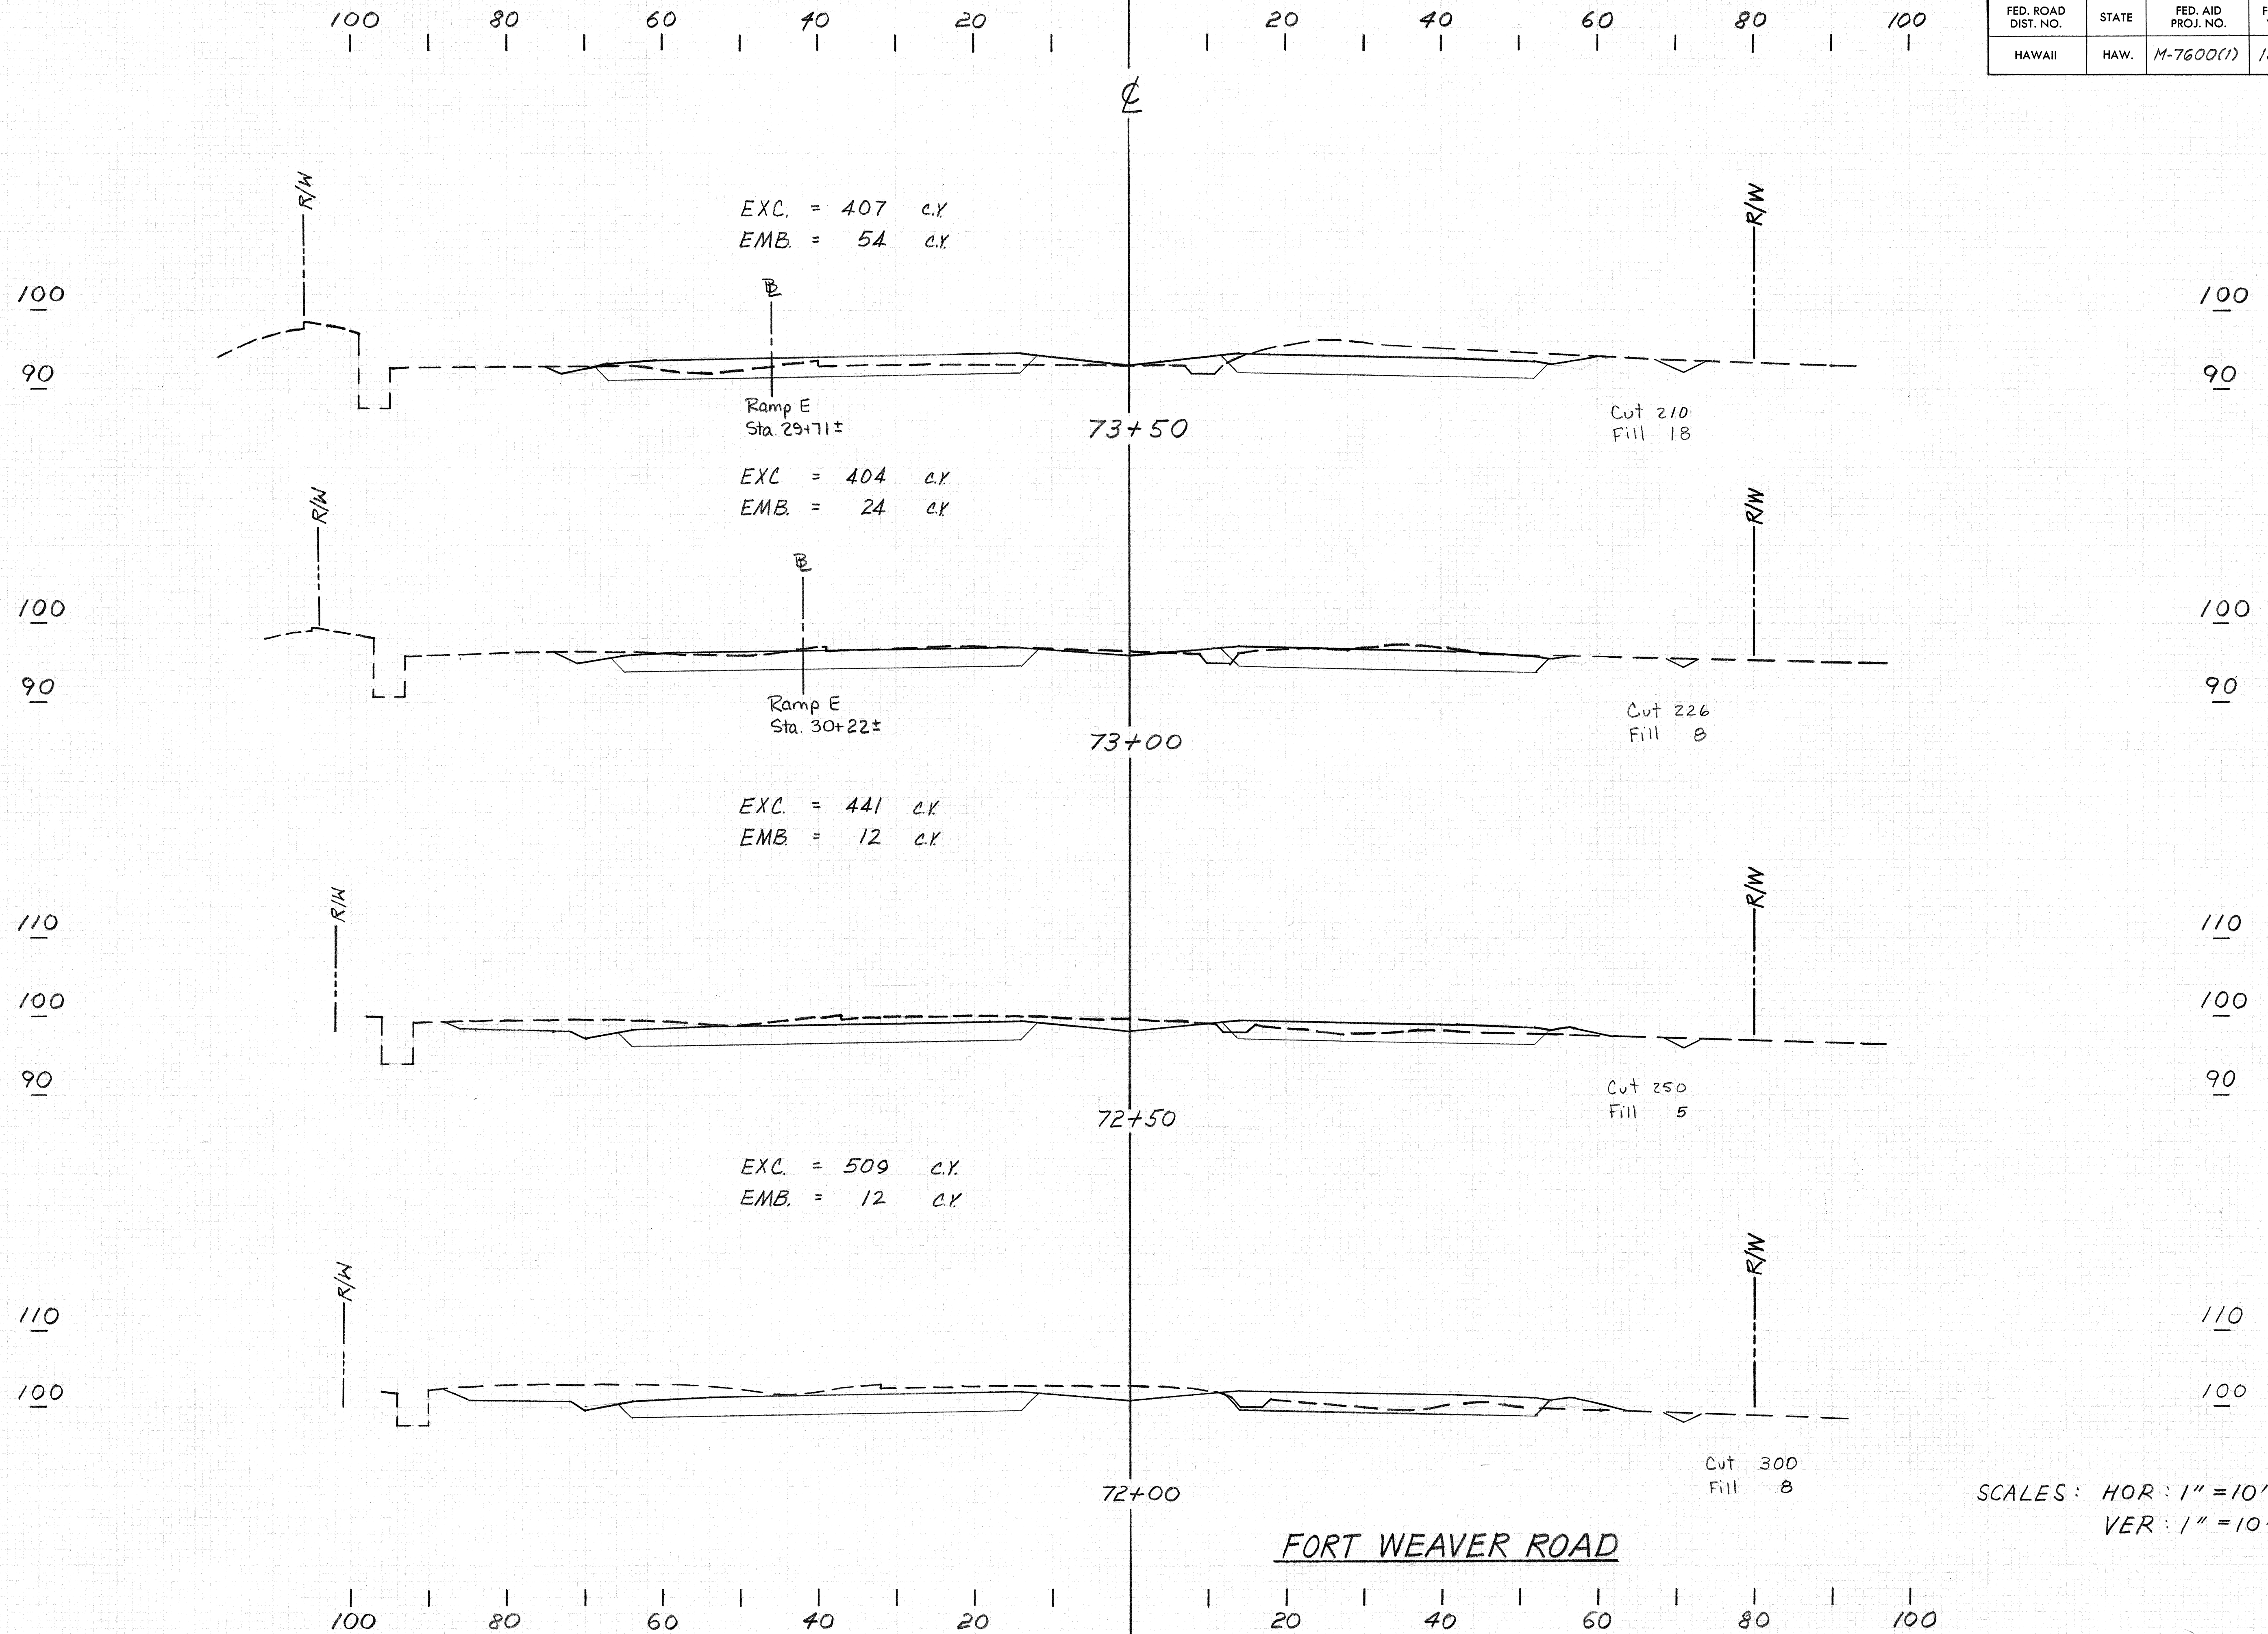


FED. ROAD DIST. NO.	STATE	FED. AID PROJ. NO.	FISCAL YEAR	SHEET NO.	TOTAL SHEETS
HAWAII	HAW.	M-7600 (1)	1978	157	198

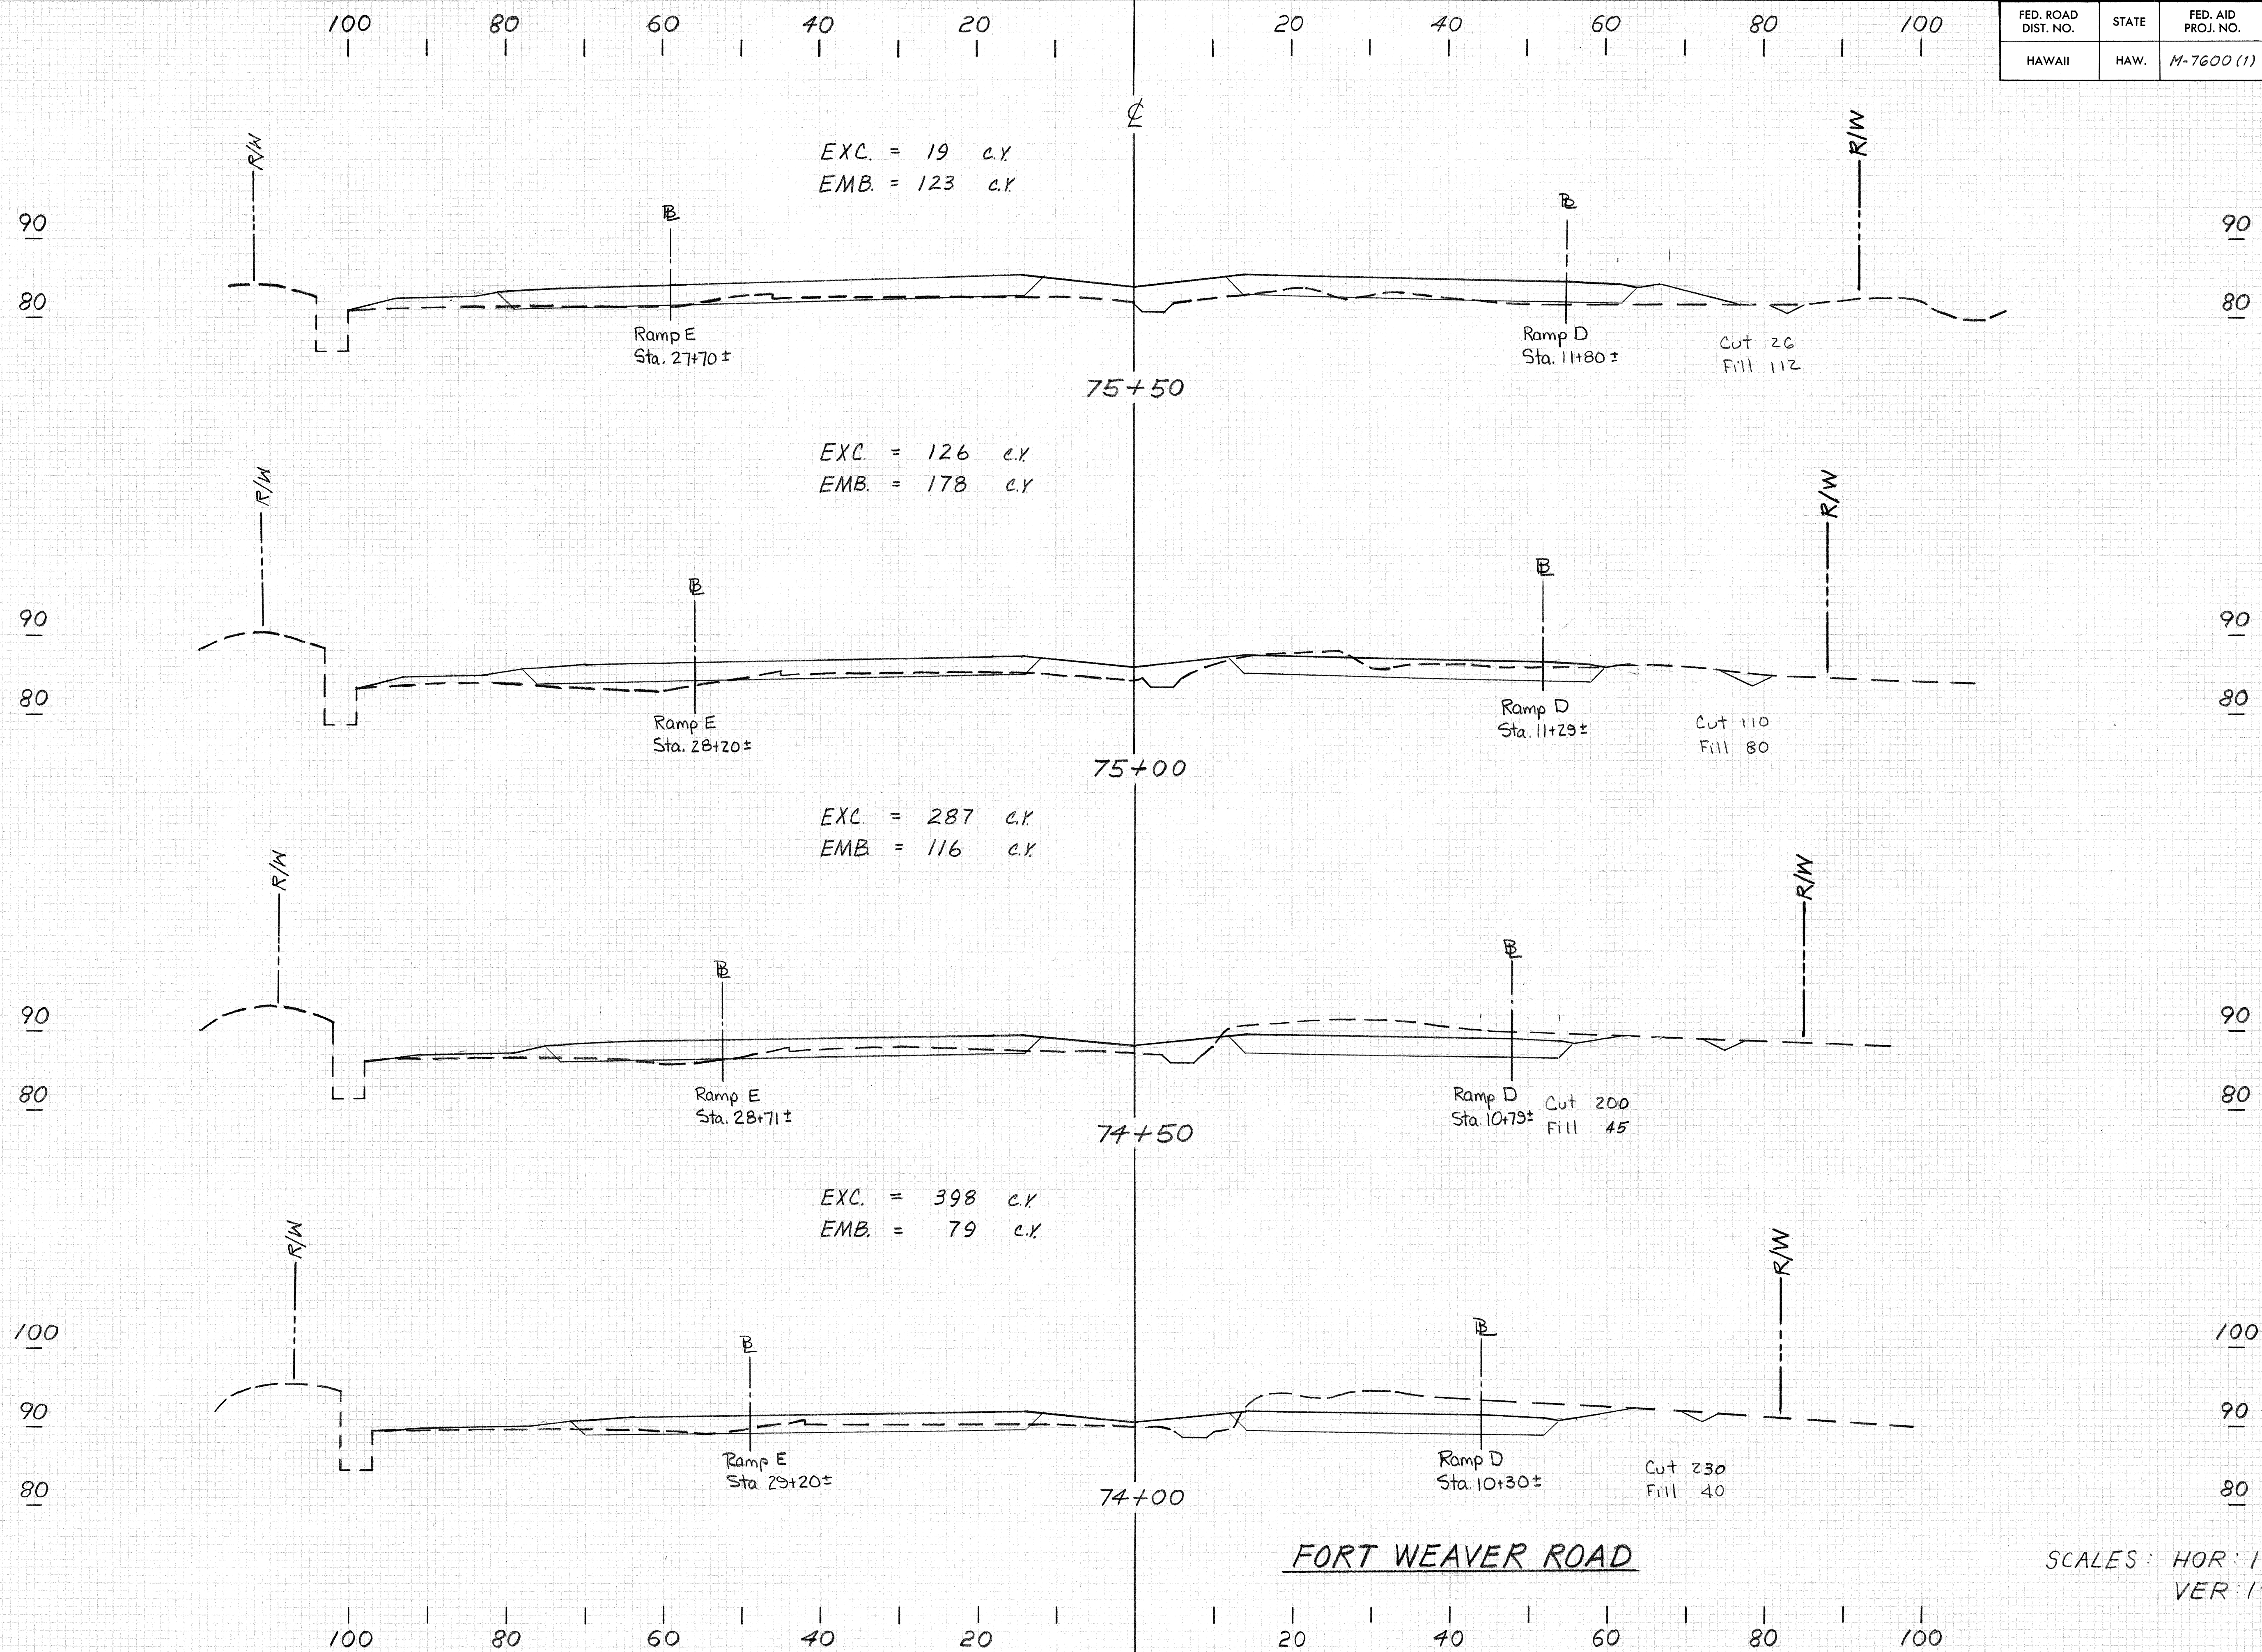




DESIGNED BY
CHECKED BY
SURVEYED BY
NOTED BY
DATE
NO.

DESIGNED BY
CHECKED BY
SURVEYED BY
NOTED BY
DATE
NO.

FED. ROAD DIST. NO.	STATE	FED. AID PROJ. NO.	FISCAL YEAR	SHEET NO.	TOTAL SHEETS
HAWAII	HAW.	M-7600(1)	1978	158	198

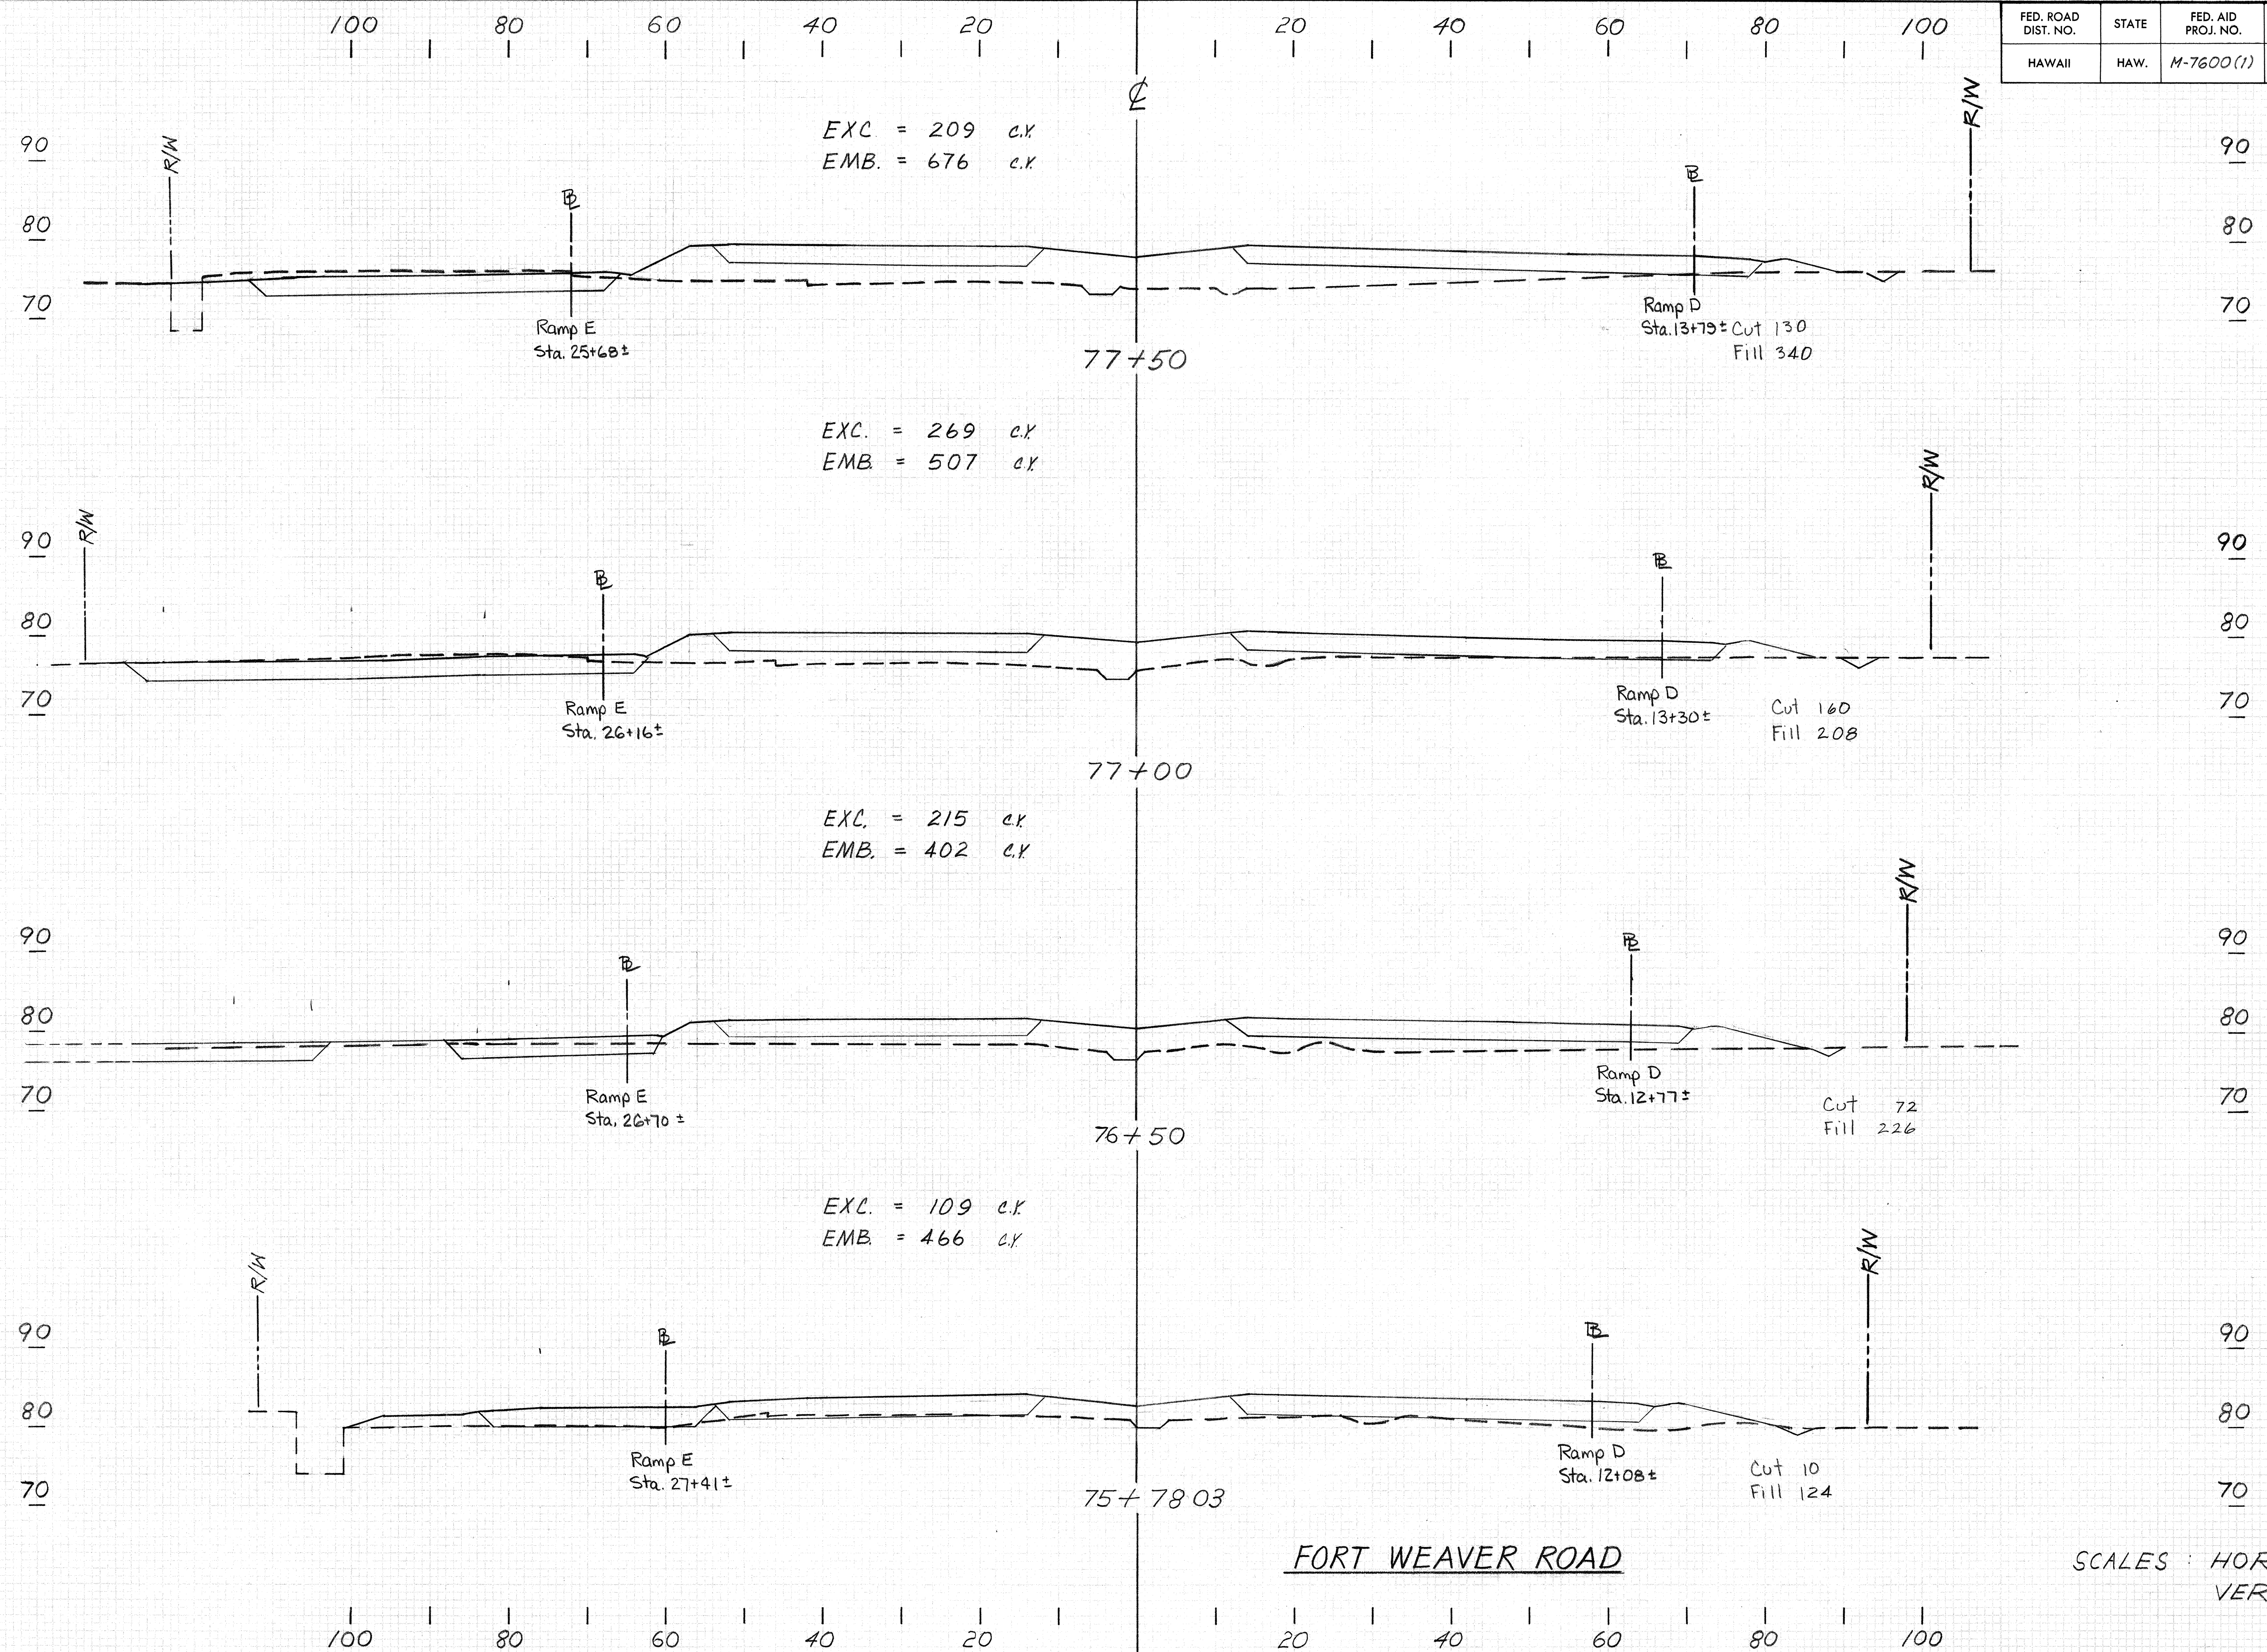

FED. ROAD DIST. NO.	STATE	FED. AID PROJ. NO.	FISCAL YEAR	SHEET NO.	TOTAL SHEETS
HAWAII	HAW.	M-7600(1)	1978	159	198

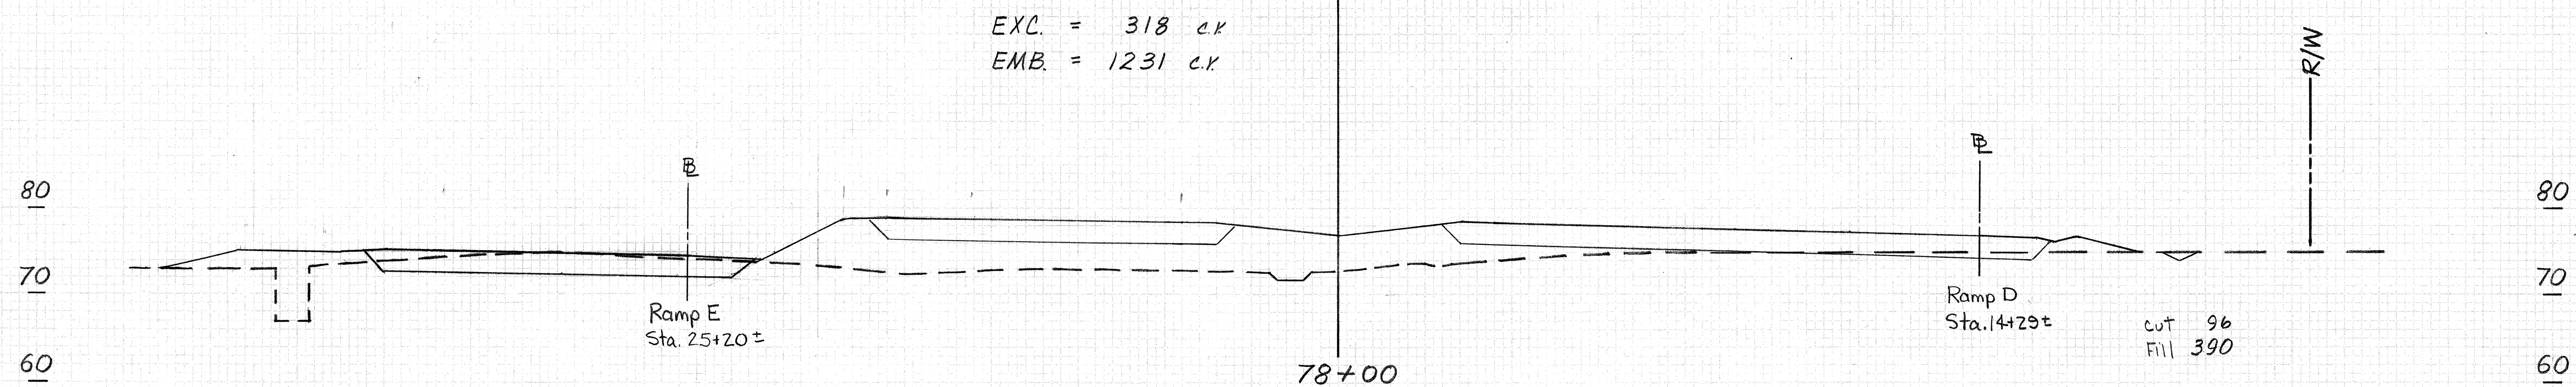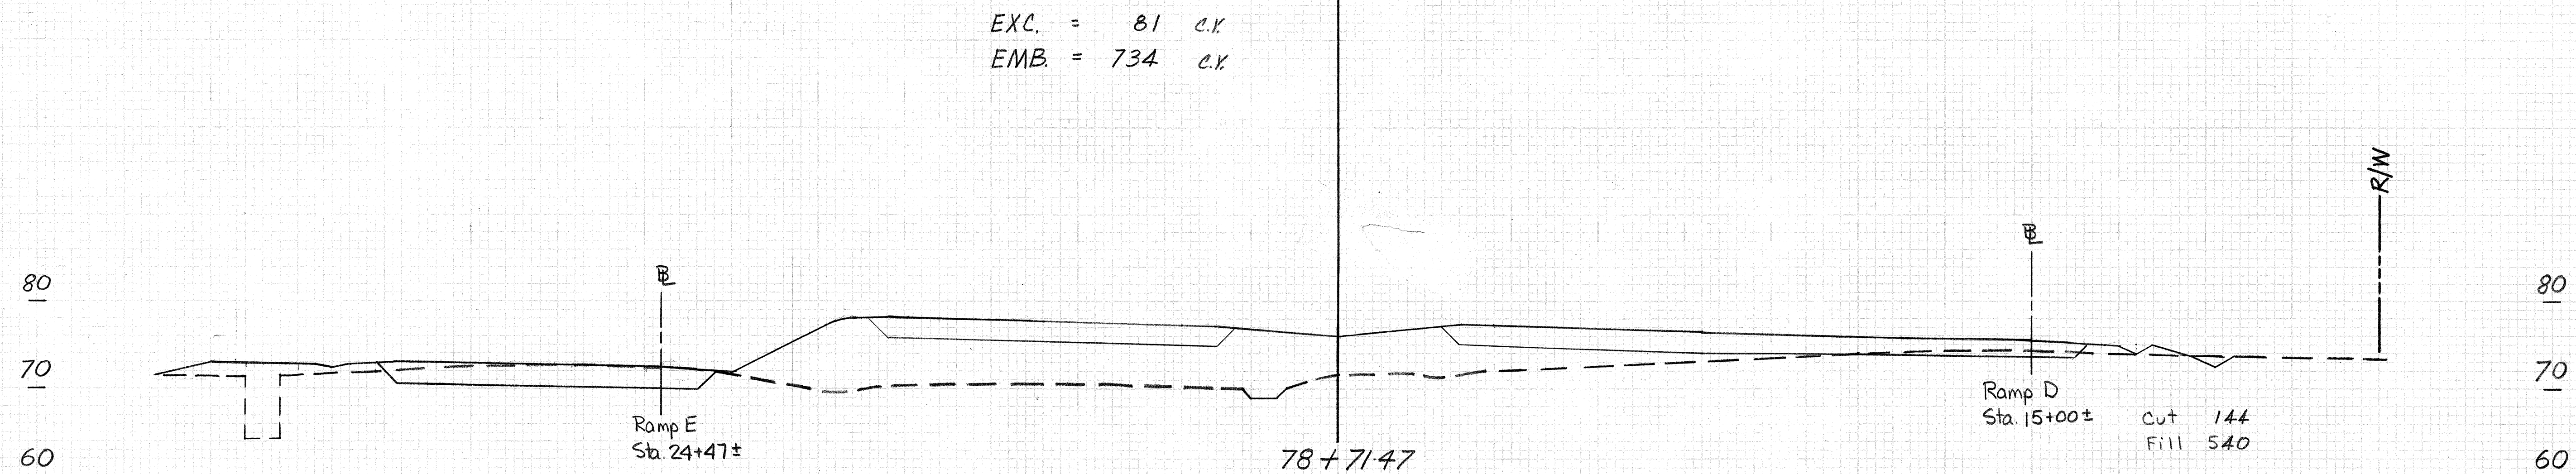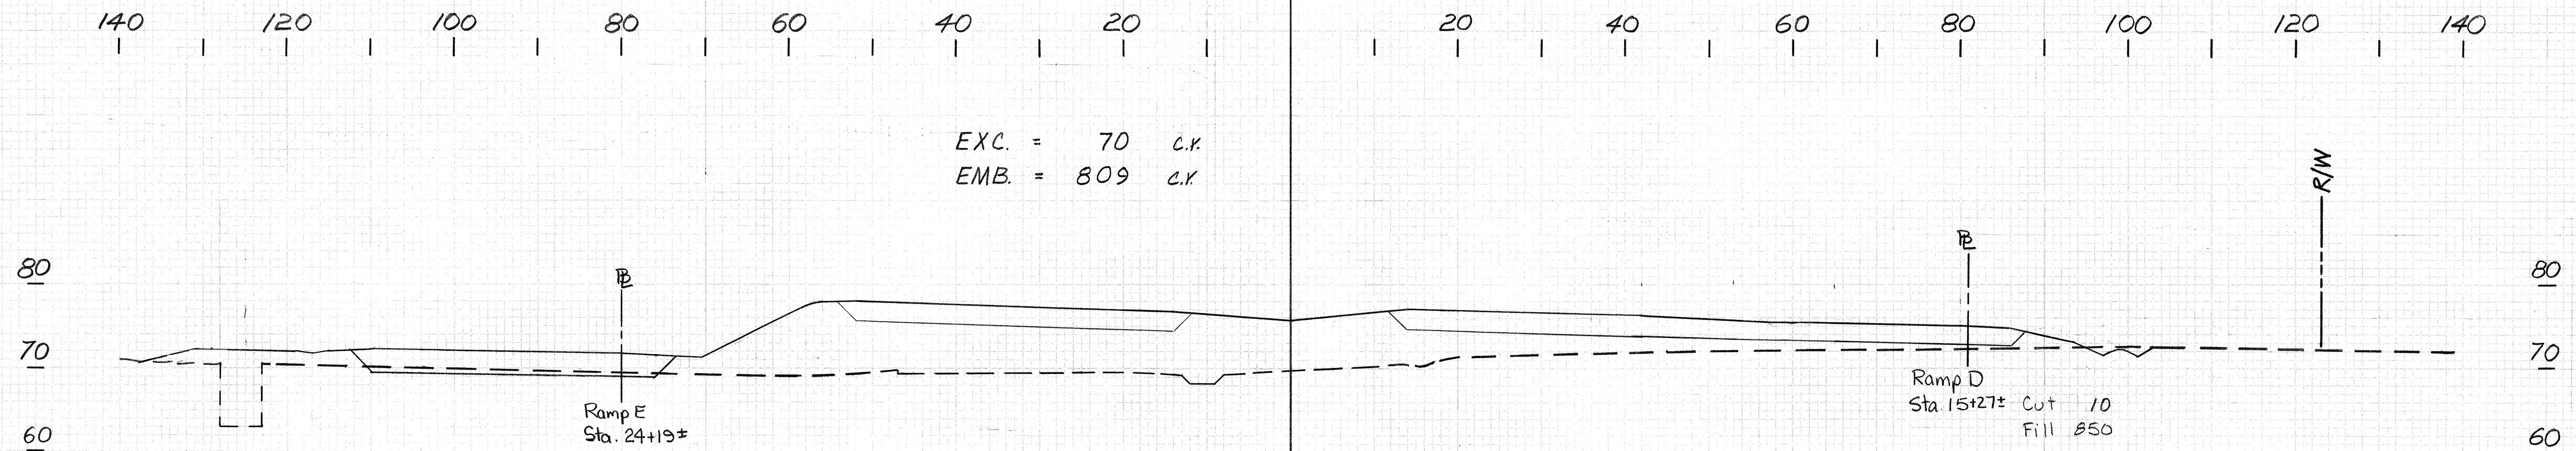


FORT WEAVER ROAD

SCALES: HOR: 1" = 10'
VER: 1" = 10'


FED. ROAD DIST. NO.	STATE	FED. AID PROJ. NO.	FISCAL YEAR	SHEET NO.	TOTAL SHEETS
HAWAII	HAW.	M-7600(1)	1978	160	198

DESIGNED BY	DATE
CHECKED BY	
APPROVED BY	
NOTED BY	
REVISIONS	

DESIGNED BY	DATE
CHECKED BY	
APPROVED BY	
NOTED BY	
REVISIONS	

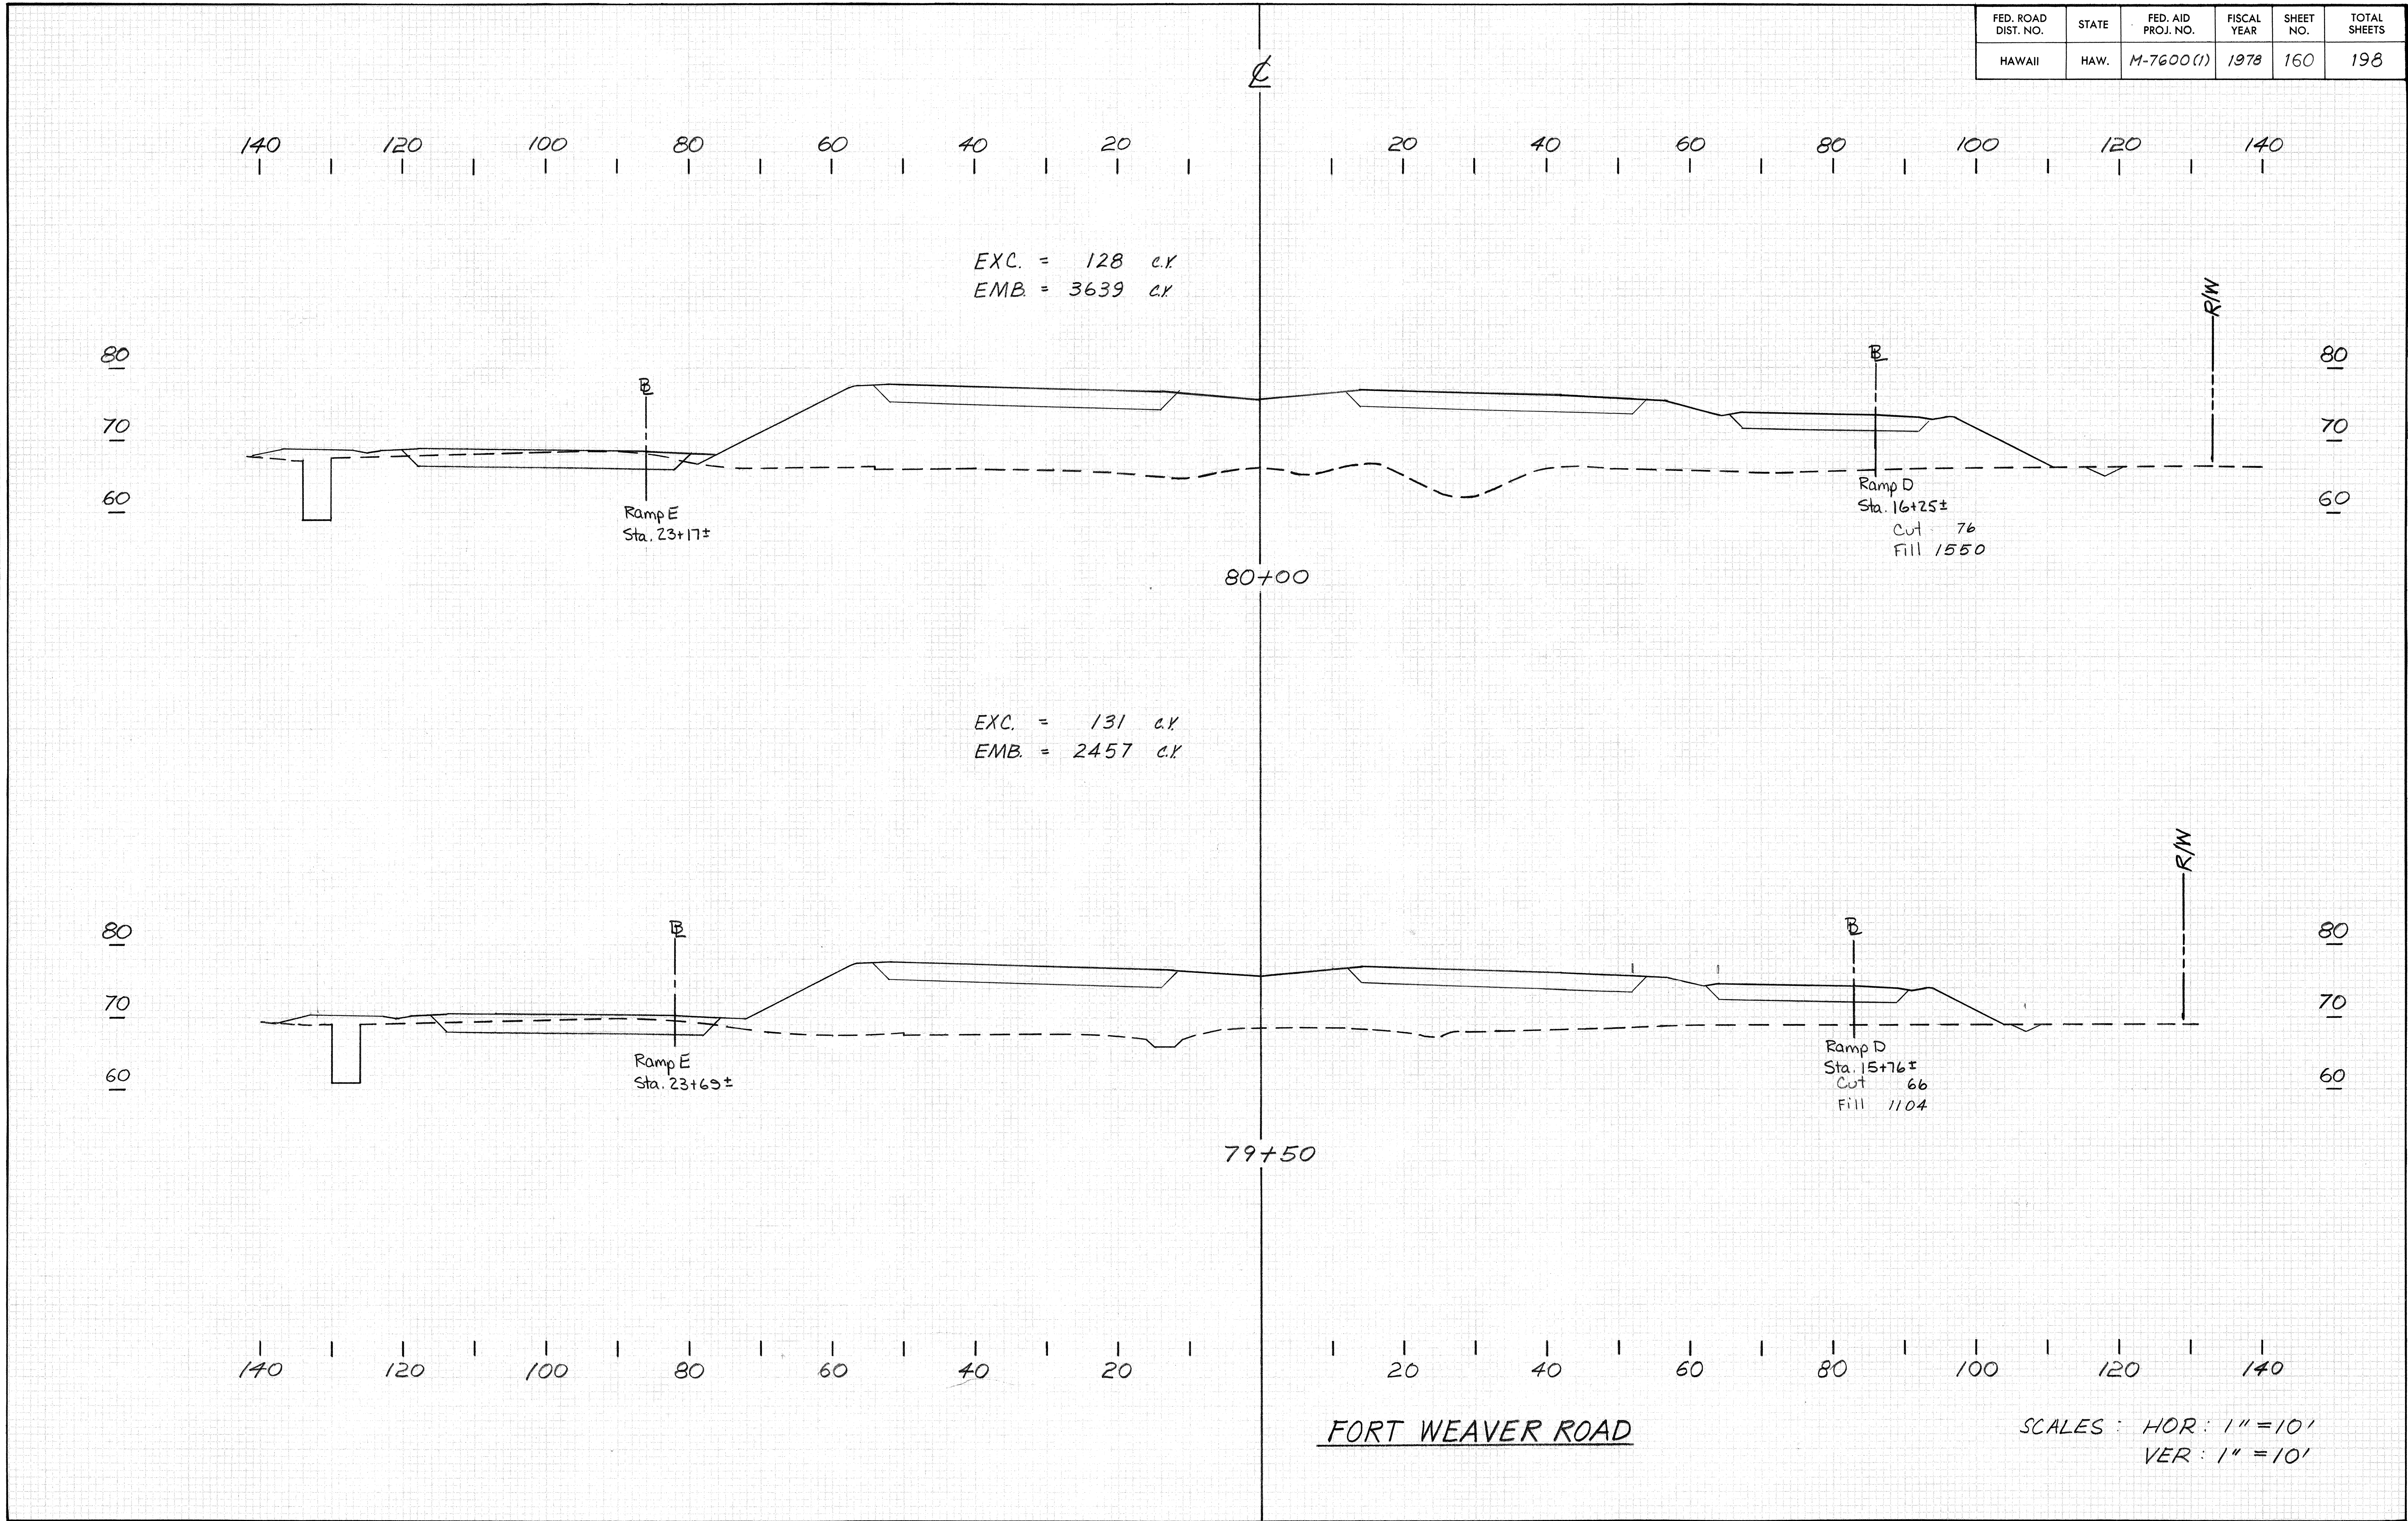

FED. ROAD DIST. NO.	STATE	FED. AID PROJ. NO.	FISCAL YEAR	SHEET NO.	TOTAL SHEETS
HAWAII	HAW.	M-7600(1)	1978	161	198

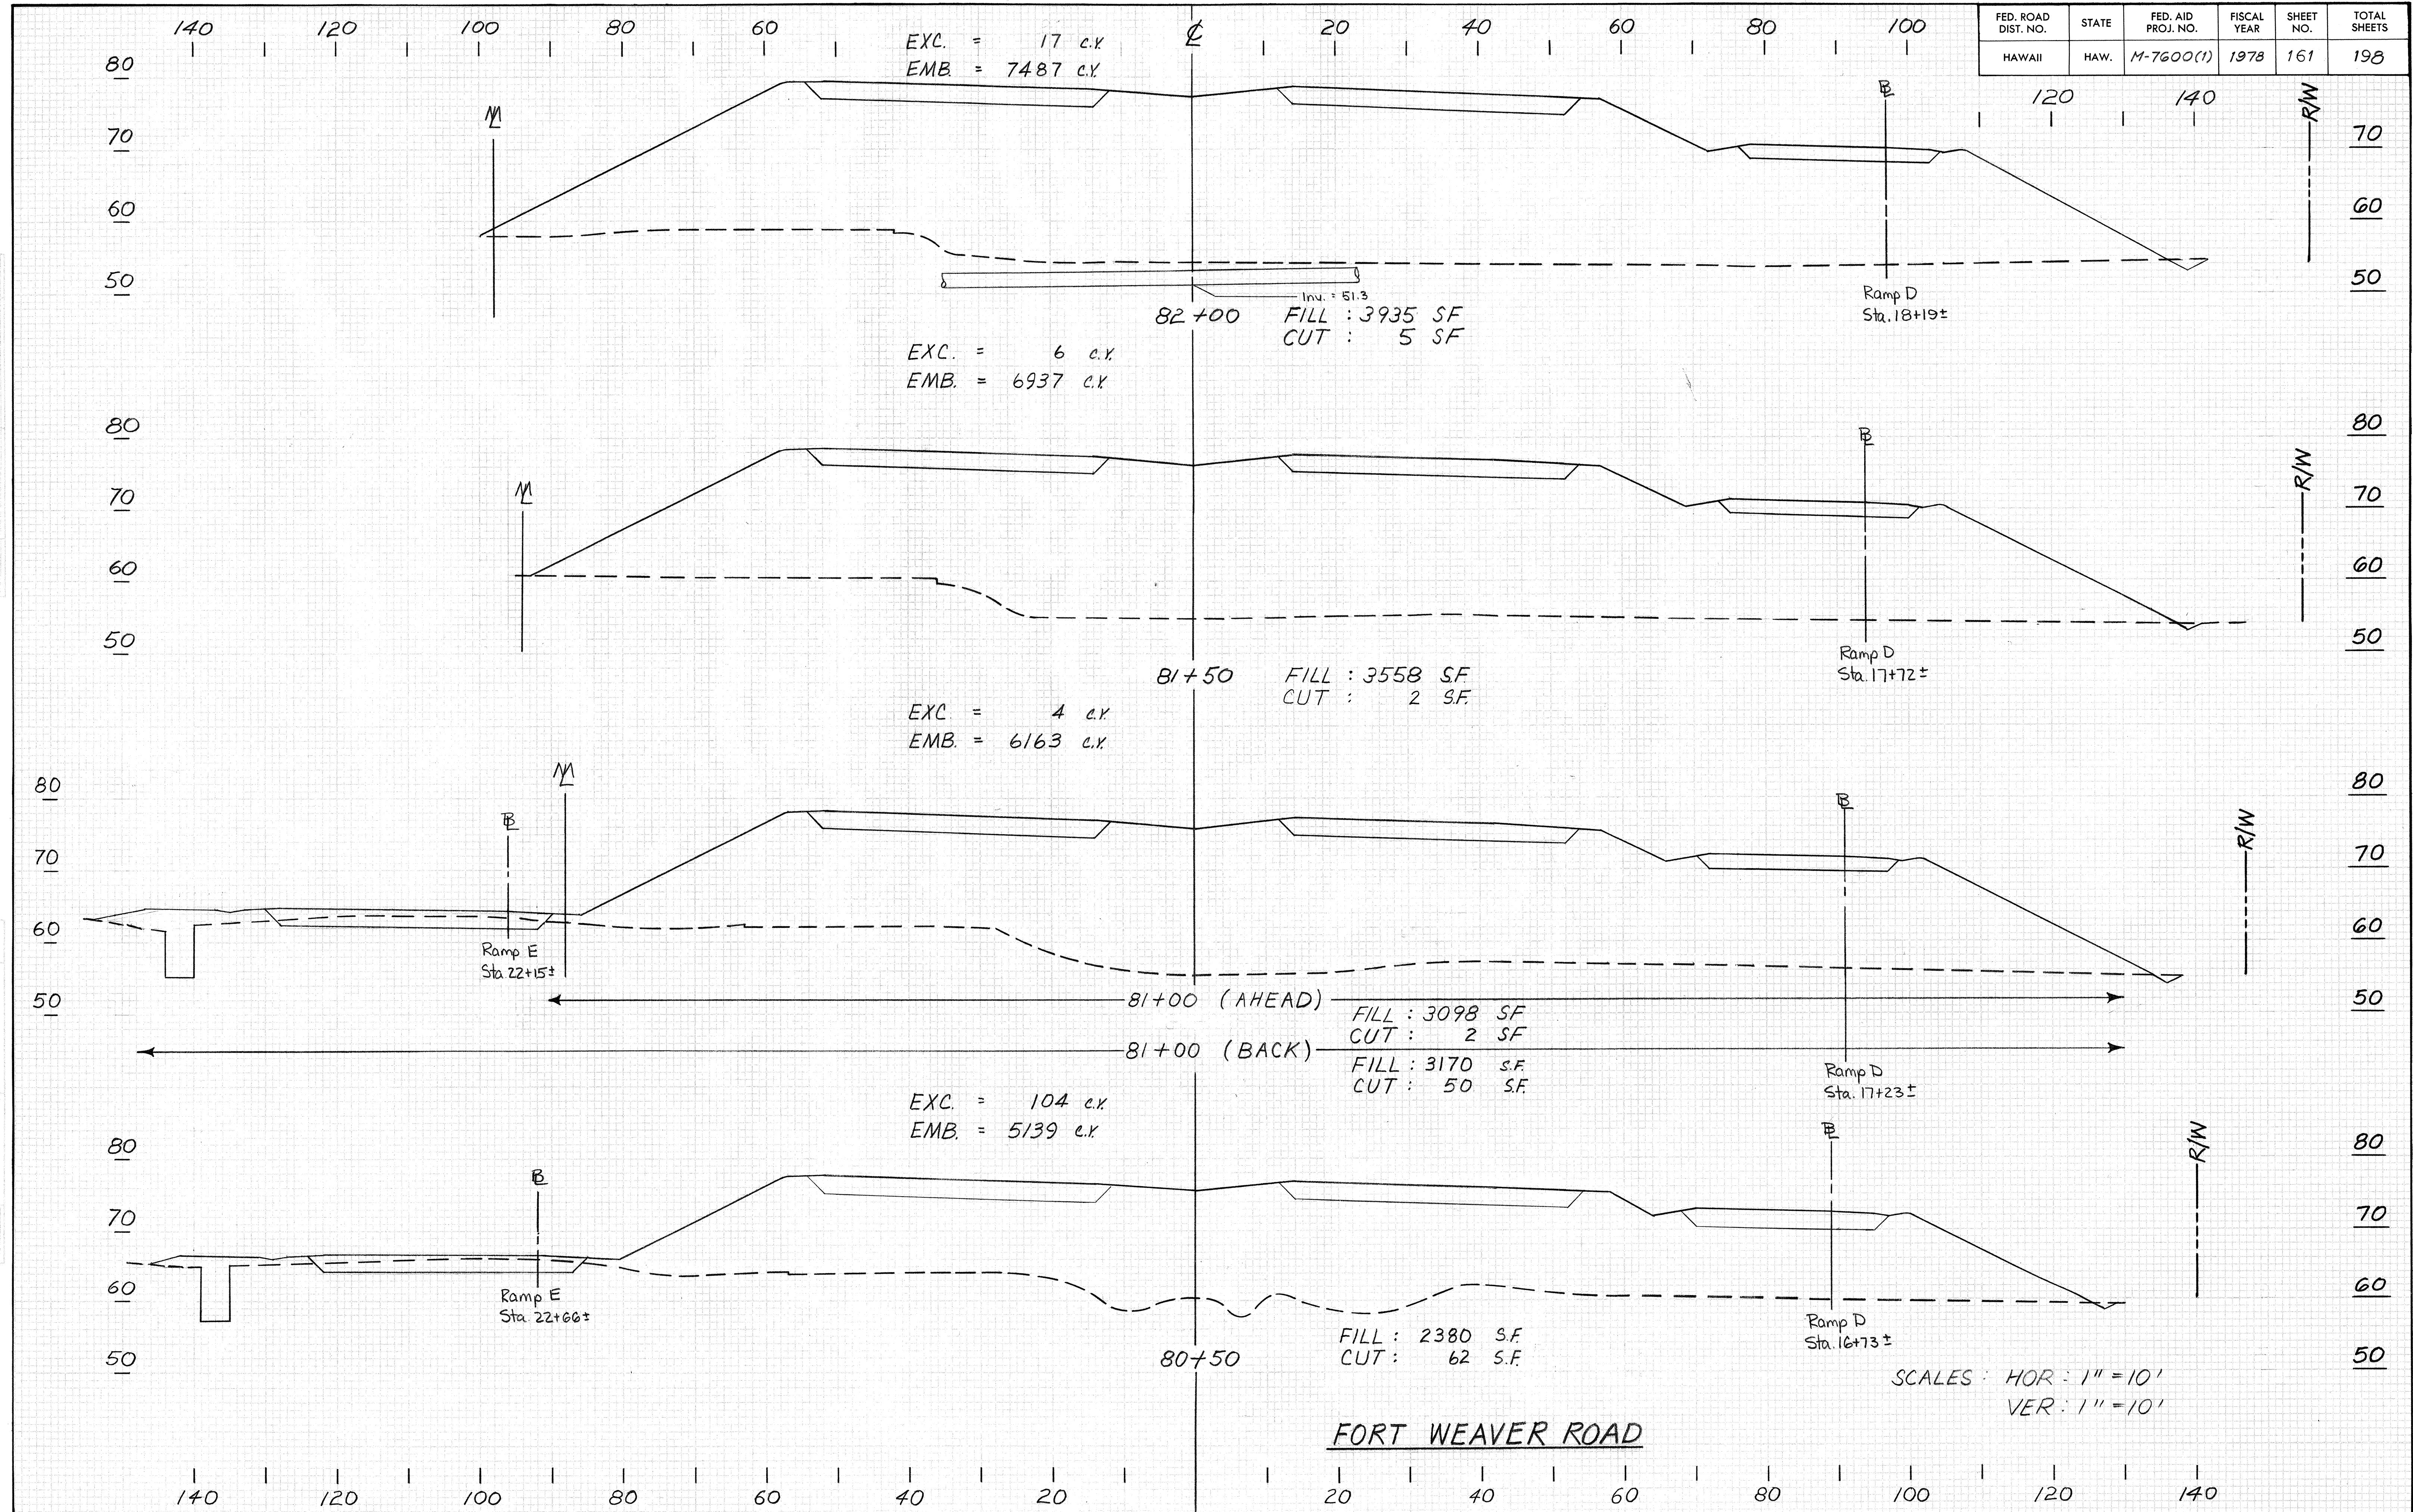

FED. ROAD DIST. NO.	STATE	FED. AID PROJ. NO.	FISCAL YEAR	SHEET NO.	TOTAL SHEETS
HAWAII	HAW.	M-7600(1)	1978	162	198

140 160

R/W

B

Ramp D
Sta 19+64±

83+50

FILL : 3890 SF
CUT : 12 SF

EXC. = 11 CY
EMB = 7478 CY

83+00

FILL : 4187 SF
CUT : 0

EXC. = 12 CY
EMB = 7720 CY

82+50

FILL : 4151 SF
CUT : 13 SF

Ramp D
Sta 18+67±

SCALES : HOR : 1" = 10'
VER : 1" = 10'


FORT WEAVER ROAD

140 120 100 80 60 20 40 60 80 100

EXC. = 150 CY
EMB. = 6219 CY


FED. ROAD DIST. NO.	STATE	FED. AID PROJ. NO.	FISCAL YEAR	SHEET NO.	TOTAL SHEETS
HAWAII	HAW.	M-7600(1)	1978	163	198

120 140

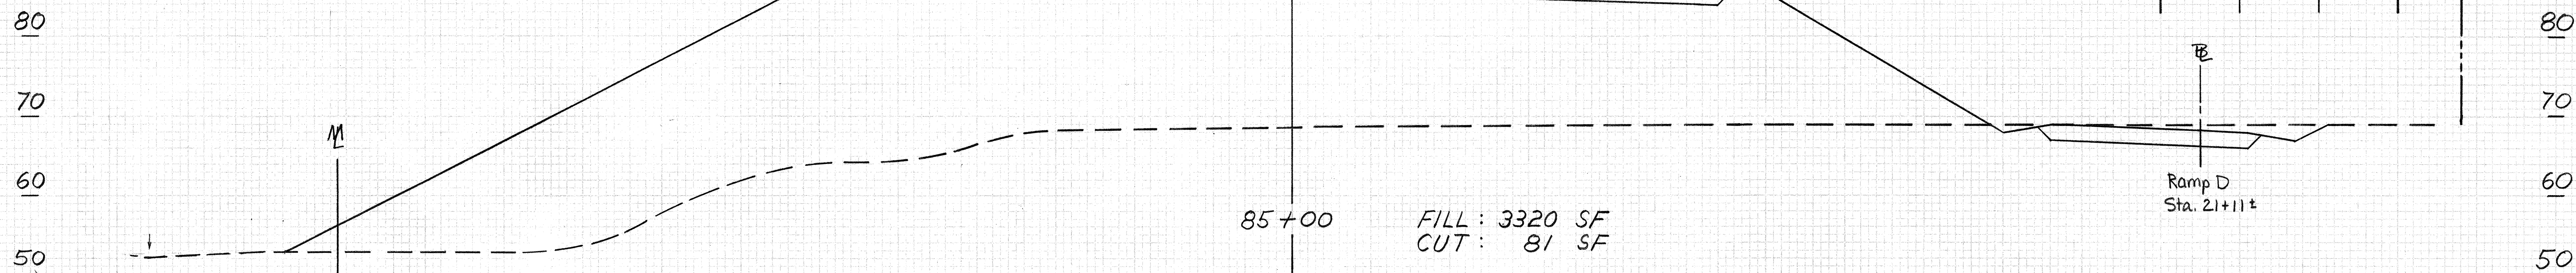


Ramp D
Sta. 21+11±

EXC. = 135 CY
EMB. = 6281 CY

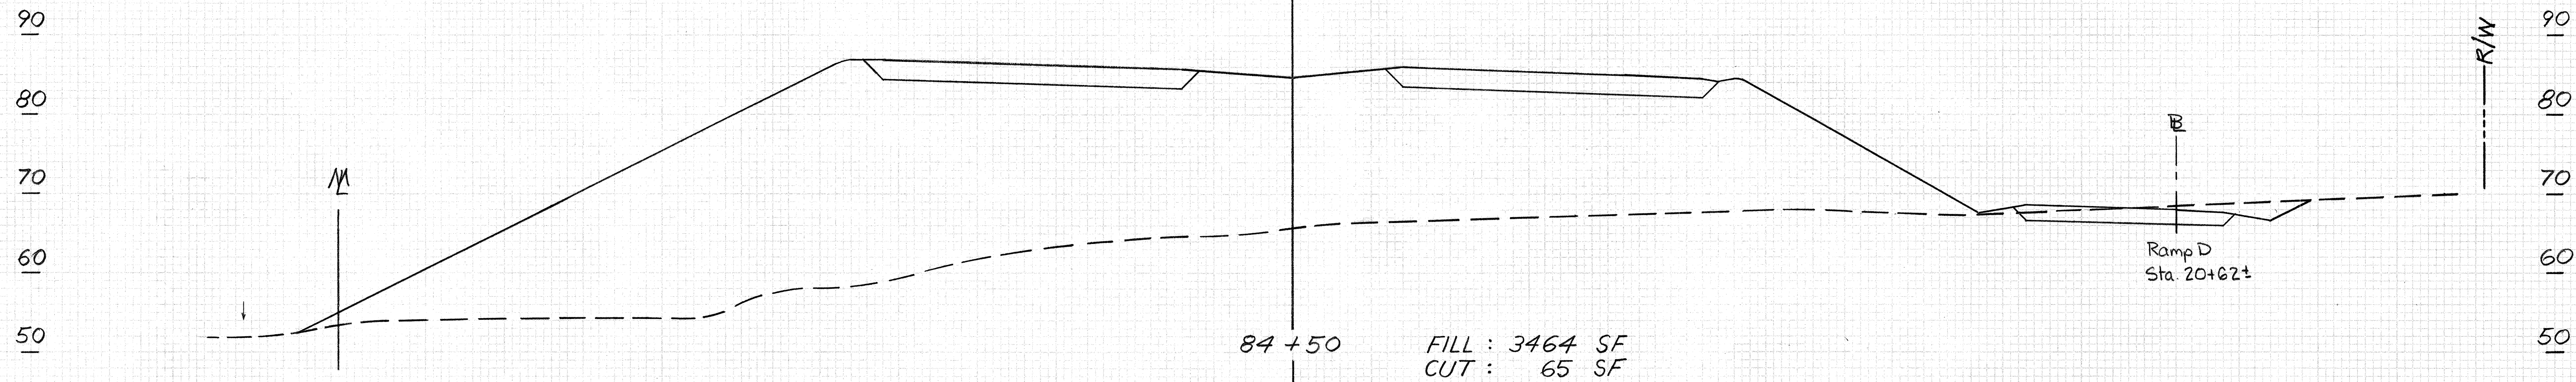

Ramp D
Sta. 20+62±

EXC. = 118 CY
EMB. = 6611 CY

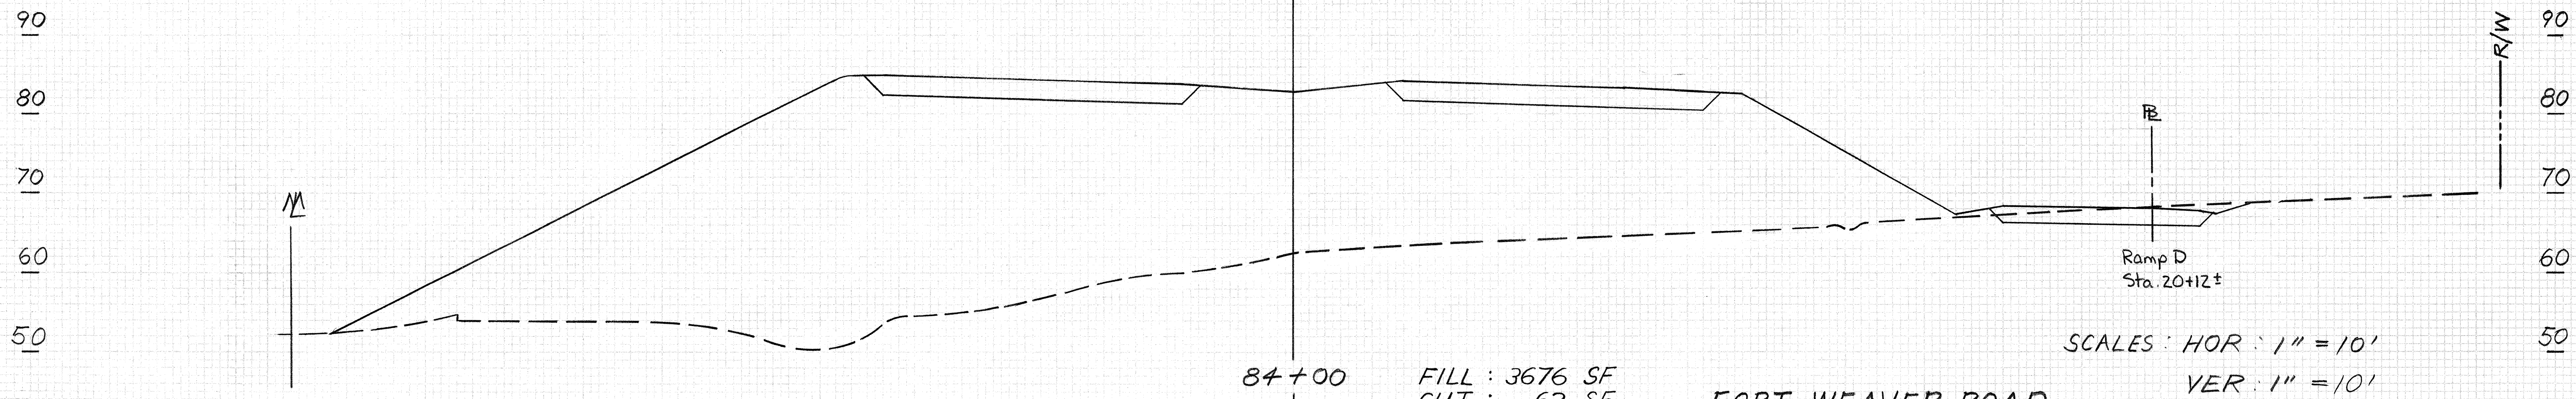


Ramp D
Sta. 20+12±

SCALES : HOR : 1" = 10'
VER : 1" = 10'

FORT WEAVER ROAD

FED. ROAD DIST. NO.	STATE	FED. AID PROJ. NO.	FISCAL YEAR	SHEET NO.	TOTAL SHEETS
HAWAII	HAW.	M-7600(1)	1978	164	198

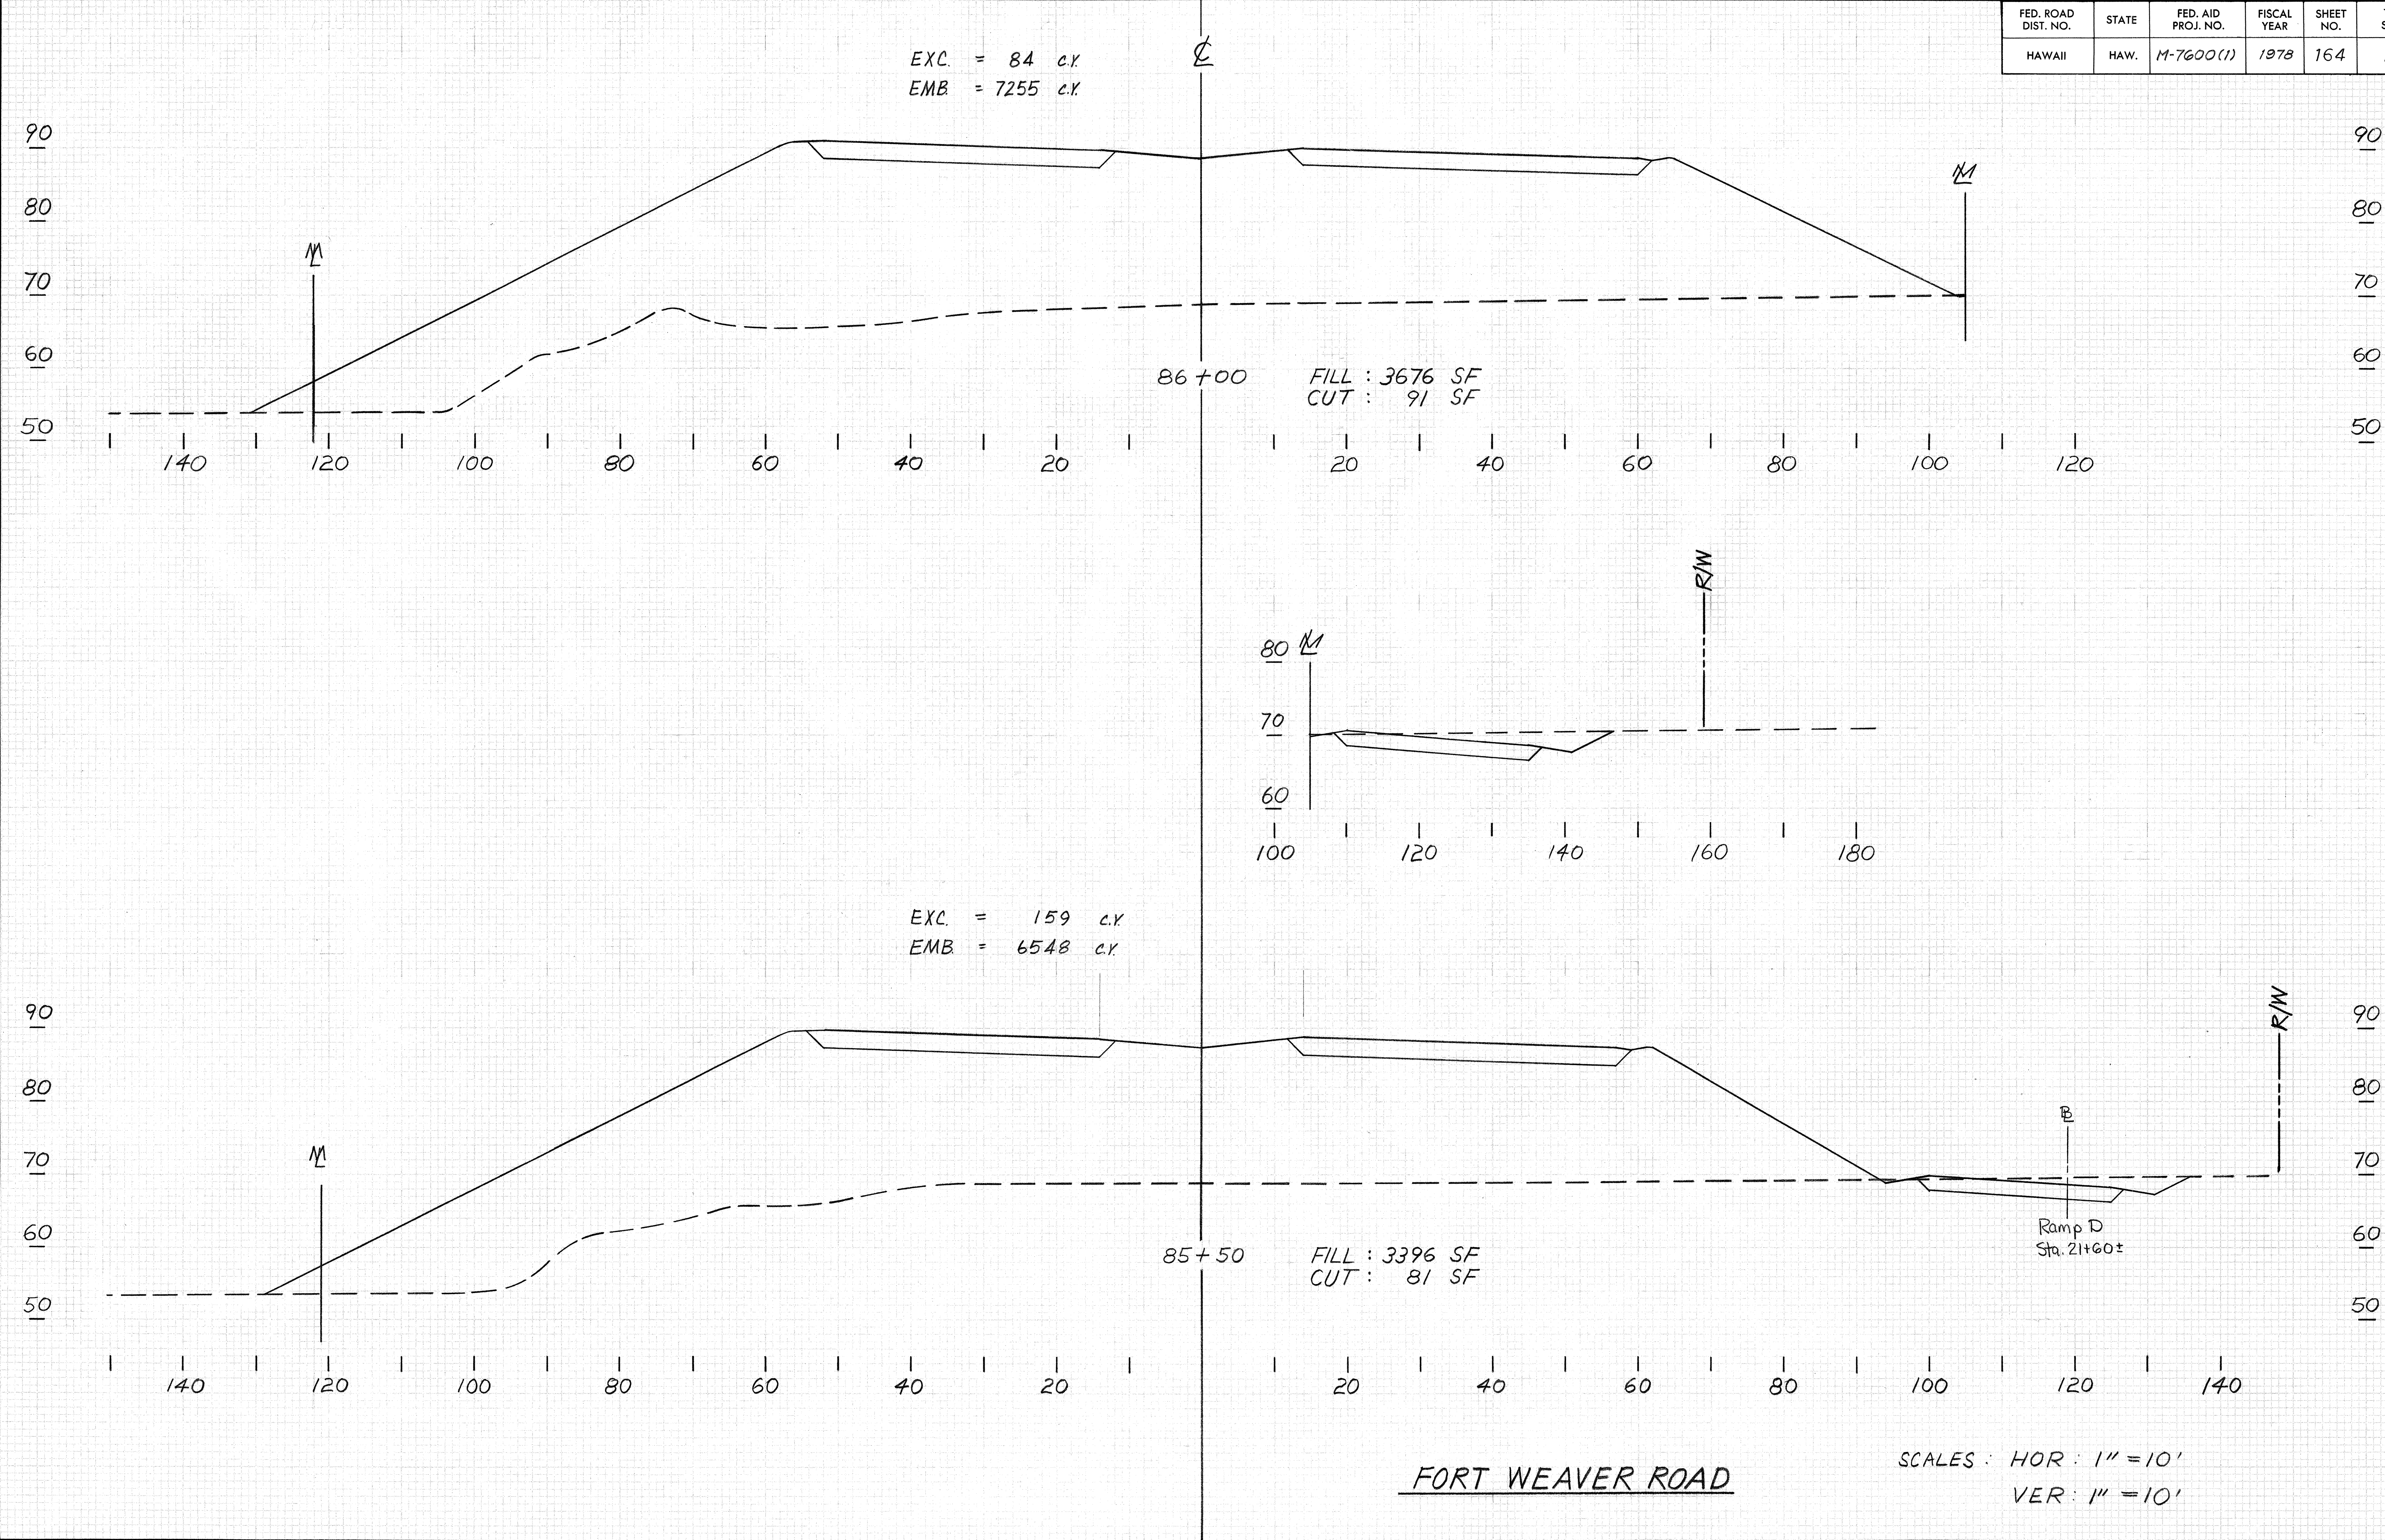

FED. ROAD DIST. NO.	STATE	FED. AID PROJ. NO.	FISCAL YEAR	SHEET NO.	TOTAL SHEETS
HAWAII	HAW.	M-7600(1)	1978	165	198

5/7/79	Provided earth berm protection at Pole HE-105X
DATE	REVISION

EXC. = 0
EMB. = 9251 CY

EXC. = 0
EMB. = 9002 CY

EXC. = 0
EMB. = 8143 CY

CUT : 0
FILL : 5088 SF

CUT : 0
FILL : 4634 SF



CUT : 0
FILL : 4160 SF

FORT WEAVER ROAD

SCALES : HOR : 1" = 10'
VER : 1" = 10'

C0165

3/7/79	Provided earth berm protection at Pole WE-105 X
DATE	REVISION

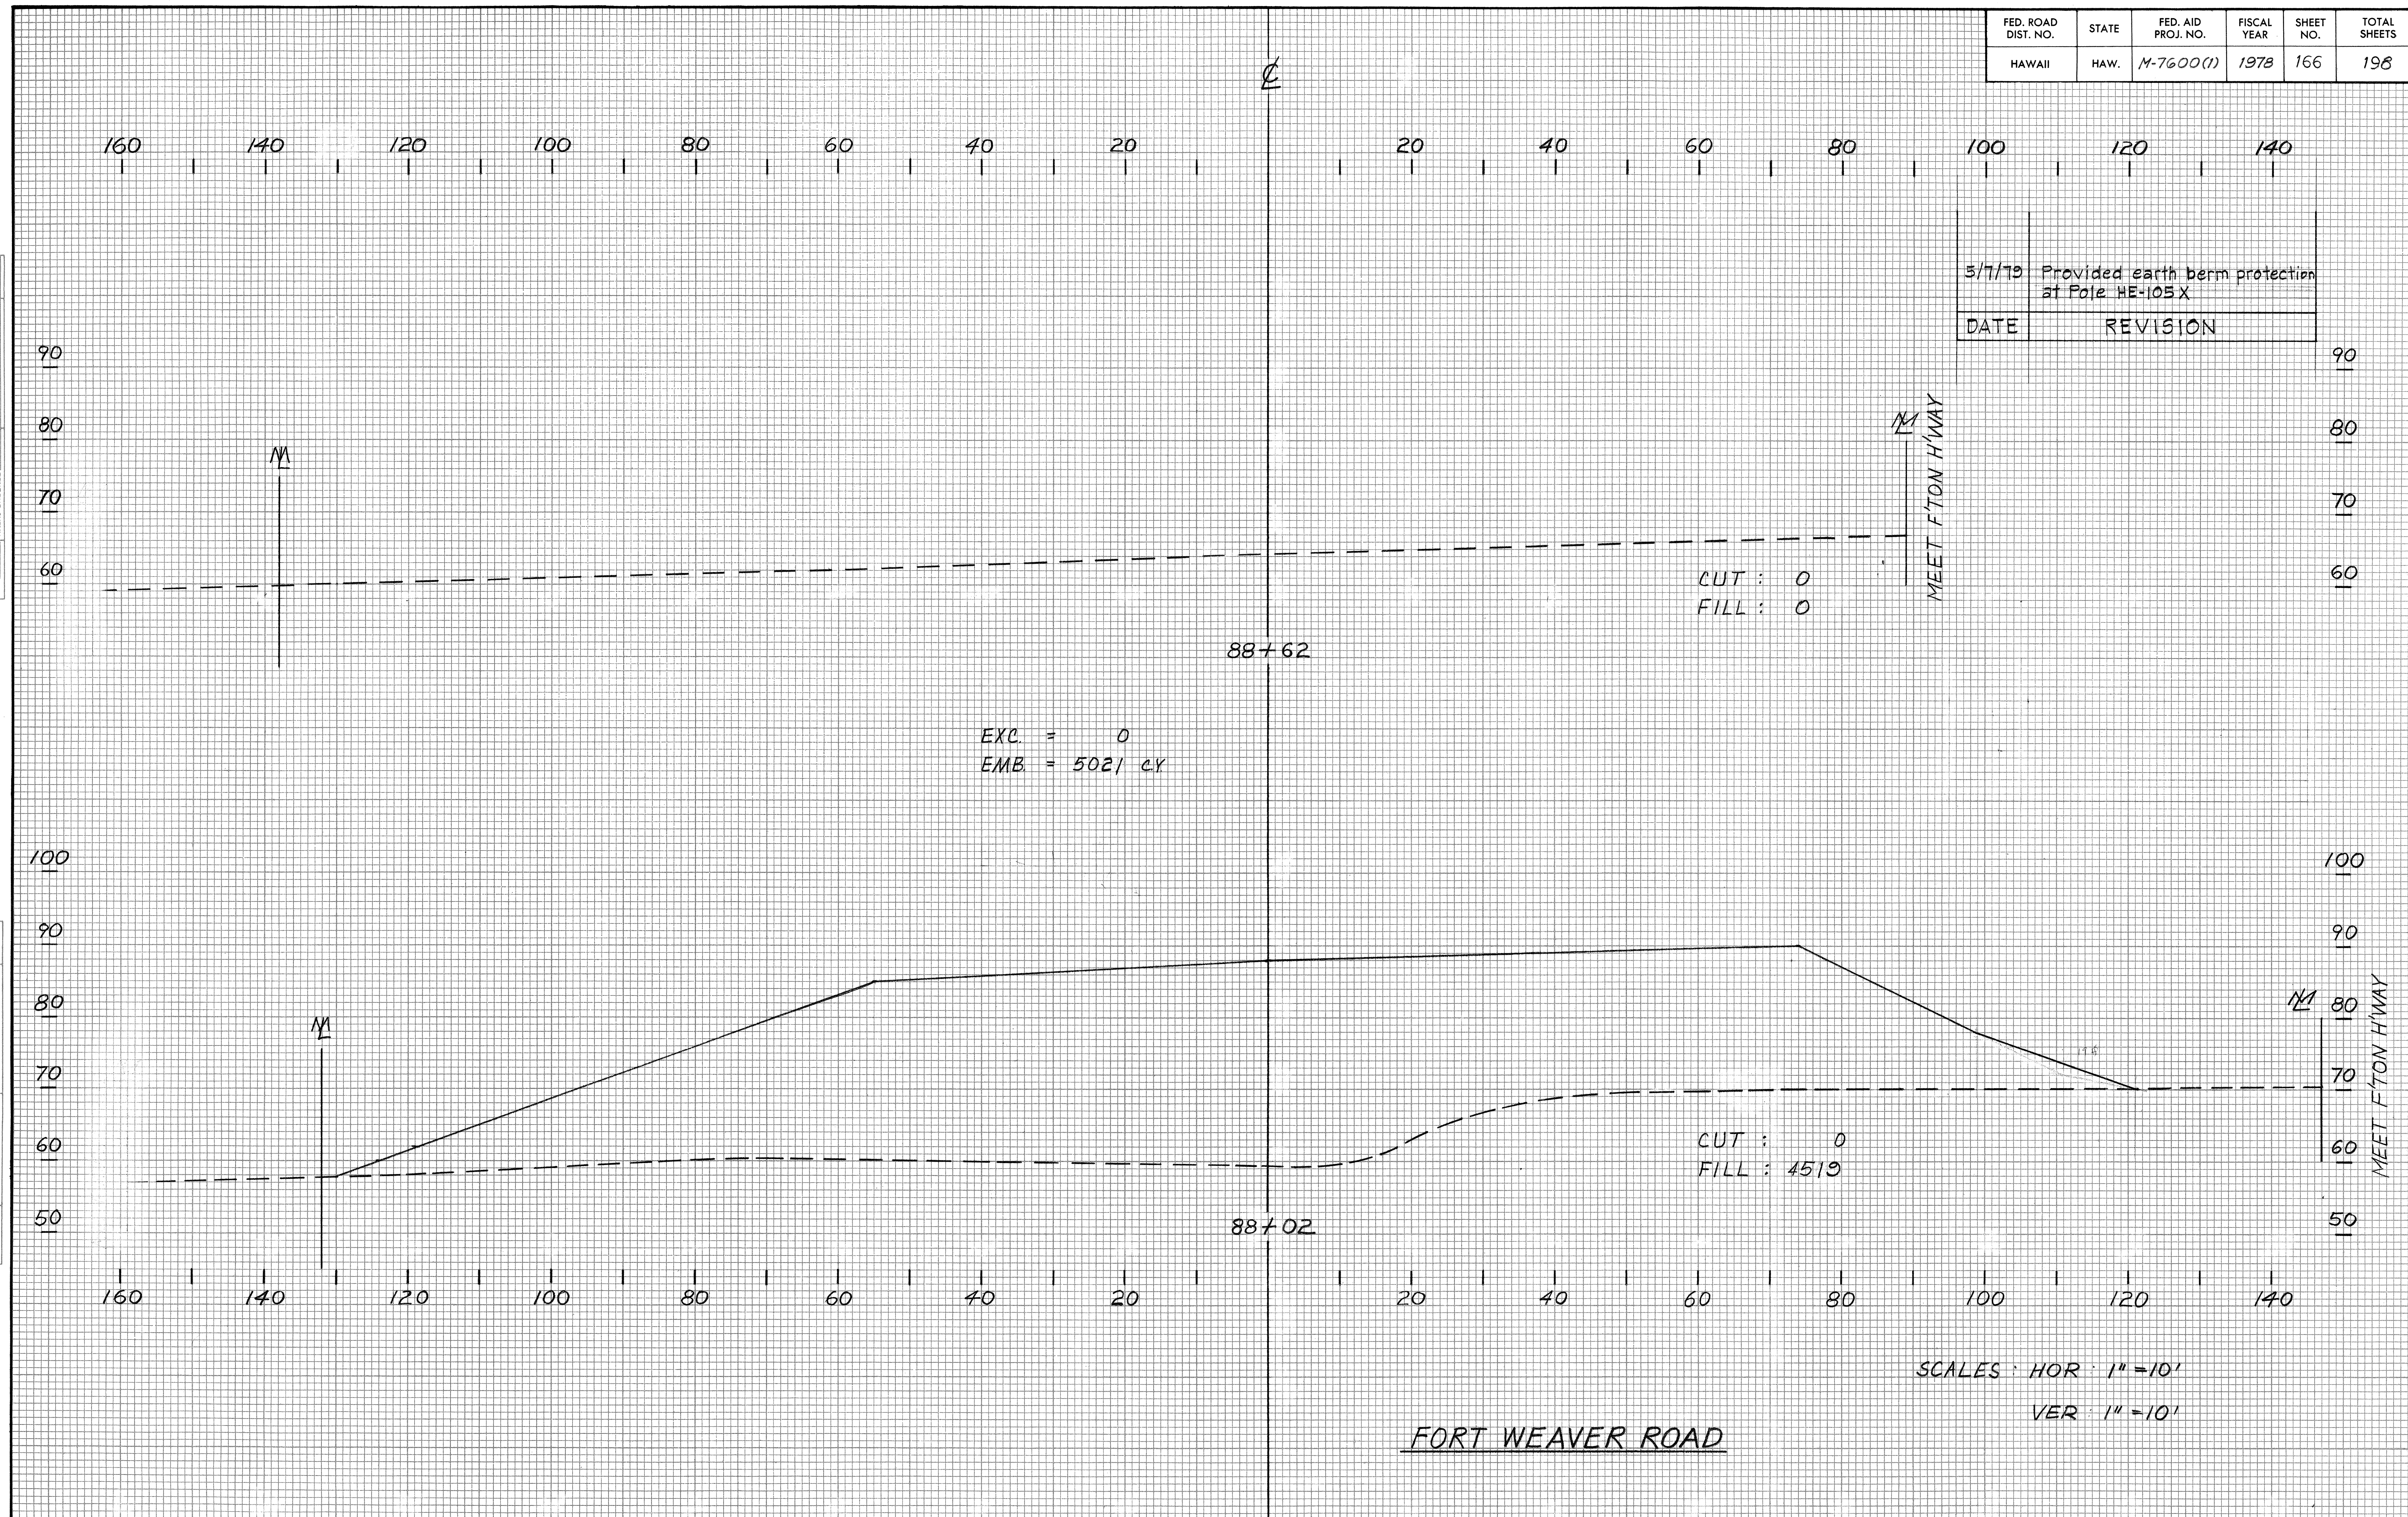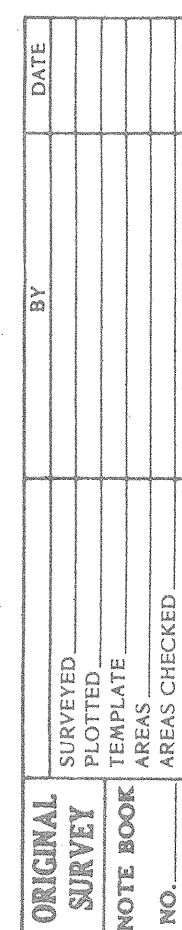

FED. ROAD DIST. NO.	STATE	FED. AID PROJ. NO.	FISCAL YEAR	SHEET NO.	TOTAL SHEETS
HAWAII	HAW.	M-7600(1)	1978	167	198

140

120

100

80

60

40

20

20

40

60

80

100

120

100

90

80

70

60

100

90

80

70

60

EXC. = 0

EMB = 7489 CY

EXC. = 0

EMB = 3661 CY

91+00

CUT : 0

FILL : 4154

MEET F'TON H'WAY

100

90

80

70

60

100

90

80

70

60

90

80

70

60

90

80

70

60

EXC. = 0

EMB = 3833 CY

90+74

CUT : 0

FILL : 3450

MEET F'TON H'WAY

90

80

70

60

90

80

70

60

80

70

60

80

70

60

CUT : 0

FILL : 0

MEET F'TON H'WAY

140

120

100

80

60

40

20

20

40

60

80

100

120

SCALES: HOR: 1" = 10'


VER: 1" = 10'

FORT WEAVER ROAD

GENERAL NOTES:
1. ALL ELEVATIONS ARE IN FEET UNLESS OTHERWISE NOTED.
2. THE HORIZONTAL SCALE IS 1" = 100'.
3. THE VERTICAL SCALE IS 1" = 10'.
4. THE ROADWAY IS 40' WIDE.
5. THE ROADWAY IS 4' HIGH.
6. THE ROADWAY IS 4' WIDE.
7. THE ROADWAY IS 4' HIGH.
8. THE ROADWAY IS 4' WIDE.
9. THE ROADWAY IS 4' HIGH.
10. THE ROADWAY IS 4' WIDE.

GENERAL NOTES:
1. ALL ELEVATIONS ARE IN FEET UNLESS OTHERWISE NOTED.
2. THE HORIZONTAL SCALE IS 1" = 100'.
3. THE VERTICAL SCALE IS 1" = 10'.
4. THE ROADWAY IS 40' WIDE.
5. THE ROADWAY IS 4' HIGH.
6. THE ROADWAY IS 4' WIDE.
7. THE ROADWAY IS 4' HIGH.
8. THE ROADWAY IS 4' WIDE.
9. THE ROADWAY IS 4' HIGH.
10. THE ROADWAY IS 4' WIDE.


FED. ROAD DIST. NO.	STATE	FED. AID PROJ. NO.	FISCAL YEAR	SHEET NO.	TOTAL SHEETS
HAWAII	HAW.	M-7600(1)	1978	168	198

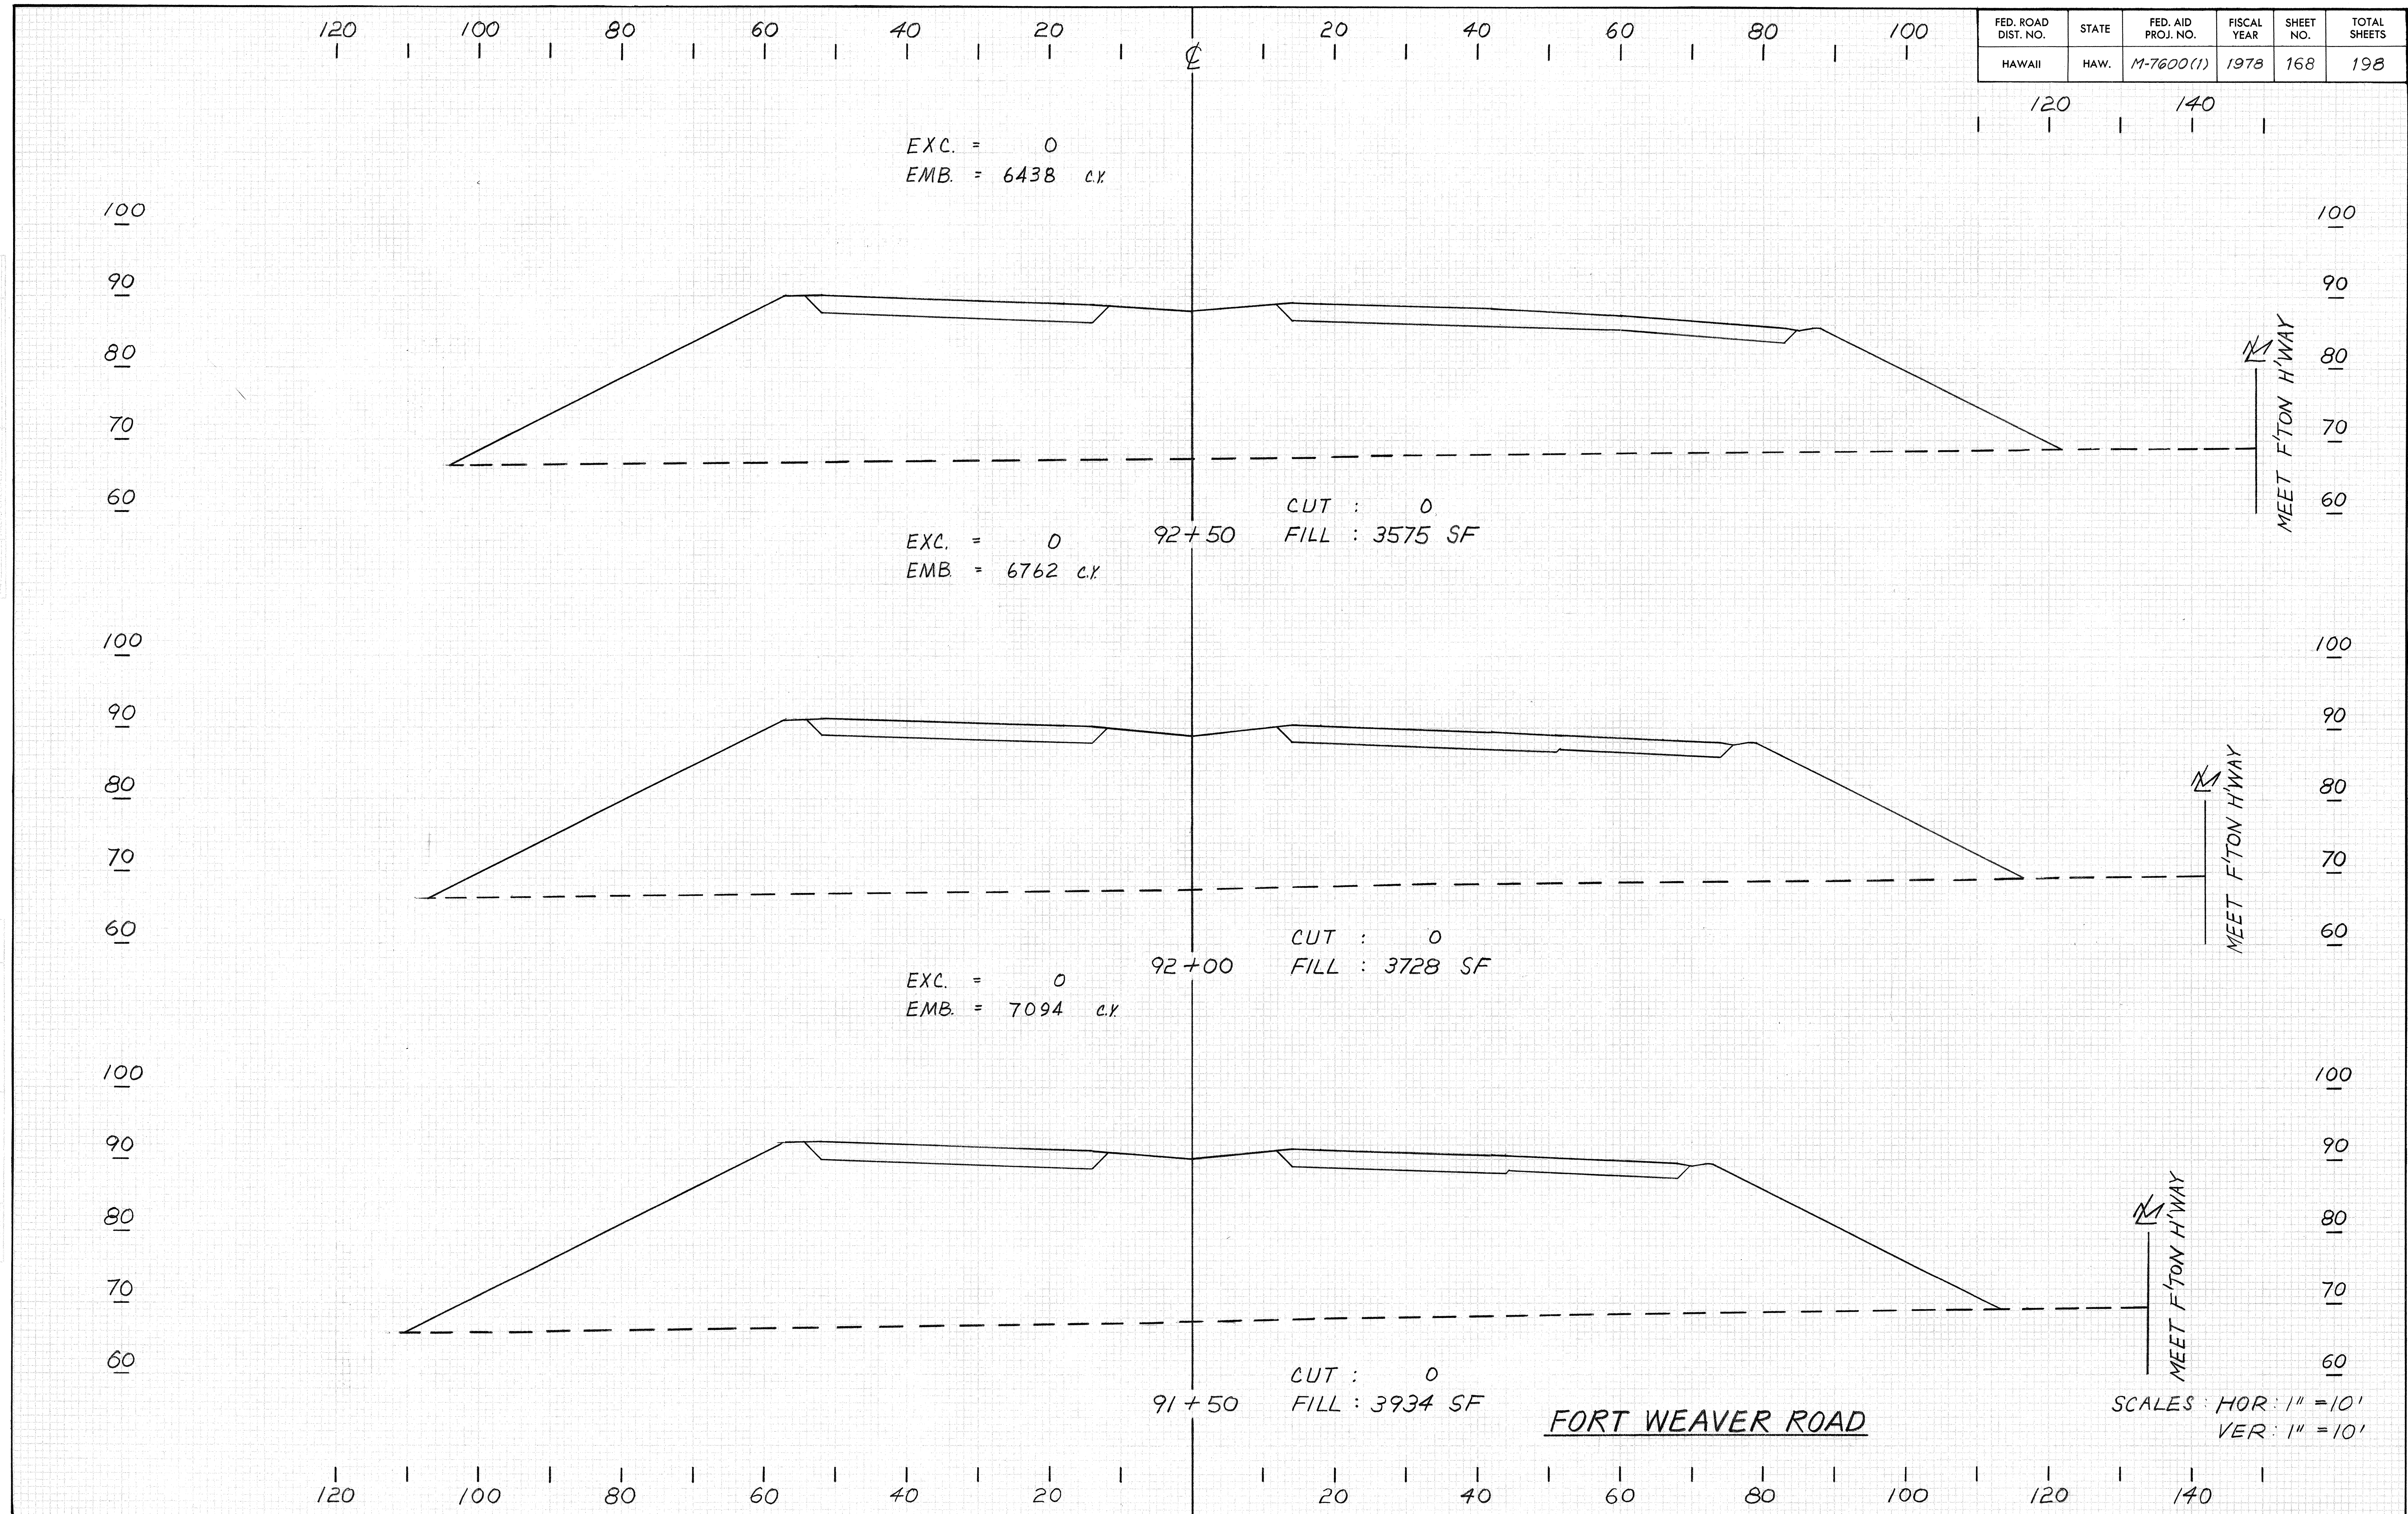

FED. ROAD DIST. NO.	STATE	FED. AID PROJ. NO.	FISCAL YEAR	SHEET NO.	TOTAL SHEETS
HAWAII	HAW.	M-7600(1)	1978	169	198


120 140

EXC. = 0
EMB. = 4833 CY

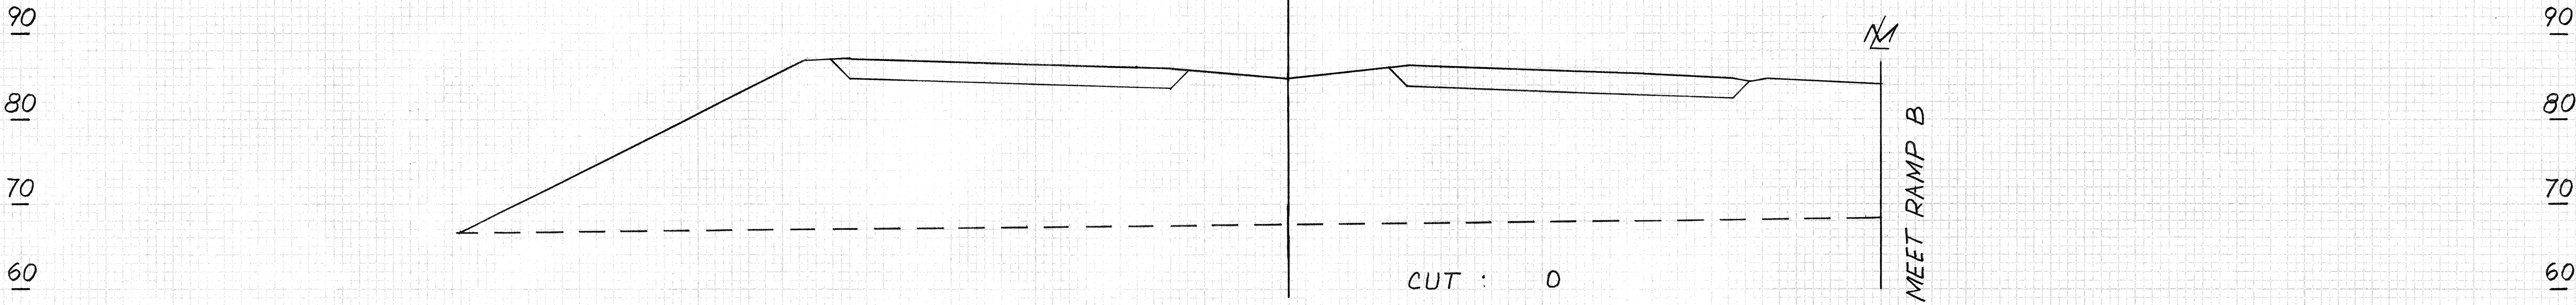


EXC. = 0
EMB. = 2468 CY

CUT : 0
FILL : 2512 SF

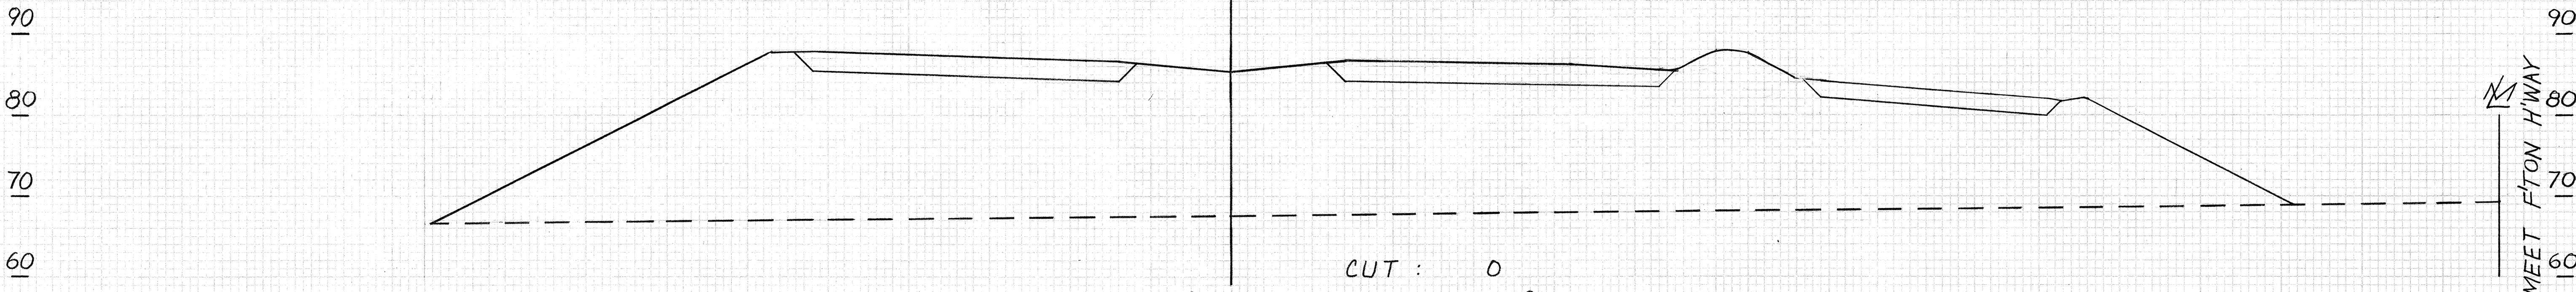

EXC. = 0
EMB. = 3331 CY

CUT : 0
FILL : 3283 SF

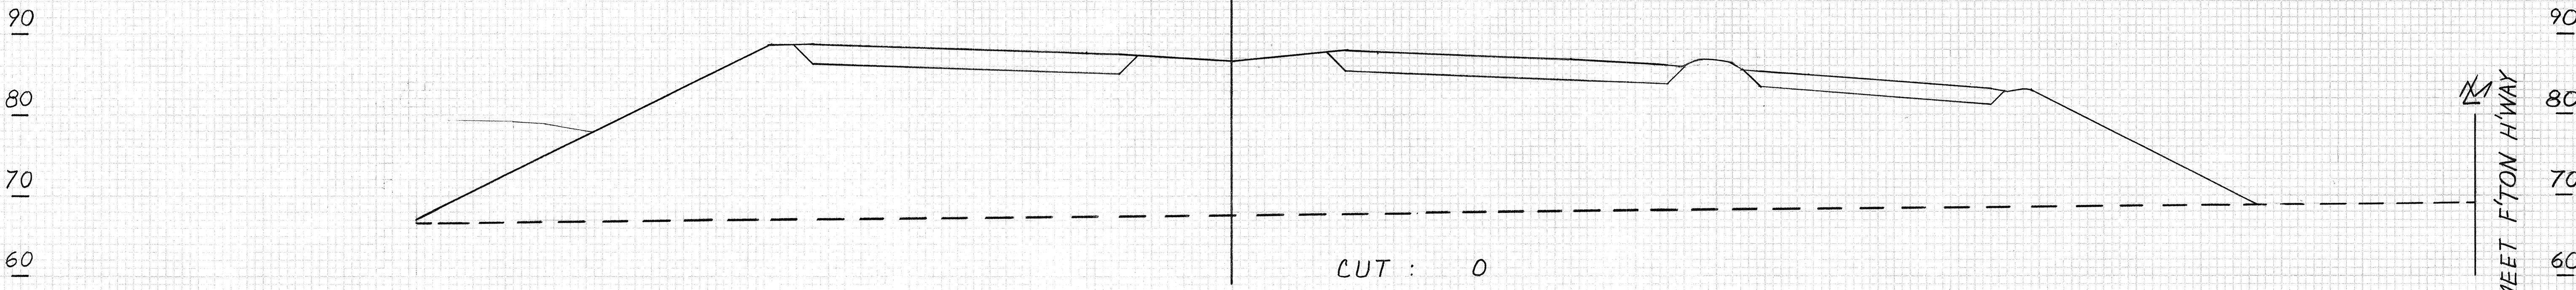

CUT : 0
FILL : 3378 SF


FORT WEAVER ROAD

SCALES : HOR : 1" = 10'
VER : 1" = 10'


FED. ROAD DIST. NO.	STATE	FED. AID PROJ. NO.	FISCAL YEAR	SHEET NO.	TOTAL SHEETS
HAWAII	HAW.	M-7600(1)	1973	170	198

FINAL	SURVEY	DATE
NO.	NOTE BOOK	BY
	AREAS CHECKED	

ORIGINAL	SURVEY	DATE
NO.	NOTE BOOK	BY
	AREAS CHECKED	

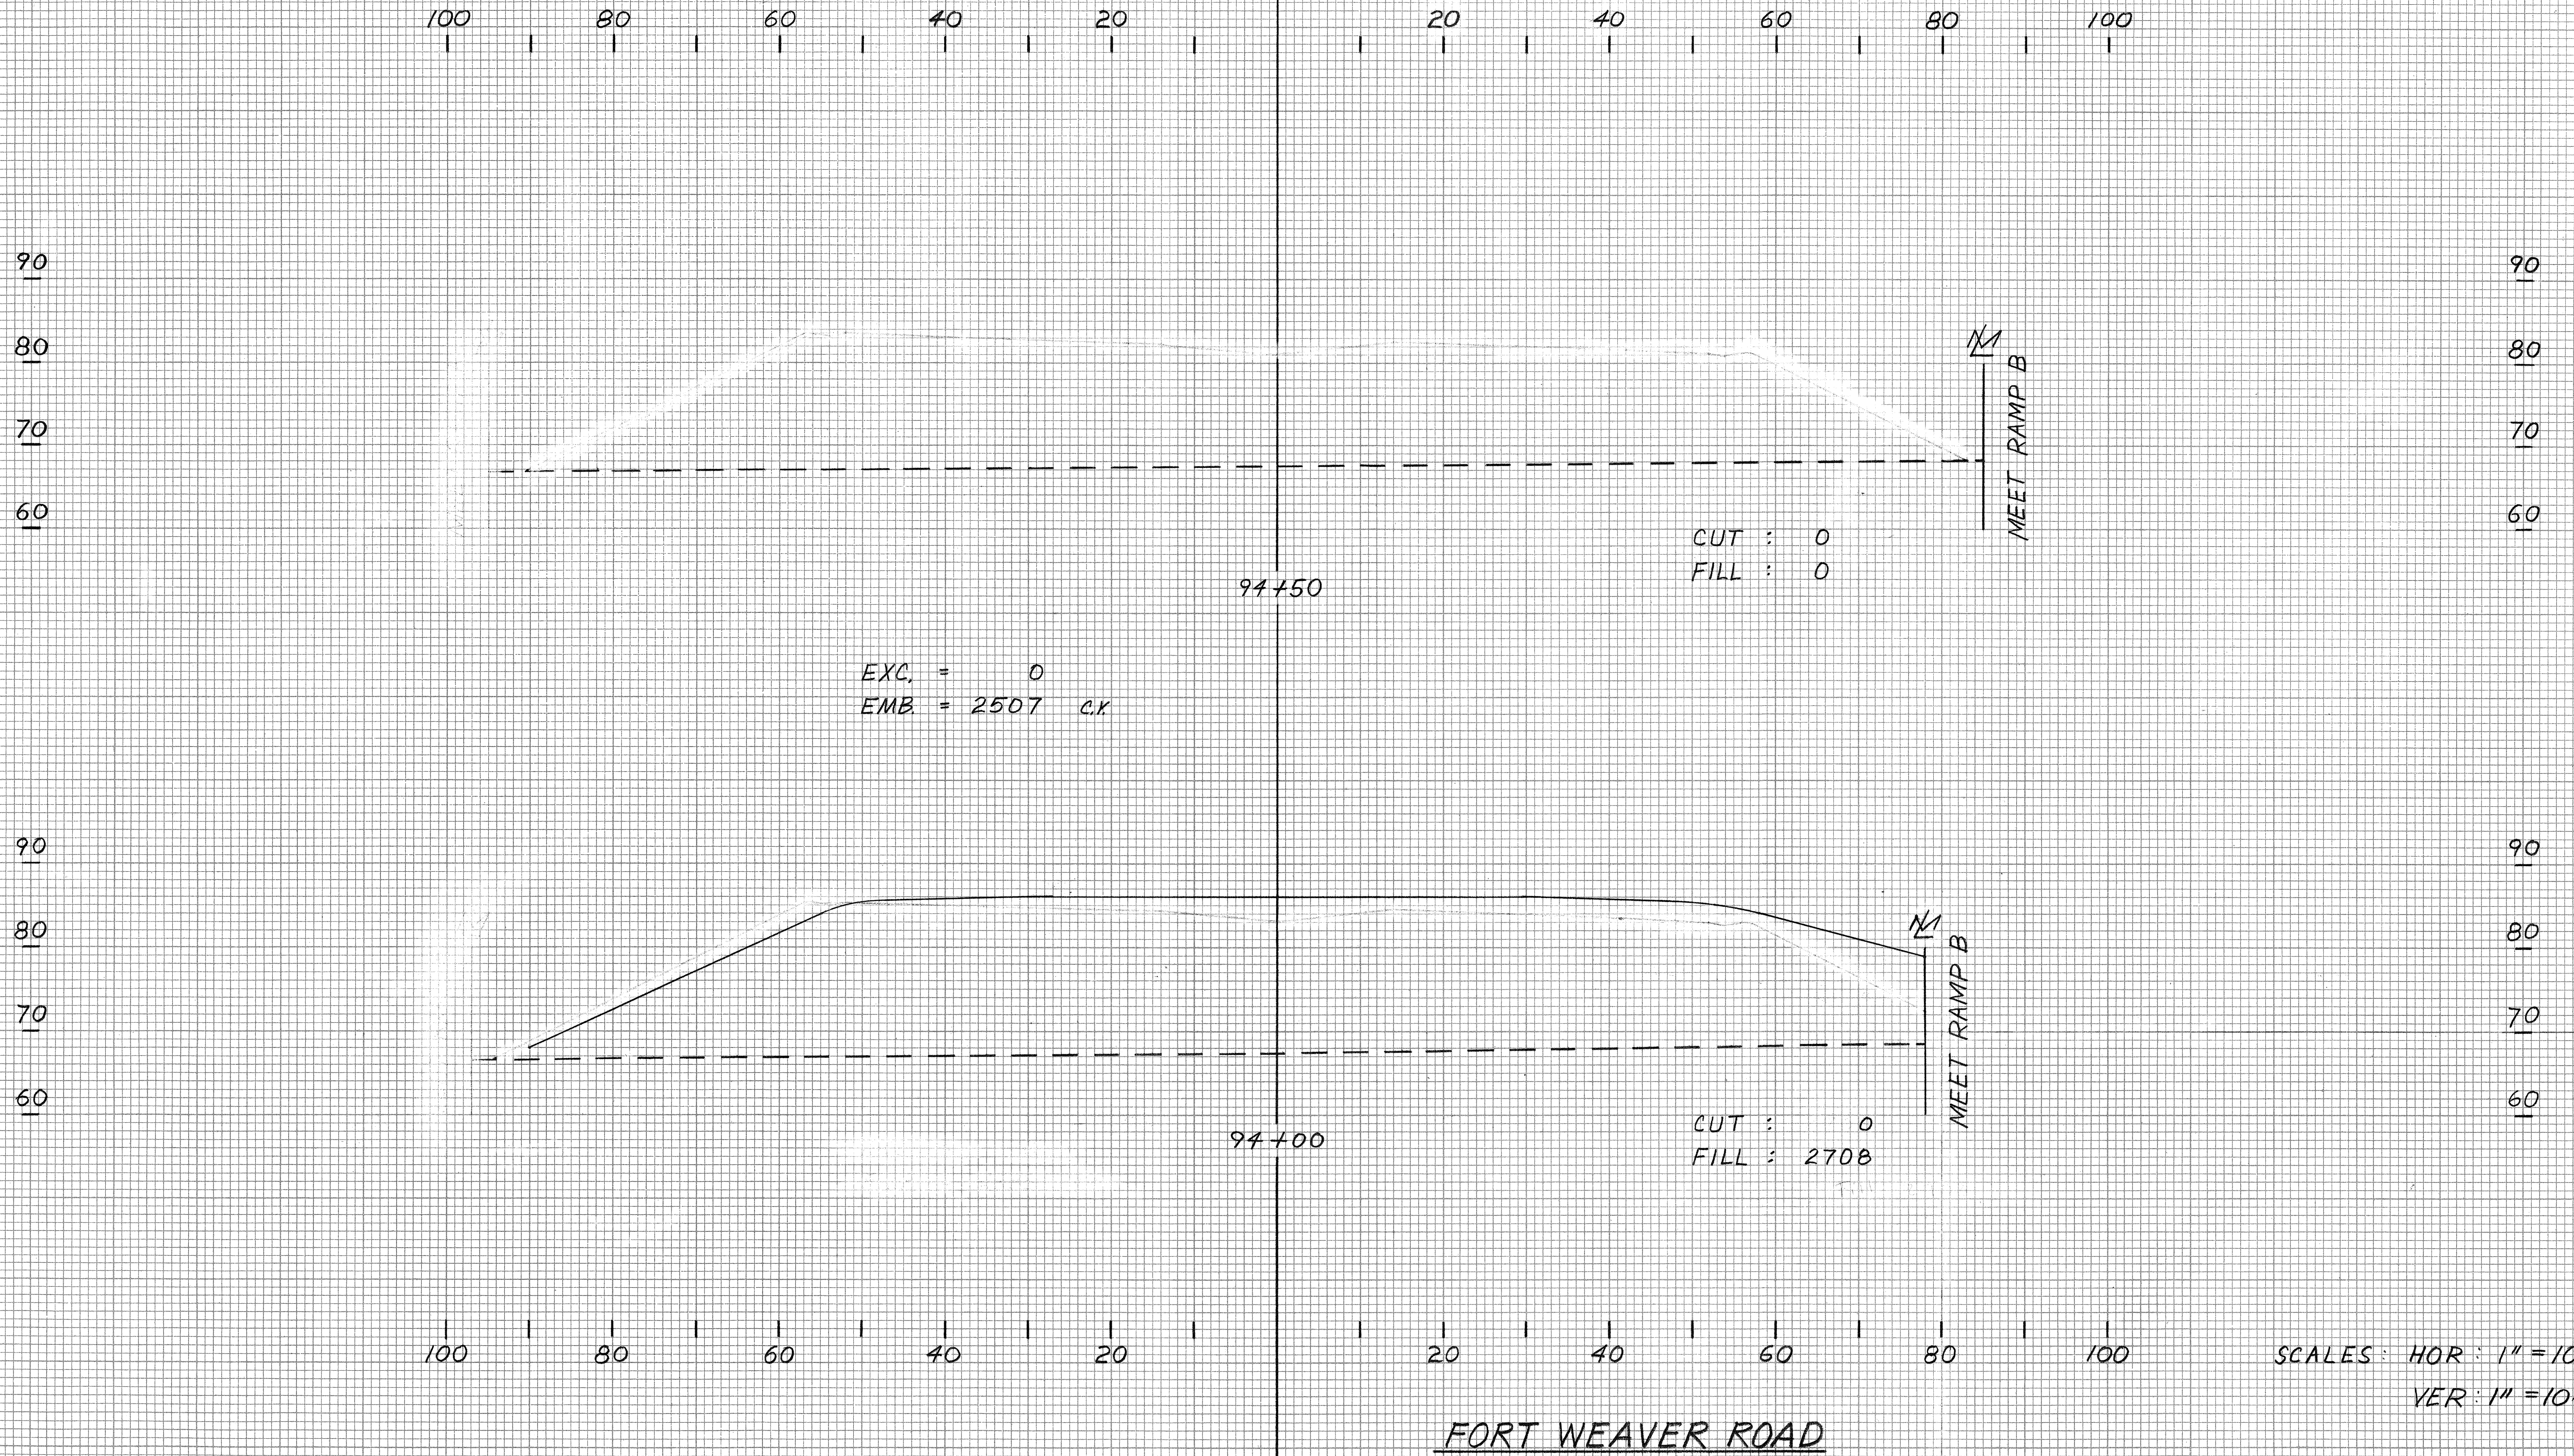


FED. ROAD DIST. NO.	STATE	FED. AID PROJ. NO.	FISCAL YEAR	SHEET NO.	TOTAL SHEETS
HAWAII	HAW.	M-7600(1)	1978	171	198

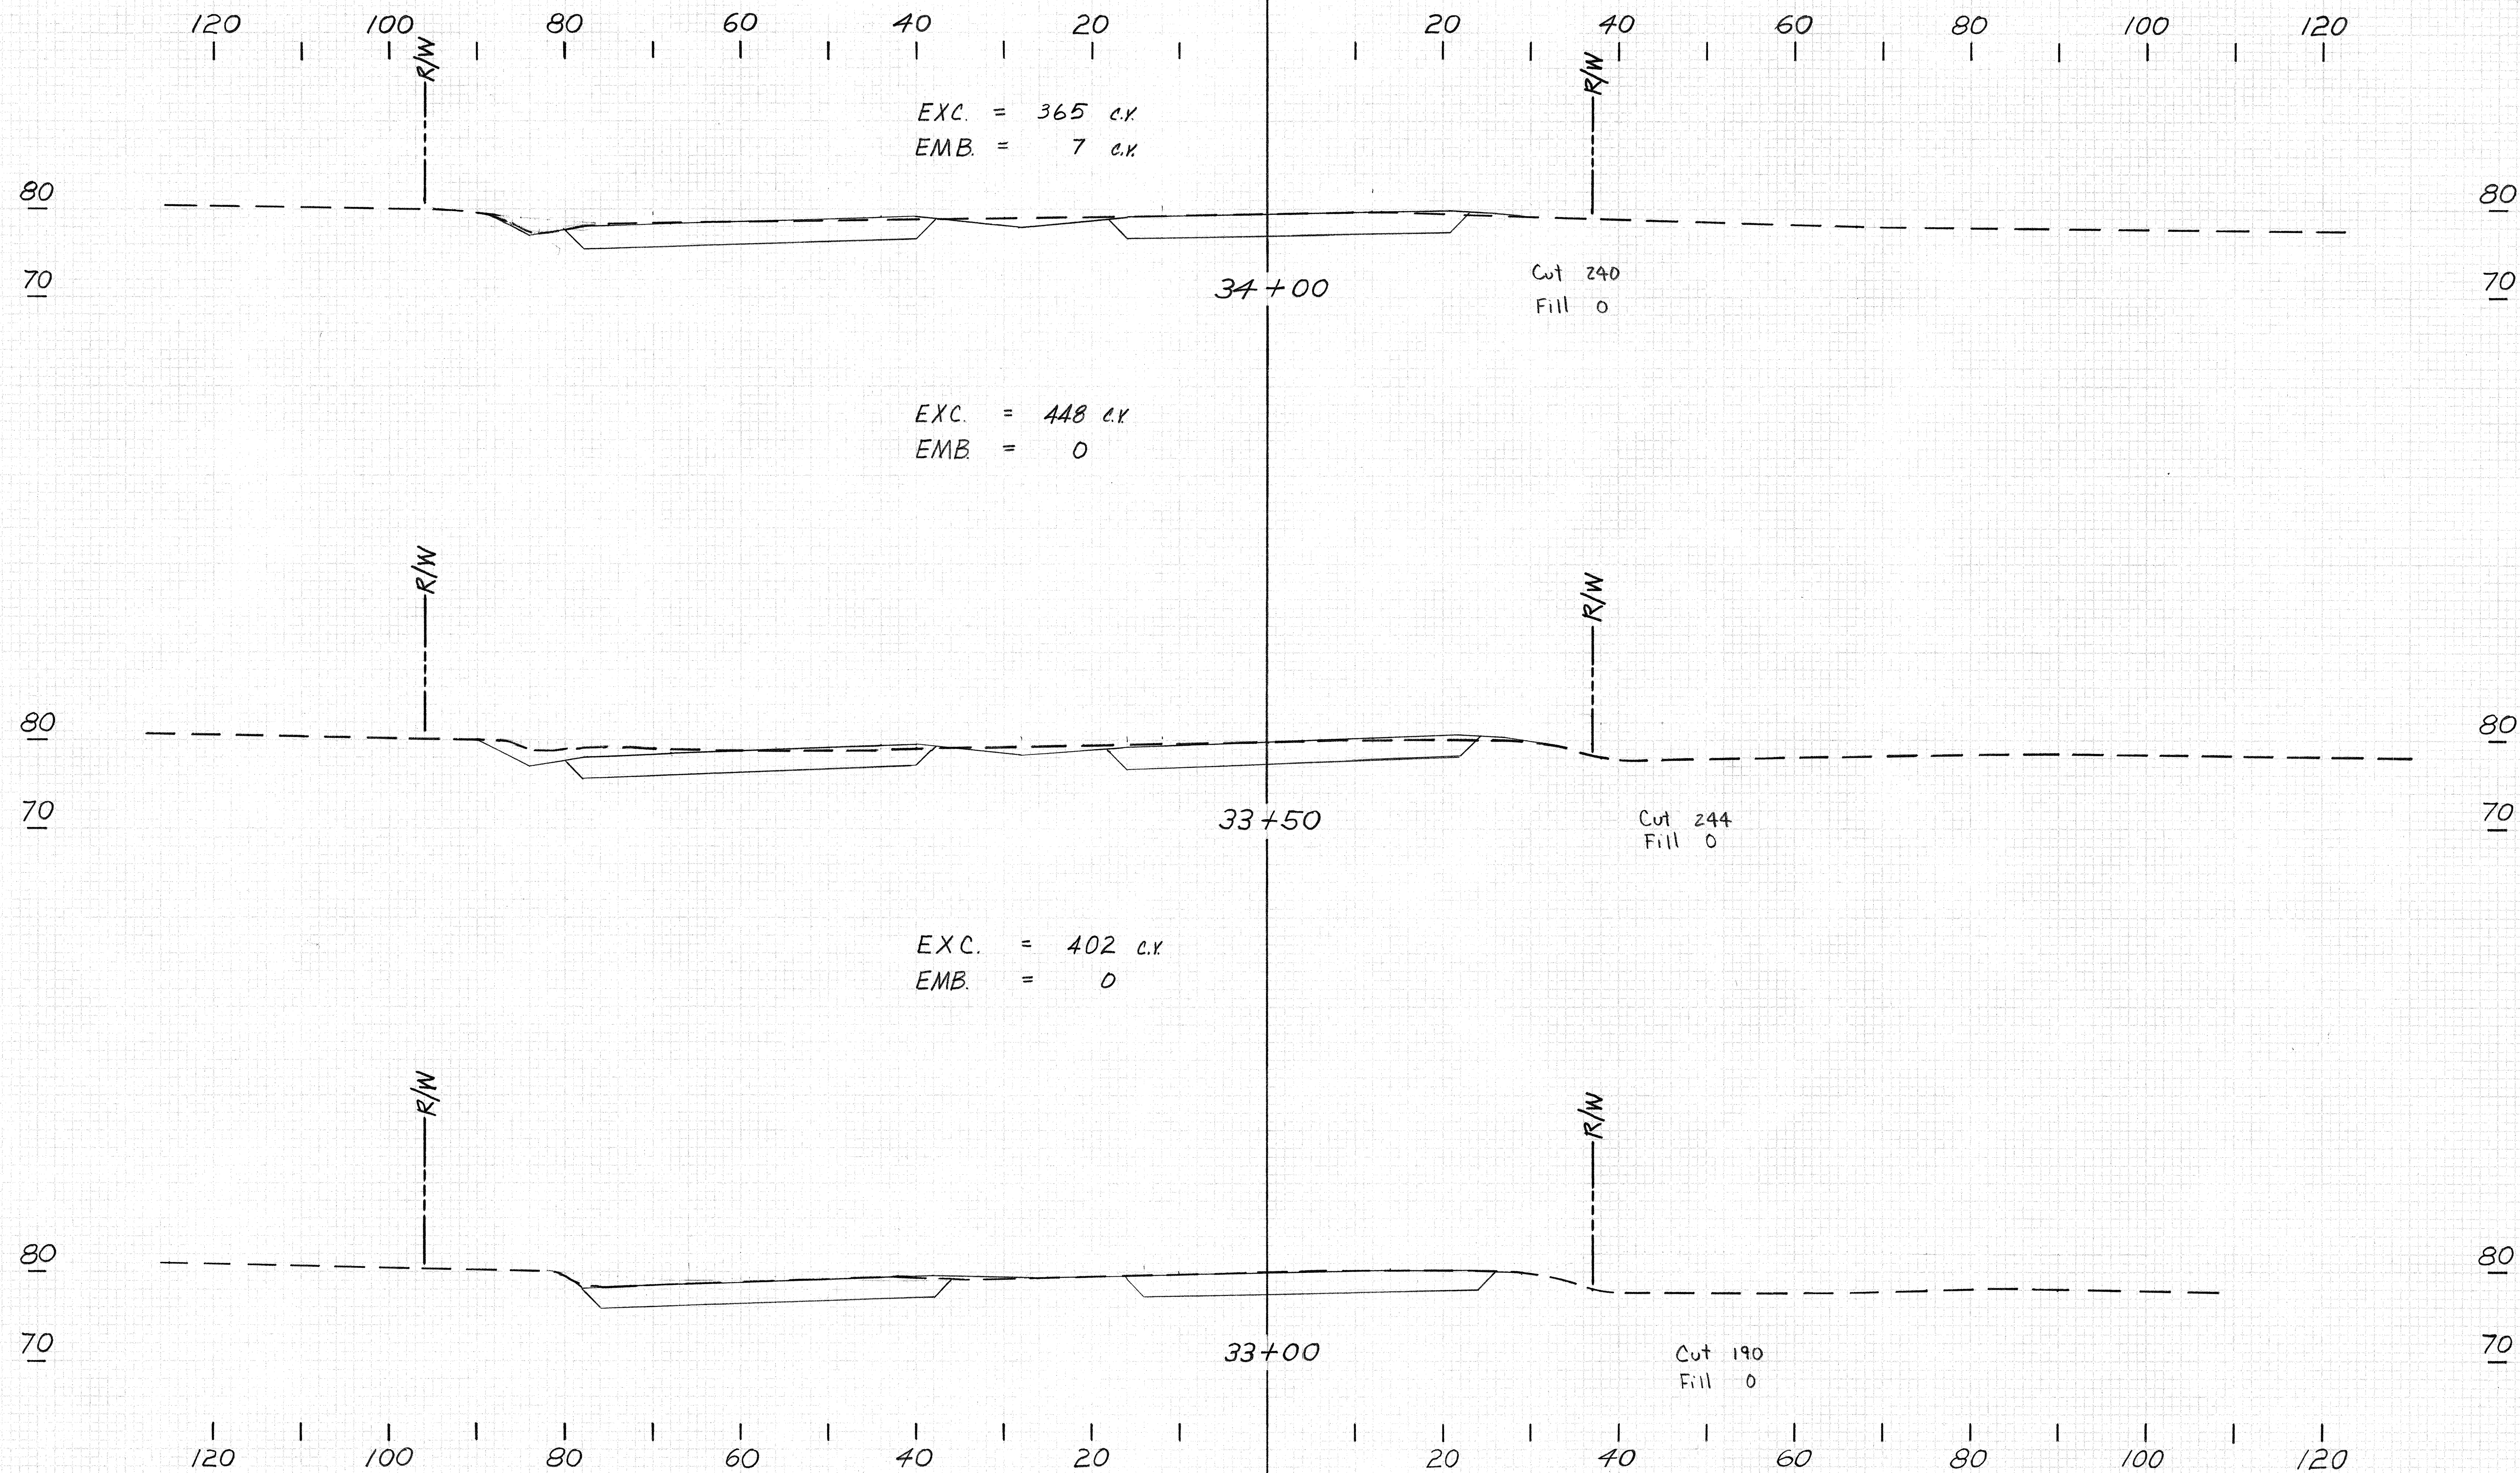

FARRINGTON HIGHWAY


SCALES : HOR : 1" = 10'
VER : 1" = 10'

FED. ROAD DIST. NO.	STATE	FED. AID PROJ. NO.	FISCAL YEAR	SHEET NO.	TOTAL SHEETS
HAWAII	HAW.	M-7600(1)	1978	172	198

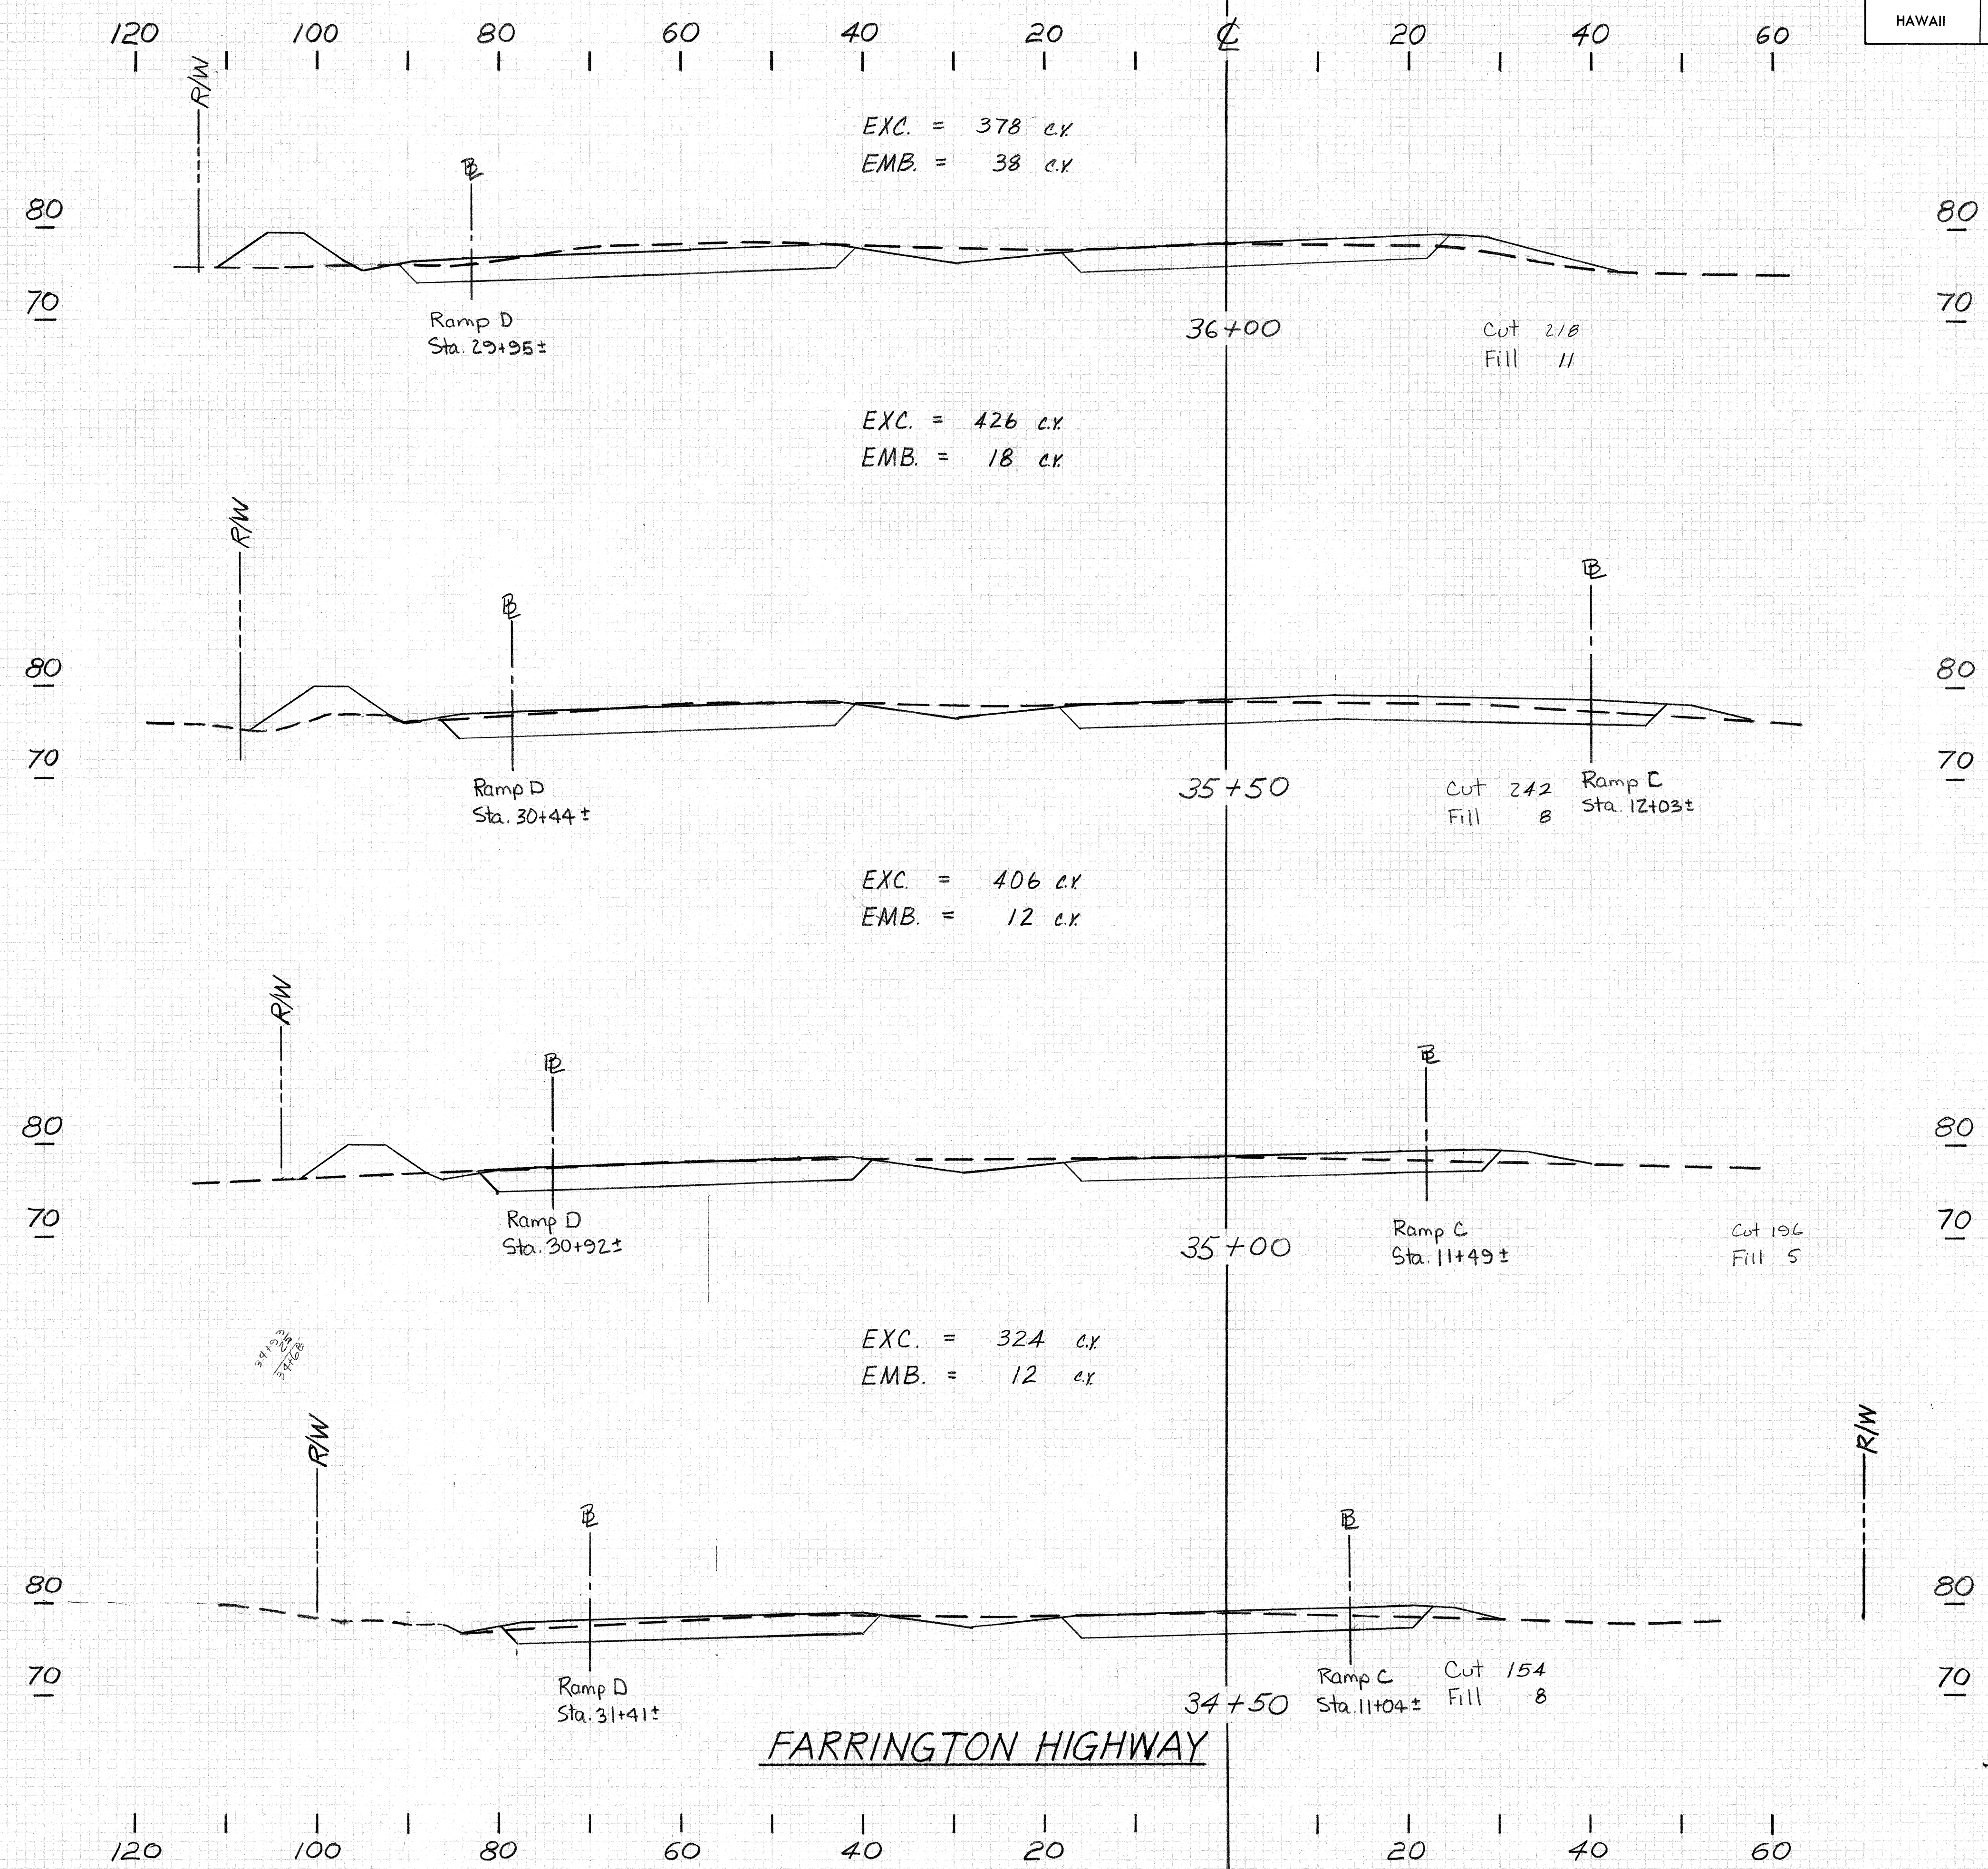



SCALES : HOR : 1" = 10'
VER : 1" = 10'

FED. ROAD DIST. NO.	STATE	FED. AID PROJ. NO.	FISCAL YEAR	SHEET NO.	TOTAL SHEETS
HAWAII	HAW.	M-7600(1)	1978	173	198

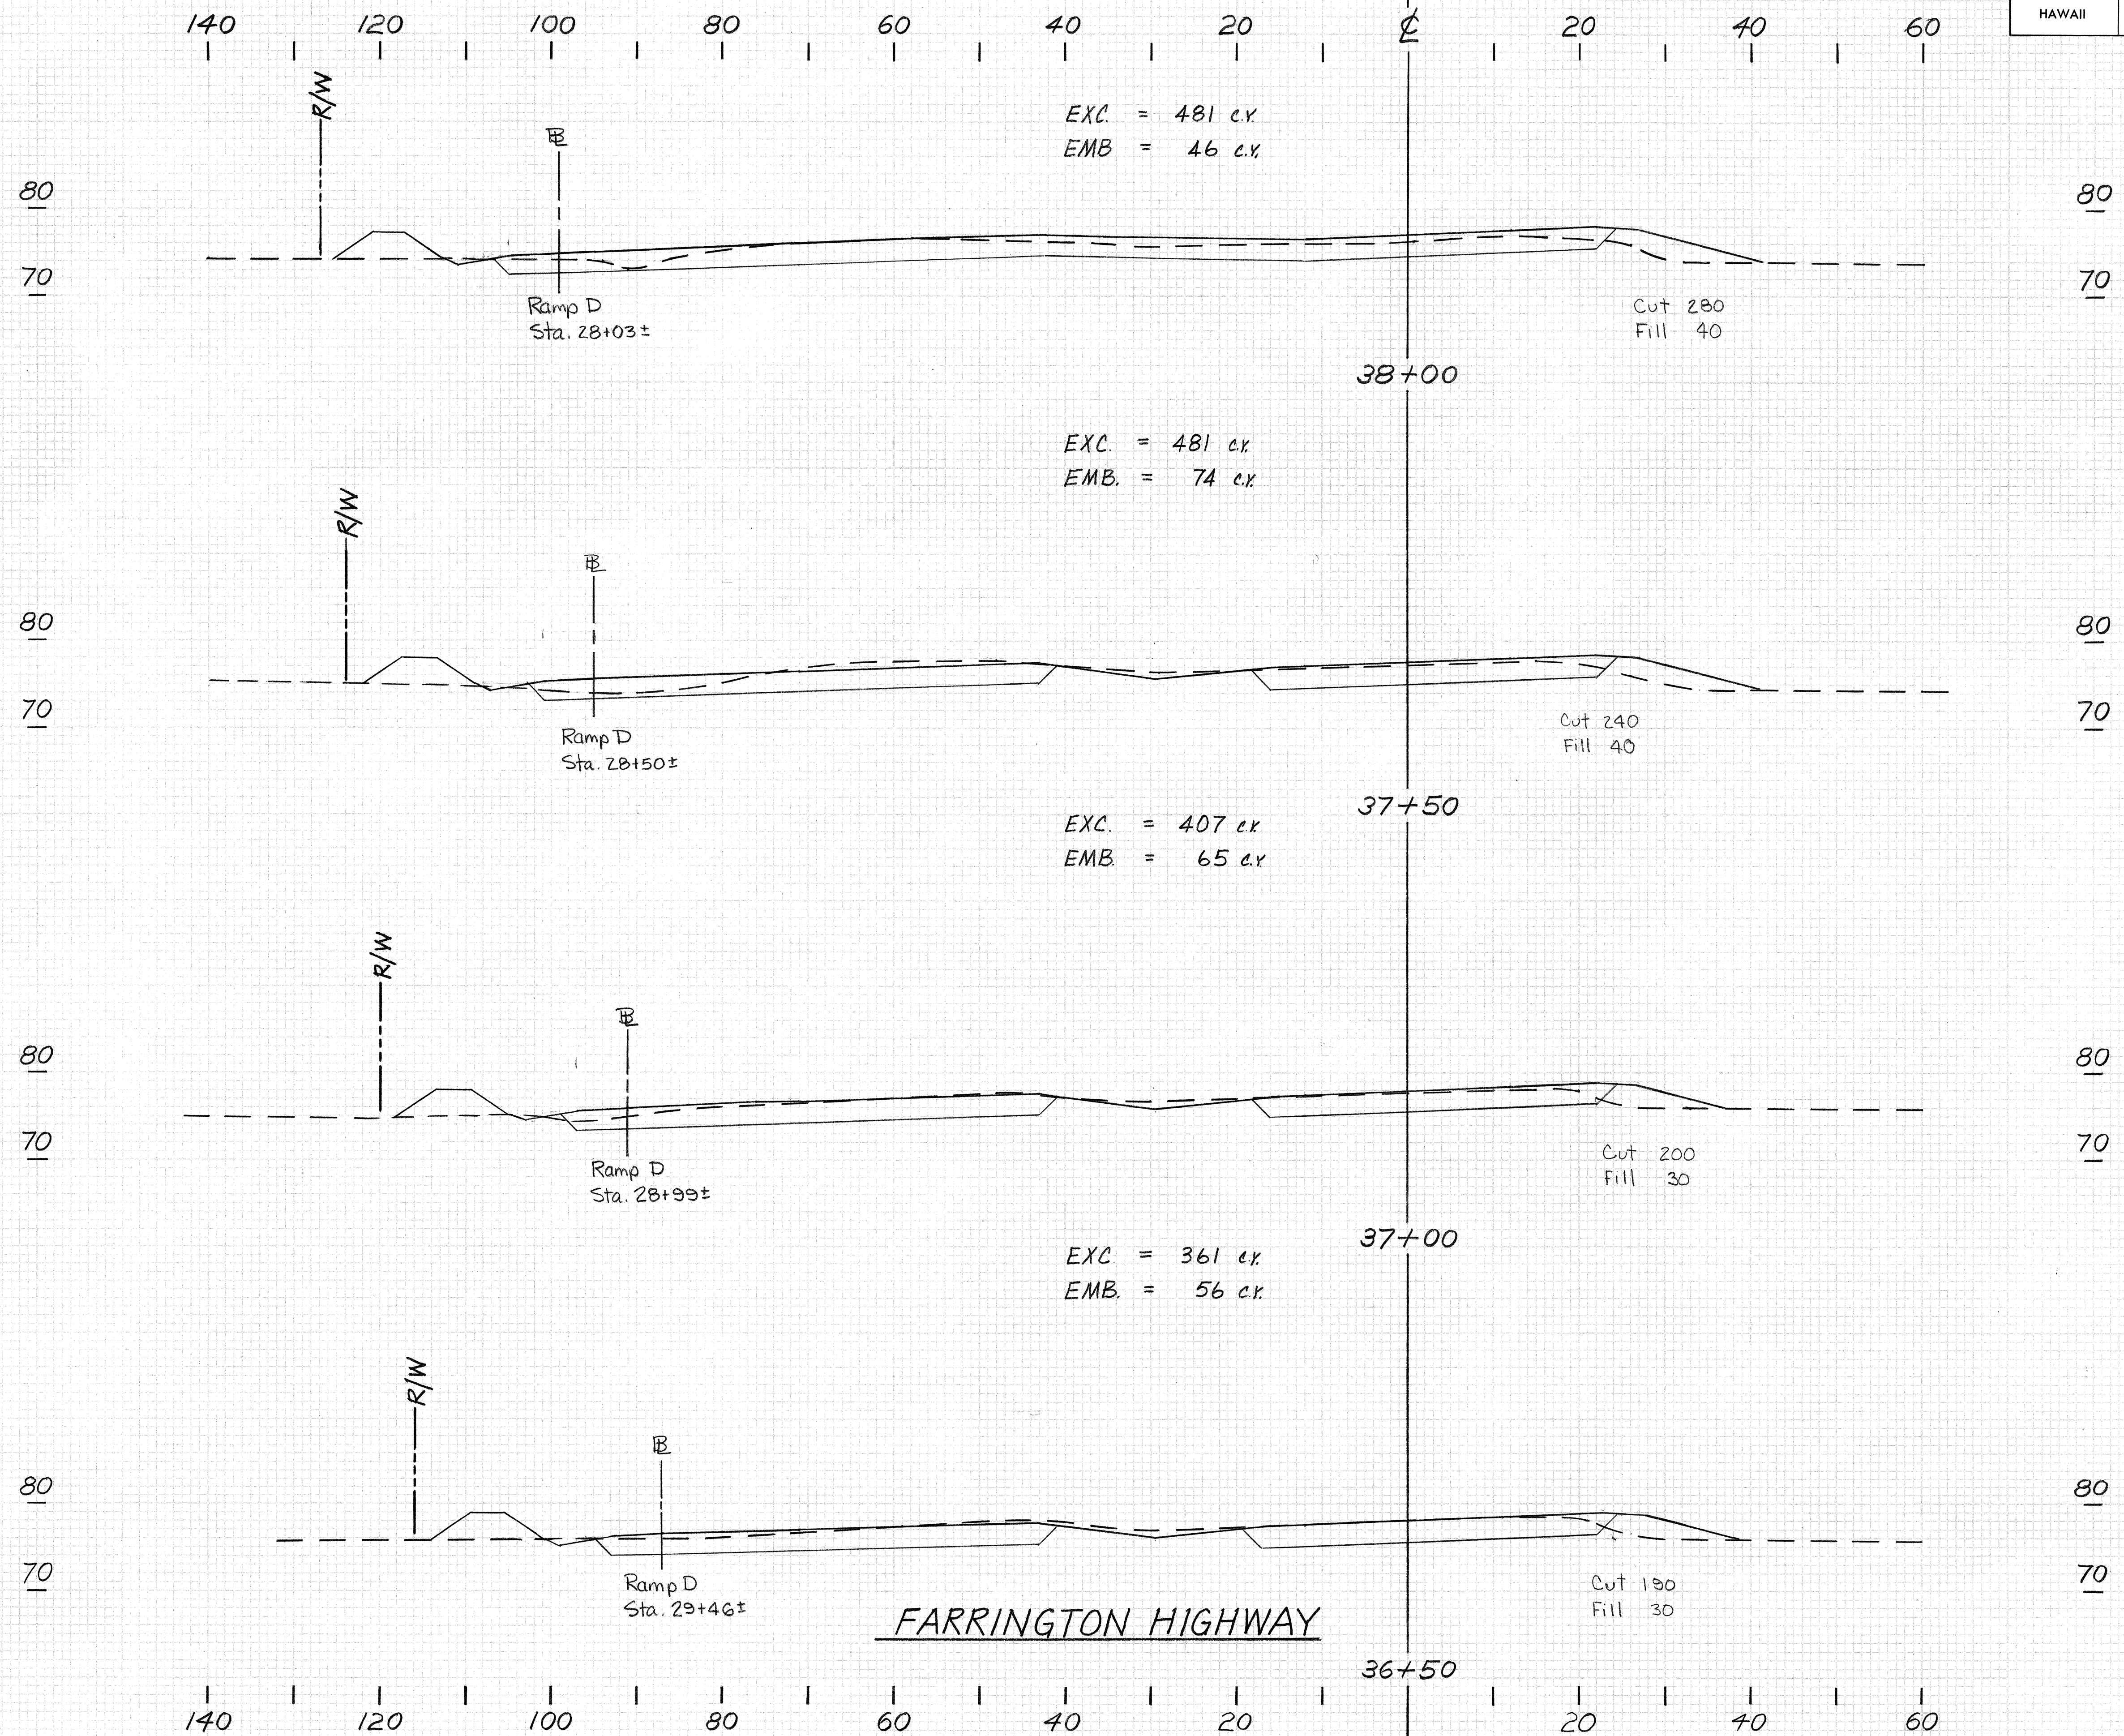

SCALES : HOR : 1" = 10'
VER : 1" = 10'


FED. ROAD DIST. NO.	STATE	FED. AID PROJ. NO.	FISCAL YEAR	SHEET NO.	TOTAL SHEETS
HAWAII	HAW.	M-7600(1)	1978	174	198

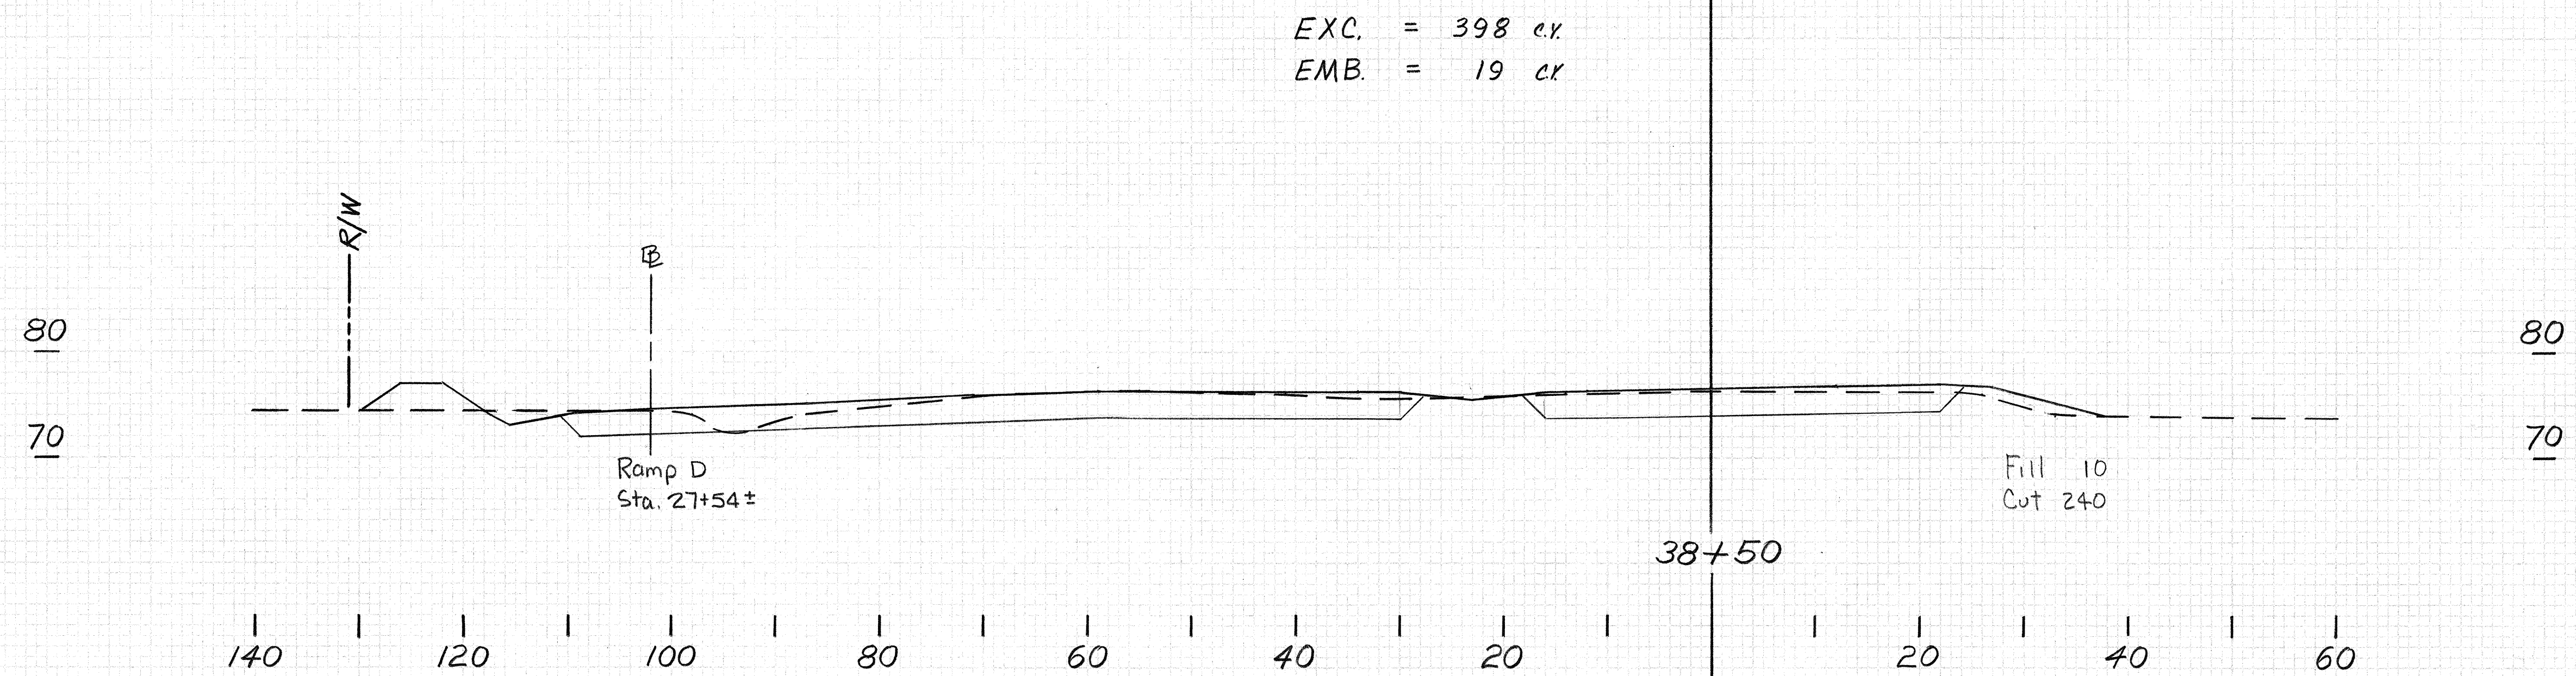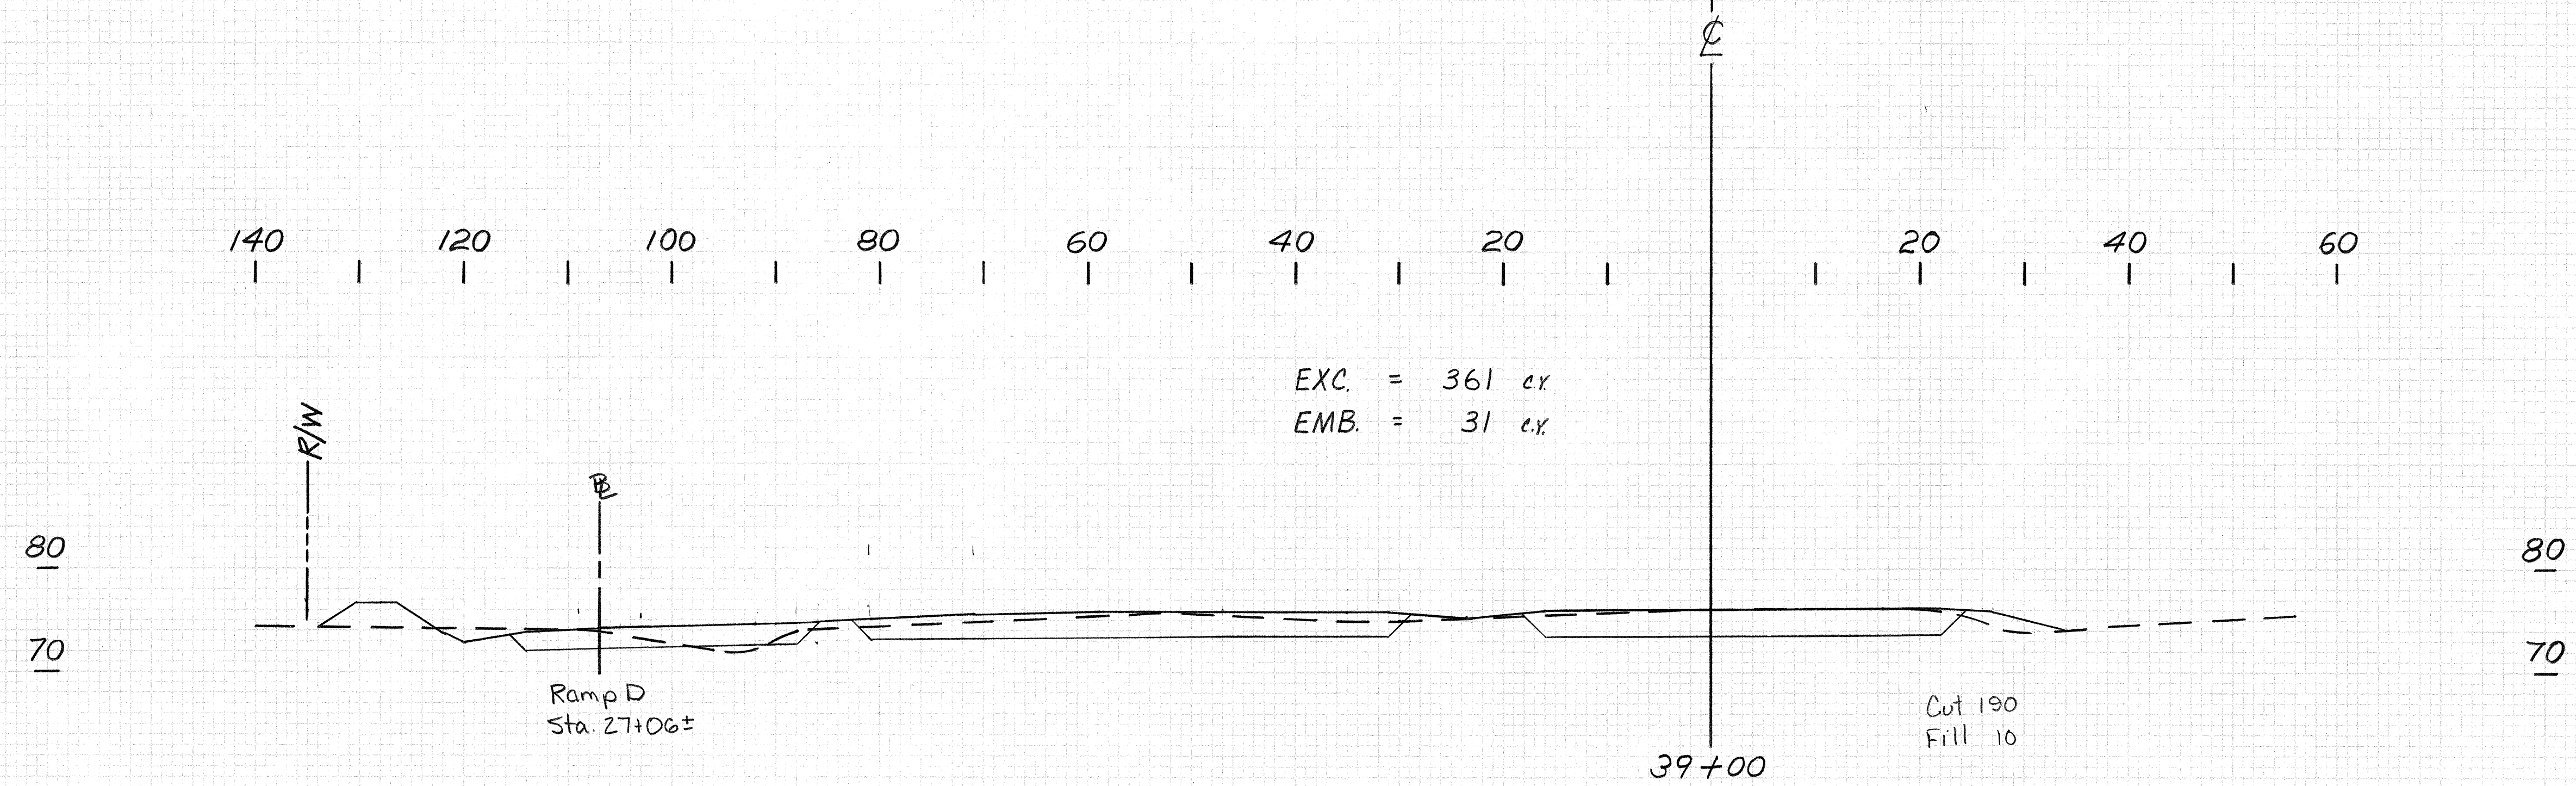

FARRINGTON HIGHWAY




SCALES : HOR : 1" = 10'
VER : 1" = 10'

FED. ROAD DIST. NO.	STATE	FED. AID PROJ. NO.	FISCAL YEAR	SHEET NO.	TOTAL SHEETS
HAWAII	HAW.	M-7600(1)	1973	175	198

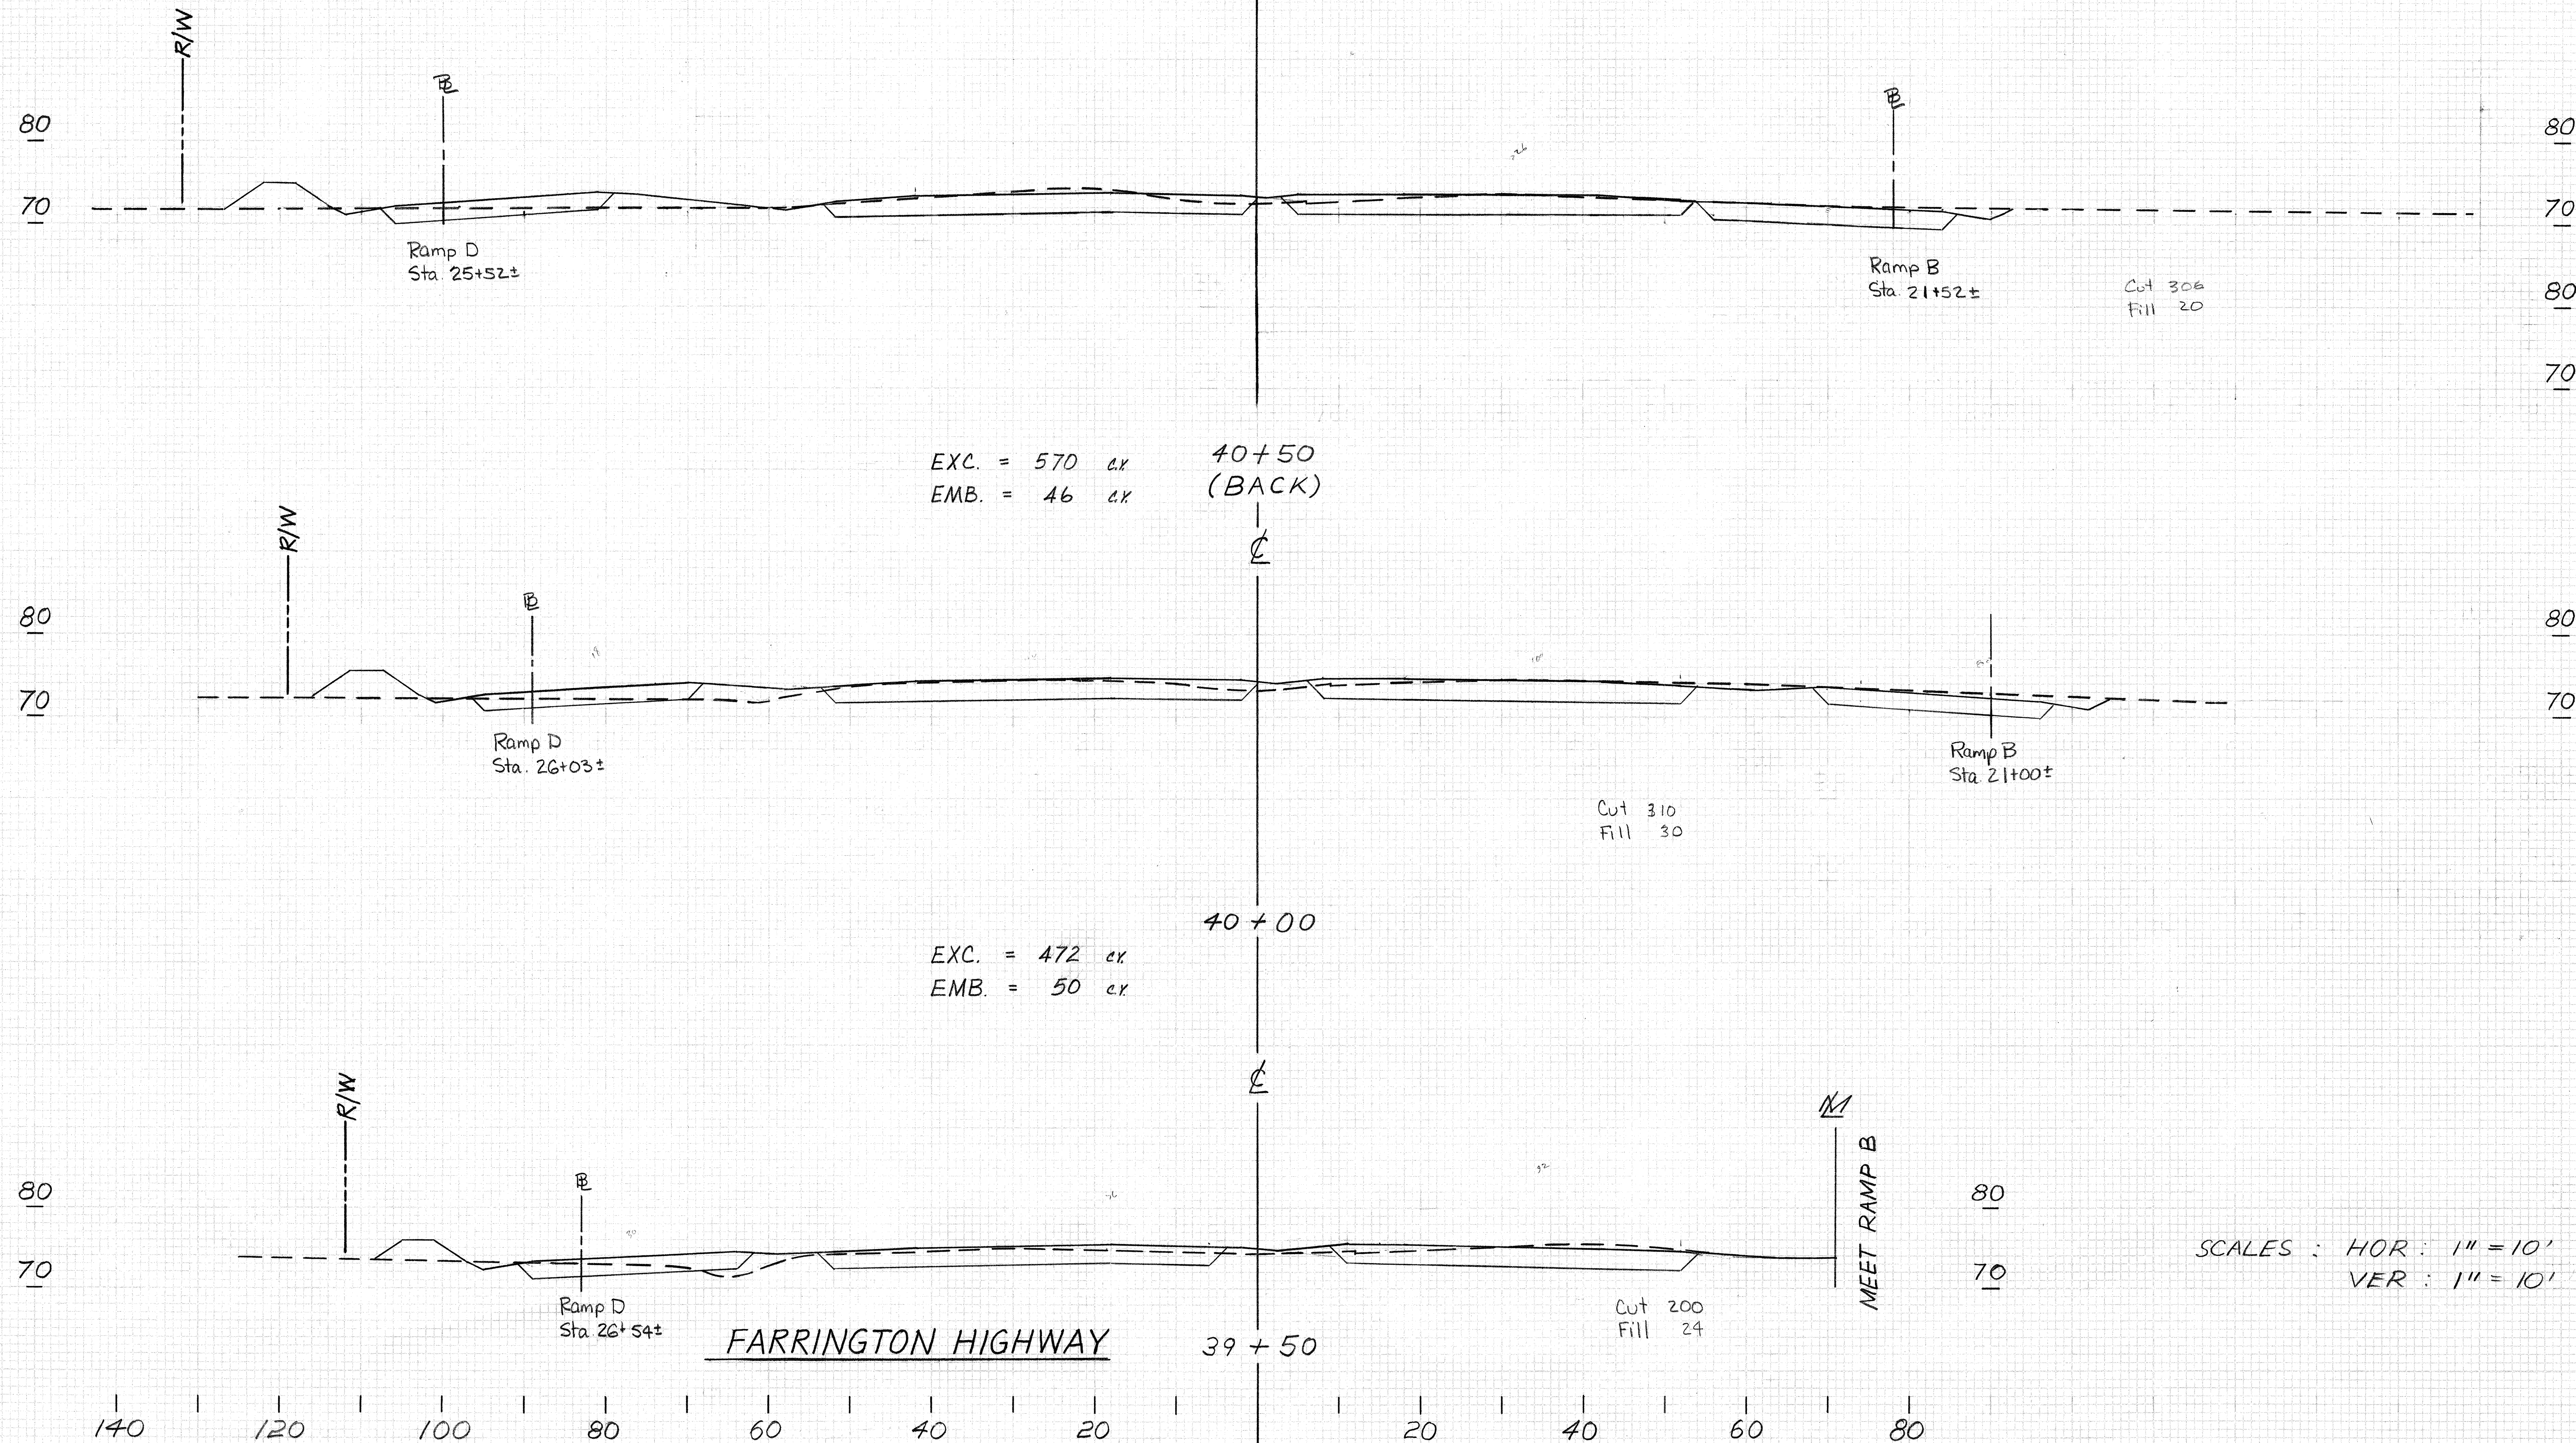

SCALES : HOR : 1" = 10'
VER : 1" = 10'


FED. ROAD DIST. NO.	STATE	FED. AID PROJ. NO.	FISCAL YEAR	SHEET NO.	TOTAL SHEETS
HAWAII	HAW.	M-7600(1)	1978	176	198

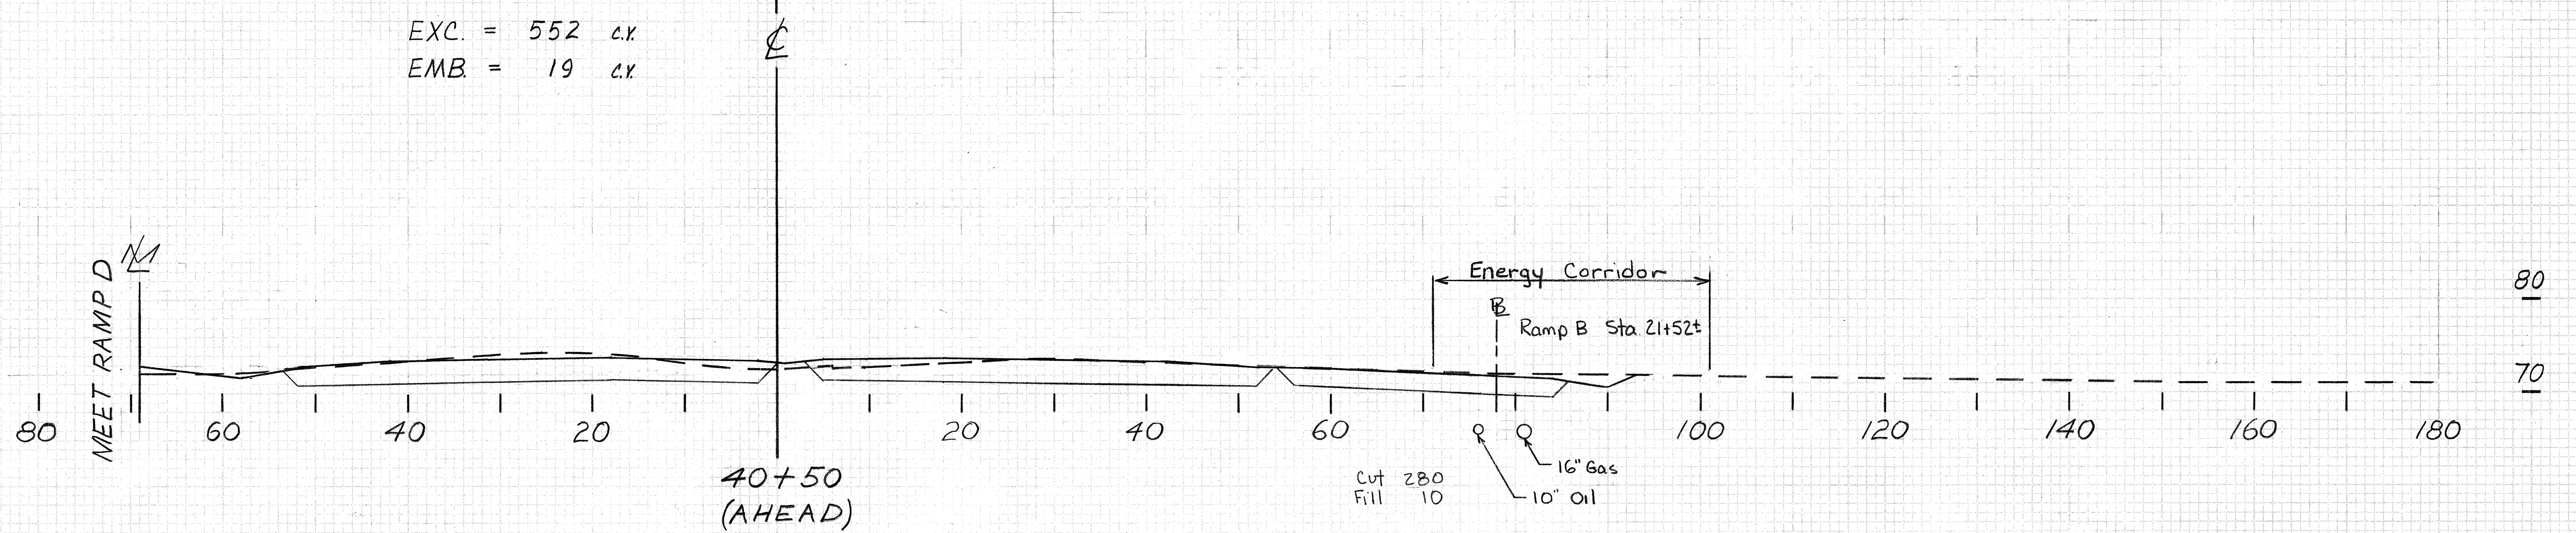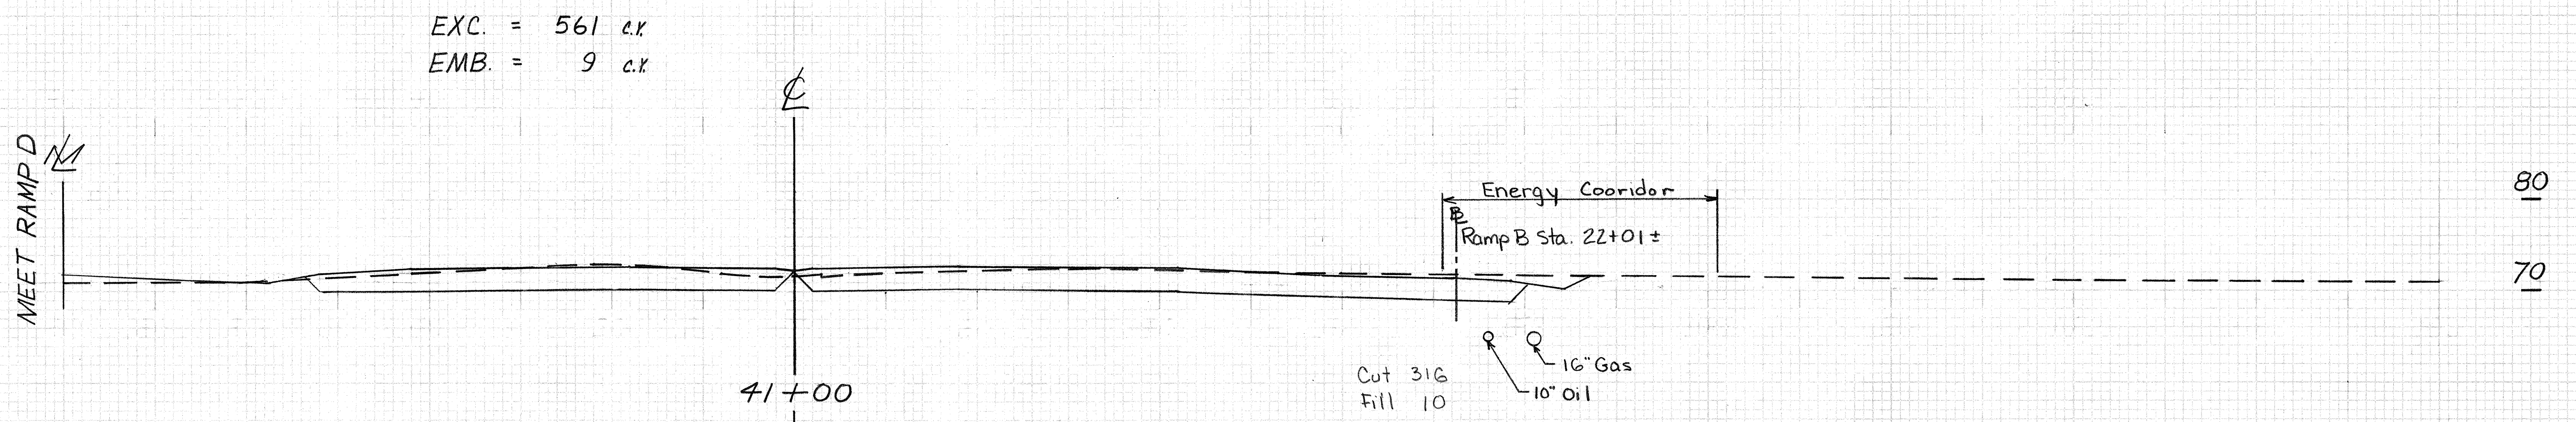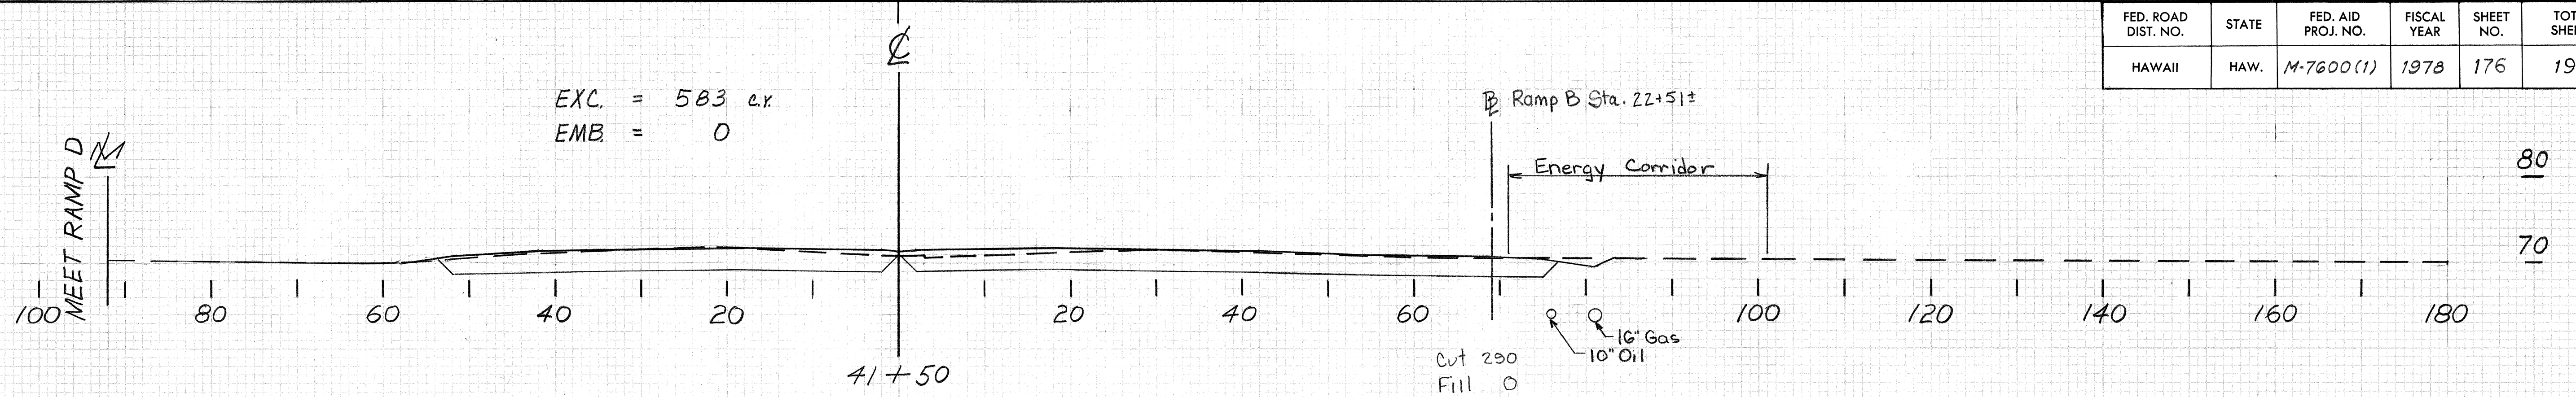

FARRINGTON HIGHWAY


SCALES: HOR: 1" = 10'
VER: 1" = 10'

FED. ROAD DIST. NO.	STATE	FED. AID PROJ. NO.	FISCAL YEAR	SHEET NO.	TOTAL SHEETS
HAWAII	HAW.	M-7600 (1)	1978	177	198

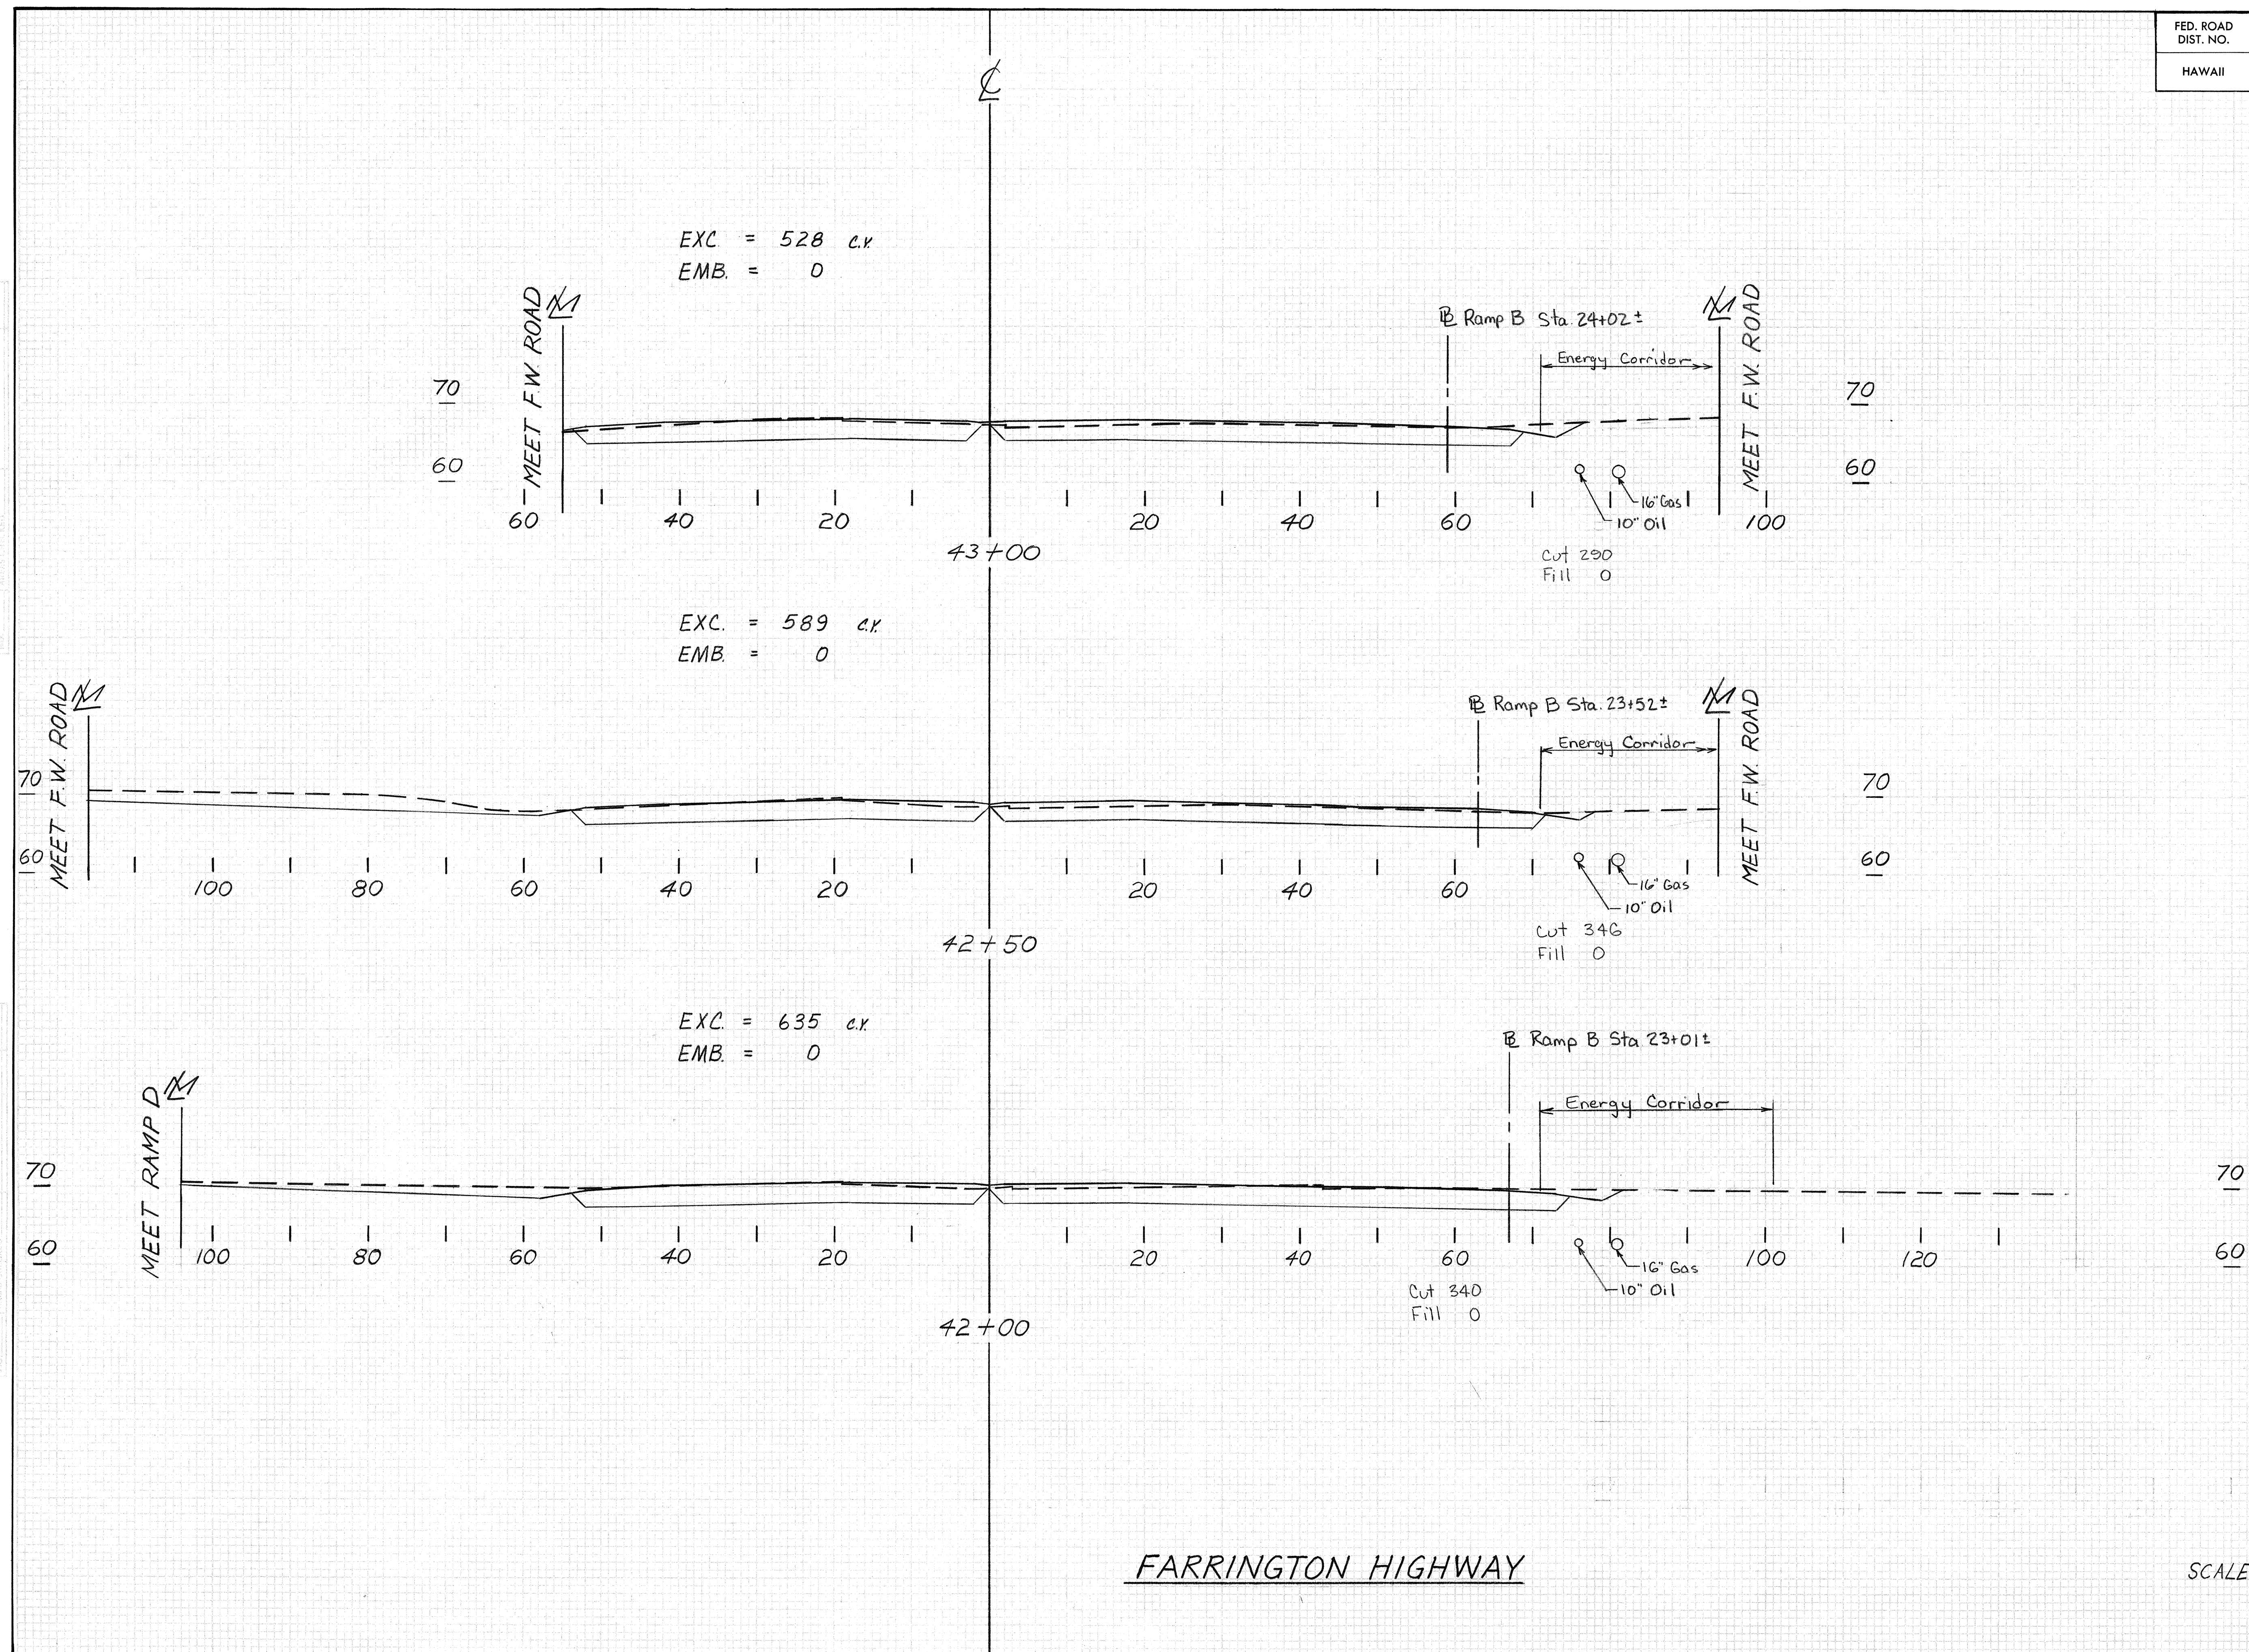


SCALES : HOR : 1" = 10'
VER : 1" = 10'

FED. ROAD DIST. NO.	STATE	FED. AID PROJ. NO.	FISCAL YEAR	SHEET NO.	TOTAL SHEETS
HAWAII	HAW.	M-7600(1)	1978	178	198

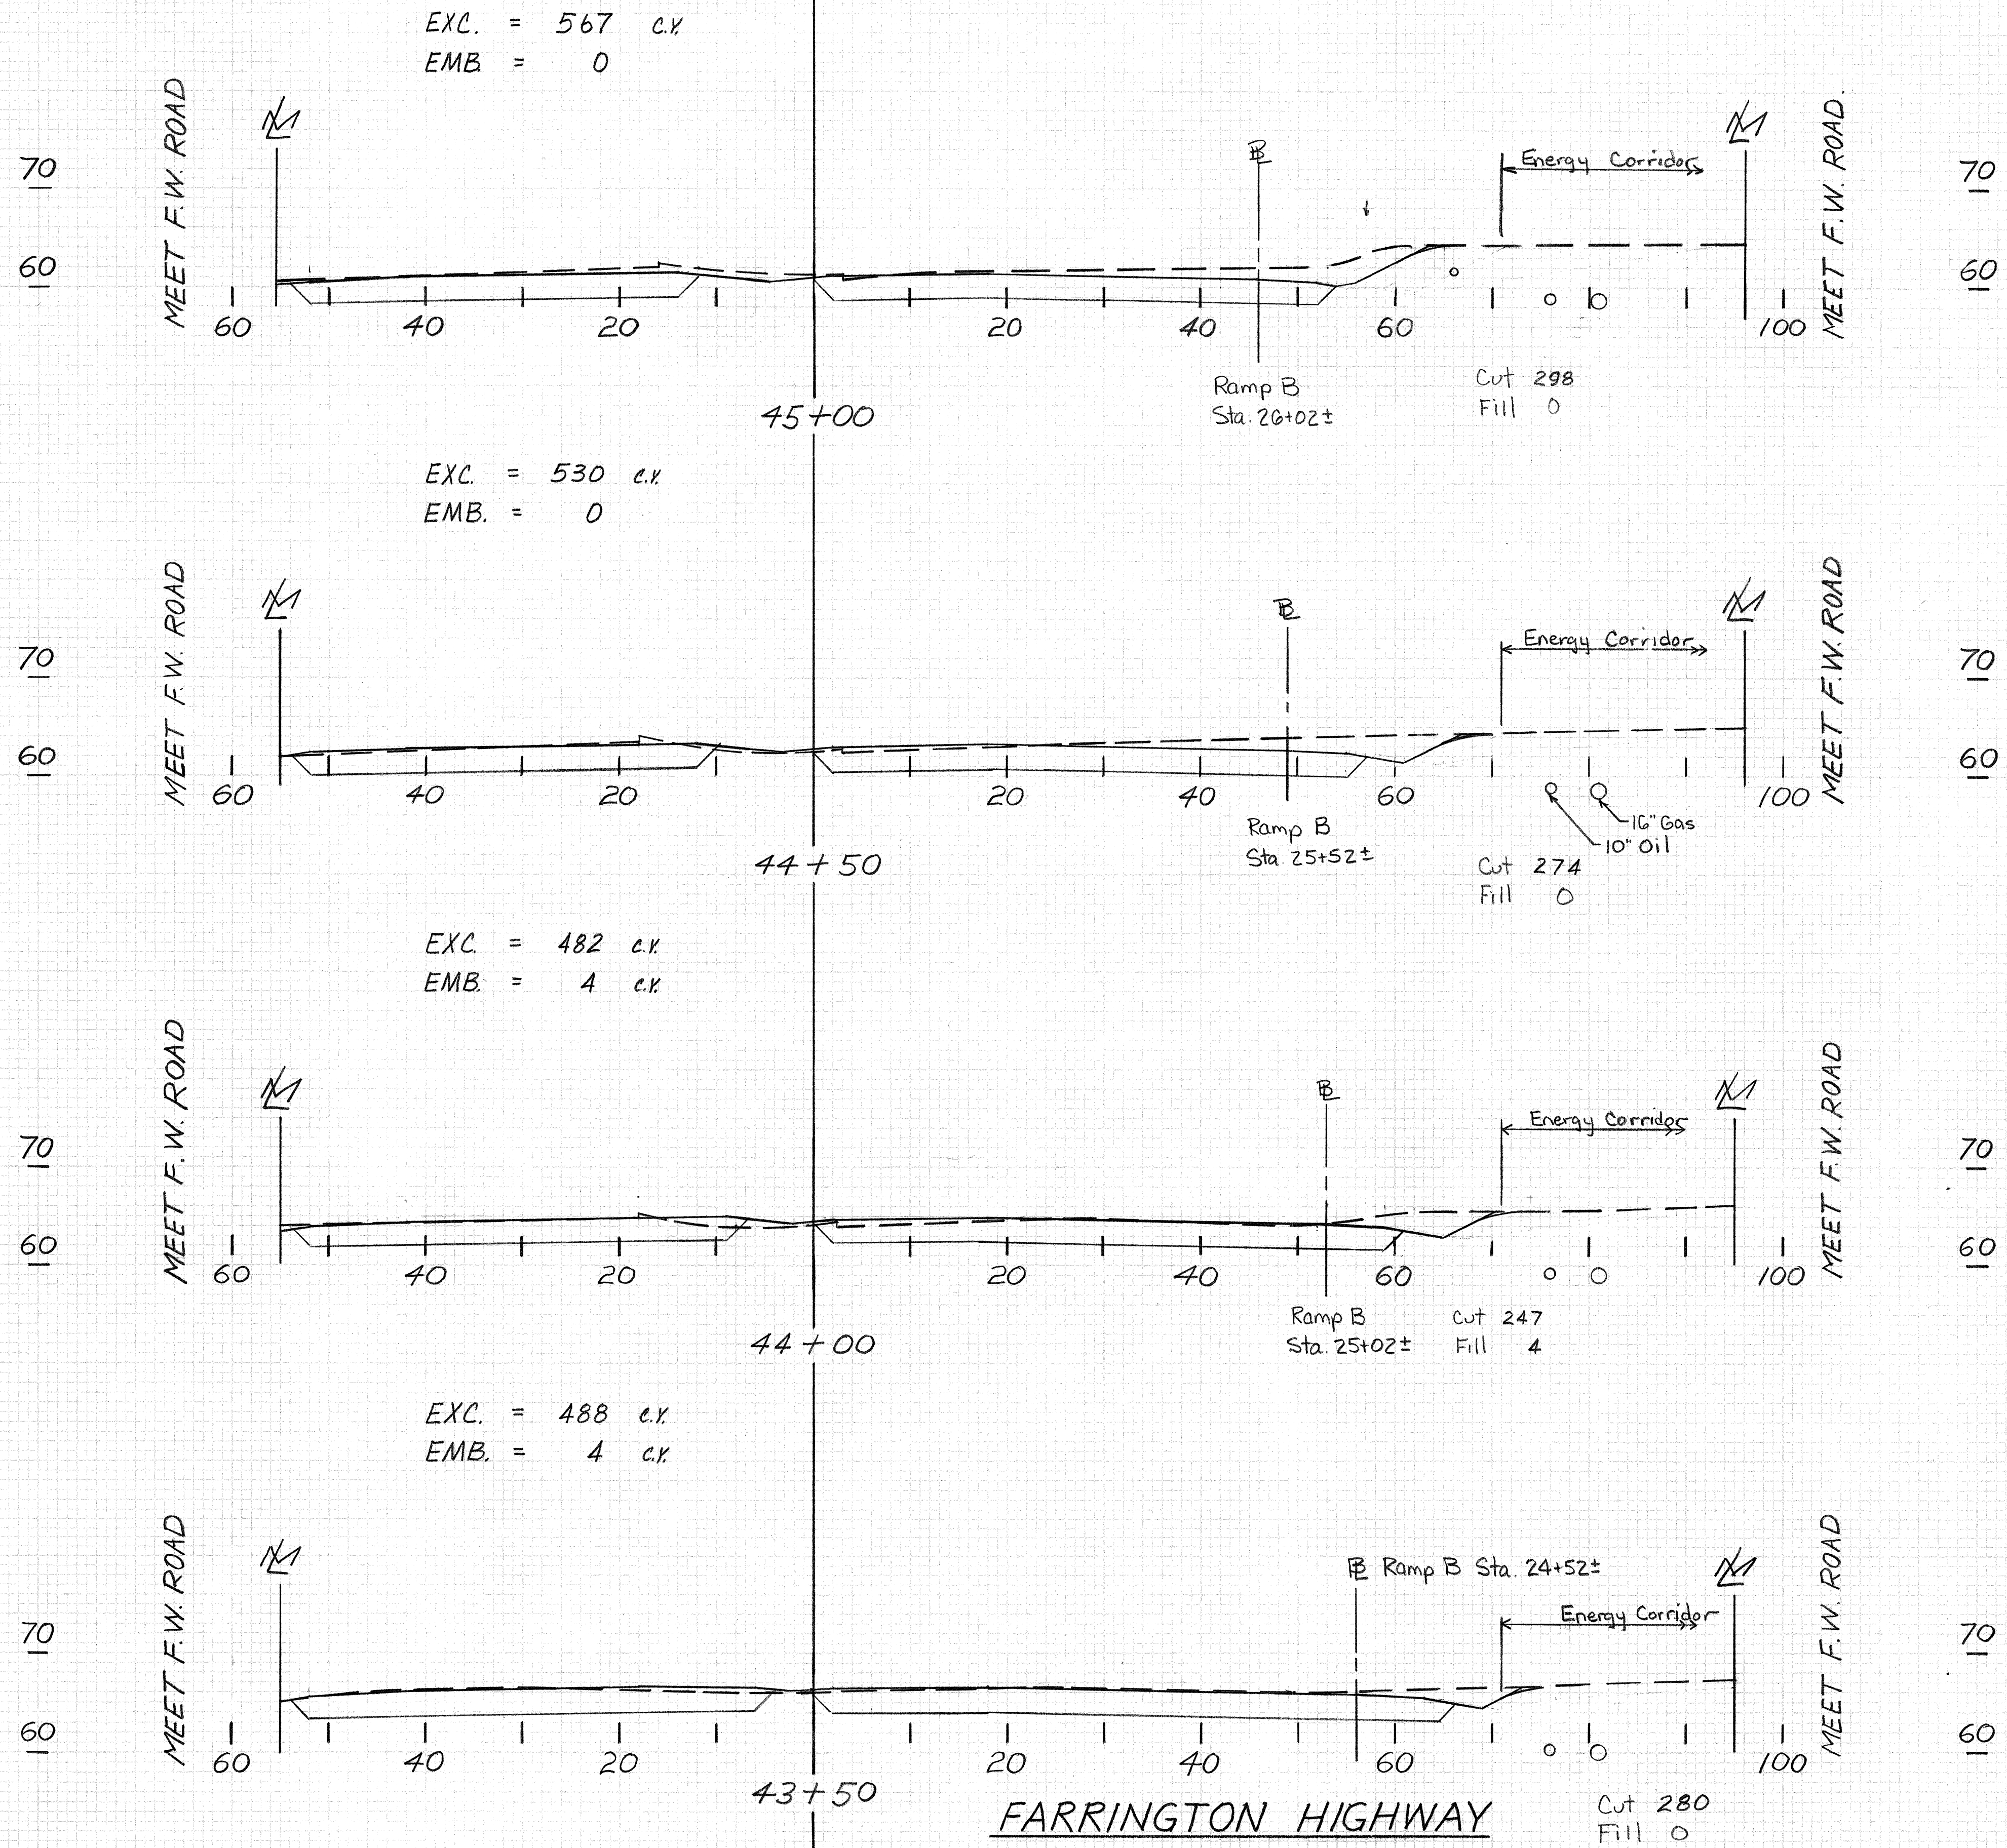

SCALES: HOR: 1" = 10'
VER: 1" = 10'


FED. ROAD DIST. NO.	STATE	FED. AID PROJ. NO.	FISCAL YEAR	SHEET NO.	TOTAL SHEETS
HAWAII	HAW.	M-7600 (1)	1973	179	198

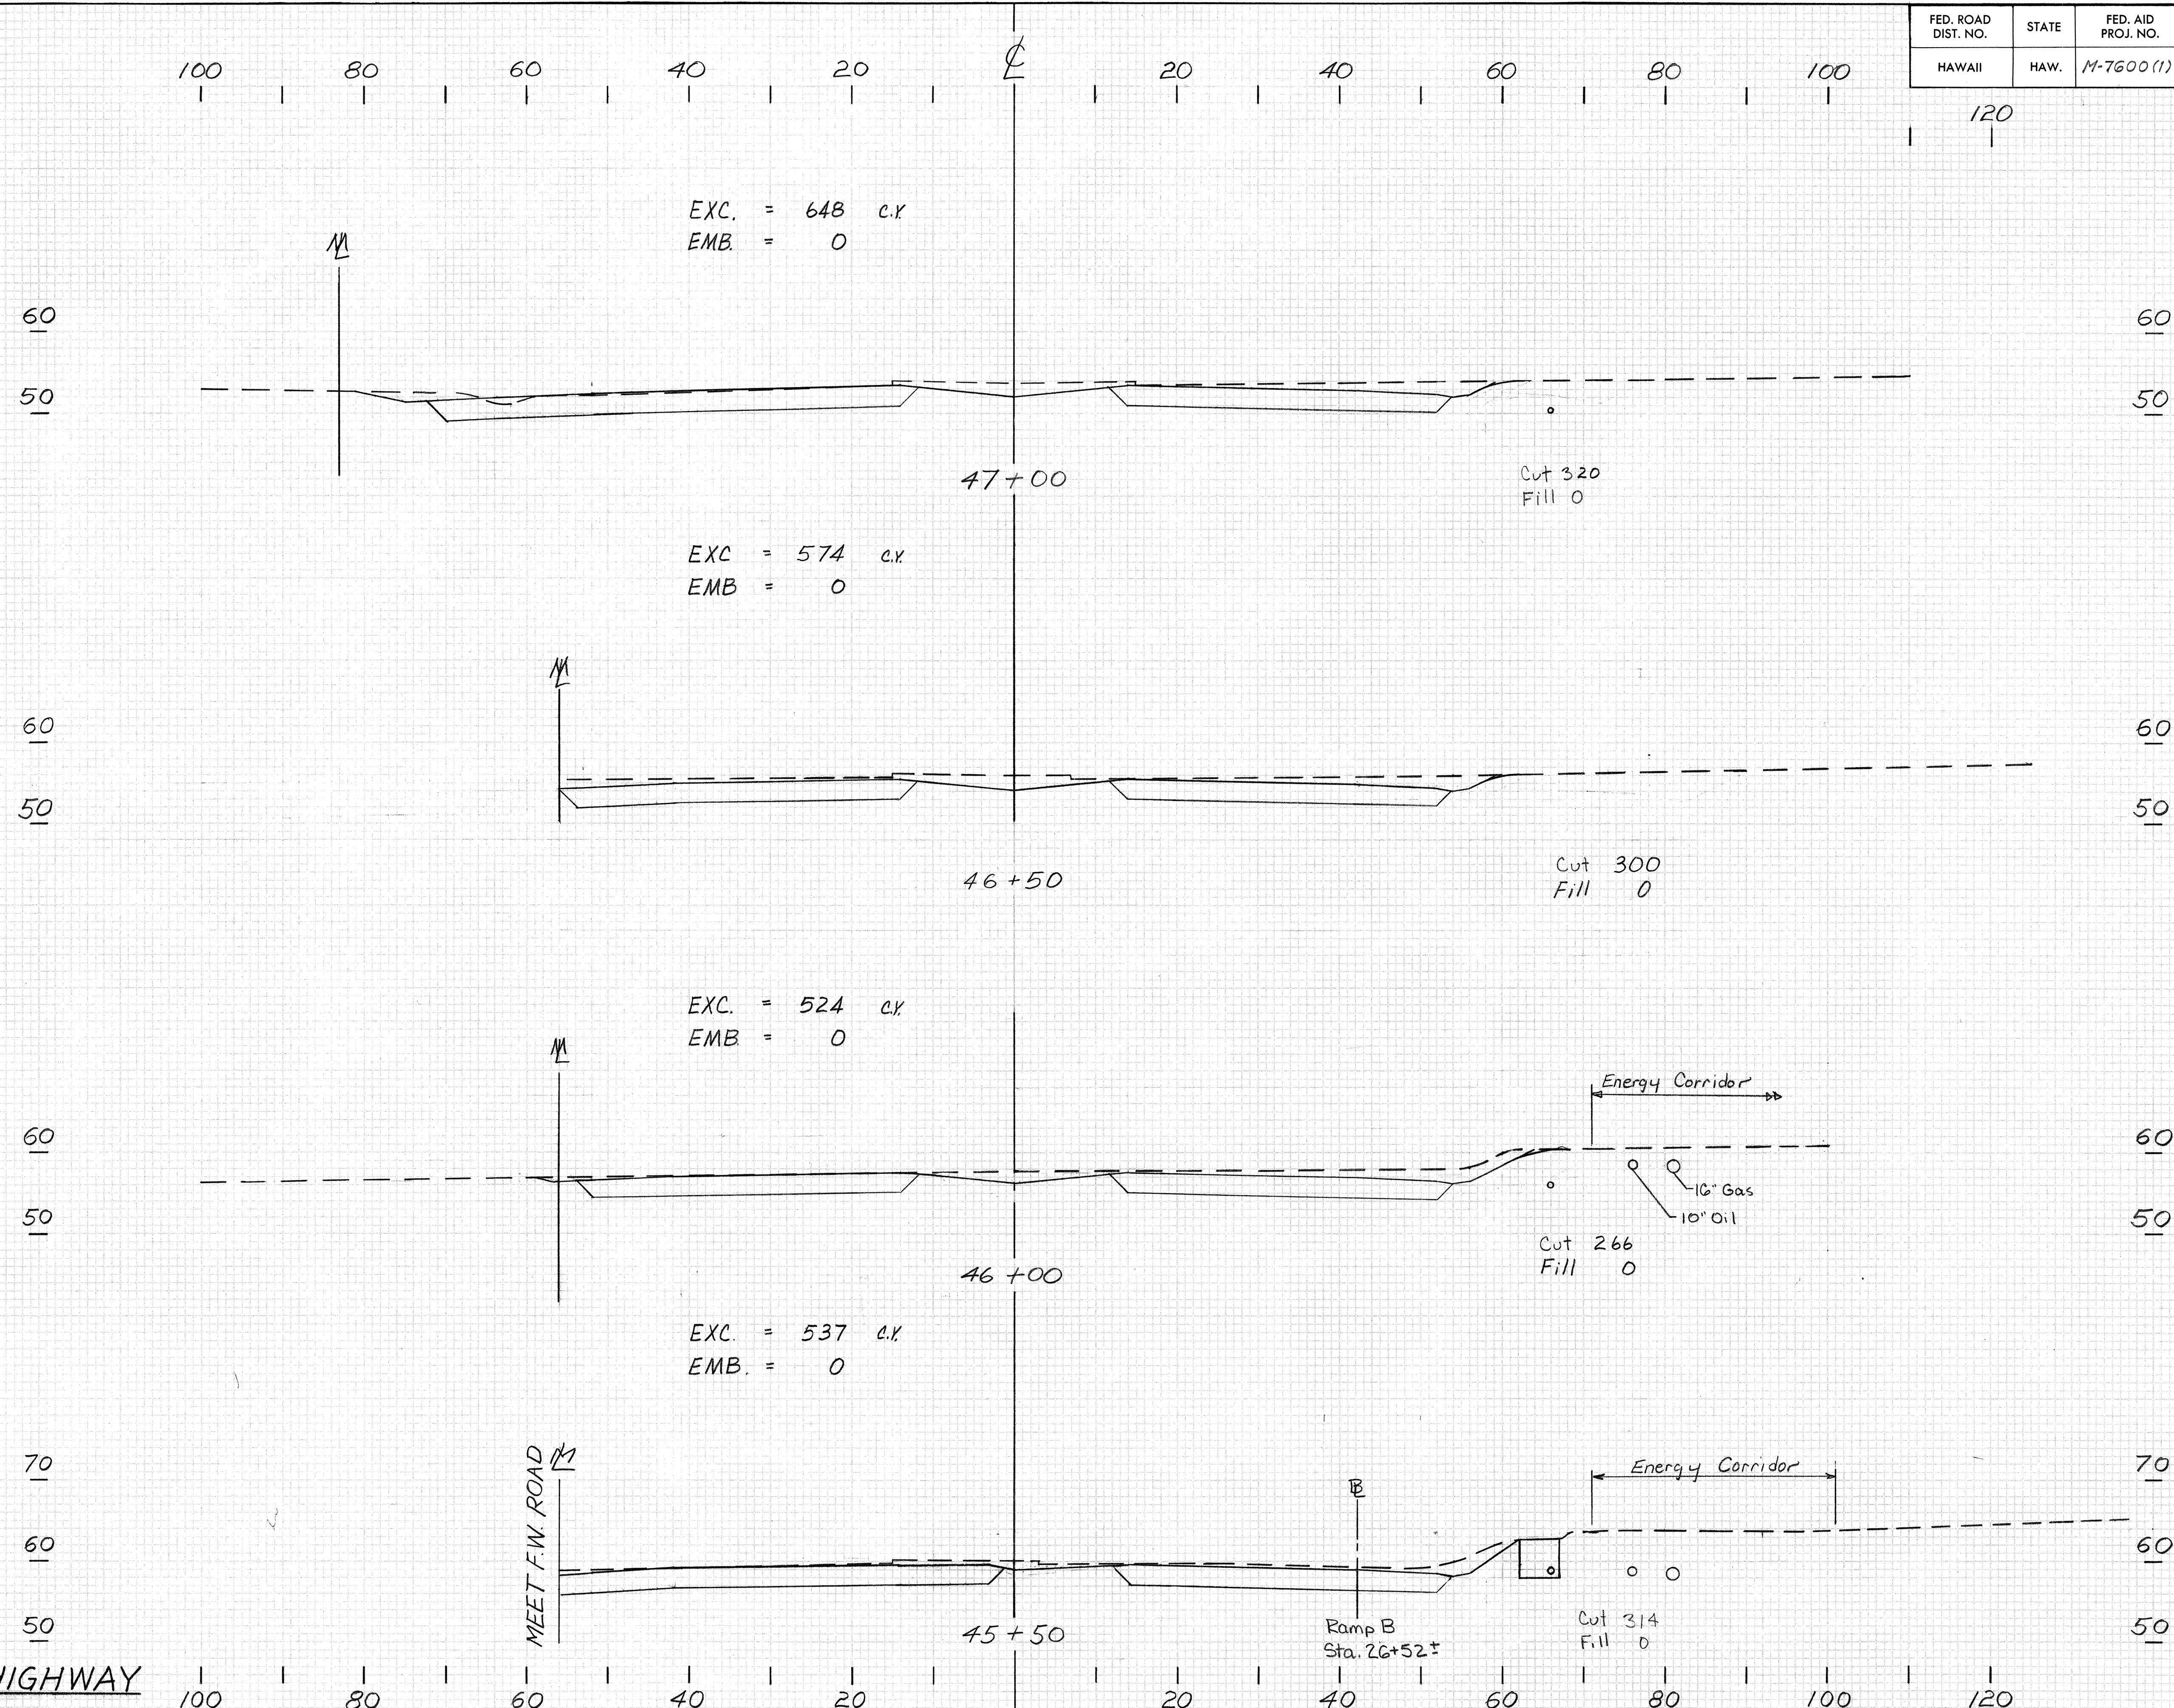

FARRINGTON HIGHWAY

SCALES:
HOR: 1" = 10'
VER: 1" = 10'

FED. ROAD DIST. NO.	STATE	FED. AID PROJ. NO.	FISCAL YEAR	SHEET NO.	TOTAL SHEETS
HAWAII	HAW.	M-7600(1)	1978	180	198

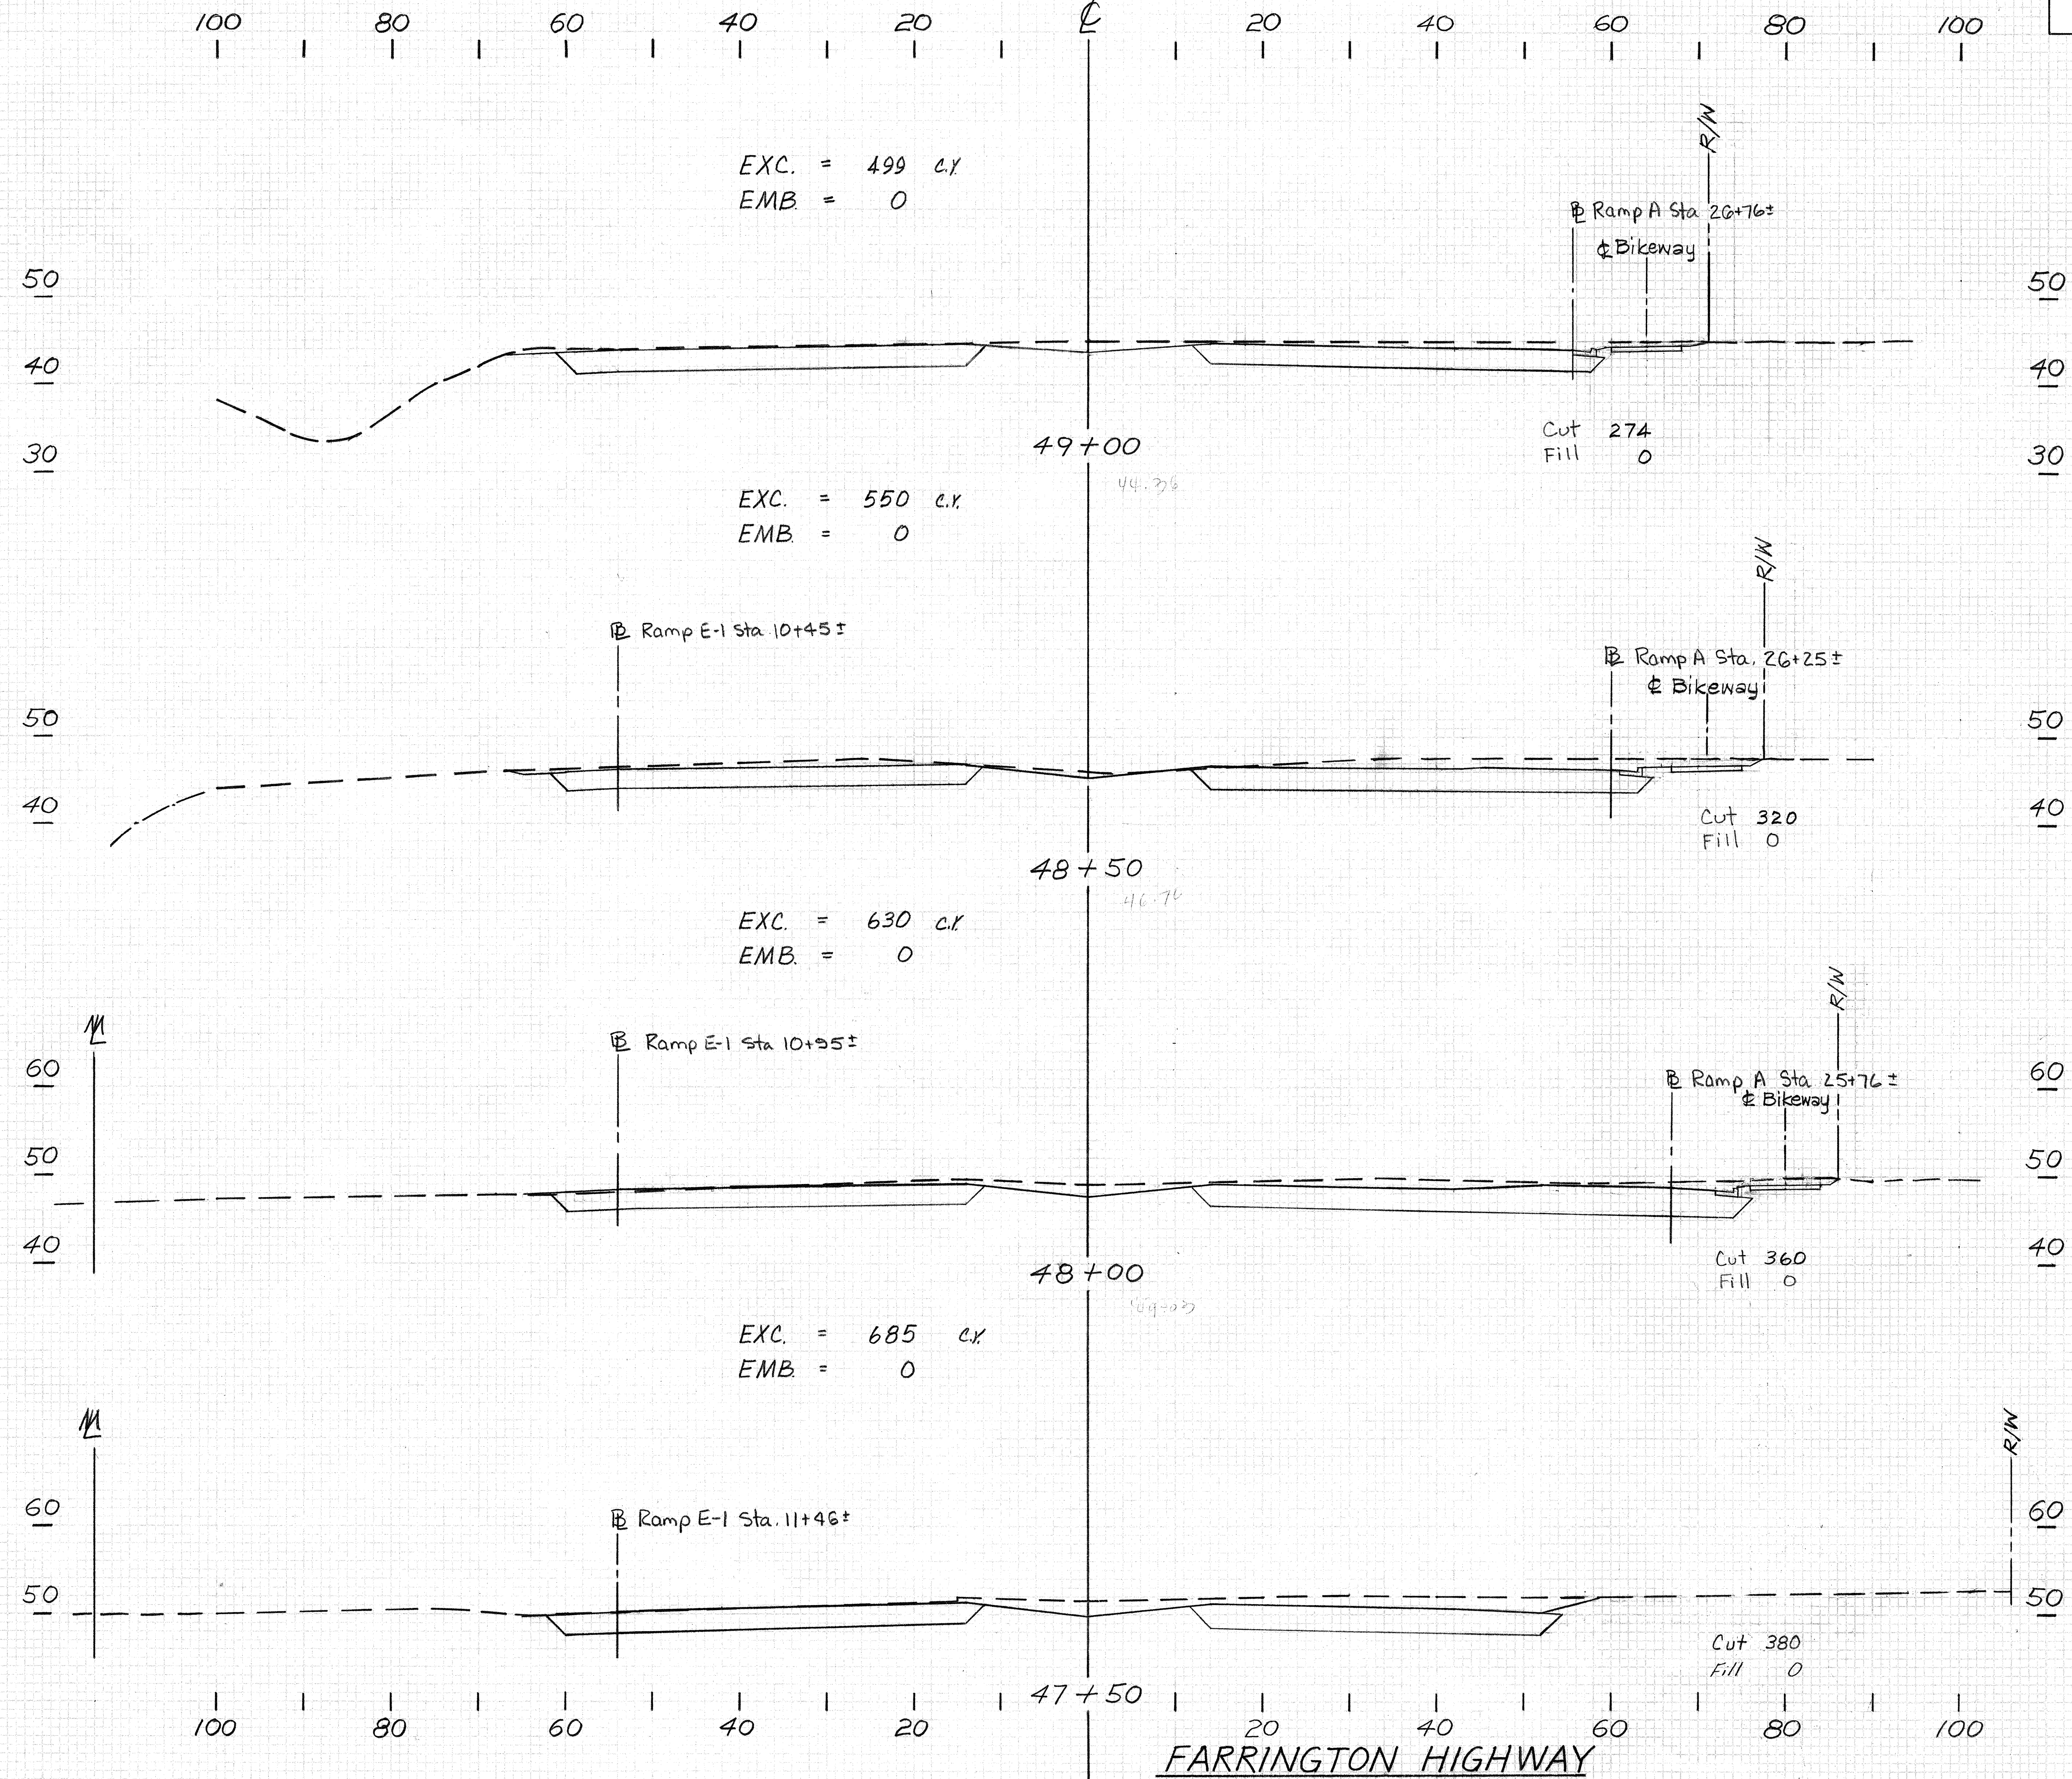


9/11/79	Relocated Bikeway & R/W Lines
DATE	REVISION

SCALES: HOR: 1" = 10'
VER: 1" = 10'

C0180


FED. ROAD DIST. NO.	STATE	FED. AID PROJ. NO.	FISCAL YEAR	SHEET NO.	TOTAL SHEETS
HAWAII	HAW.	M-7600(1)	1978	181	198

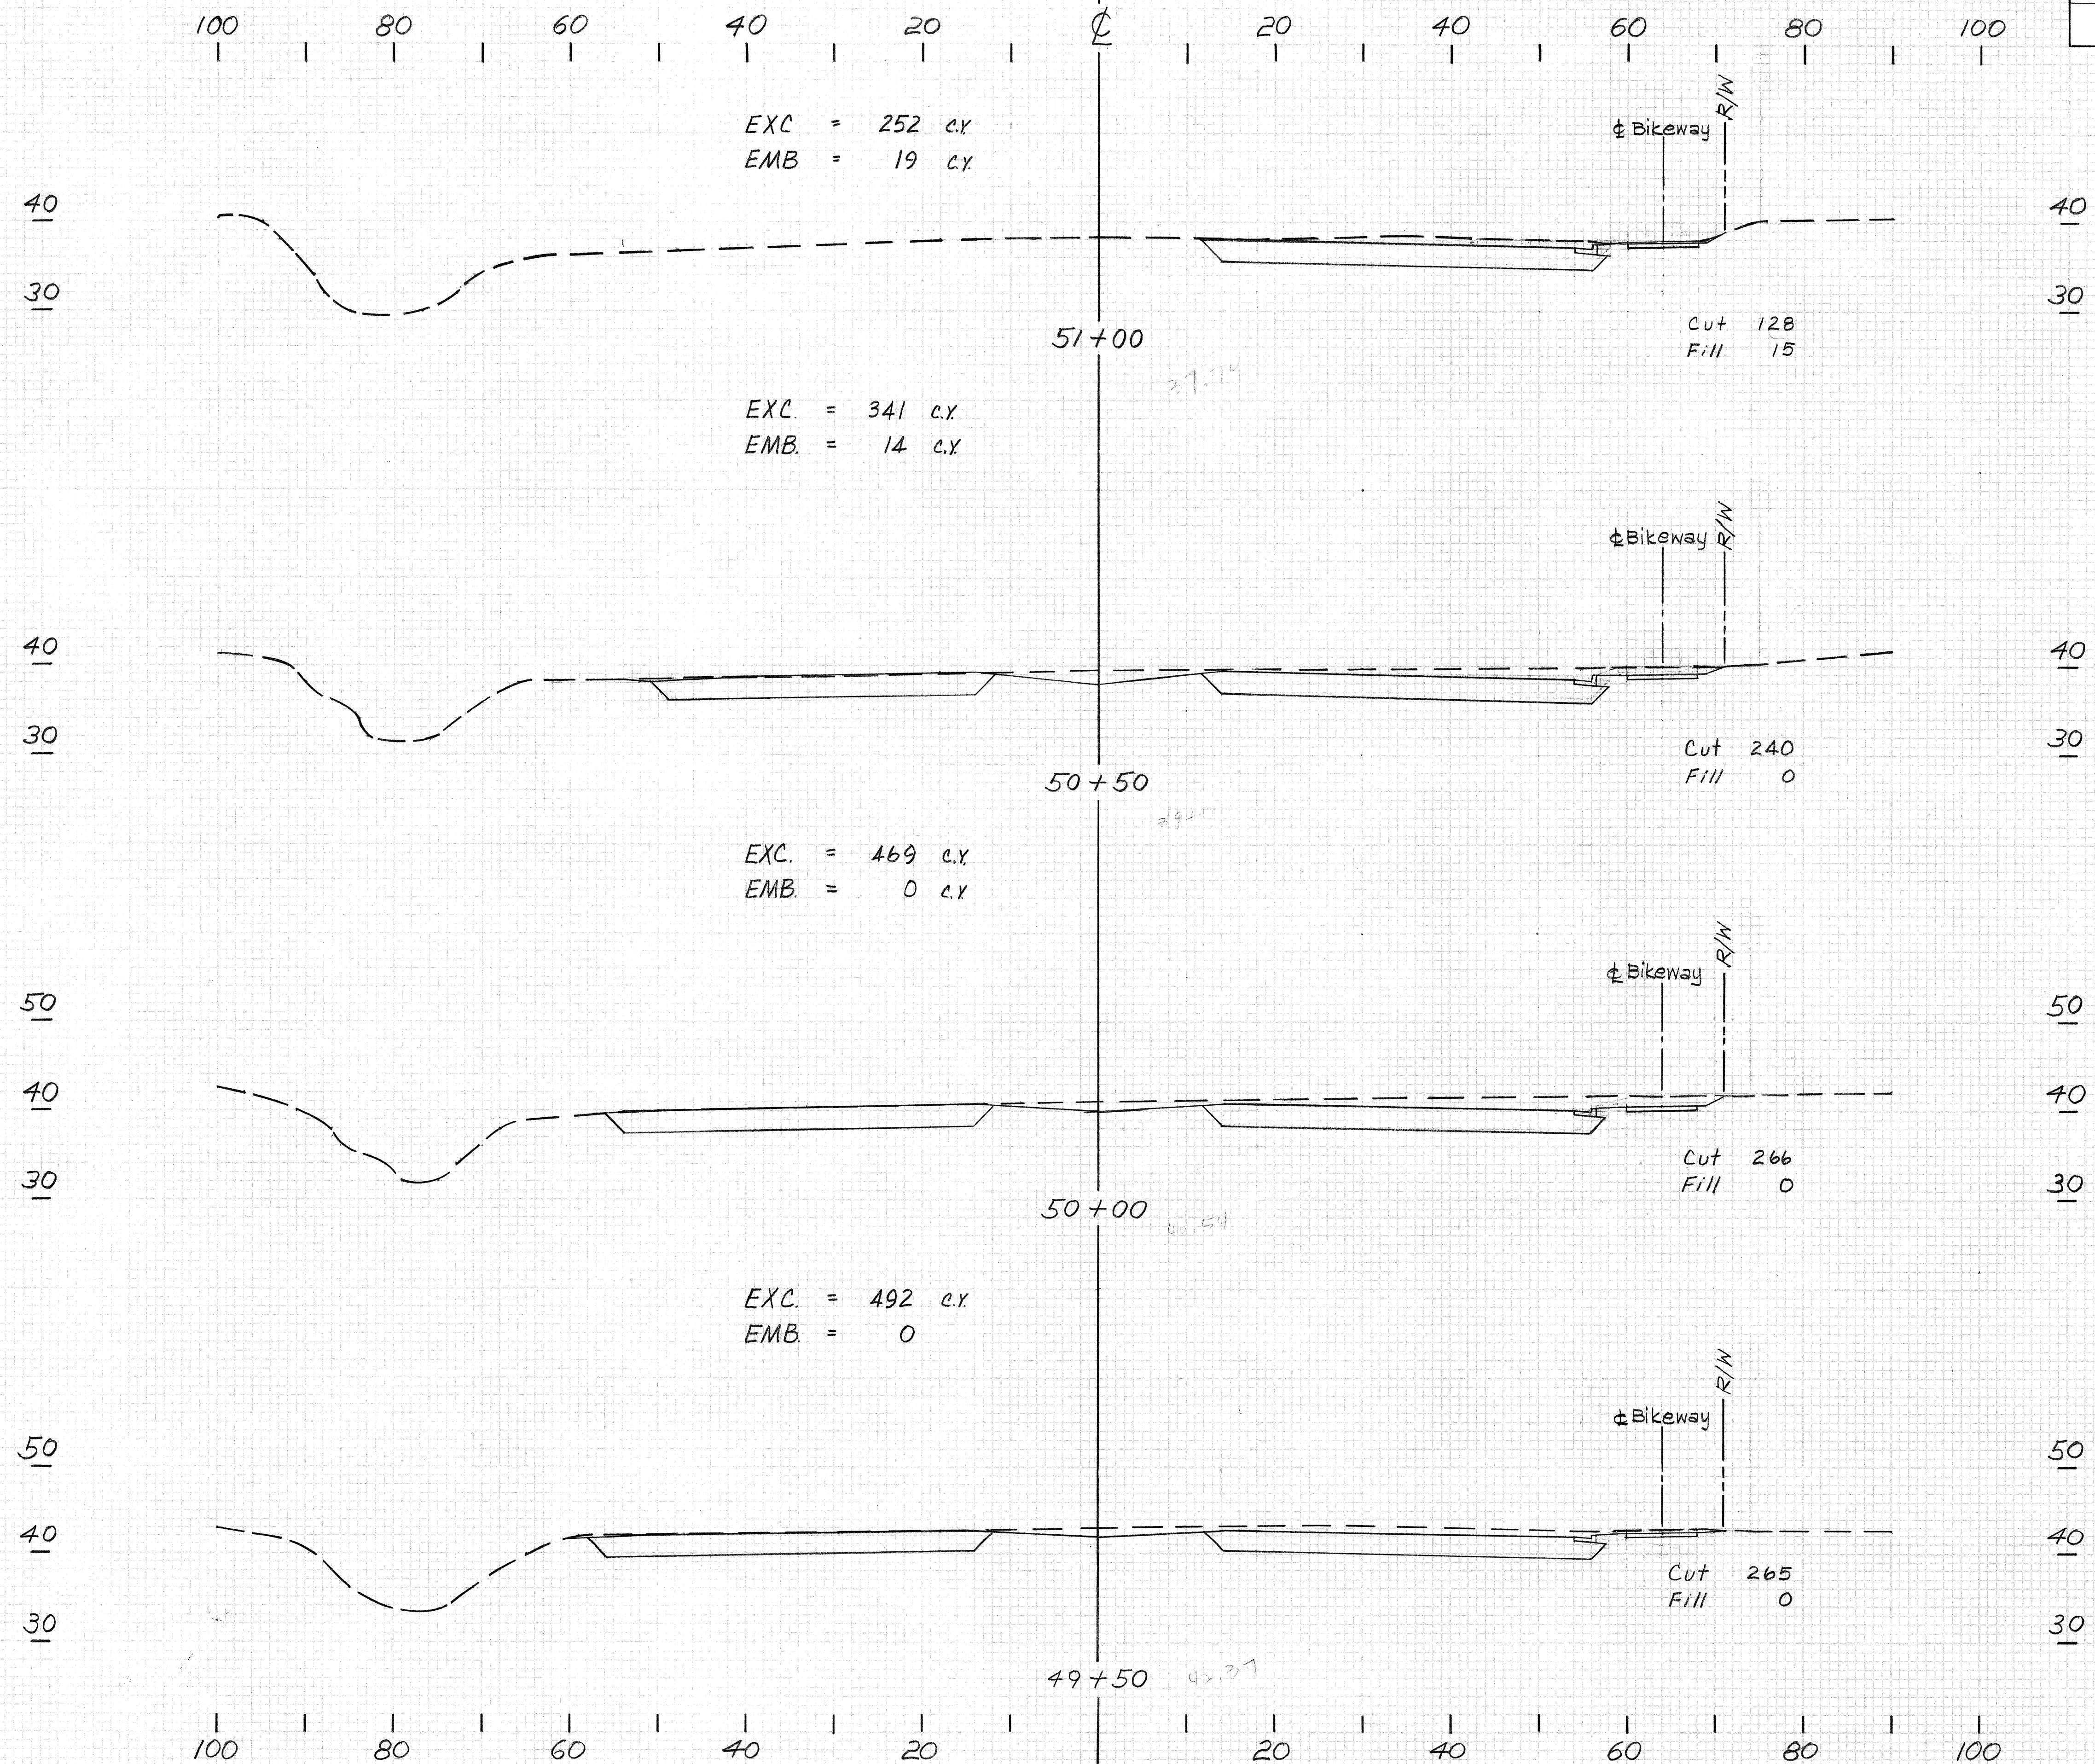

9/11/79	Relocated Bikeway, Curbs # R/W Lines
DATE	REVISION

SCALES: HOR: 1" = 10'
VER: 1" = 10'

FED. ROAD DIST. NO.	STATE	FED. AID PROJ. NO.	FISCAL YEAR	SHEET NO.	TOTAL SHEETS
HAWAII	HAW.	M-7600(1)	1978	182	198

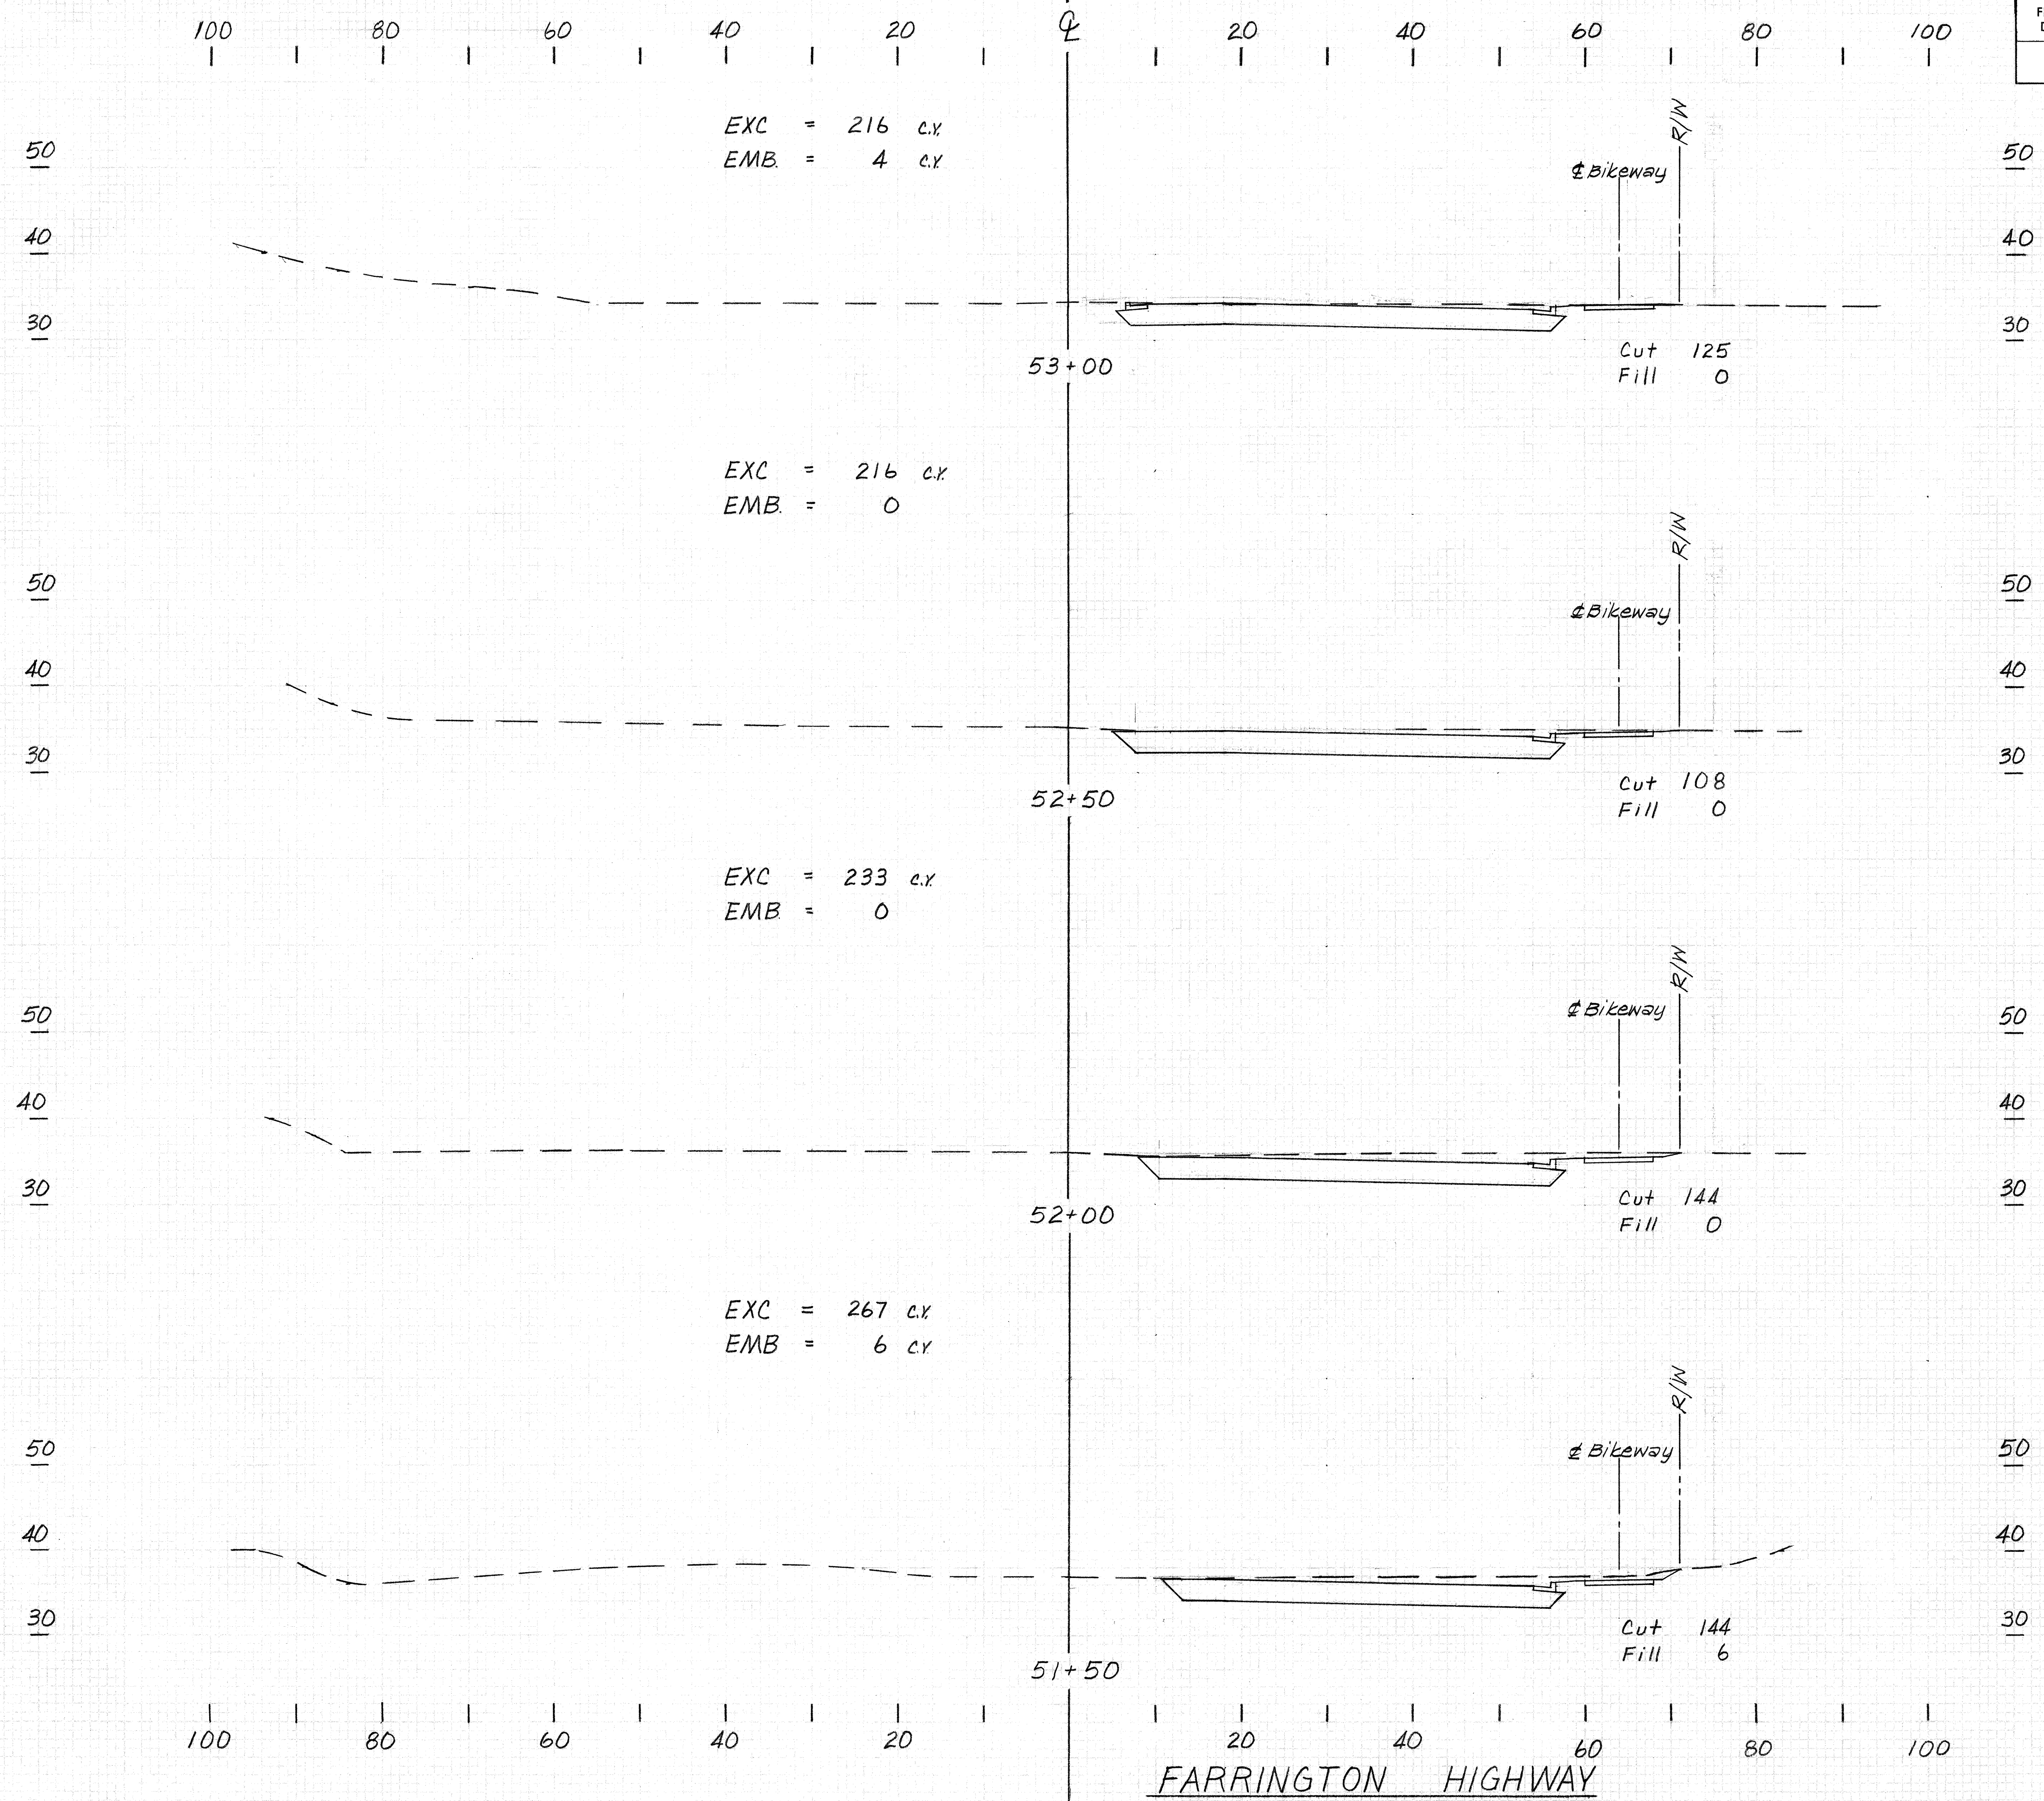


9/11/79	Relocated Bikeway, Curbs & R/W Lines
DATE	REVISION

SCALE : HOR 1" = 10'
VER 1" = 10'

FARRINGTON HIGHWAY

C0182


FED. ROAD DIST. NO.	STATE	FED. AID PROJ. NO.	FISCAL YEAR	SHEET NO.	TOTAL SHEETS
HAWAII	HAW.	M-7600(1)	1978	183	198

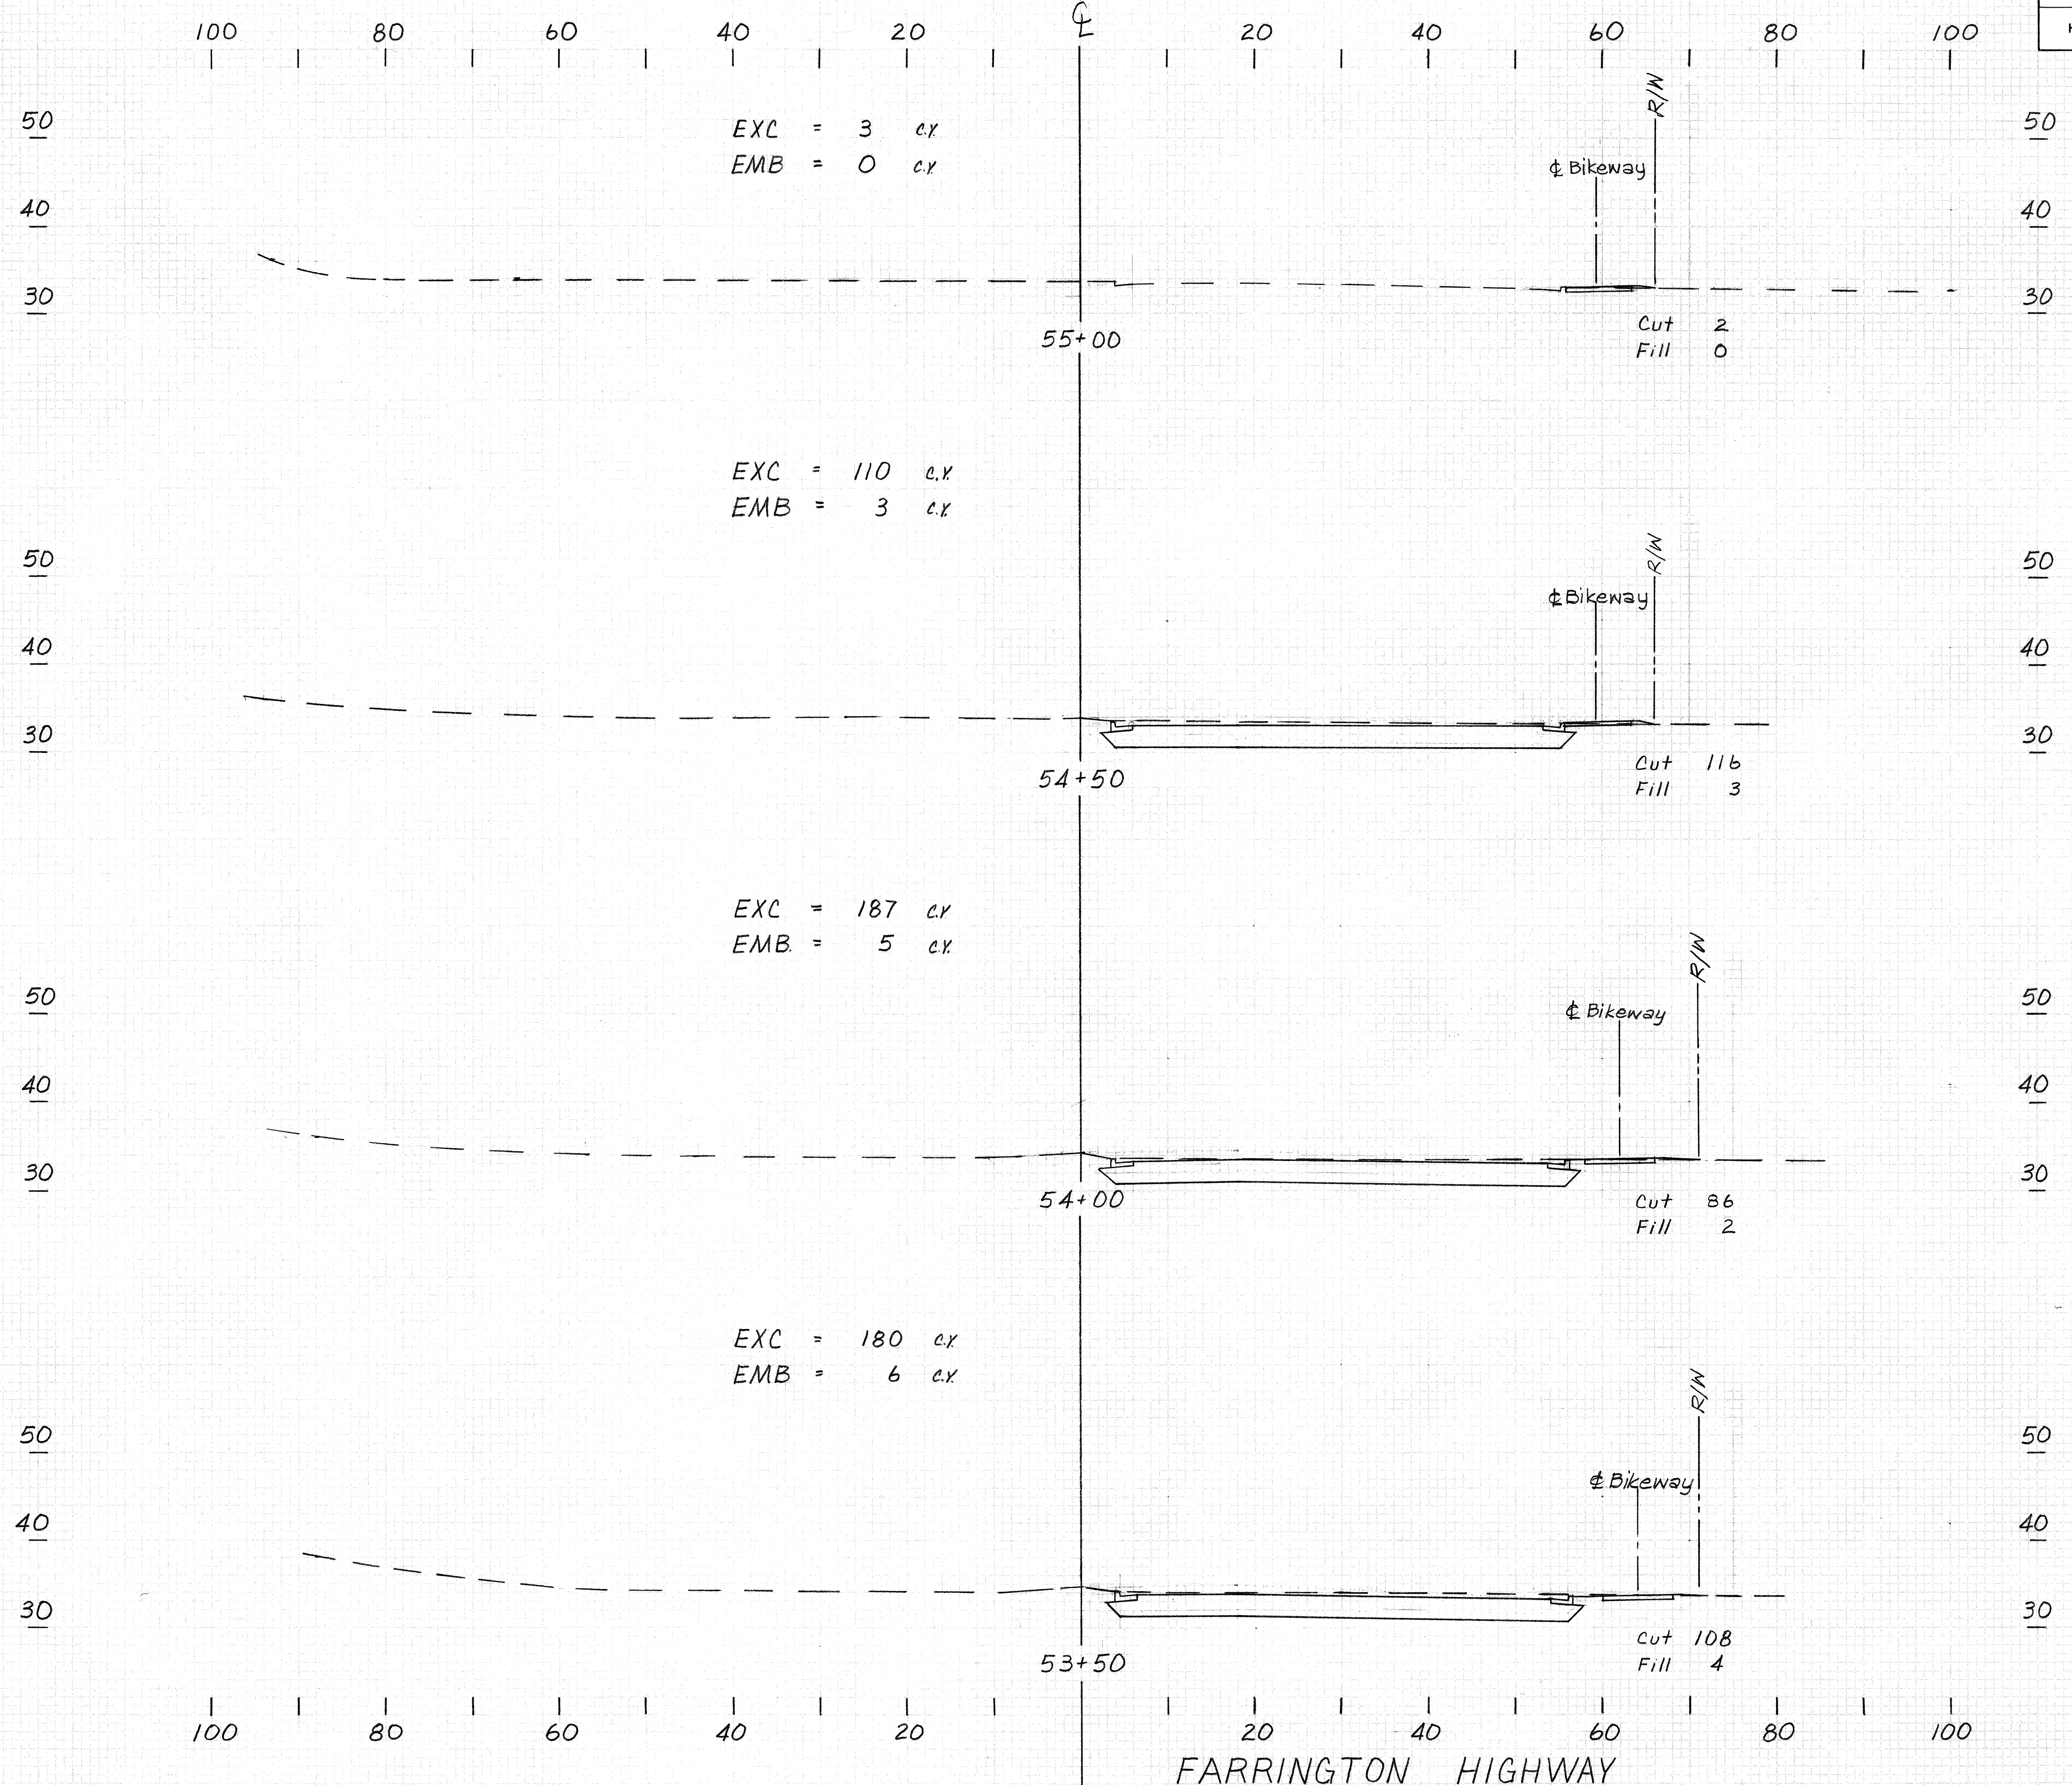

9/11/78	Relocated Bikeway, Curbs & R/W Lines
DATE	REVISION

SCALE : HOR. 1" = 10'
VER. 1" = 10'

FED. ROAD DIST. NO.	STATE	FED. AID PROJ. NO.	FISCAL YEAR	SHEET NO.	TOTAL SHEETS
HAWAII	HAW.	M-7600(1)	1978	184	198

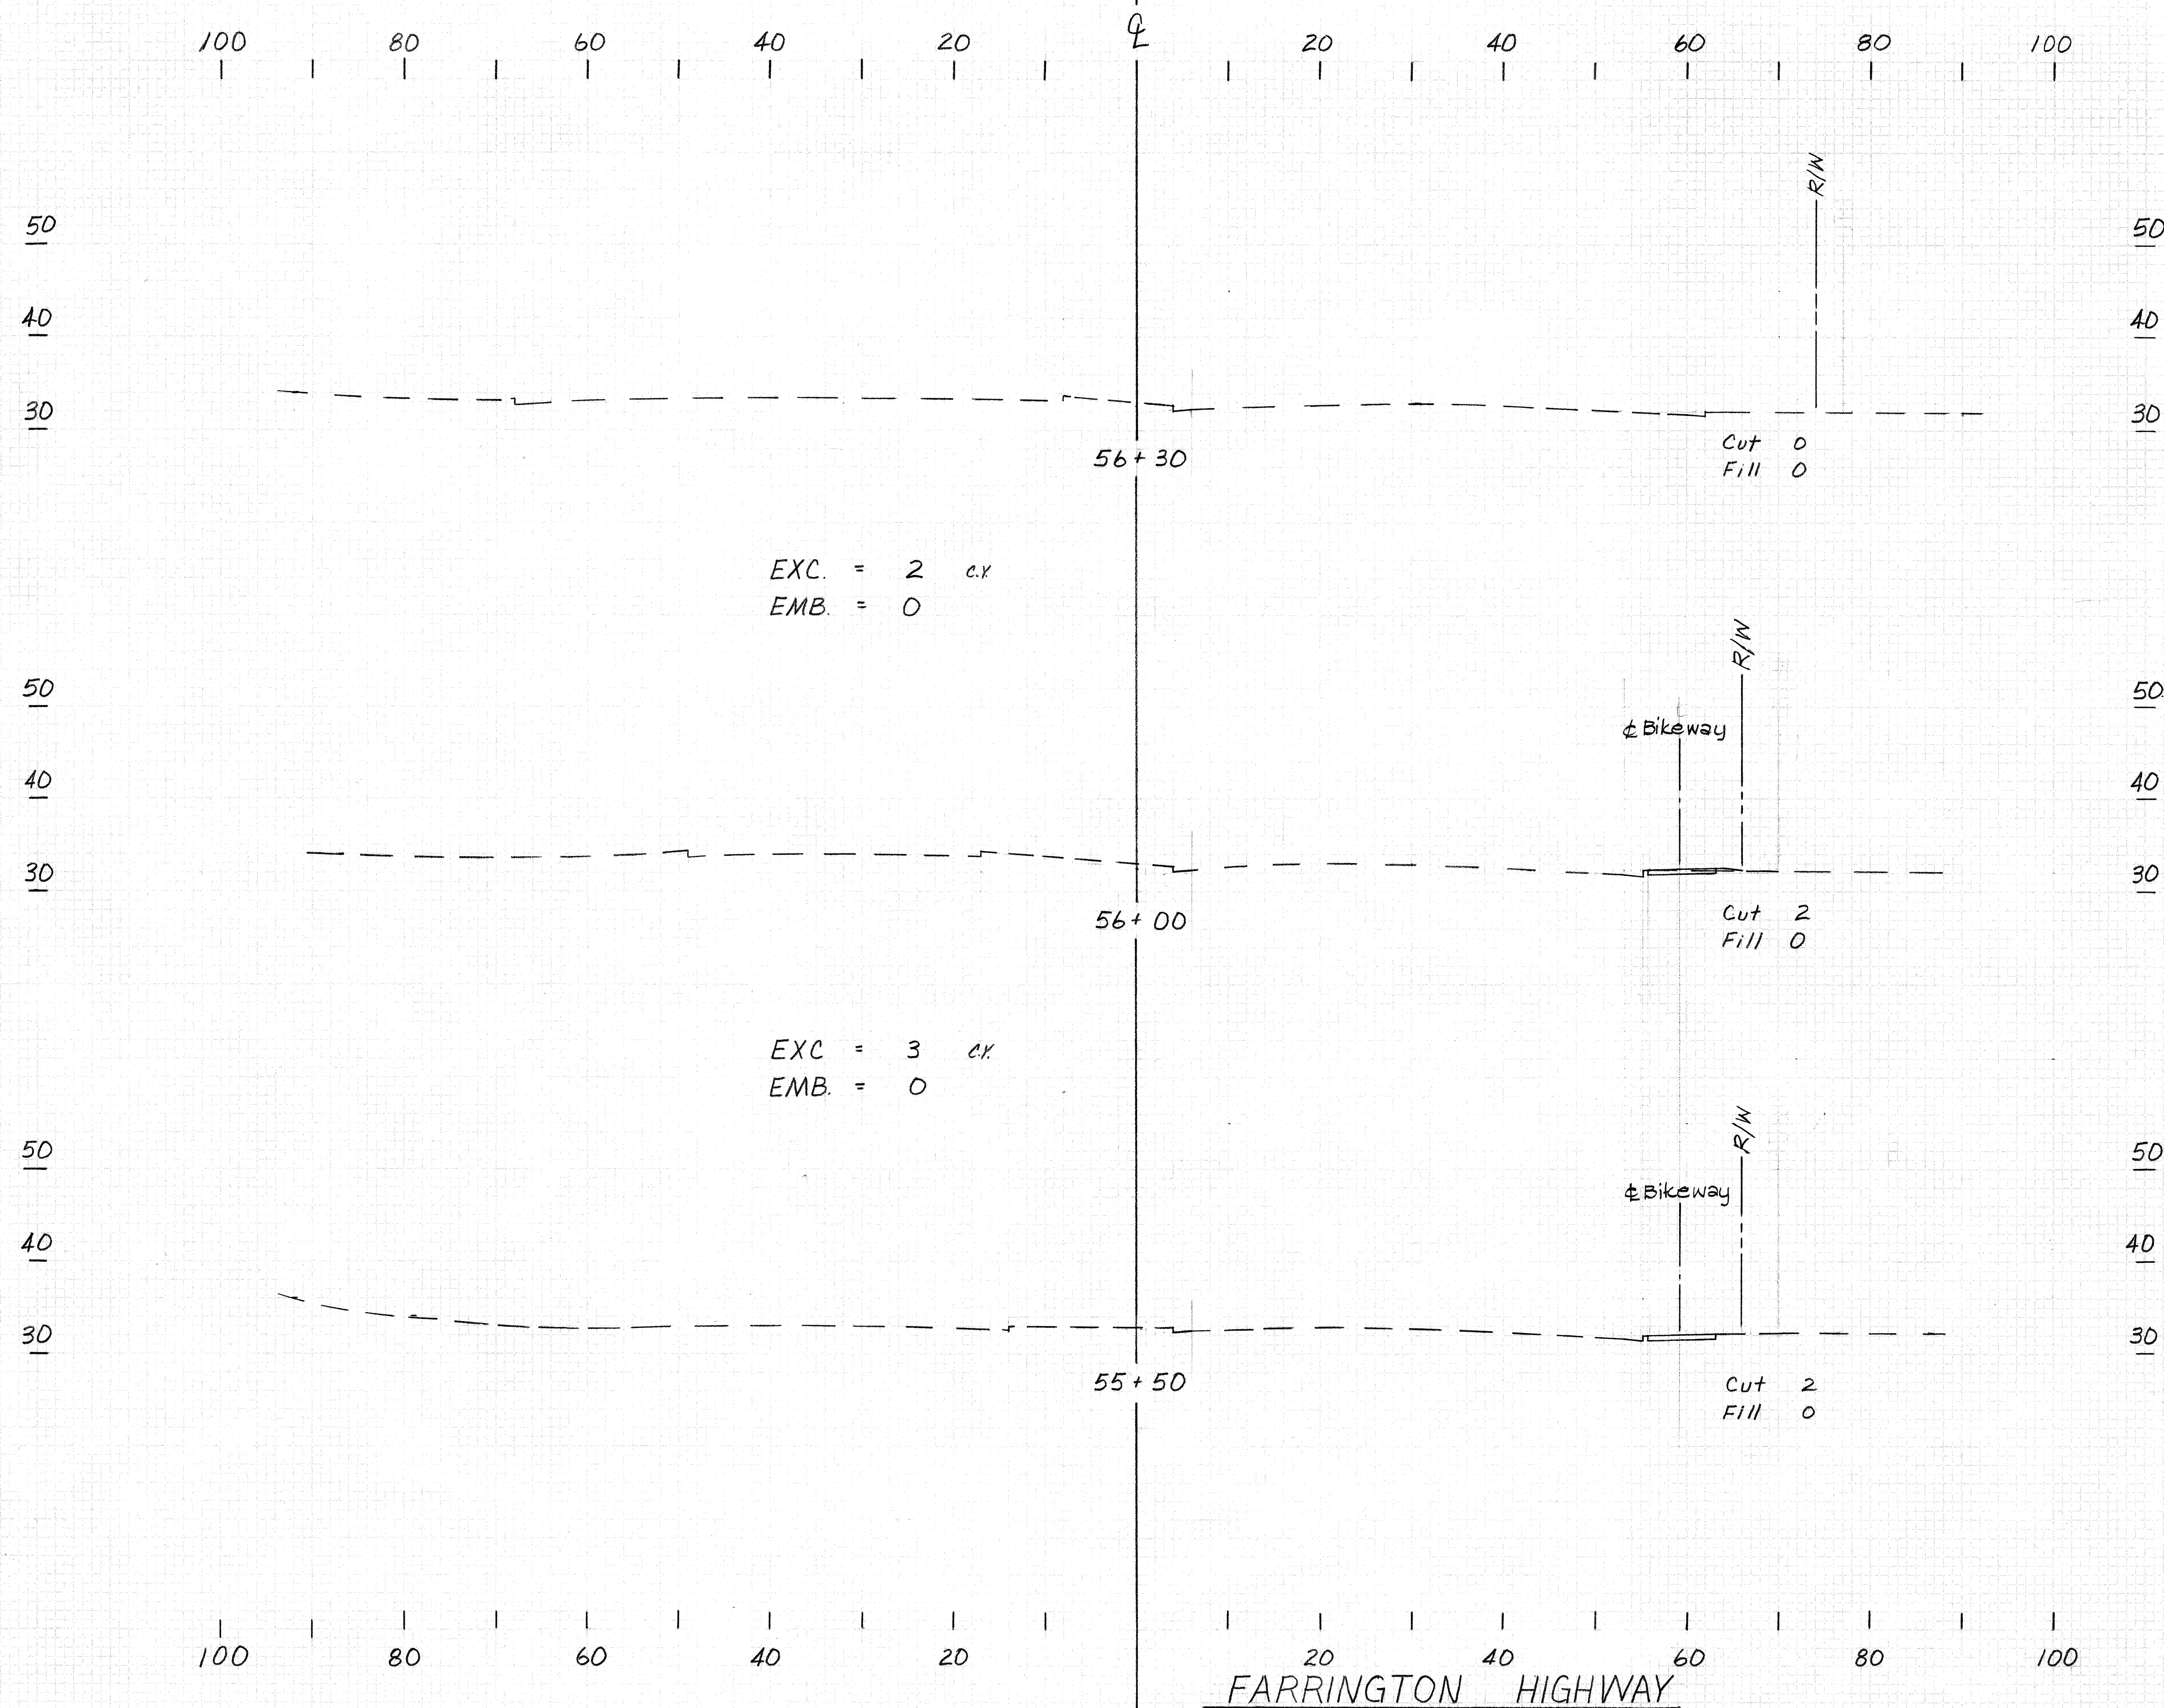


9/11/79	Relocated Bikeway, Curbs ± R/W Lines
DATE	REVISION

SCALE : HOR. 1" = 10'
VER 1" = 10'

C0184


FED. ROAD DIST. NO.	STATE	FED. AID PROJ. NO.	FISCAL YEAR	SHEET NO.	TOTAL SHEETS
HAWAII	HAW.	M-7600(1)	1978	185	198

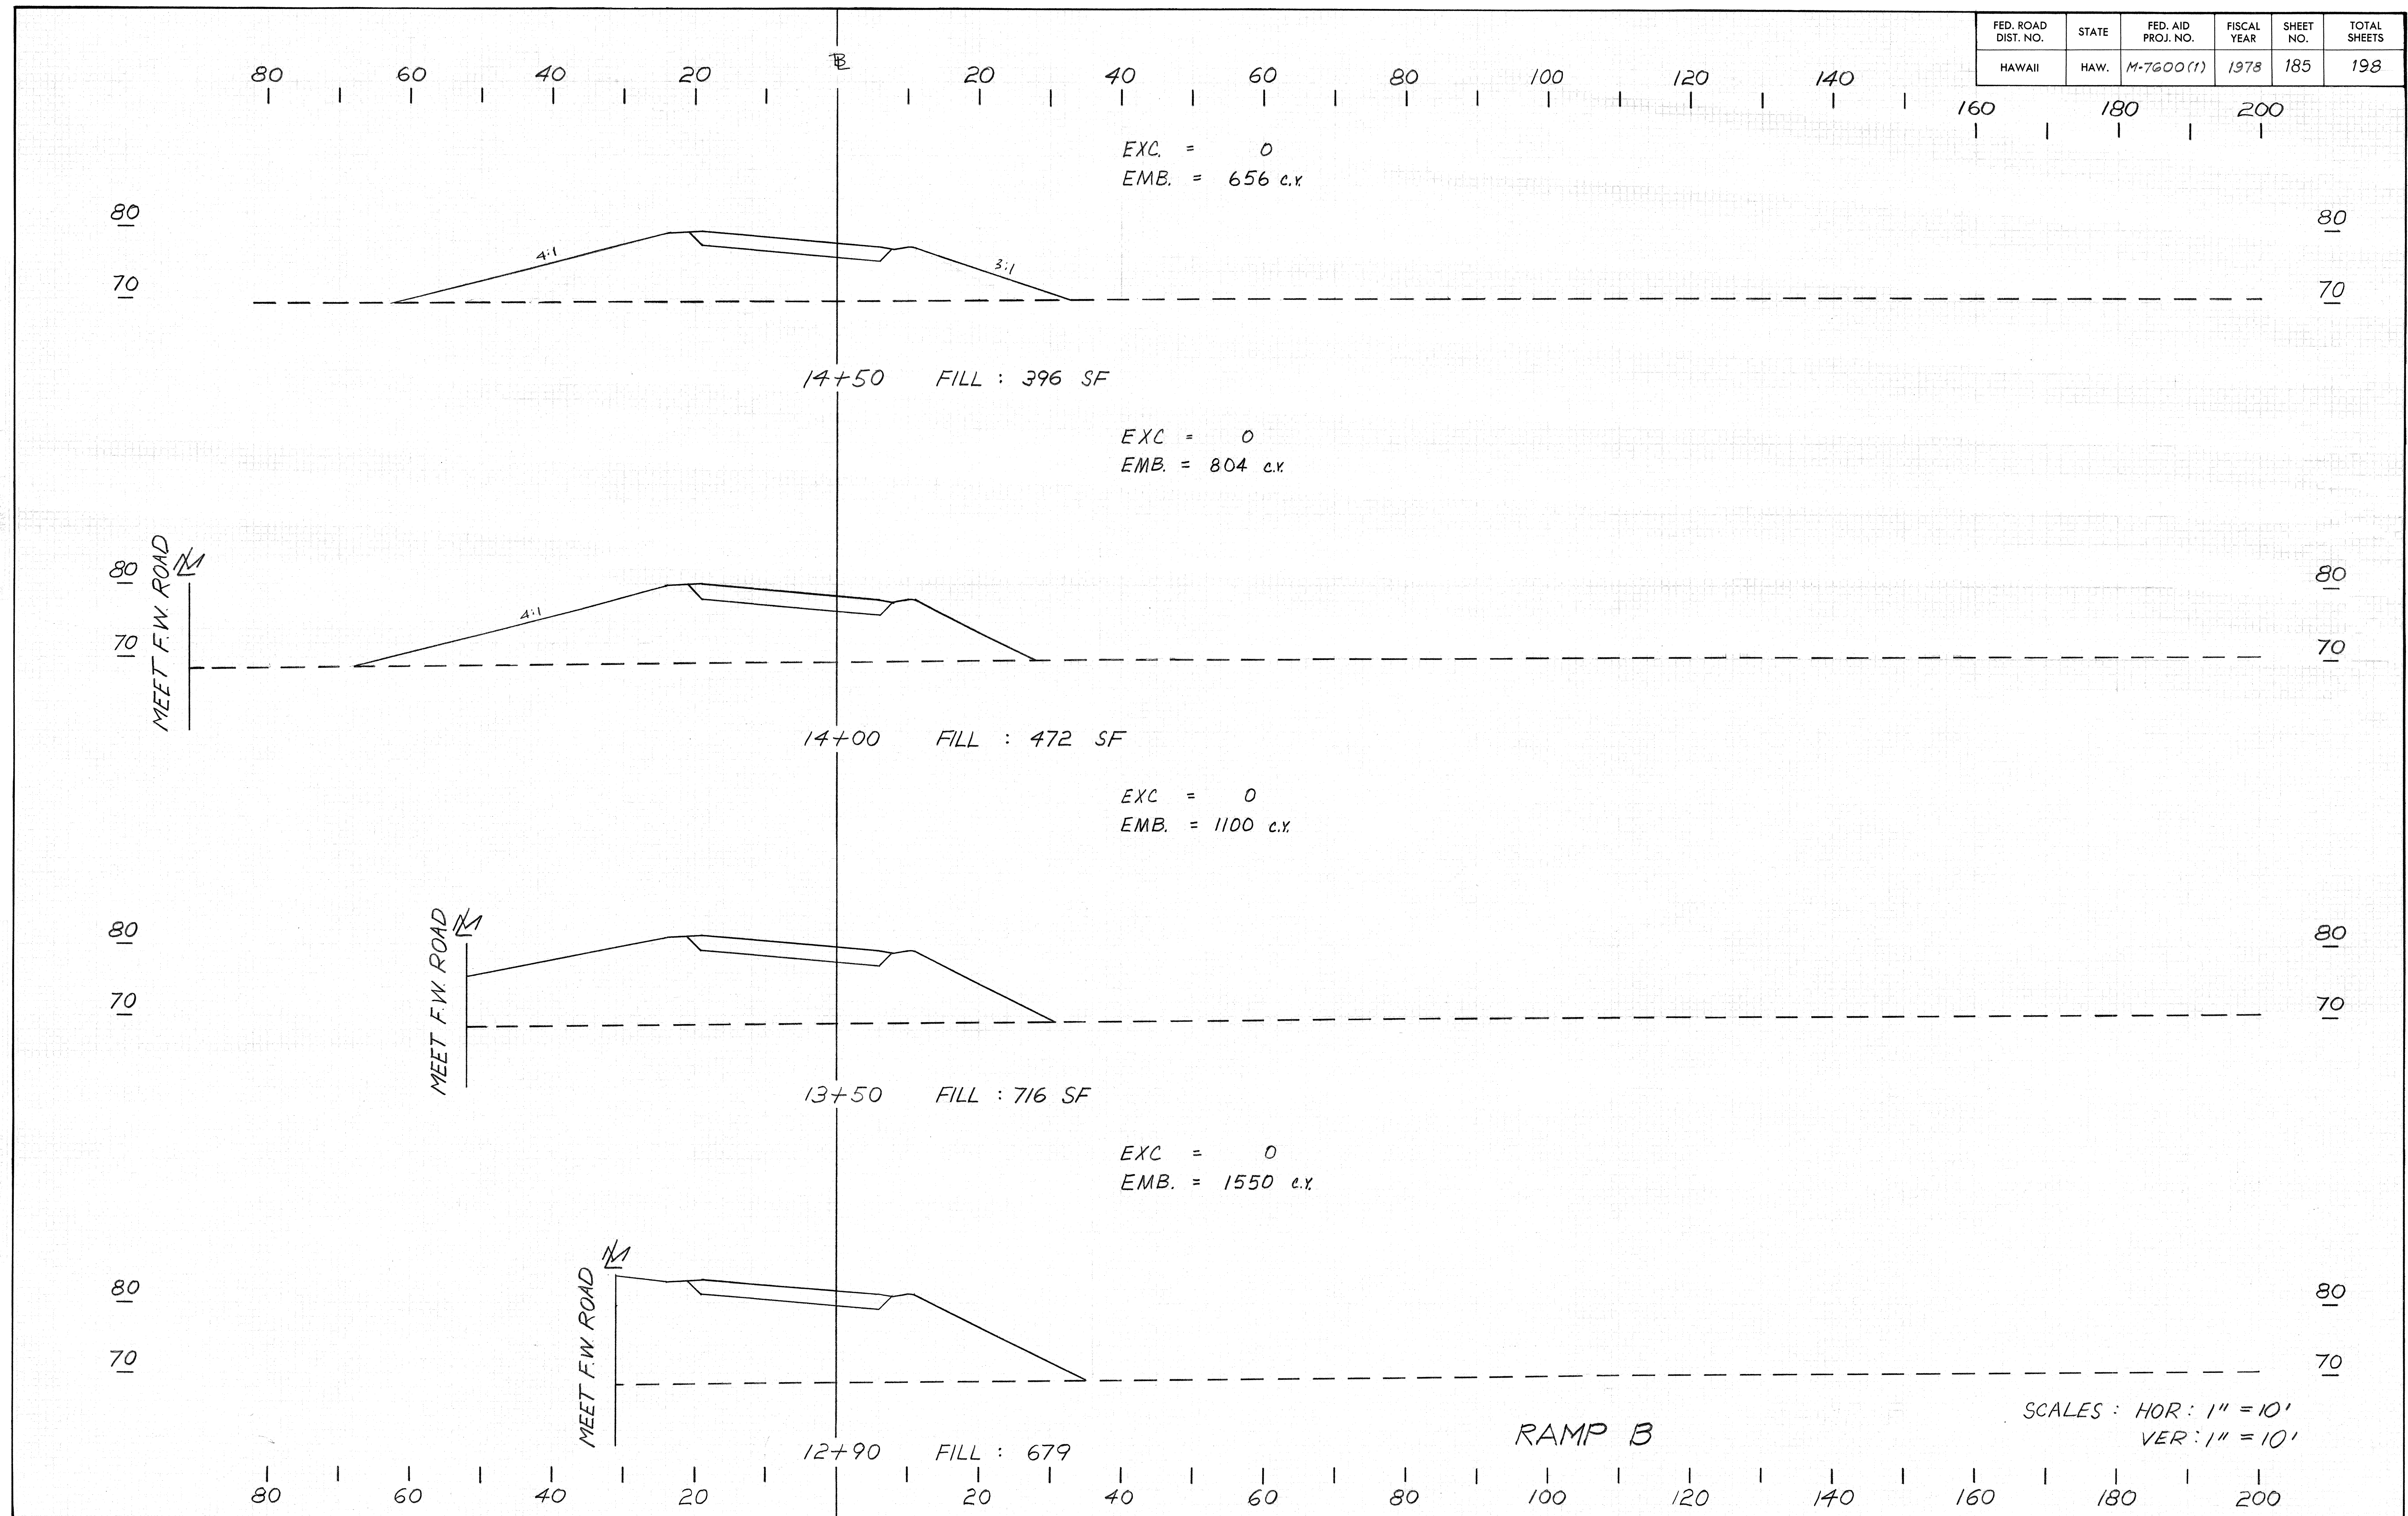

FED. ROAD DIST. NO.	STATE	FED. AID PROJ. NO.	FISCAL YEAR	SHEET NO.	TOTAL SHEETS
HAWAII	HAW.	M-7600 (1)	1973	186	198


80 60 40 20 0 20 40 60 80 100 120 140 160 180 200

EXC. = 0
EMB. = 274 c.y.

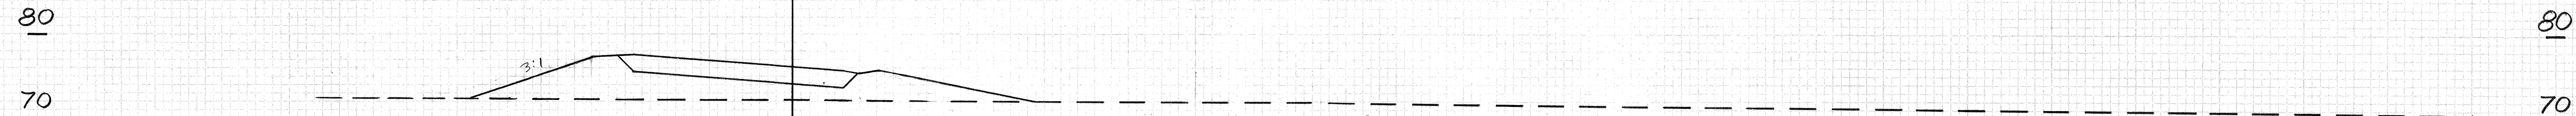


16+50 FILL : 139 SF

EXC. = 0
EMB. = 301 c.y.

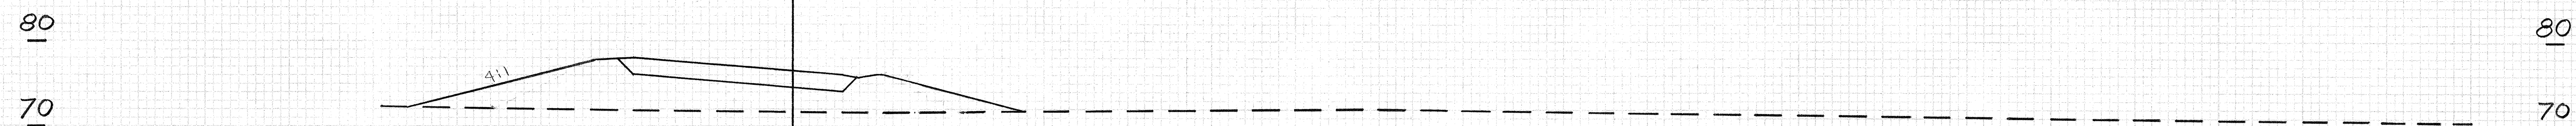


16+00 FILL : 186 SF

EXC. = 0
EMB. = 401 c.y.

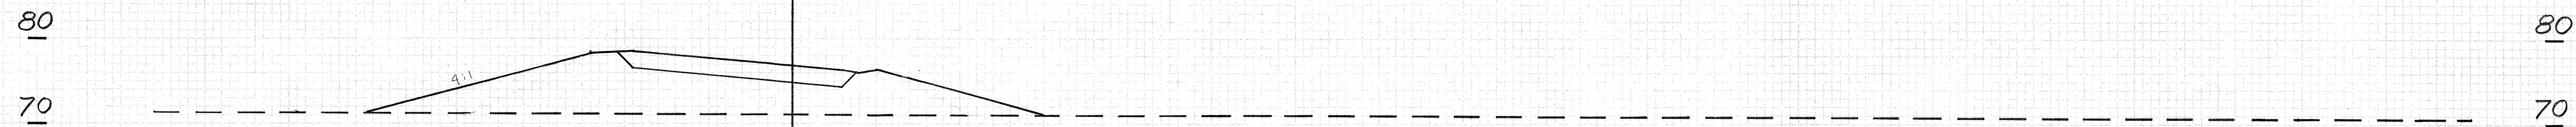

15+50 FILL : 247 SF

EXC. = 0
EMB. = 518 c.y.

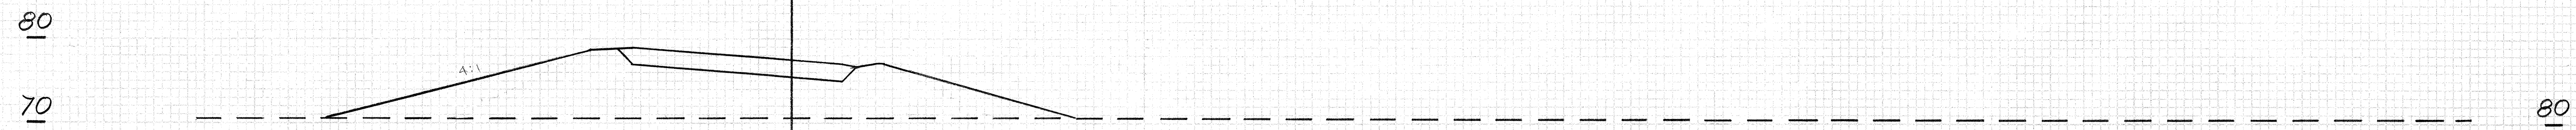


15+00 FILL : 312 SF

RAMP B

SCALES : HOR : 1" = 10'
VER : 1" = 10'


80 60 40 20 0 20 40 60 80 100 120 140 160 180 200

FED. ROAD DIST. NO.	STATE	FED. AID PROJ. NO.	FISCAL YEAR	SHEET NO.	TOTAL SHEETS
HAWAII	HAW.	M-7600(1)	1978	187	198



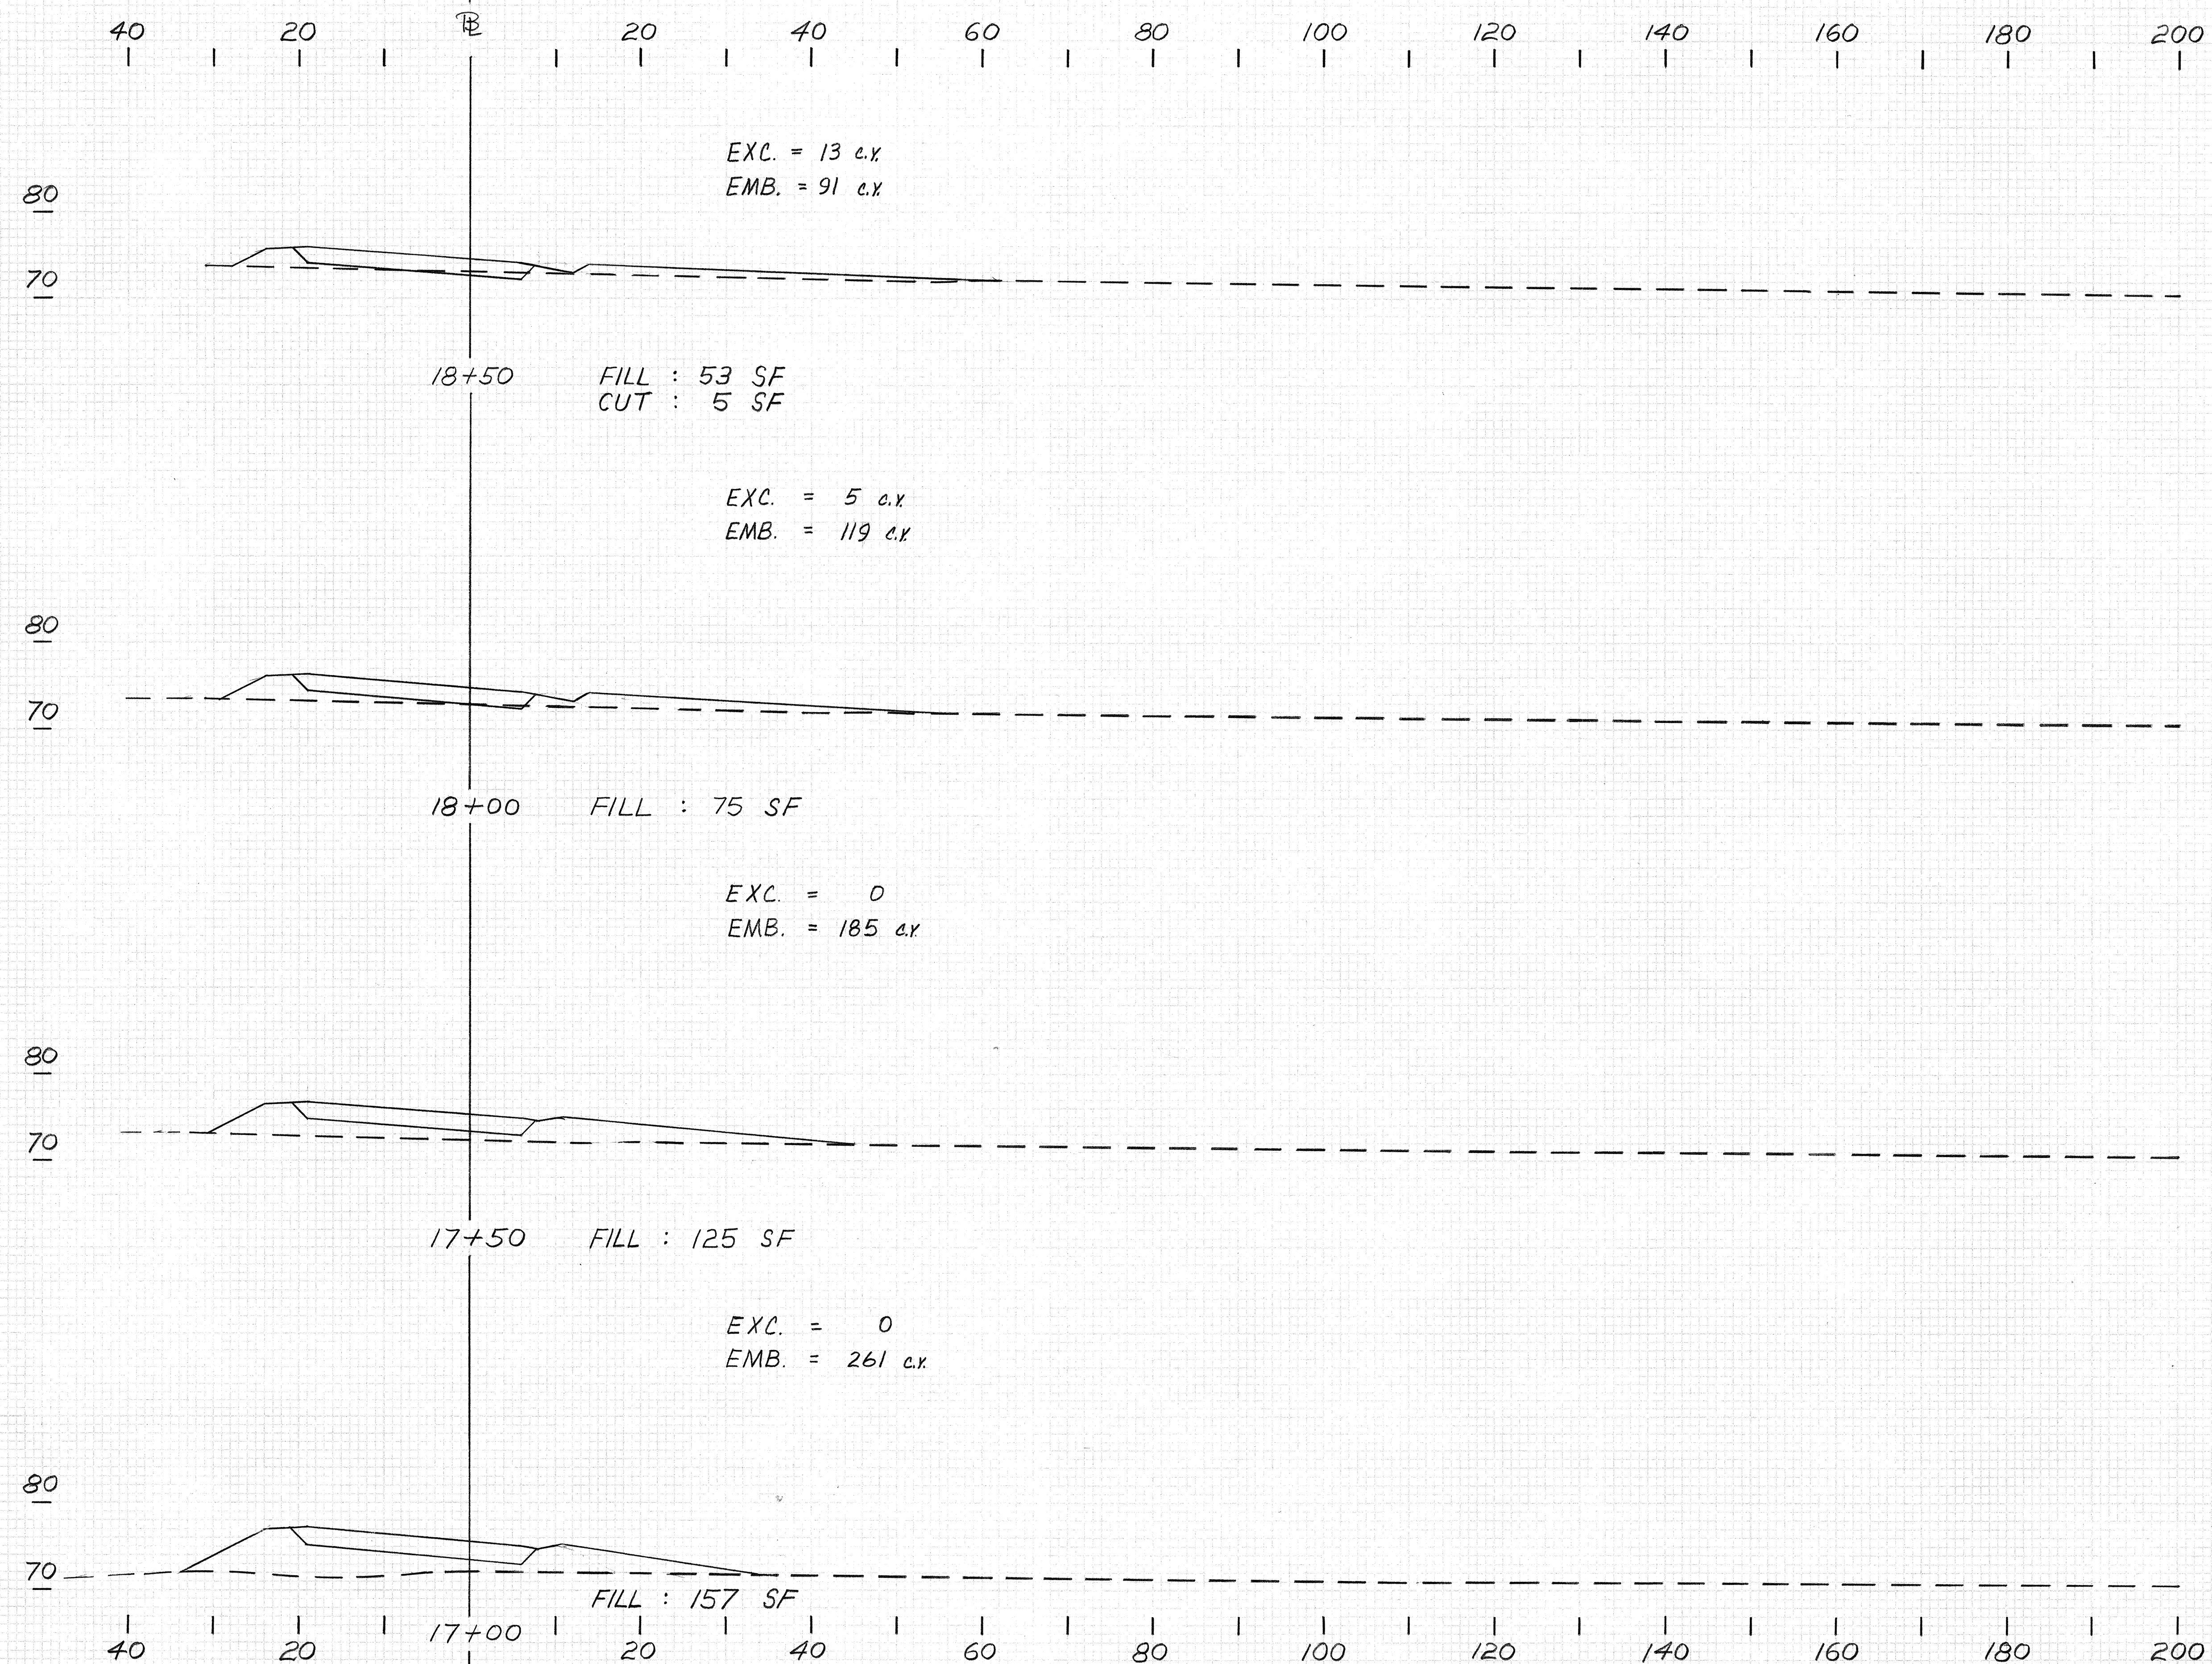


RAMP B
 SCALES: HOR: 1"=10'
 VER: 1"=10'

FED. ROAD DIST. NO.	STATE	FED. AID PROJ. NO.	FISCAL YEAR	SHEET NO.	TOTAL SHEETS
HAWAII	HAW.	M-7600(1)	1973	188	198

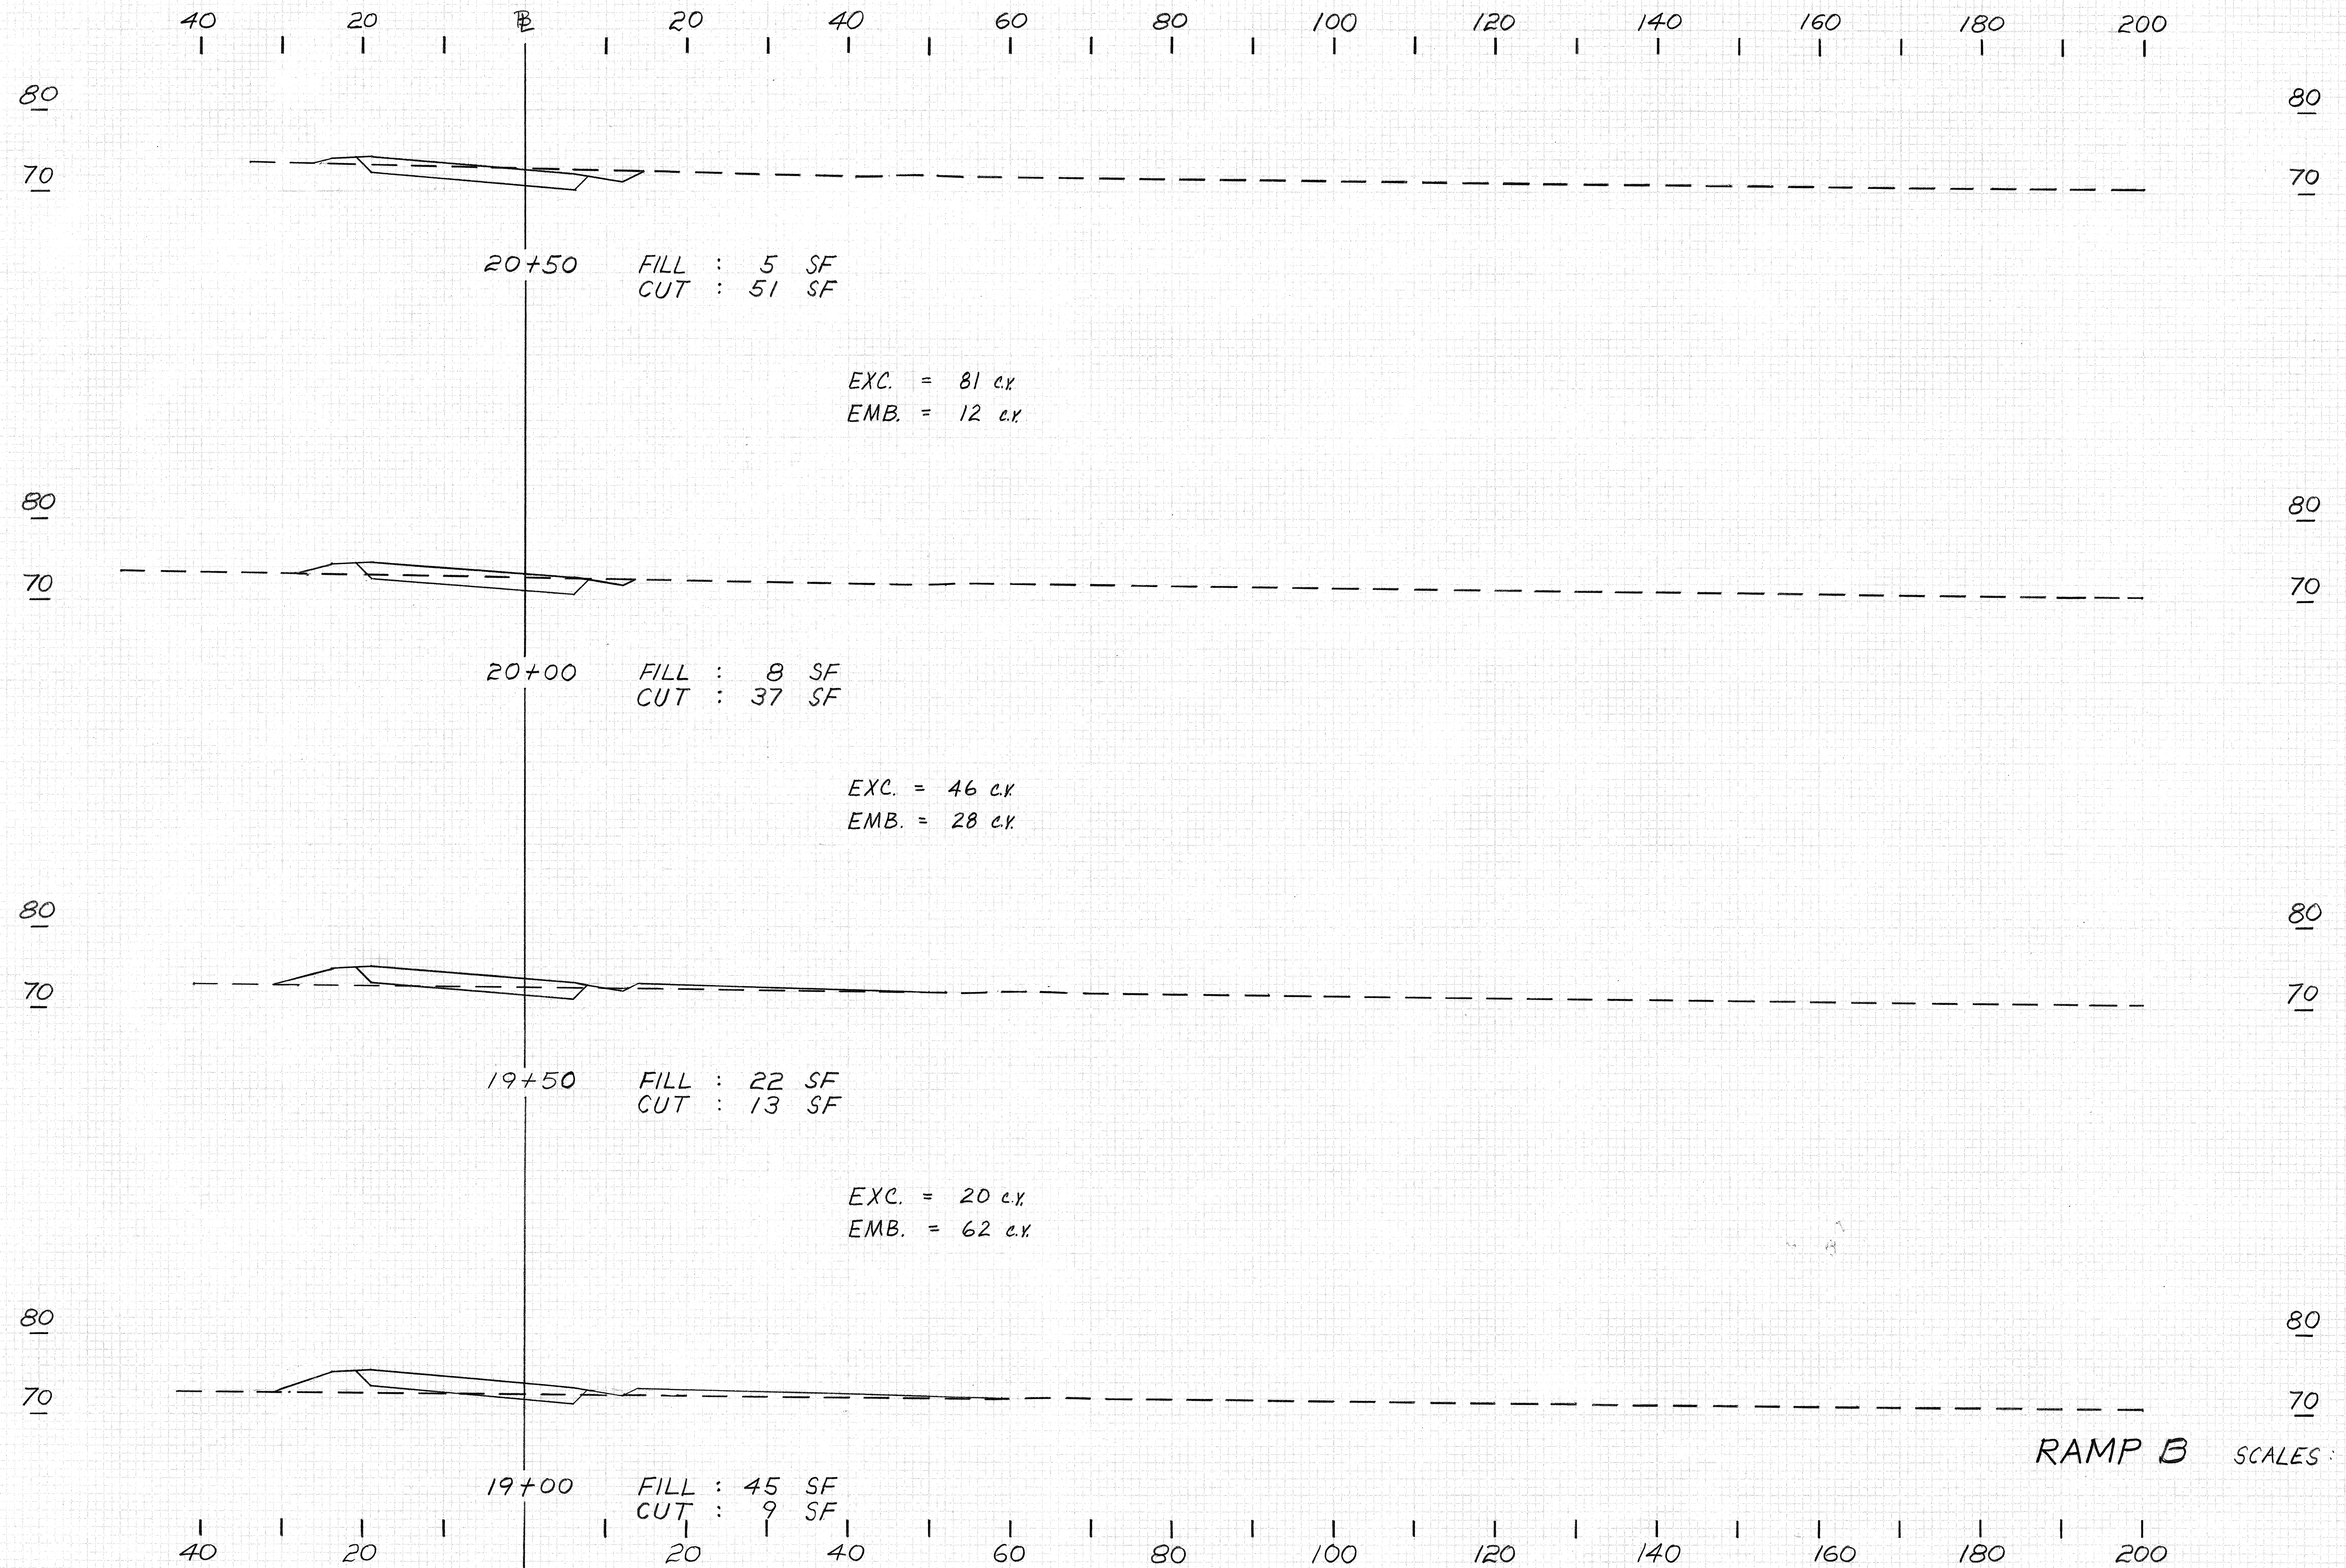




FED. ROAD DIST. NO.	STATE	FED. AID PROJ. NO.	FISCAL YEAR	SHEET NO.	TOTAL SHEETS
HAWAII	HAW.	M-7600(1)	1978	189	198

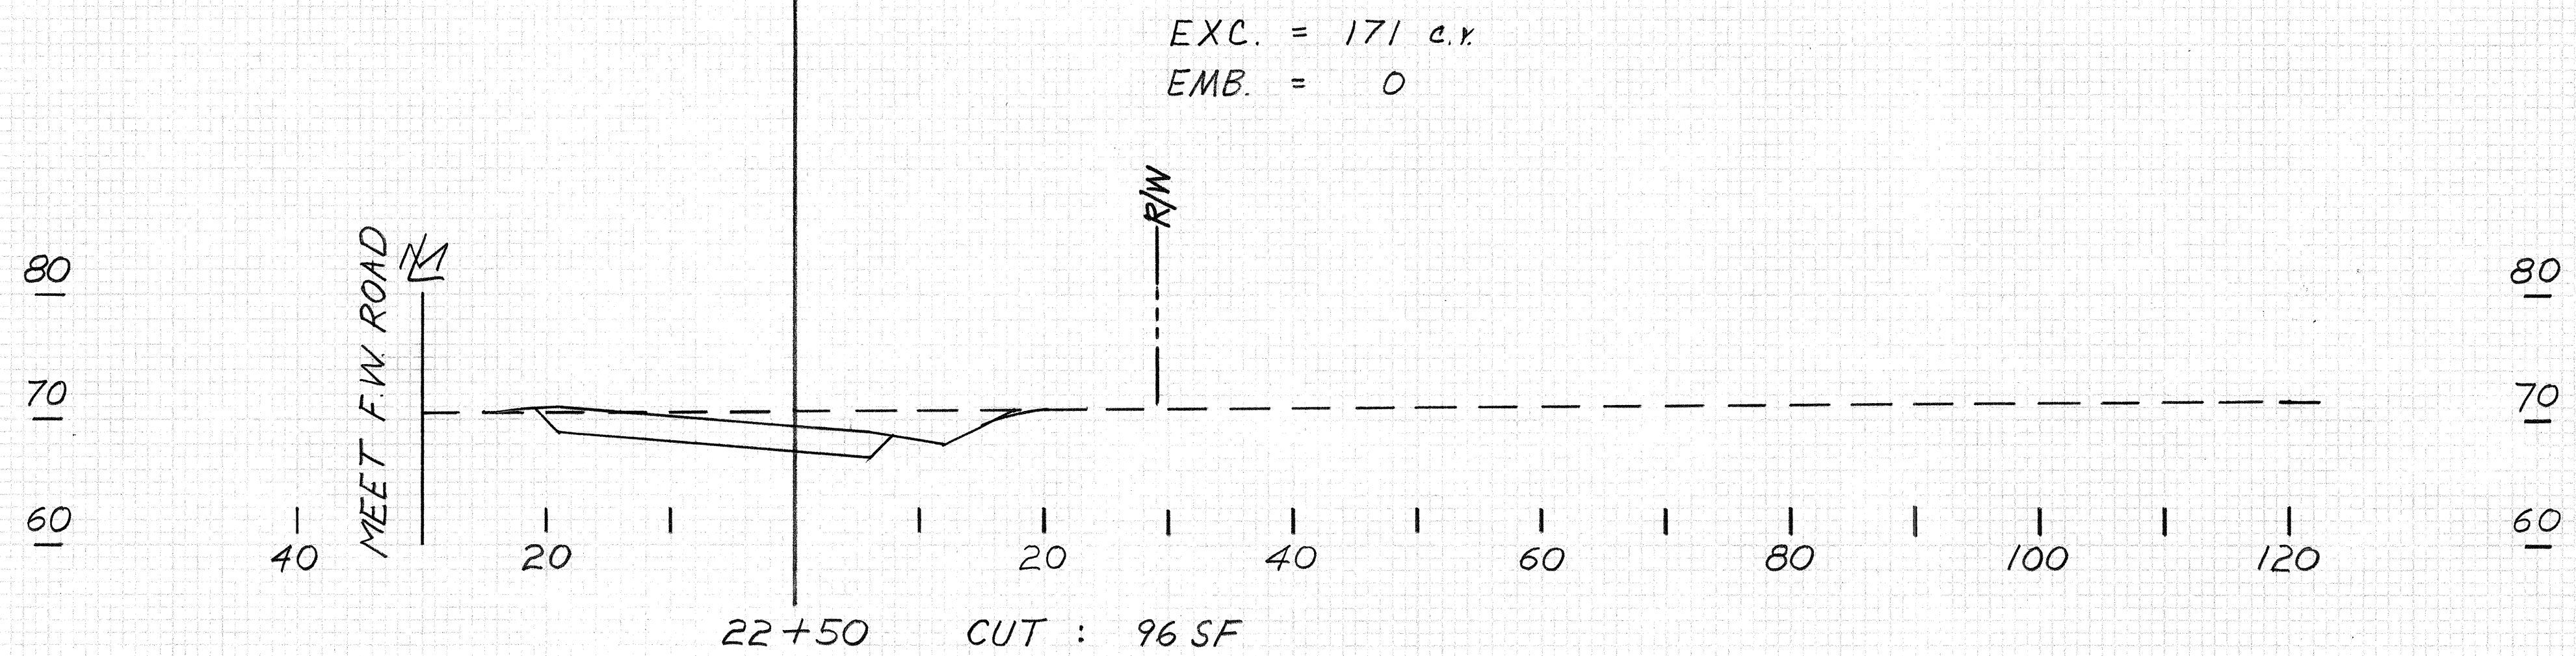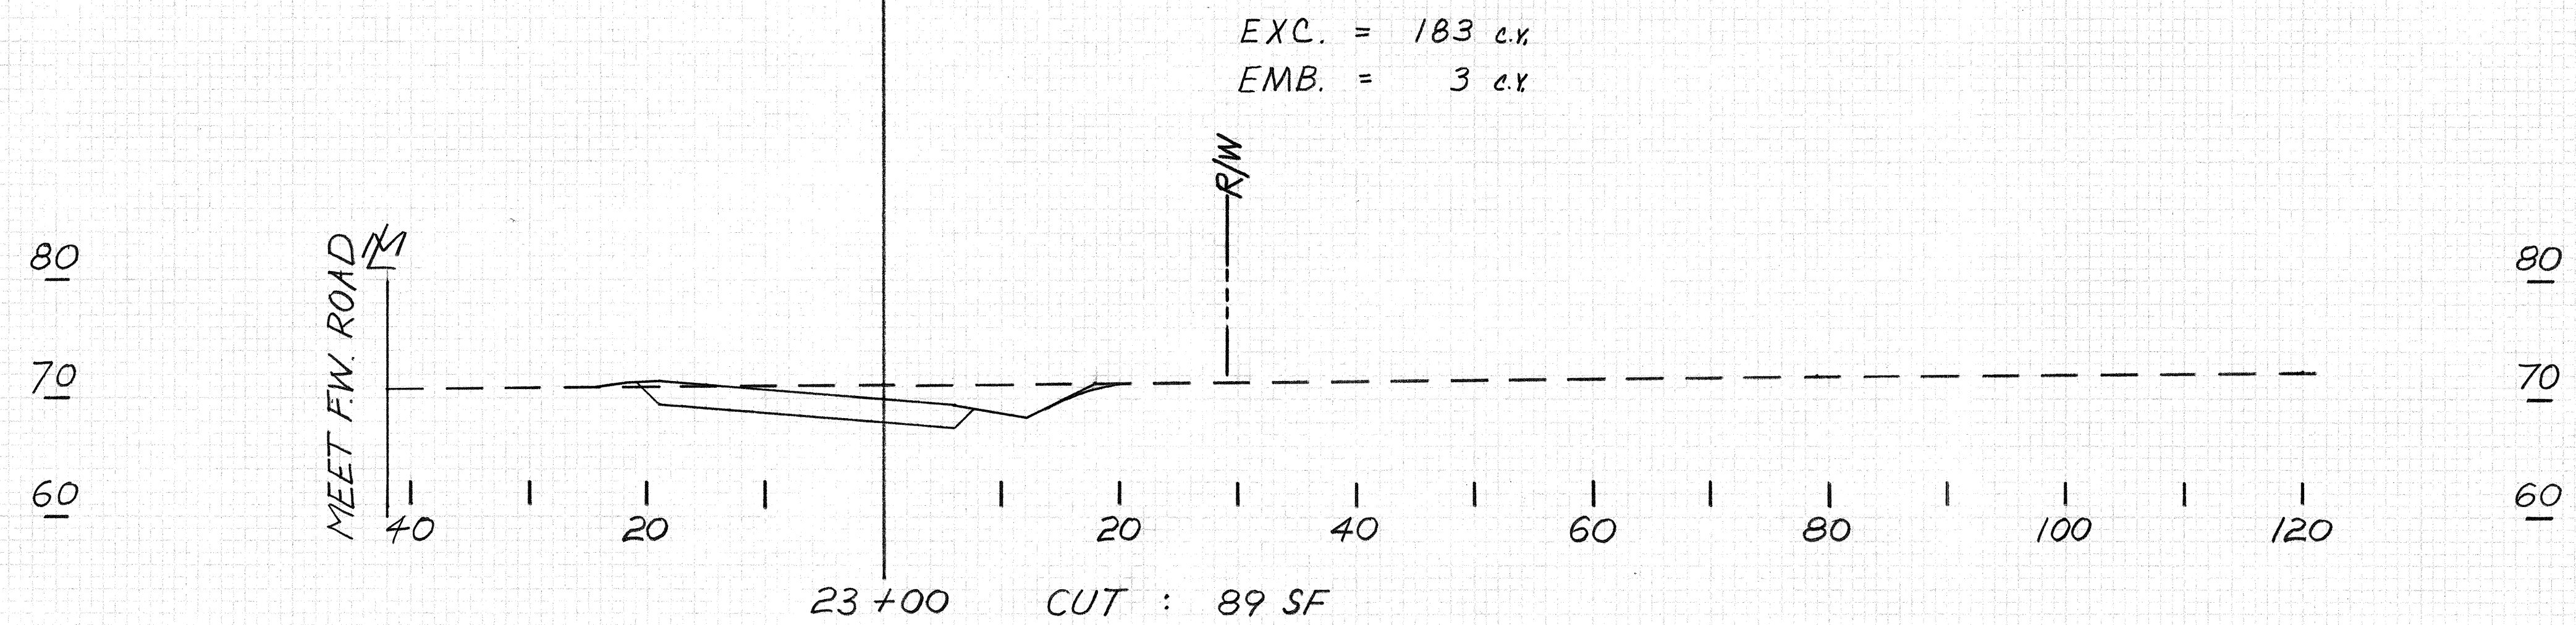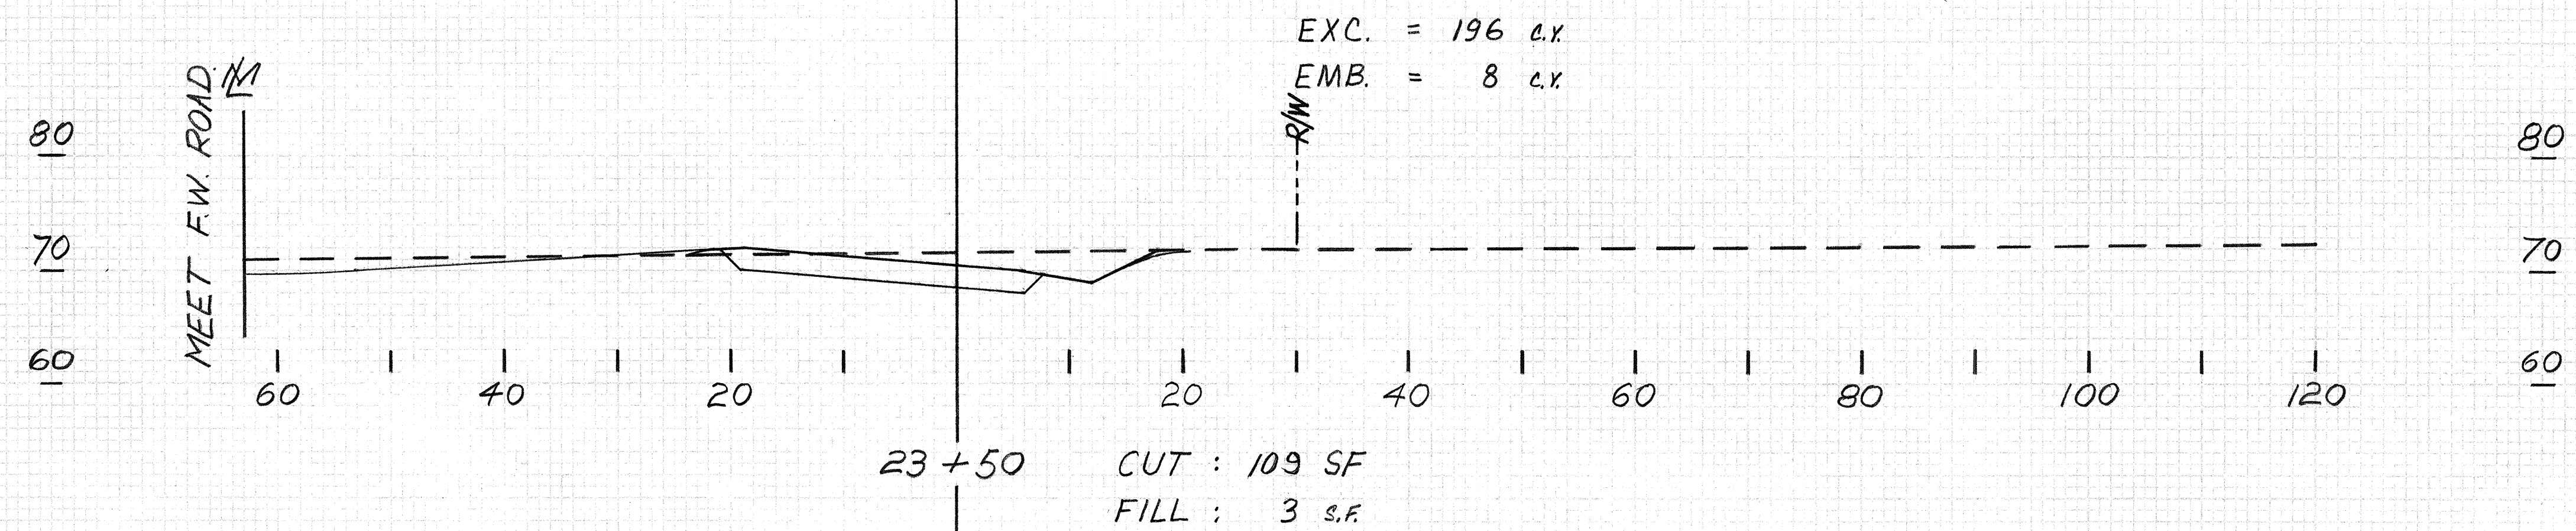

RAMP D


SCALES : HOR : 1" = 10'
VER : 1" = 10'

FED. ROAD DIST. NO.	STATE	FED. AID PROJ. NO.	FISCAL YEAR	SHEET NO.	TOTAL SHEETS
HAWAII	HAW.	M-7600(1)	1978	190	198

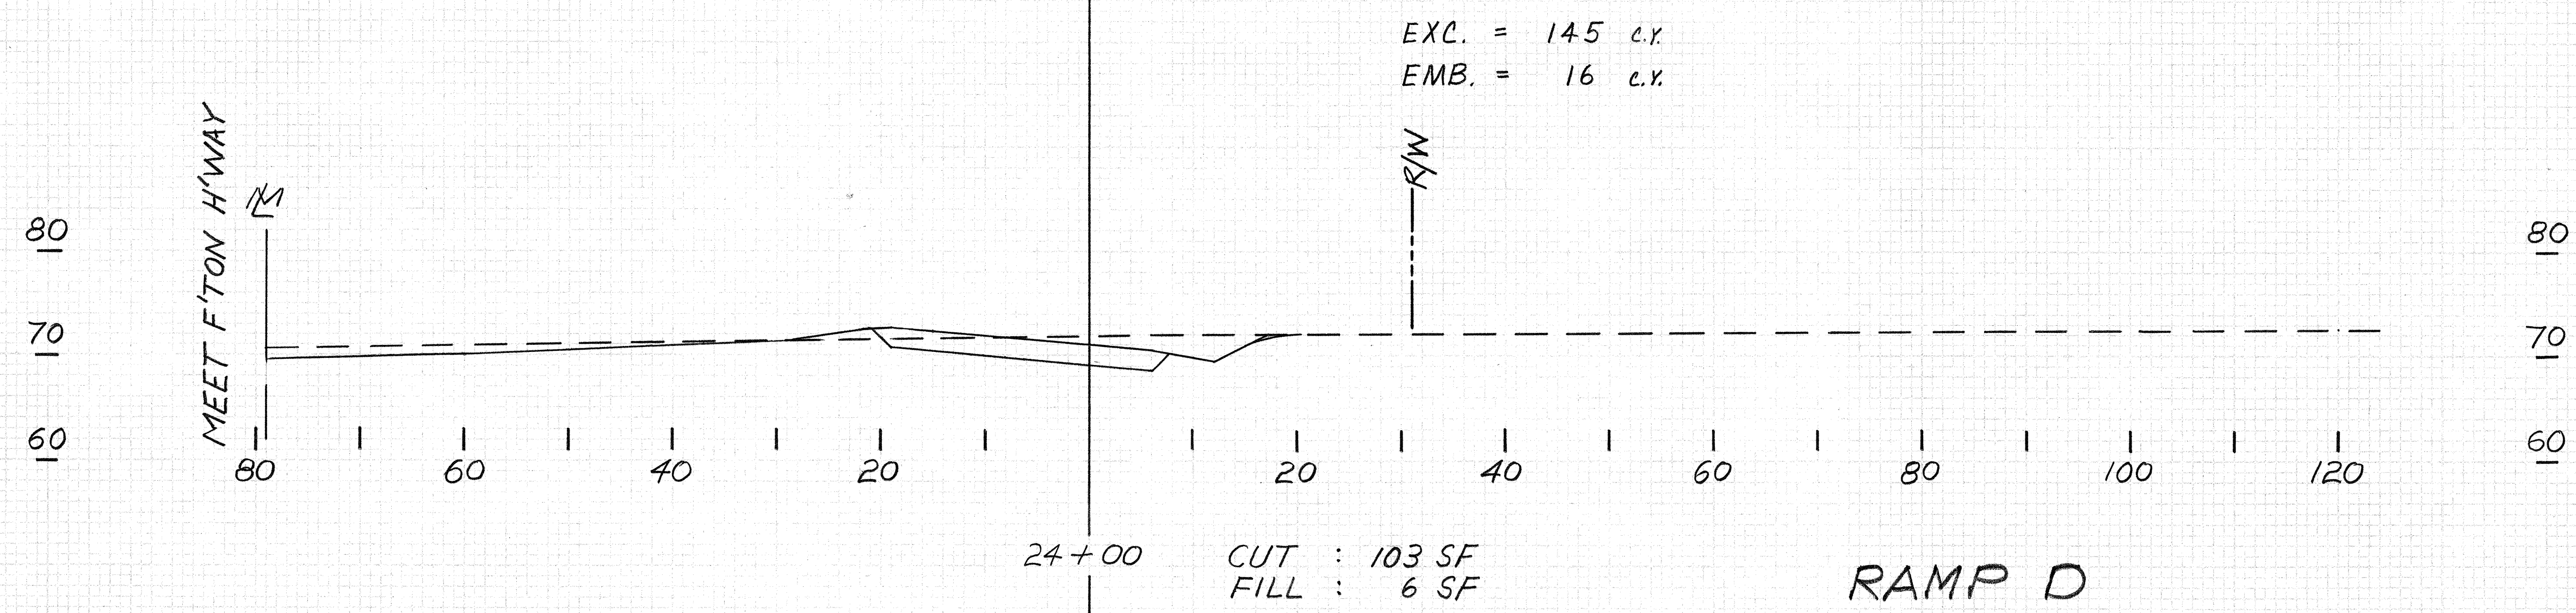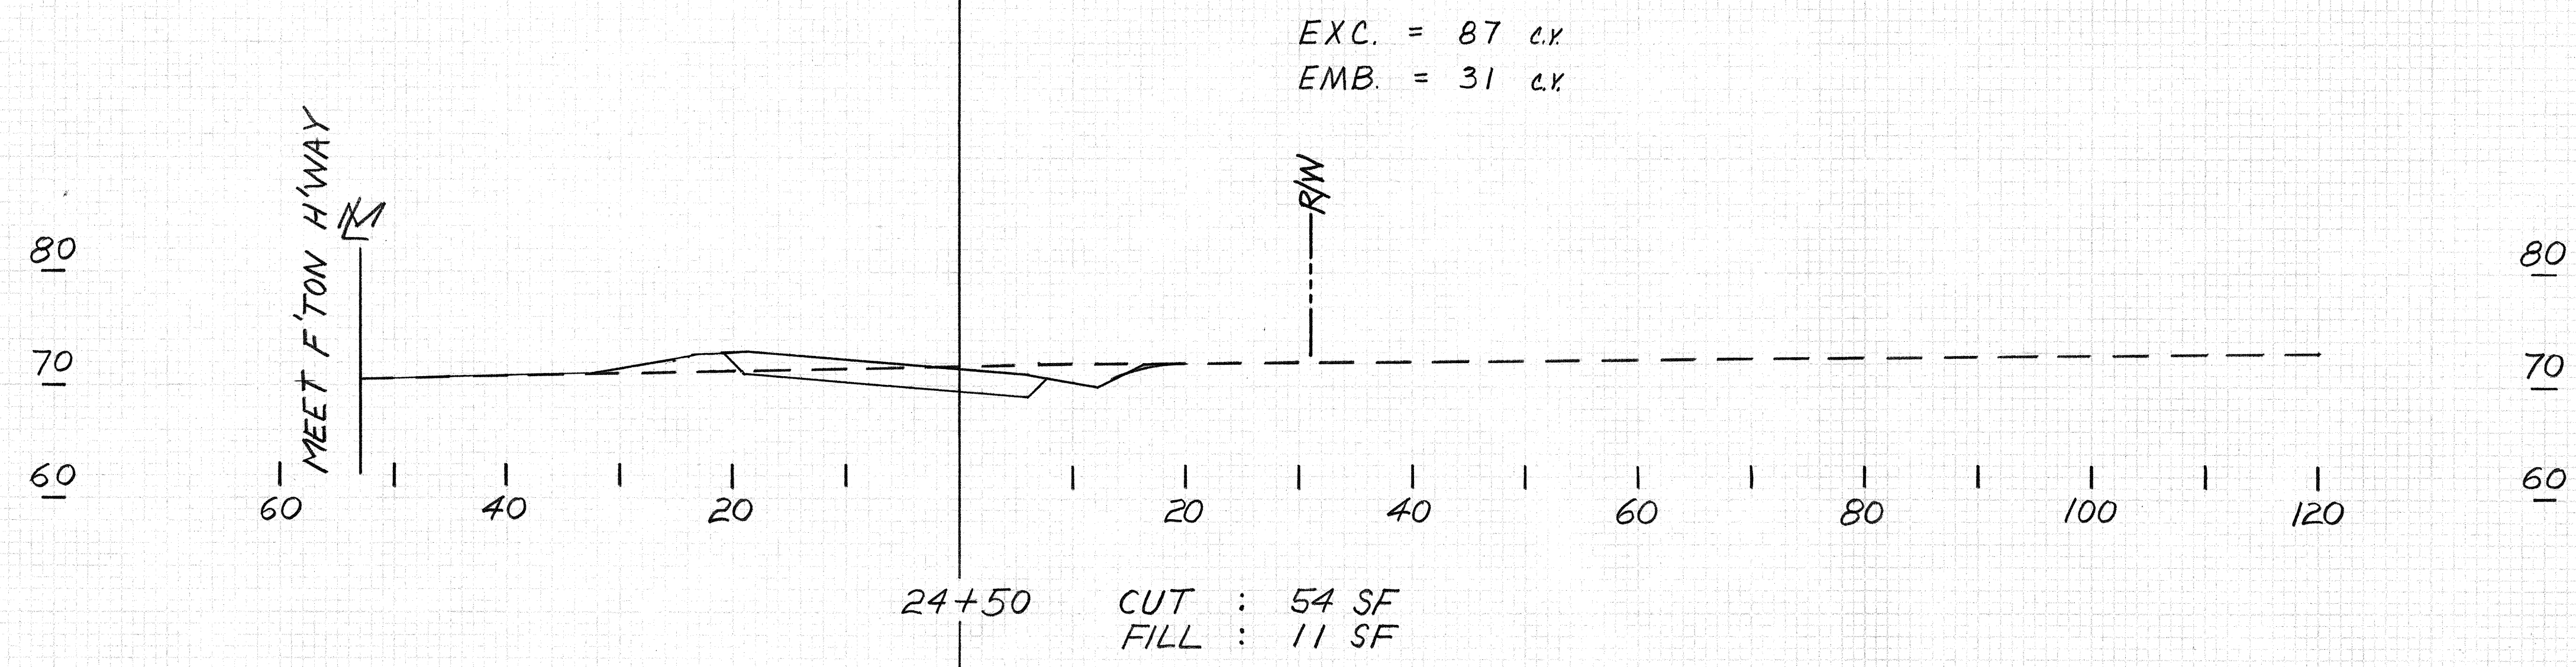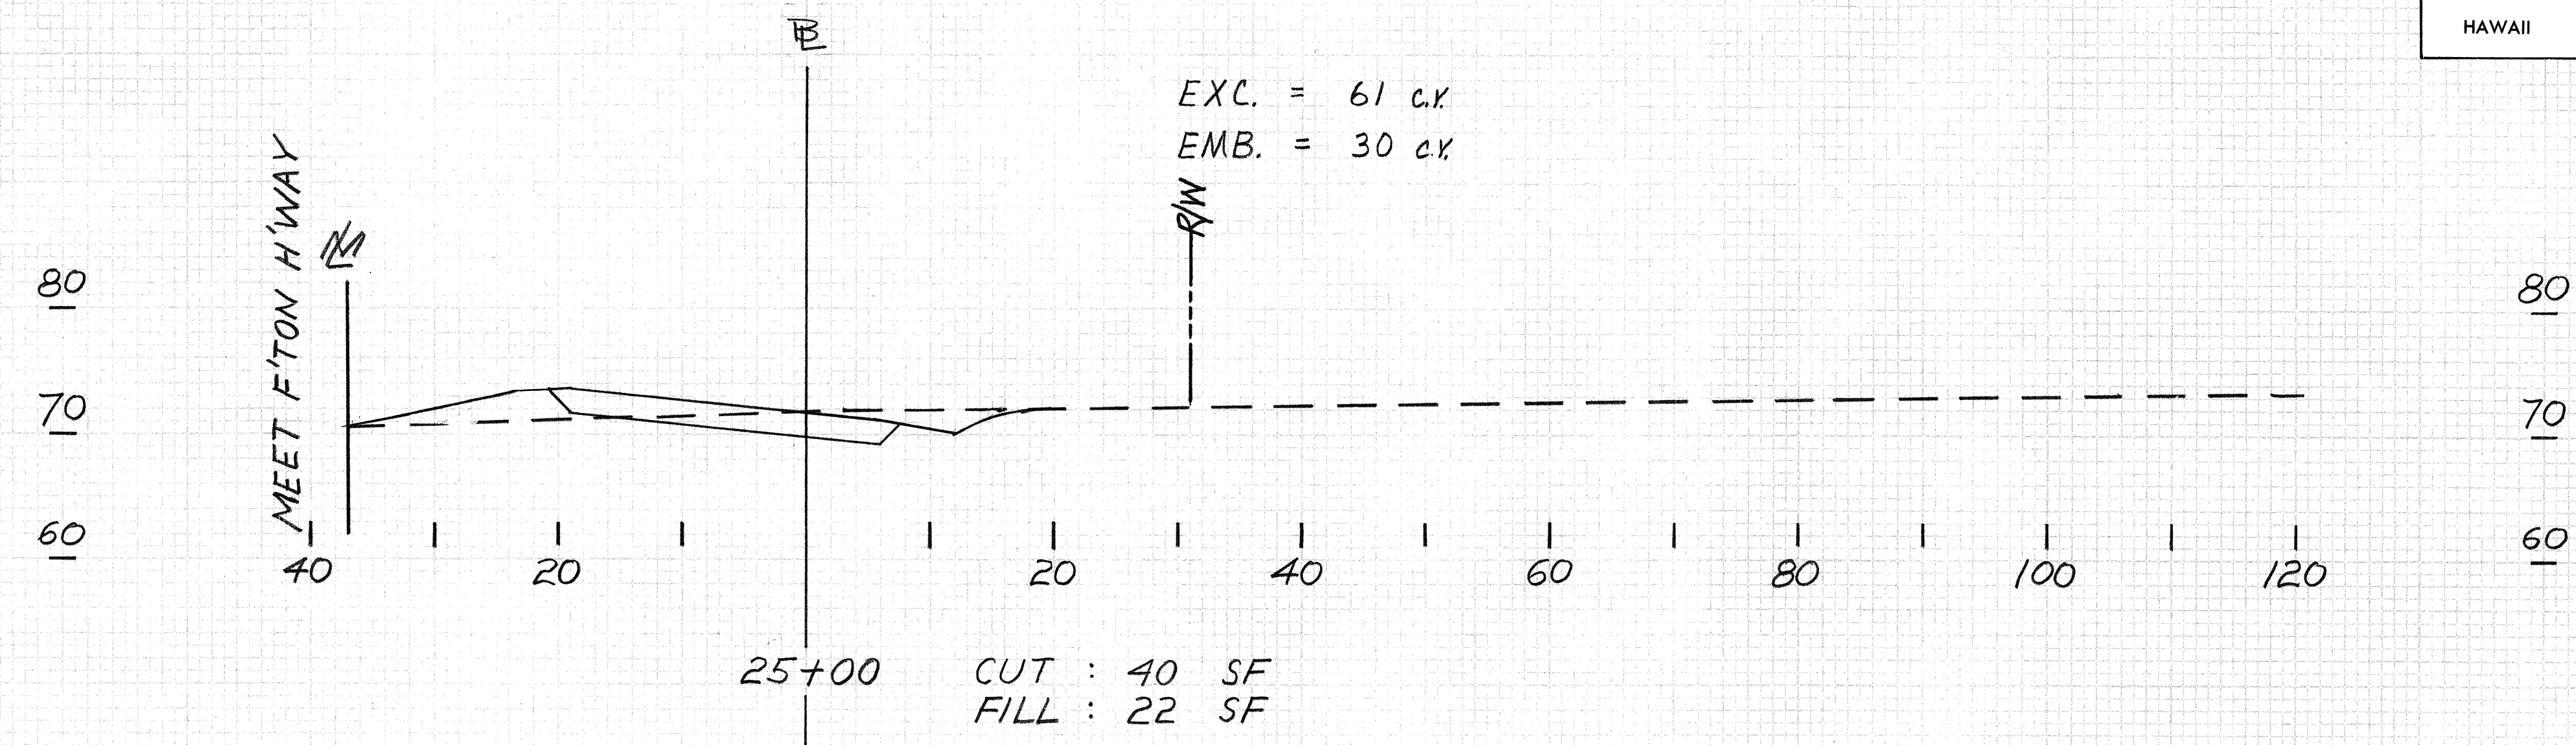

SCALES : HOR : 1"=10'
VER : 1"=10'


FED. ROAD DIST. NO.	STATE	FED. AID PROJ. NO.	FISCAL YEAR	SHEET NO.	TOTAL SHEETS
HAWAII	HAW.	M-7600(1)	1973	191	198

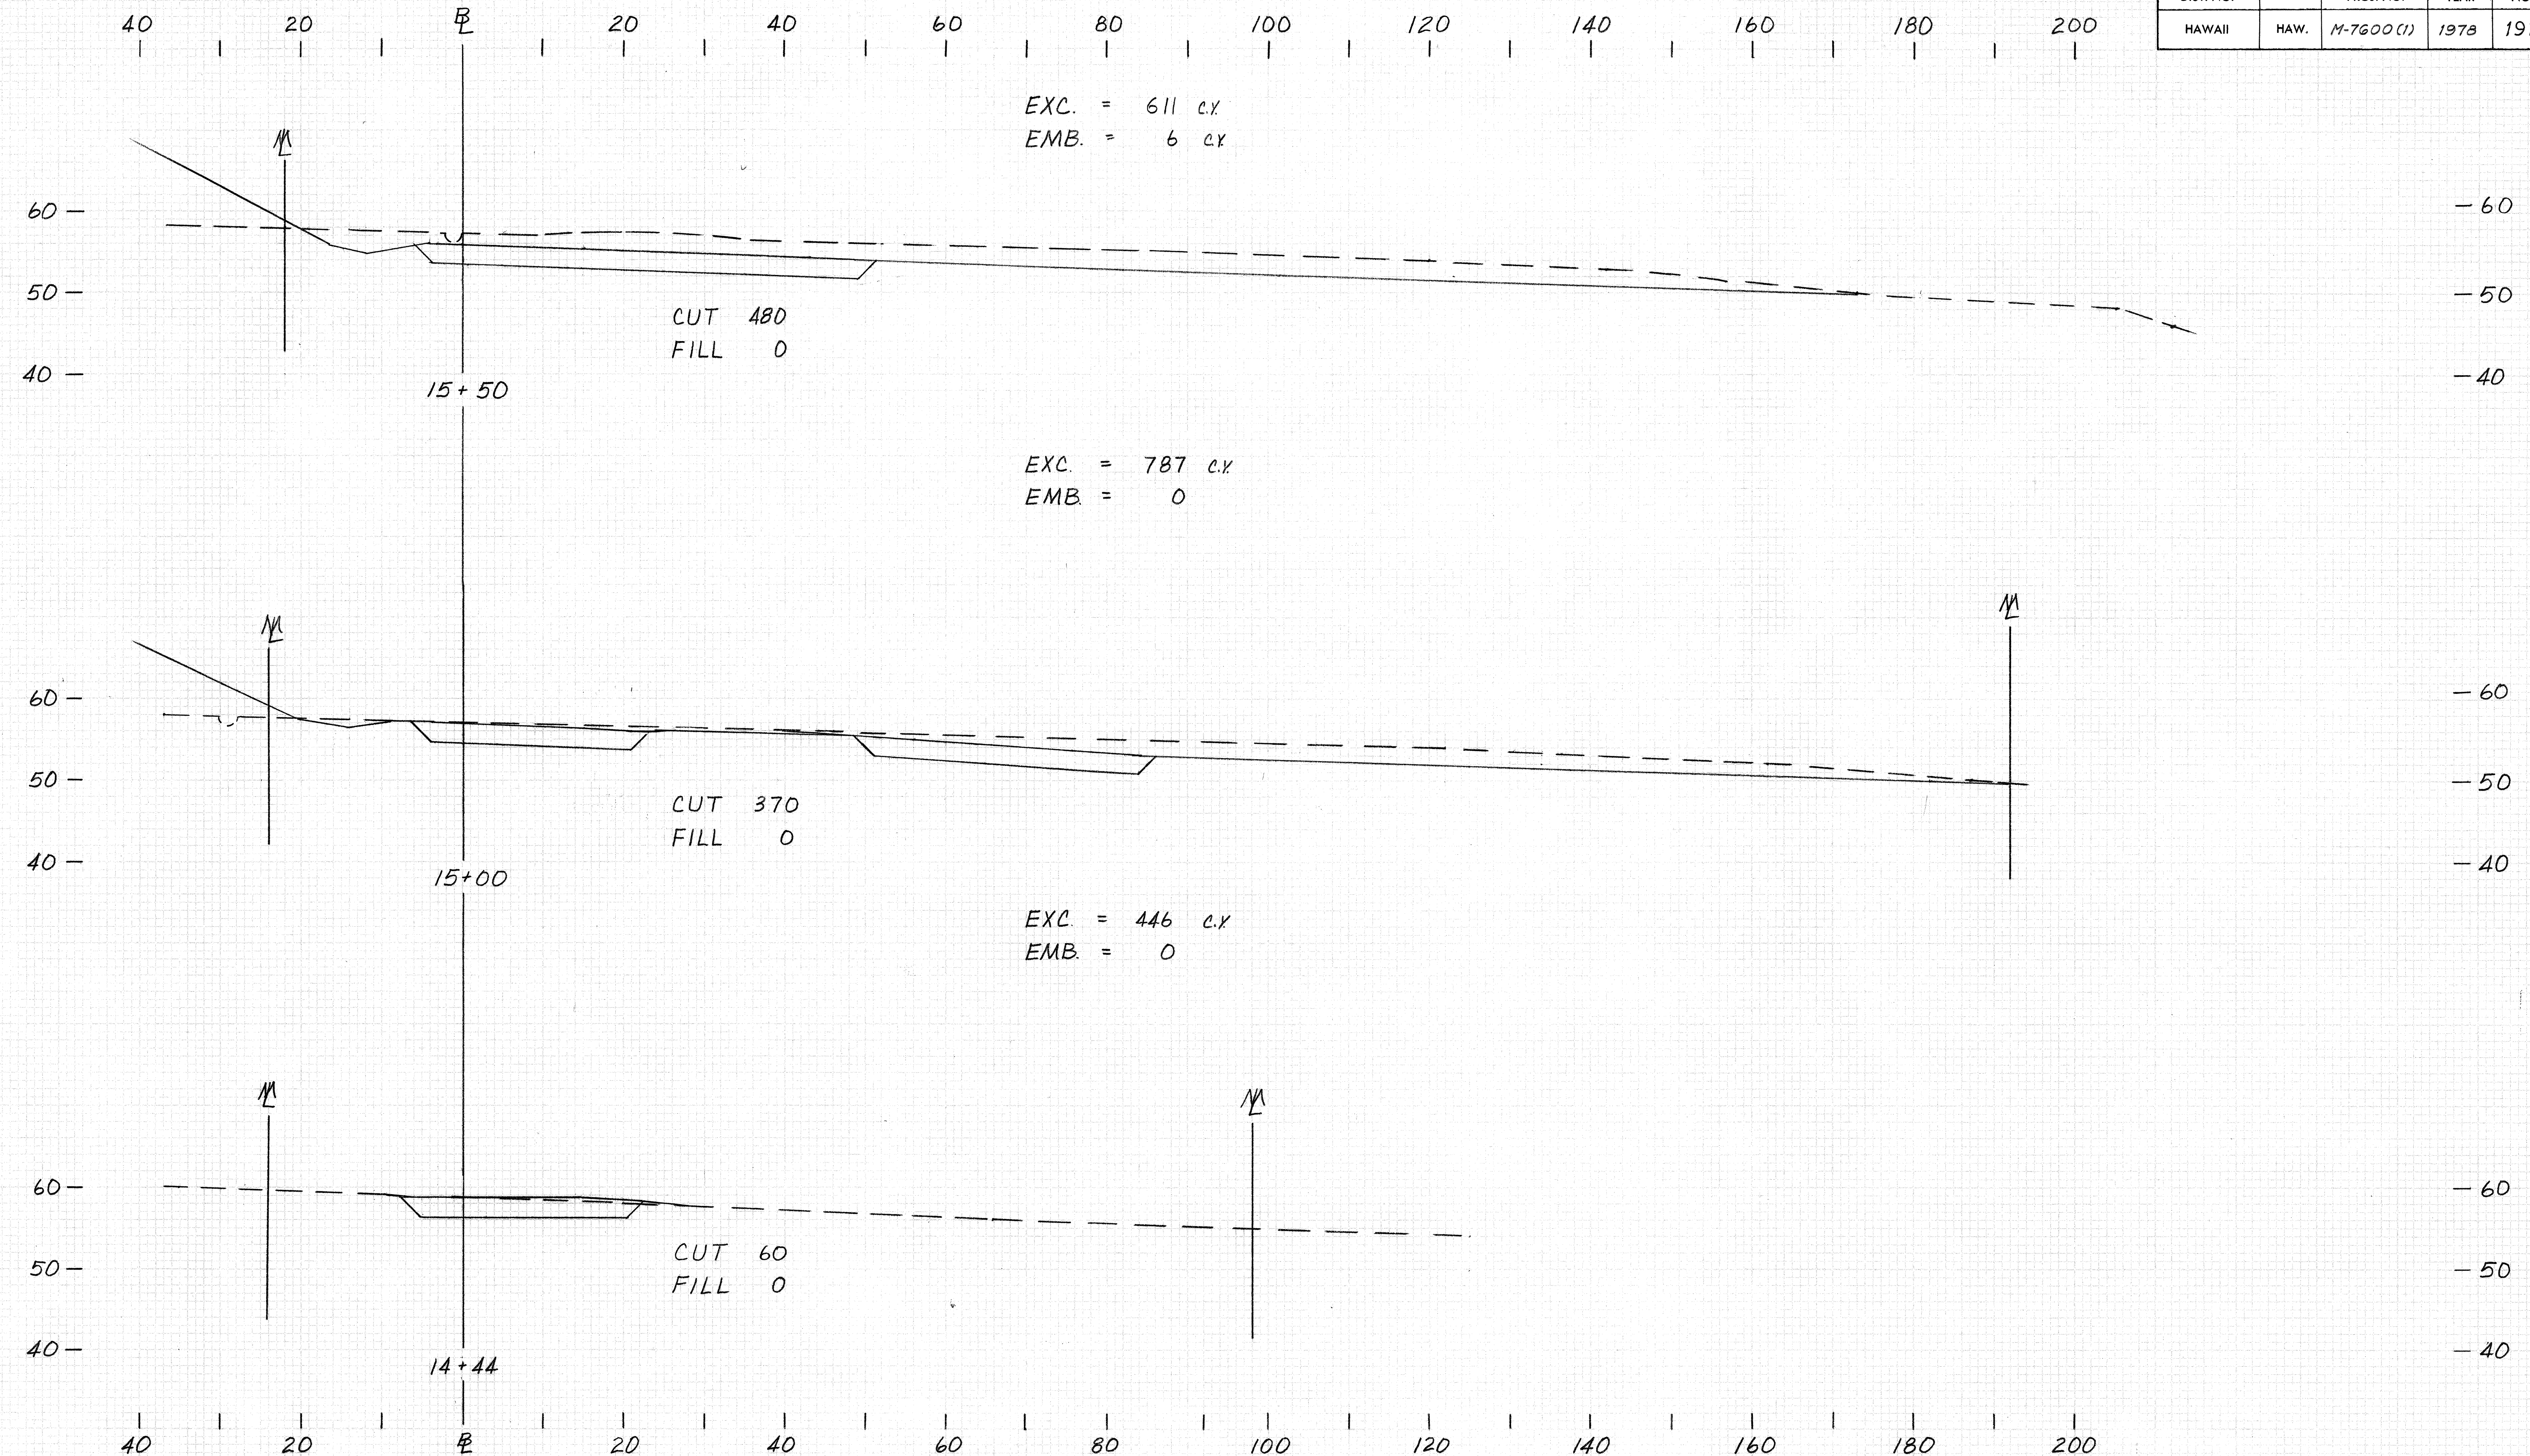

RAMP E

SCALE : HOR. 1" = 10'
VER. 1" = 10'


FED. ROAD DIST. NO.	STATE	FED. AID PROJ. NO.	FISCAL YEAR	SHEET NO.	TOTAL SHEETS
HAWAII	HAW.	M-7600(1)	1978	192	198

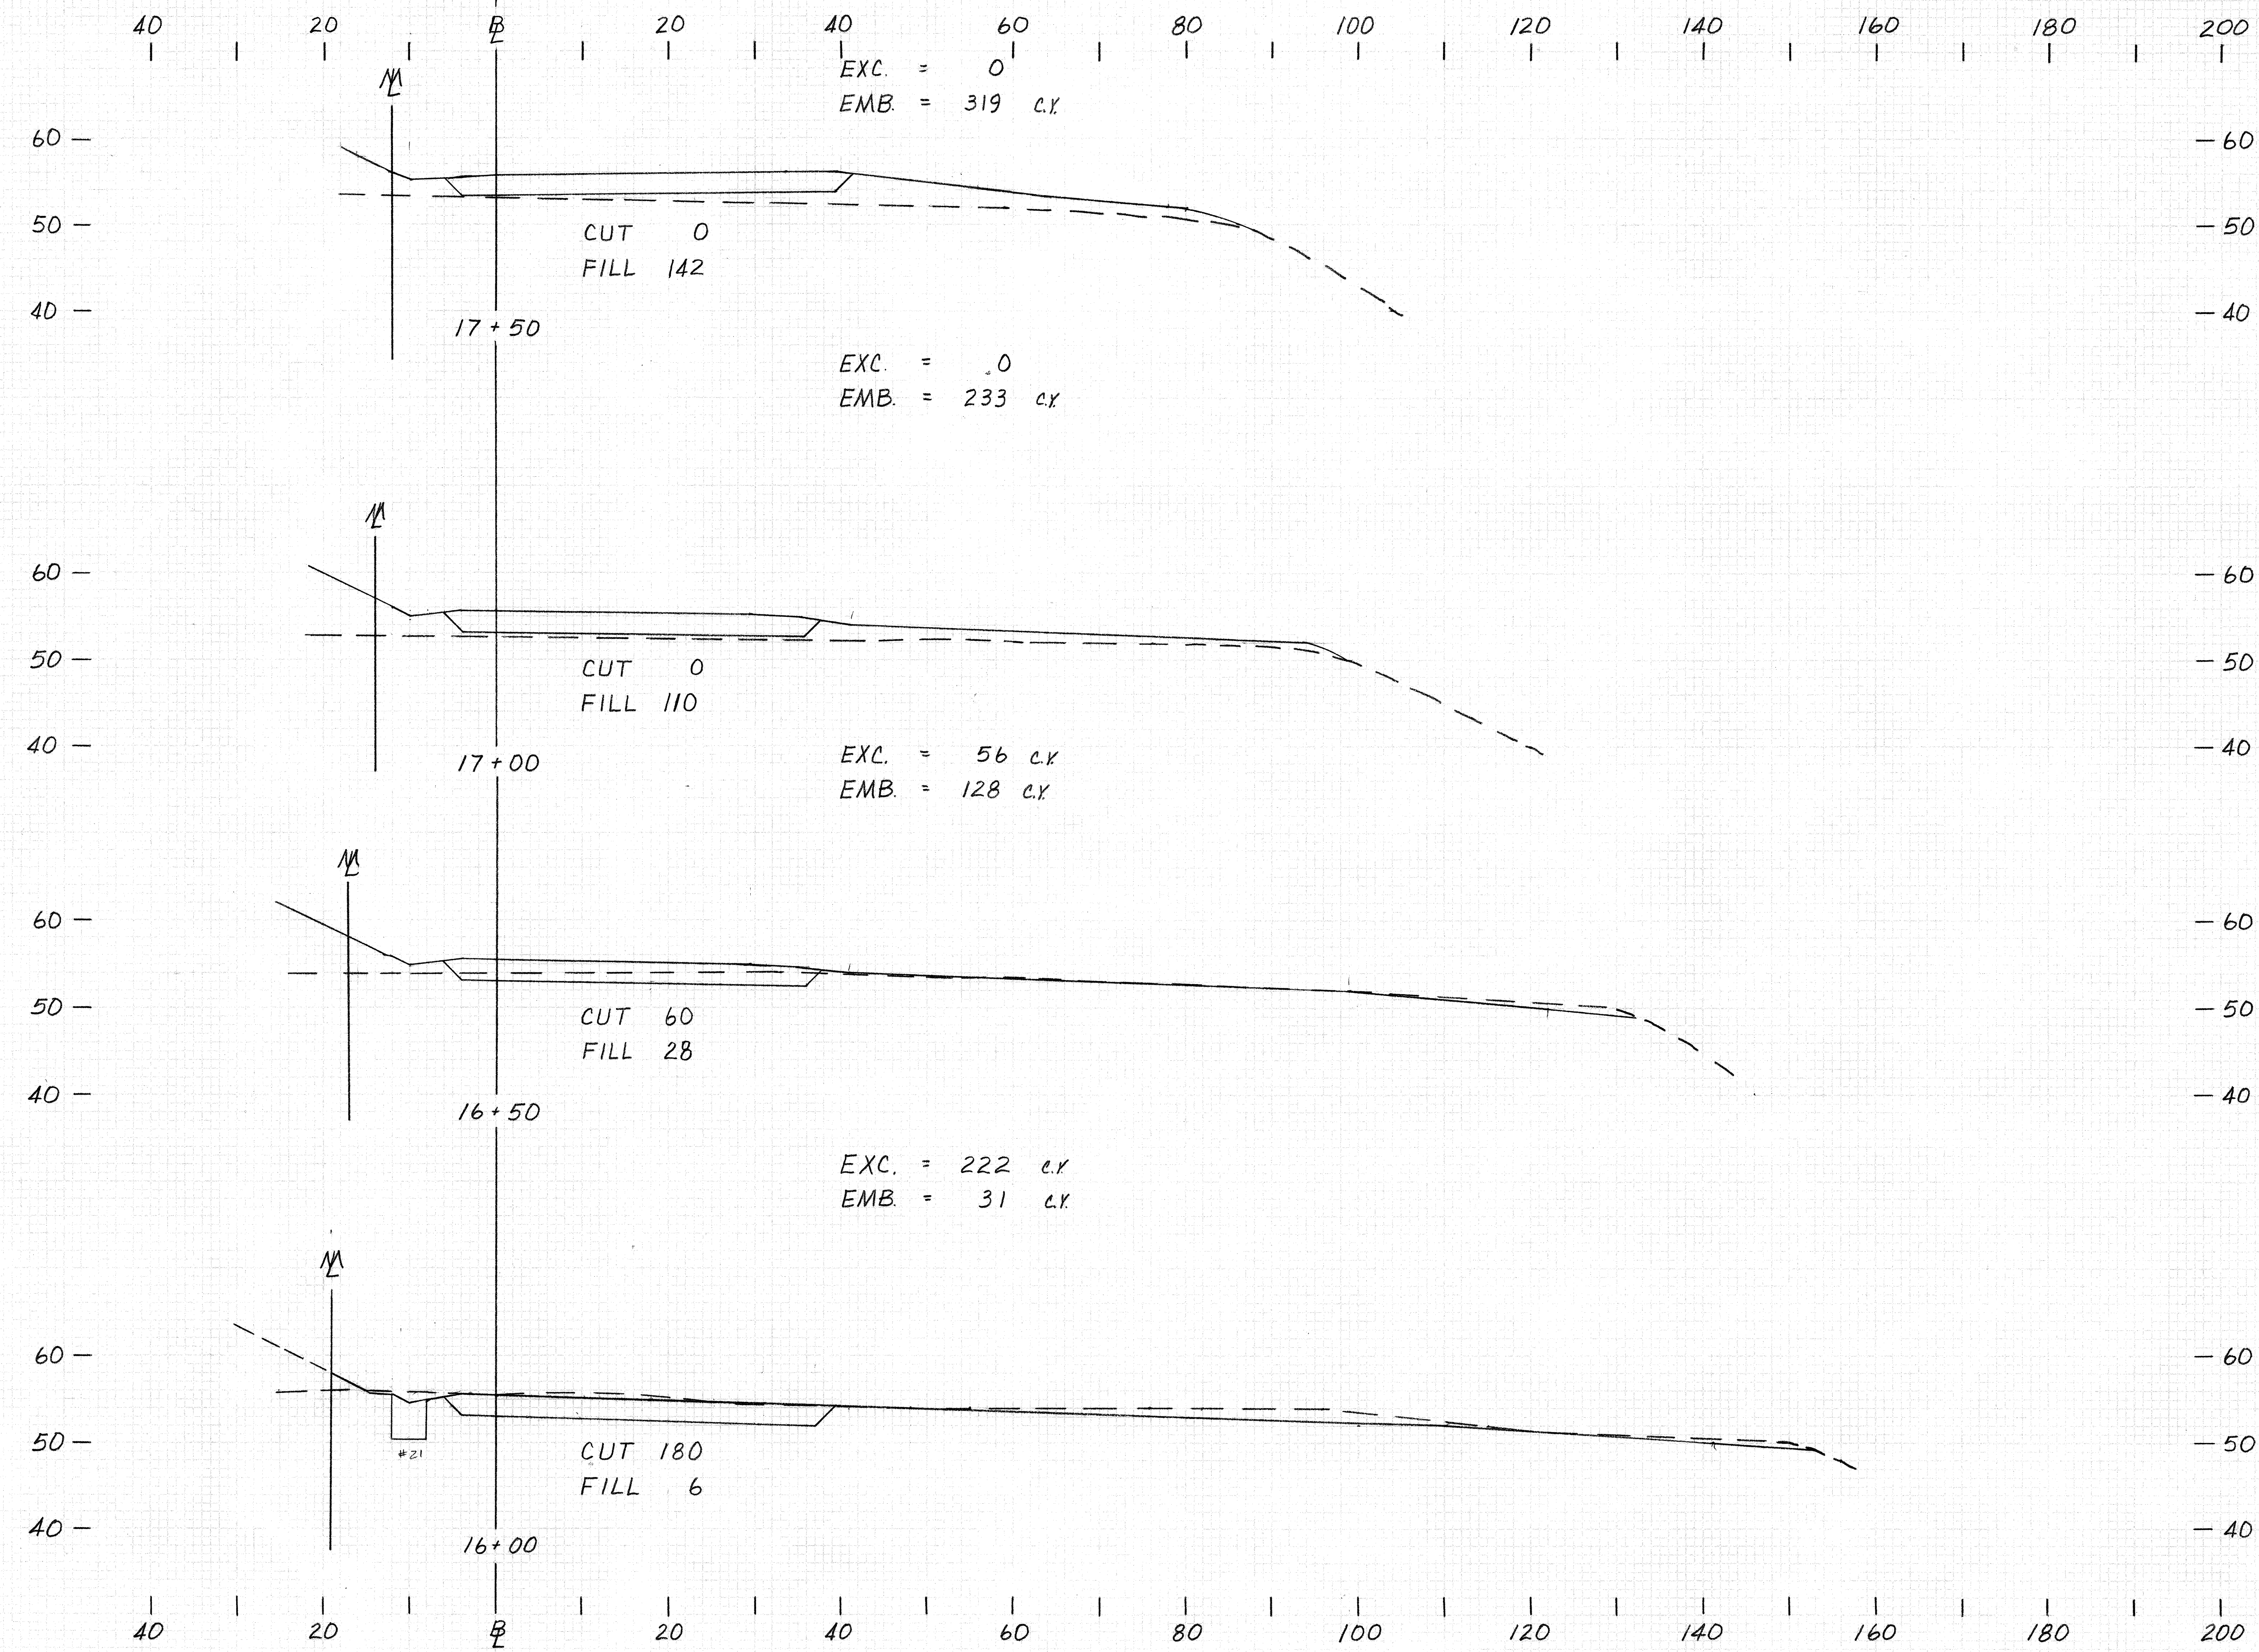


RAMP E

SCALE : HOR. 1" = 10'
 VER. 1" = 10'


FED. ROAD DIST. NO.	STATE	FED. AID PROJ. NO.	FISCAL YEAR	SHEET NO.	TOTAL SHEETS
HAWAII	HAW.	M-7600(1)	1978	193	198

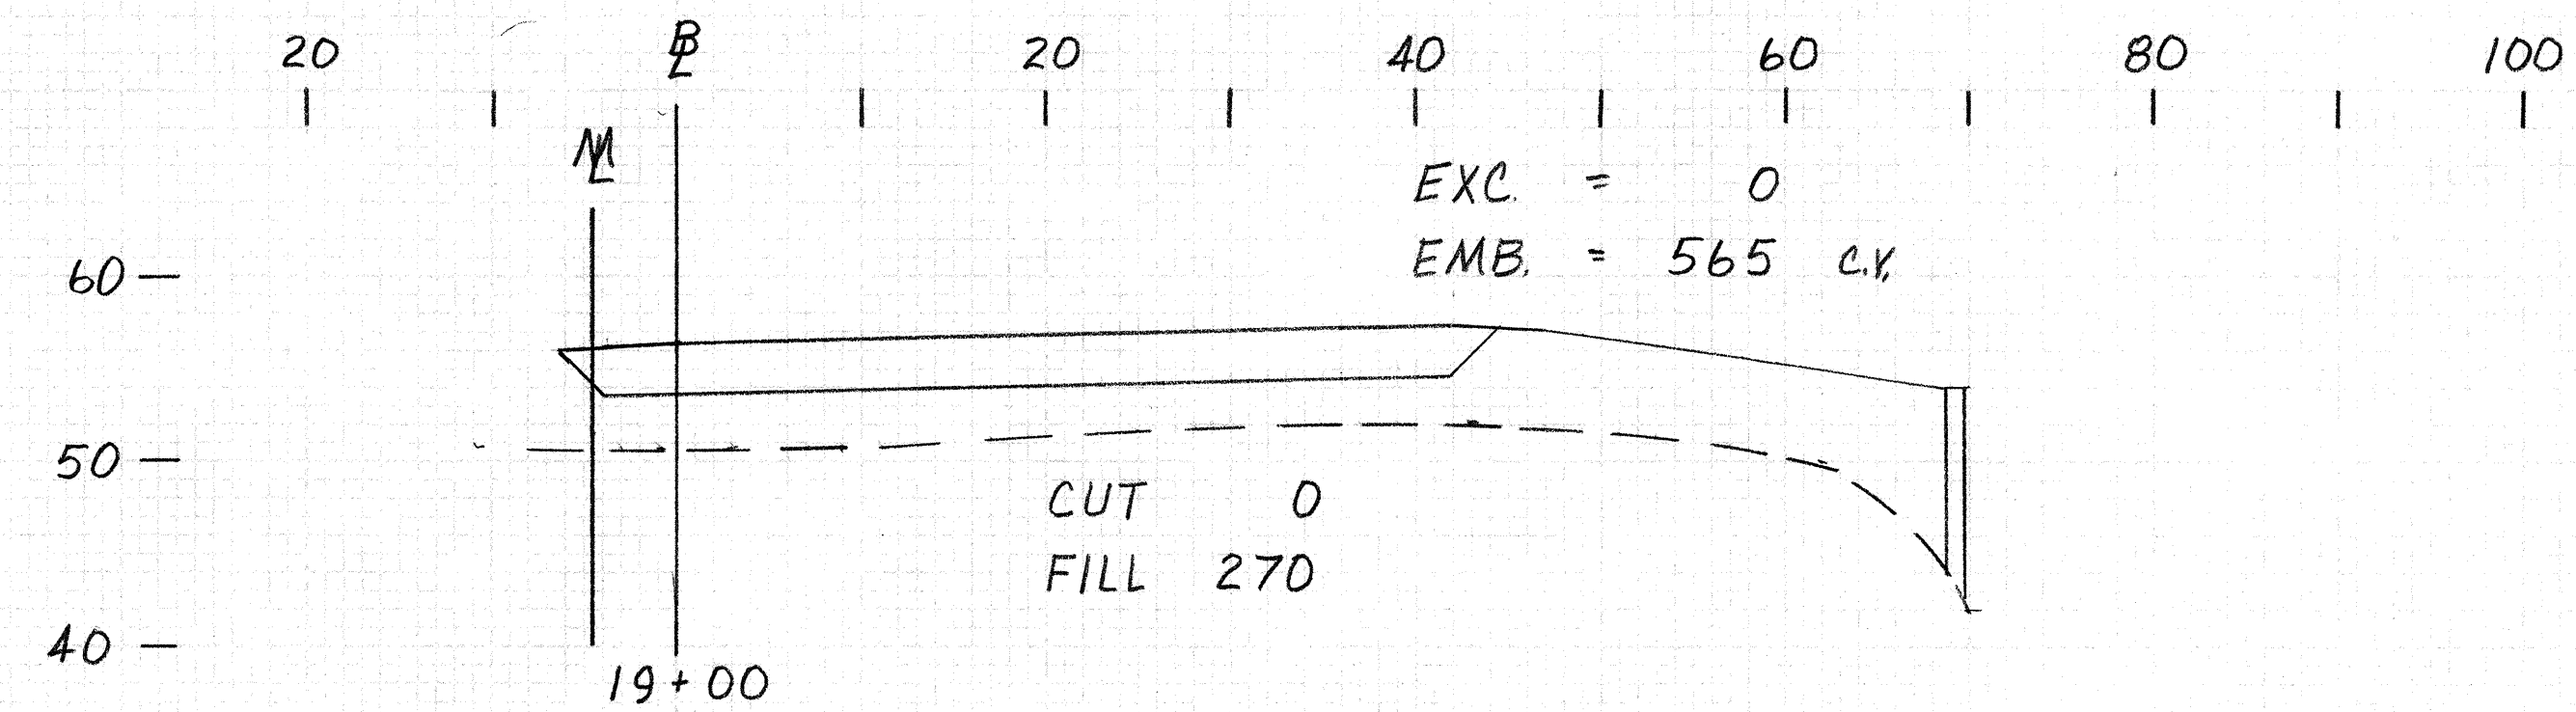

EXC. = 0
EMB. = 467 CY

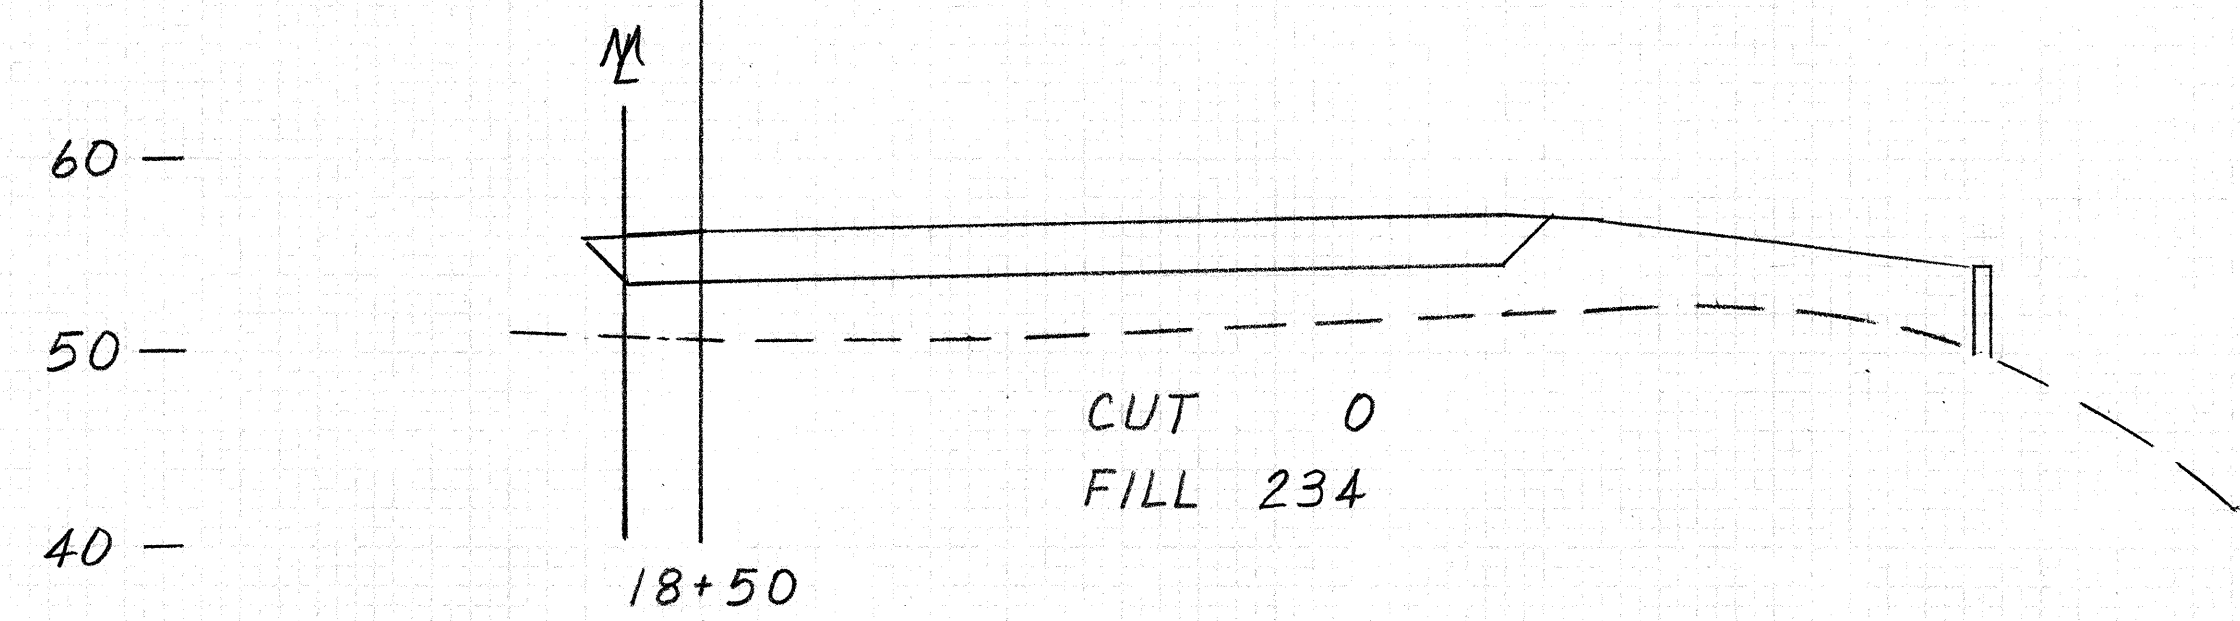


EXC. = 0
EMB. = 404 CY

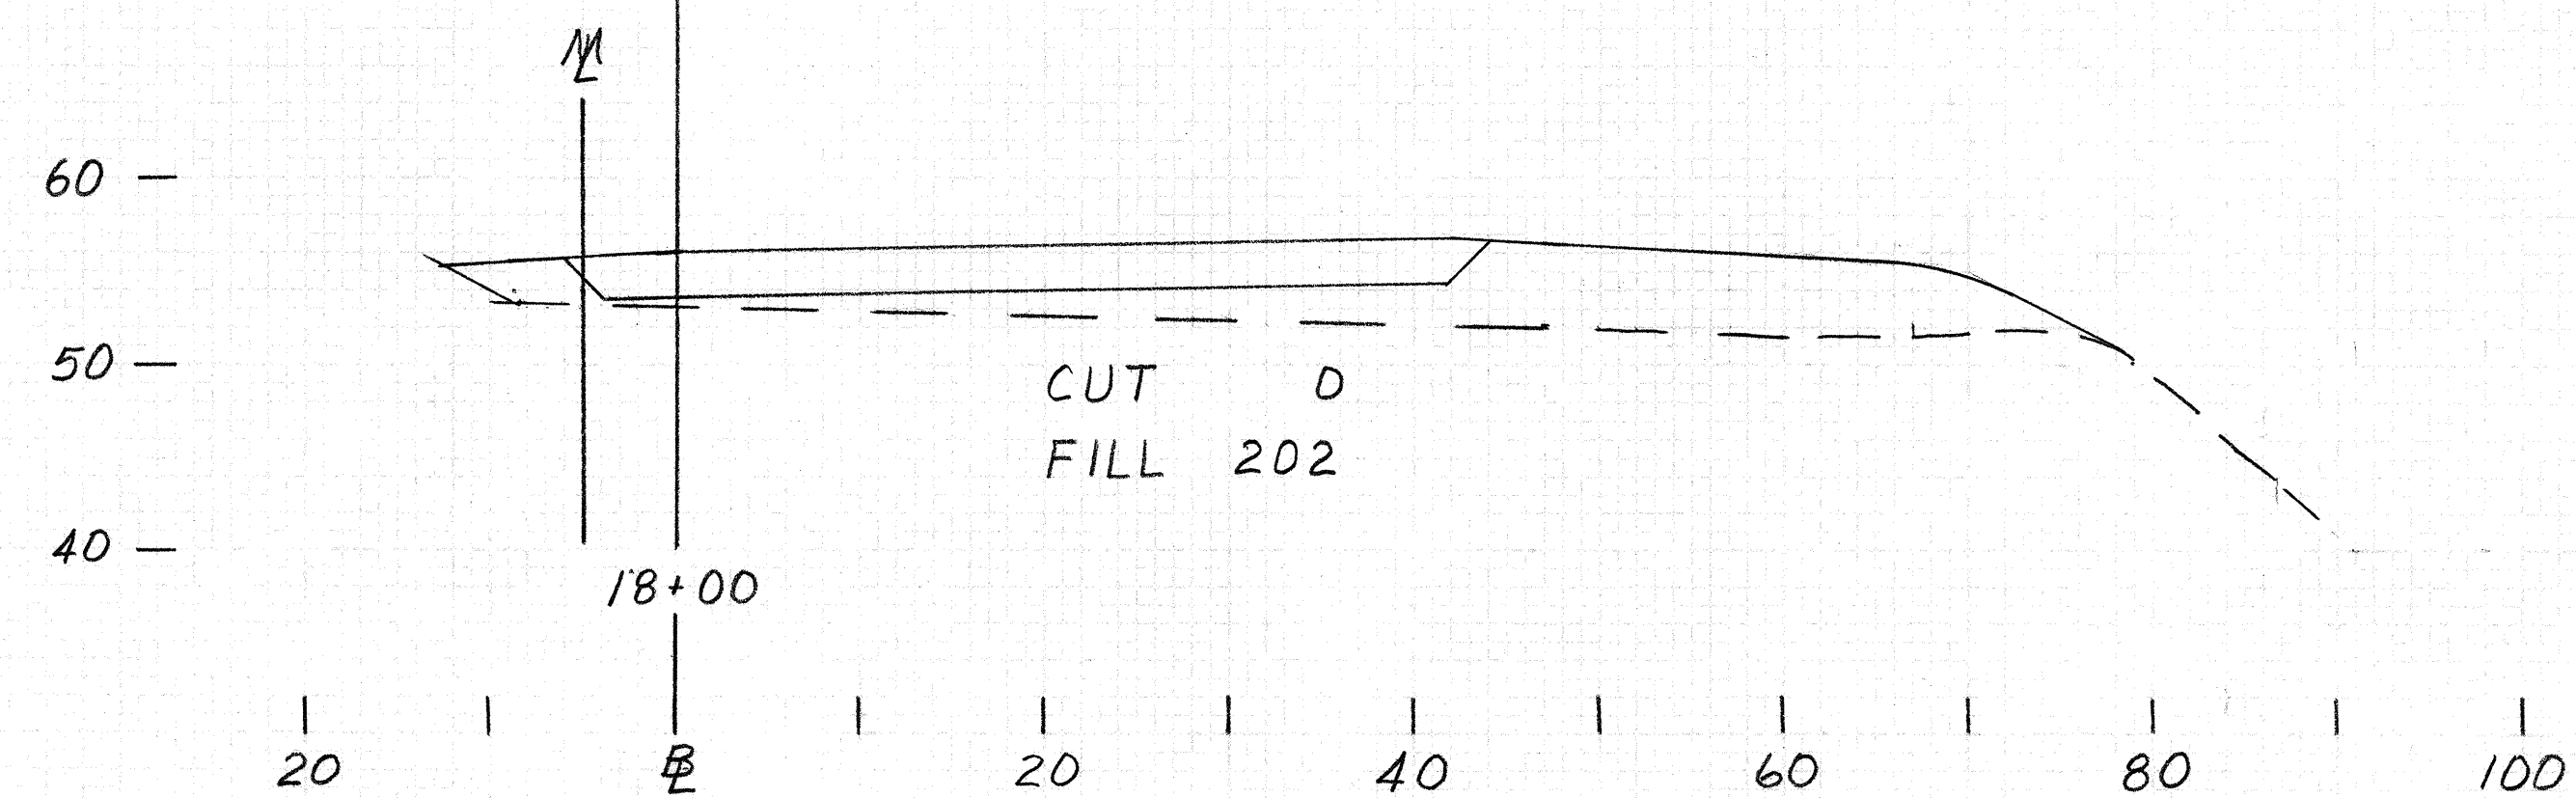


CUT 0
FILL 202


RAMP E

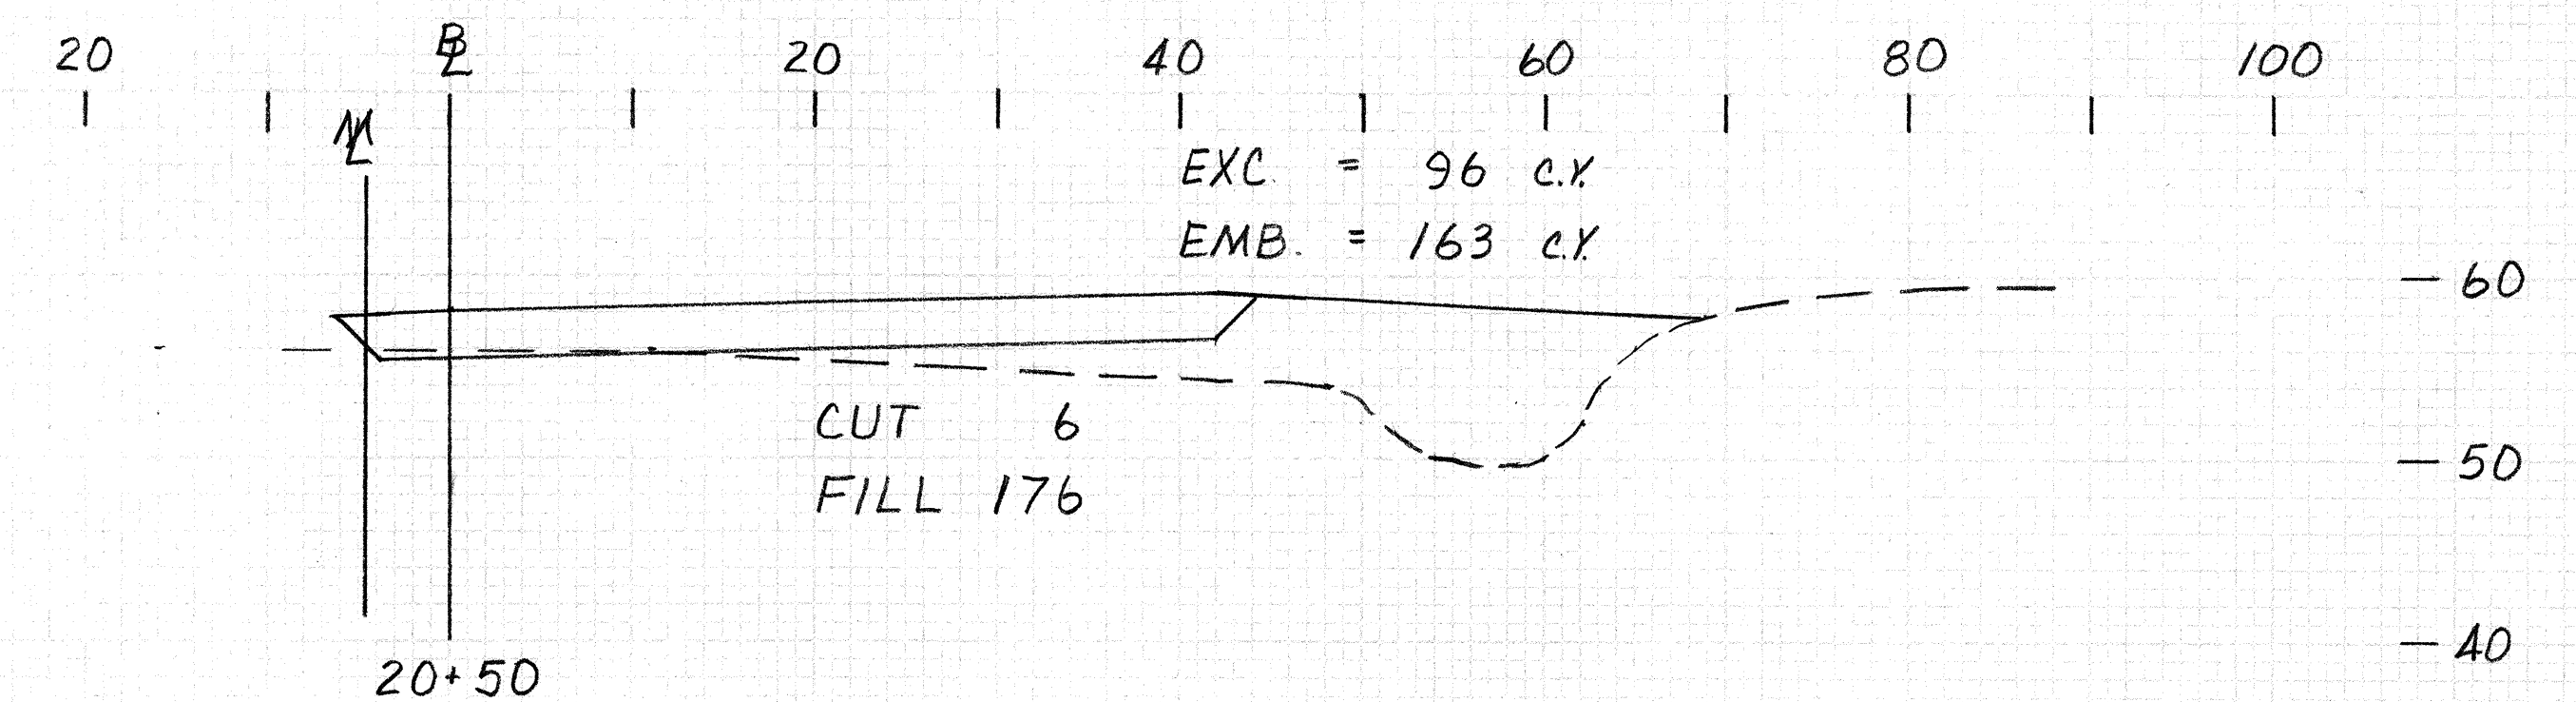

EXC. = 6 CY
EMB. = 357 CY

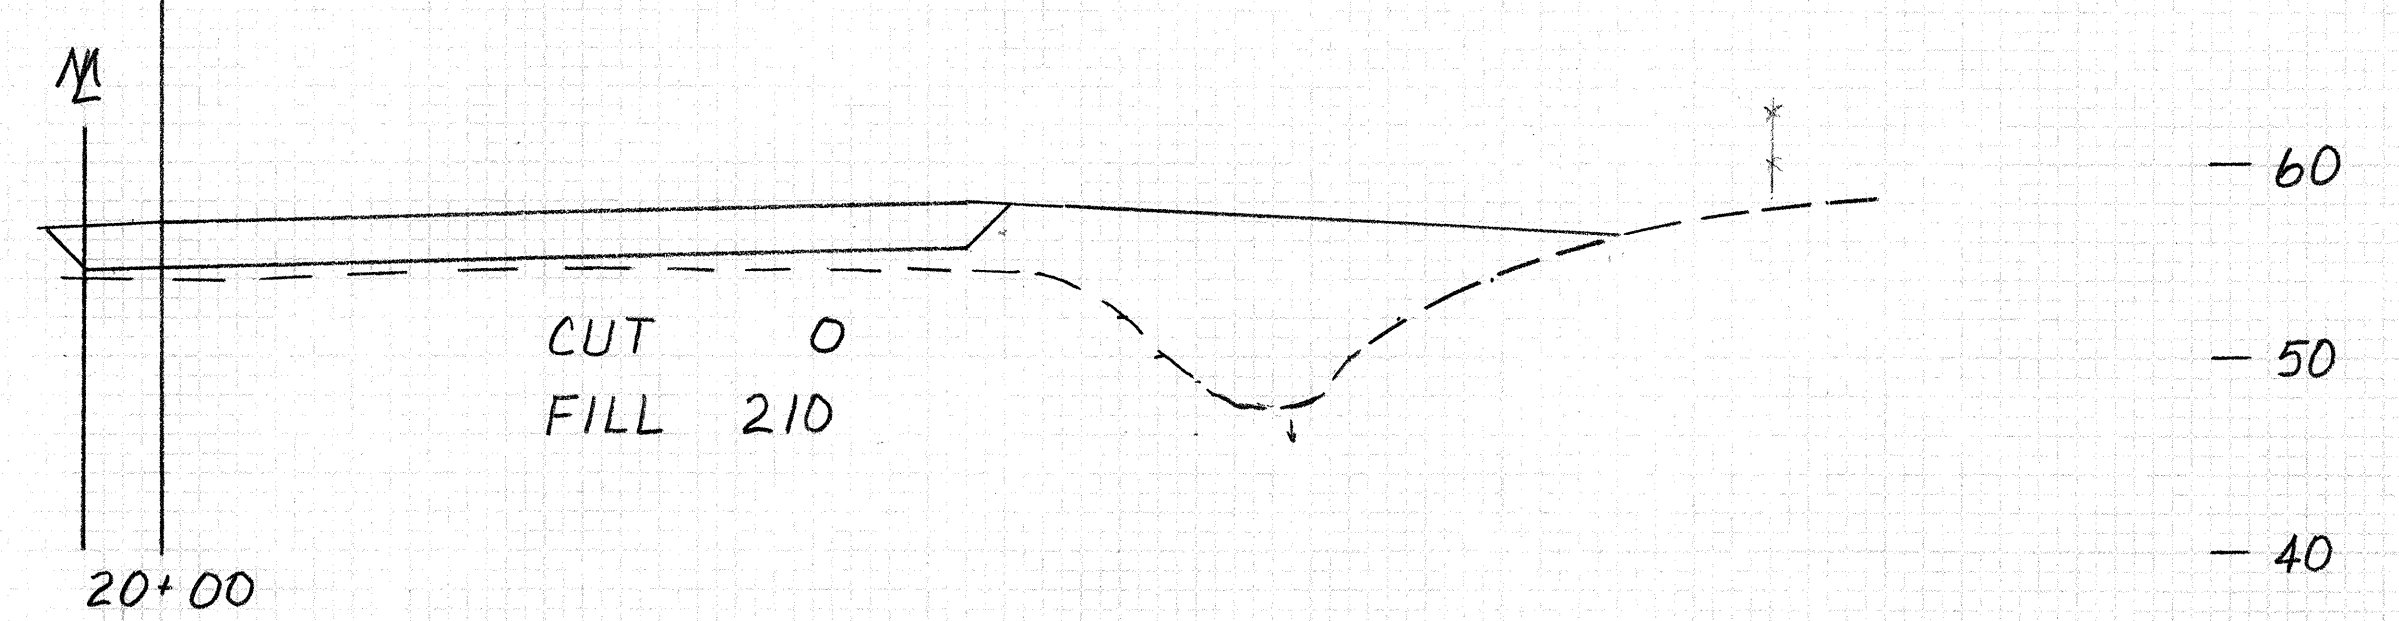


EXC. = 0
EMB. = 509 CY

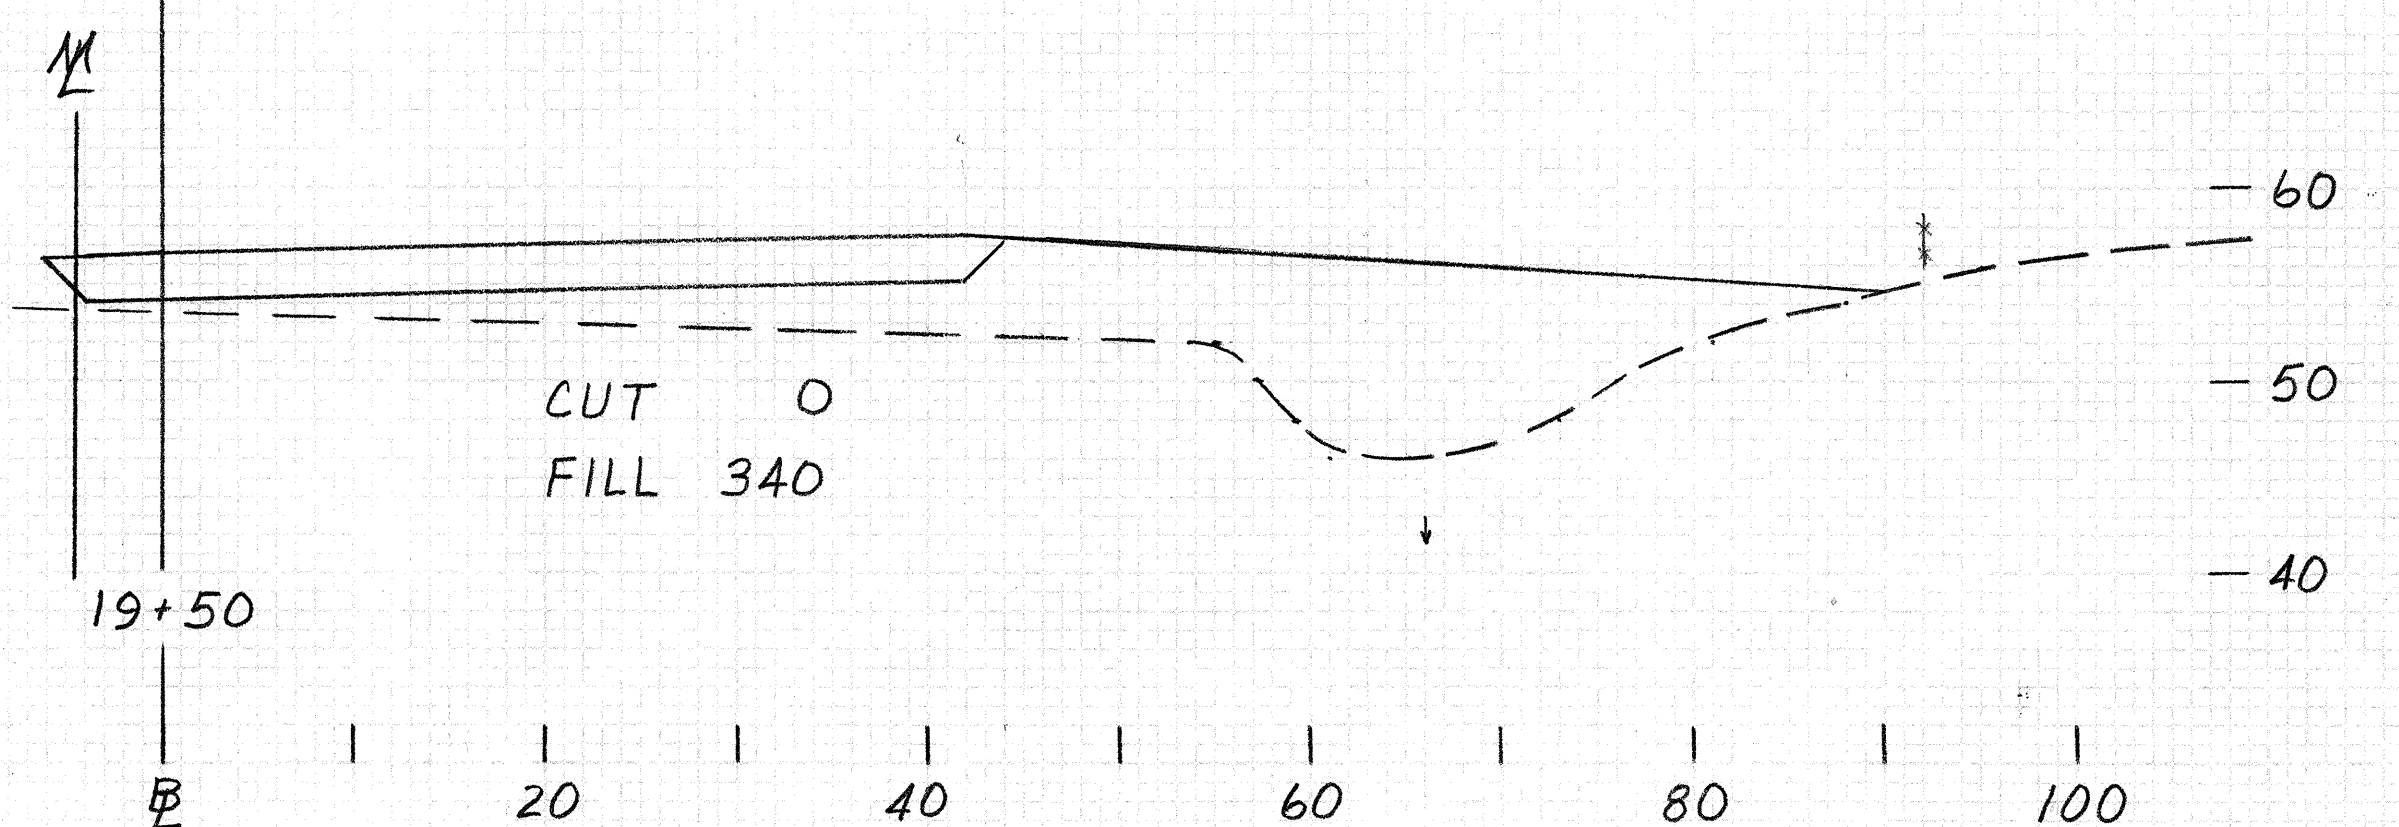

CUT 0
FILL 340

SCALE : HOR 1" = 10'
VER 1" = 10'

FED. ROAD DIST. NO.	STATE	FED. AID PROJ. NO.	FISCAL YEAR	SHEET NO.	TOTAL SHEETS
HAWAII	HAW.	M-7600(1)	1978	194	198

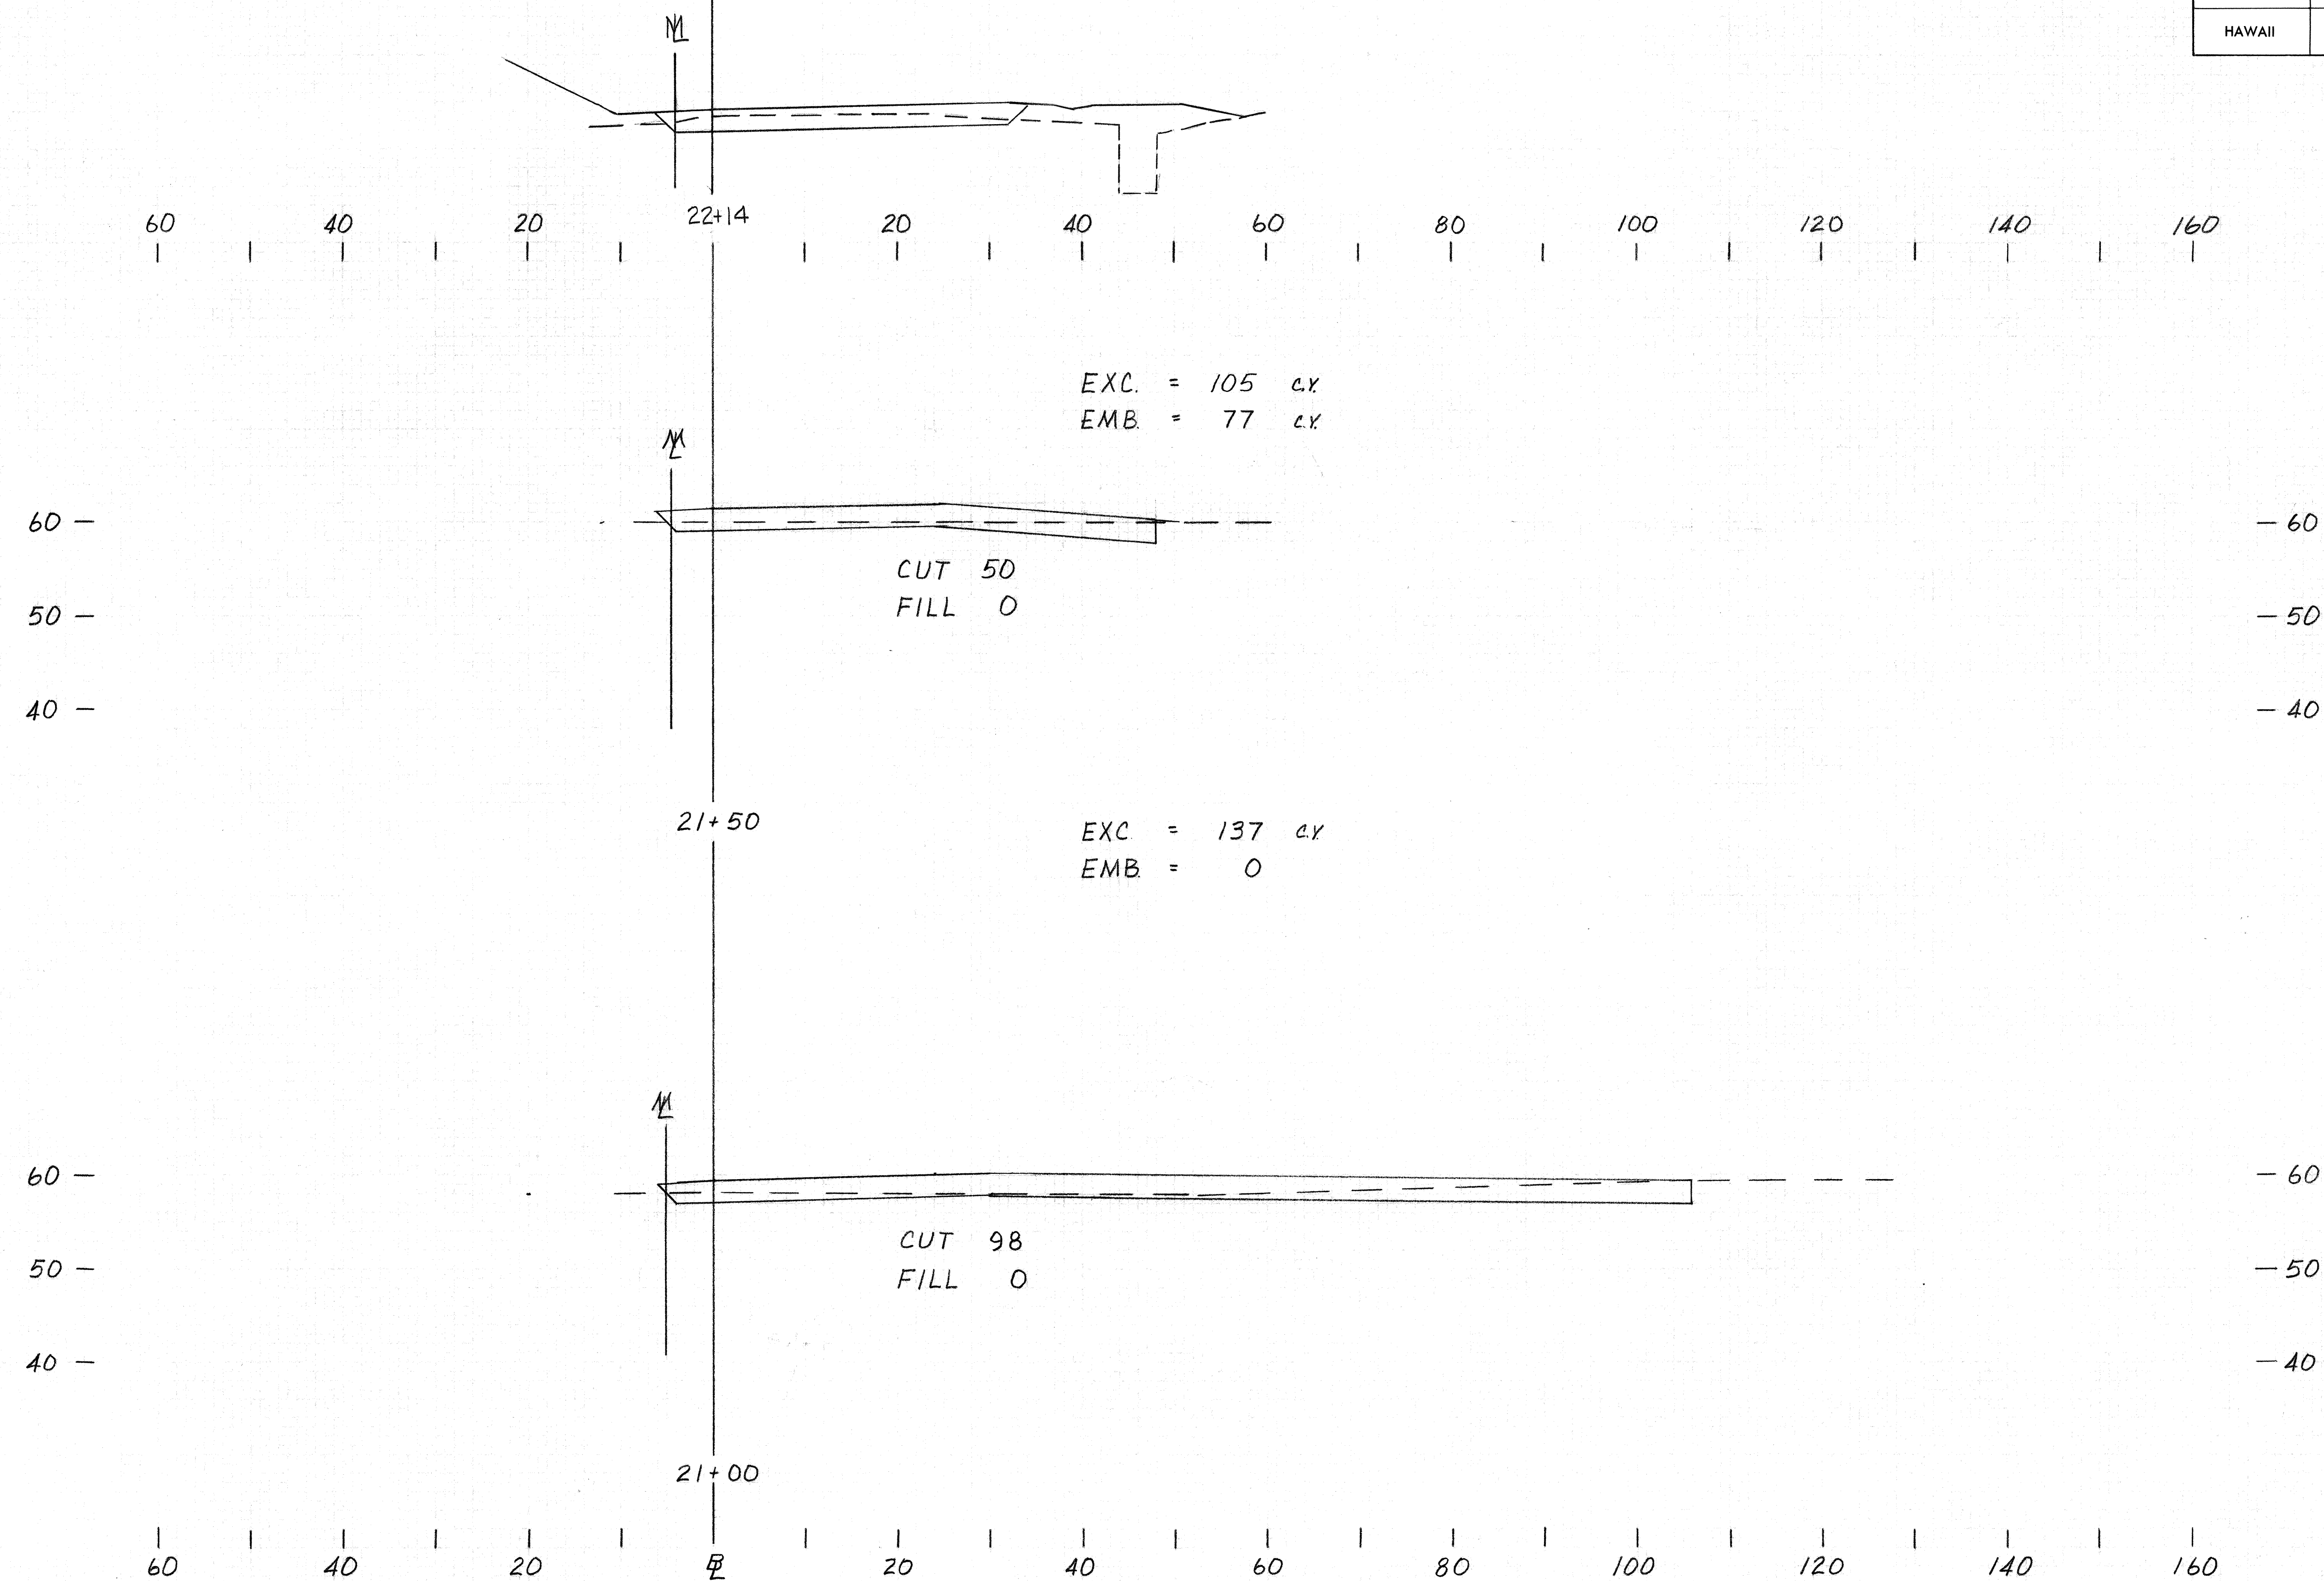

RAMP E

SCALE : HOR 1" = 10'
VER 1" = 10'