INDEX TO DRAWINGS	
SHEET NO.	DESCRIPTIONS
1	TITLE SHEET
2	TYPICAL ROAD SECTIONS AND DETAILS
3	TABULATION OF QUANTITIES (Not a part of these Plans)
4 - 20	PLAN & PROFILE
21	STANDARD DETAILS
22	MISCELLANEOUS DETAILS
23 - 26	BRIDGE DETAILS
27 - 36	ROAD CROSS SECTIONS

CONVENTIONAL SIGNS

- Edge of Existing Road
- Existing fence
- Existing stonewalls
- Existing Culverts
- Existing Hedges
- Existing Bridges and edge stream
- Existing Telephone Poles

TERRITORY OF HAWAII
TERRITORIAL HIGHWAY DEPARTMENT
HONOLULU T.H.

PLANS OF

KAMEHAMEHA HIGHWAY

FEDERAL AID PROJECT NO. 3 C
KOOLAULOA DISTRICT
OAHU T.H.

HAWAII	HAW.	3-C	1931	1	36

SCALE

PLAN	1 INCH = 40 FEET
PROFILE	HOR 1 INCH = 40 FEET; VER 1 INCH = 4 FEET
CROSS SECTION	HOR 1 INCH = 5 FEET; VER 1 INCH = 5 FEET

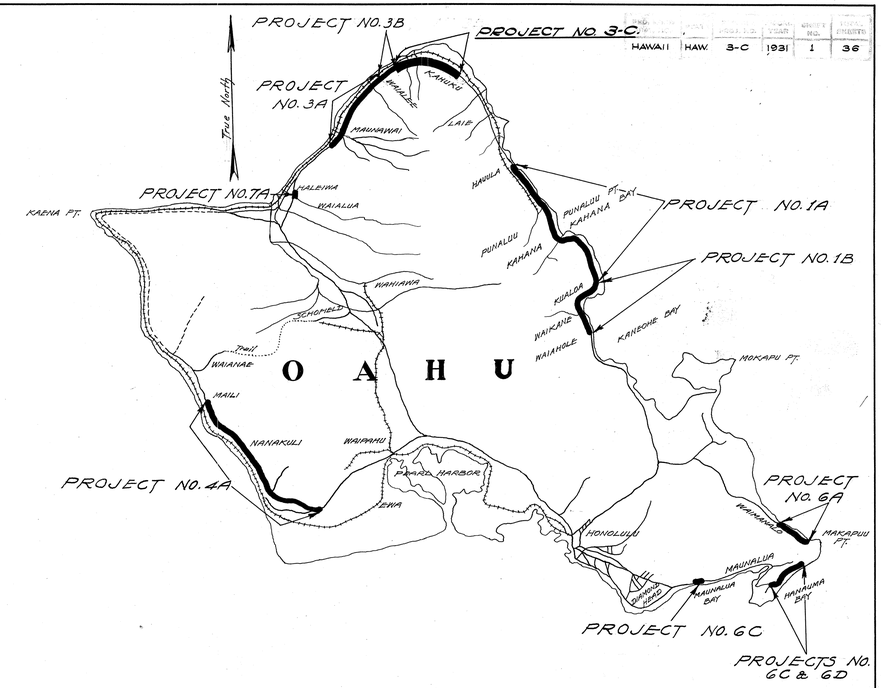

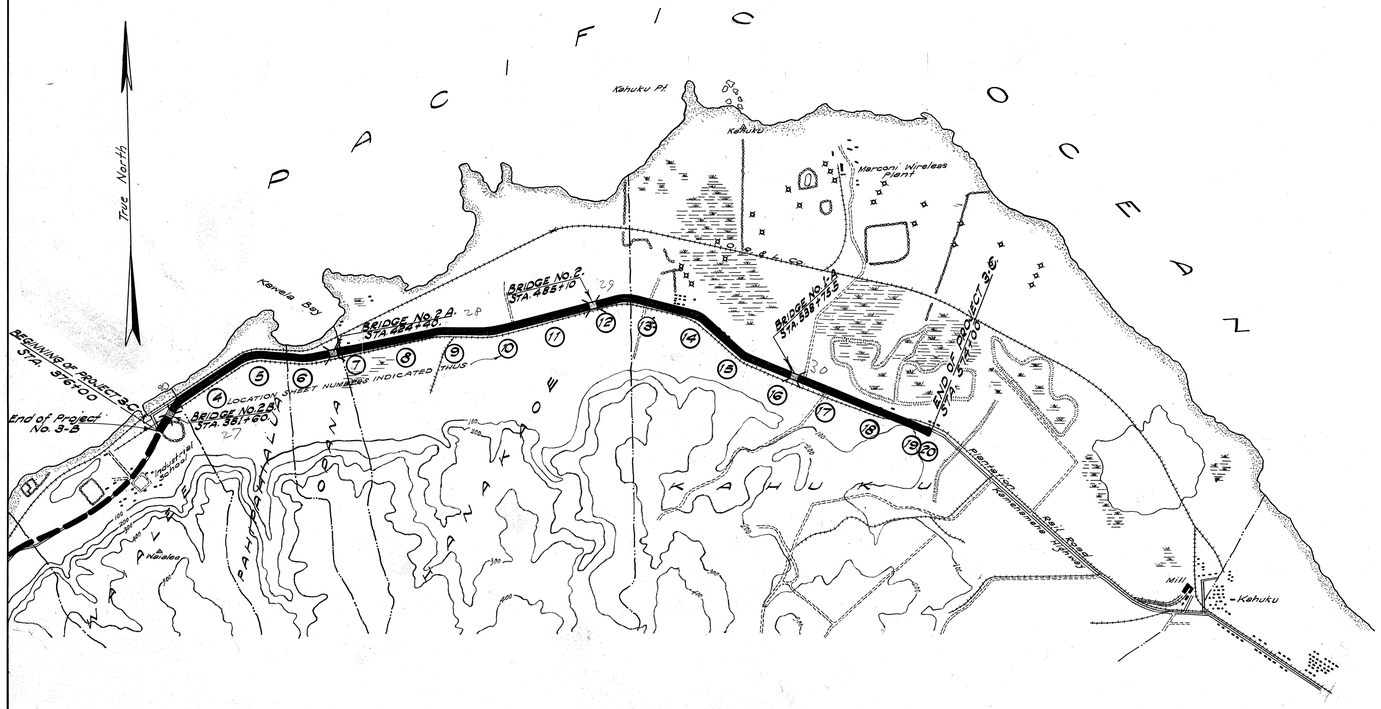

LAYOUT OF PROJECT

SCALE 1 FOOT = 20,000 FEET

GROSS LENGTH = 3.7500 MILES.
EXCEPTION " = 0.0209 "
NET LENGTH = 3.7291 MILES.

NOTE:- Elevations refer to mean tide U.S.G.S. Datum.
All poles and braces will be moved to 8 feet clear of pavement by the Telephone Company.

RECOMMENDED FOR APPROVAL
E. W. Kuhn 1/23/31.
PRINCIPAL HIGHWAY ENGINEER Bureau of Public Roads

APPROVED
H. R. Ashton 1/22/31
CHIEF ENGINEER DEPT. OF PUBLIC WORKS
CITY AND COUNTY OF HONOLULU

RECOMMENDED FOR APPROVAL
[redacted]
CHIEF ENGINEER Bureau of Public Roads

APPROVED
Lyman H. Wiggelsworth 1/22/31
TERRITORIAL HIGHWAY ENGINEER

APPROVED
[redacted]
DIRECTOR Bureau of Public Roads

4189.1

Plan File No.	Page No.	Folder No.	File No.
6	17	2	