




FED. ROAD DIST. NO.	STATE	FED. AID PROJ. NO.	FISCAL YEAR	SHEET NO.	TOTAL SHEETS
HAWAII	HAW.	F-083-1(2) Unit 1	1966	67	83

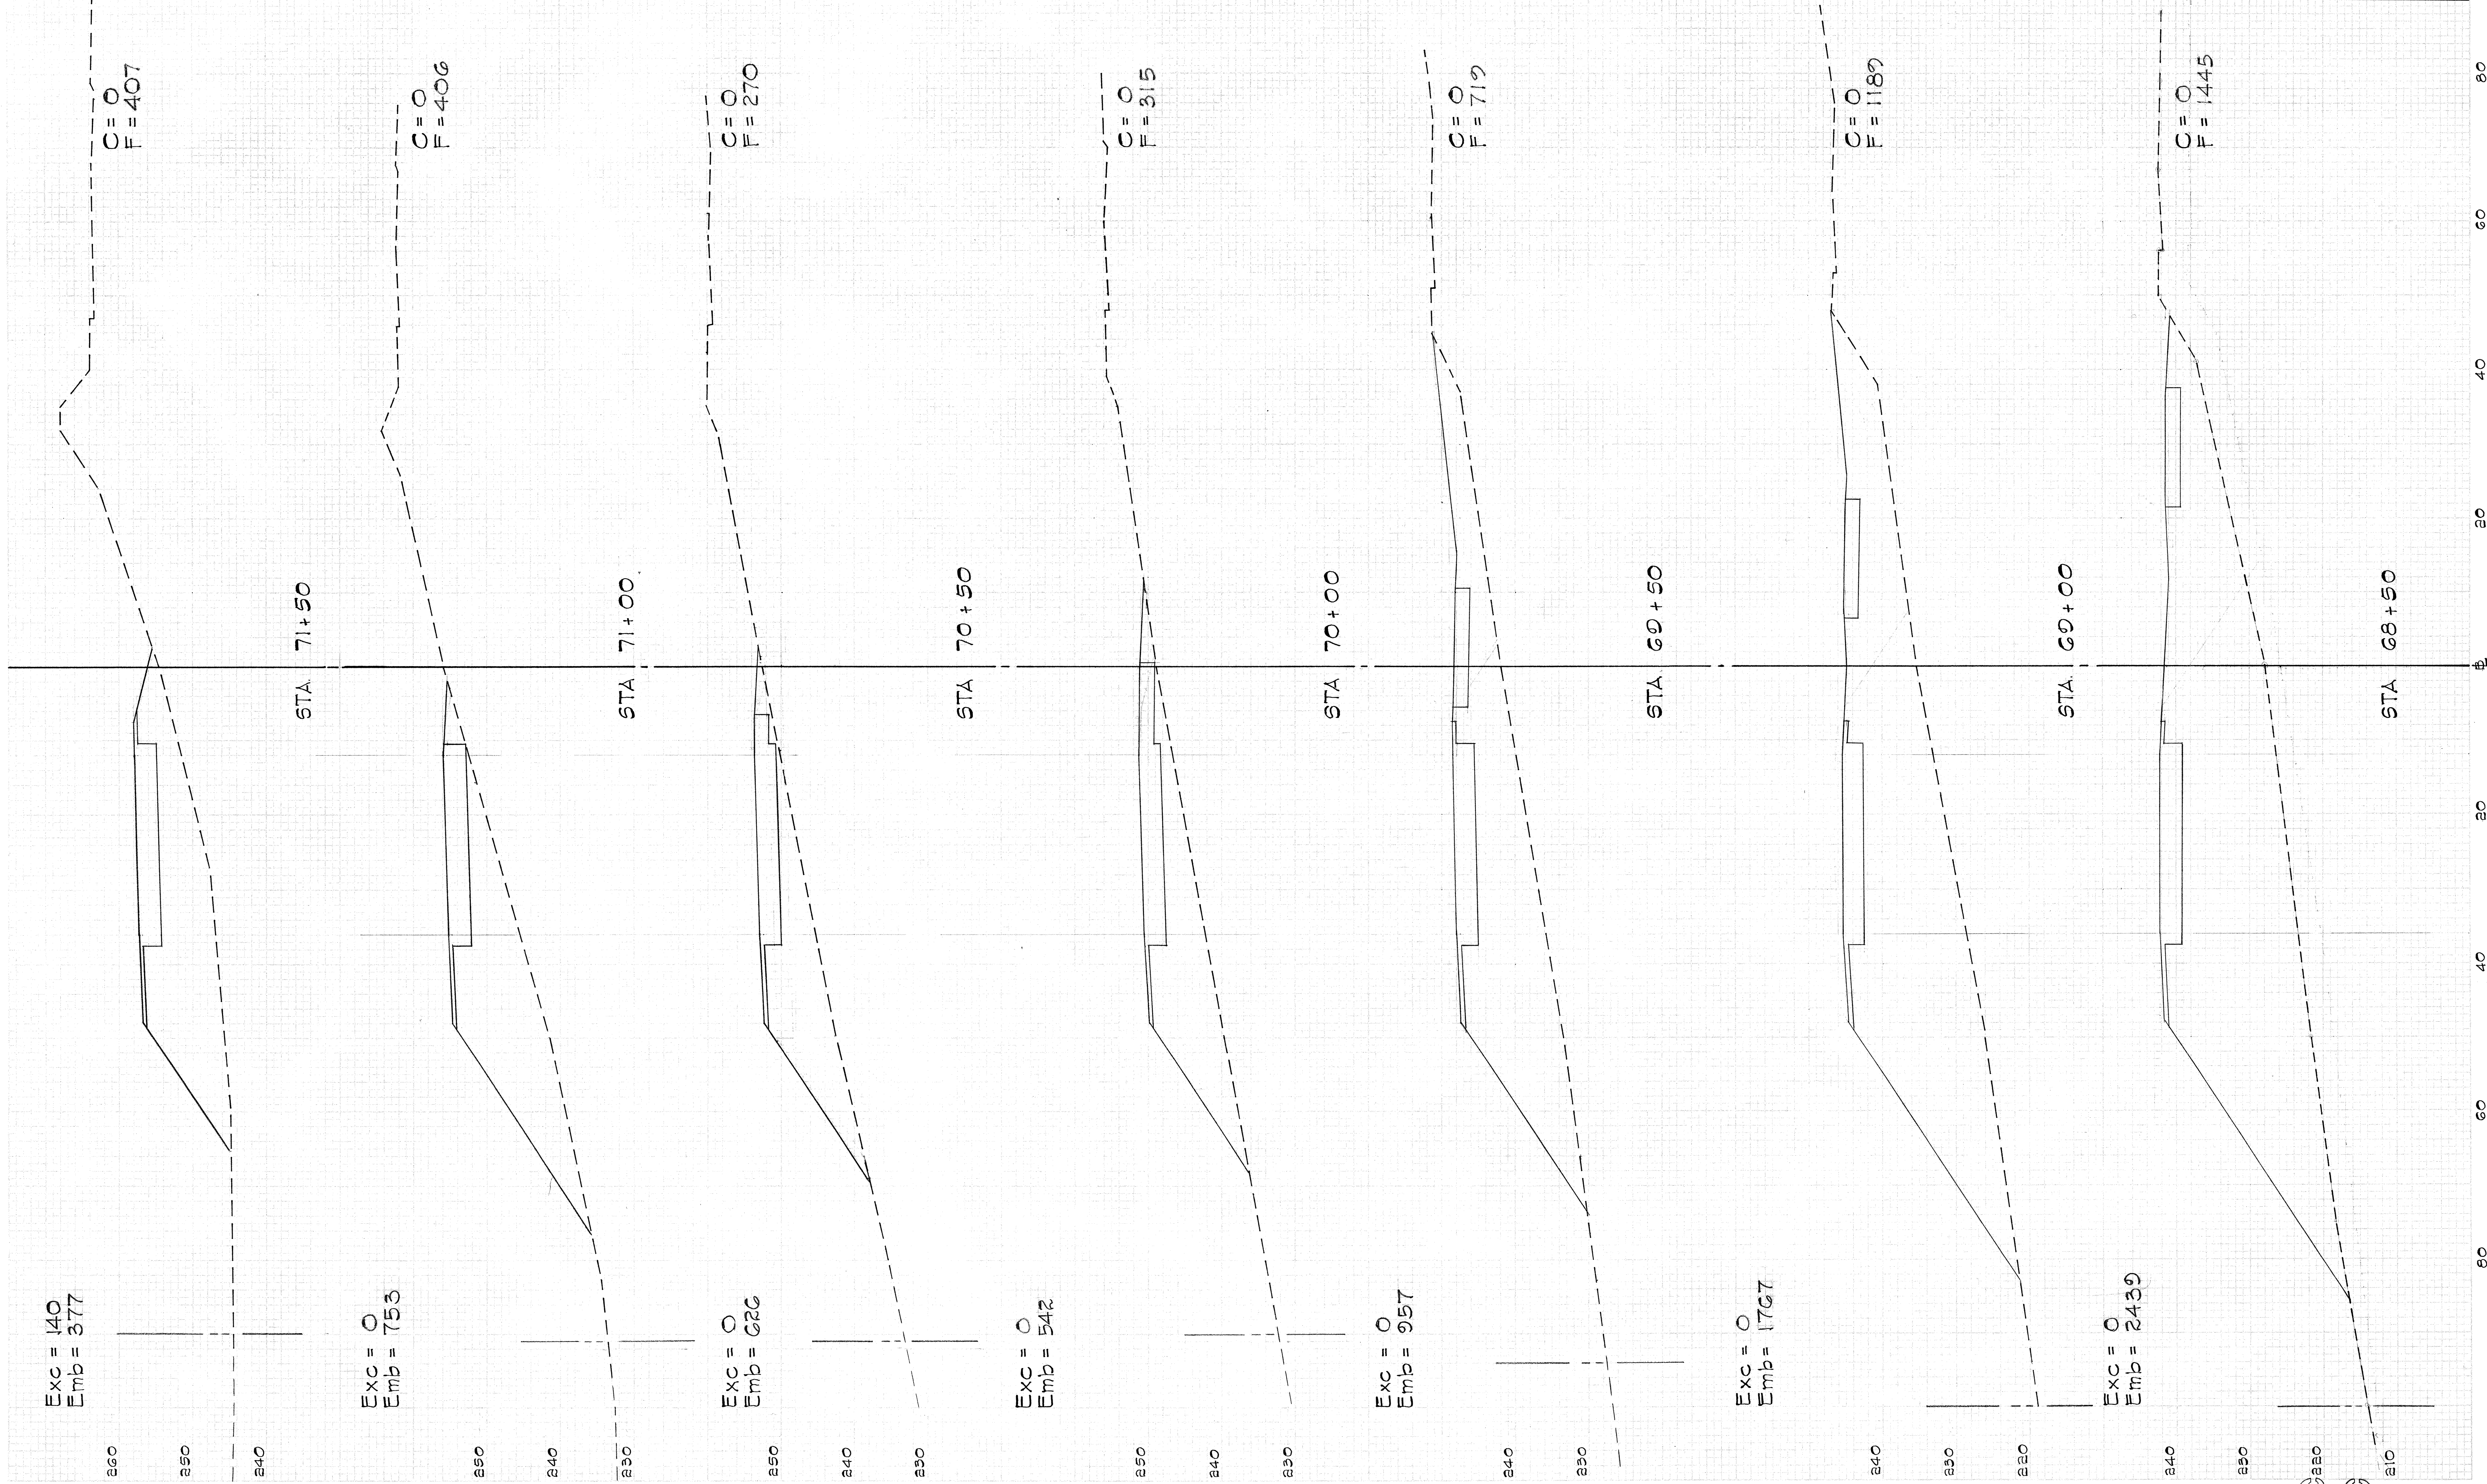


FED. ROAD DIST. NO.	STATE	FED. AID PROJ. NO.	FISCAL YEAR	SHEET NO.	TOTAL SHEETS
HAWAII	HAW.	F-083-1(2), Unit 1	1966	71	83

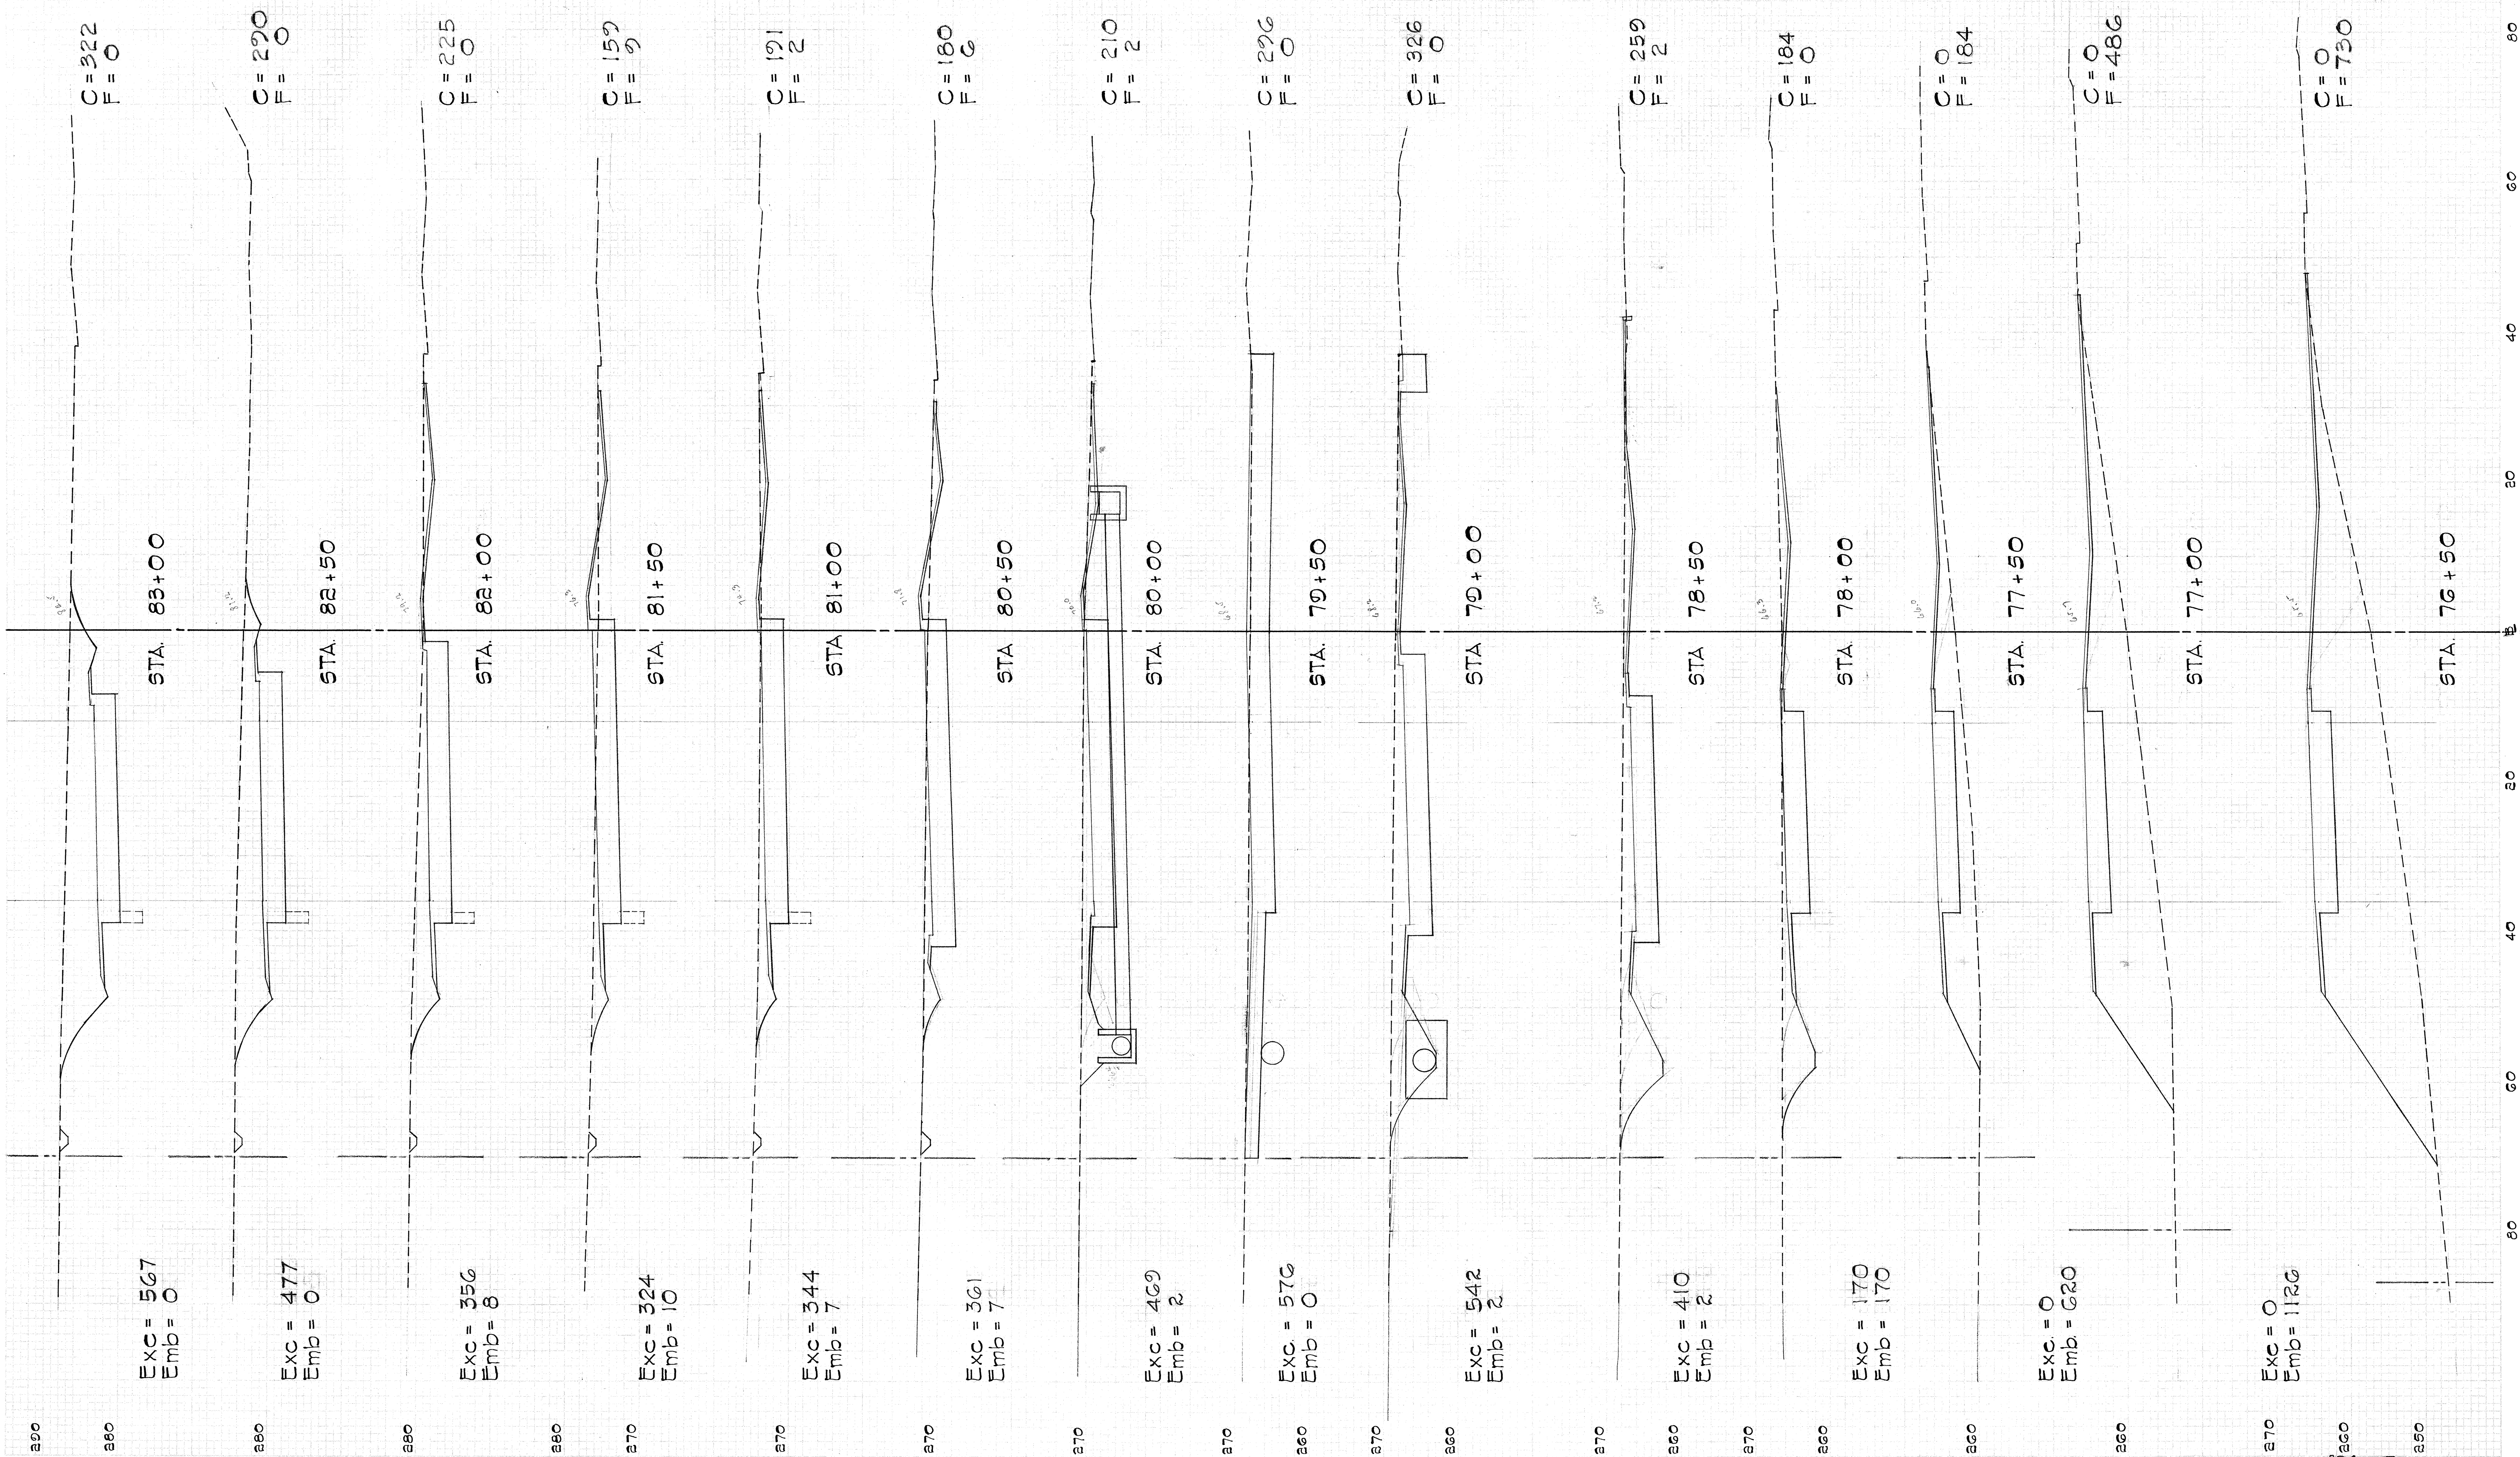

FED. ROAD DIST. NO.	STATE	FED. AID PROJ. NO.	FISCAL YEAR	SHEET NO.	TOTAL SHEETS
HAWAII	HAW.	F-083-1(2), Unit 1	1966	72	83

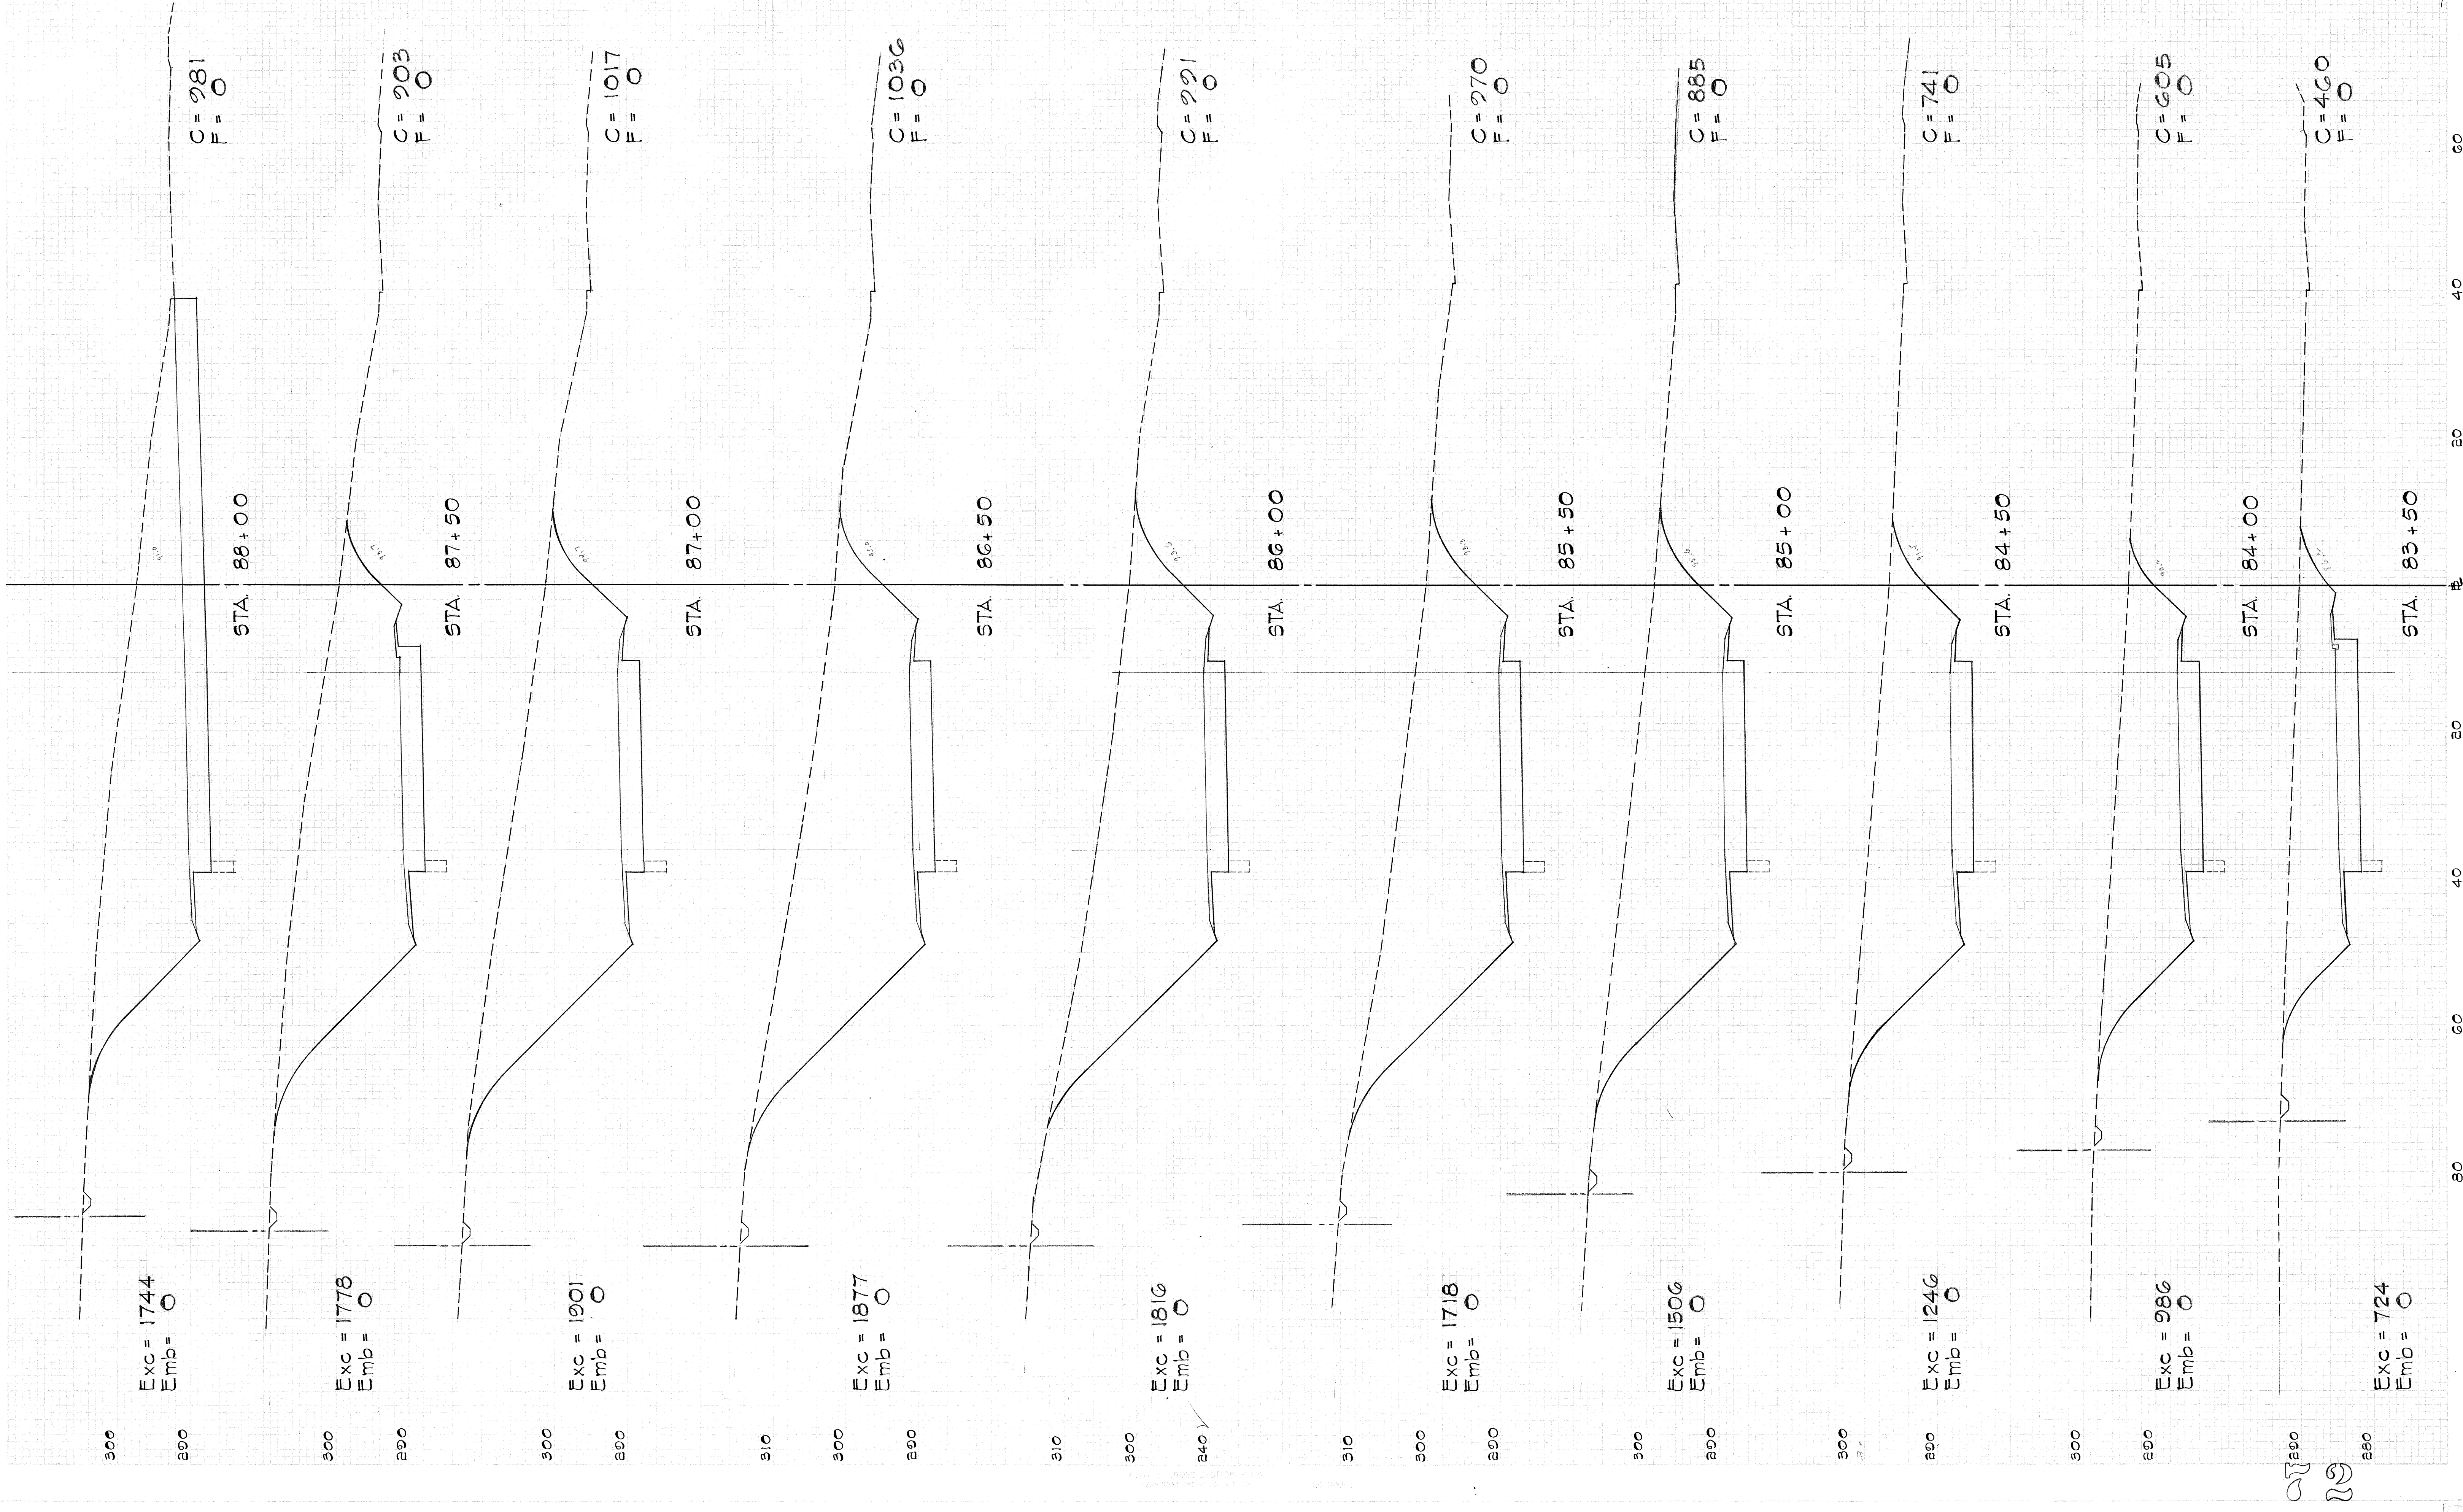


FED. ROAD DIST. NO.	STATE	FED. AID PROJ. NO.	FISCAL YEAR	SHEET NO.	TOTAL SHEETS
HAWAII	HAW.	1-083-1(2) Unit 1	1966	73	83

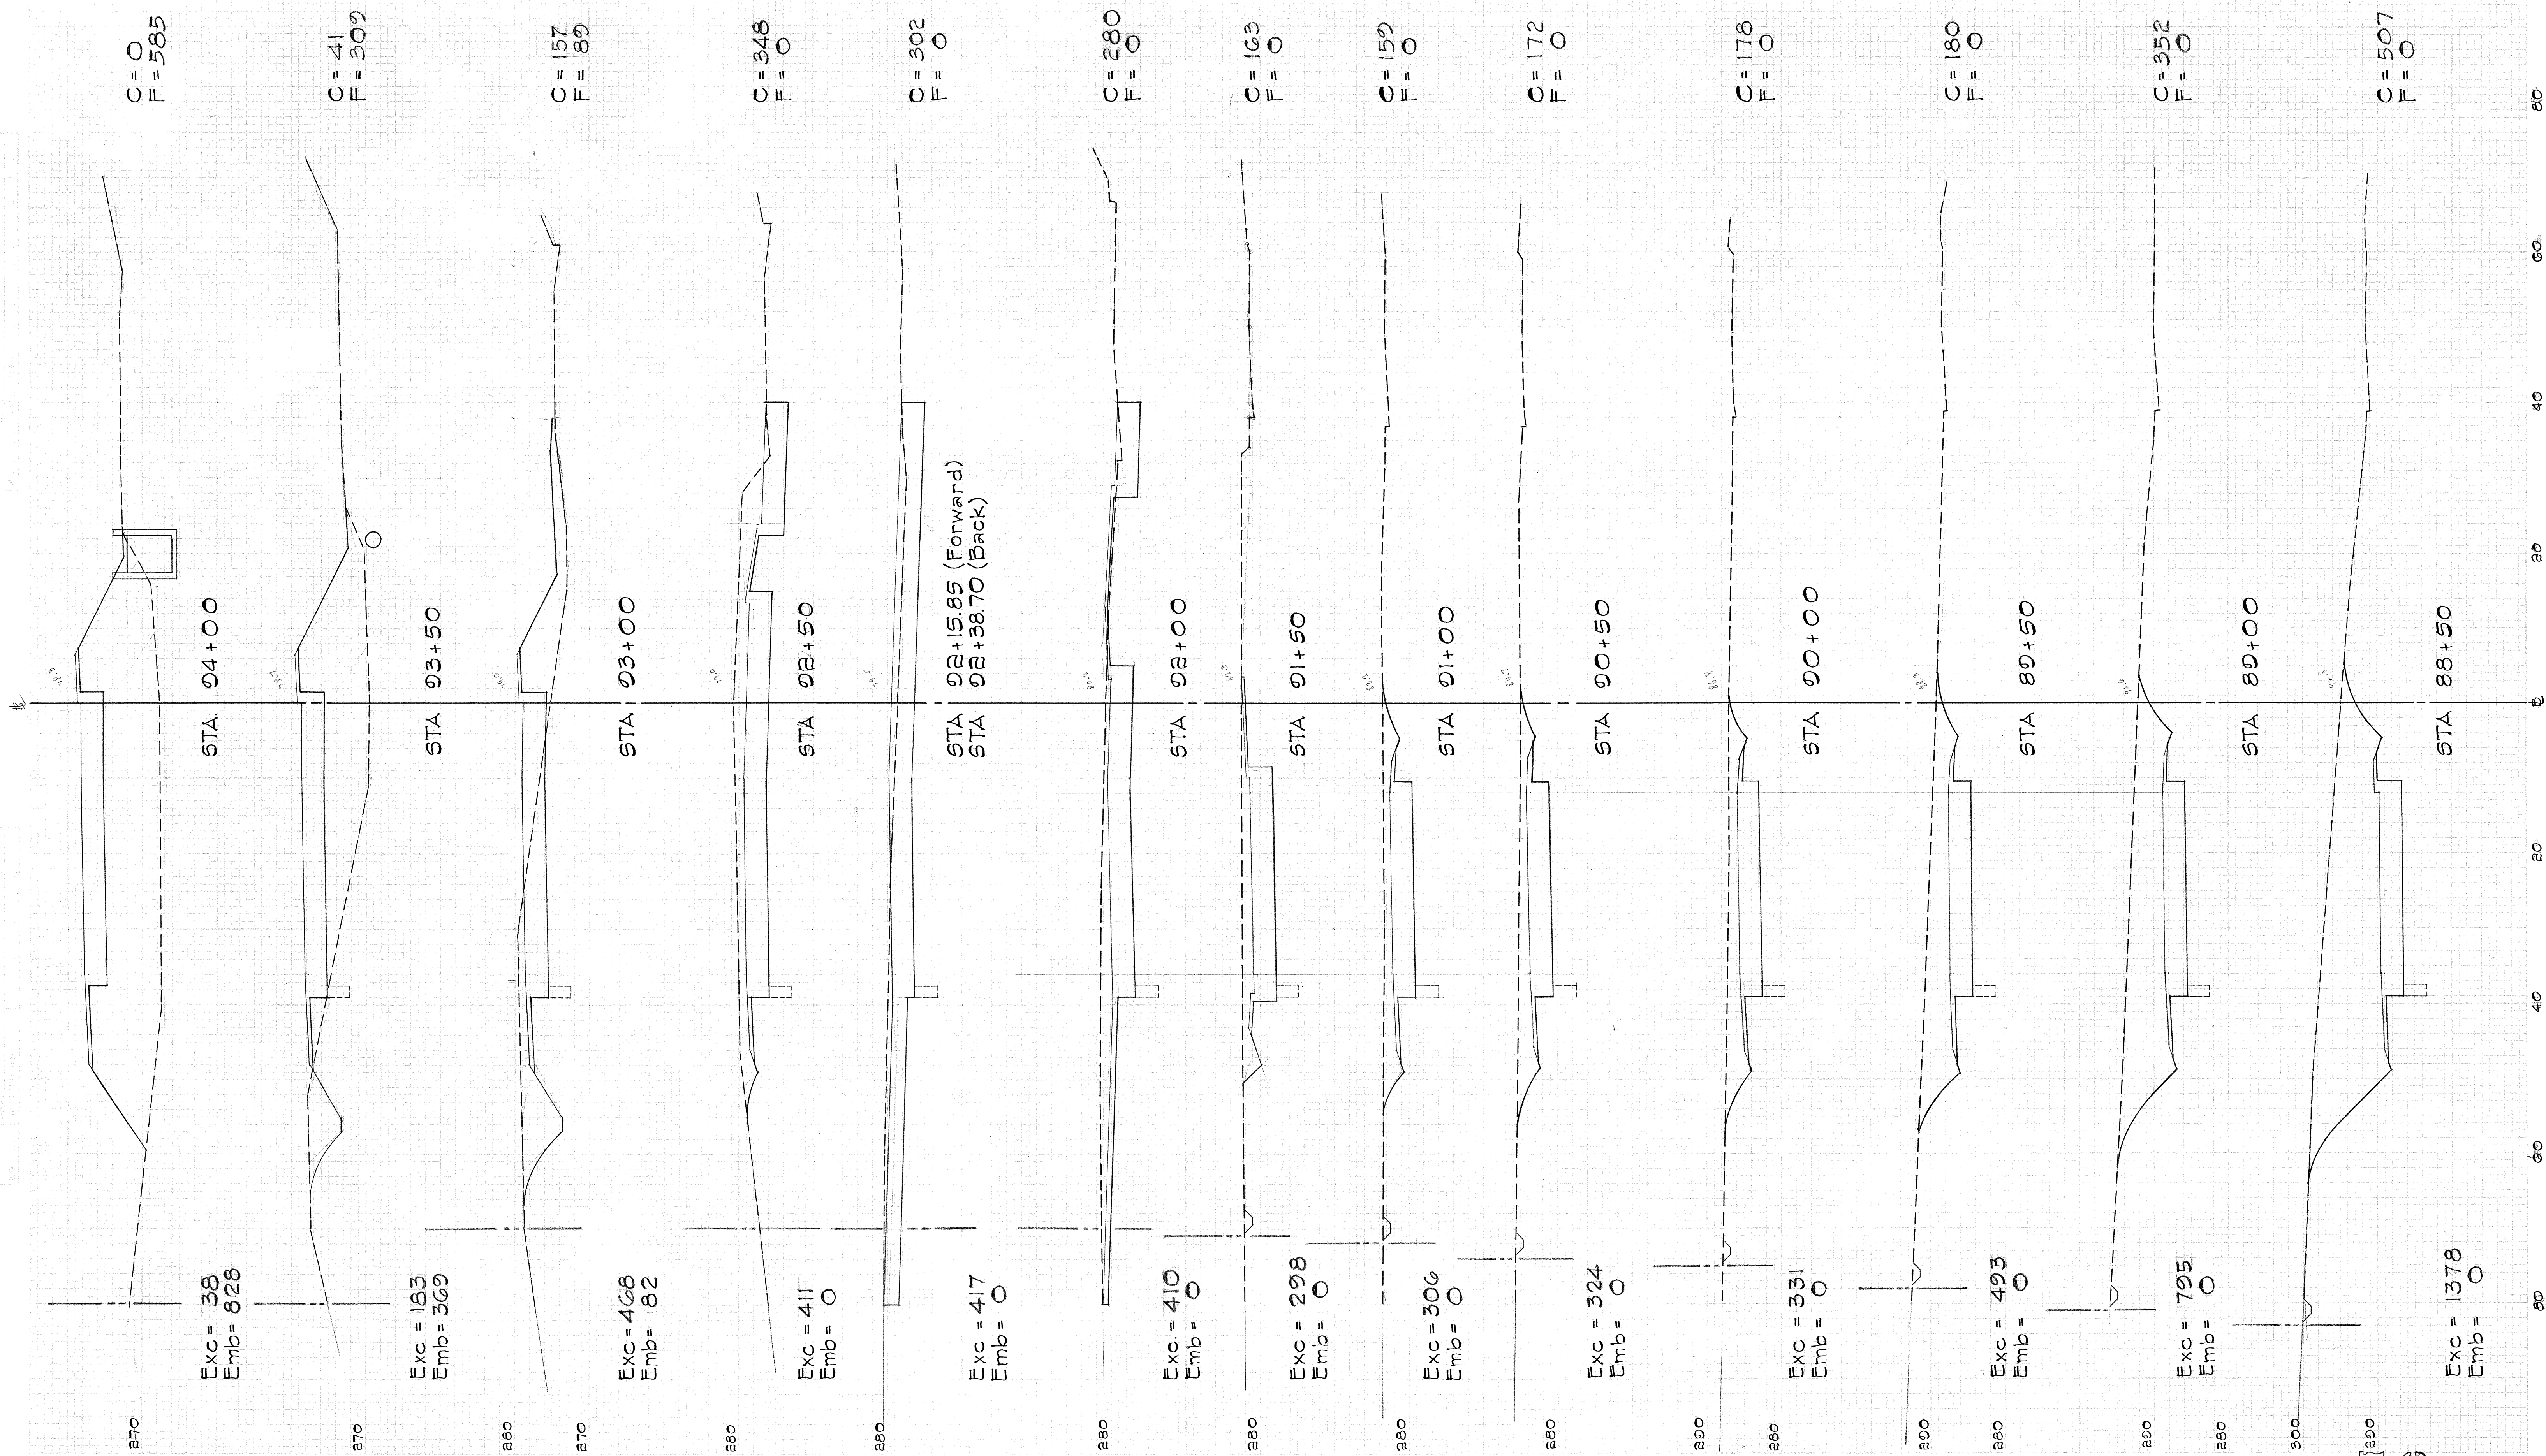


FED. ROAD DIST. NO.	STATE	FED. AID PROJ. NO.	FISCAL YEAR	SHEET NO.	TOTAL SHEETS
HAWAII	HAW.	F-083-1(2), Unit 1	1966	74	83

Revised: Jan. 24, 1968

THIS SHEET SUPERSEDED
SHEET NO. 74

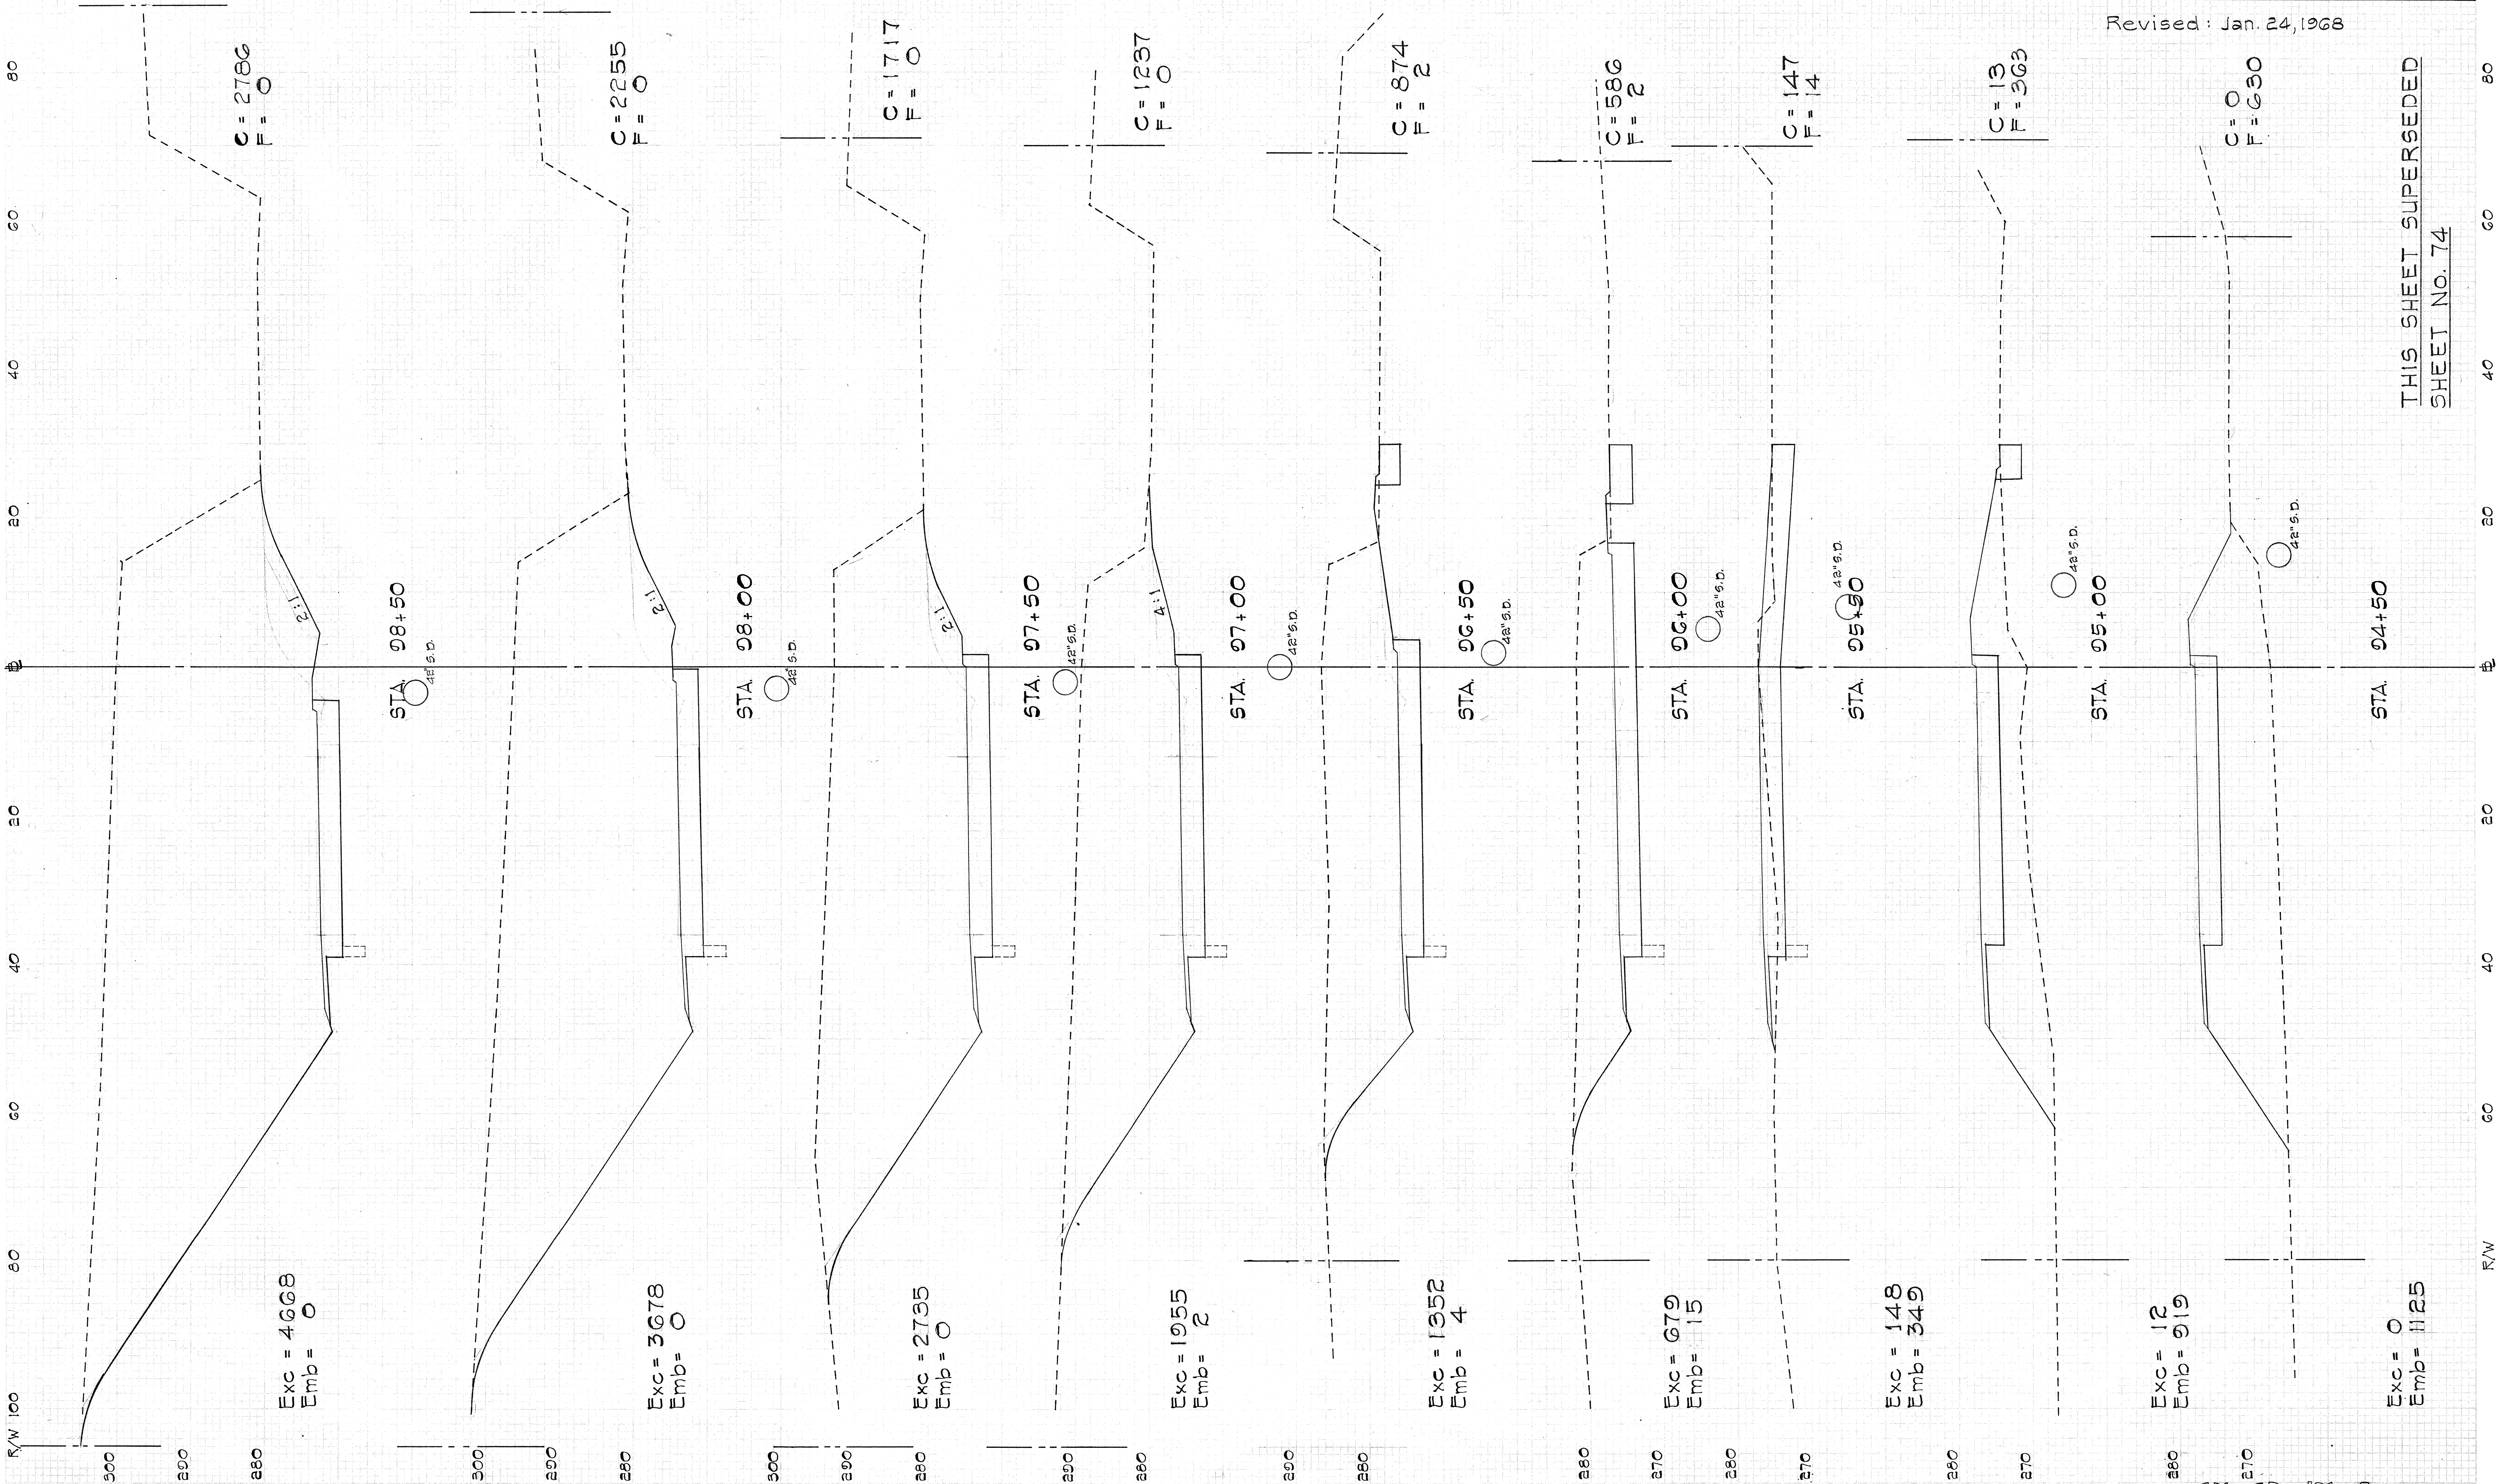

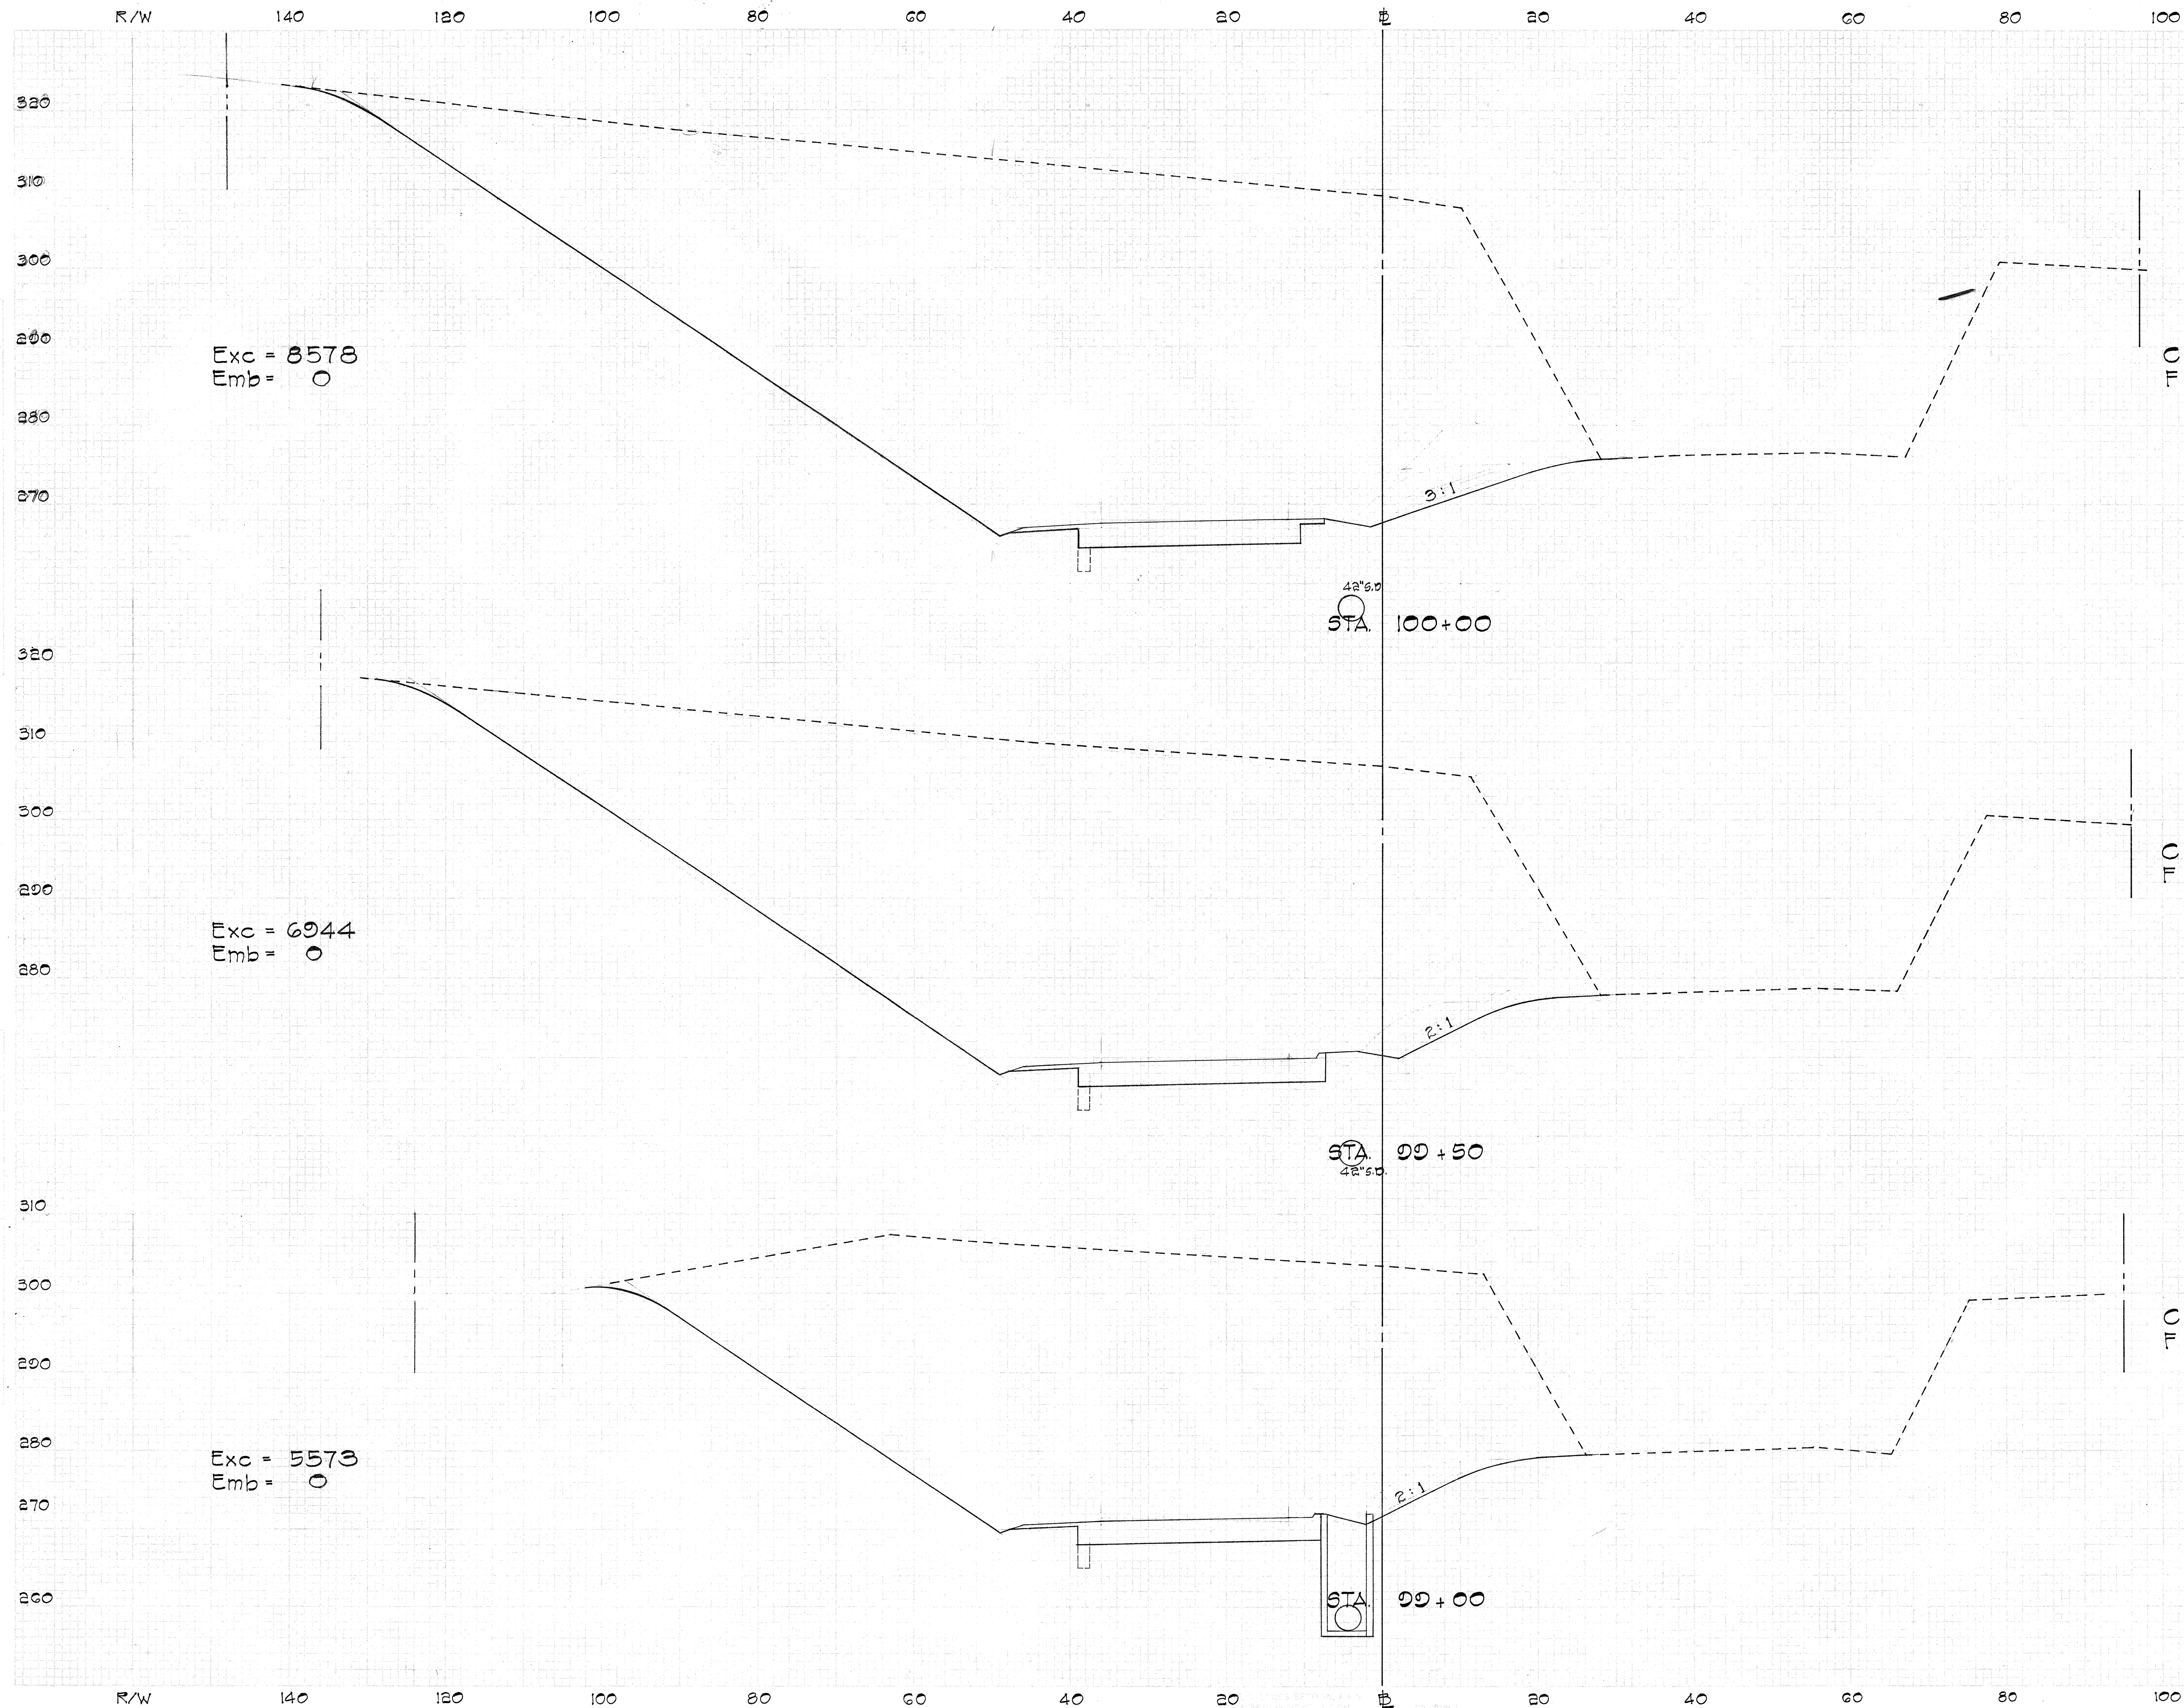

FED. ROAD DIST. NO.	STATE	FED. AID PROJ. NO.	FISCAL YEAR	SHEET NO.	TOTAL SHEETS
HAWAII	HAW.	F-083-(2), Unit 1	1966	75	83

Revised: Jan. 24, 1968

C = 4297
F = 0

C = 4267
F = 0



C = 3233
F = 0

THIS SHEET SUPERSEDES
SHEET No. 75

CO 75

FED. ROAD DIST. NO.	STATE	FED. AID PROJ. NO.	FISCAL YEAR	SHEET NO.	TOTAL SHEETS
HAWAII	HAW.	F-083-(12), Unit 1	1966	76	83

Revised: Jan. 24, 1968

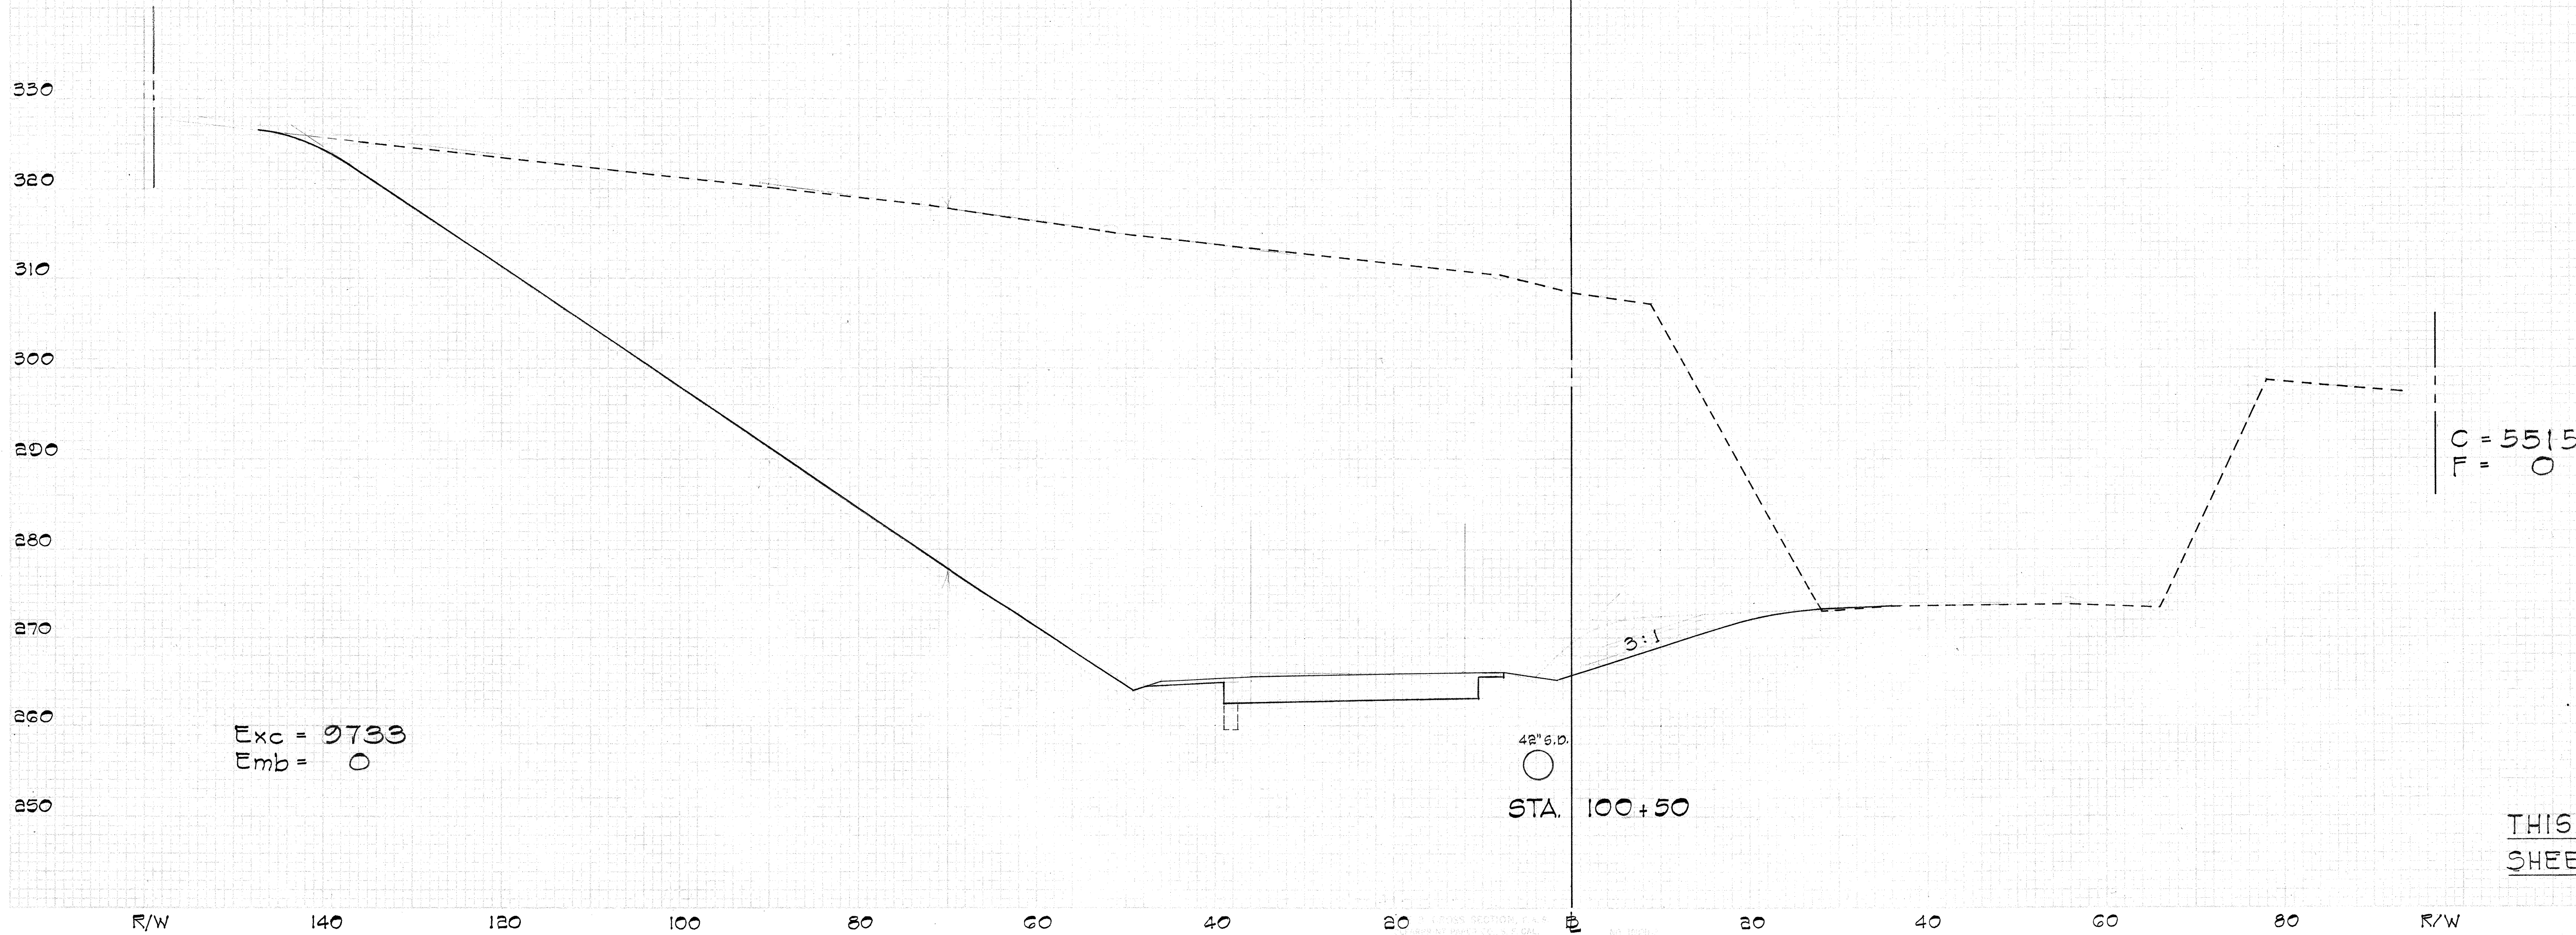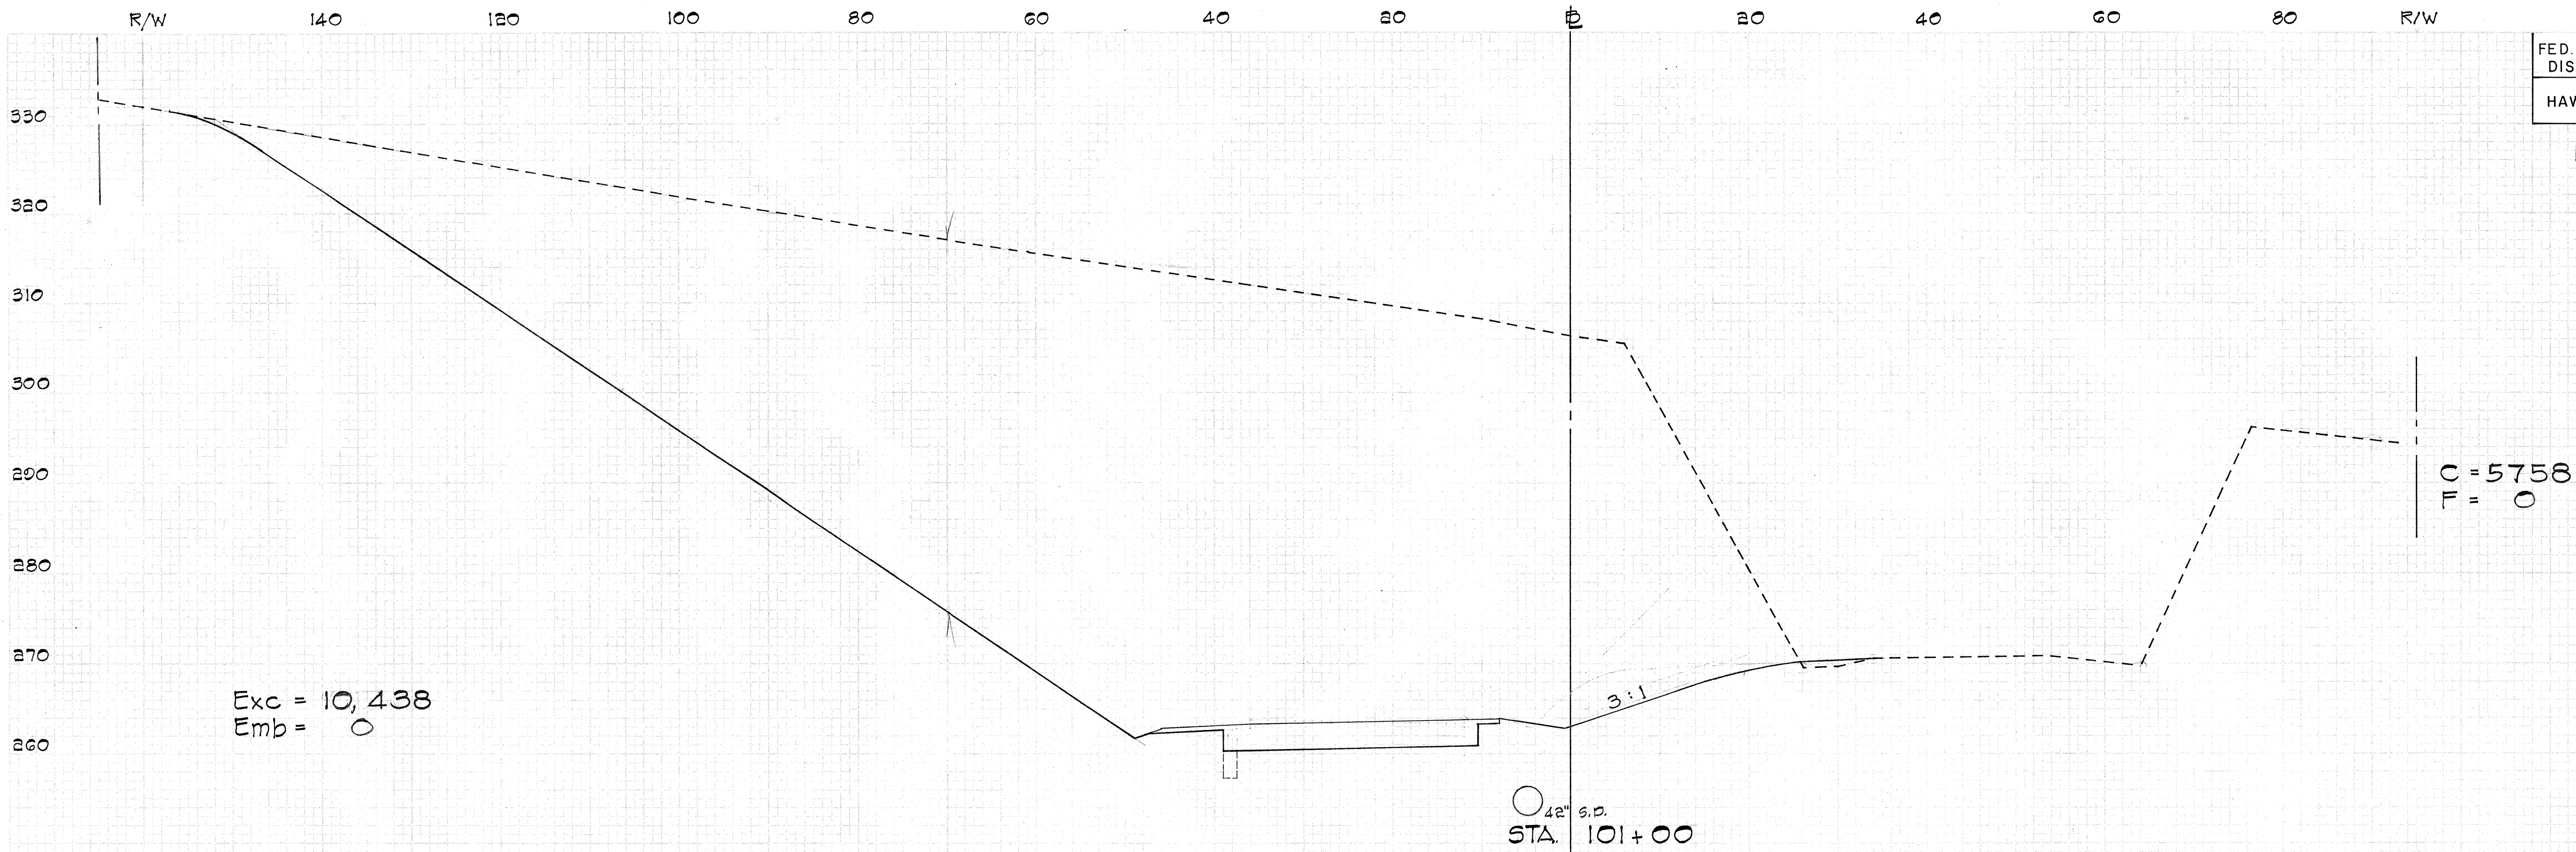



THIS SHEET SUPERSEDES
SHEET No. 76

76

FED. ROAD DIST. NO.	STATE	FED. AID PROJ. NO.	FISCAL YEAR	SHEET NO.	TOTAL SHEETS
HAWAII	HAW	F-083-(1)(2), Unit 1	1966	77	83

Revised: Jan. 24, 1968

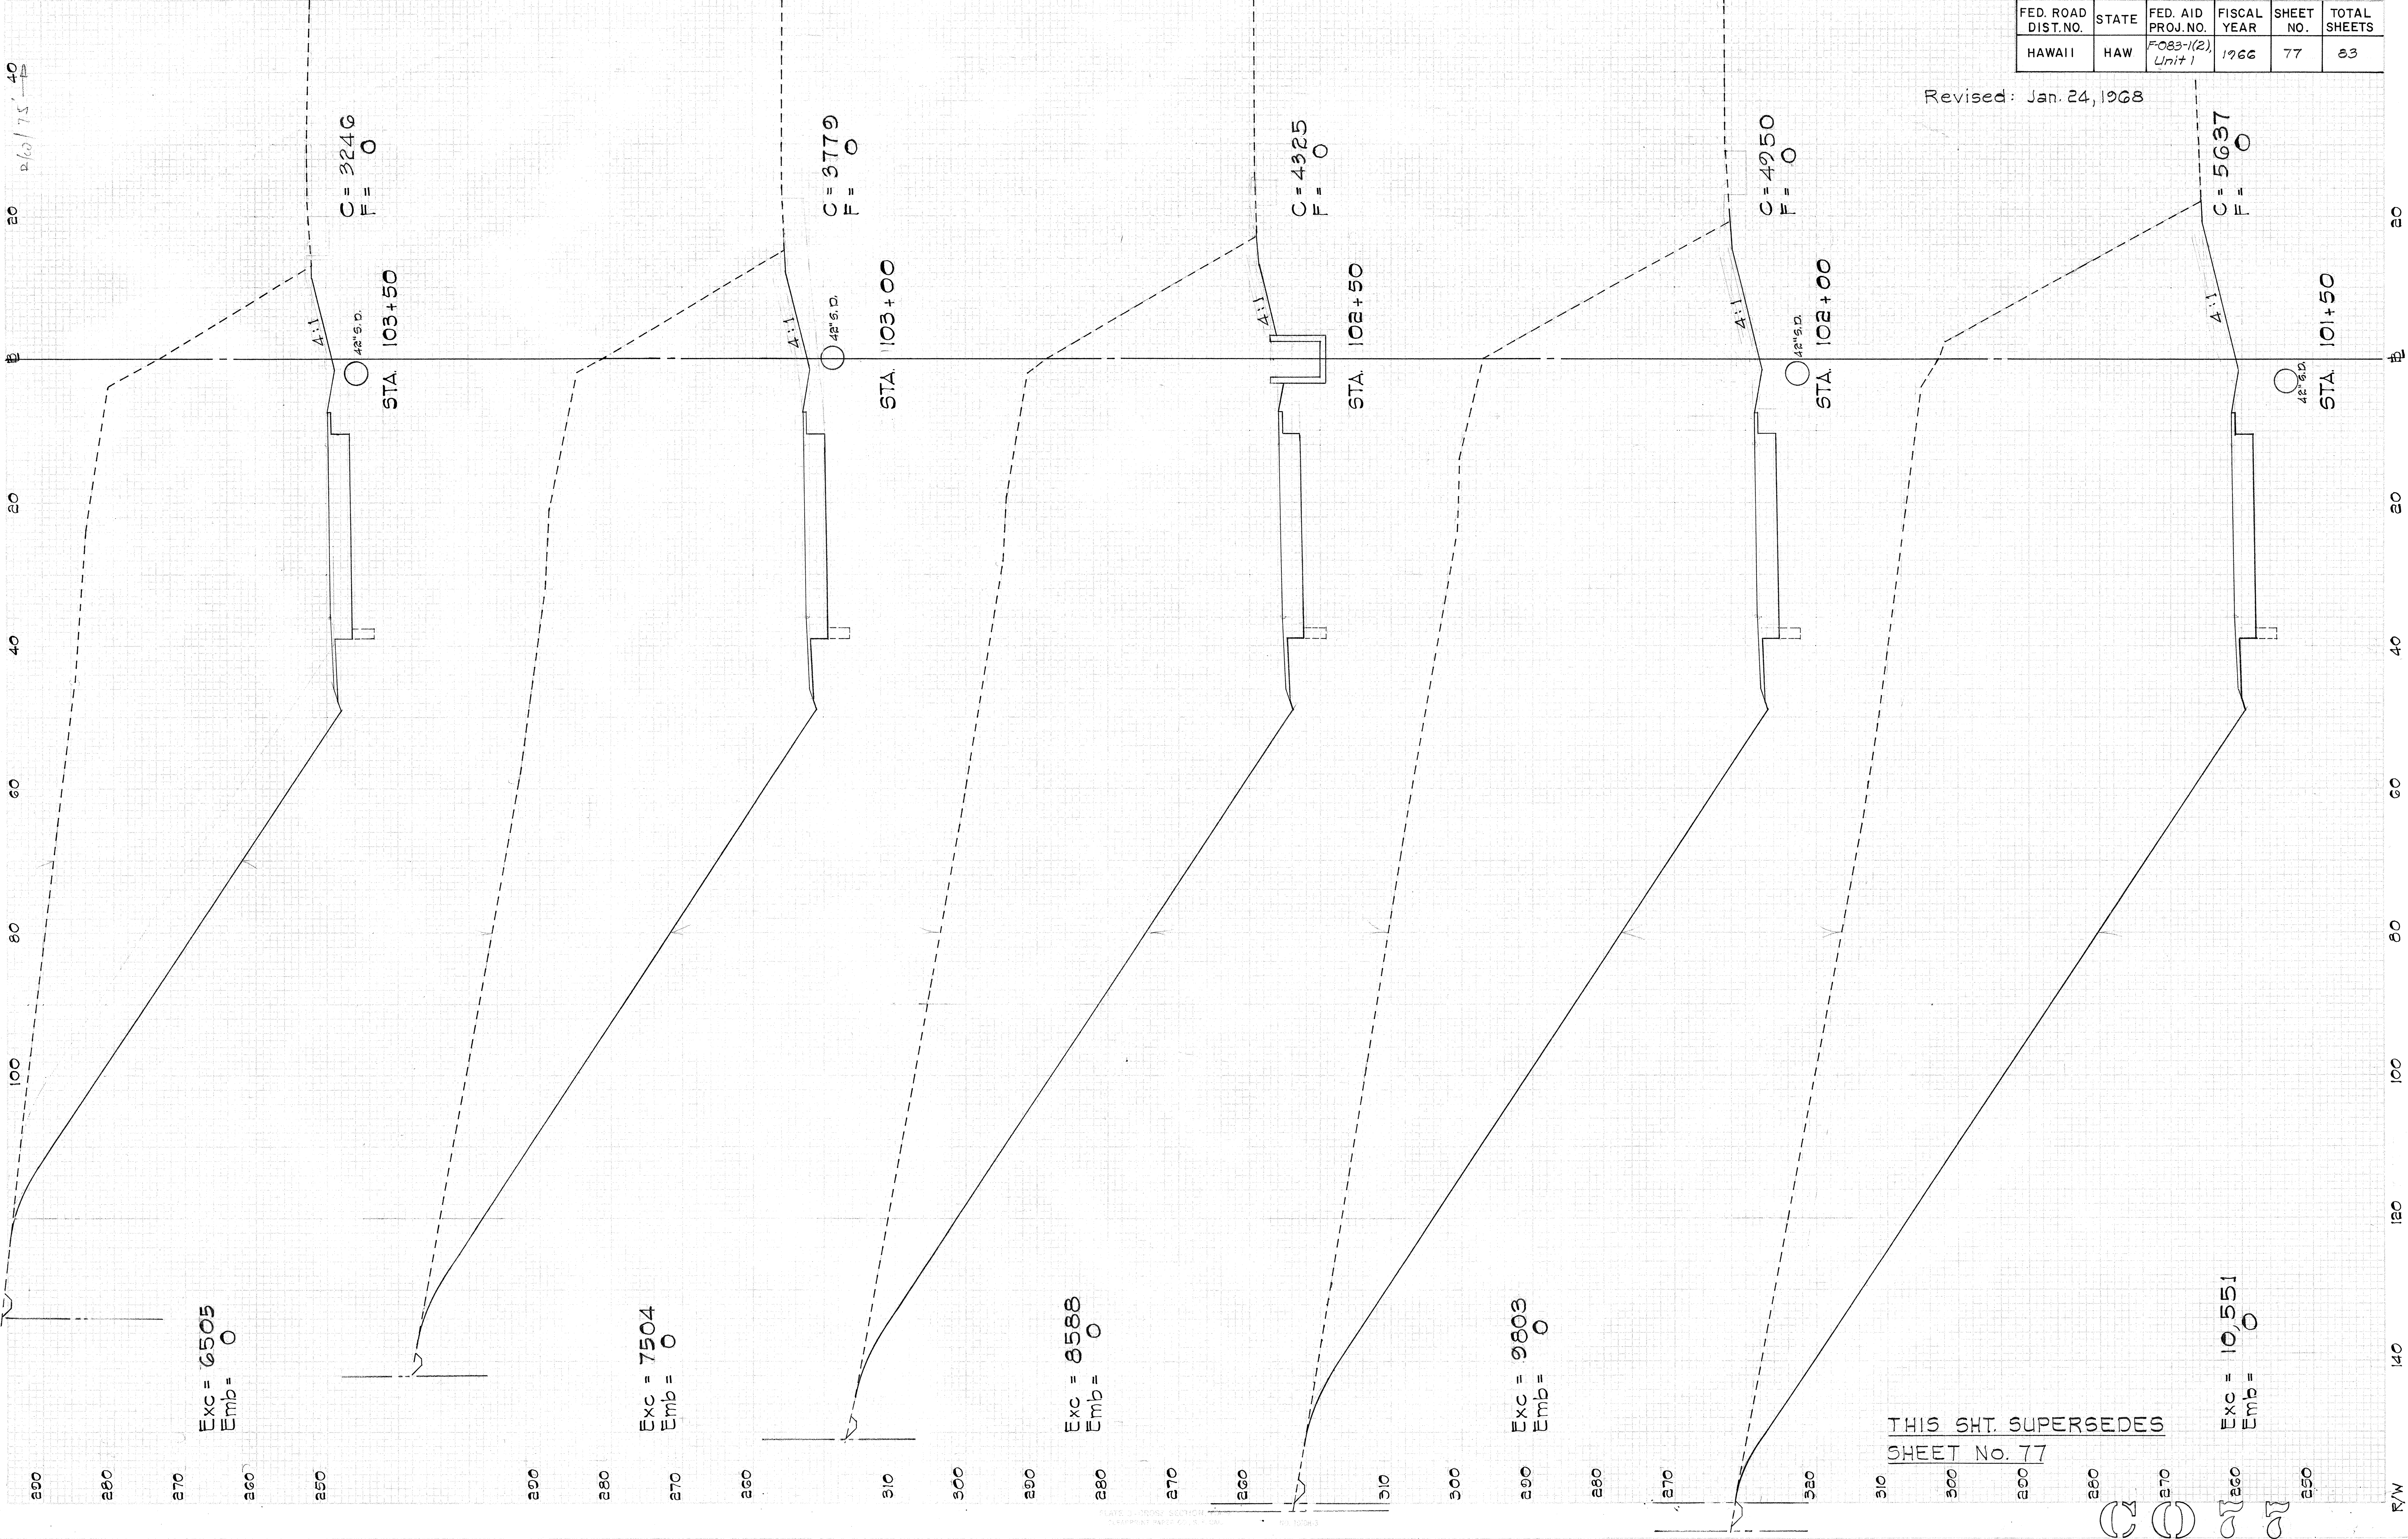

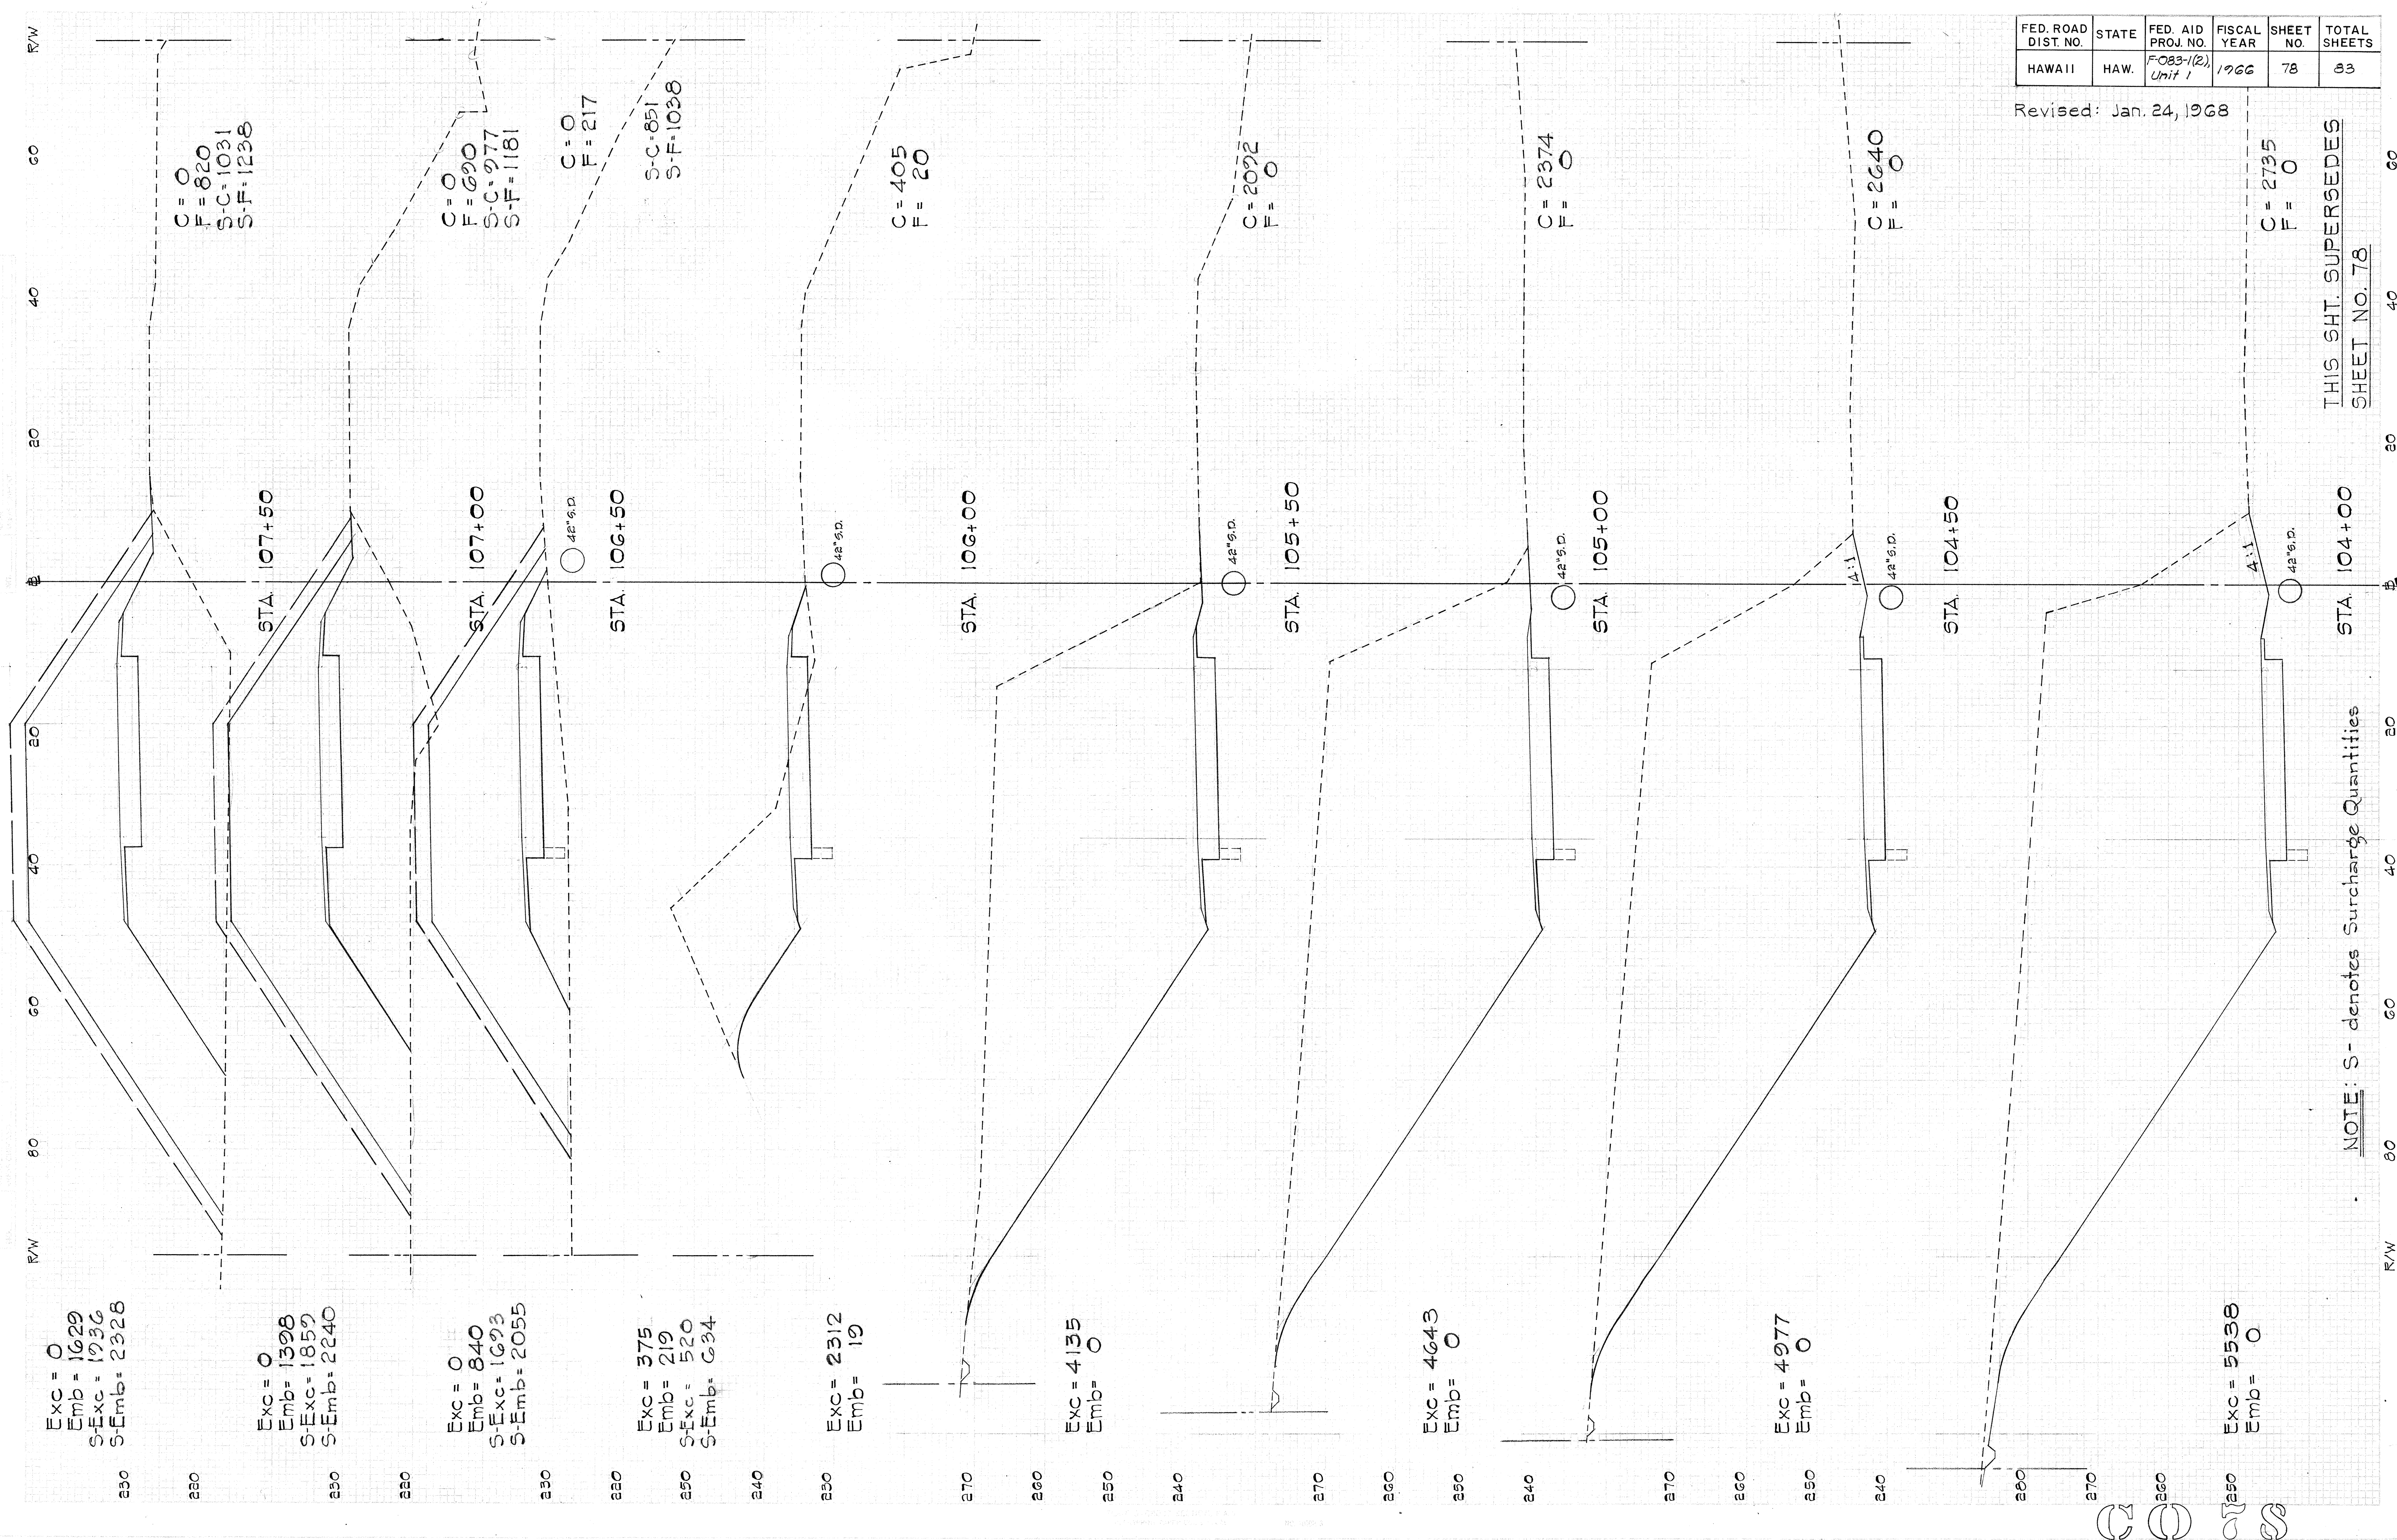

FED. ROAD DIST. NO.	STATE	FED. AID PROJ. NO.	FISCAL YEAR	SHEET NO.	TOTAL SHEETS
HAWAII	HAW.	F-083-(12), Unit 1	1966	78	83

Revised: Jan. 24, 1968

THIS SHT. SUPERSEDES
SHEET NO. 78

NOTE: S- denotes Surcharge Quantities

STA. 104+00

C = 2735
F = 0

Exc = 5538
Emb = 0

STA. 104+50

C = 2640
F = 0

Exc = 4977
Emb = 0

STA. 105+00

C = 2374
F = 0

Exc = 4643
Emb = 0

STA. 105+50

C = 2022
F = 0

Exc = 4135
Emb = 0

STA. 106+00

C = 405
F = 20

Exc = 2312
Emb = 19

STA. 106+50

Exc = 375
Emb = 219
S-Exc = 520
S-Emb = 634

Exc = 0
Emb = 840
S-Exc = 1623
S-Emb = 2055

STA. 107+00


C = 0
F = 690
S-C = 977
S-F = 1181

STA. 107+50

Exc = 0
Emb = 1398
S-Exc = 1859
S-Emb = 2240


Exc = 0
Emb = 1629
S-Exc = 1936
S-Emb = 2328



C = 0
F = 820
S-C = 1031
S-F = 1238

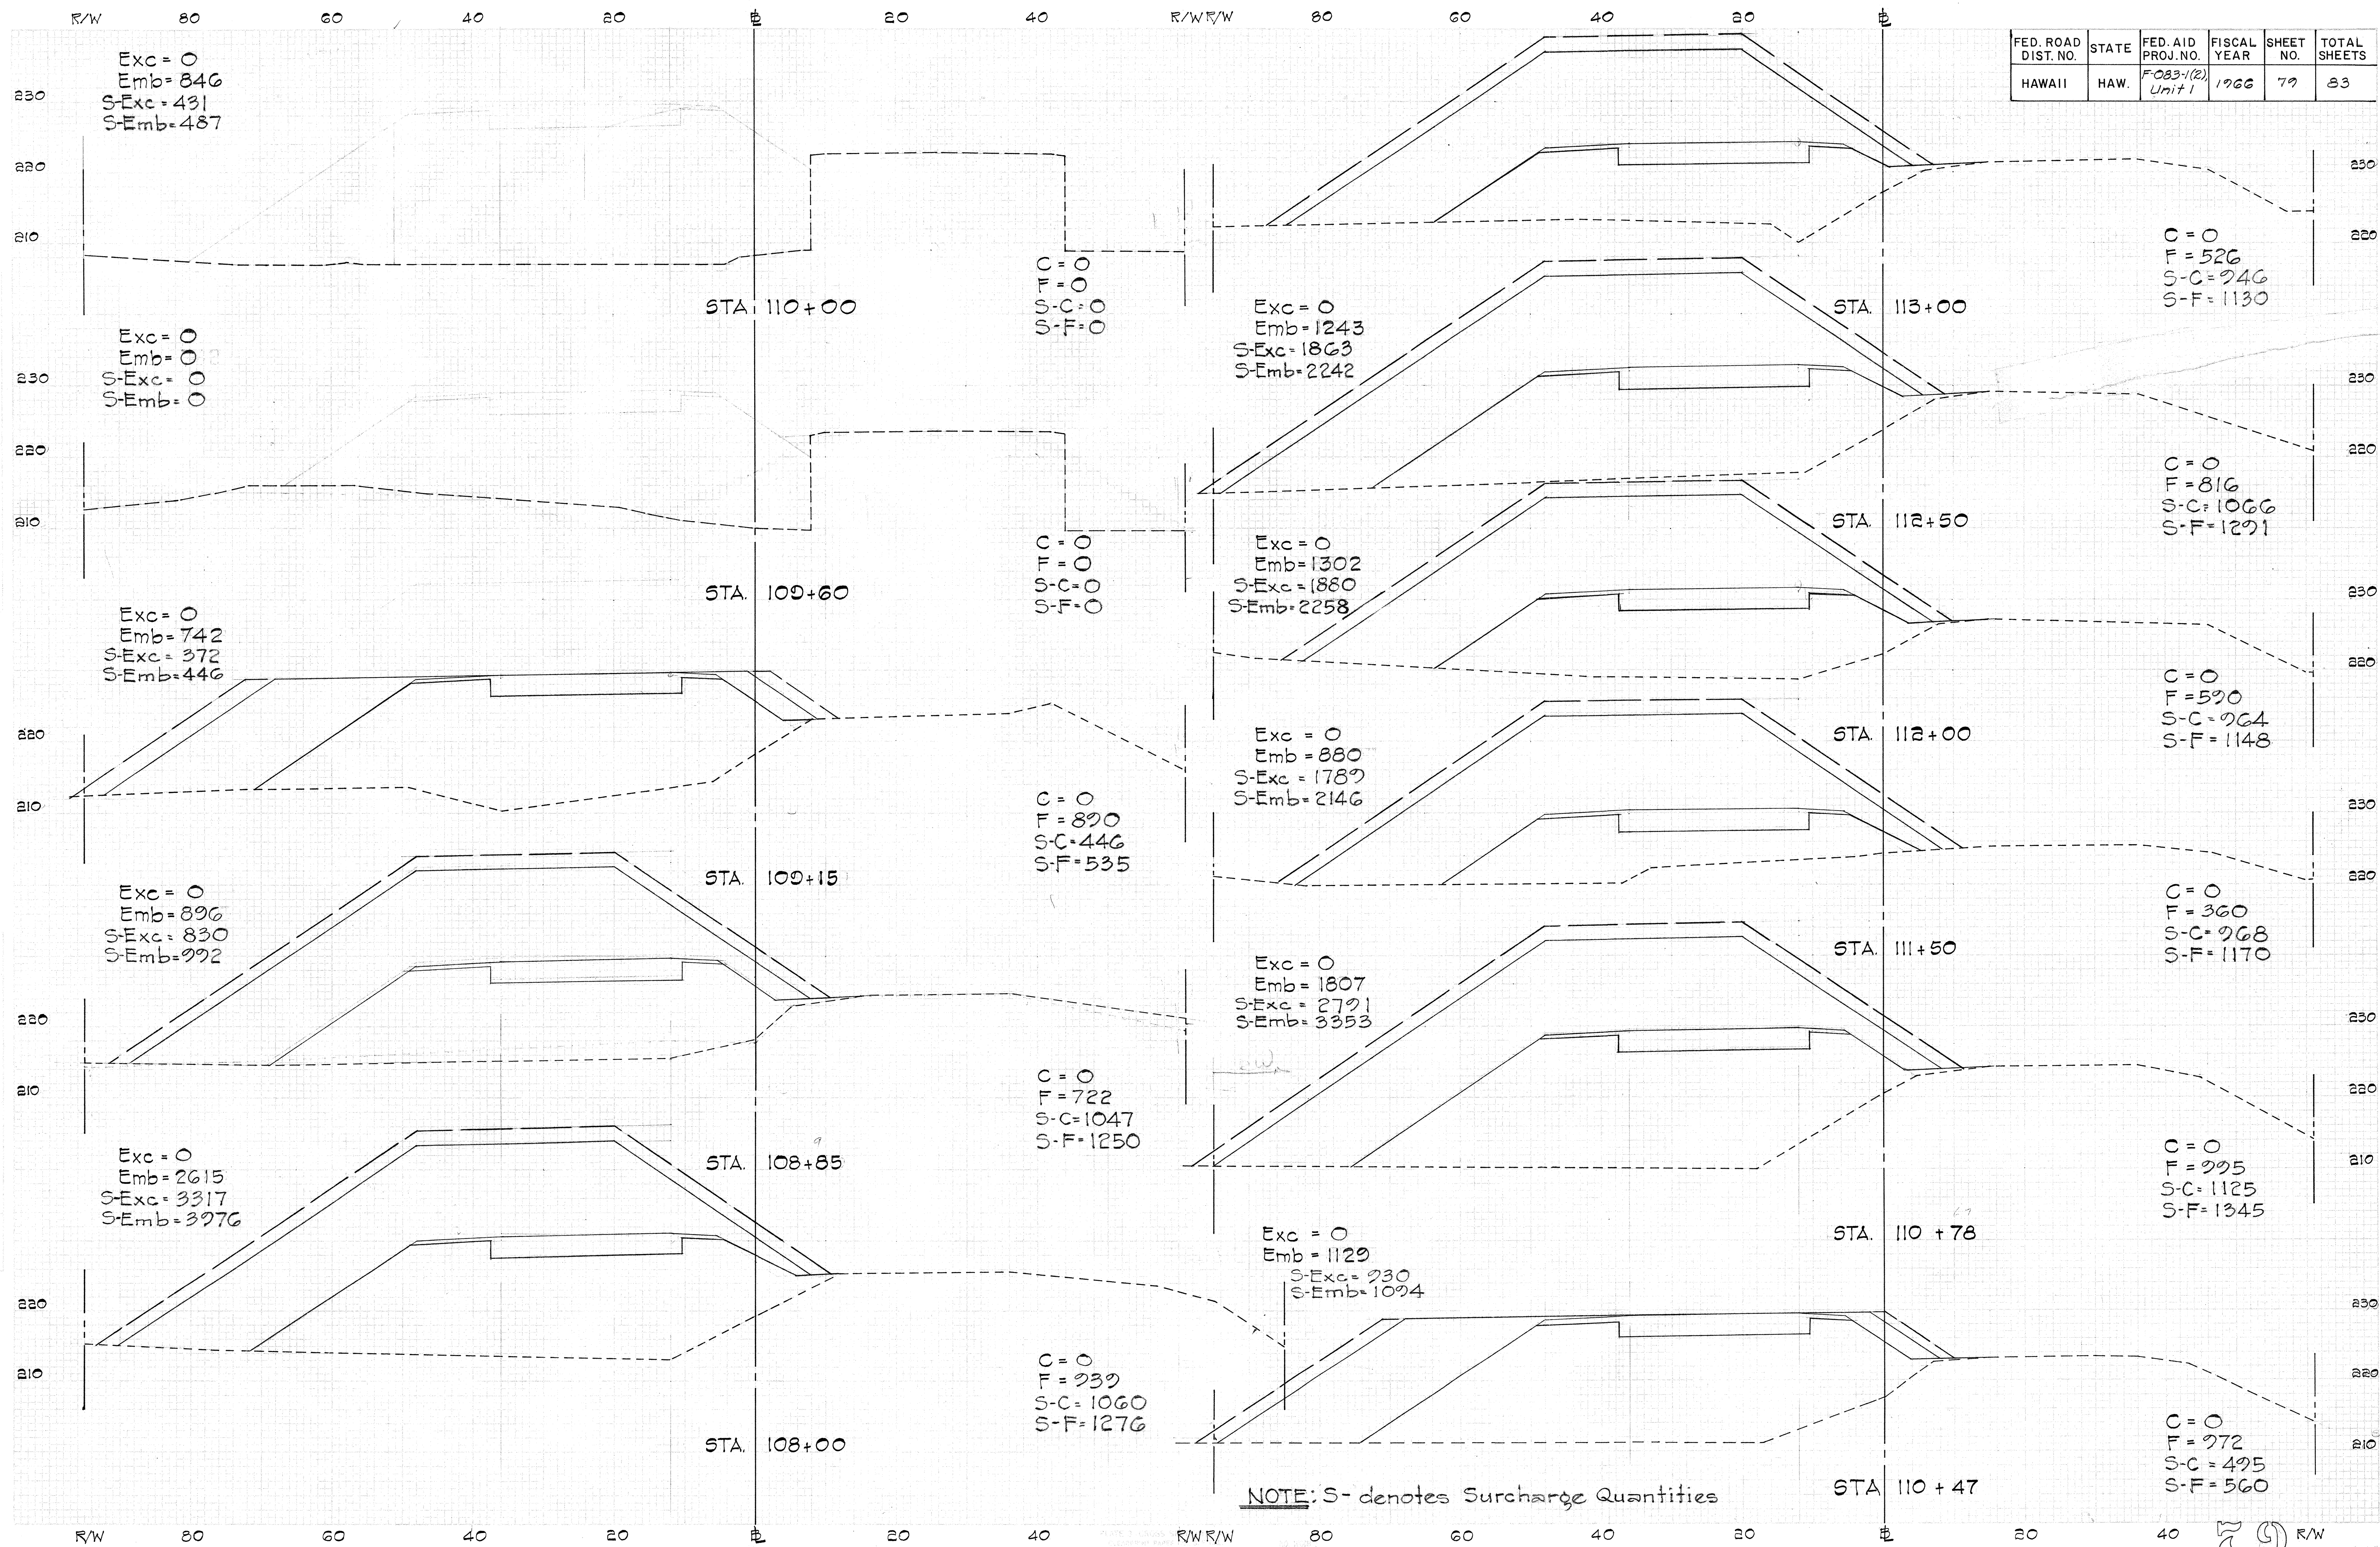

FED. ROAD DIST. NO.	STATE	FED. AID PROJ. NO.	FISCAL YEAR	SHEET NO.	TOTAL SHEETS
HAWAII	HAW.	F-083-1(2) Unit 1	1966	79	83

[illegible]

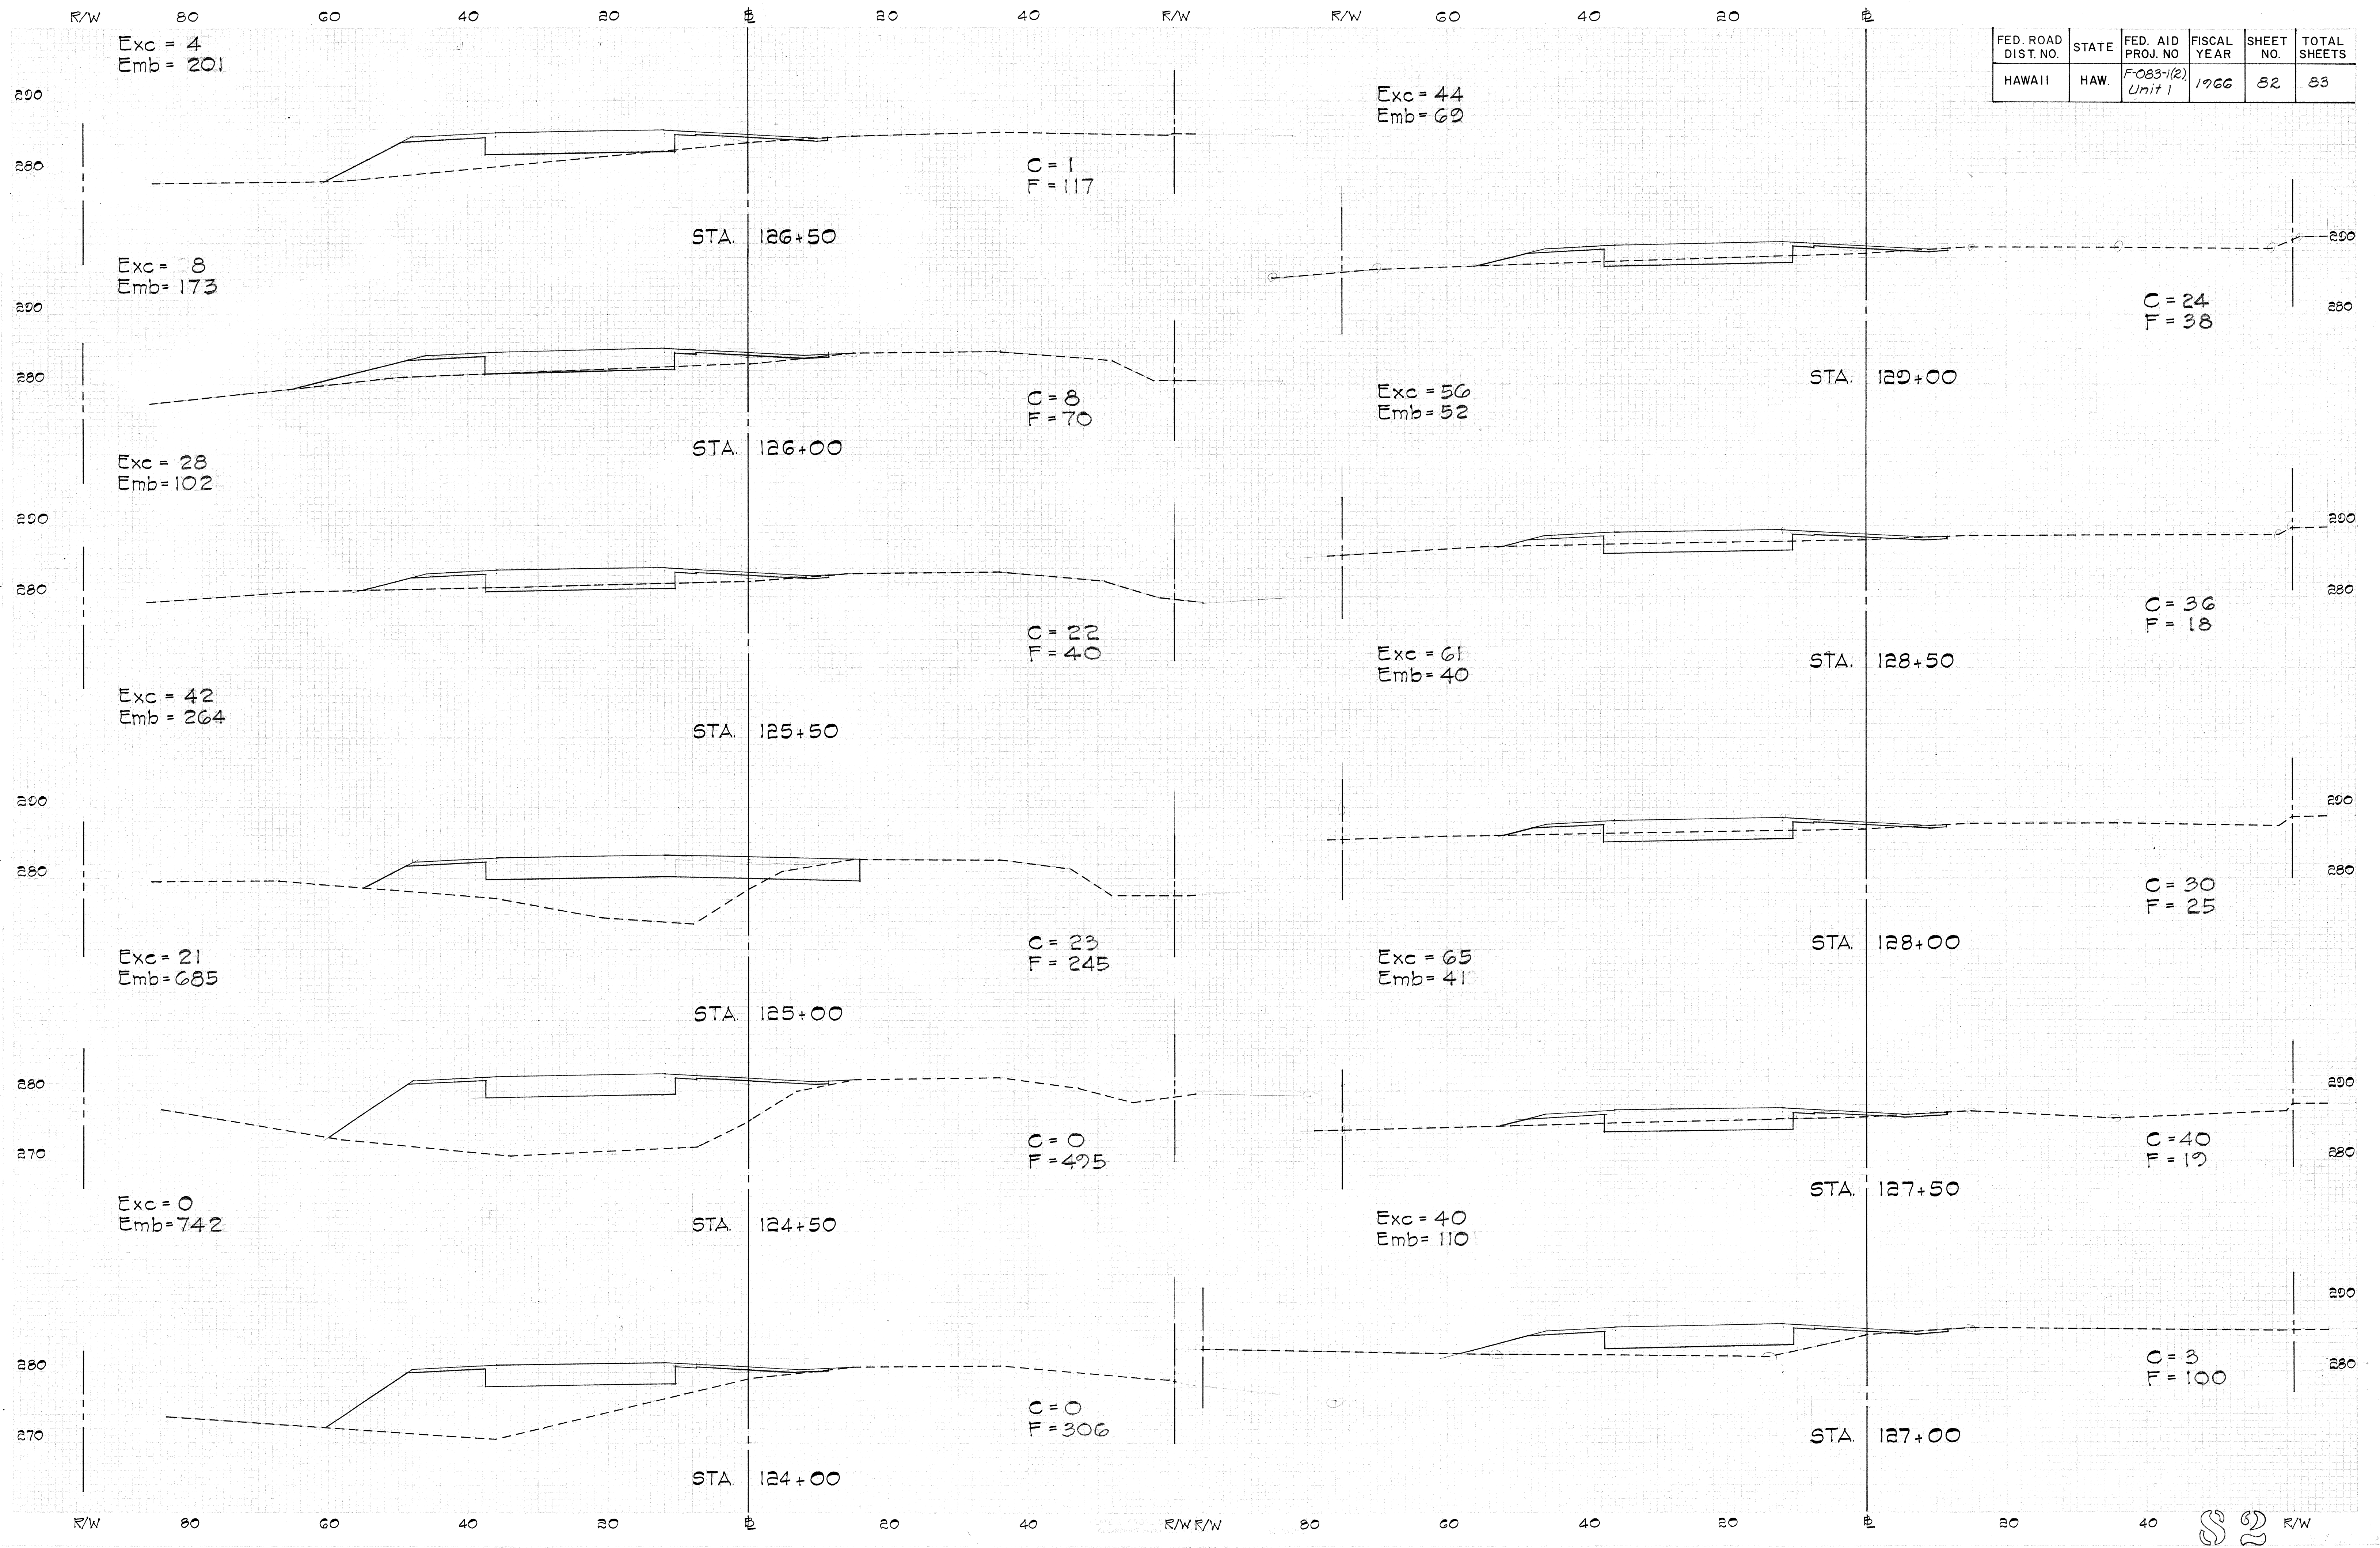

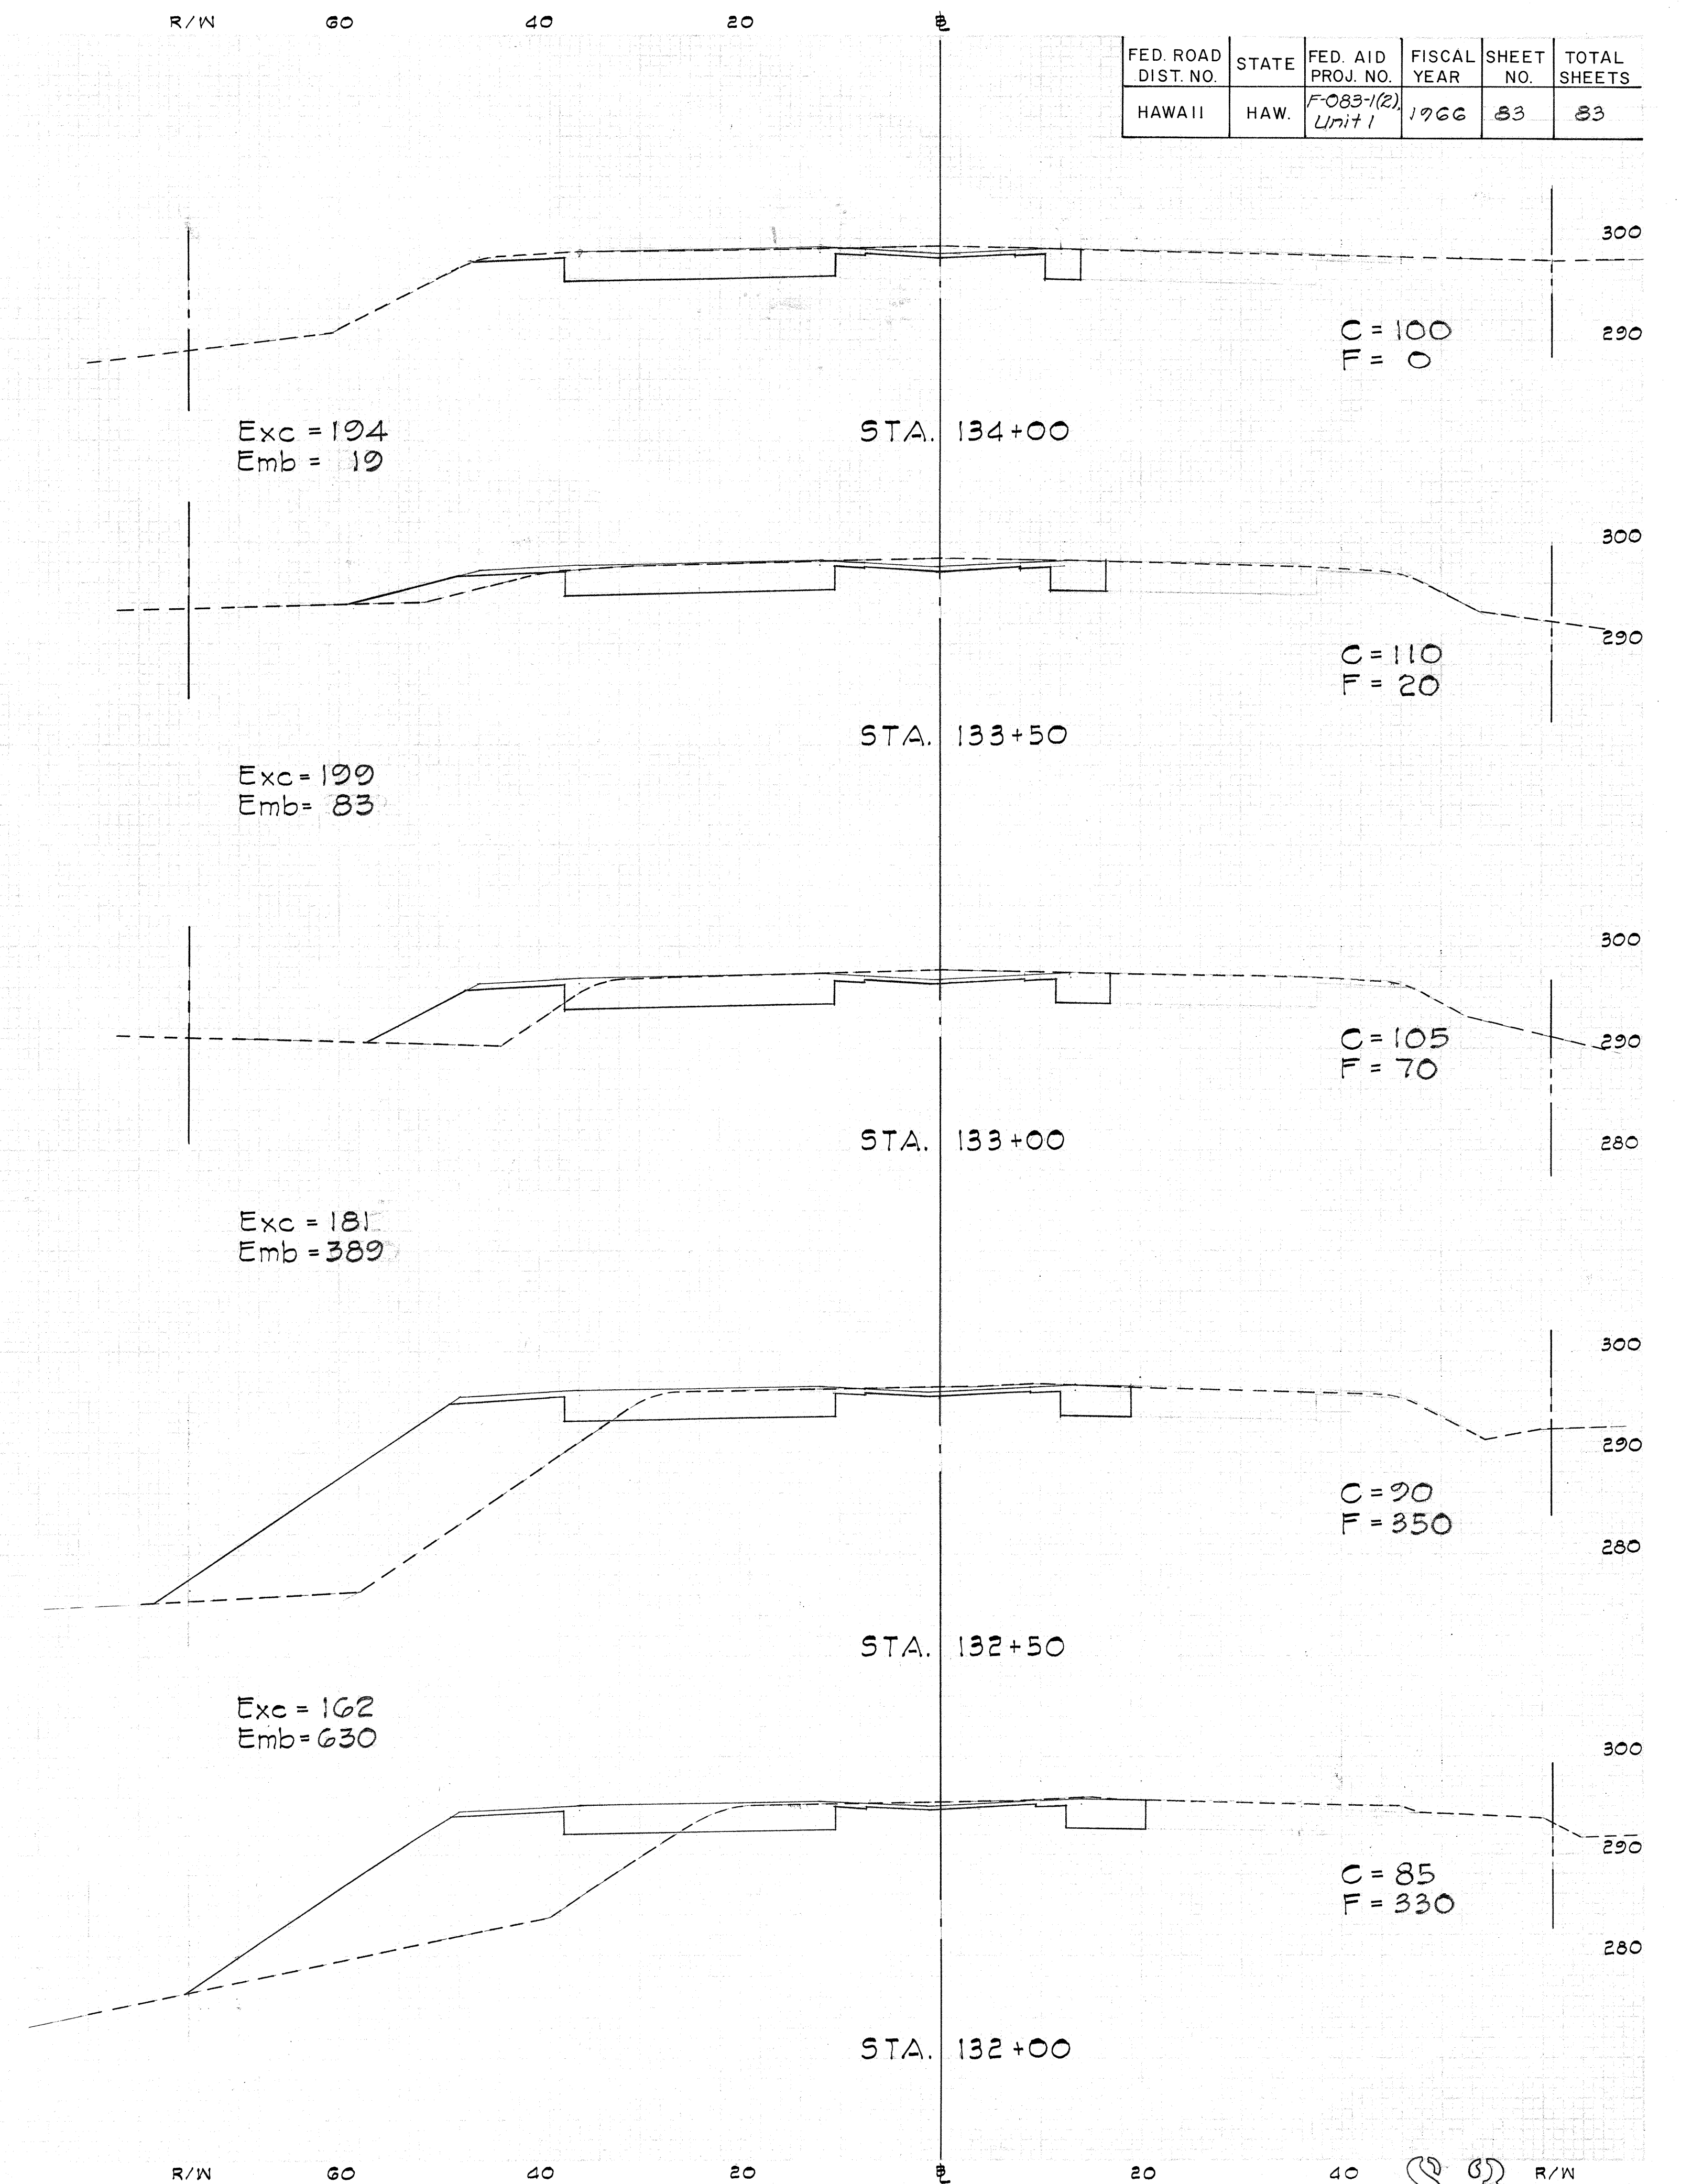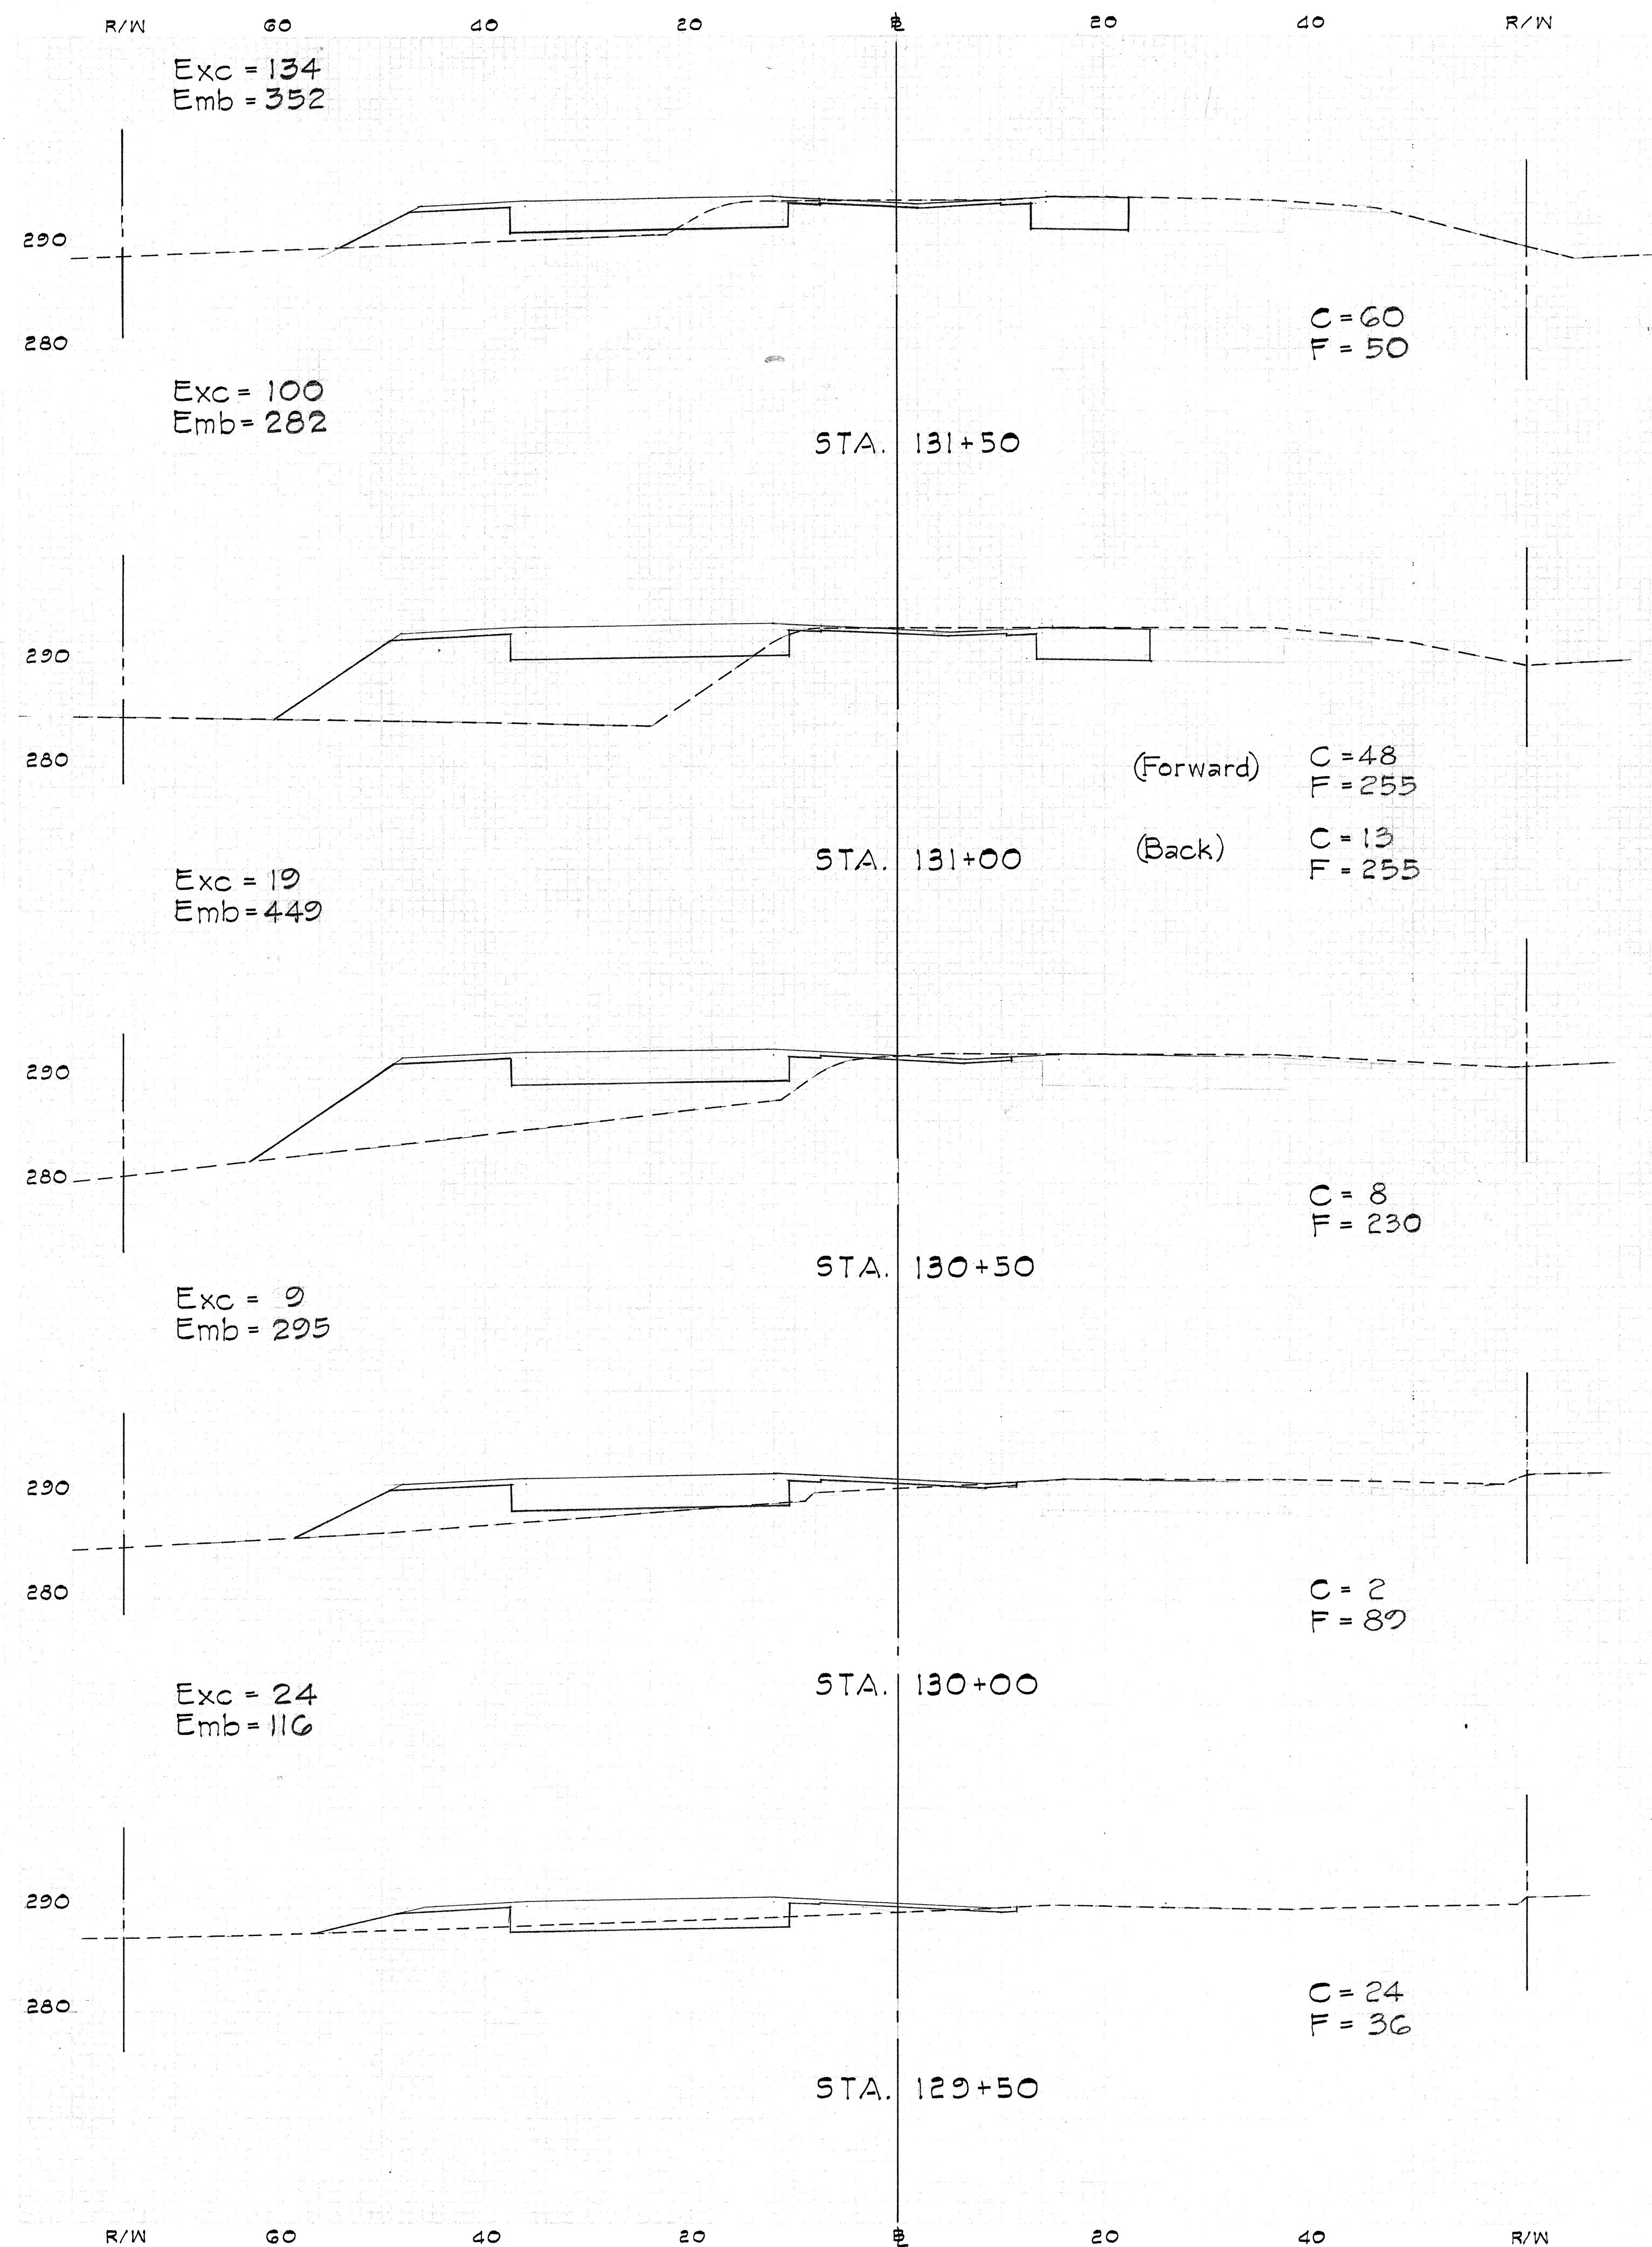

FED. ROAD DIST. NO.	STATE	FED. AID PROJ. NO.	FISCAL YEAR	SHEET NO.	TOTAL SHEETS
HAWAII	HAW.	F-083-1(2) Unit 1	1966	83	83