
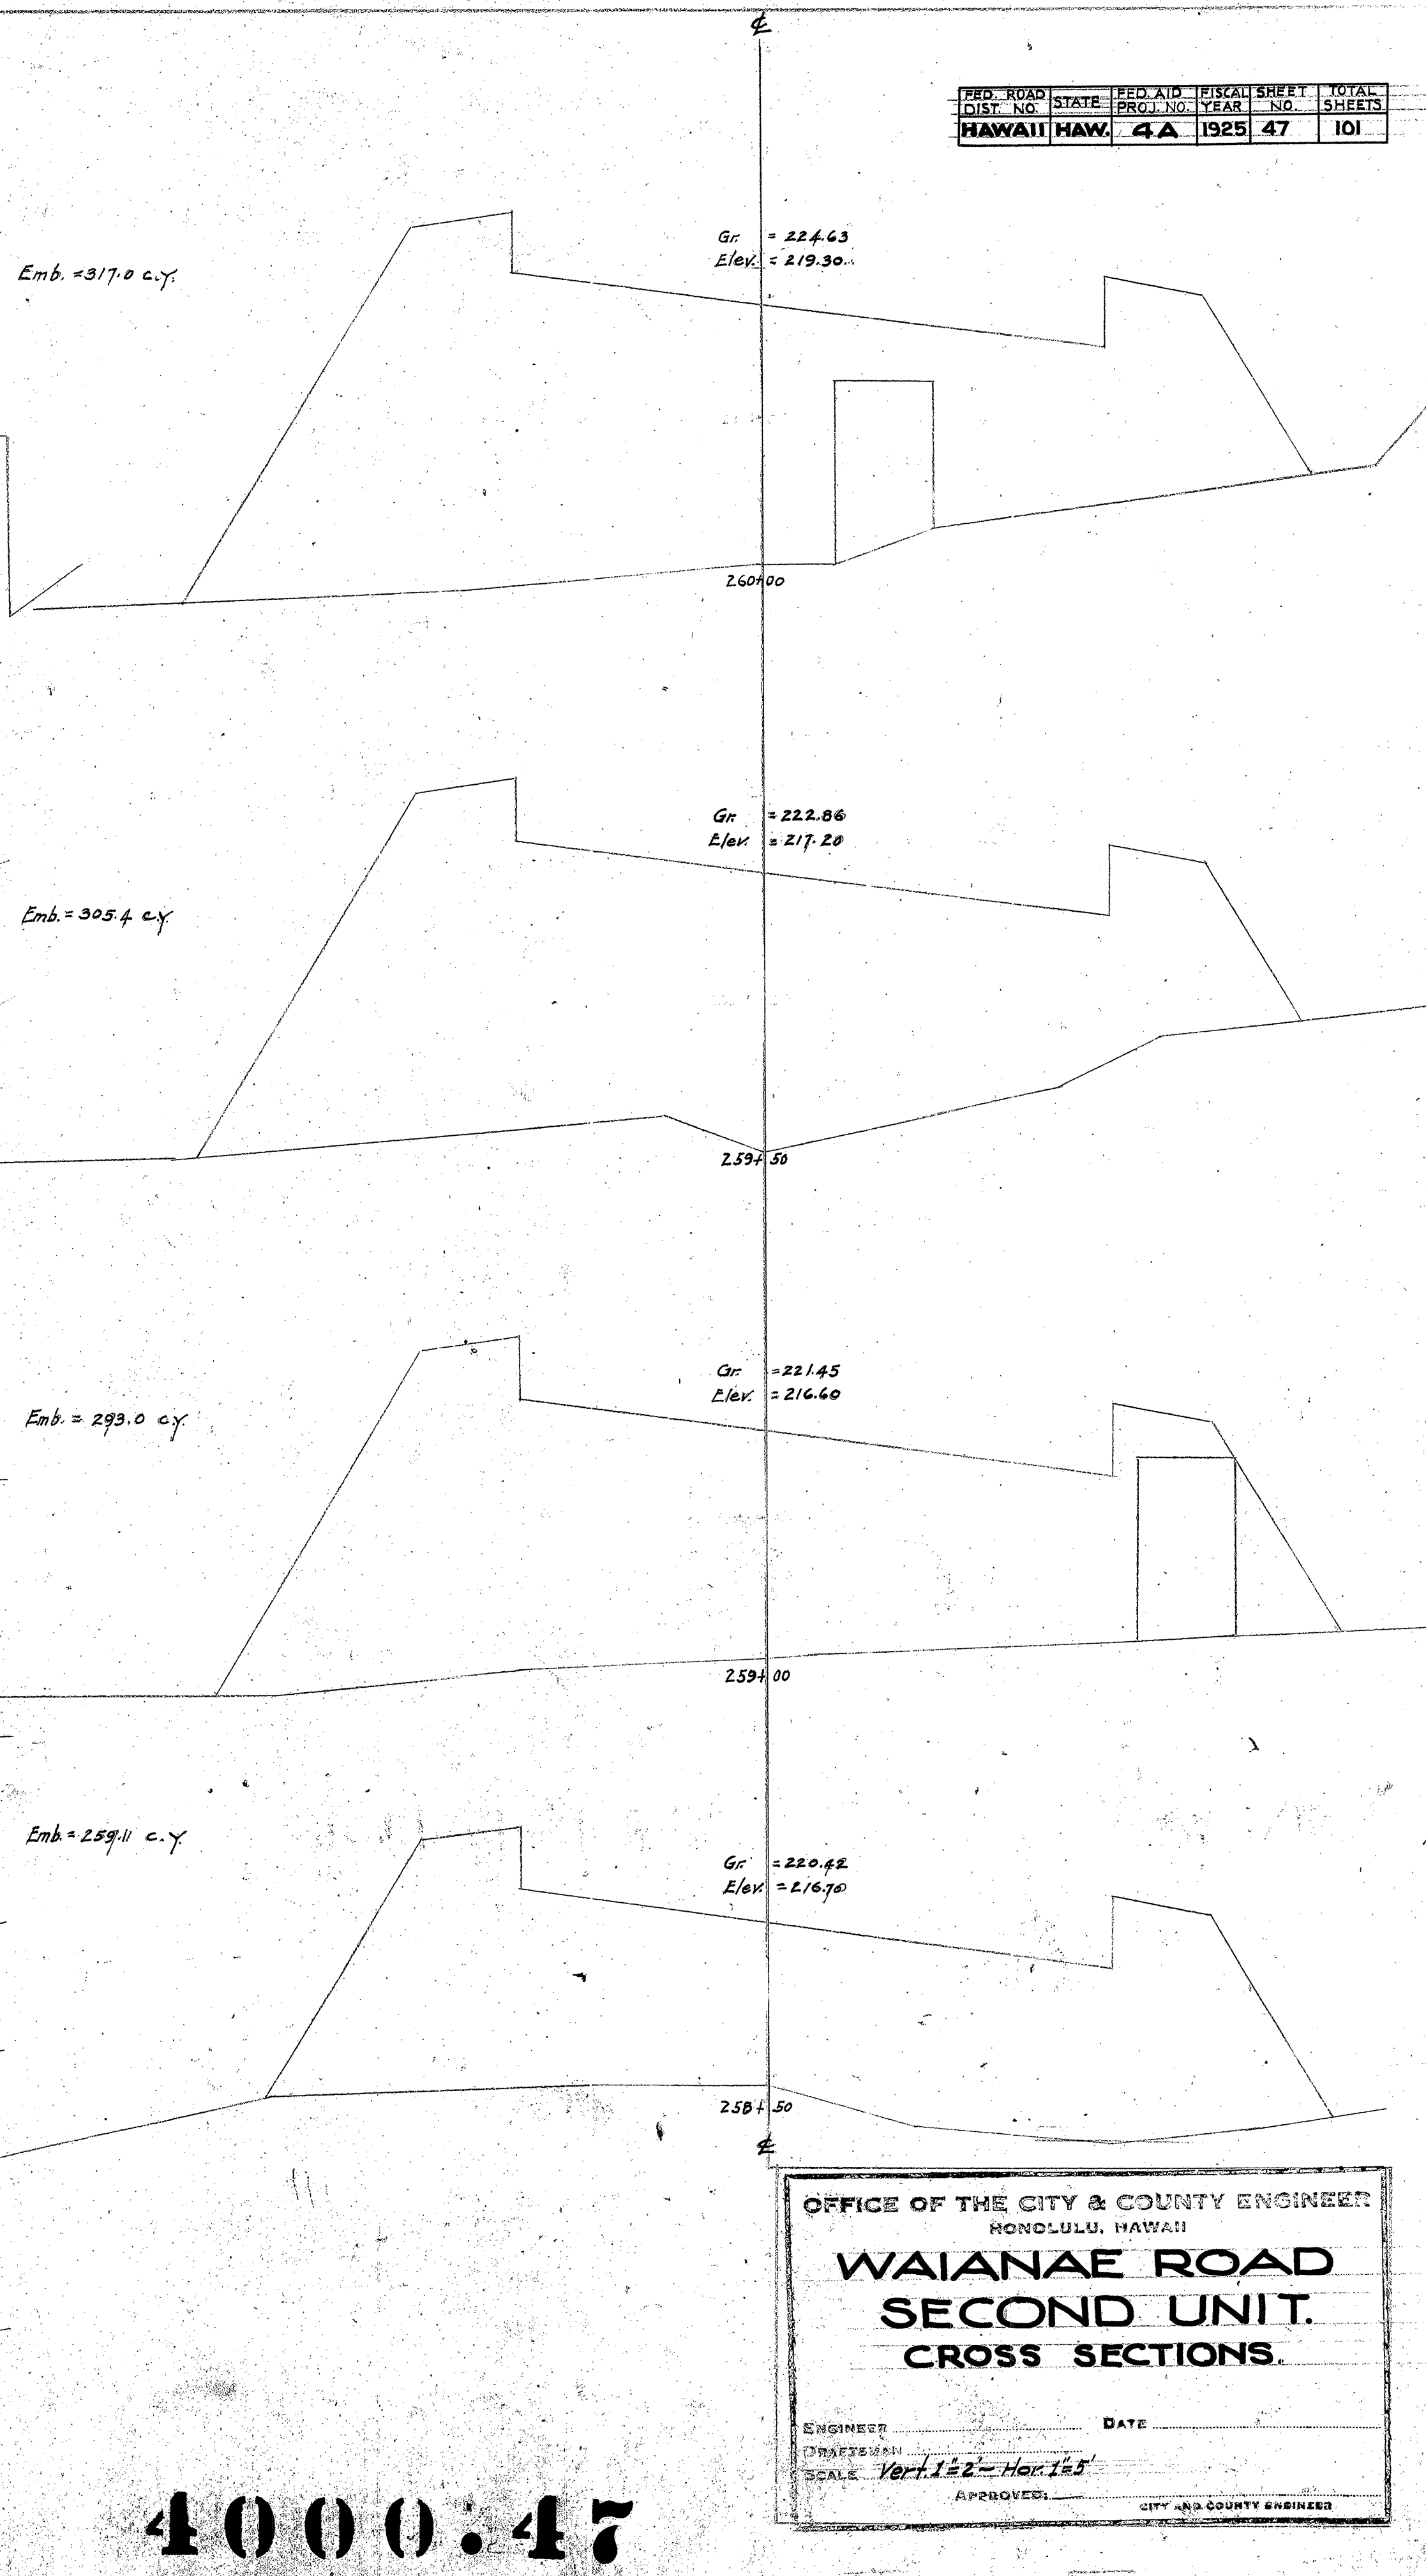
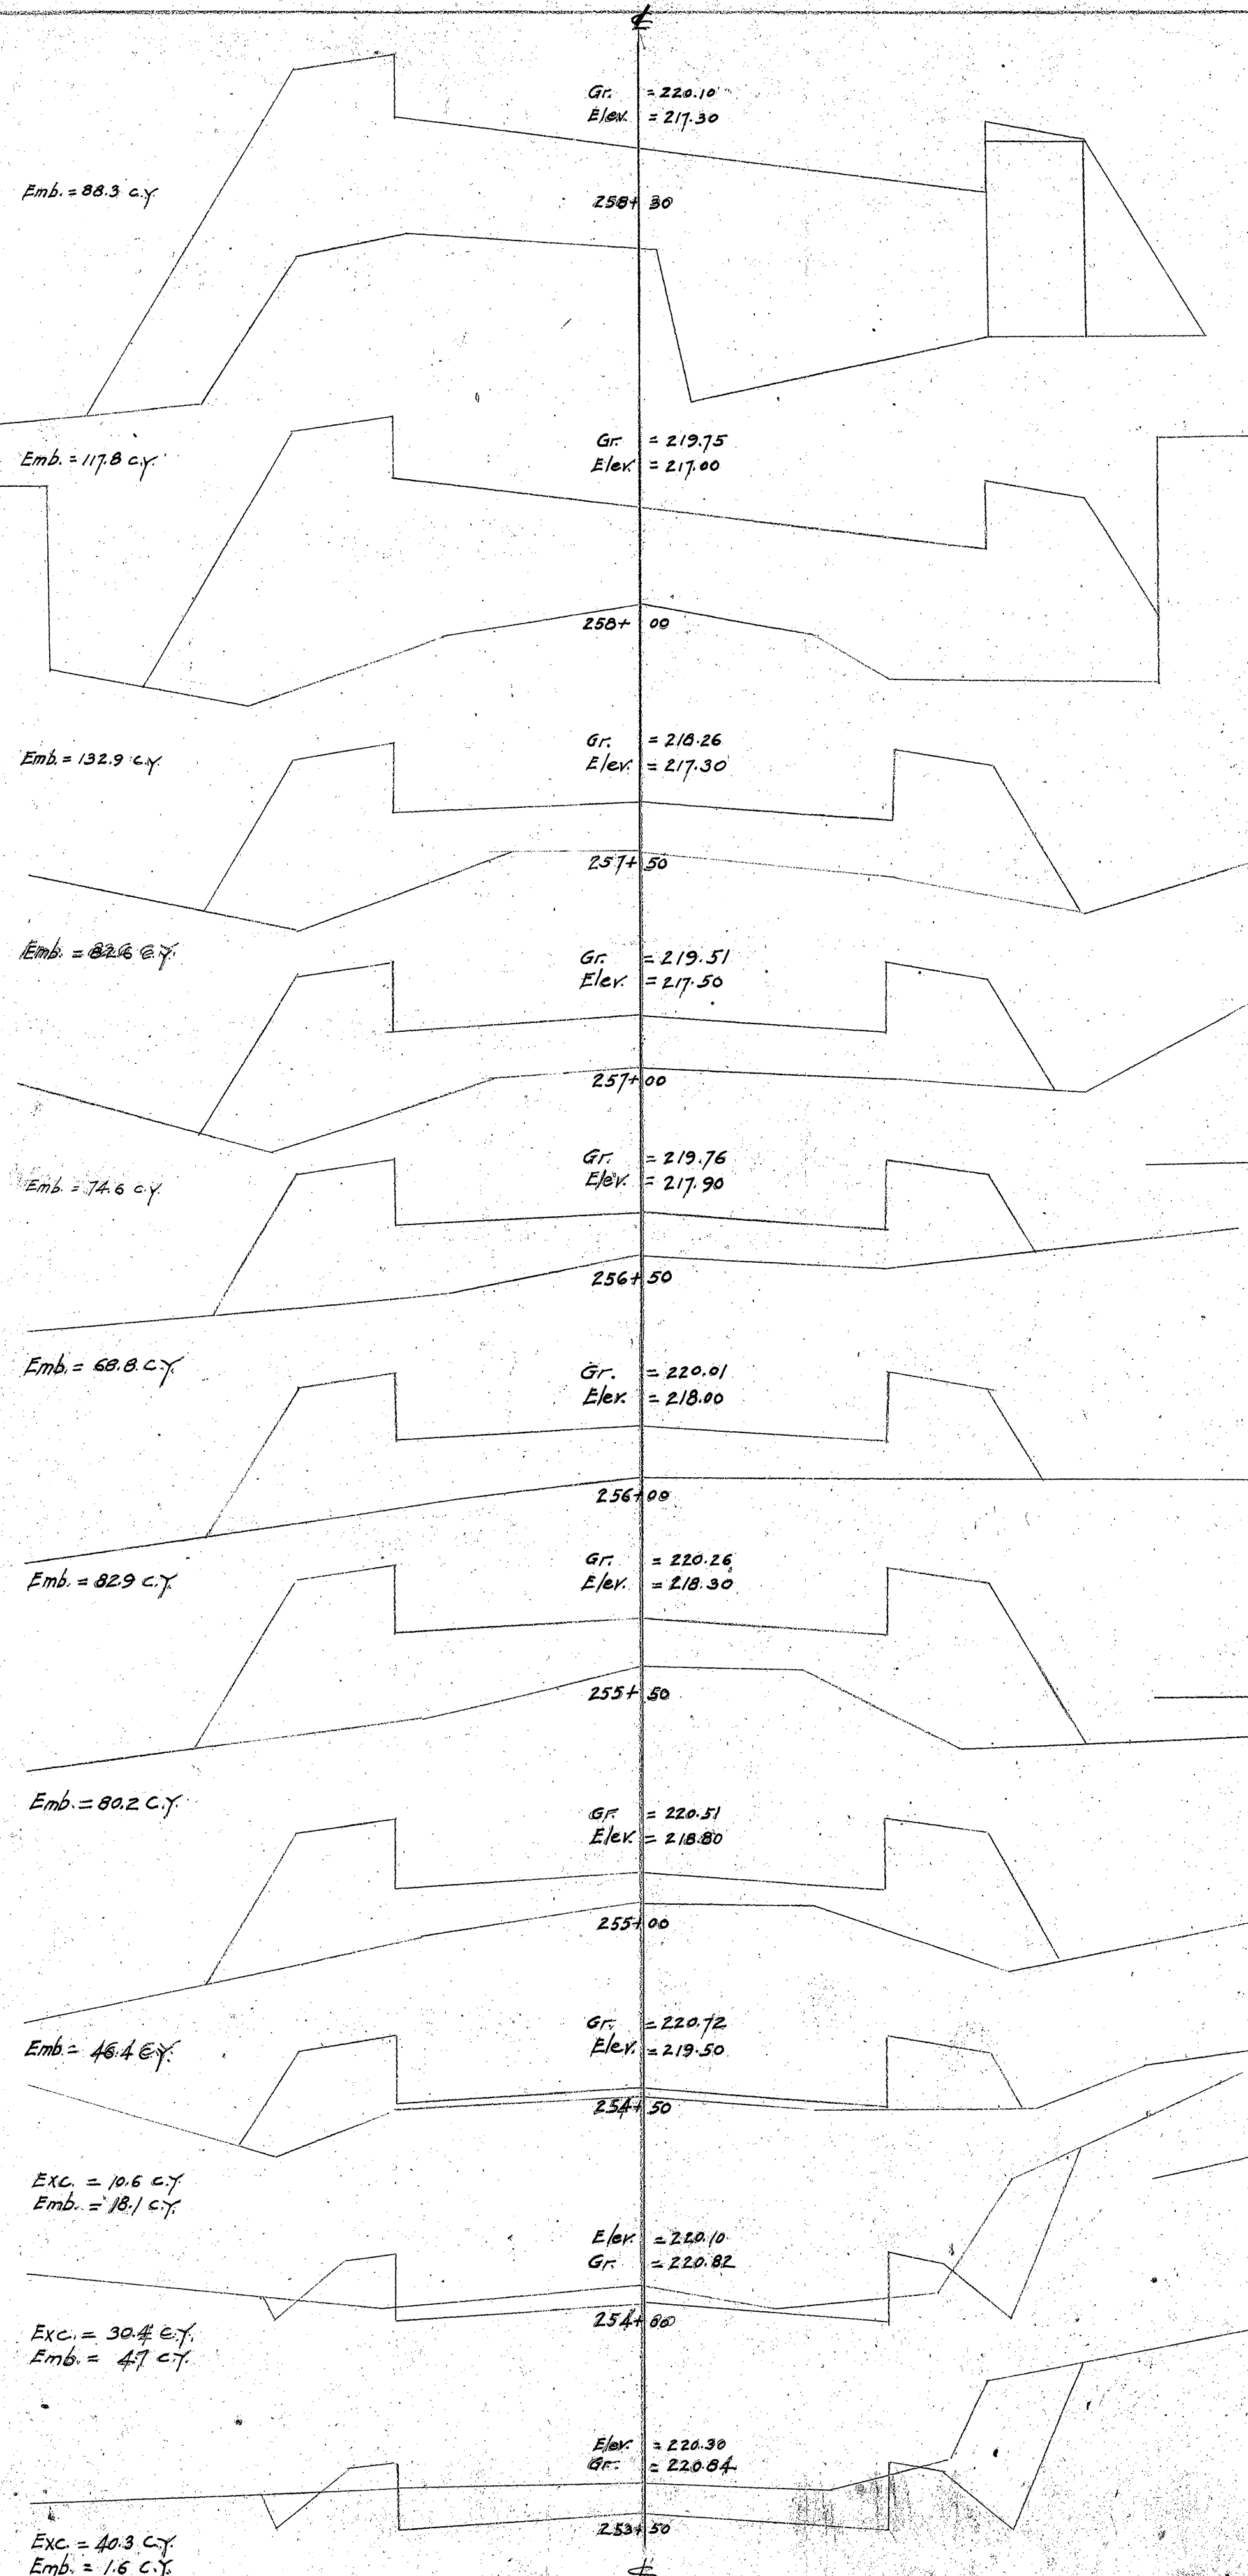


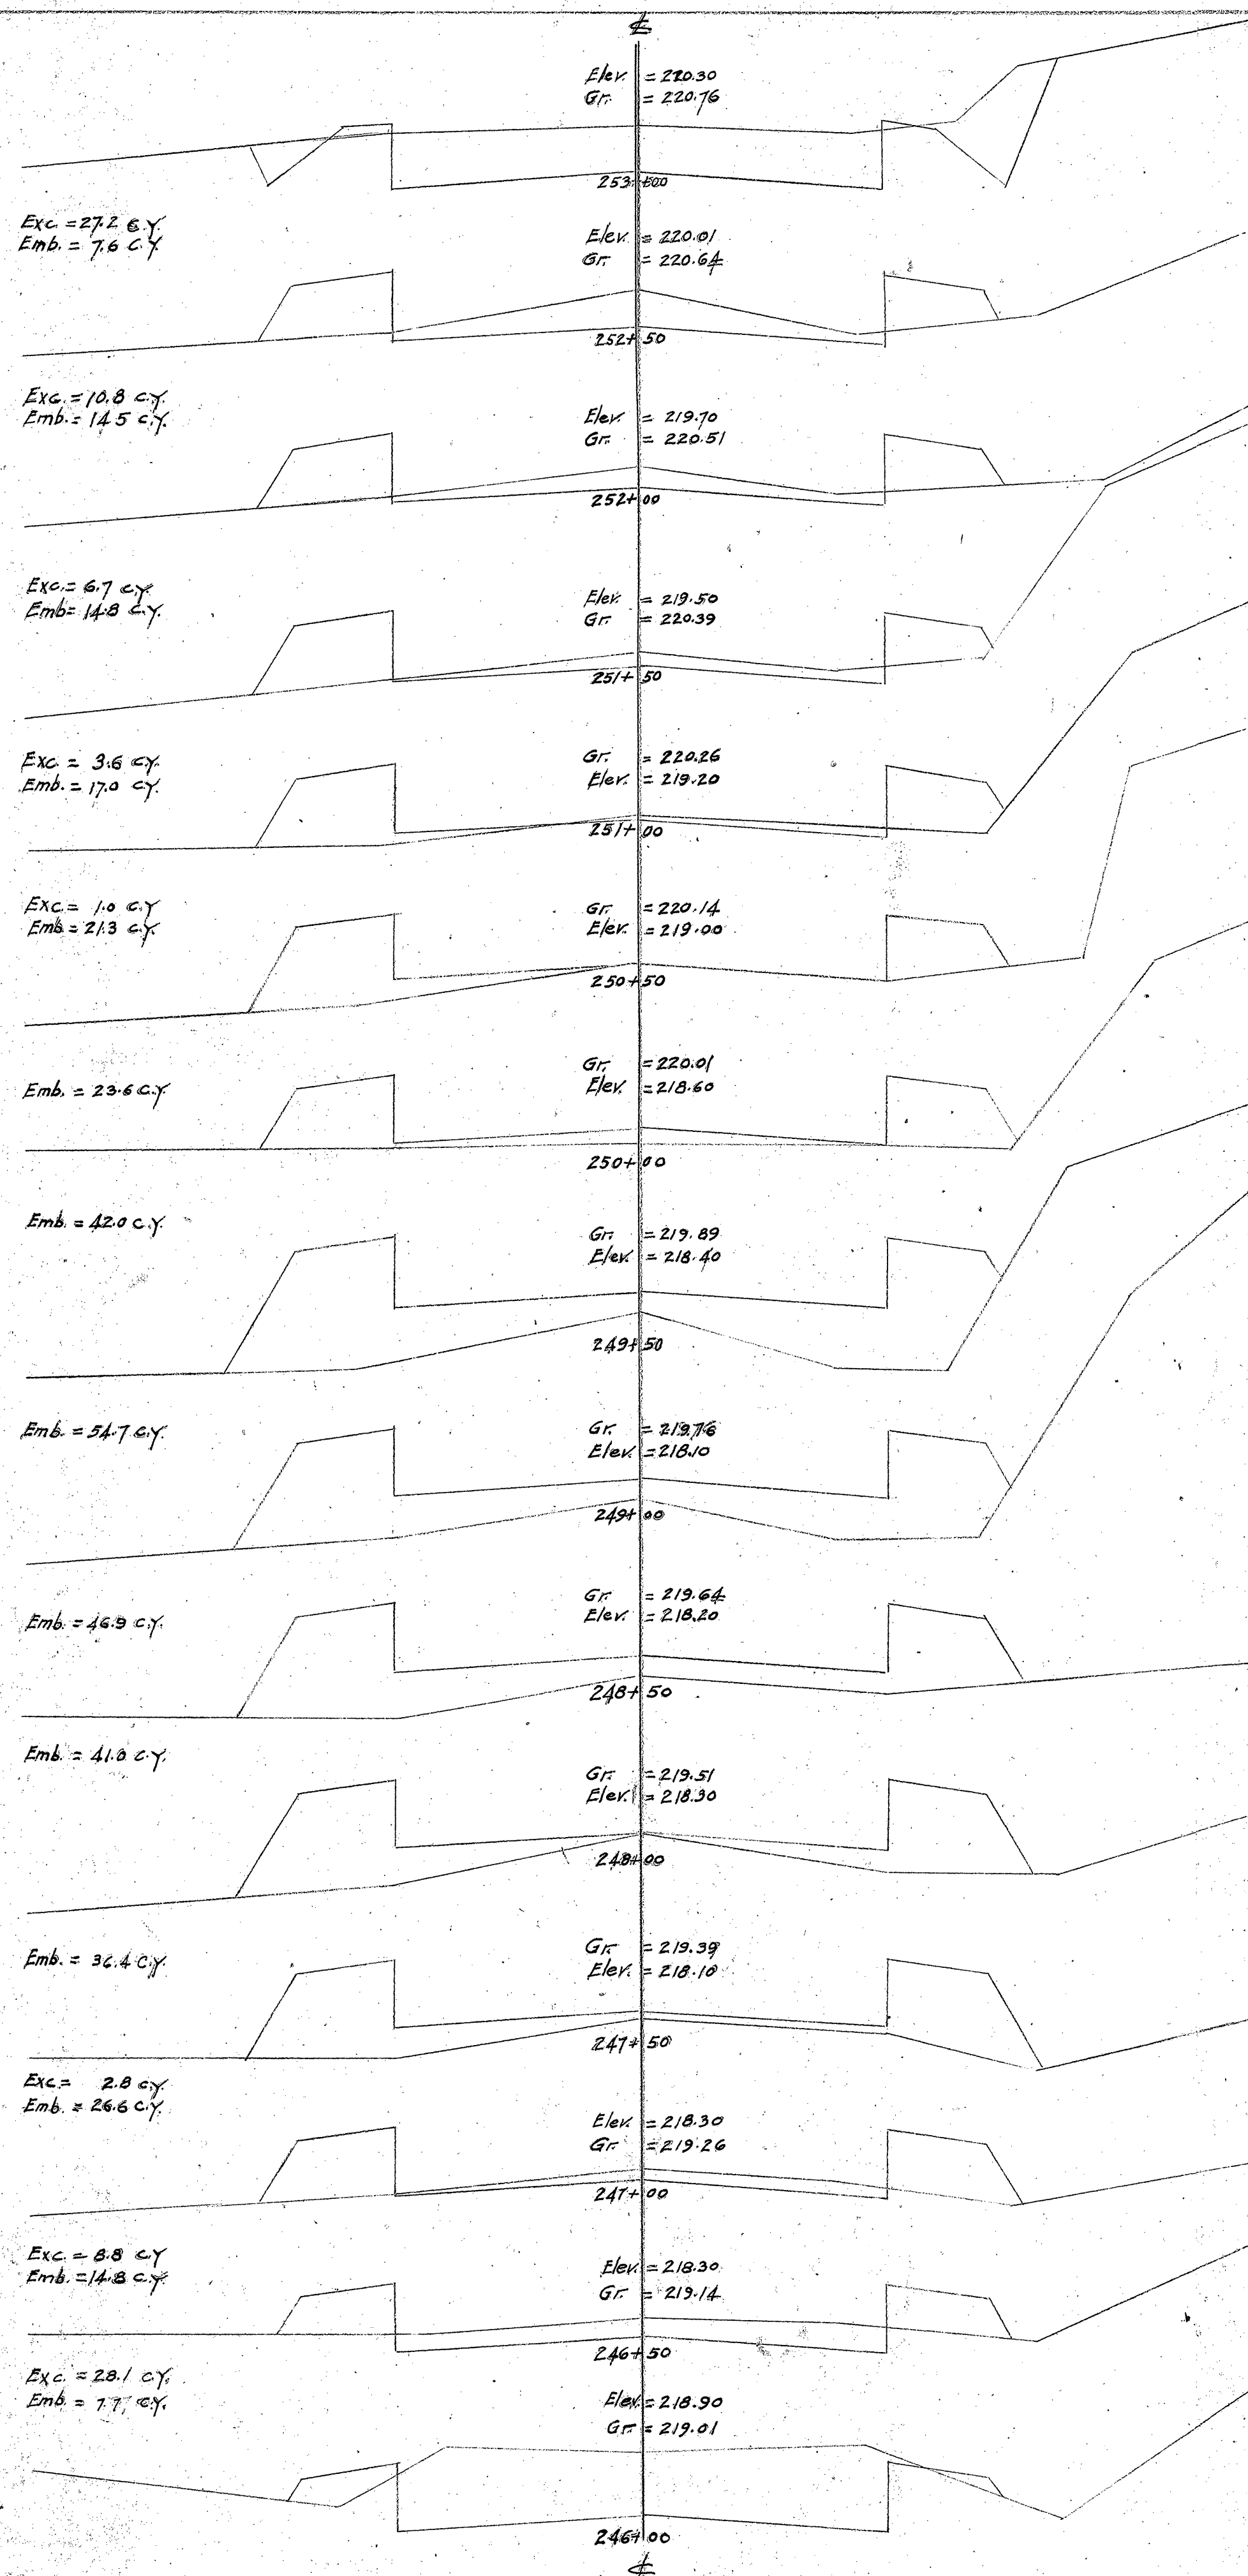


4000:47

OFFICE OF THE CITY & COUNTY ENGINEER HONOLULU, HAWAII	
WAIANAE ROAD SECOND UNIT. CROSS SECTIONS.	
ENGINEER	DATE
DRAWN BY	
SCALE	VERT. 1"=2'-HORIZ. 1"=5'
APPROVED	CITY AND COUNTY ENGINEER

6 16 3

FED. ROAD DIST. NO.	STATE	FED. AID PROJ. NO.	FISCAL YEAR	SHEET NO.	TOTAL SHEETS
HAWAII	HAW.	4A	1929	48	101

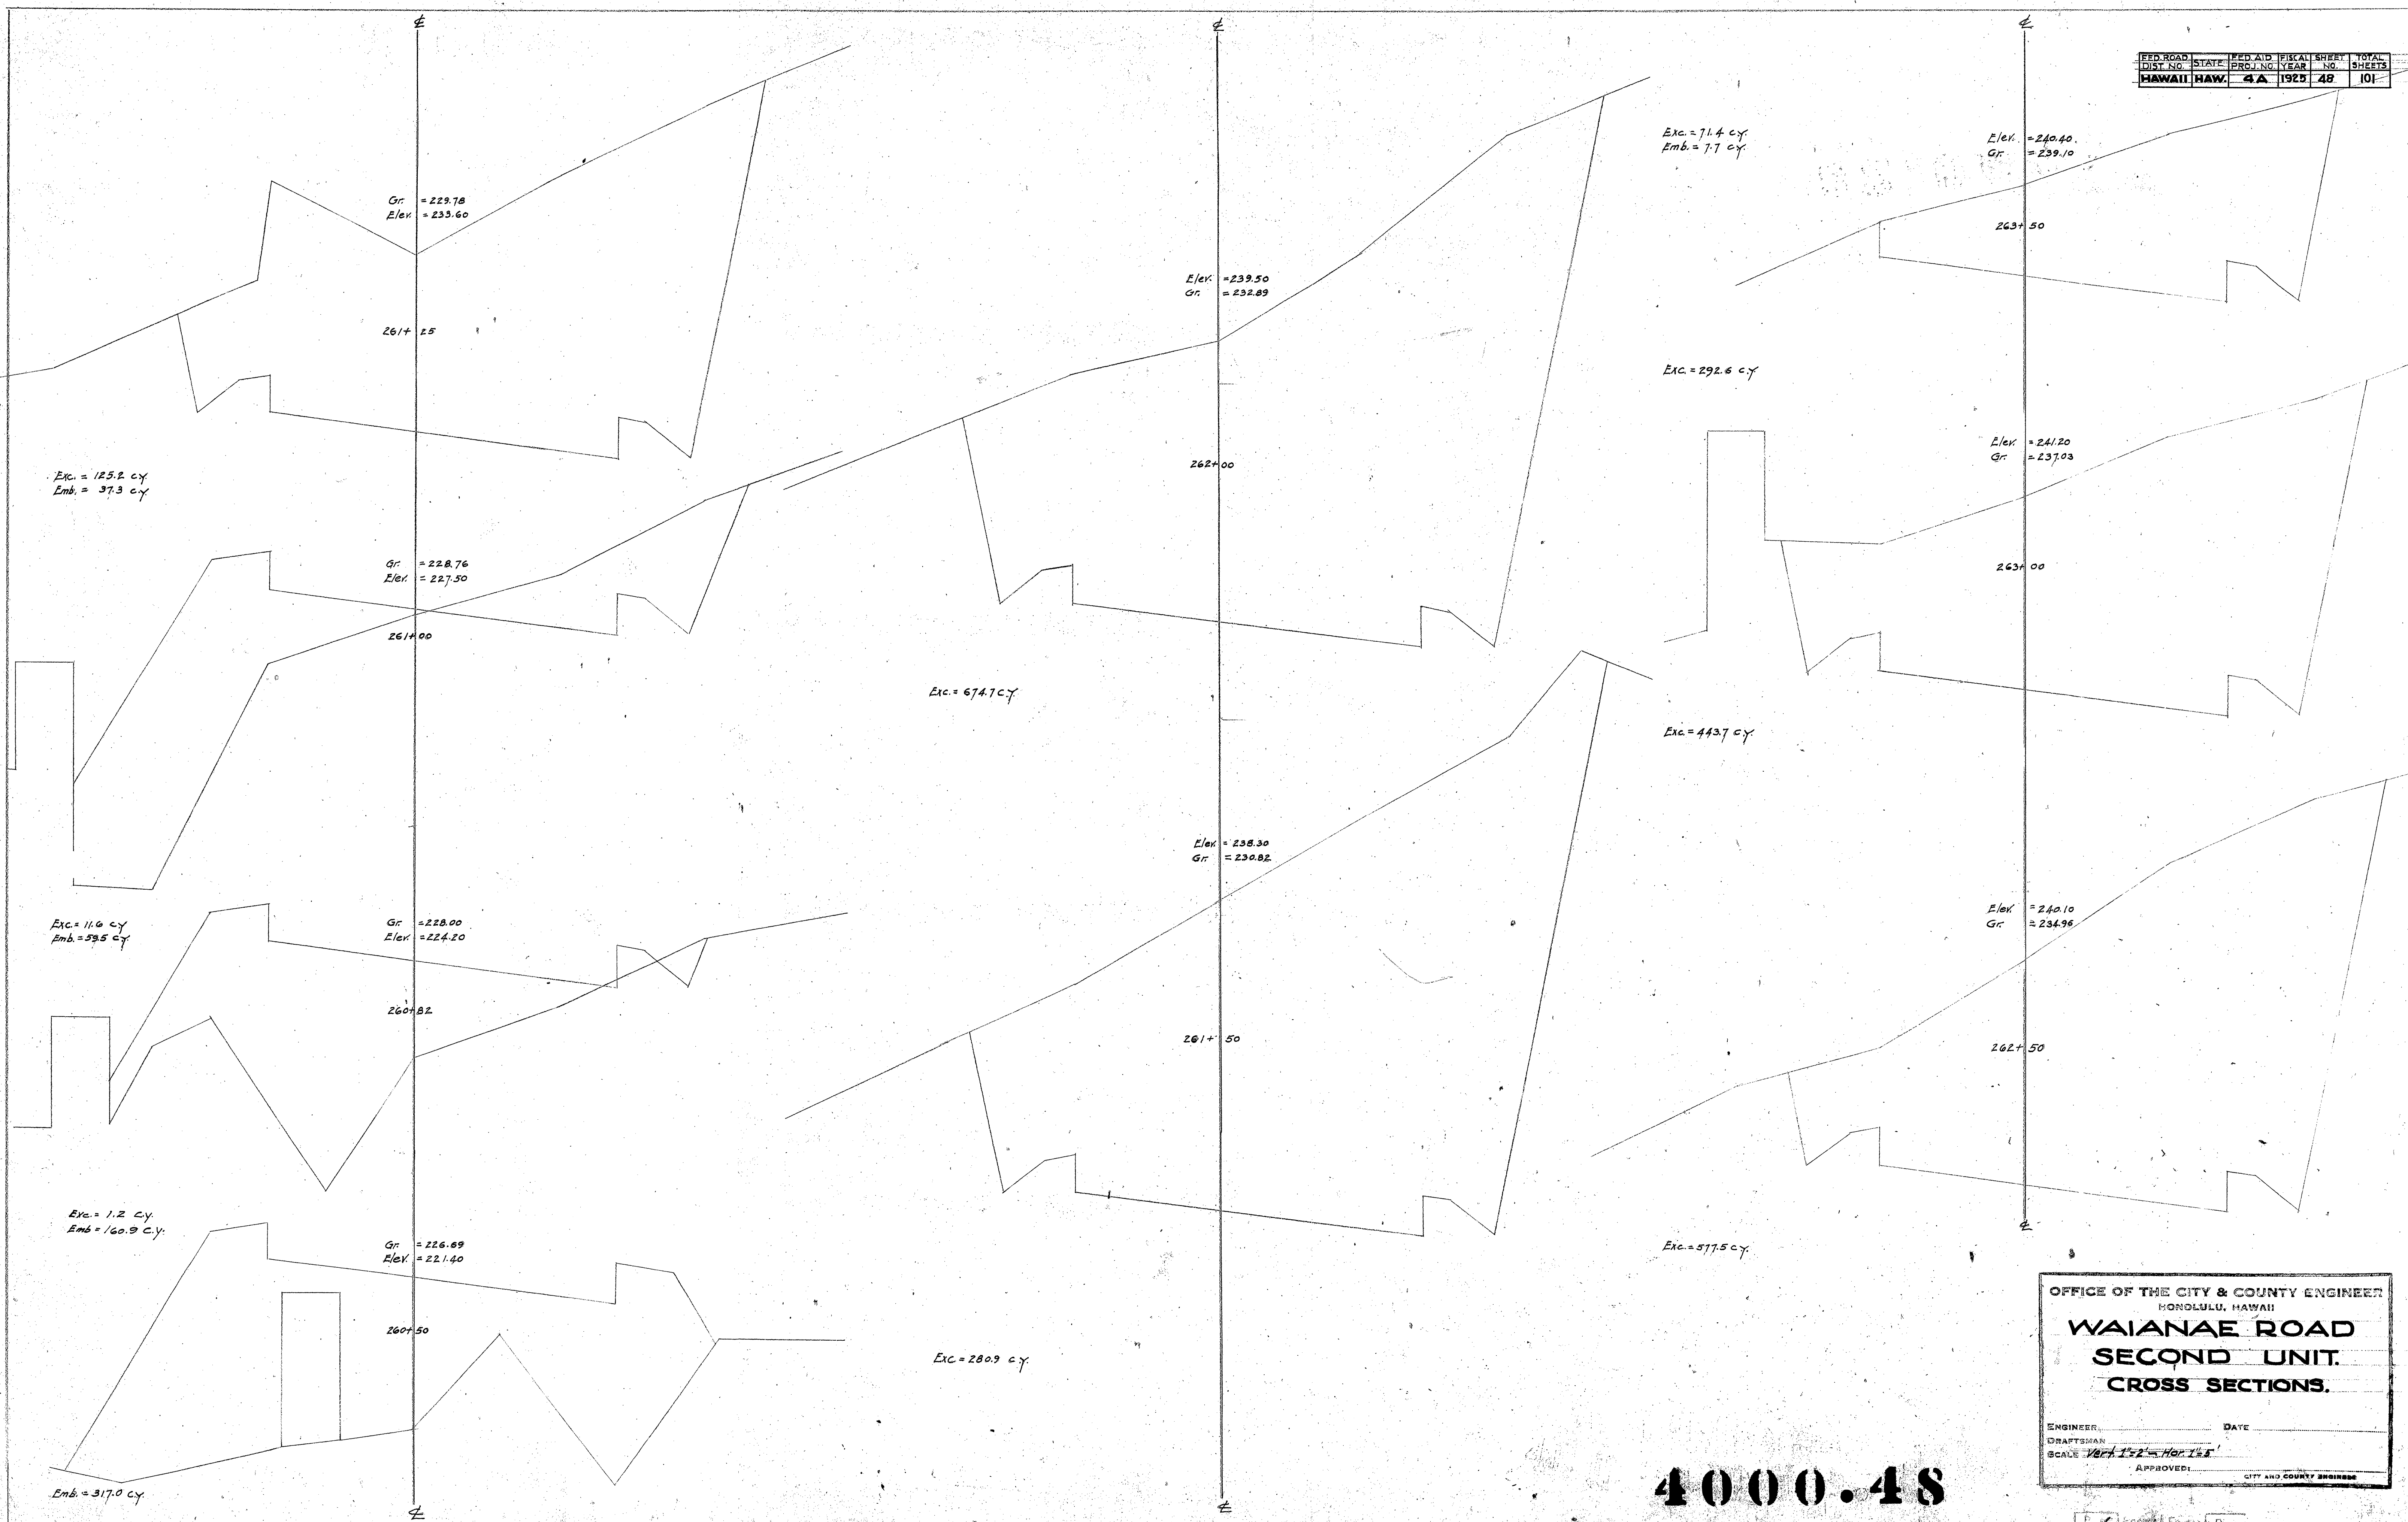




4000.48

OFFICE OF THE CITY & COUNTY ENGINEER
HONOLULU, HAWAII

WAIANAE ROAD
SECOND UNIT.
CROSS SECTIONS.

ENGINEER: _____ DATE: _____
DRAFTSMAN: _____
SCALE: *VERT 1"=2' Hor 1"=5'*
APPROVED: _____ CITY AND COUNTY ENGINEER

6 No. 16 3 No. 16

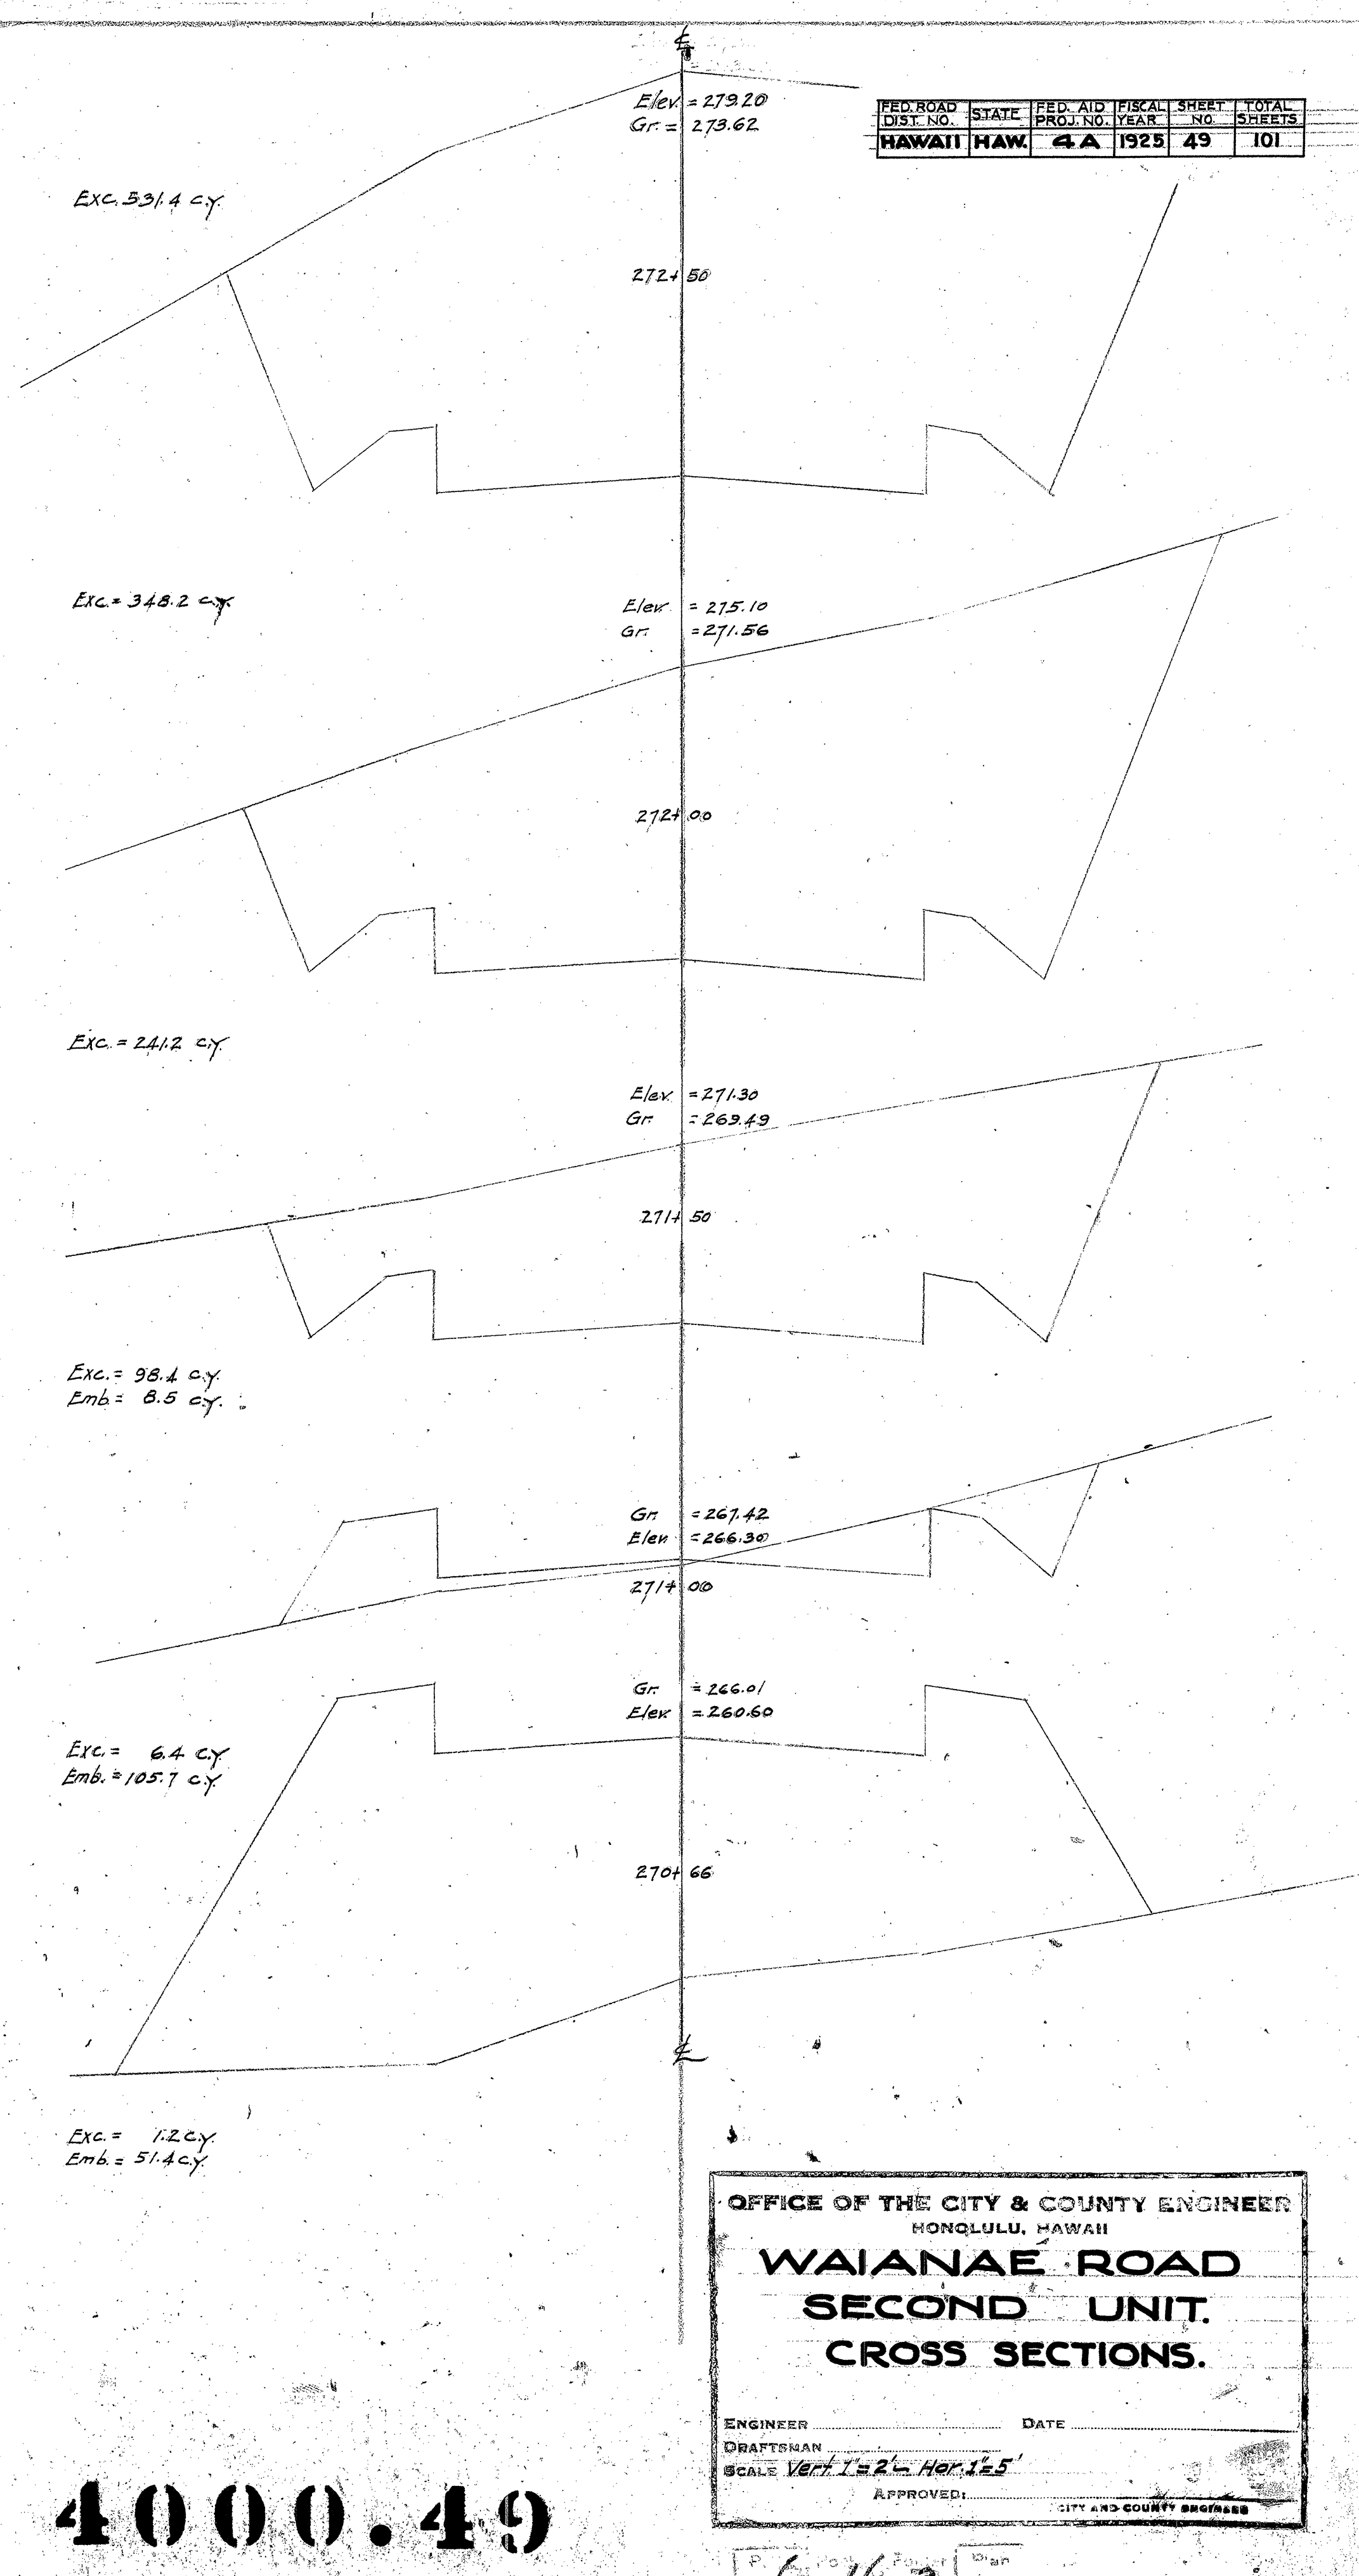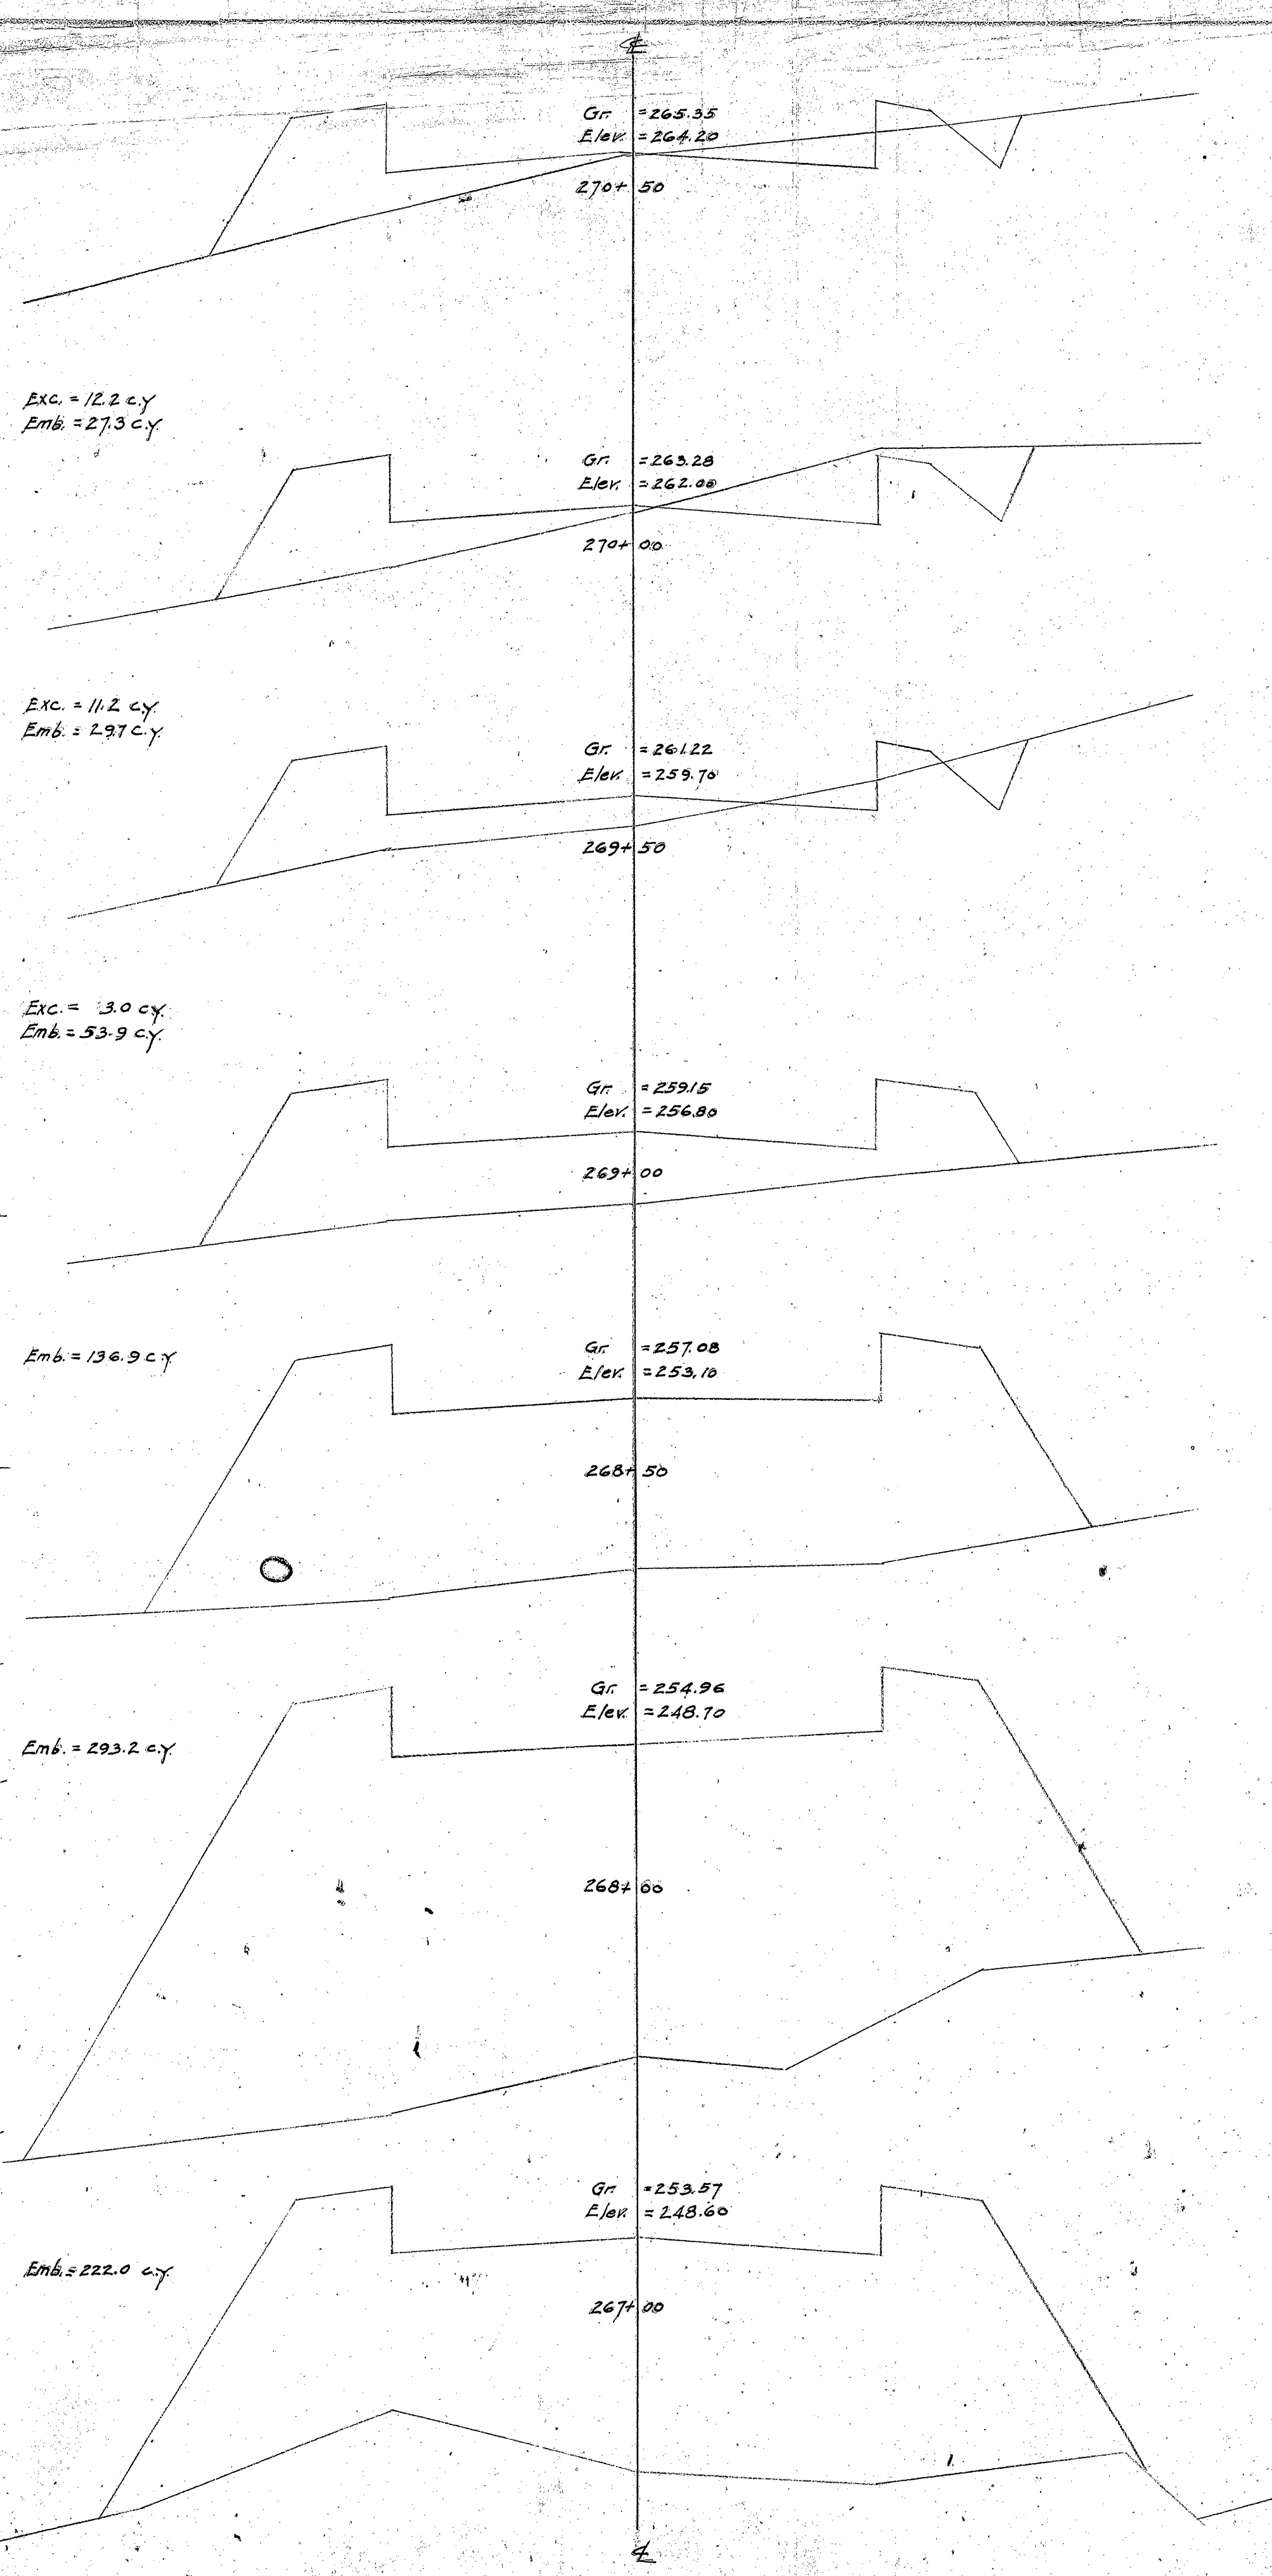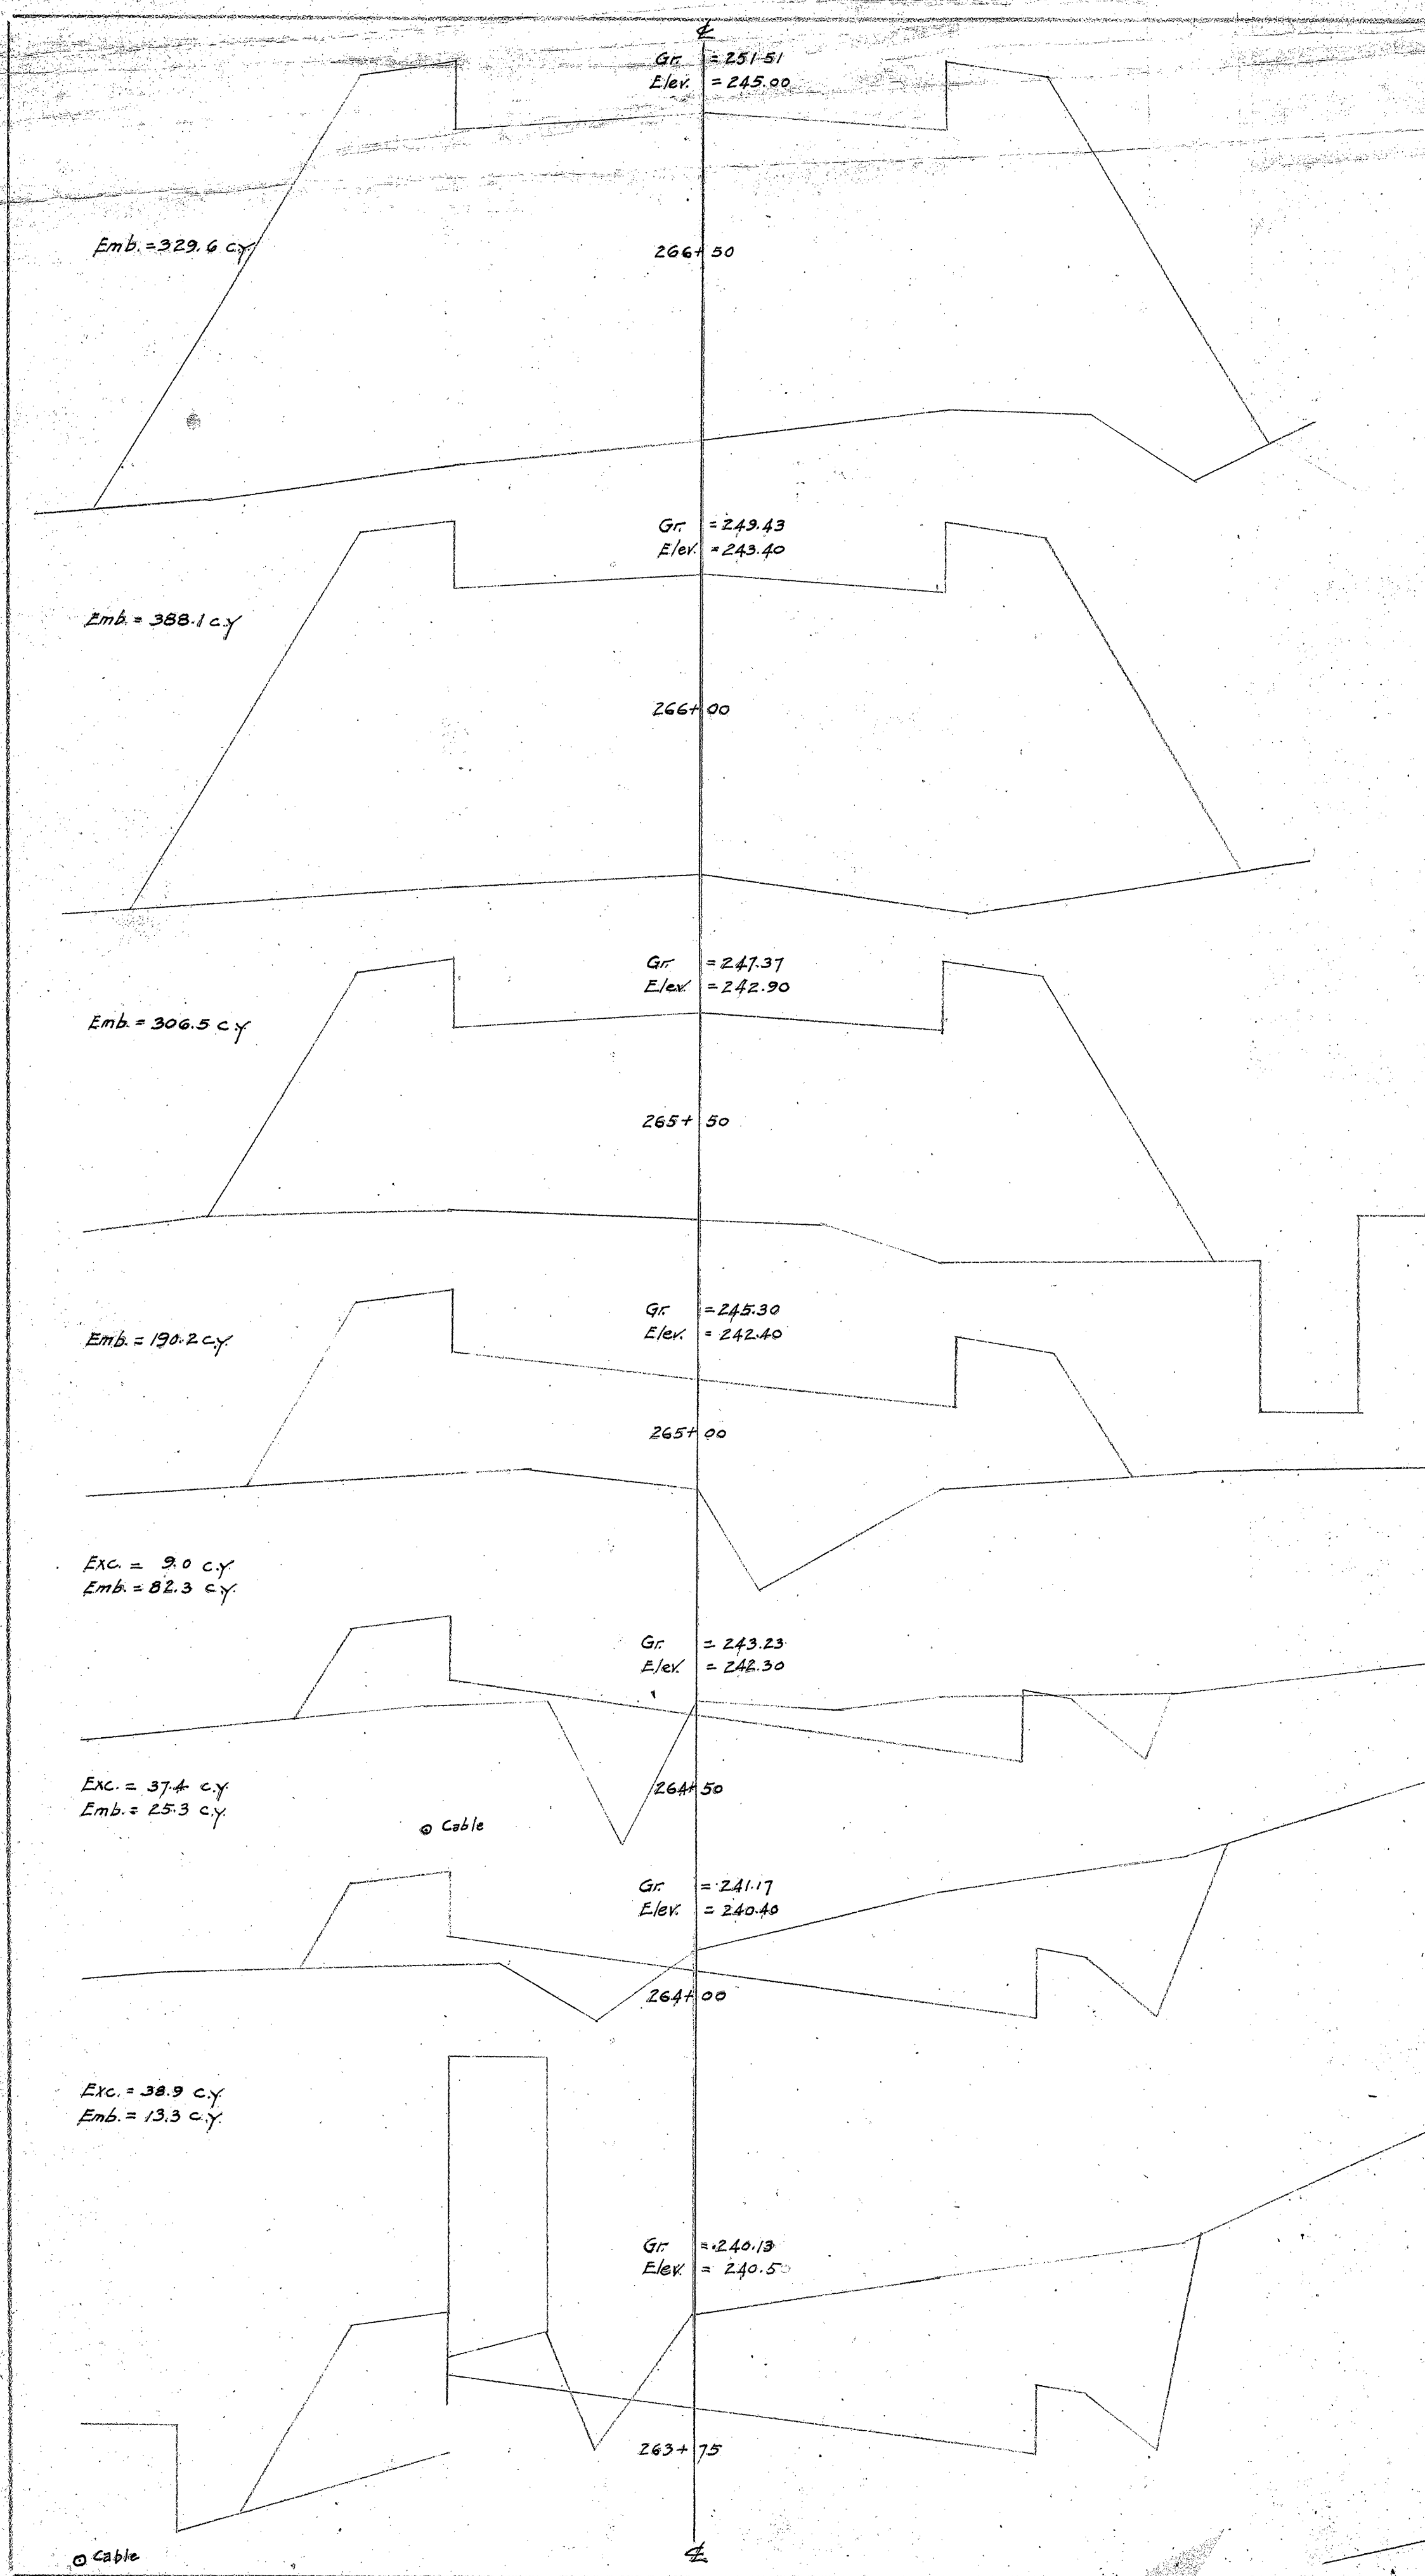

FED. ROAD DIST. NO.	STATE	FED. AID PROJ. NO.	FISCAL YEAR	SHEET NO.	TOTAL SHEETS
HAWAII	HAW.	4A	1928	49	101

OFFICE OF THE CITY & COUNTY ENGINEER
HONOLULU, HAWAII


WAIANAE ROAD
SECOND UNIT.
CROSS SECTIONS.

ENGINEER _____ DATE _____
DRAFTSMAN _____
SCALE VERT 1"=24' HOR 1"=5'
APPROVED _____ CITY AND COUNTY ENGINEER

4000.49

6-16-3

FED. ROAD DIST. NO.	STATE	FED. AID PROJ. NO.	FISCAL YEAR	SHEET NO.	TOTAL SHEETS
HAWAII	HAW.	4A	1925	50	101

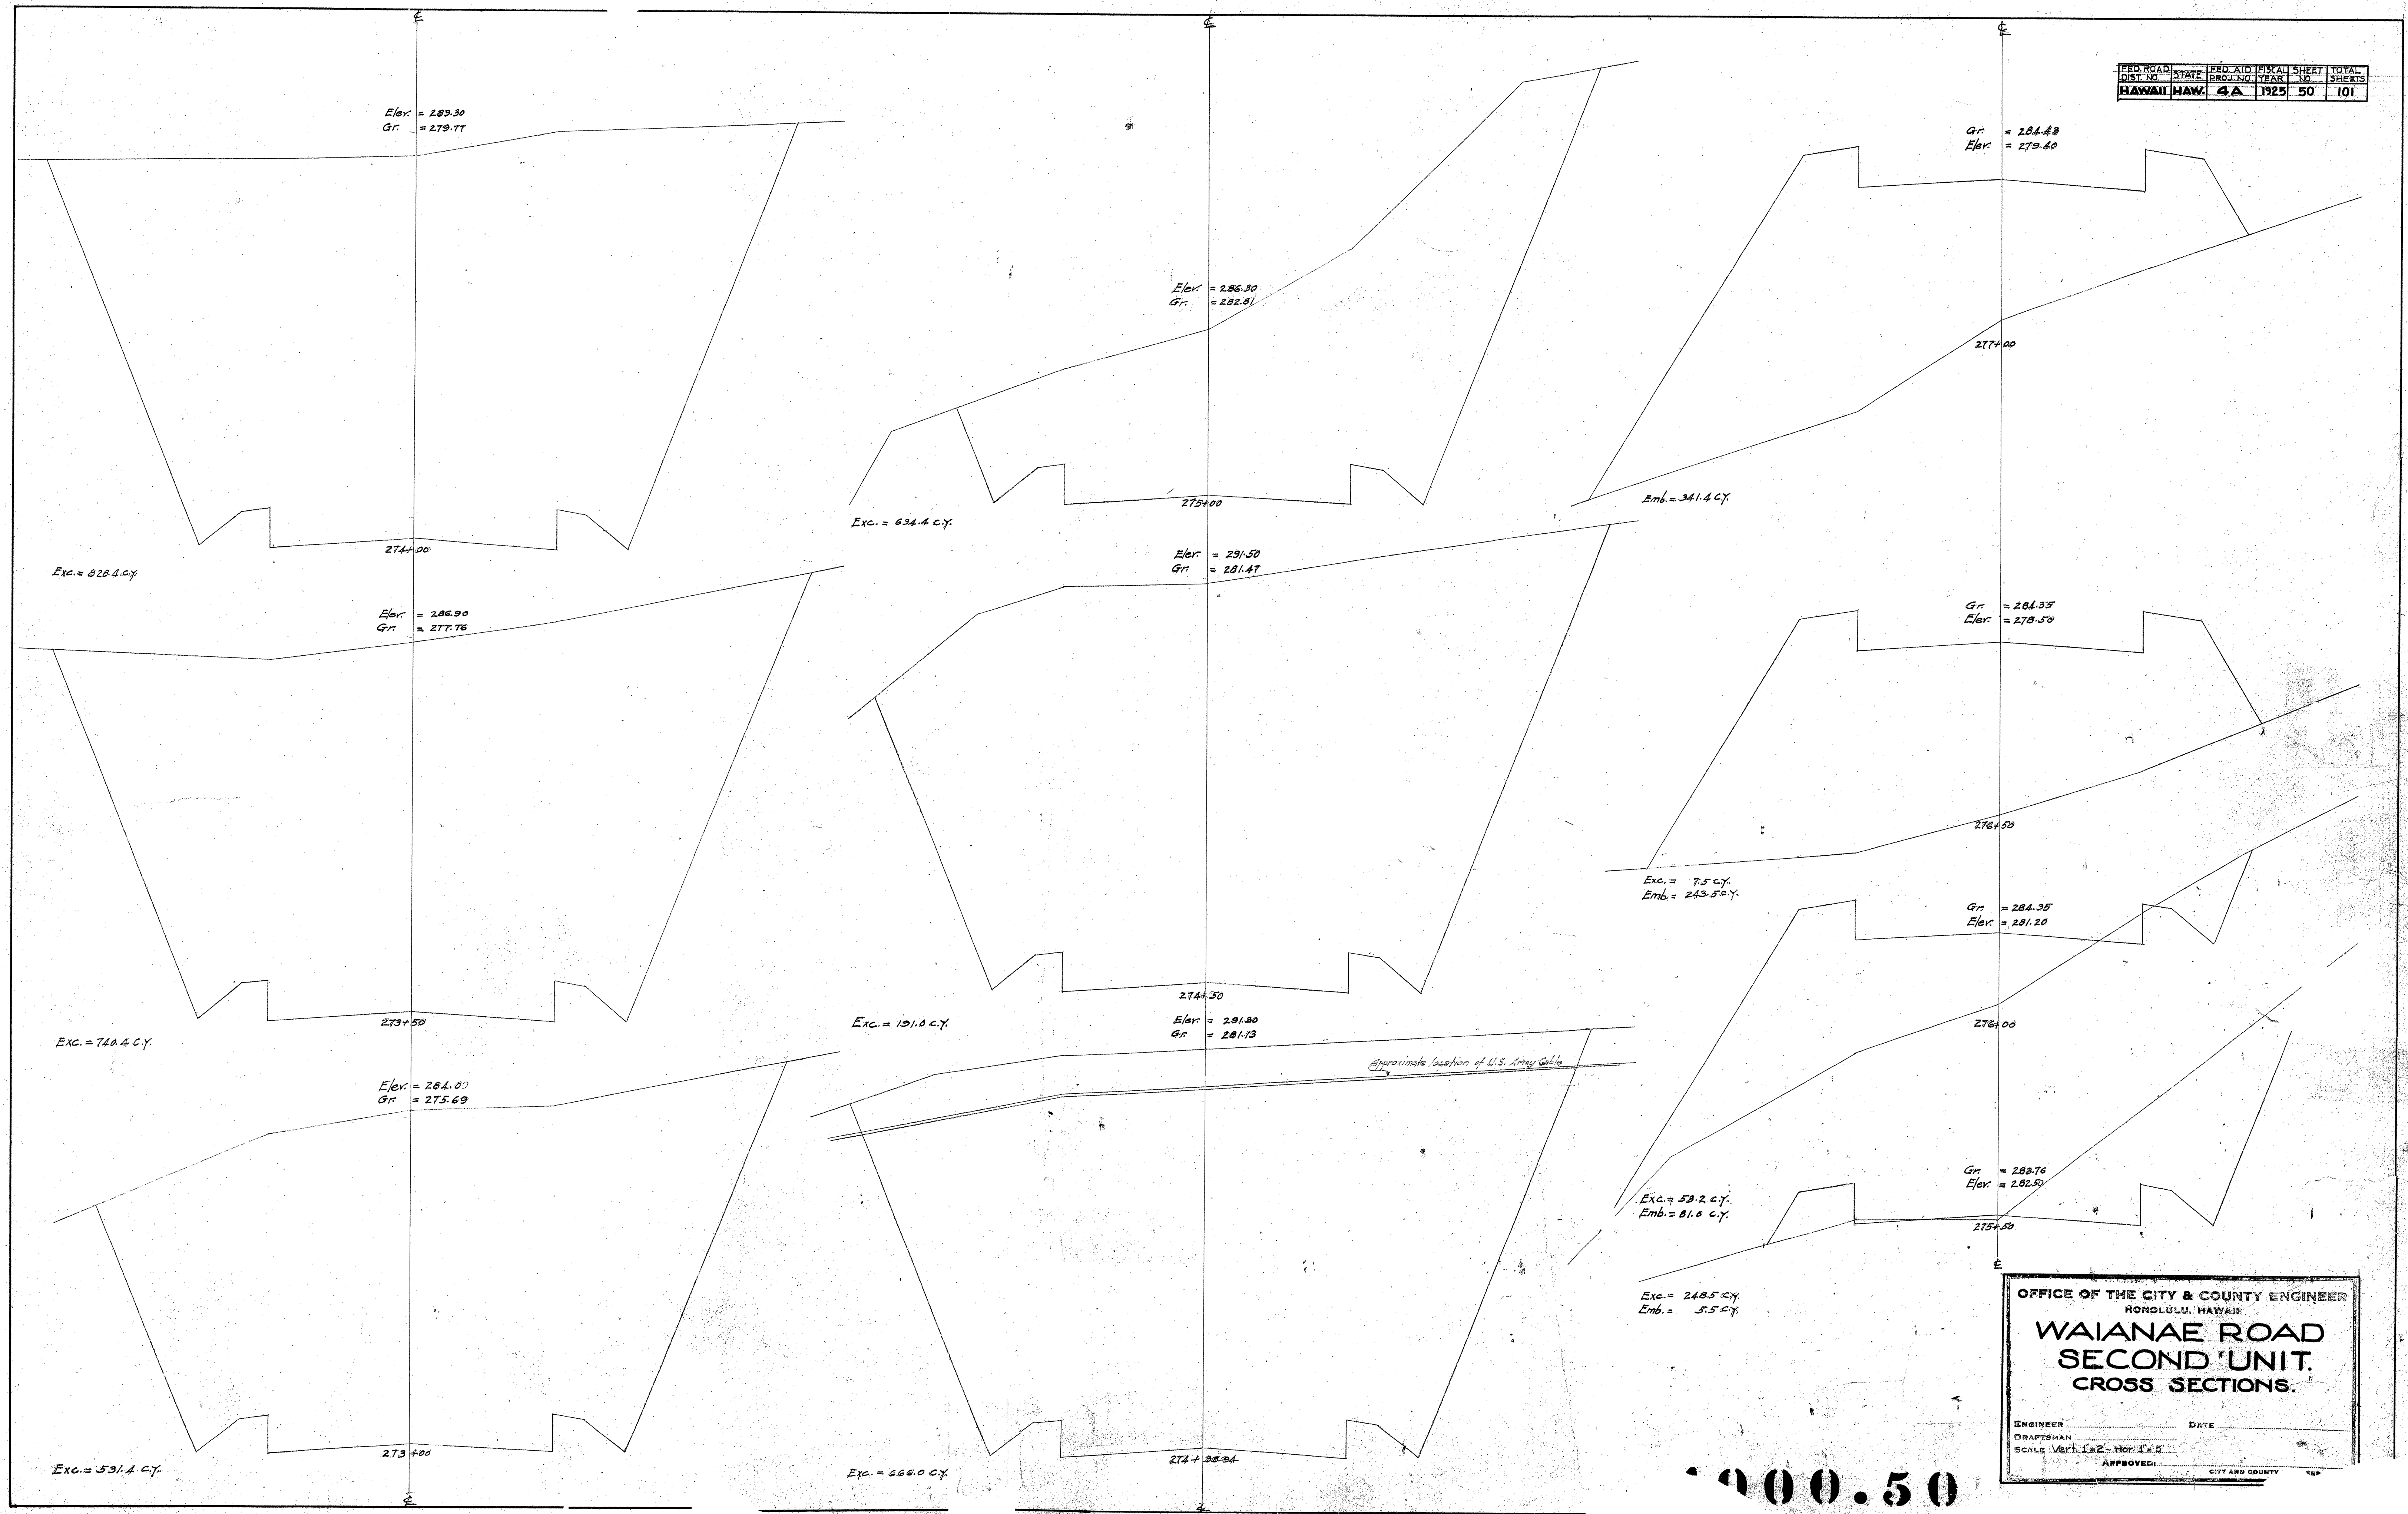




OFFICE OF THE CITY & COUNTY ENGINEER
HONOLULU, HAWAII

**WAIANAE ROAD
SECOND UNIT.
CROSS SECTIONS.**

ENGINEER _____ DATE _____
DRAFTSMAN _____
SCALE Vert. 1"=2'- Hor. 1"=2'
APPROVED: _____ CITY AND COUNTY _____

1000.50

FED. ROAD DIST. NO.	STATE	FED. AID PROJ. NO.	FISCAL YEAR	SHEET NO.	TOTAL SHEETS
HAWAII	HAW.	4 A	1925	51	101

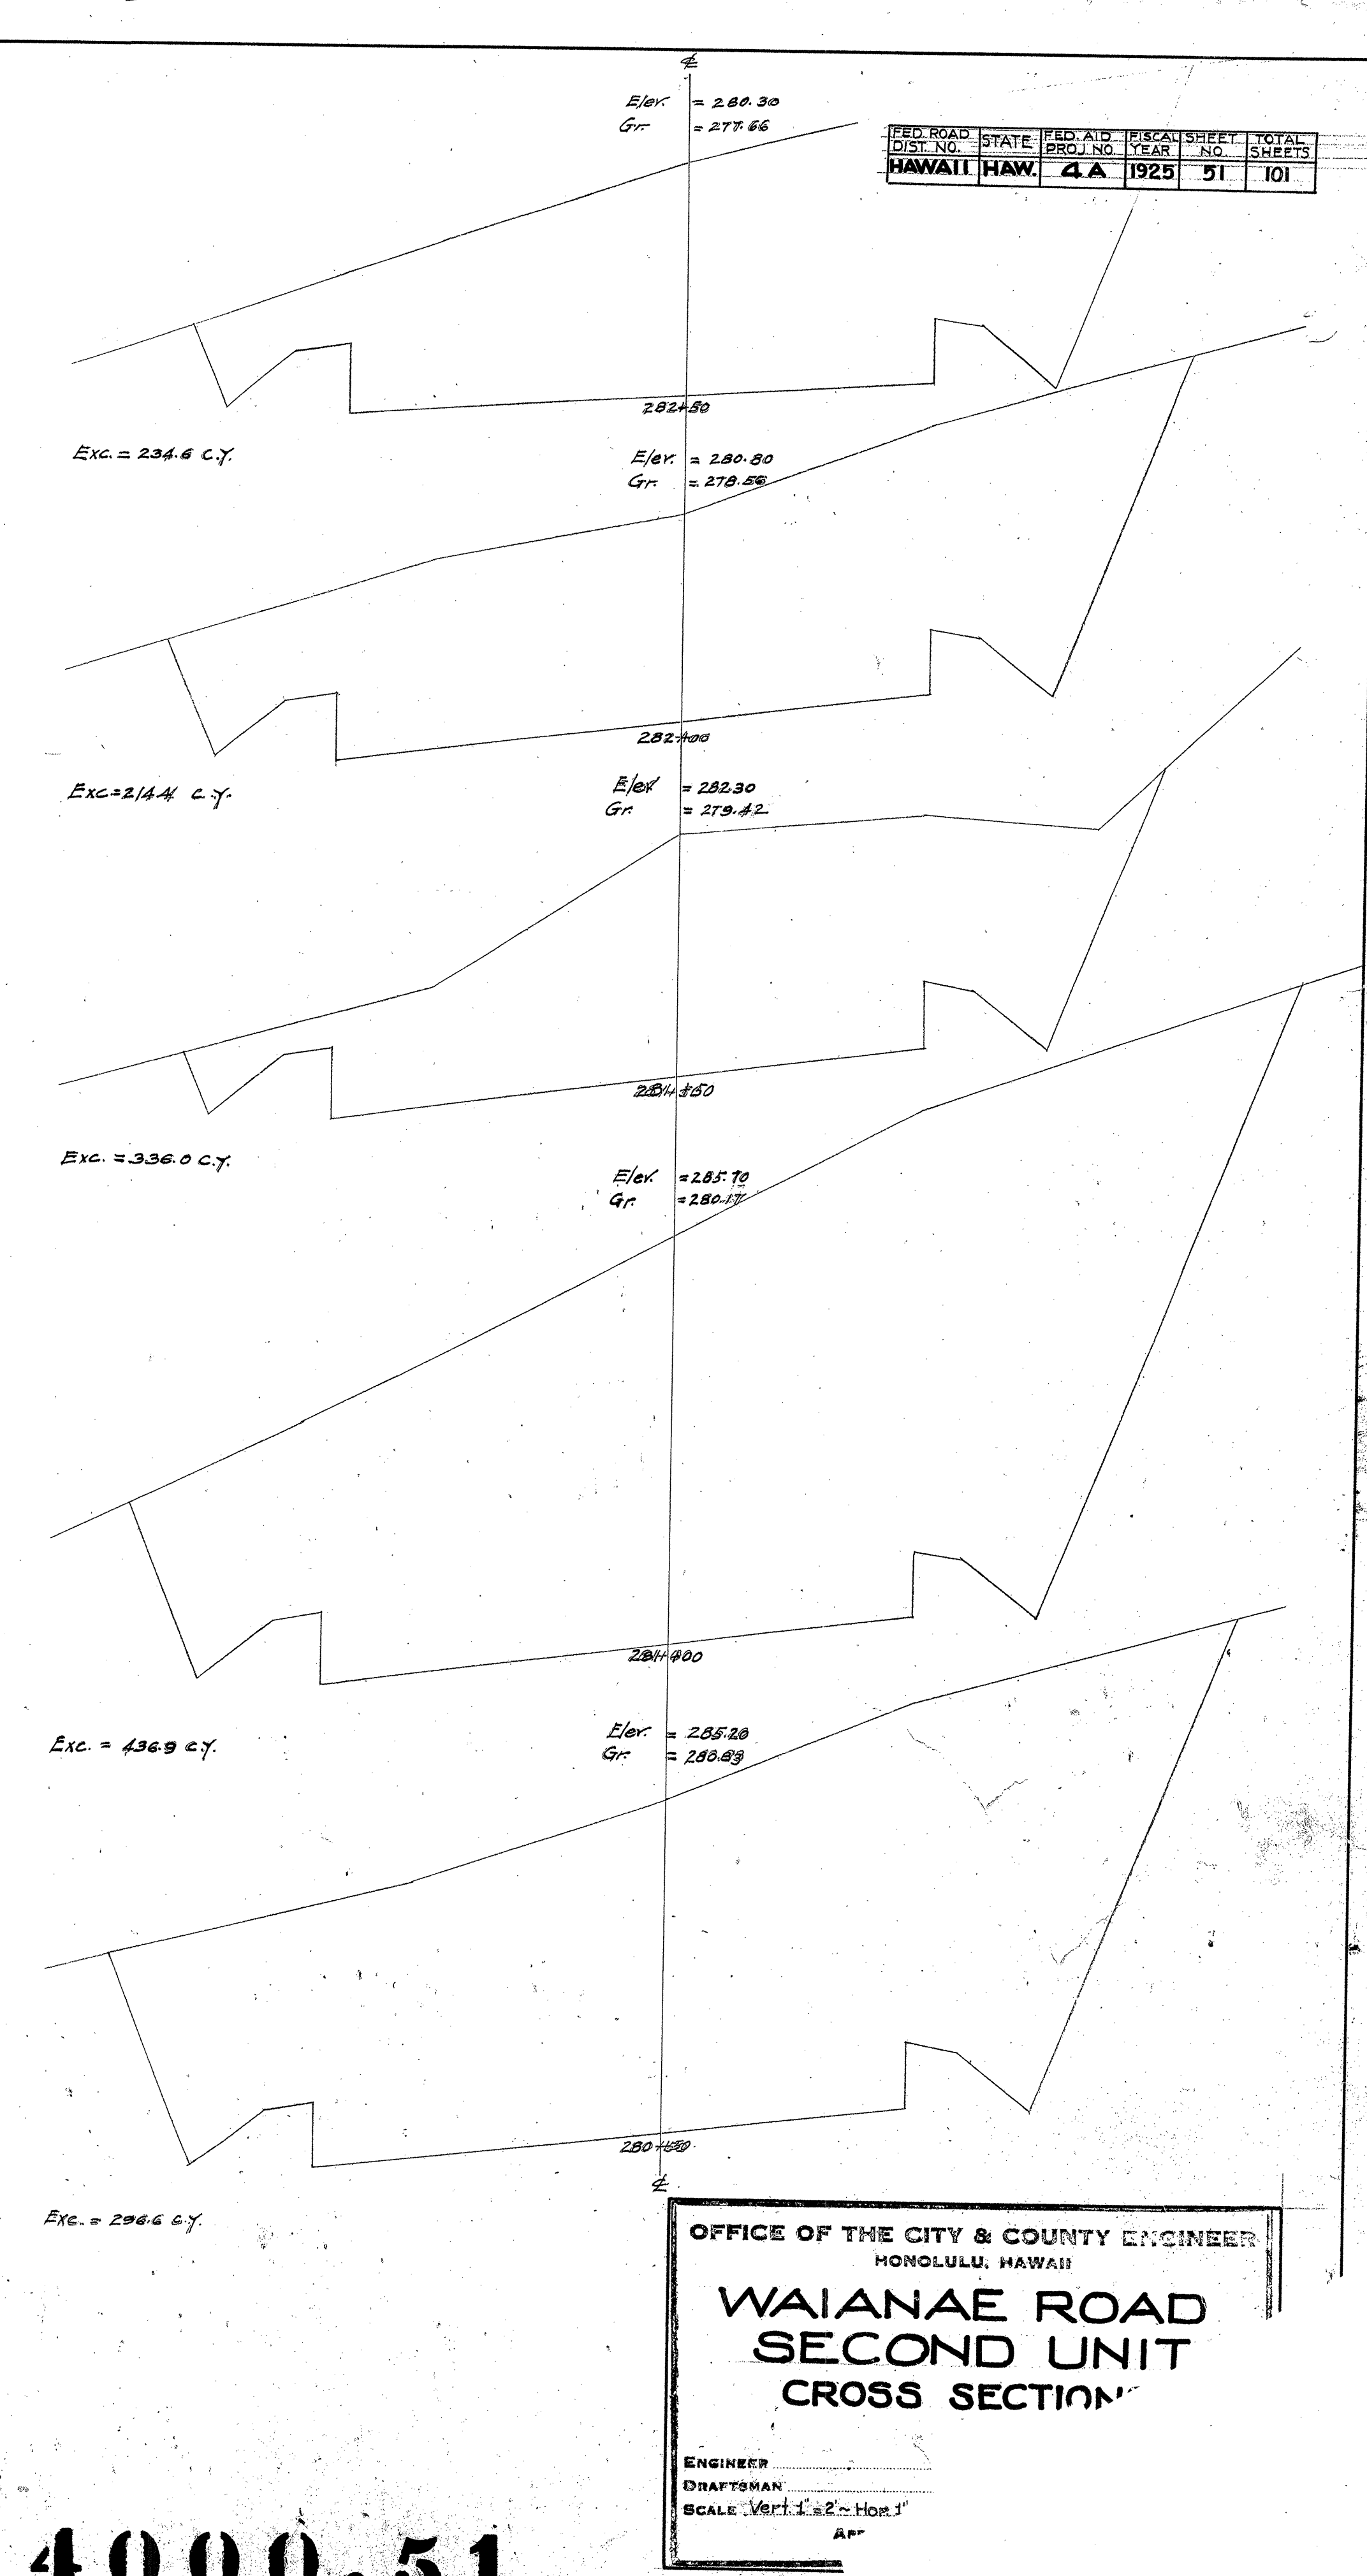
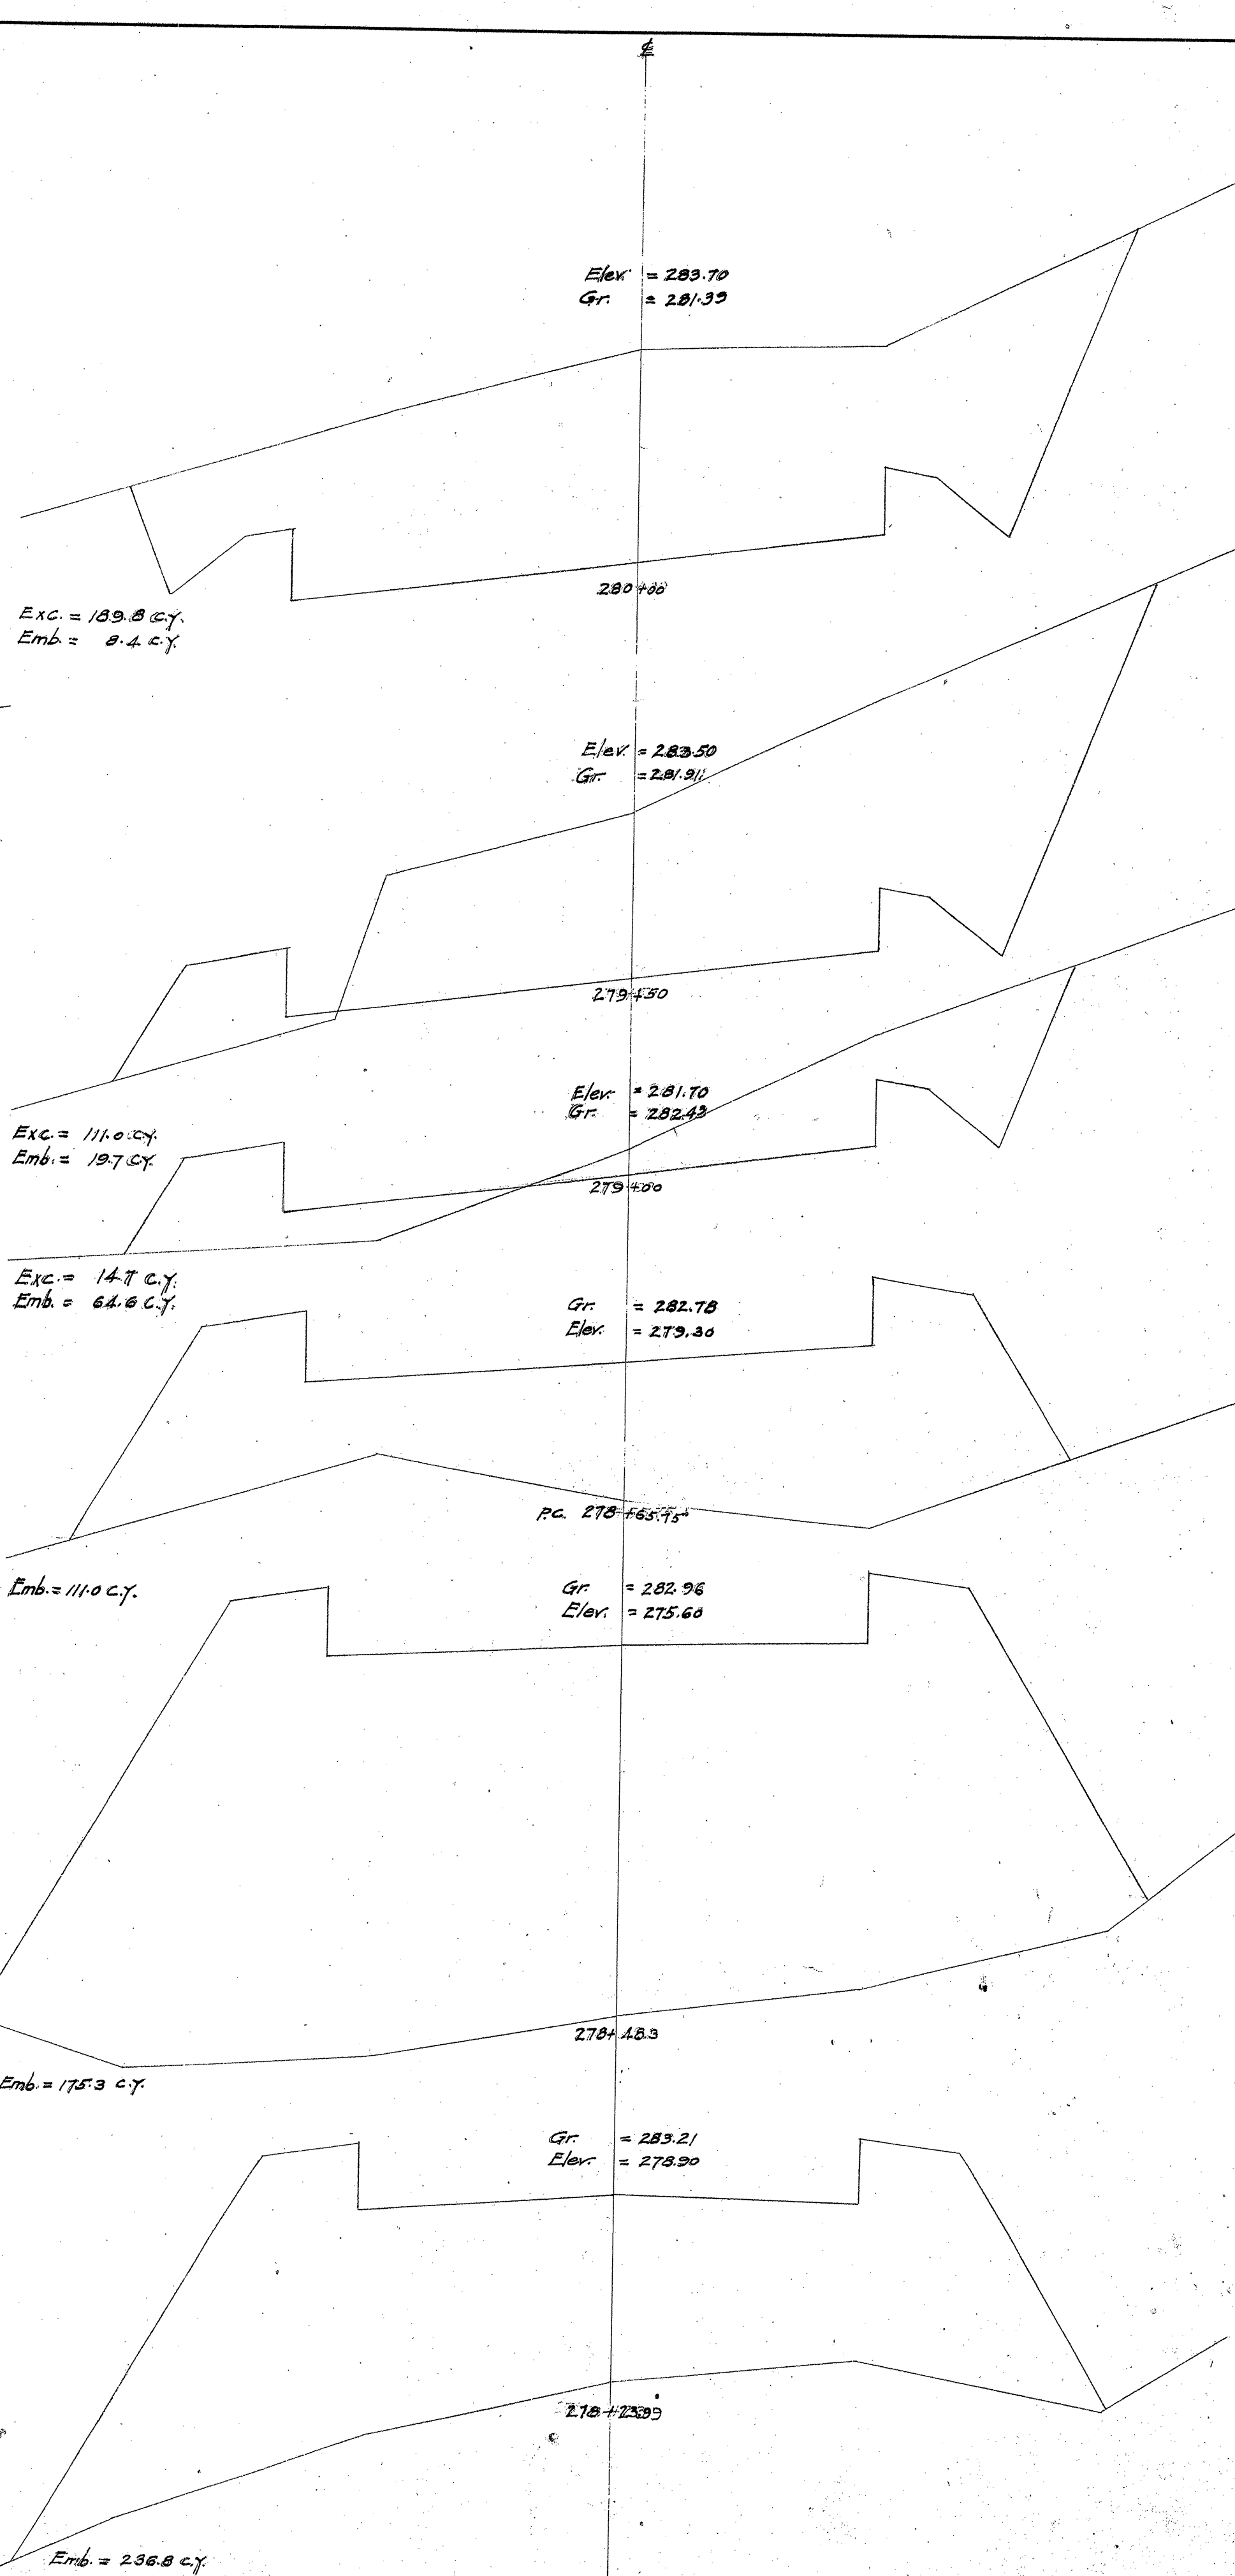
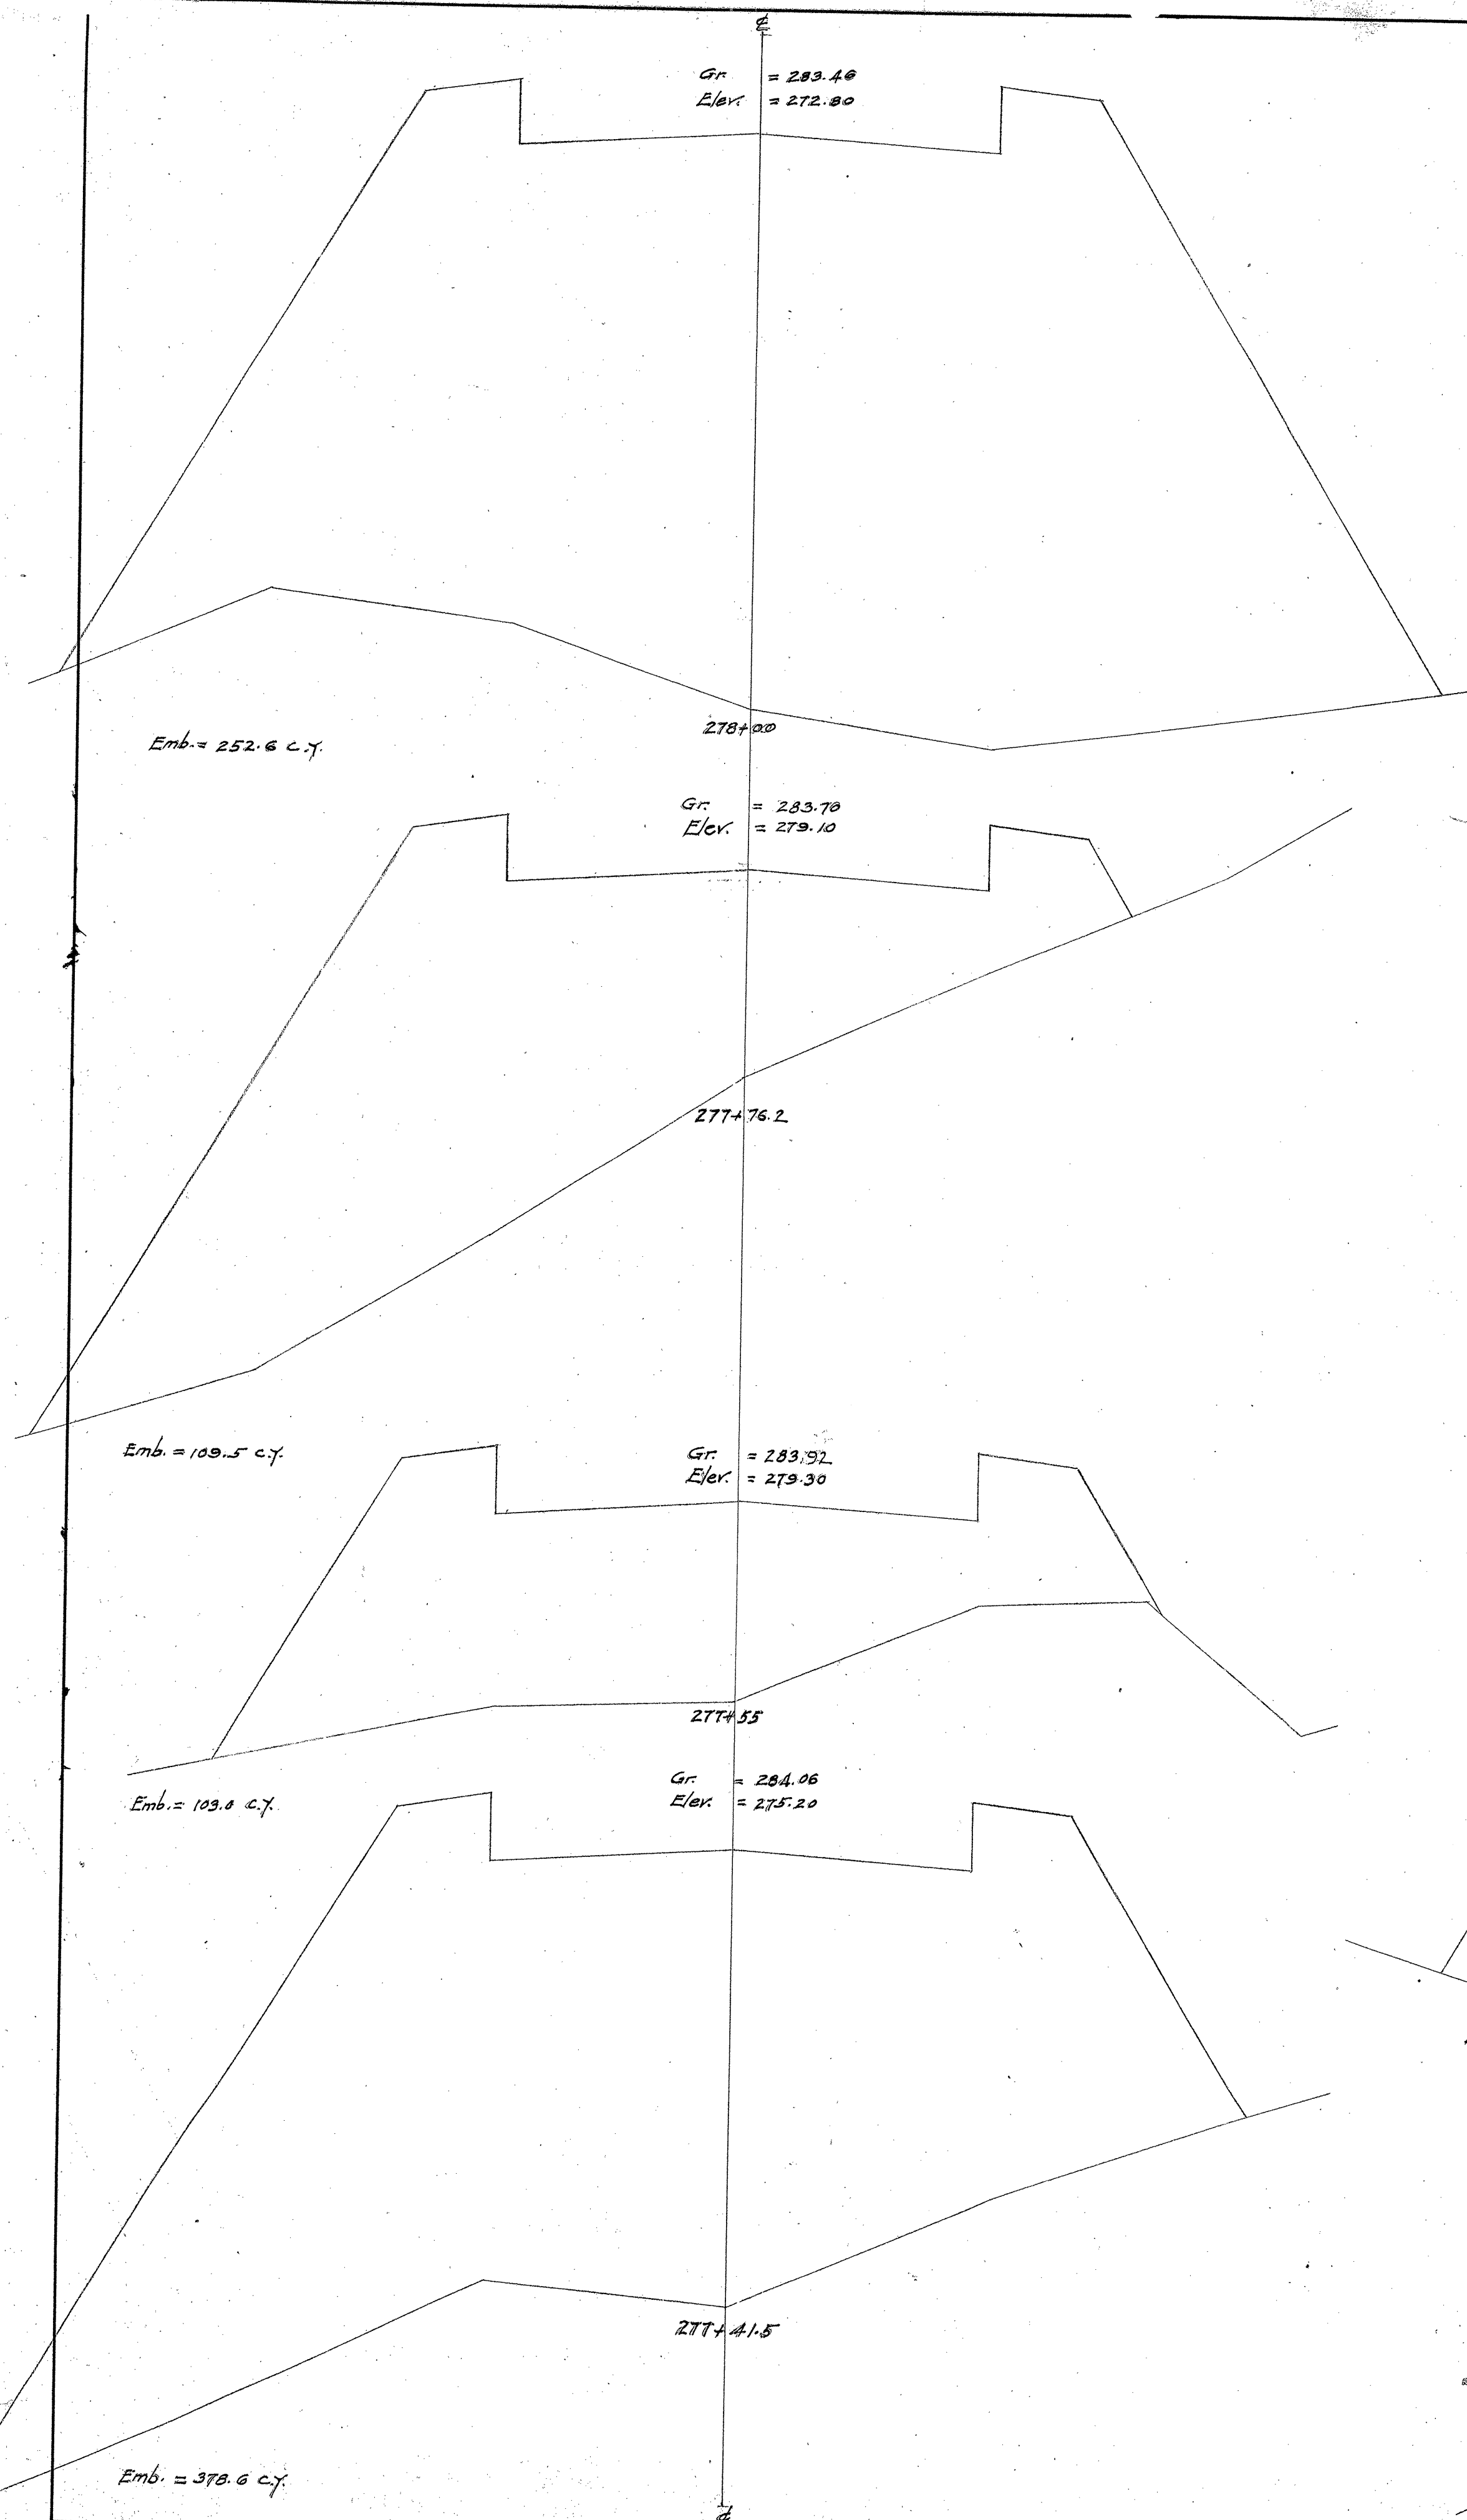


4000.51

OFFICE OF THE CITY & COUNTY ENGINEER
HONOLULU, HAWAII

**WAIANAE ROAD
SECOND UNIT
CROSS SECTION**

ENGINEER
DRAFTSMAN
SCALE: Vertical 1" = 2' - Horizontal 1" = 40'

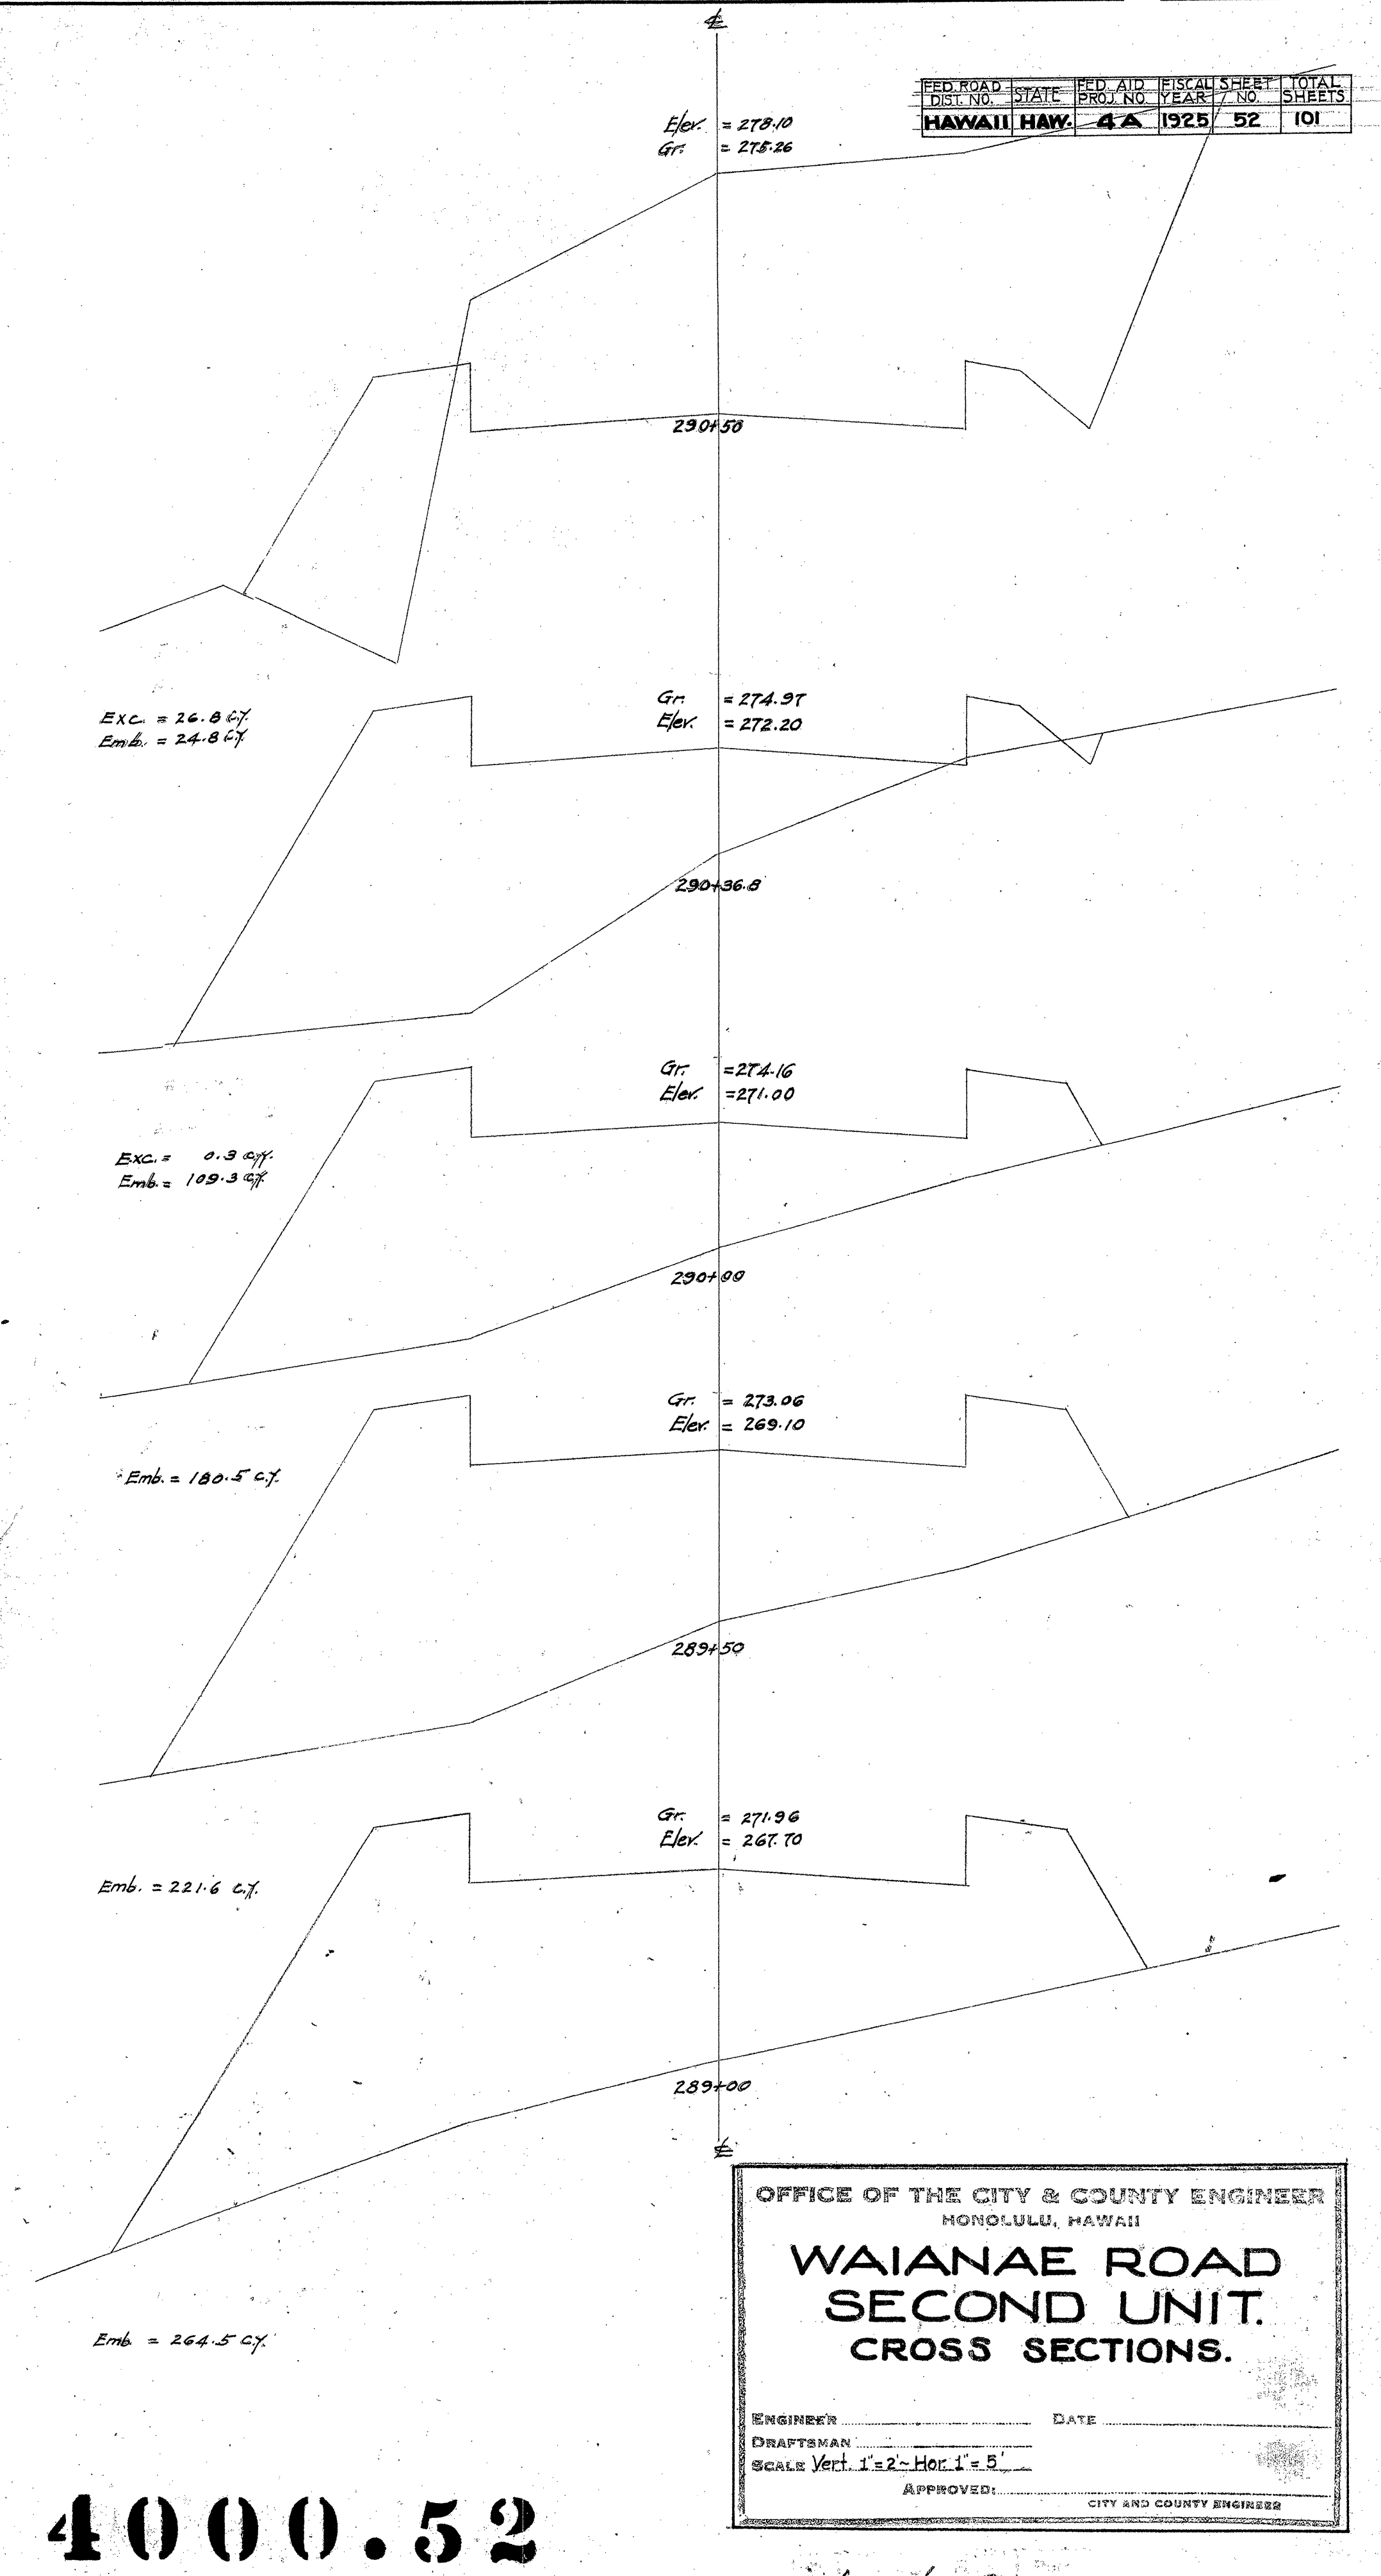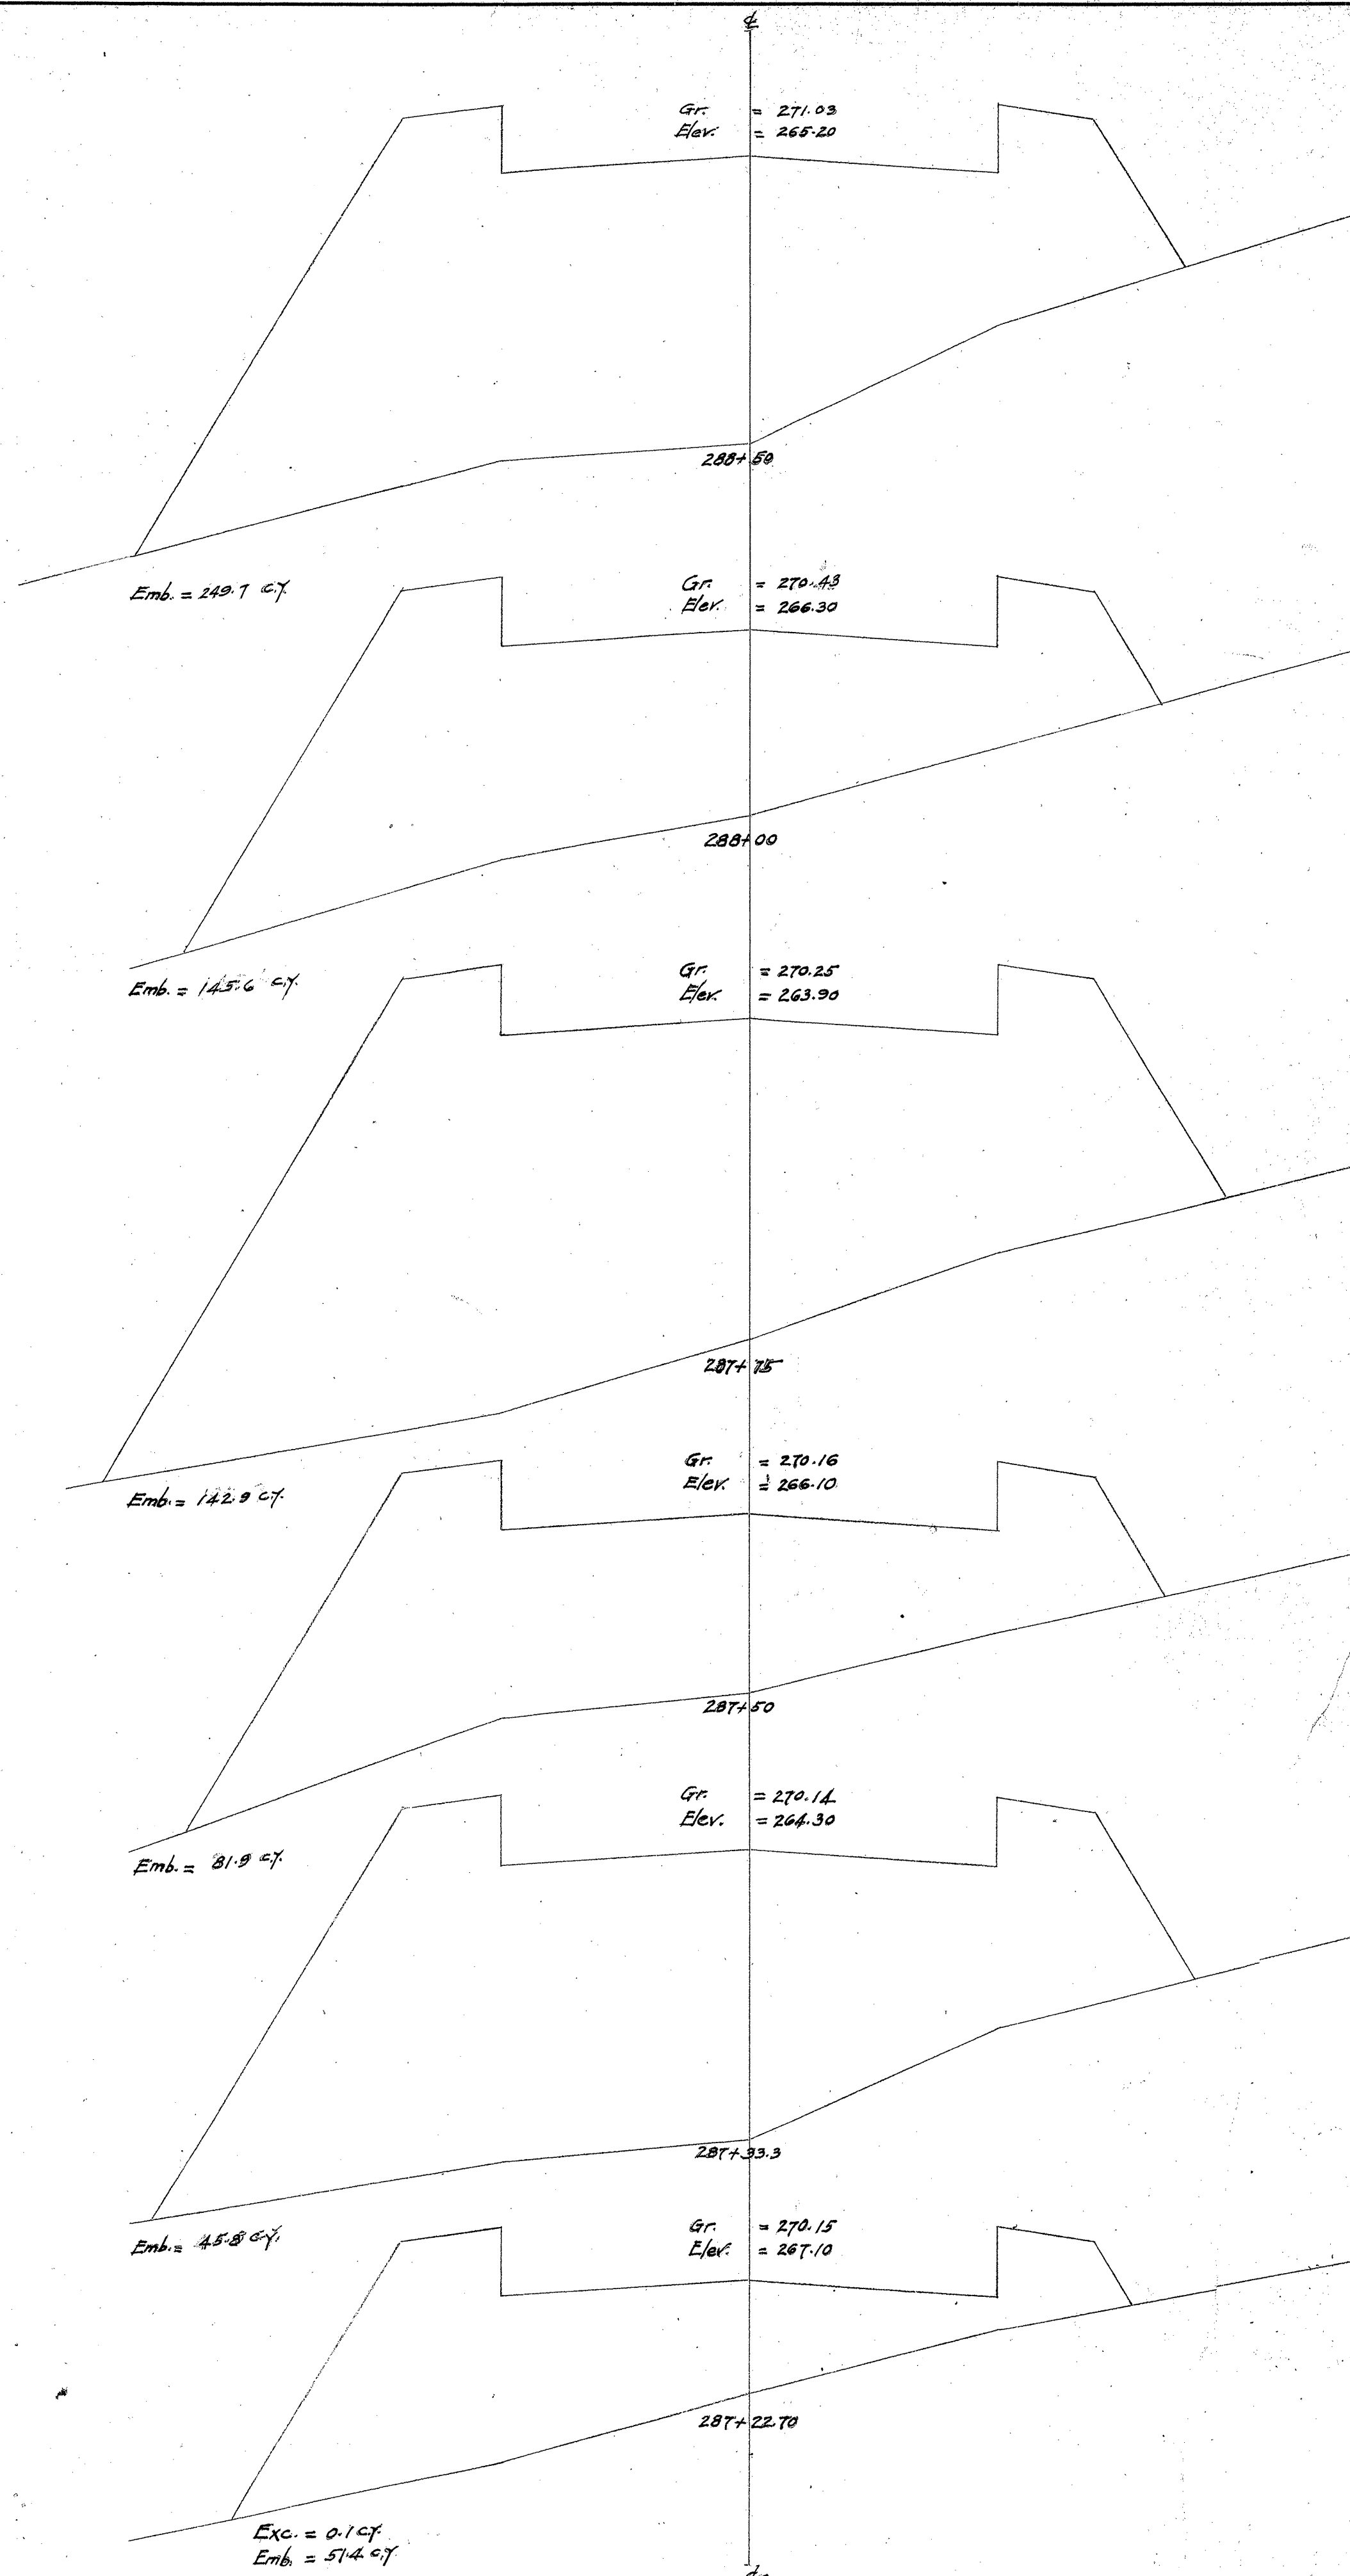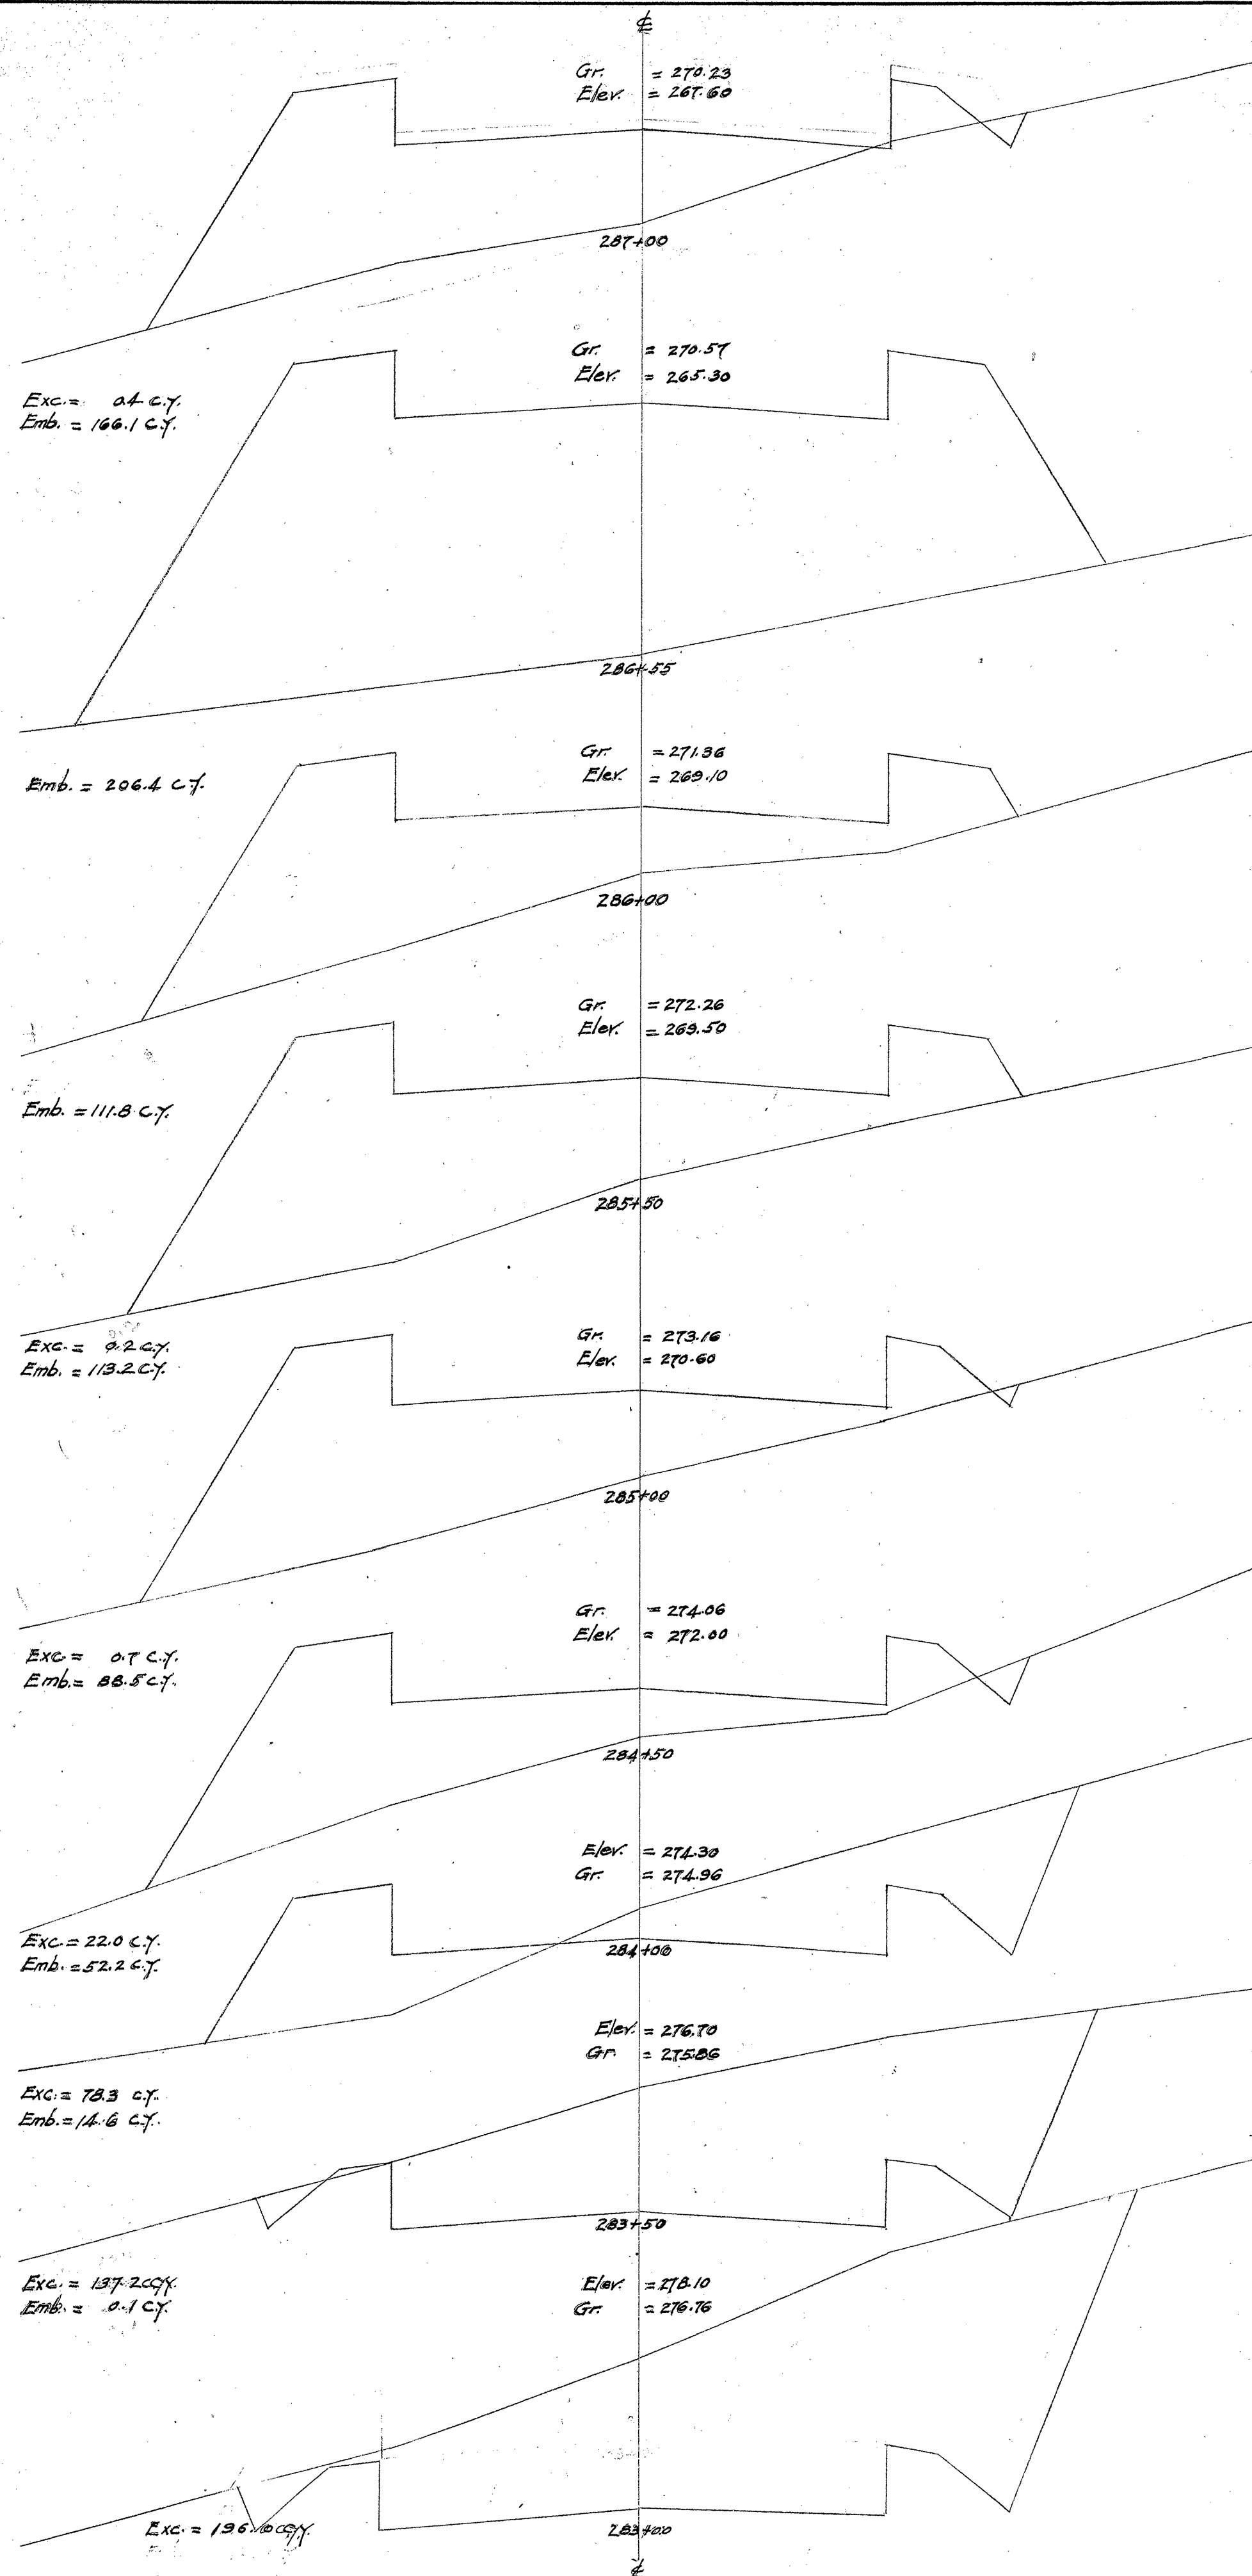

FED. ROAD DIST. NO.	STATE	FED. AID PROJ. NO.	FISCAL YEAR	SHEET NO.	TOTAL SHEETS
HAWAII	HAW.	4A	1925	52	101




OFFICE OF THE CITY & COUNTY ENGINEER
HONOLULU, HAWAII

**WAIANAE ROAD
SECOND UNIT.
CROSS SECTIONS.**

ENGINEER _____ DATE _____
DRAFTSMAN _____
SCALE Vert. 1"=2'-Hor. 1"=5'-
APPROVED: _____ CITY AND COUNTY ENGINEER




4000.52

FED. ROAD DIST. NO.	STATE	FED. AID PROJ. NO.	FISCAL YEAR	SHEET NO.	TOTAL SHEETS
HAWAII	HAW.	4A	1925	53	101

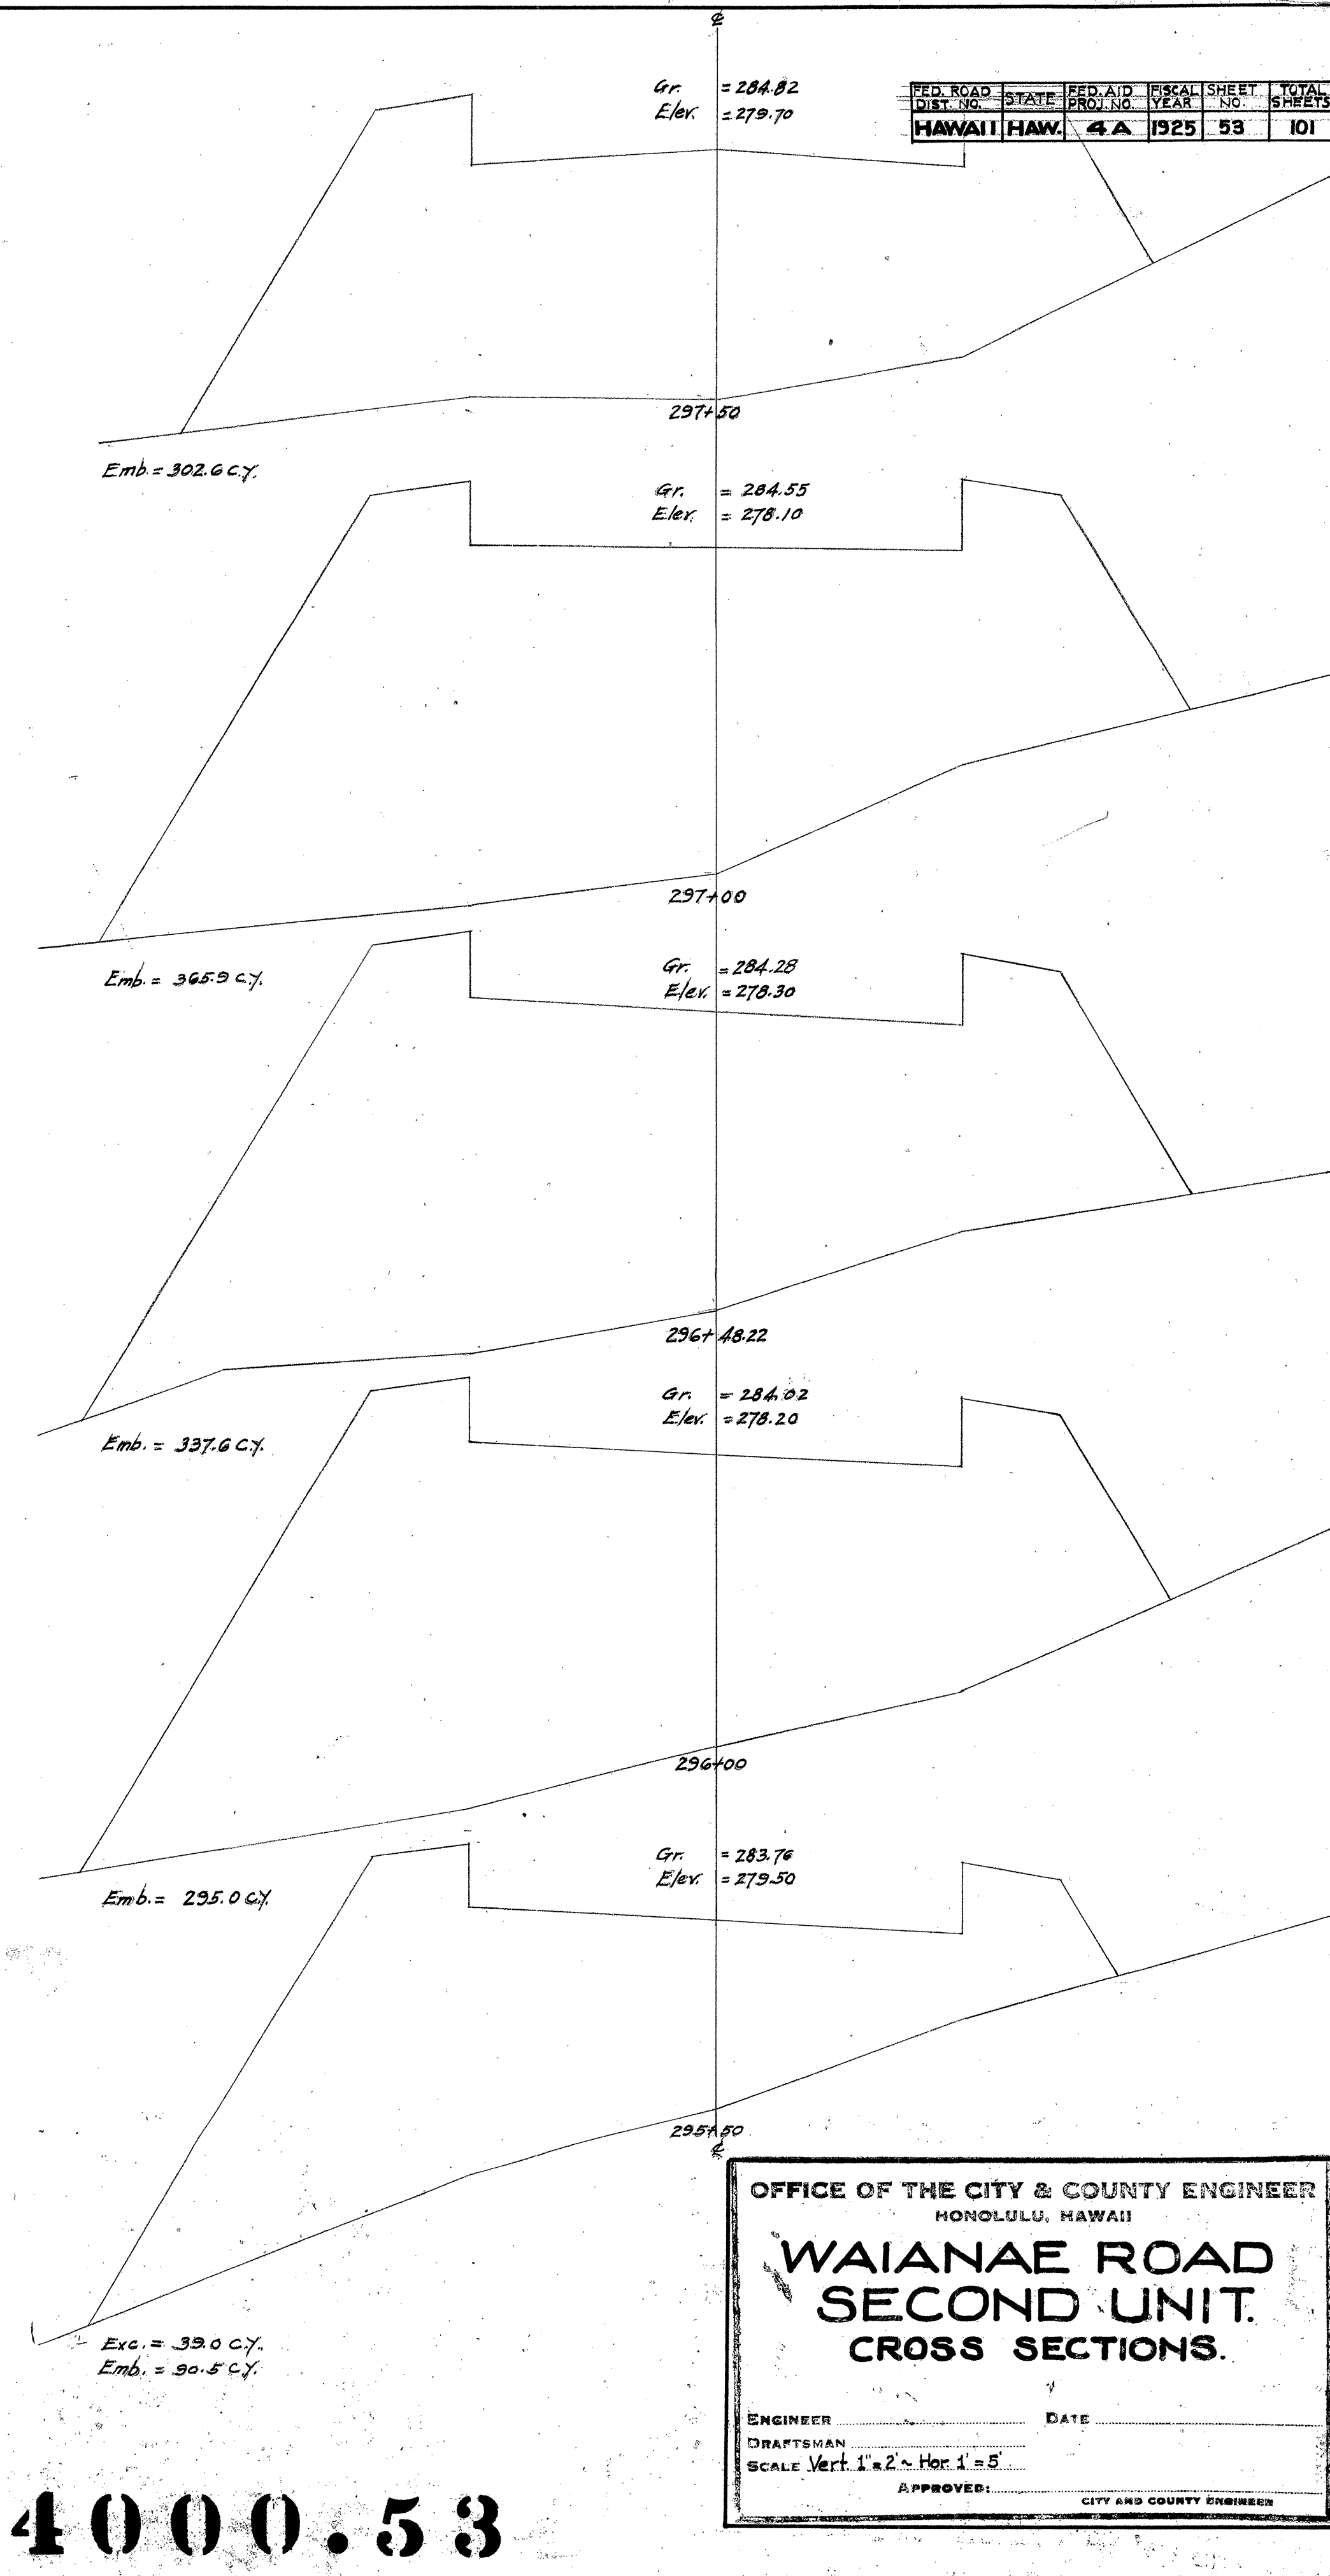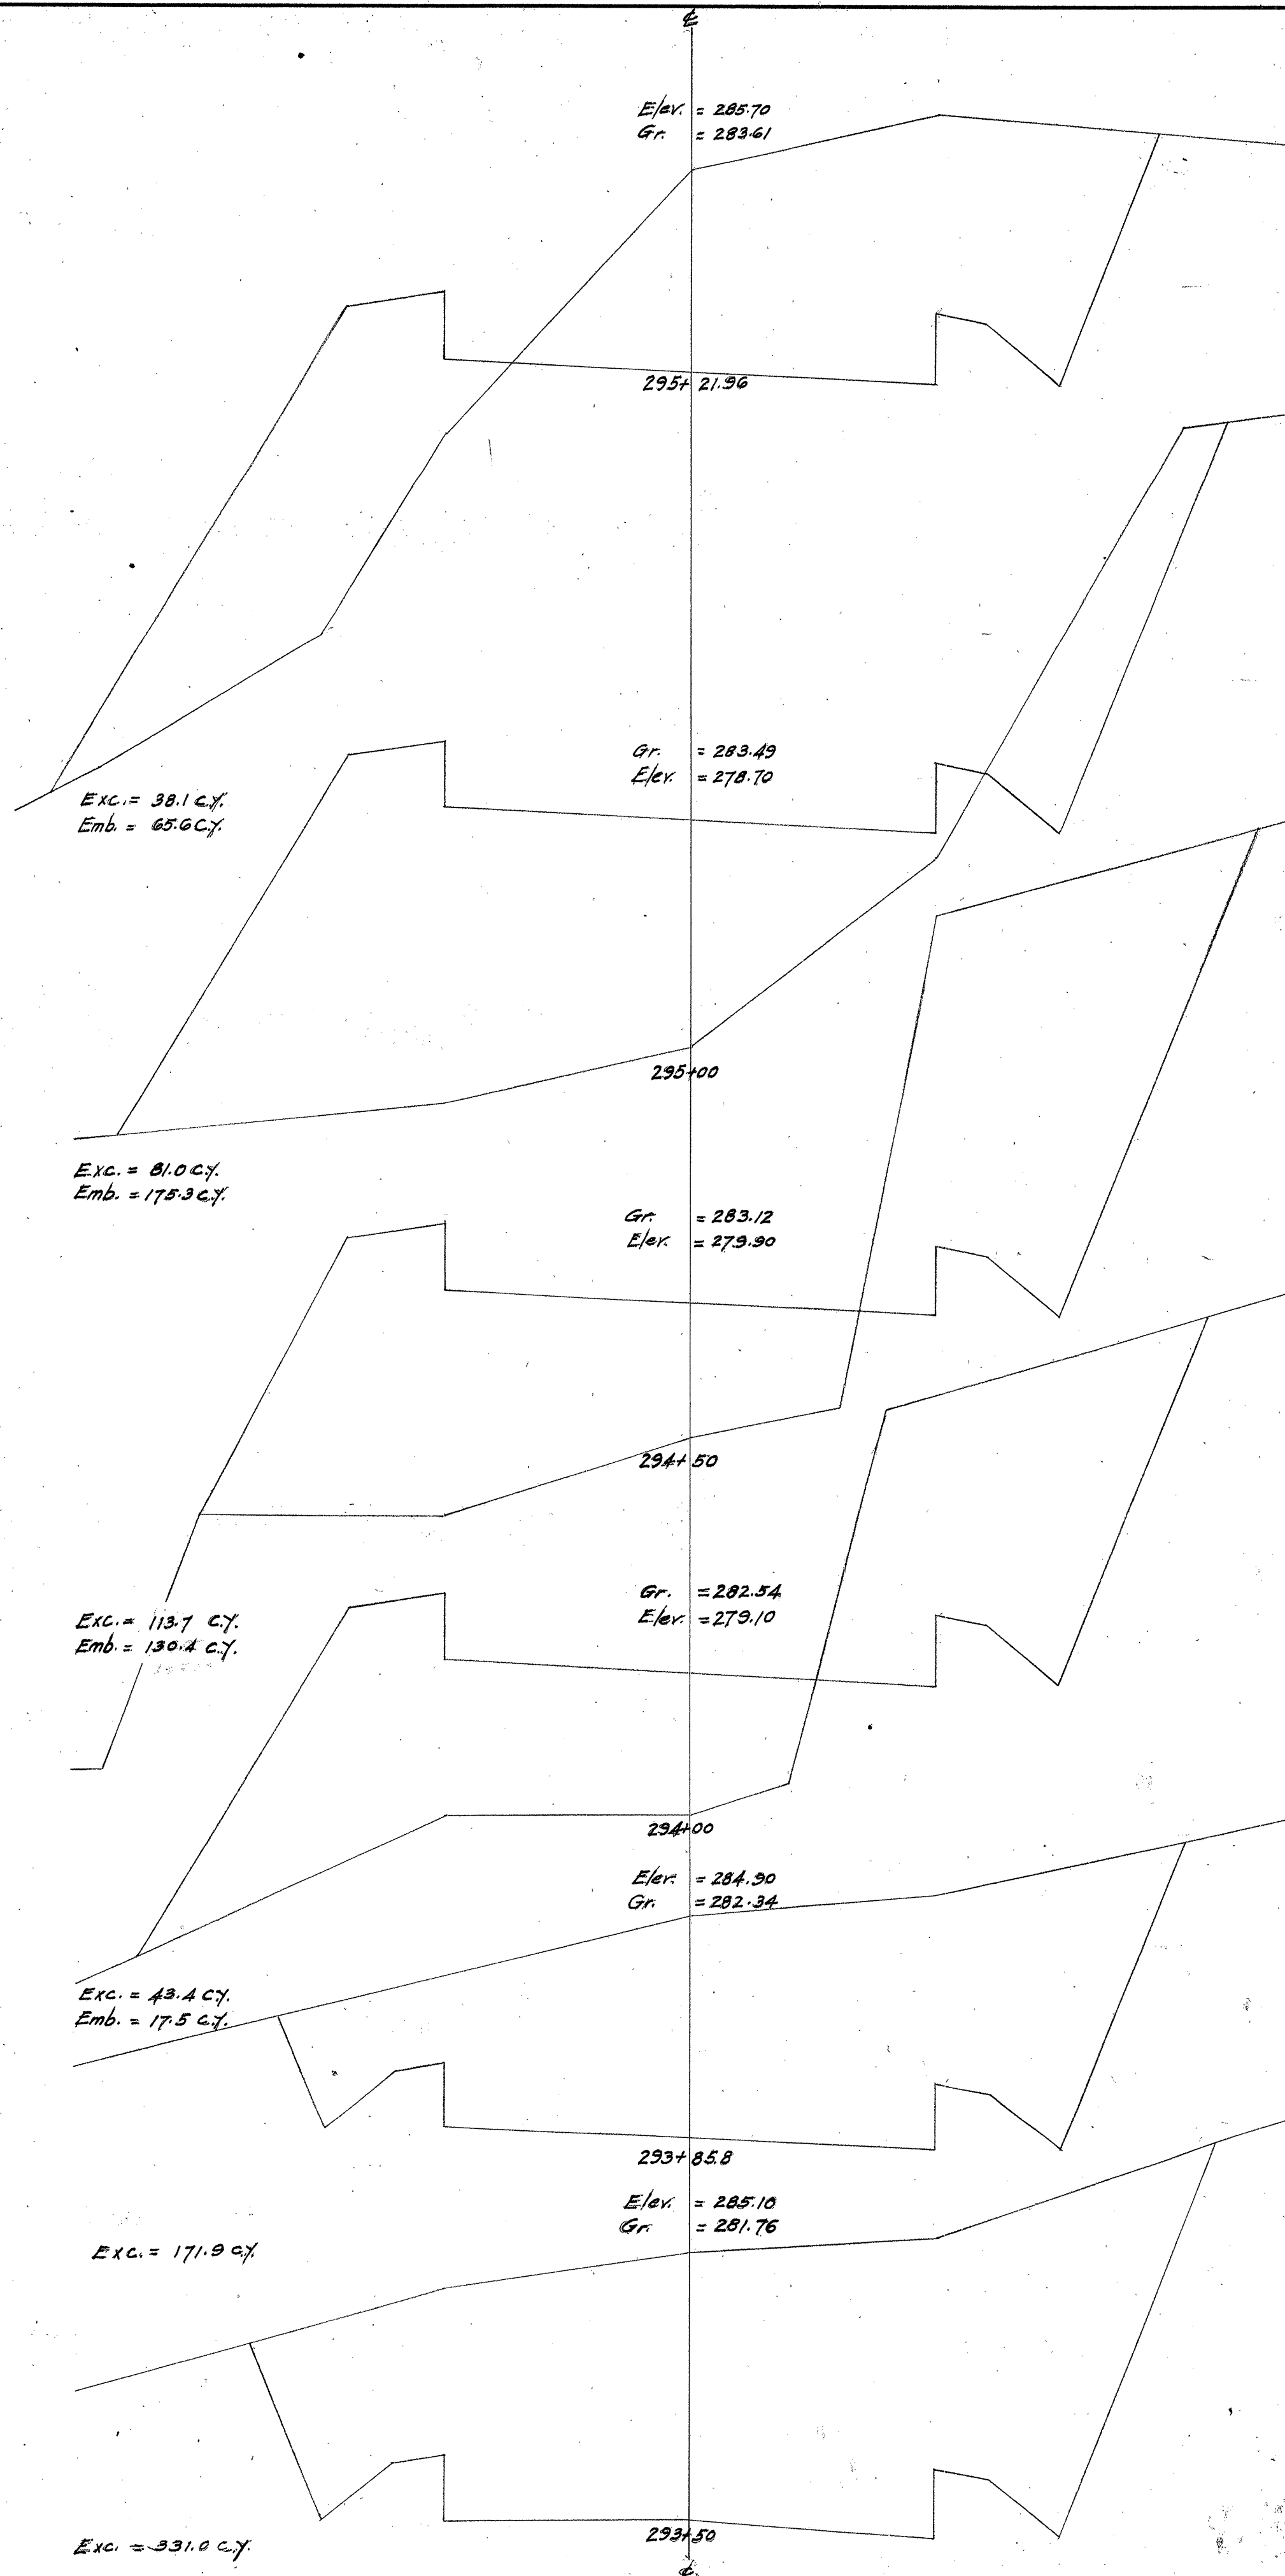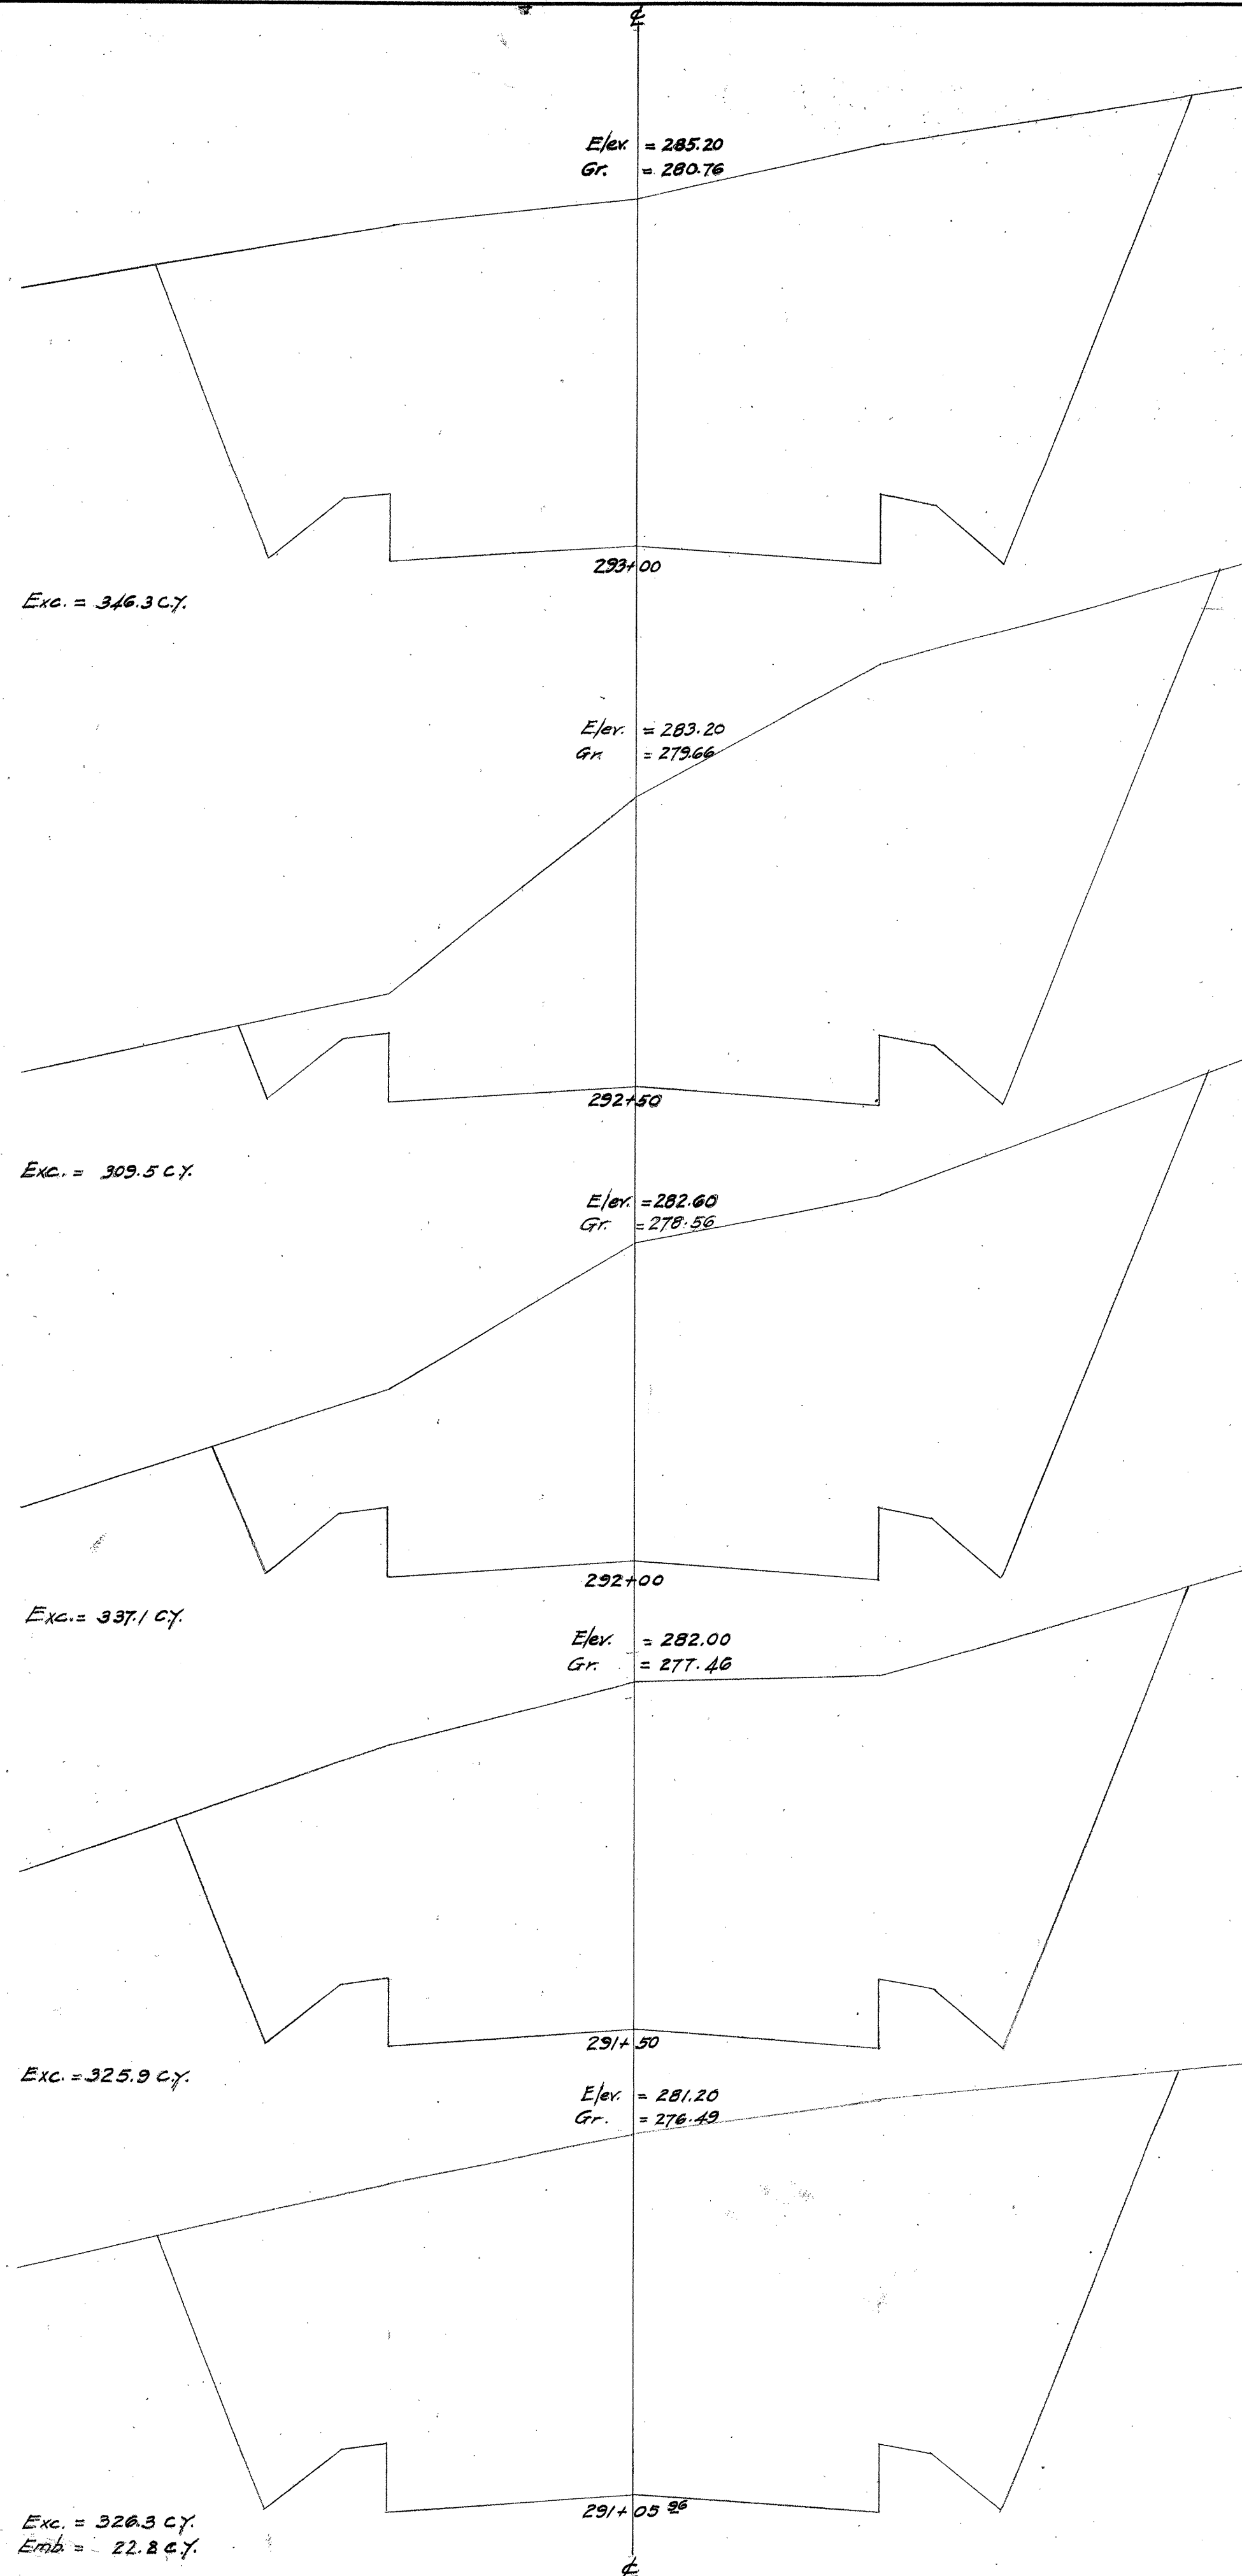

4000.53


OFFICE OF THE CITY & COUNTY ENGINEER HONOLULU, HAWAII	
WAIANAE ROAD SECOND UNIT. CROSS SECTIONS.	
ENGINEER _____	DATE _____
DRAFTSMAN _____	
SCALE: Vert. 1" = 2' - Hor. 1" = 5'	
APPROVED: _____	CITY AND COUNTY ENGINEER

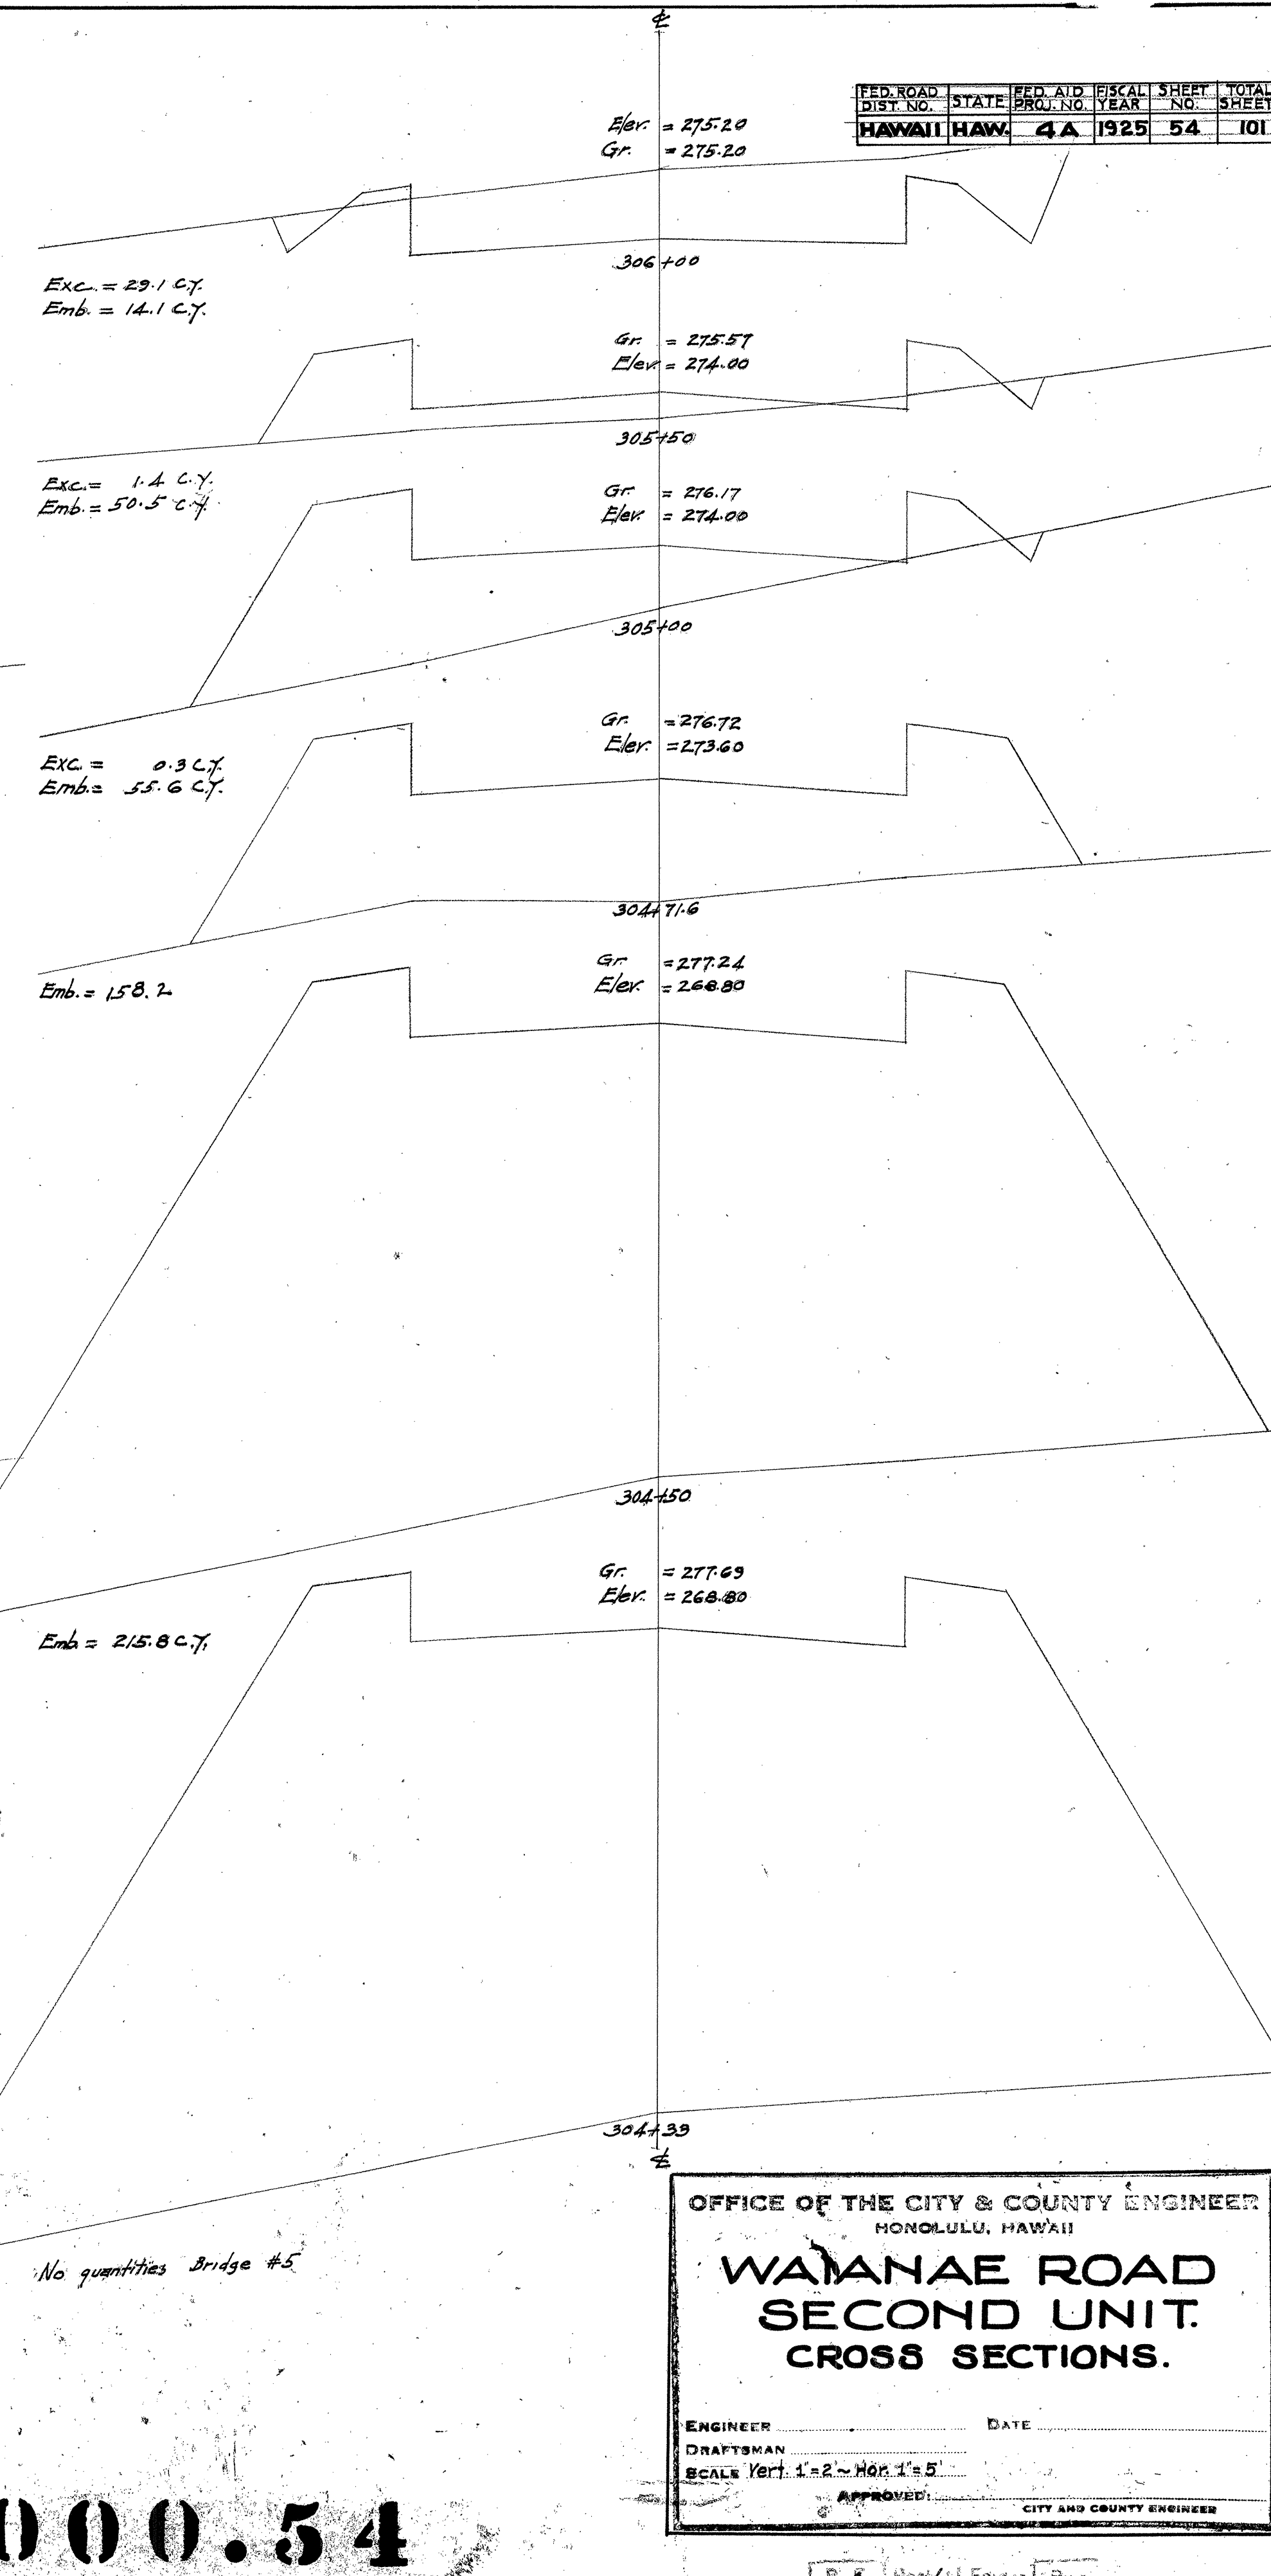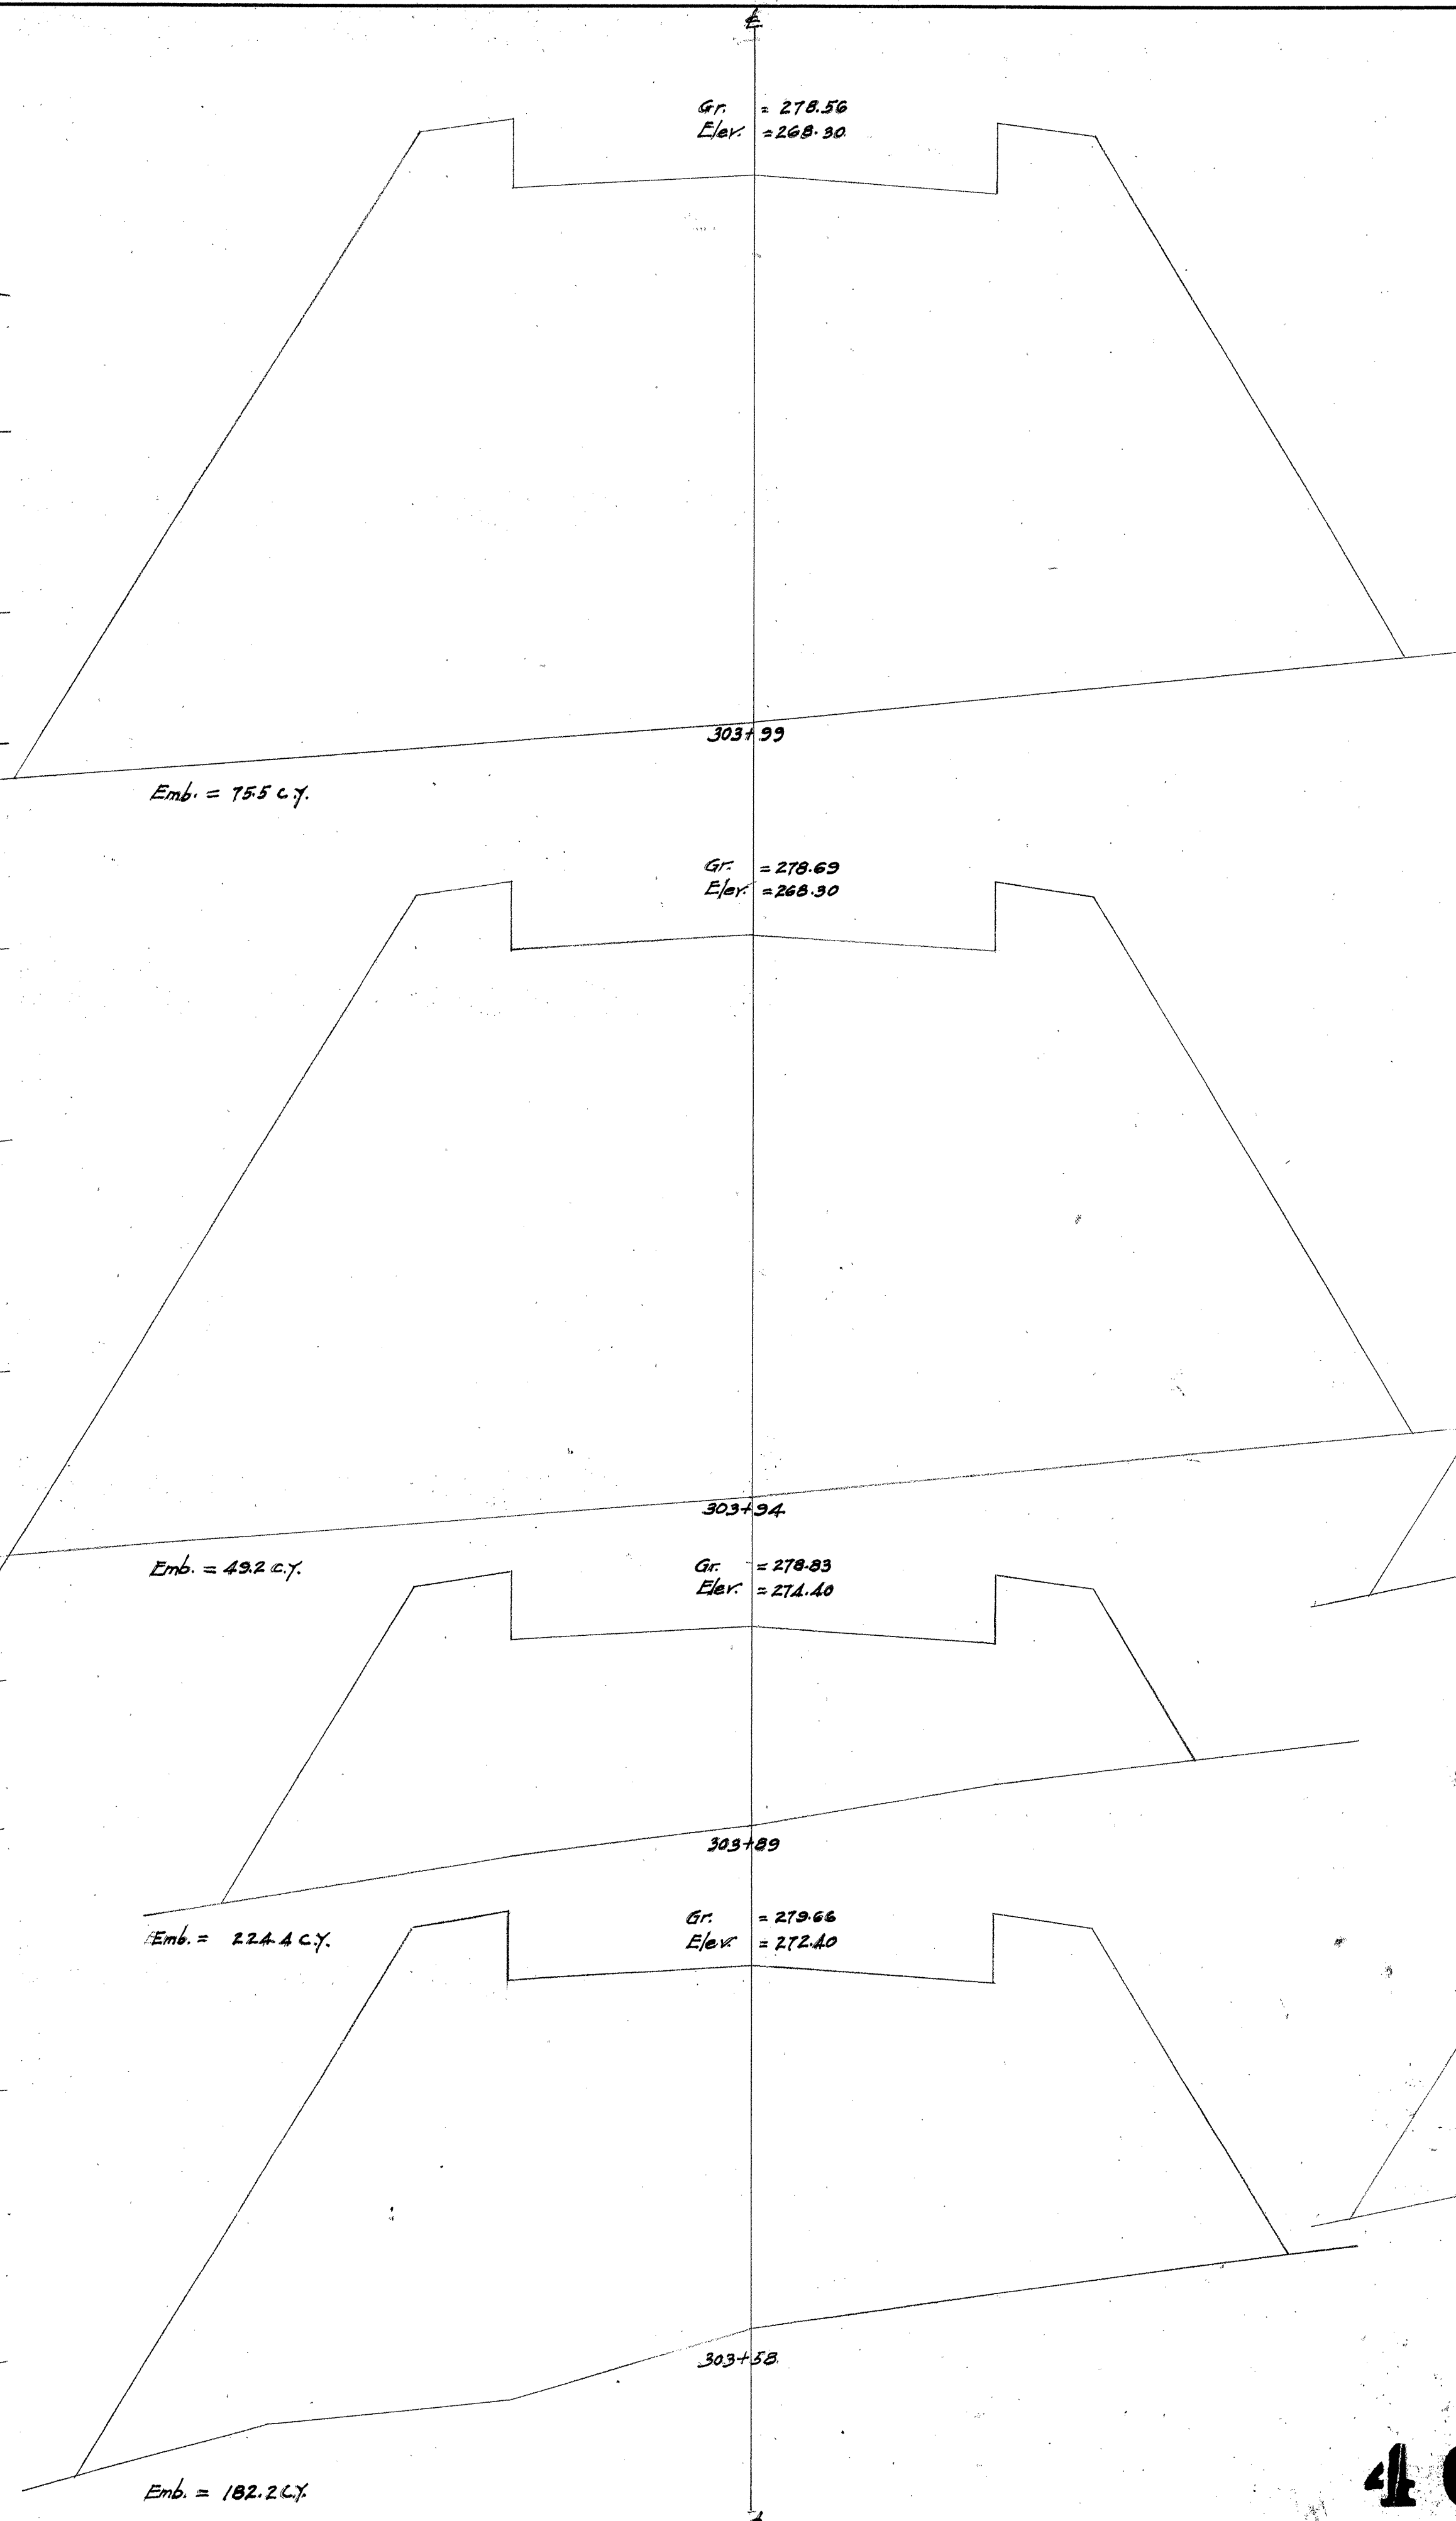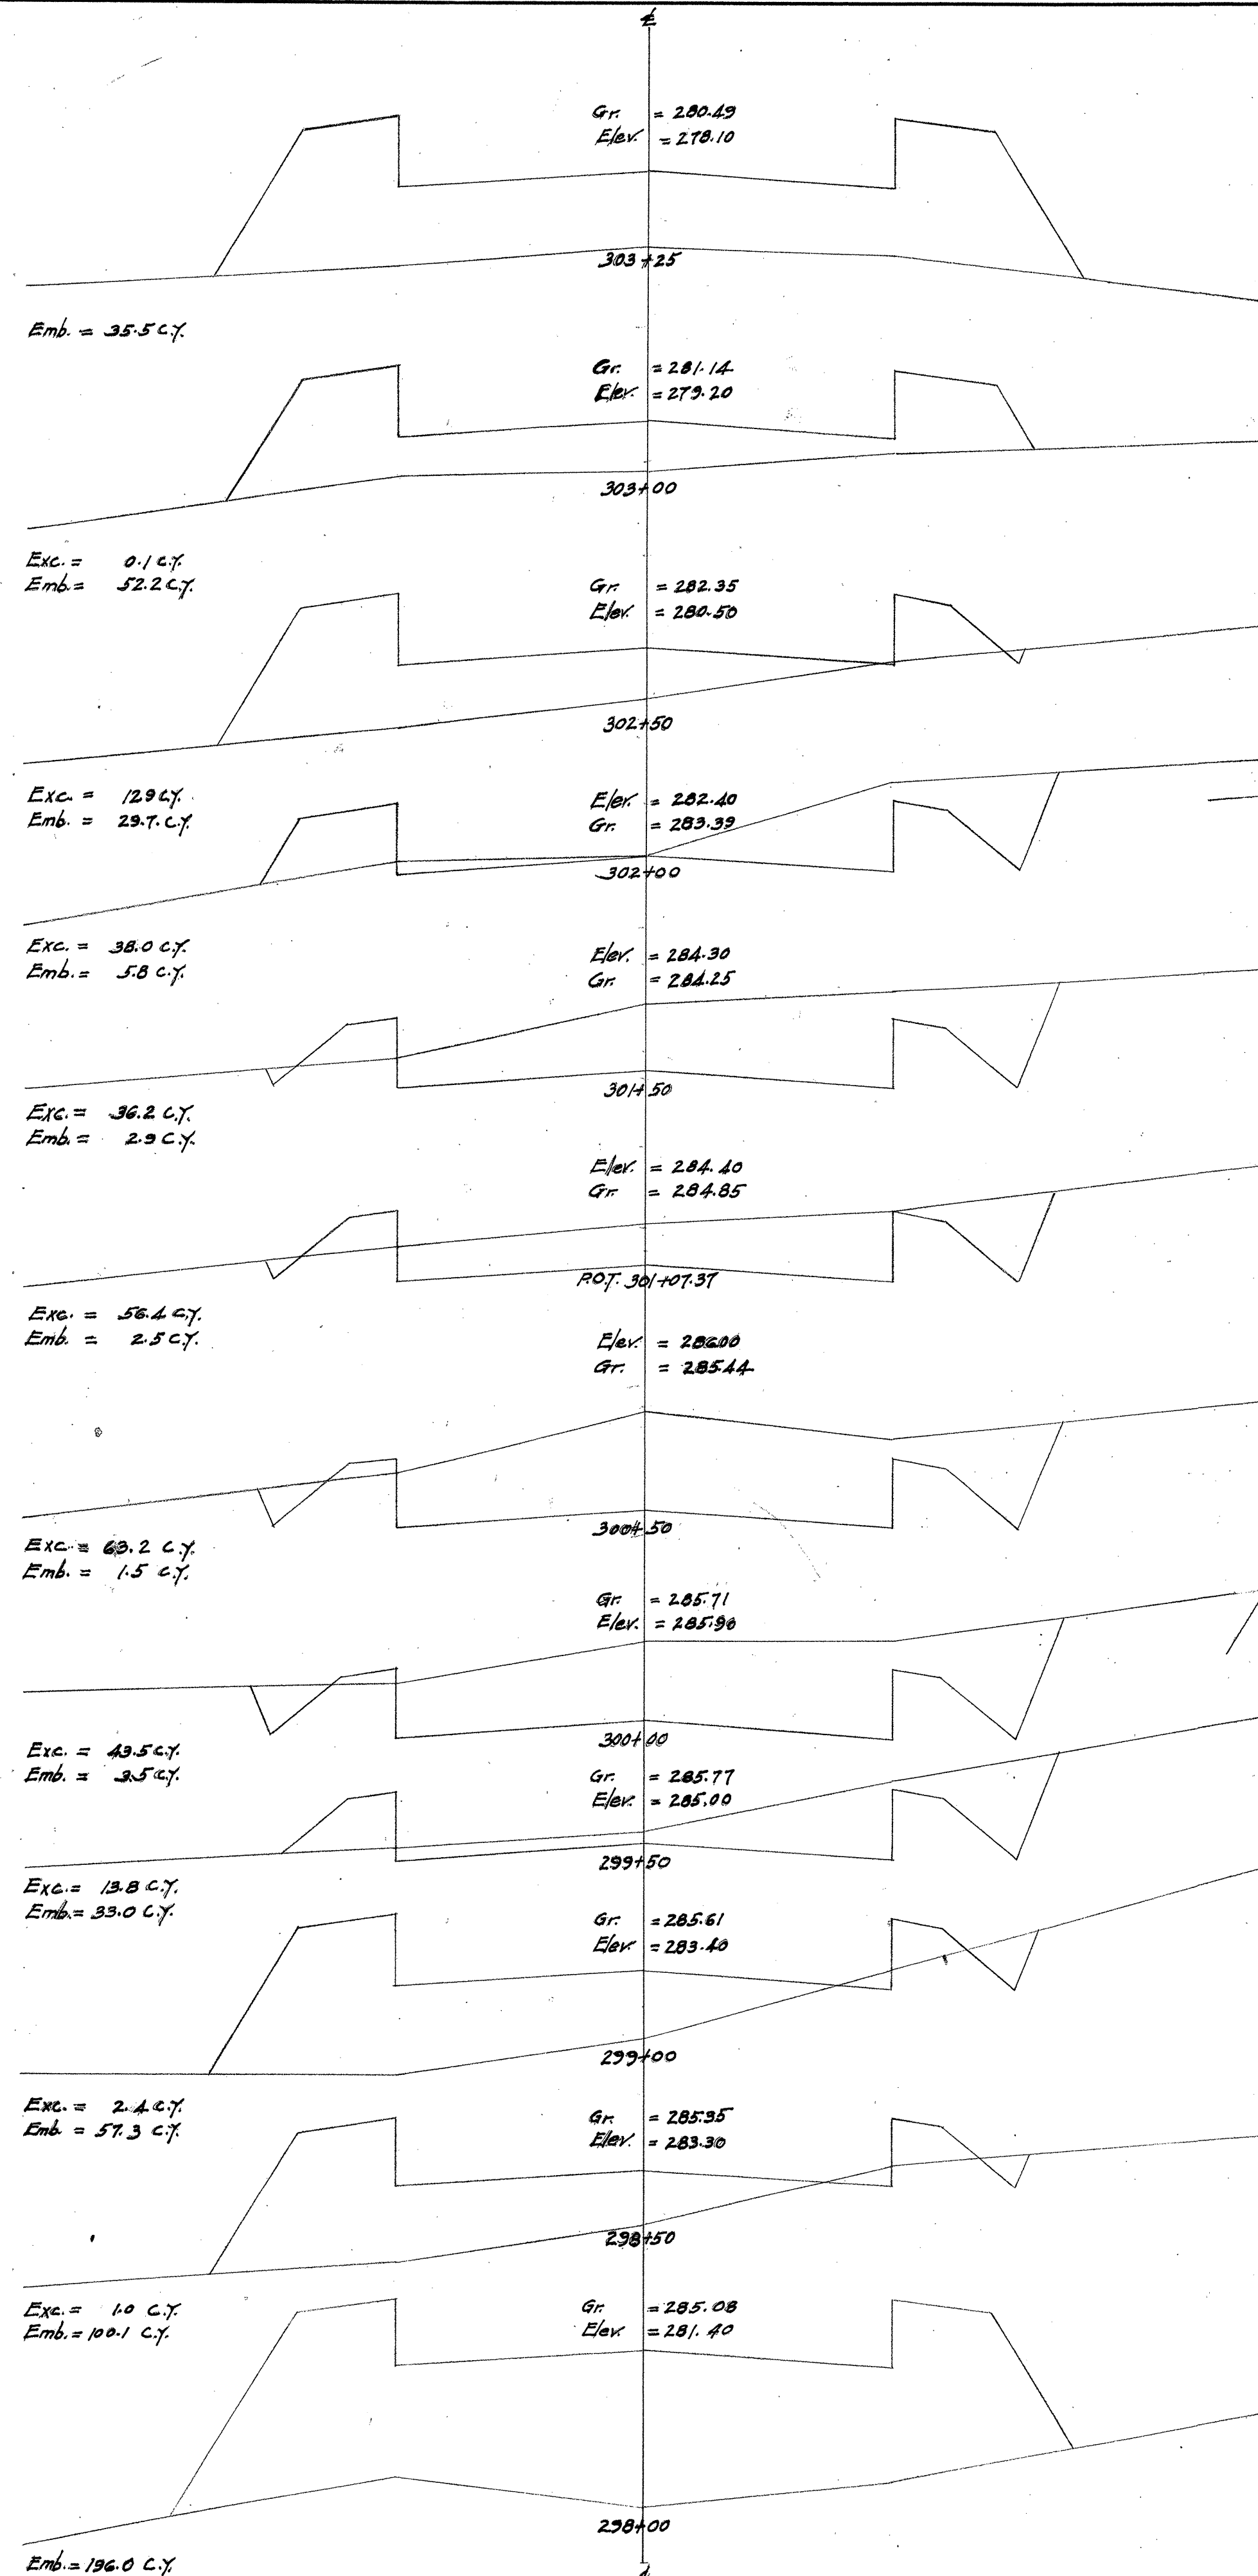

4000.54

OFFICE OF THE CITY & COUNTY ENGINEER HONOLULU, HAWAII			
WAIANAE ROAD SECOND UNIT. CROSS SECTIONS.			
ENGINEER	DATE		
DRAFTSMAN	SCALE Vert. 1"=2'-0" Hor. 1"=5'		
APPROVED	CITY AND COUNTY ENGINEER		

FED. ROAD DIST. NO.	STATE	FED. AID PROJ. NO.	FISCAL YEAR	SHEET NO.	TOTAL SHEETS
HAWAII	HAW.	4A	1925	55	101

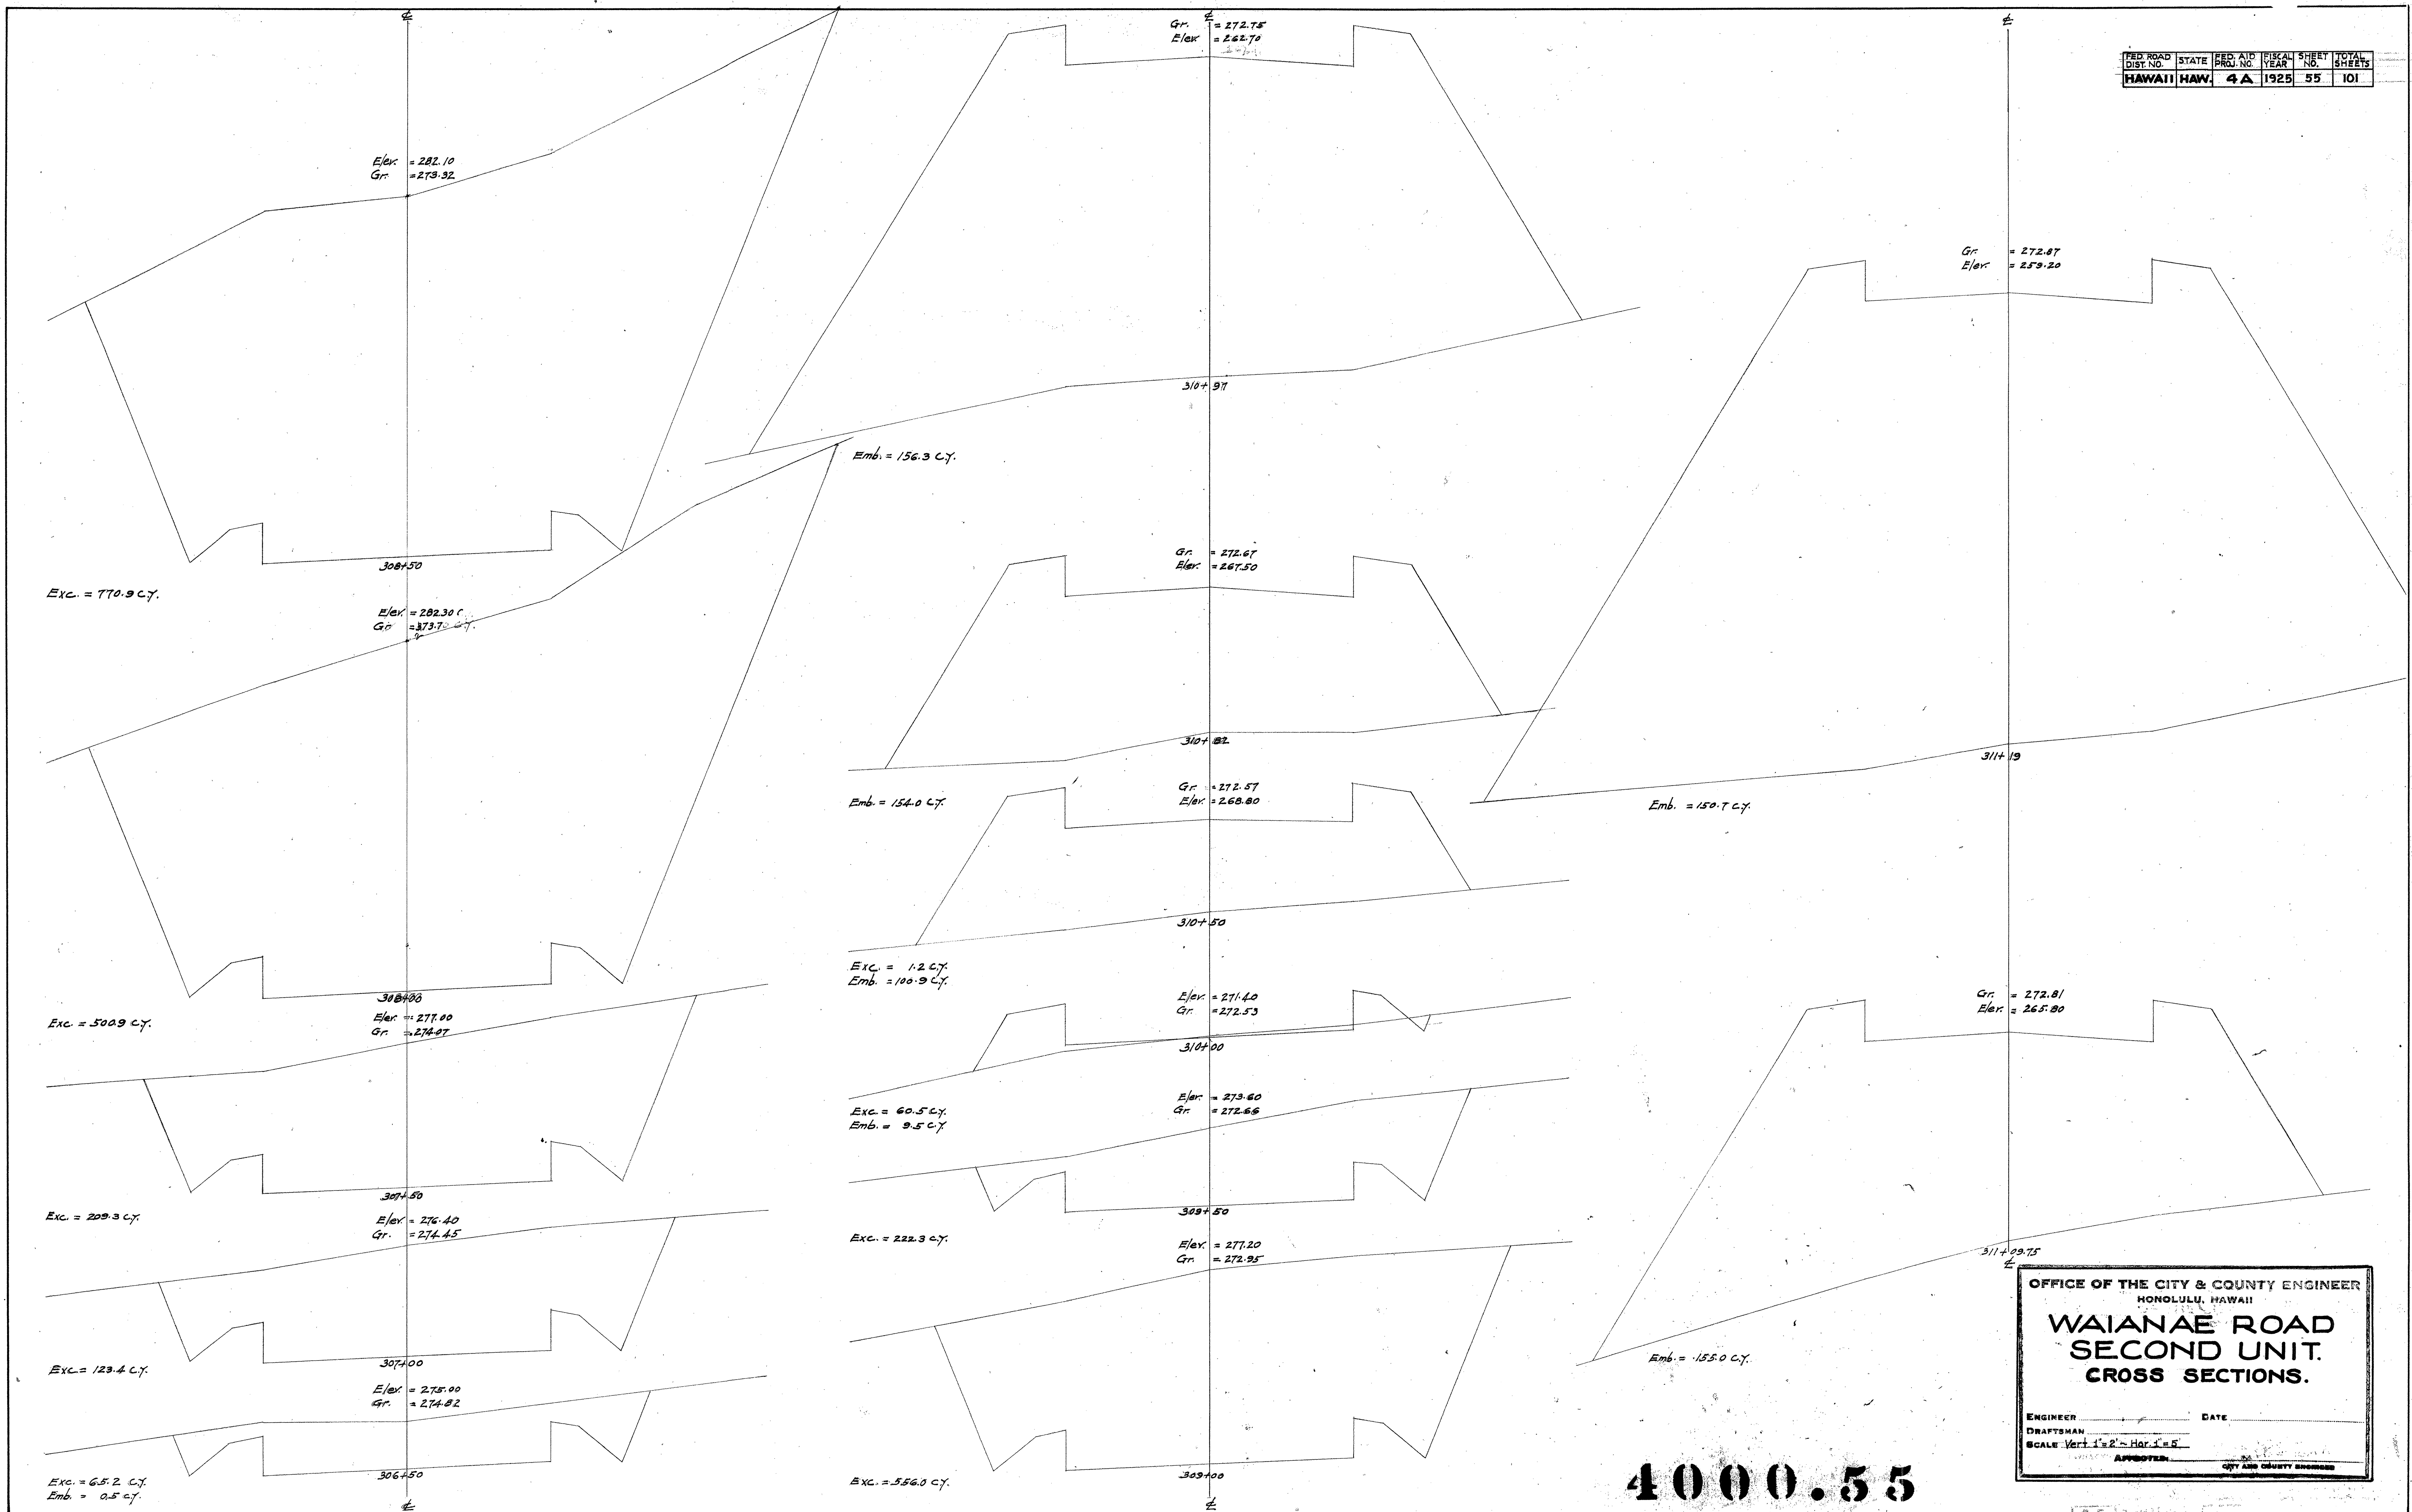


4000.55

OFFICE OF THE CITY & COUNTY ENGINEER
HONOLULU, HAWAII

**WAIANAE ROAD
SECOND UNIT.
CROSS SECTIONS.**

ENGINEER _____ DATE _____
DRAFTSMAN _____
SCALE: Vert. 1"=2'- Hor. 1"=5' _____
APPROVED _____ CITY AND COUNTY ENGINEER




6/16/3

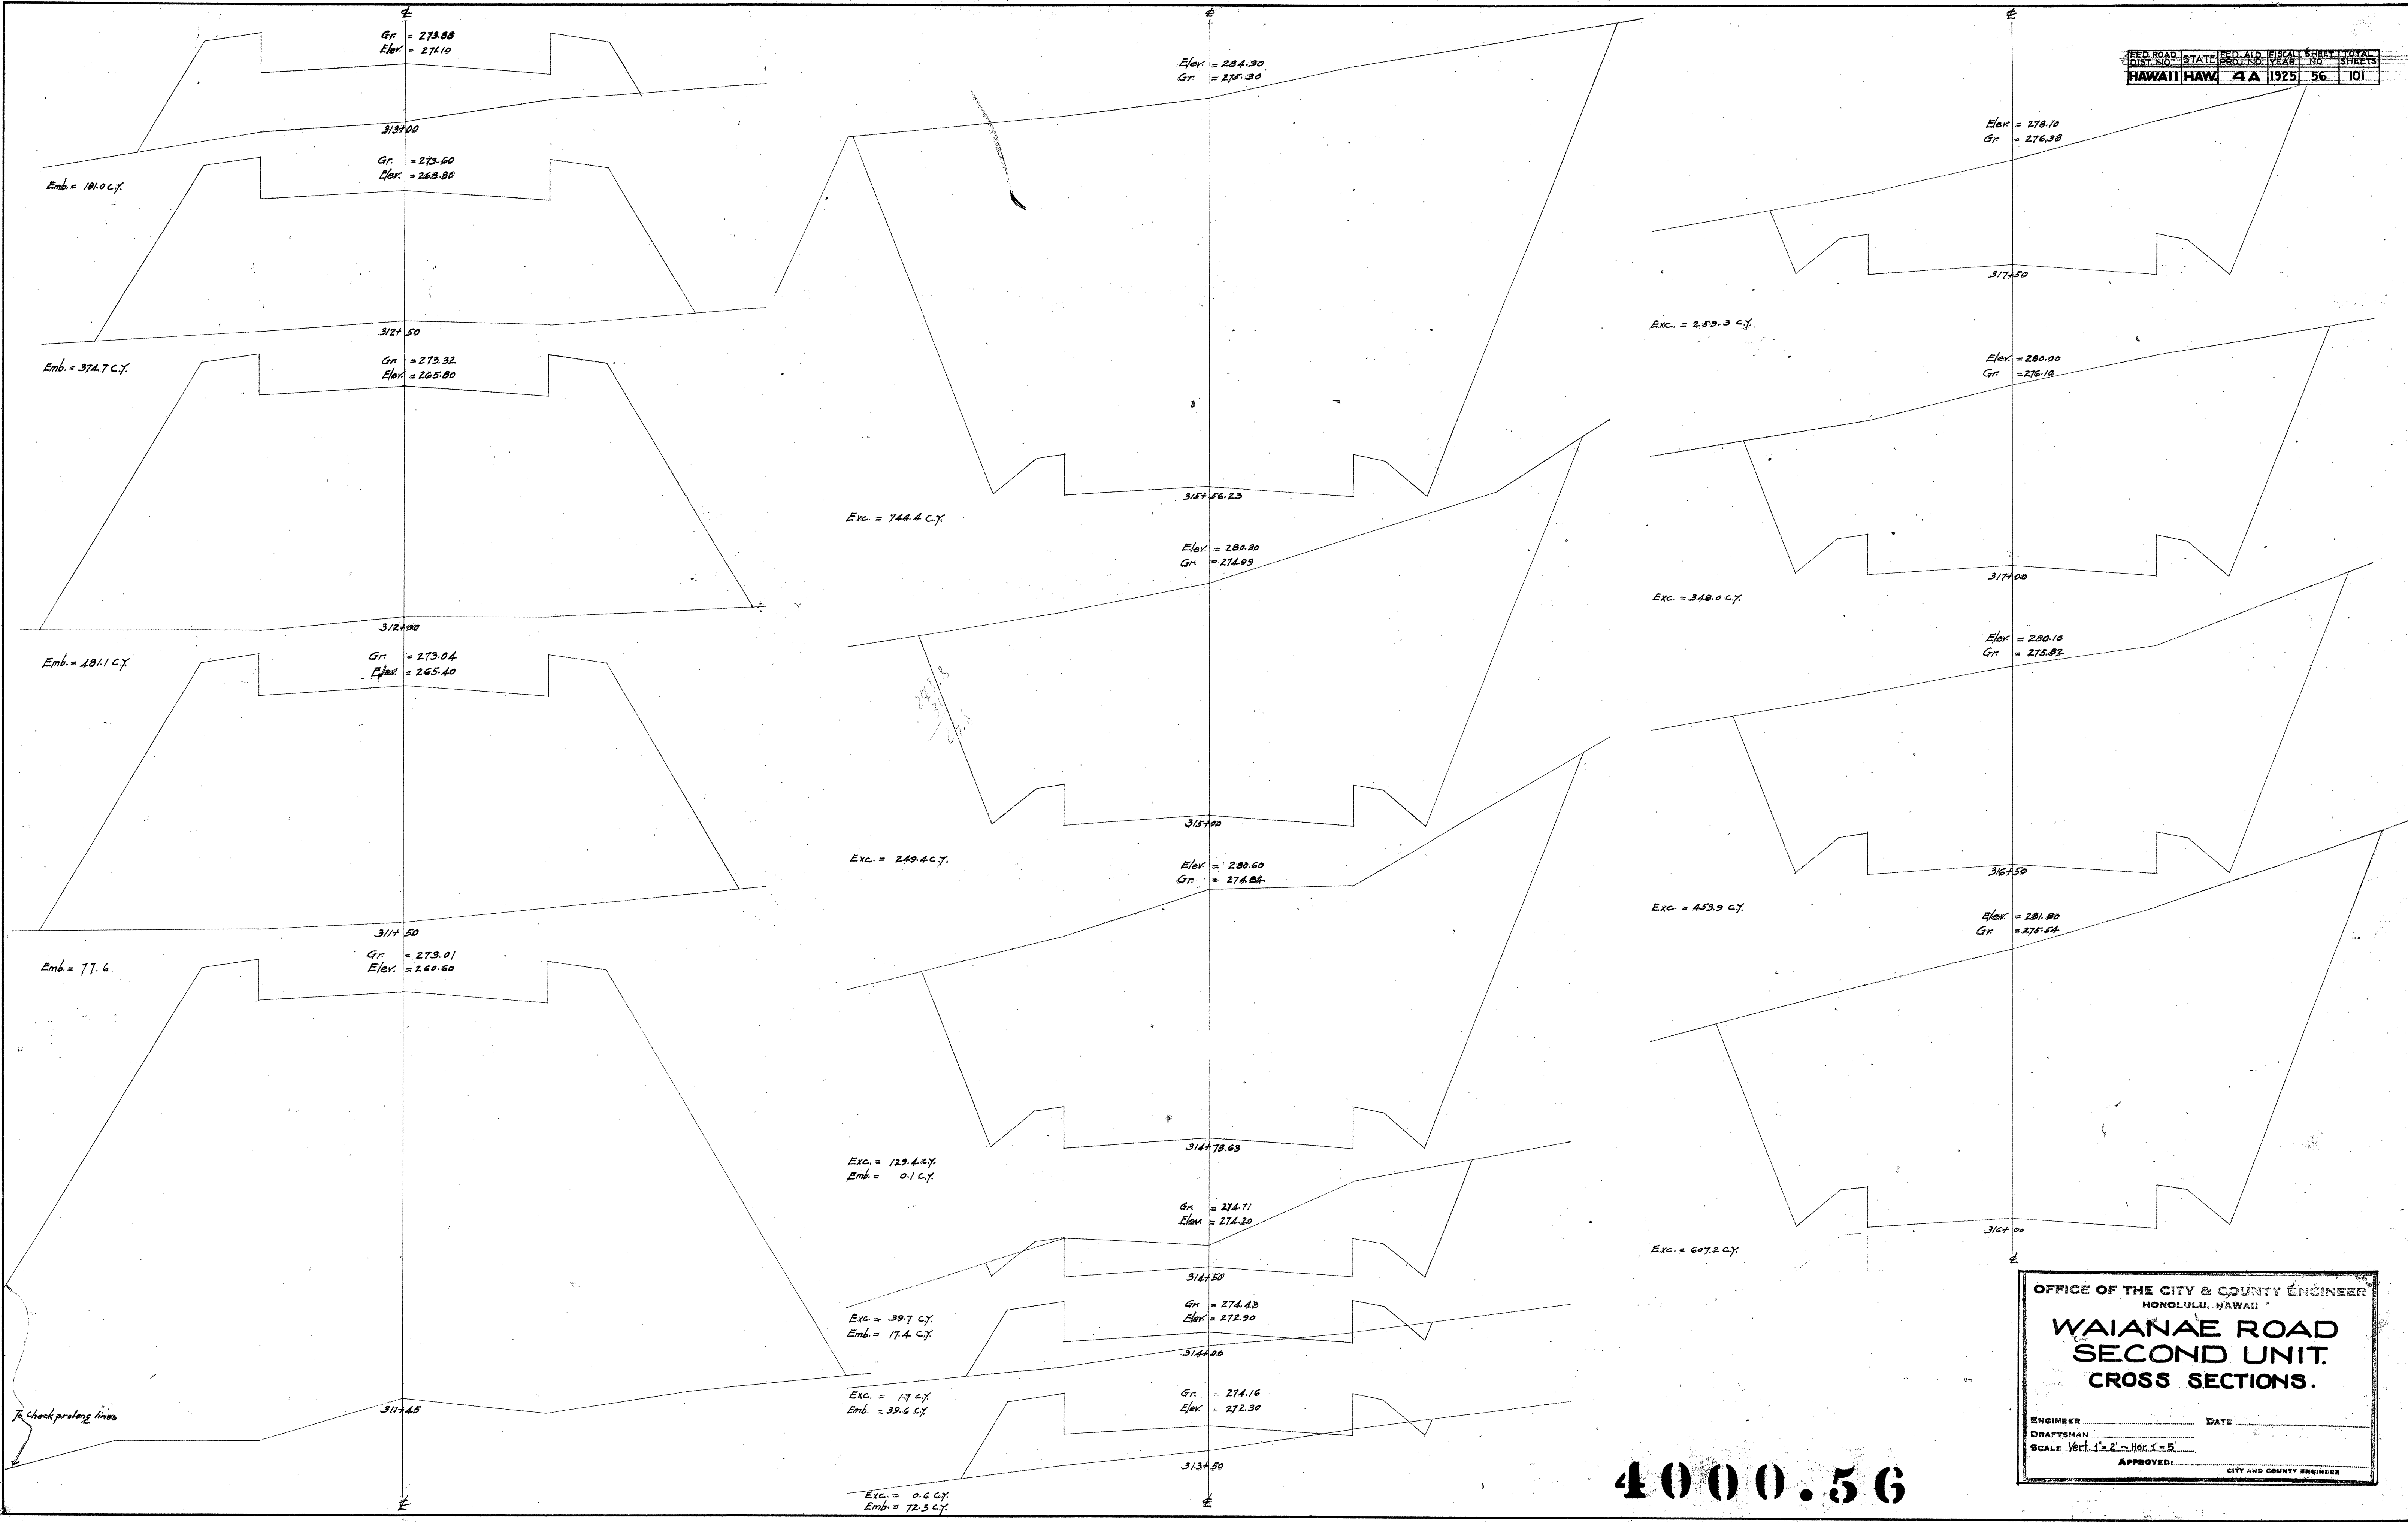

FED. ROAD DIST. NO.	STATE	FED. AID PROJ. NO.	FISCAL YEAR	SHEET NO.	TOTAL SHEETS
HAWAII	HAW.	4A	1925	56	101

OFFICE OF THE CITY & COUNTY ENGINEER HONOLULU, HAWAII	
WAIANAE ROAD SECOND UNIT. CROSS SECTIONS.	
ENGINEER _____	DATE _____
DRAFTSMAN _____	
SCALE Vert. 1" = 2' - Hor. 1" = 5'	
APPROVED: _____	CITY AND COUNTY ENGINEER

4000.56

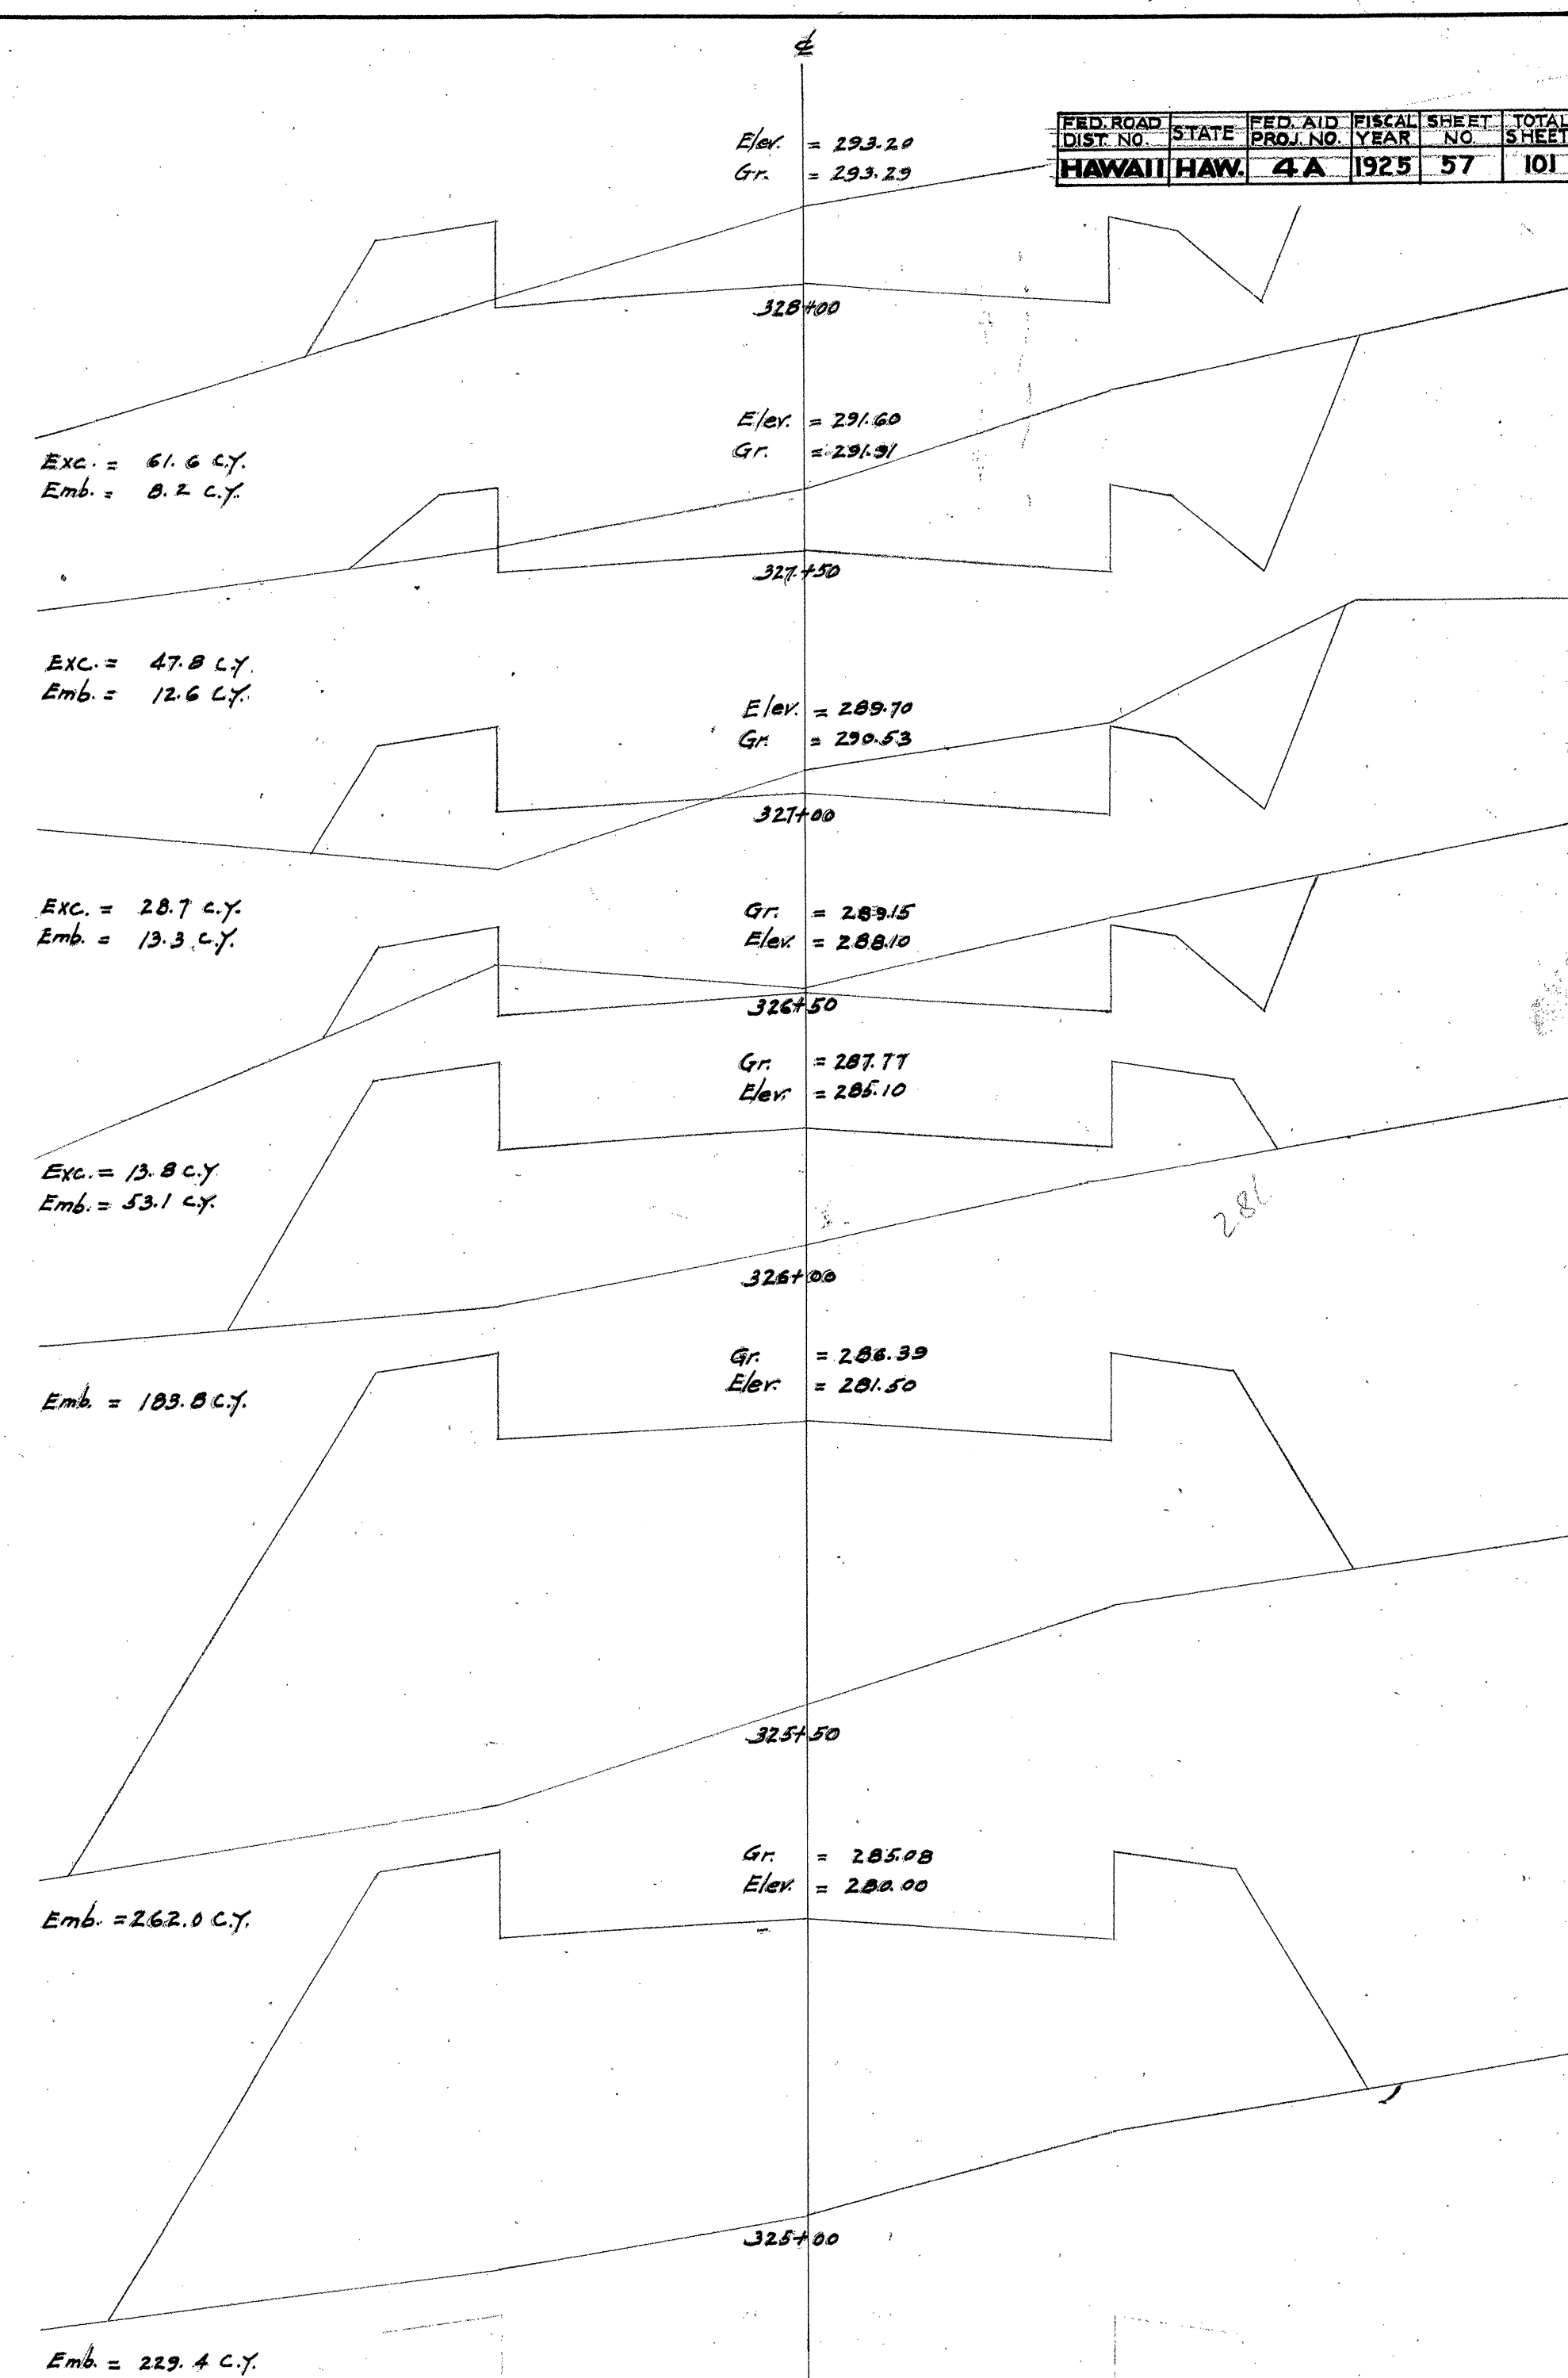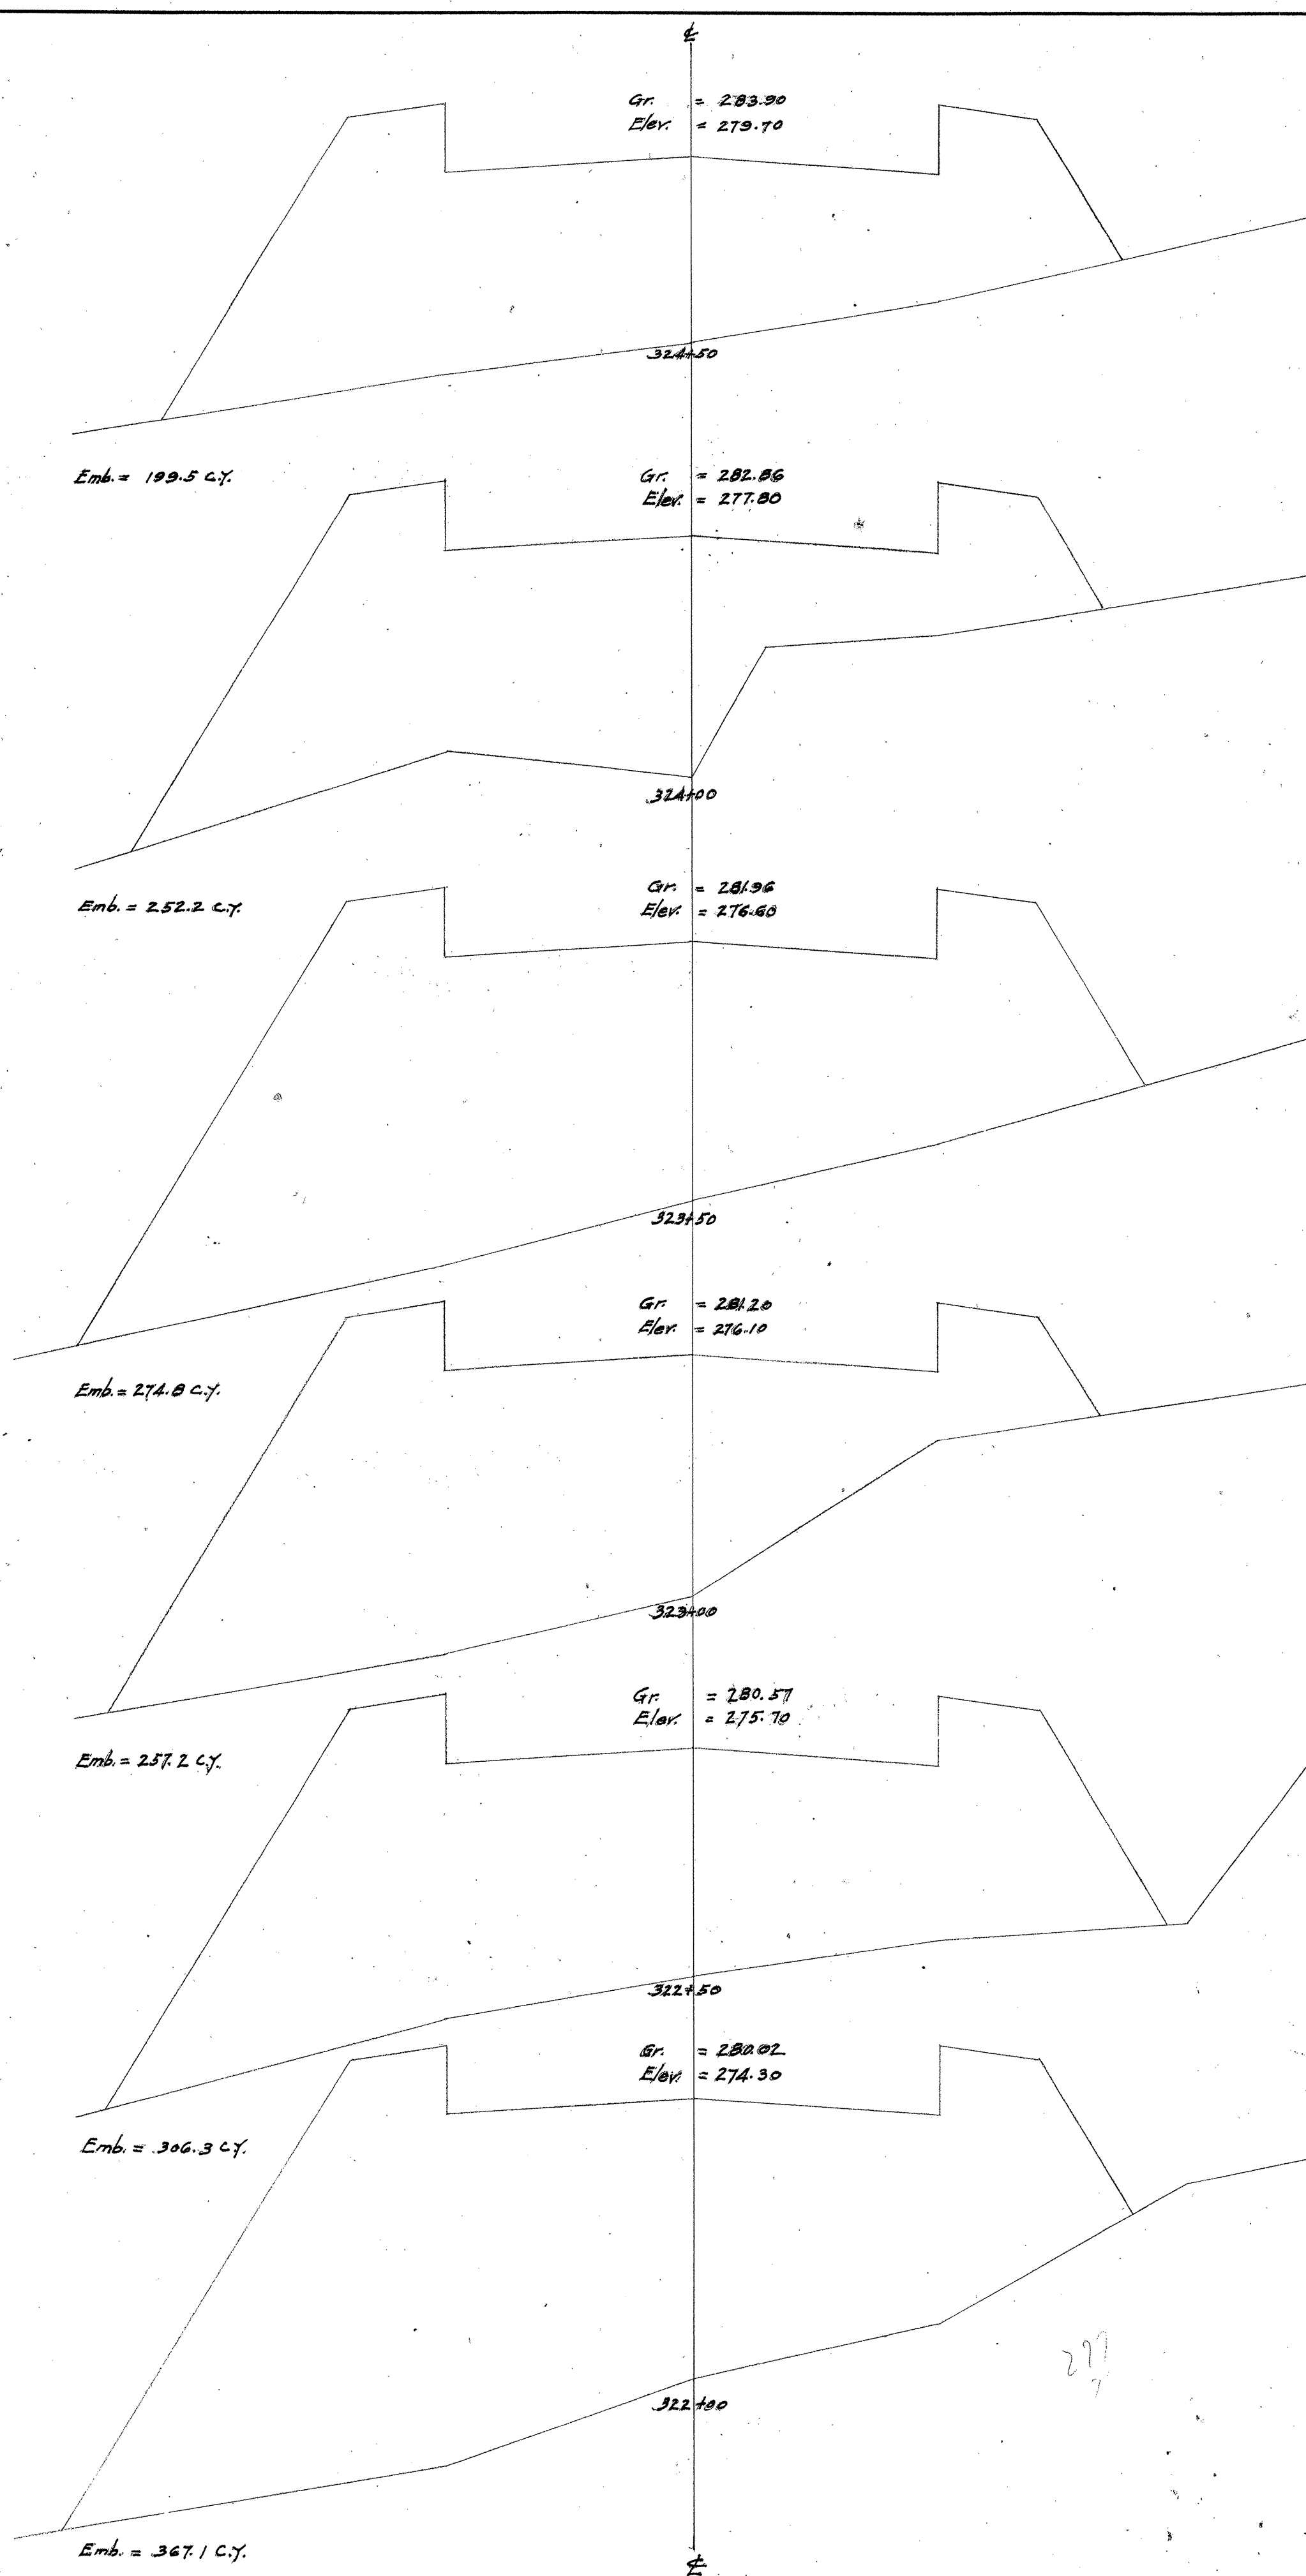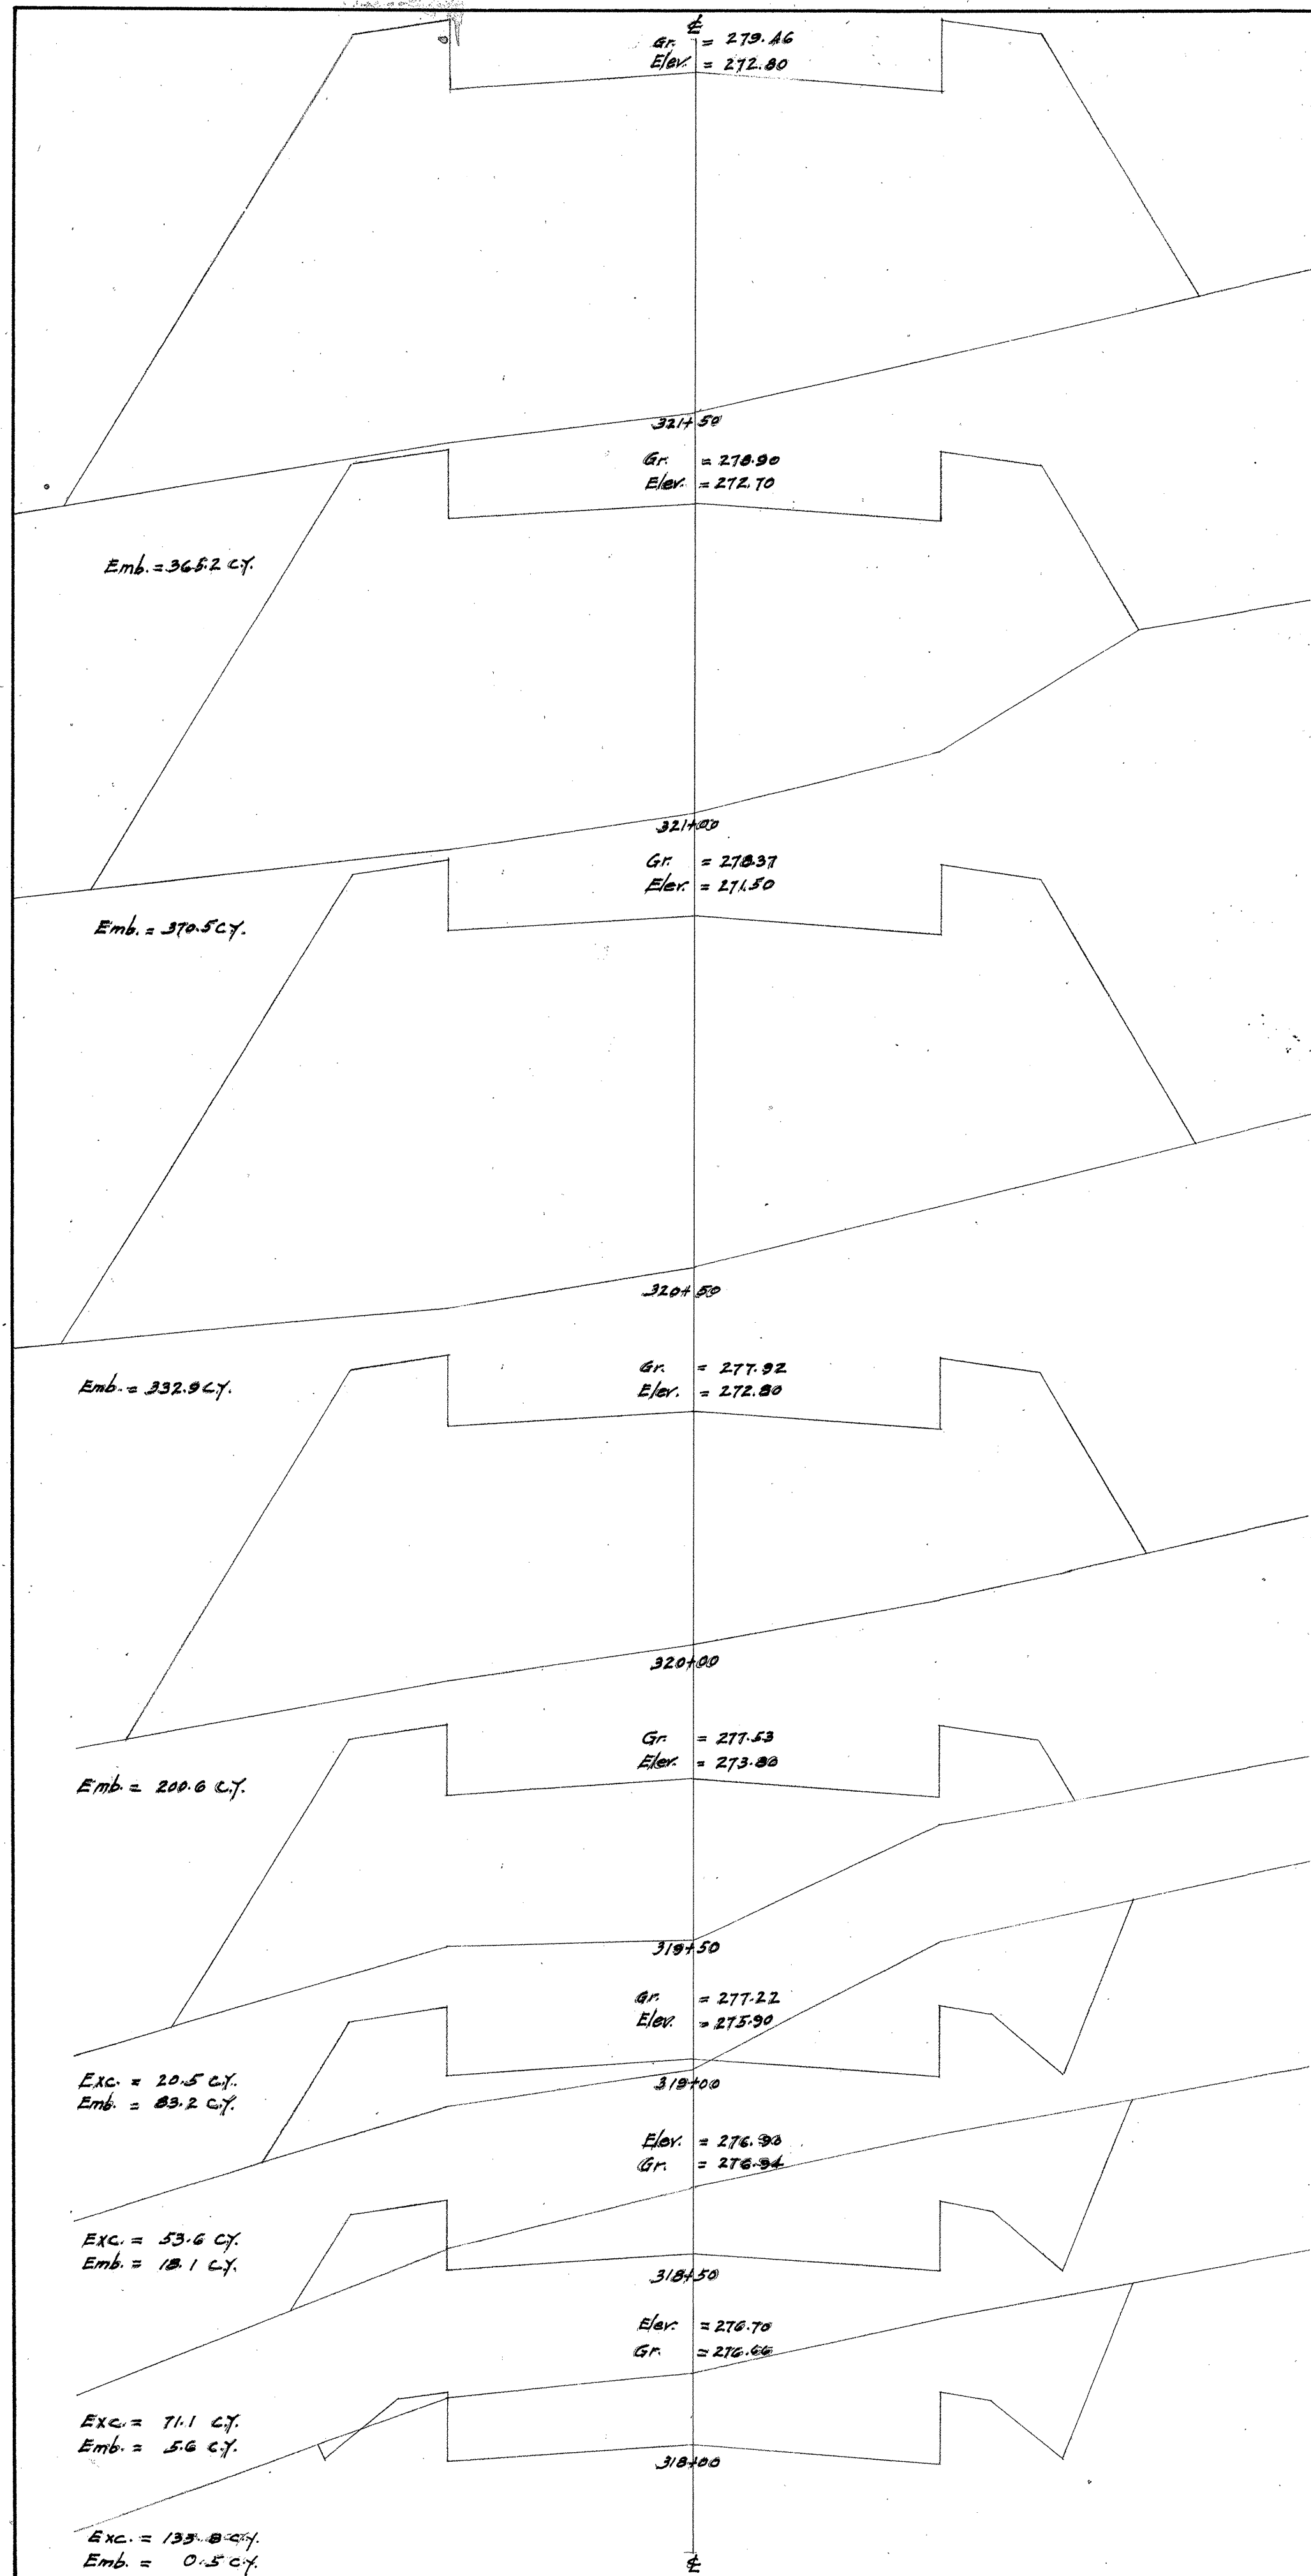

FED. ROAD DIST. NO.	STATE	FED. AID PROJ. NO.	FISCAL YEAR	SHEET NO.	TOTAL SHEETS
HAWAII	HAW.	4A	1925	57	101

OFFICE OF THE CITY & COUNTY ENGINEER
HONOLULU, HAWAII




**WAIANAE ROAD
SECOND UNIT.
CROSS SECTIONS.**

ENGINEER _____ DATE _____
DRAFTSMAN _____
SCALE Vert. 1"=2' - Hor. 1"=50'
APPROVED: _____ CITY AND COUNTY ENGINEER

4000.57

6 16 3

FED. ROAD DIST. NO.	STATE	FED. AID PROJ. NO.	FISCAL YEAR	SHEET NO.	TOTAL SHEETS
HAWAII	HAW	4A	1925	58	101

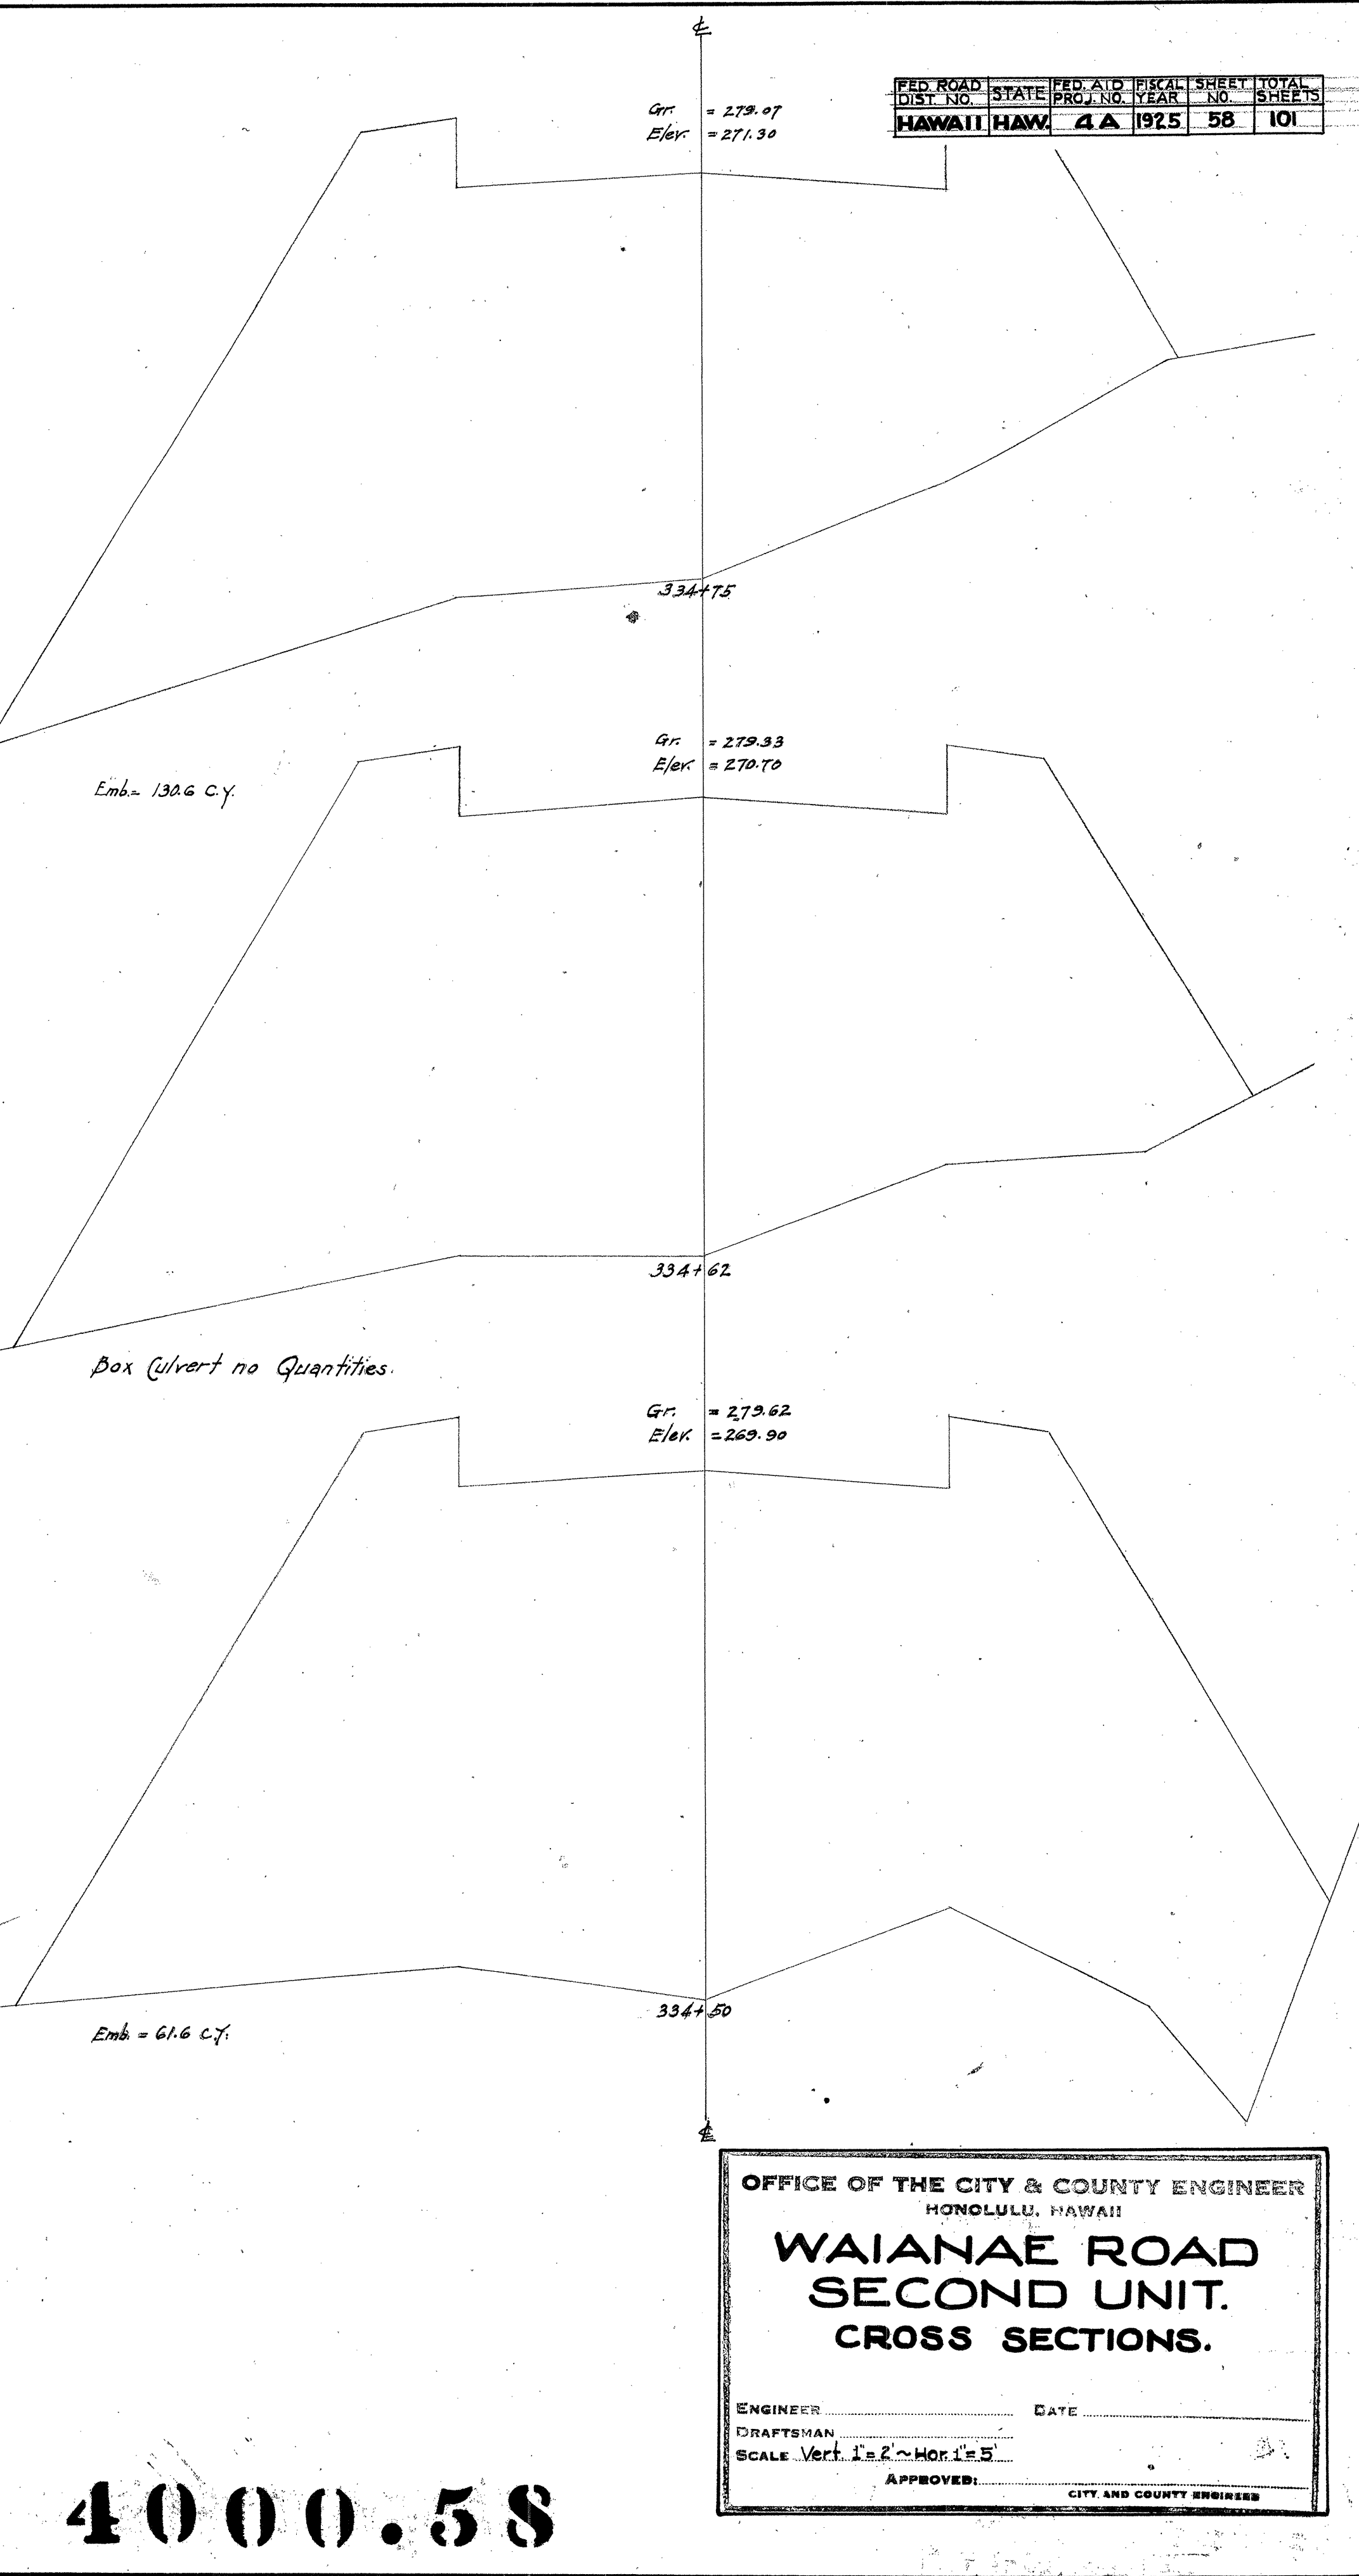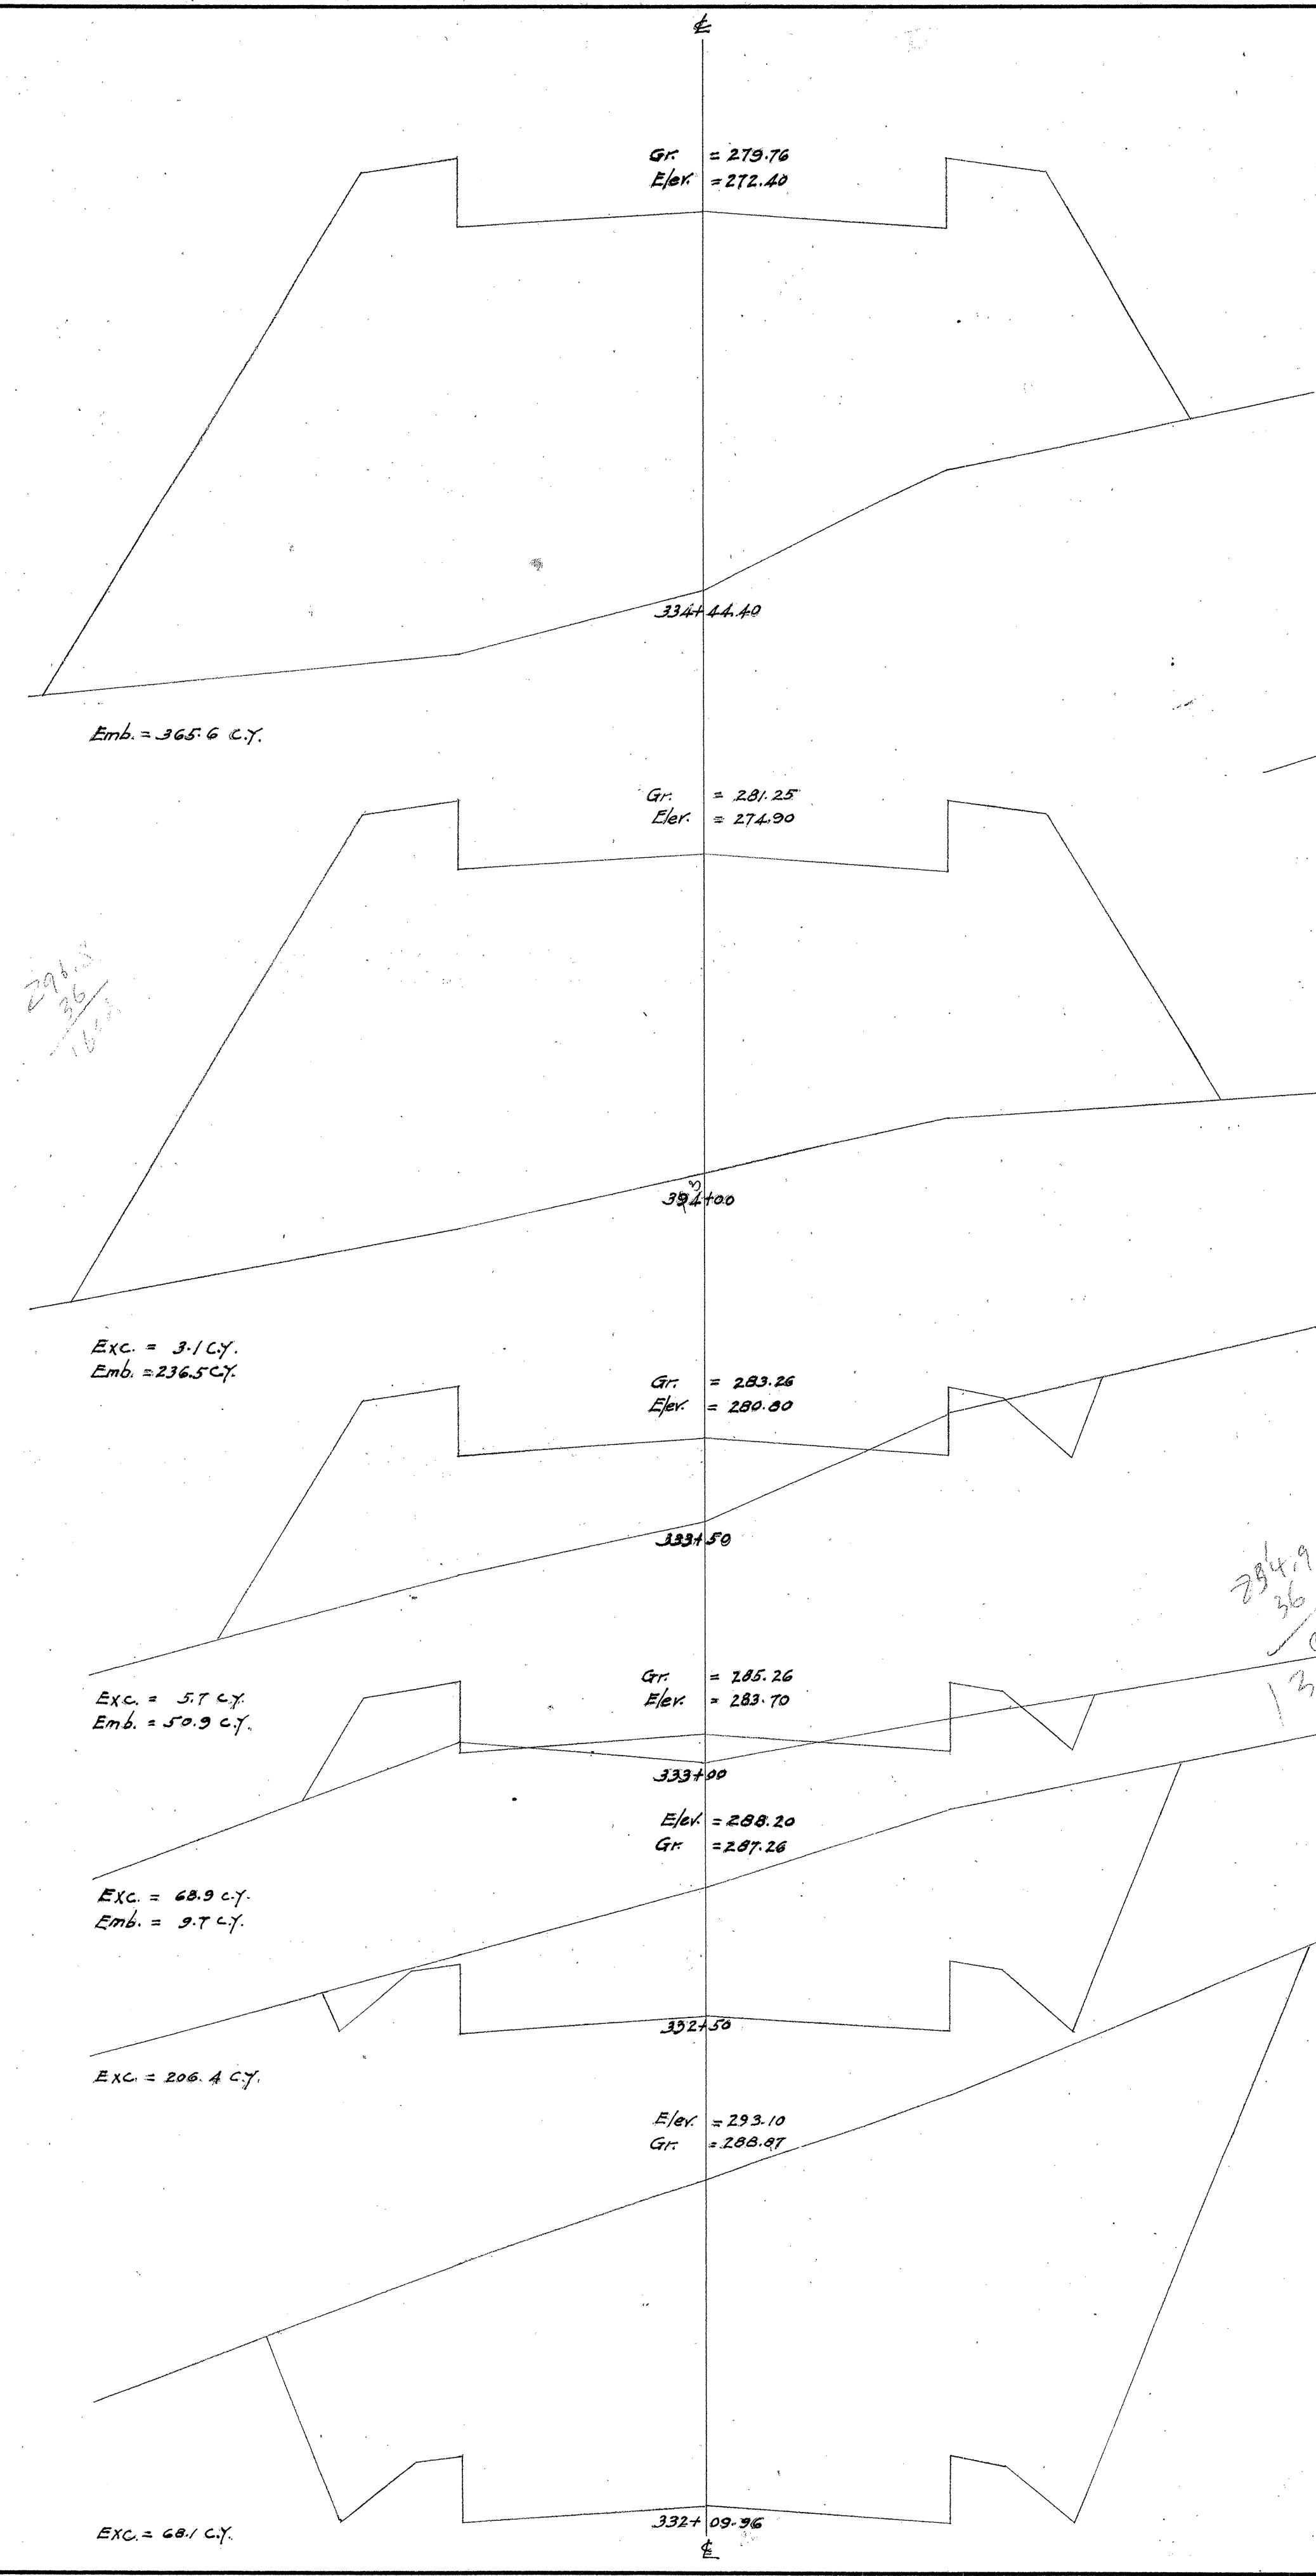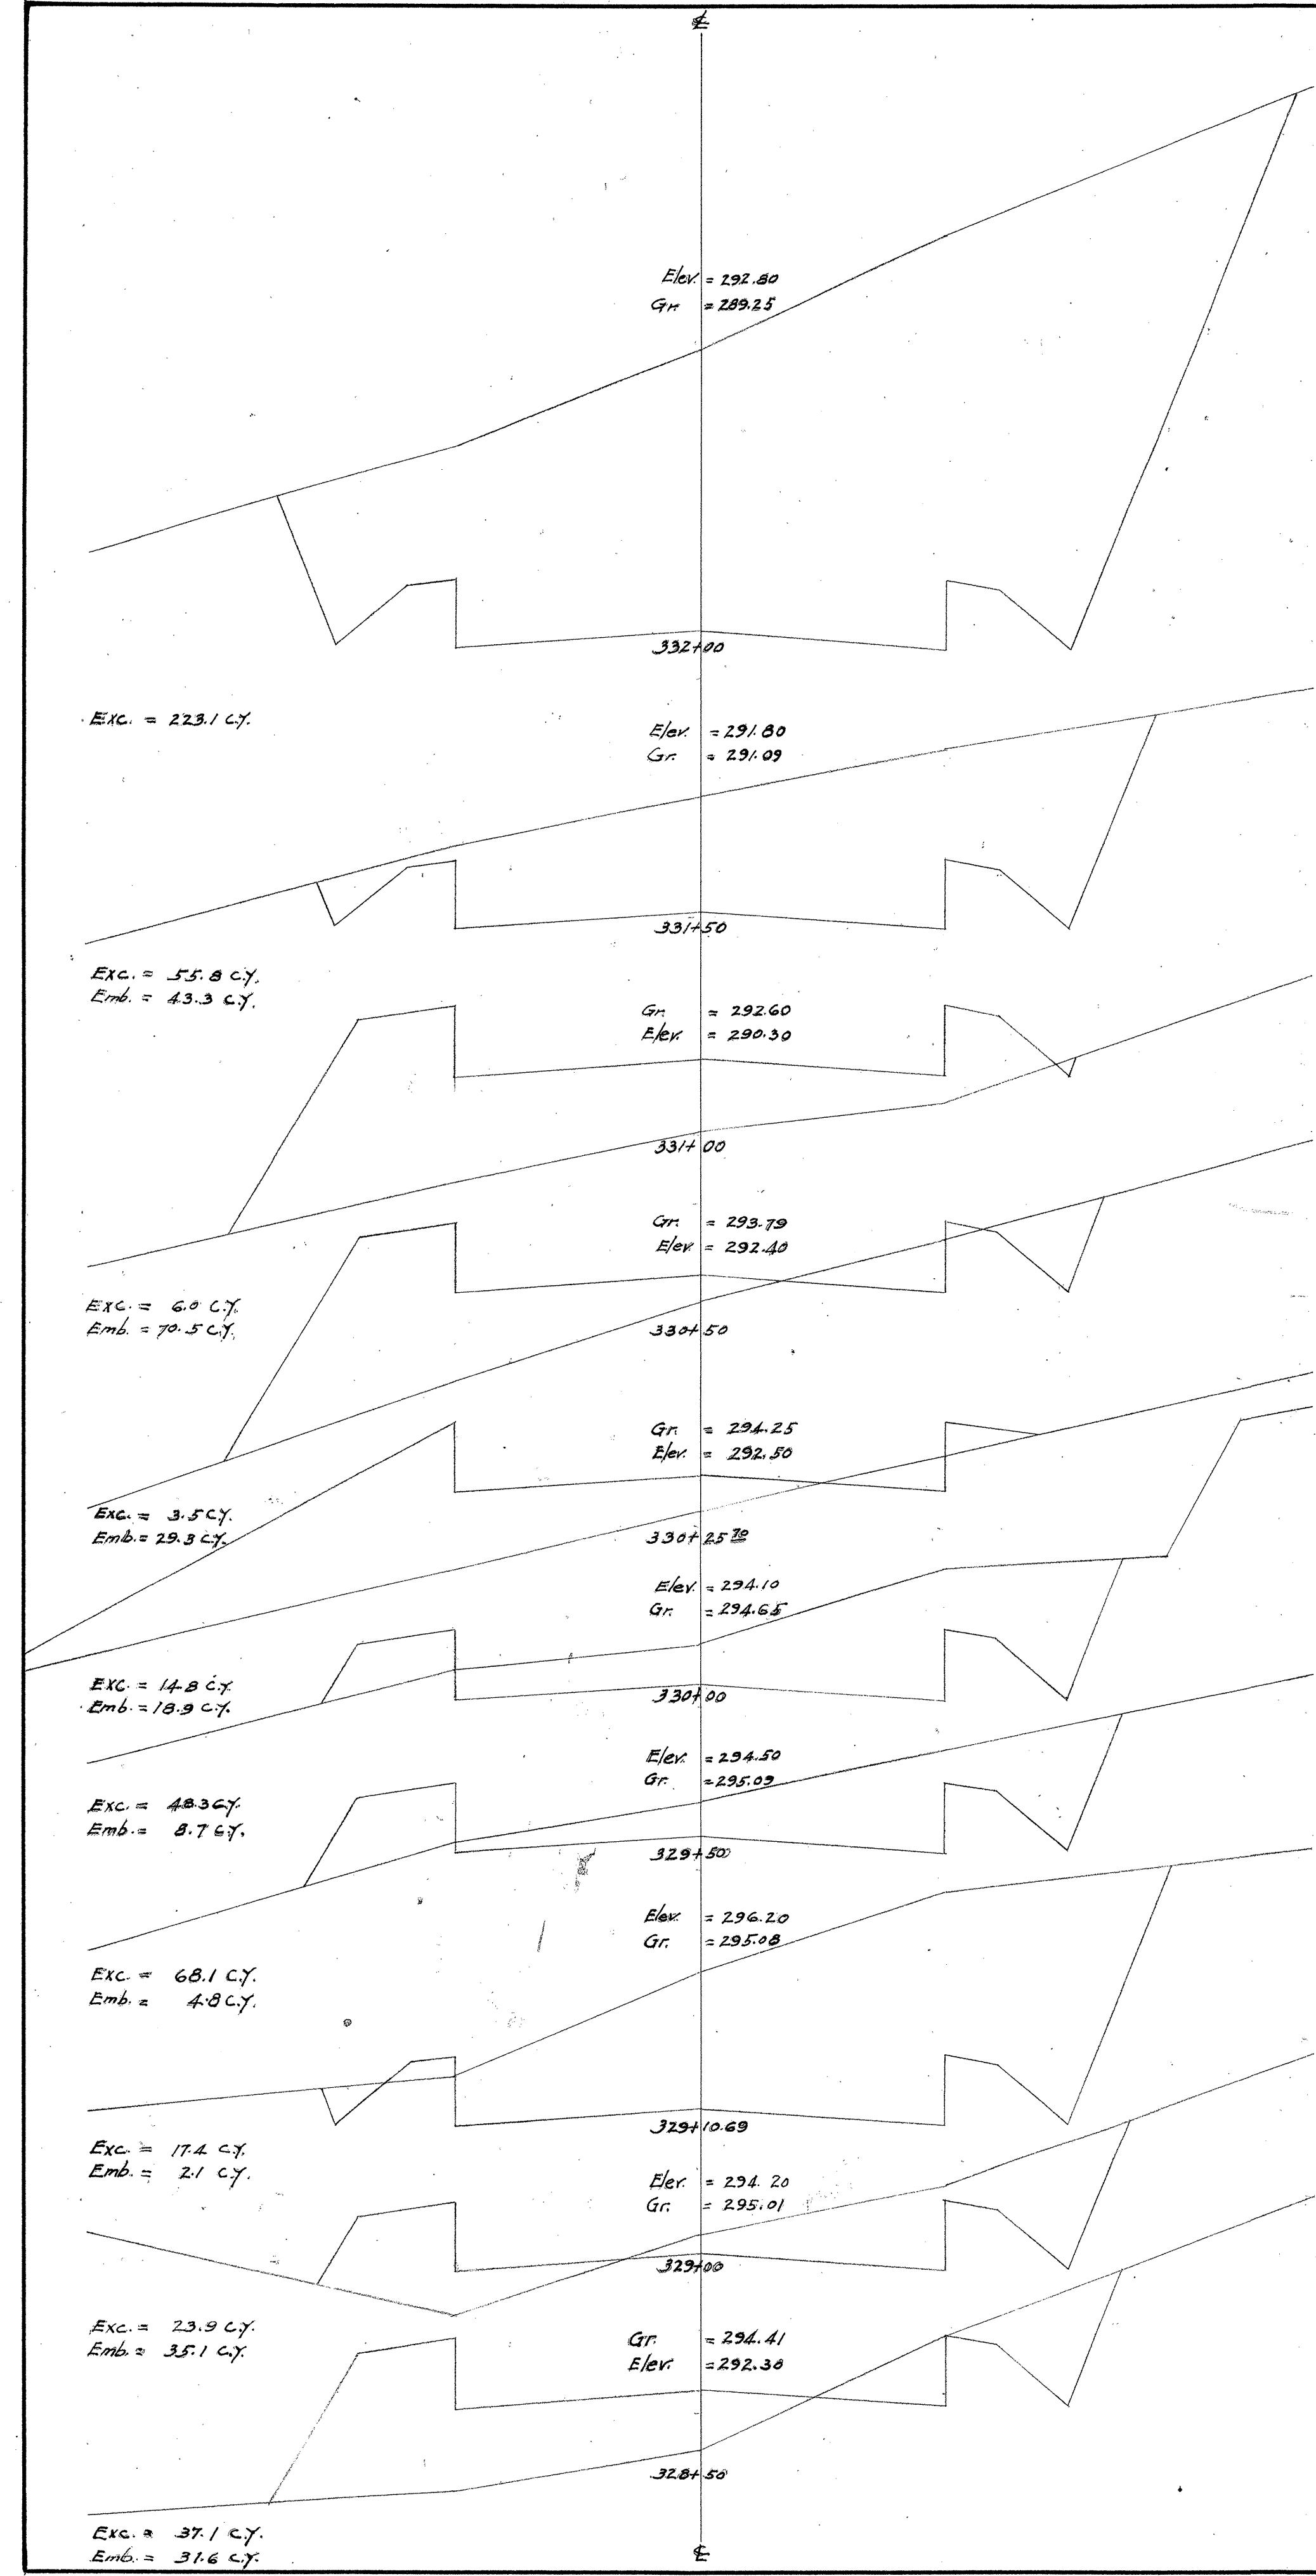




OFFICE OF THE CITY & COUNTY ENGINEER
HONOLULU, HAWAII

**WAIANAE ROAD
SECOND UNIT.
CROSS SECTIONS.**

ENGINEER: _____ DATE: _____
DRAFTSMAN: _____
SCALE: Vert. 1"=2'-Hori. 1"=5'-
APPROVED: _____ CITY AND COUNTY ENGINEER

4000.58

6 16 3

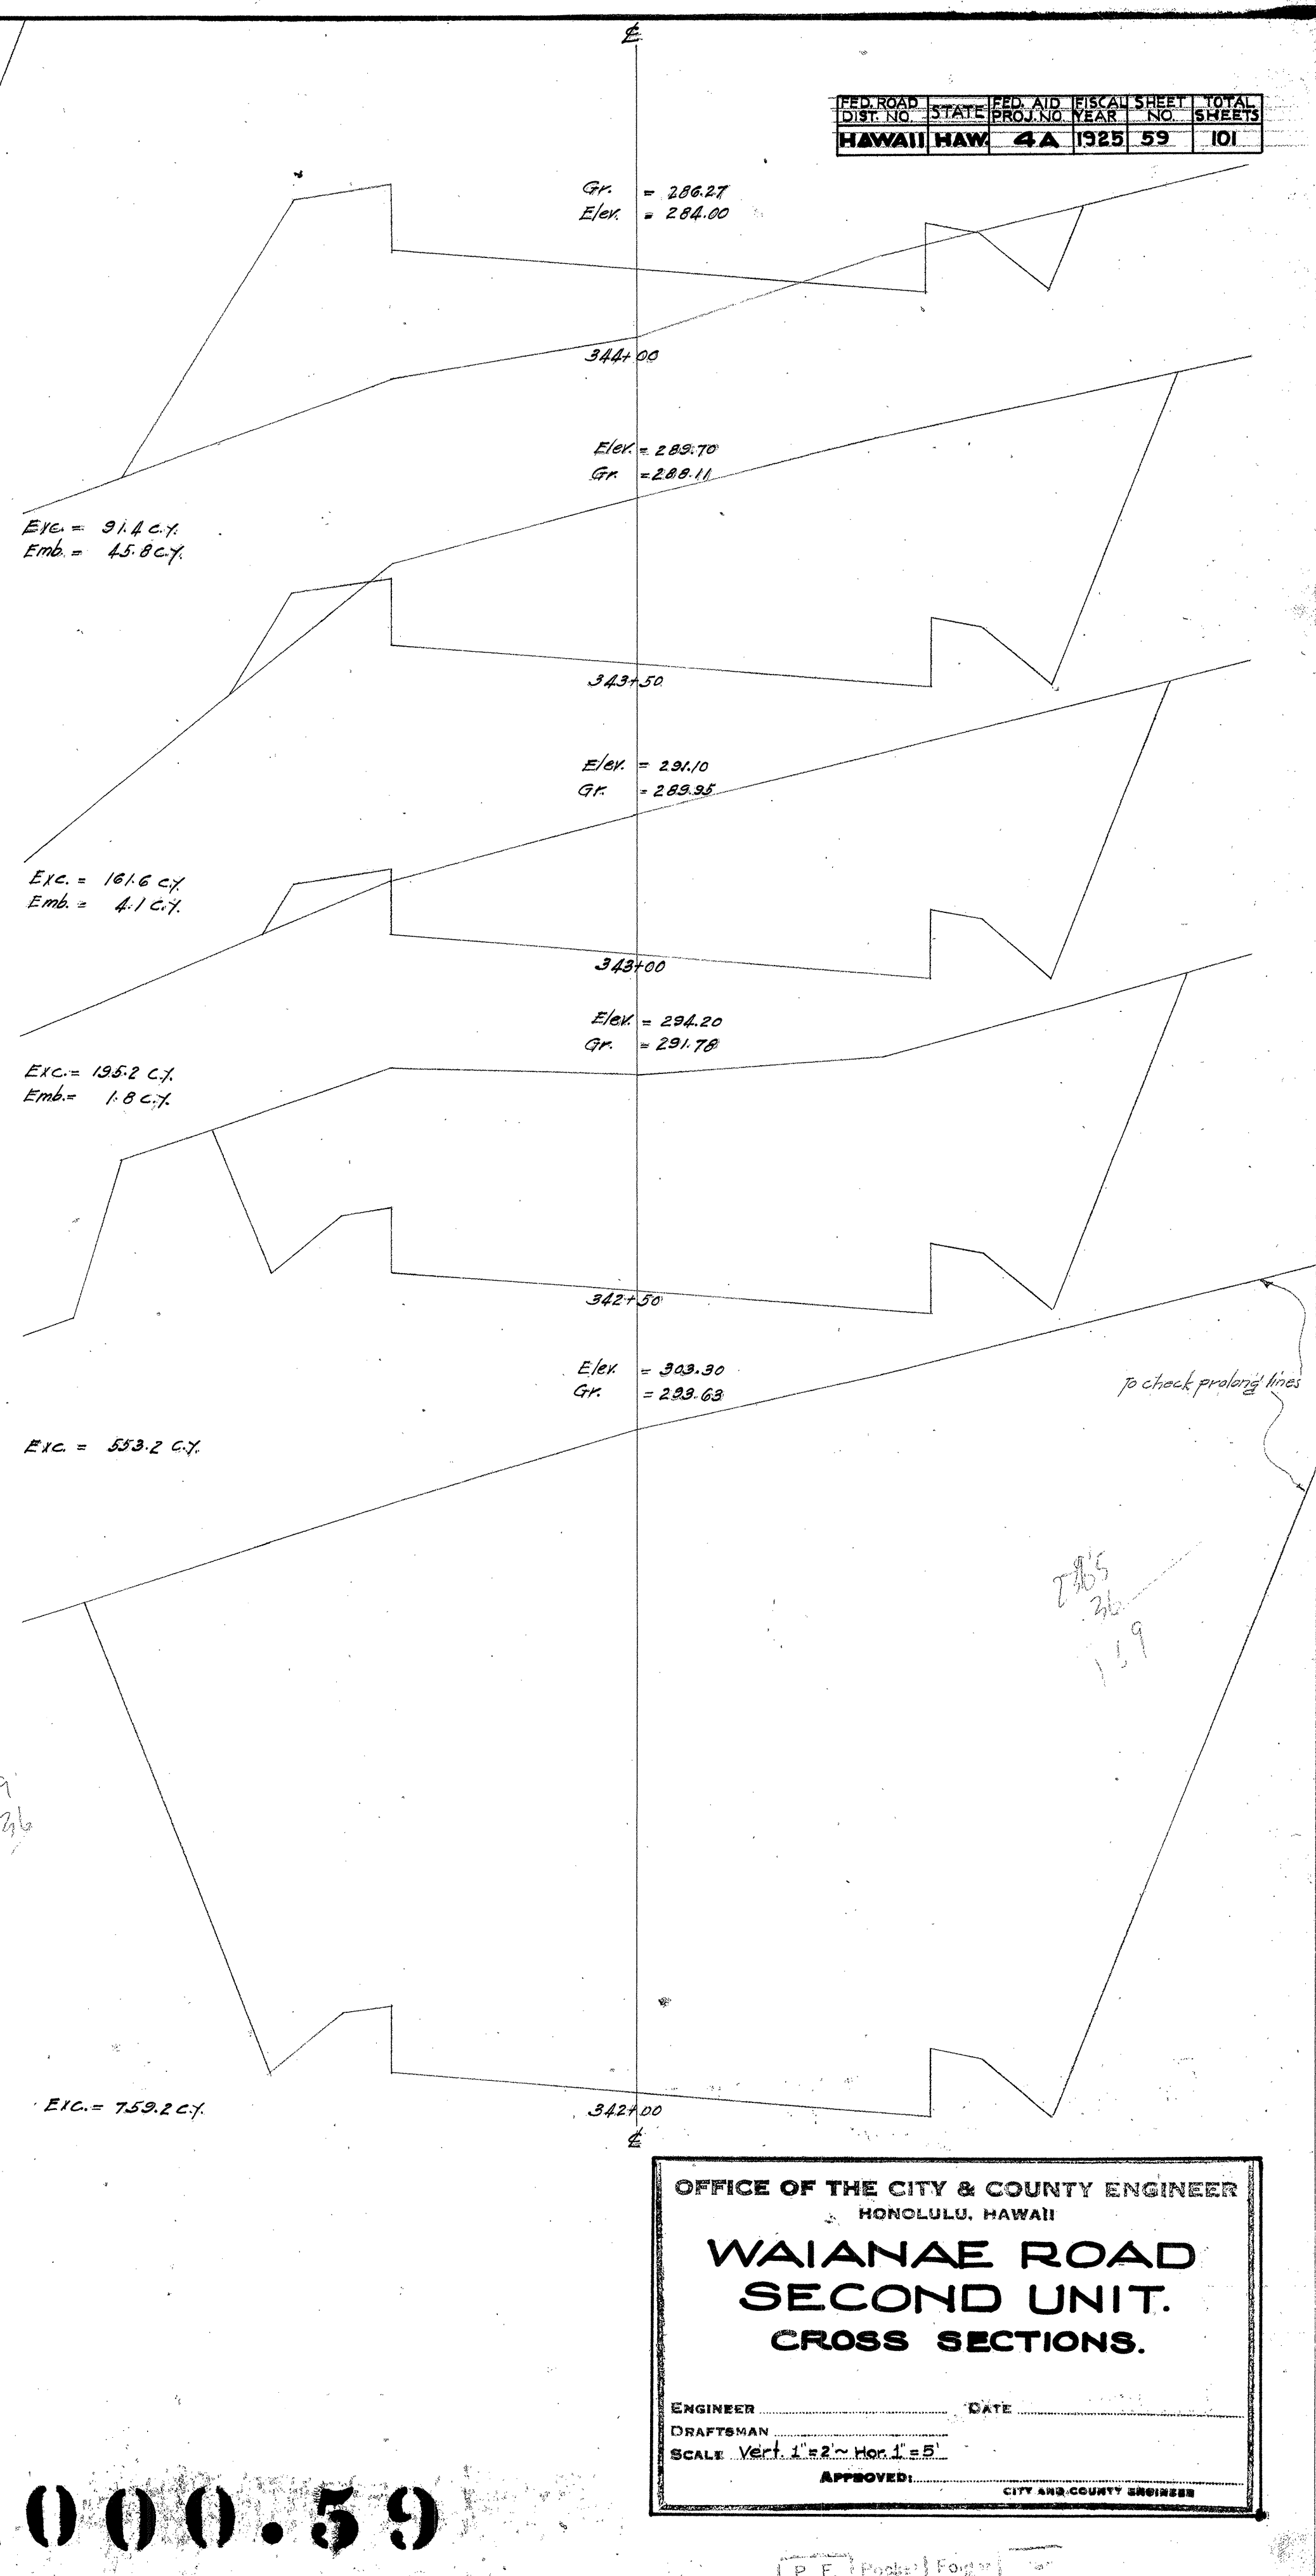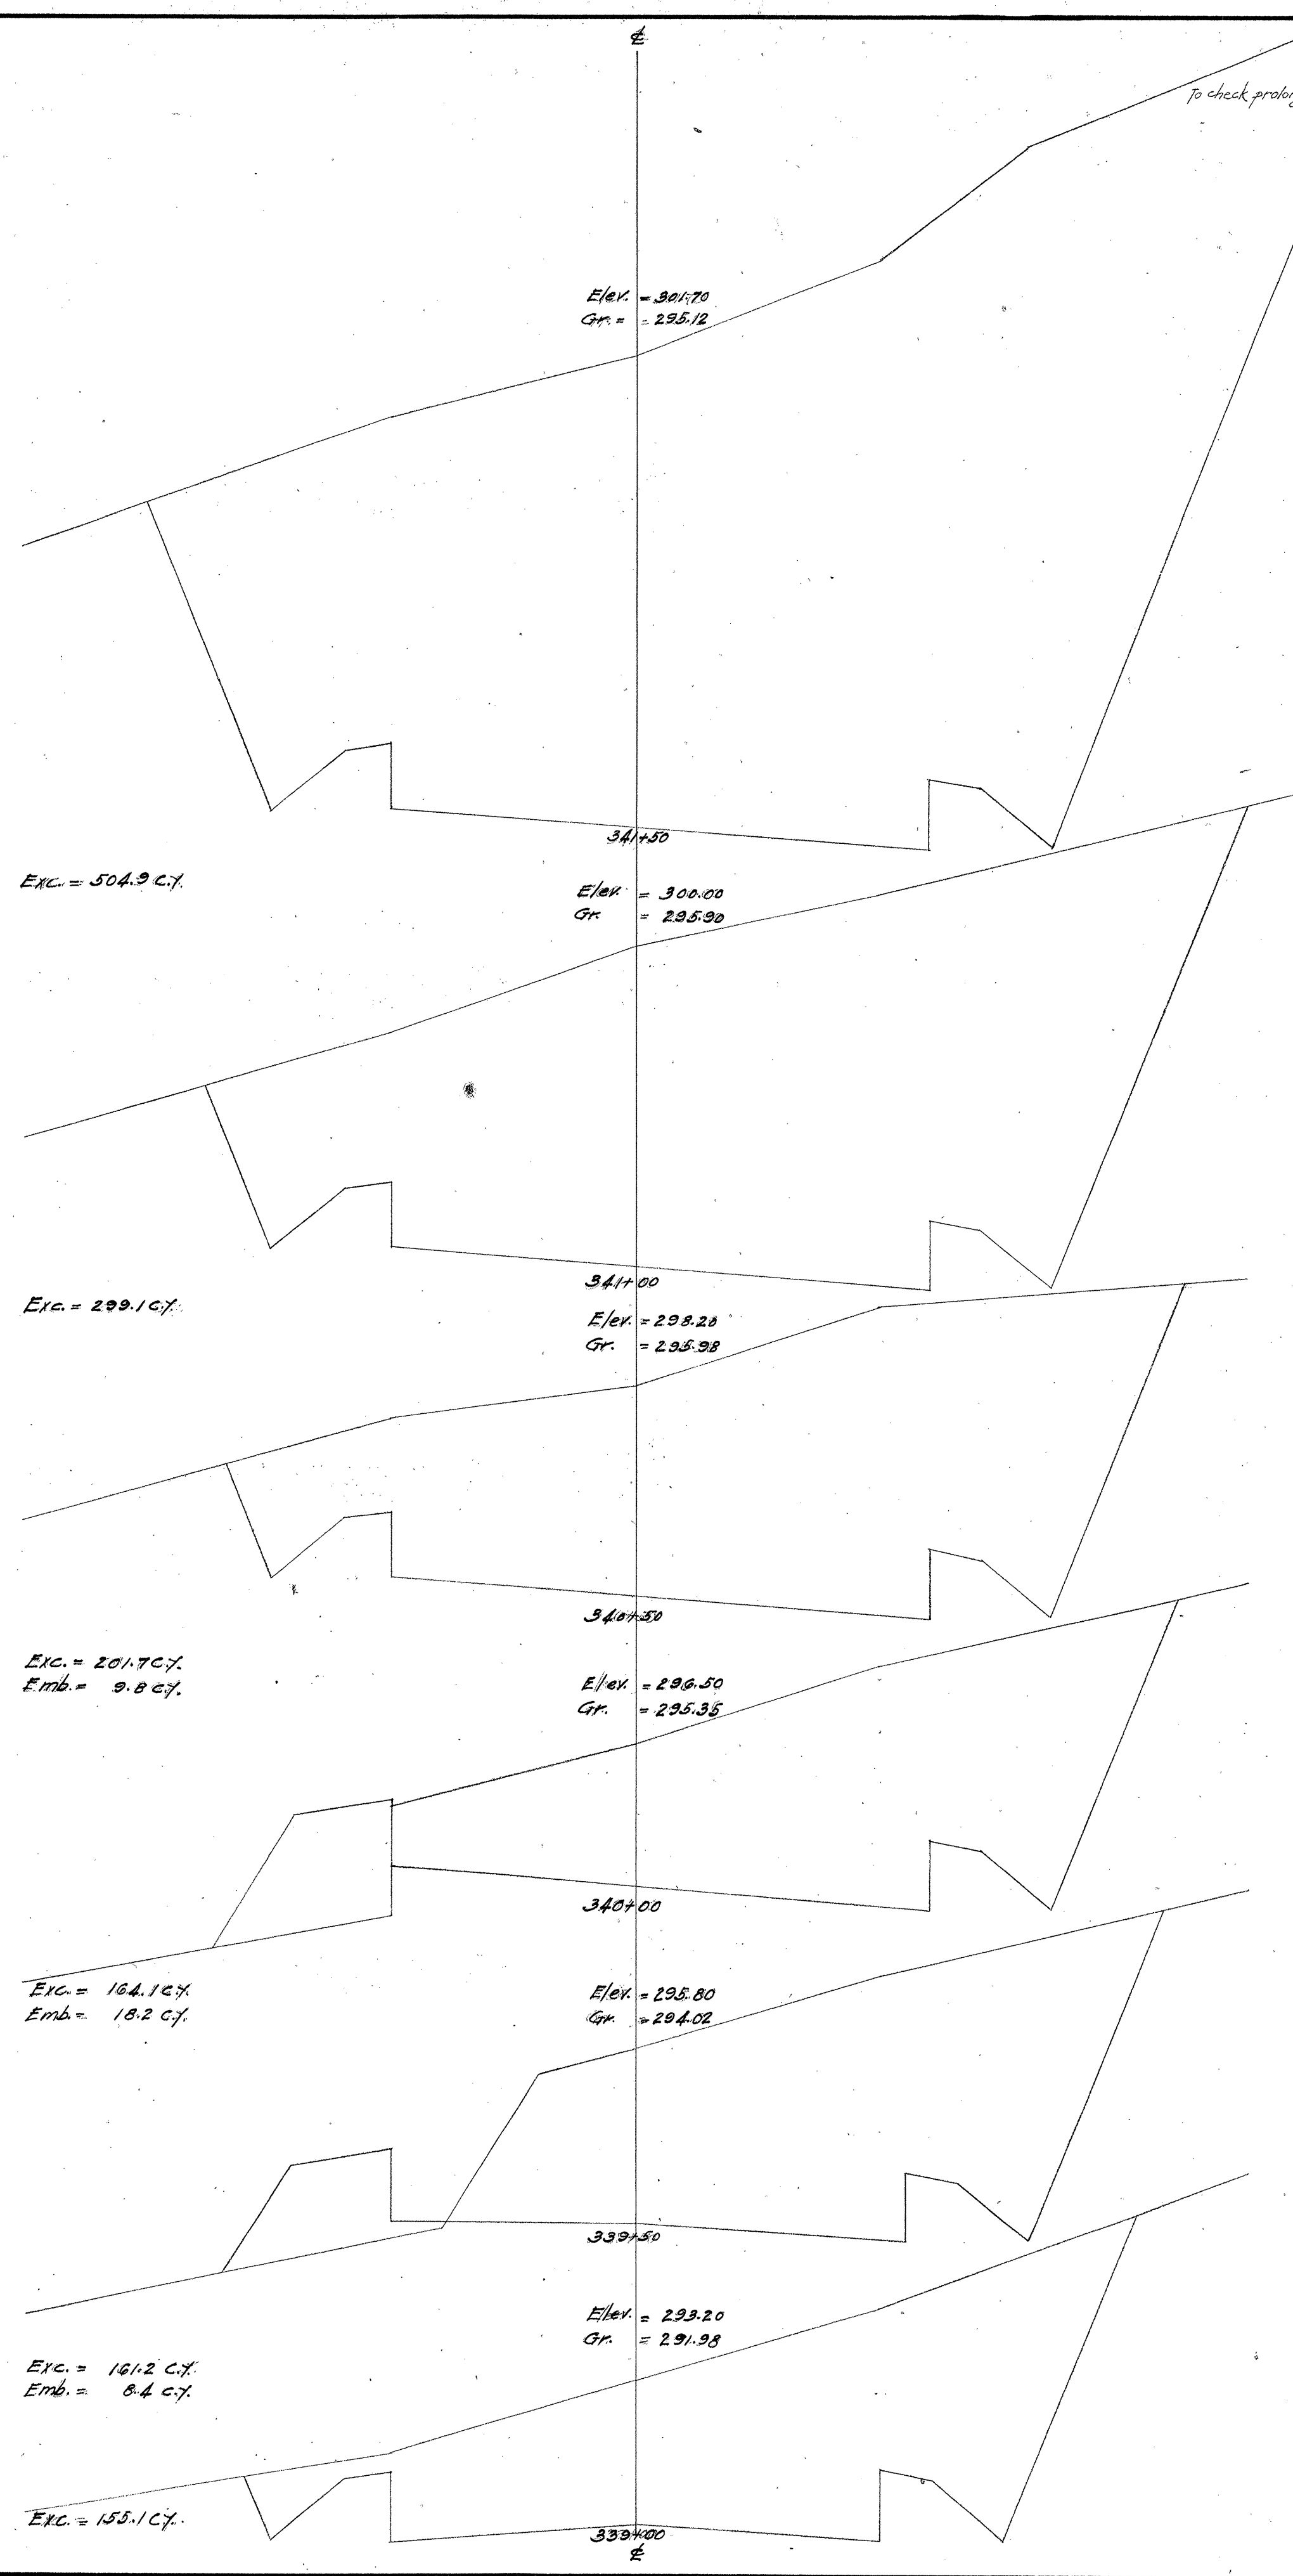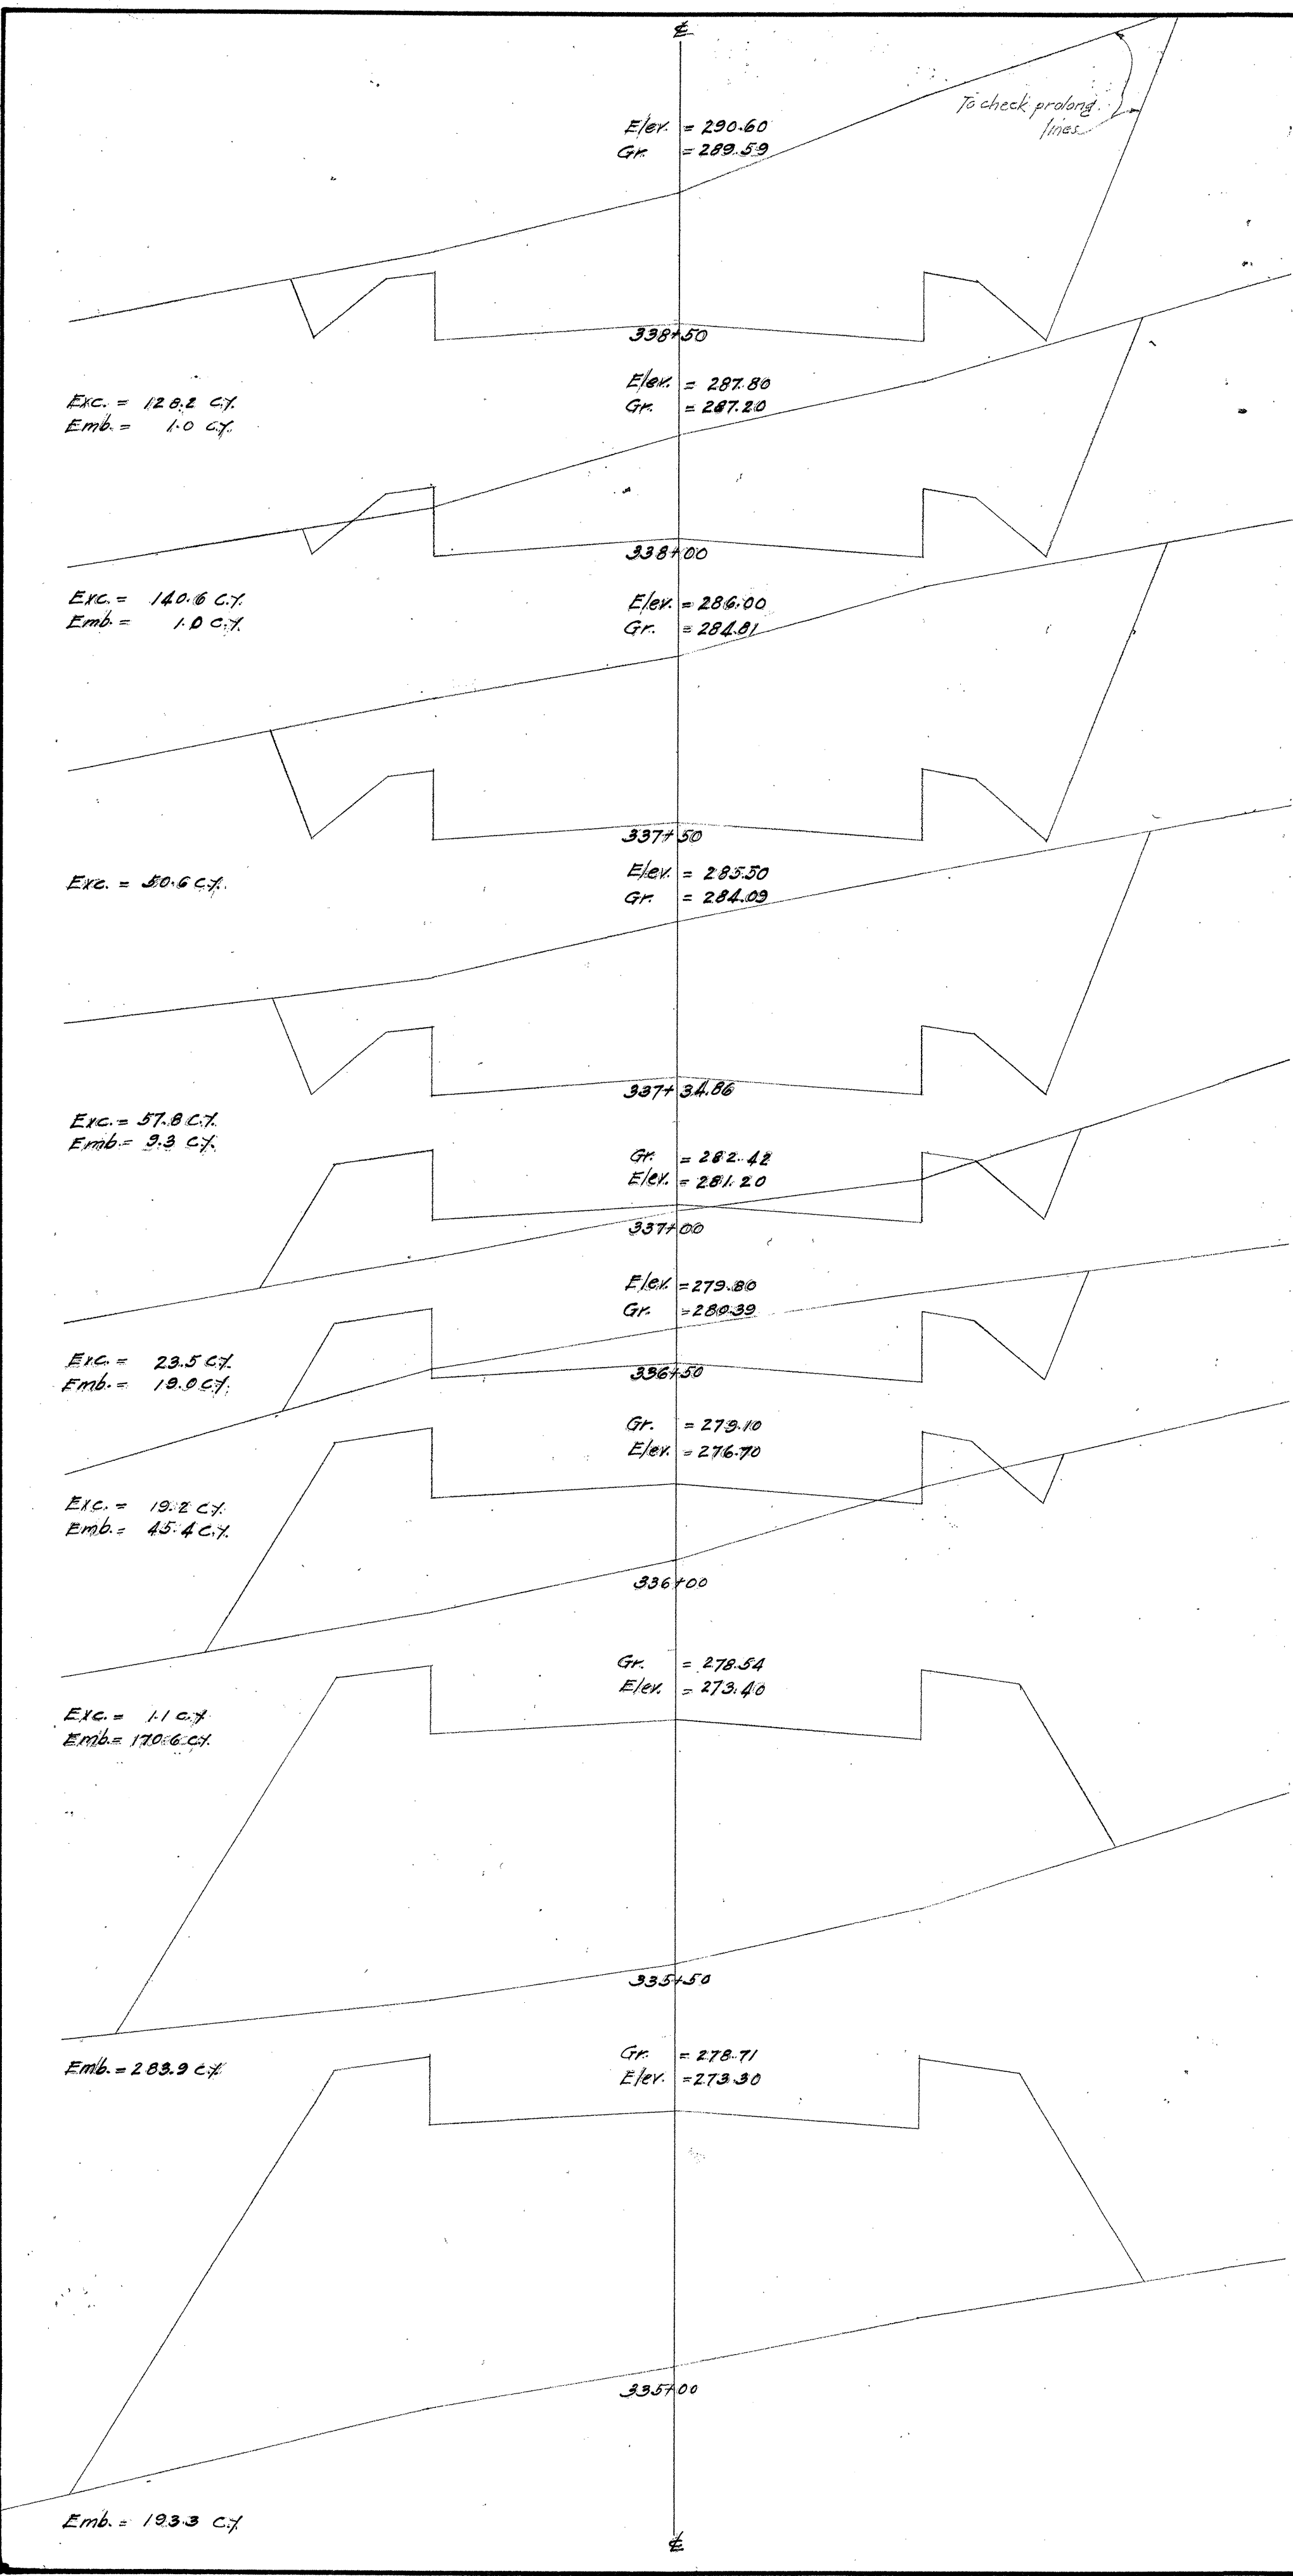


4000.59

OFFICE OF THE CITY & COUNTY ENGINEER HONOLULU, HAWAII	
WAIAE ROAD SECOND UNIT. CROSS SECTIONS.	
ENGINEER	DATE
DRAFTSMAN	
SCALE: Vert. 1"=2'-0" Hor. 1"=5'	
APPROVED: CITY AND COUNTY ENGINEER	

P. E. [Signature] For [Signature]
No. 6 N. 16 No. 3


FED. ROAD DIST. NO.	STATE	FED. AID PROJ. NO.	FISCAL YEAR	SHEET NO.	TOTAL SHEETS
HAWAII	HAW	4 A	1925	60	101

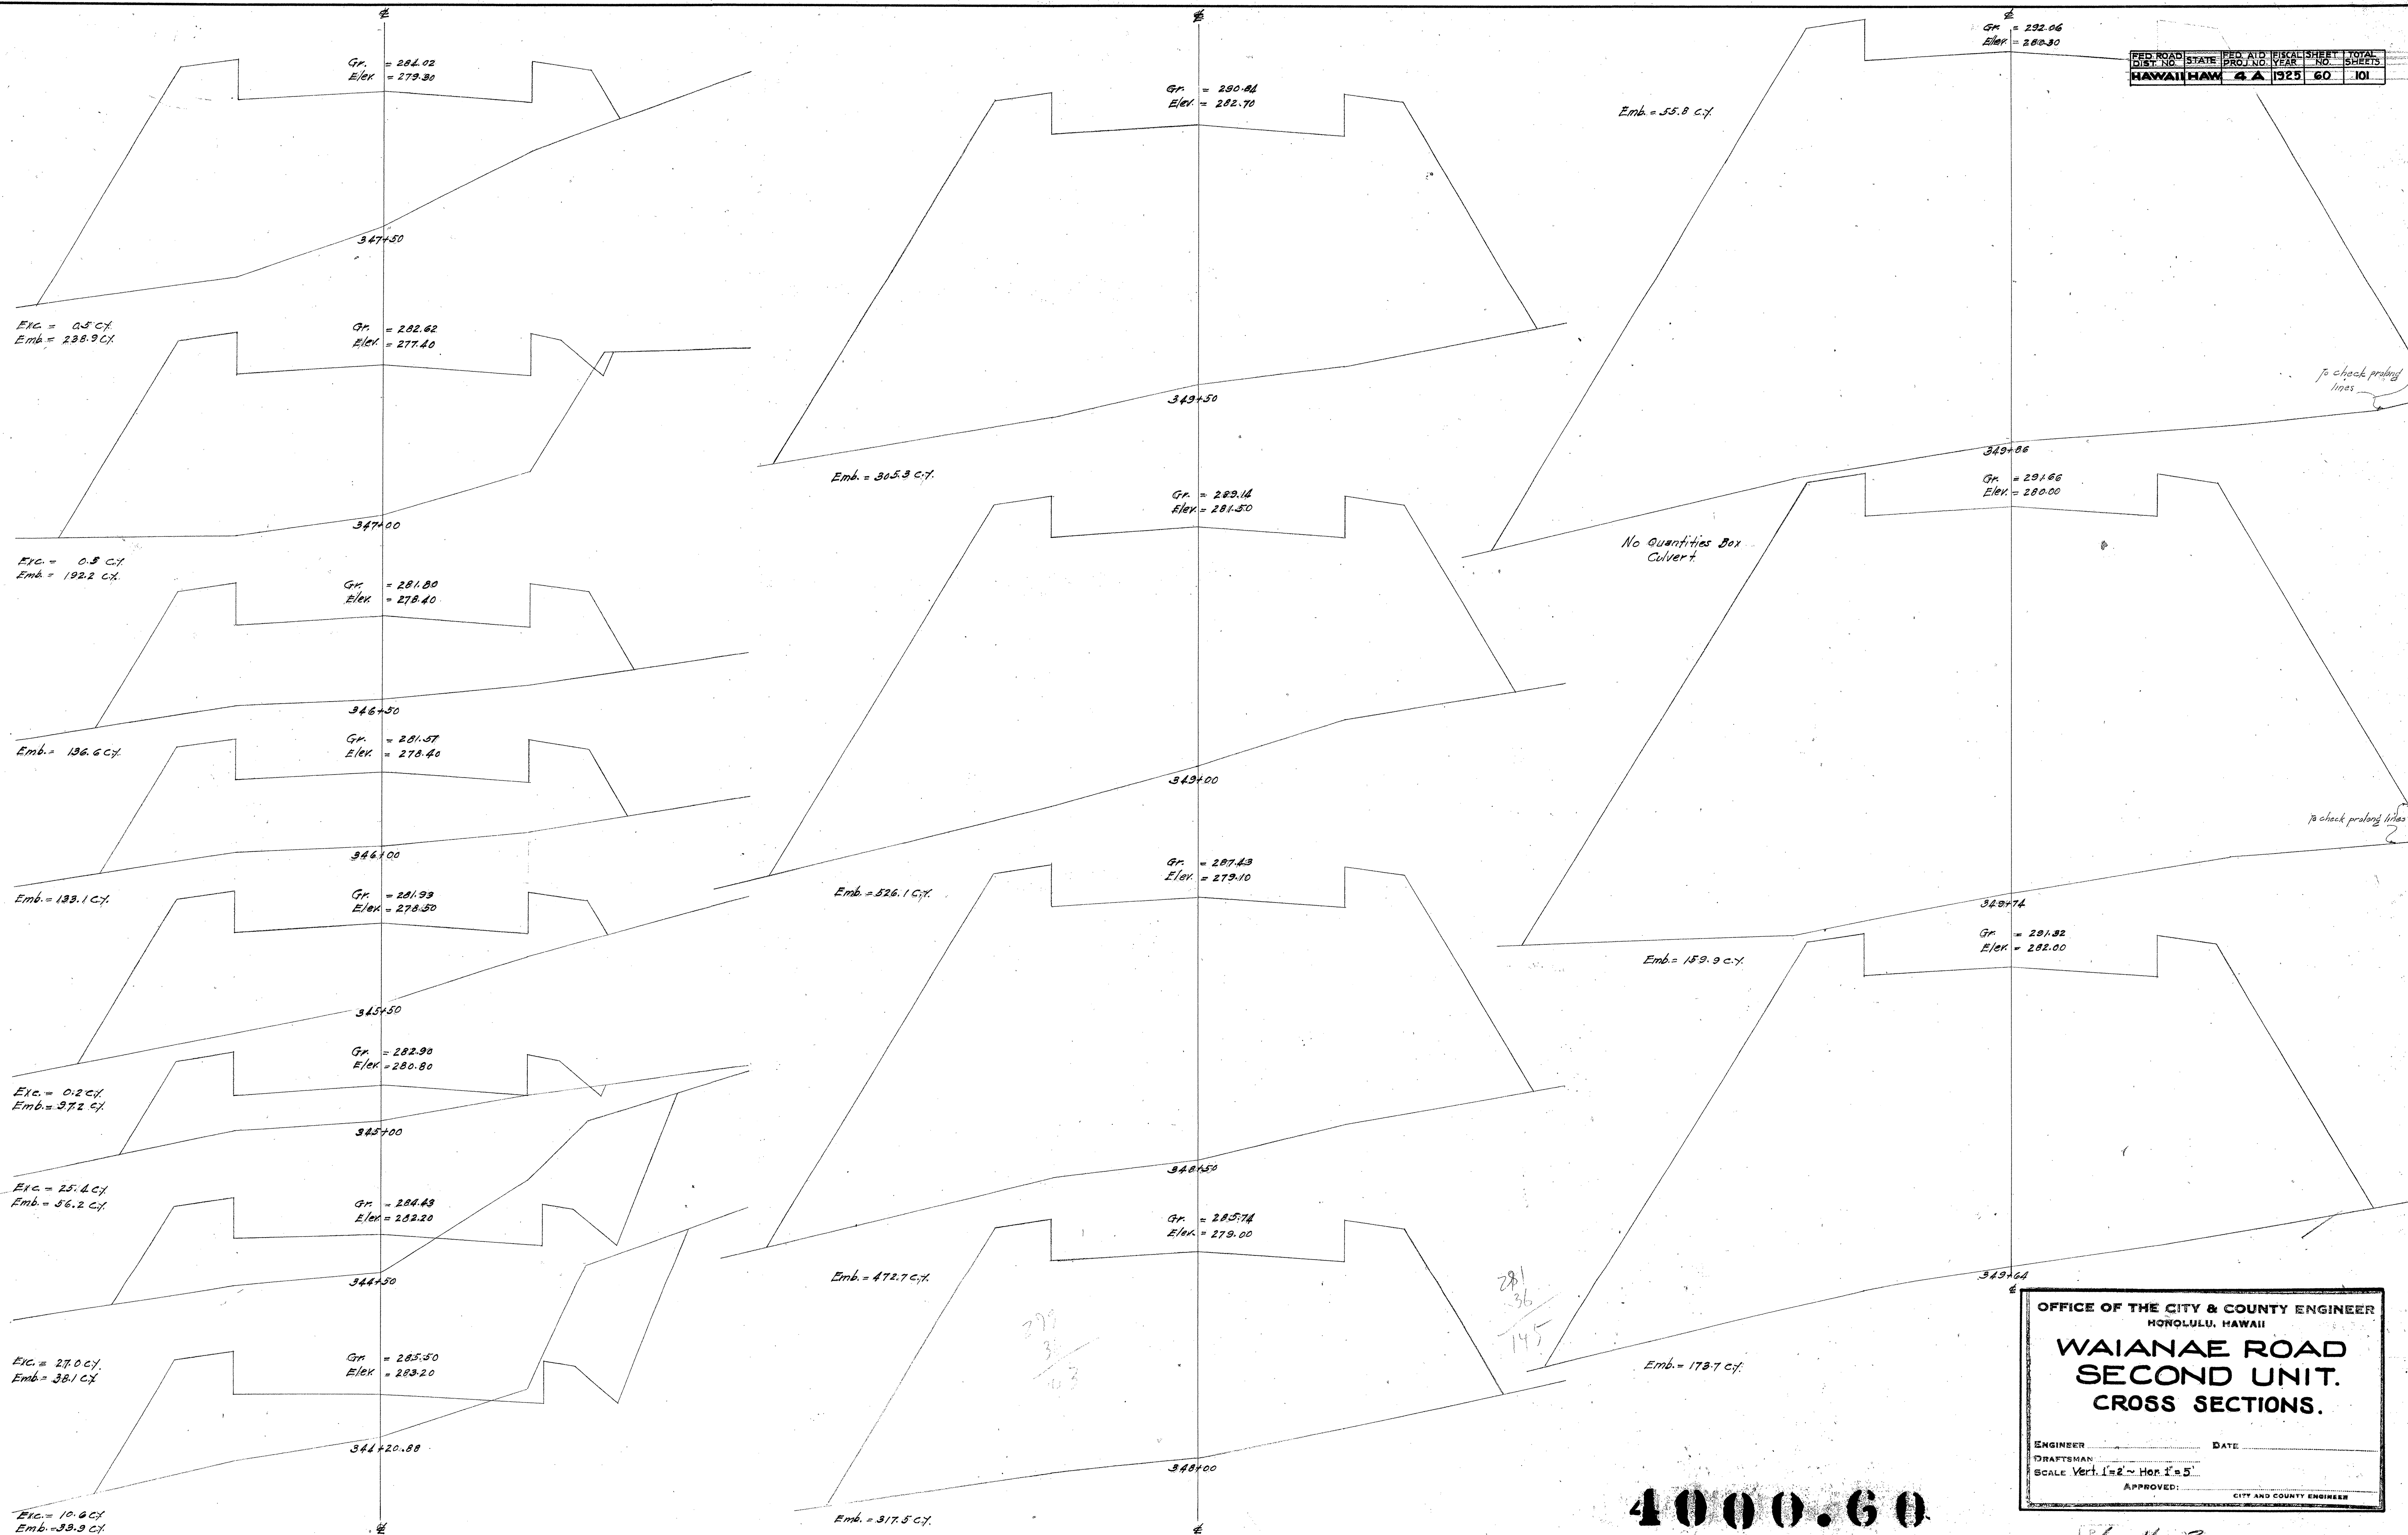

4000.60

OFFICE OF THE CITY & COUNTY ENGINEER HONOLULU, HAWAII	
WAIANAE ROAD SECOND UNIT. CROSS SECTIONS.	
ENGINEER	DATE
DRAFTSMAN	
SCALE Vert. 1"=2'-0" Hor. 1"=5'	
APPROVED:	CITY AND COUNTY ENGINEER

P. 6 16 3

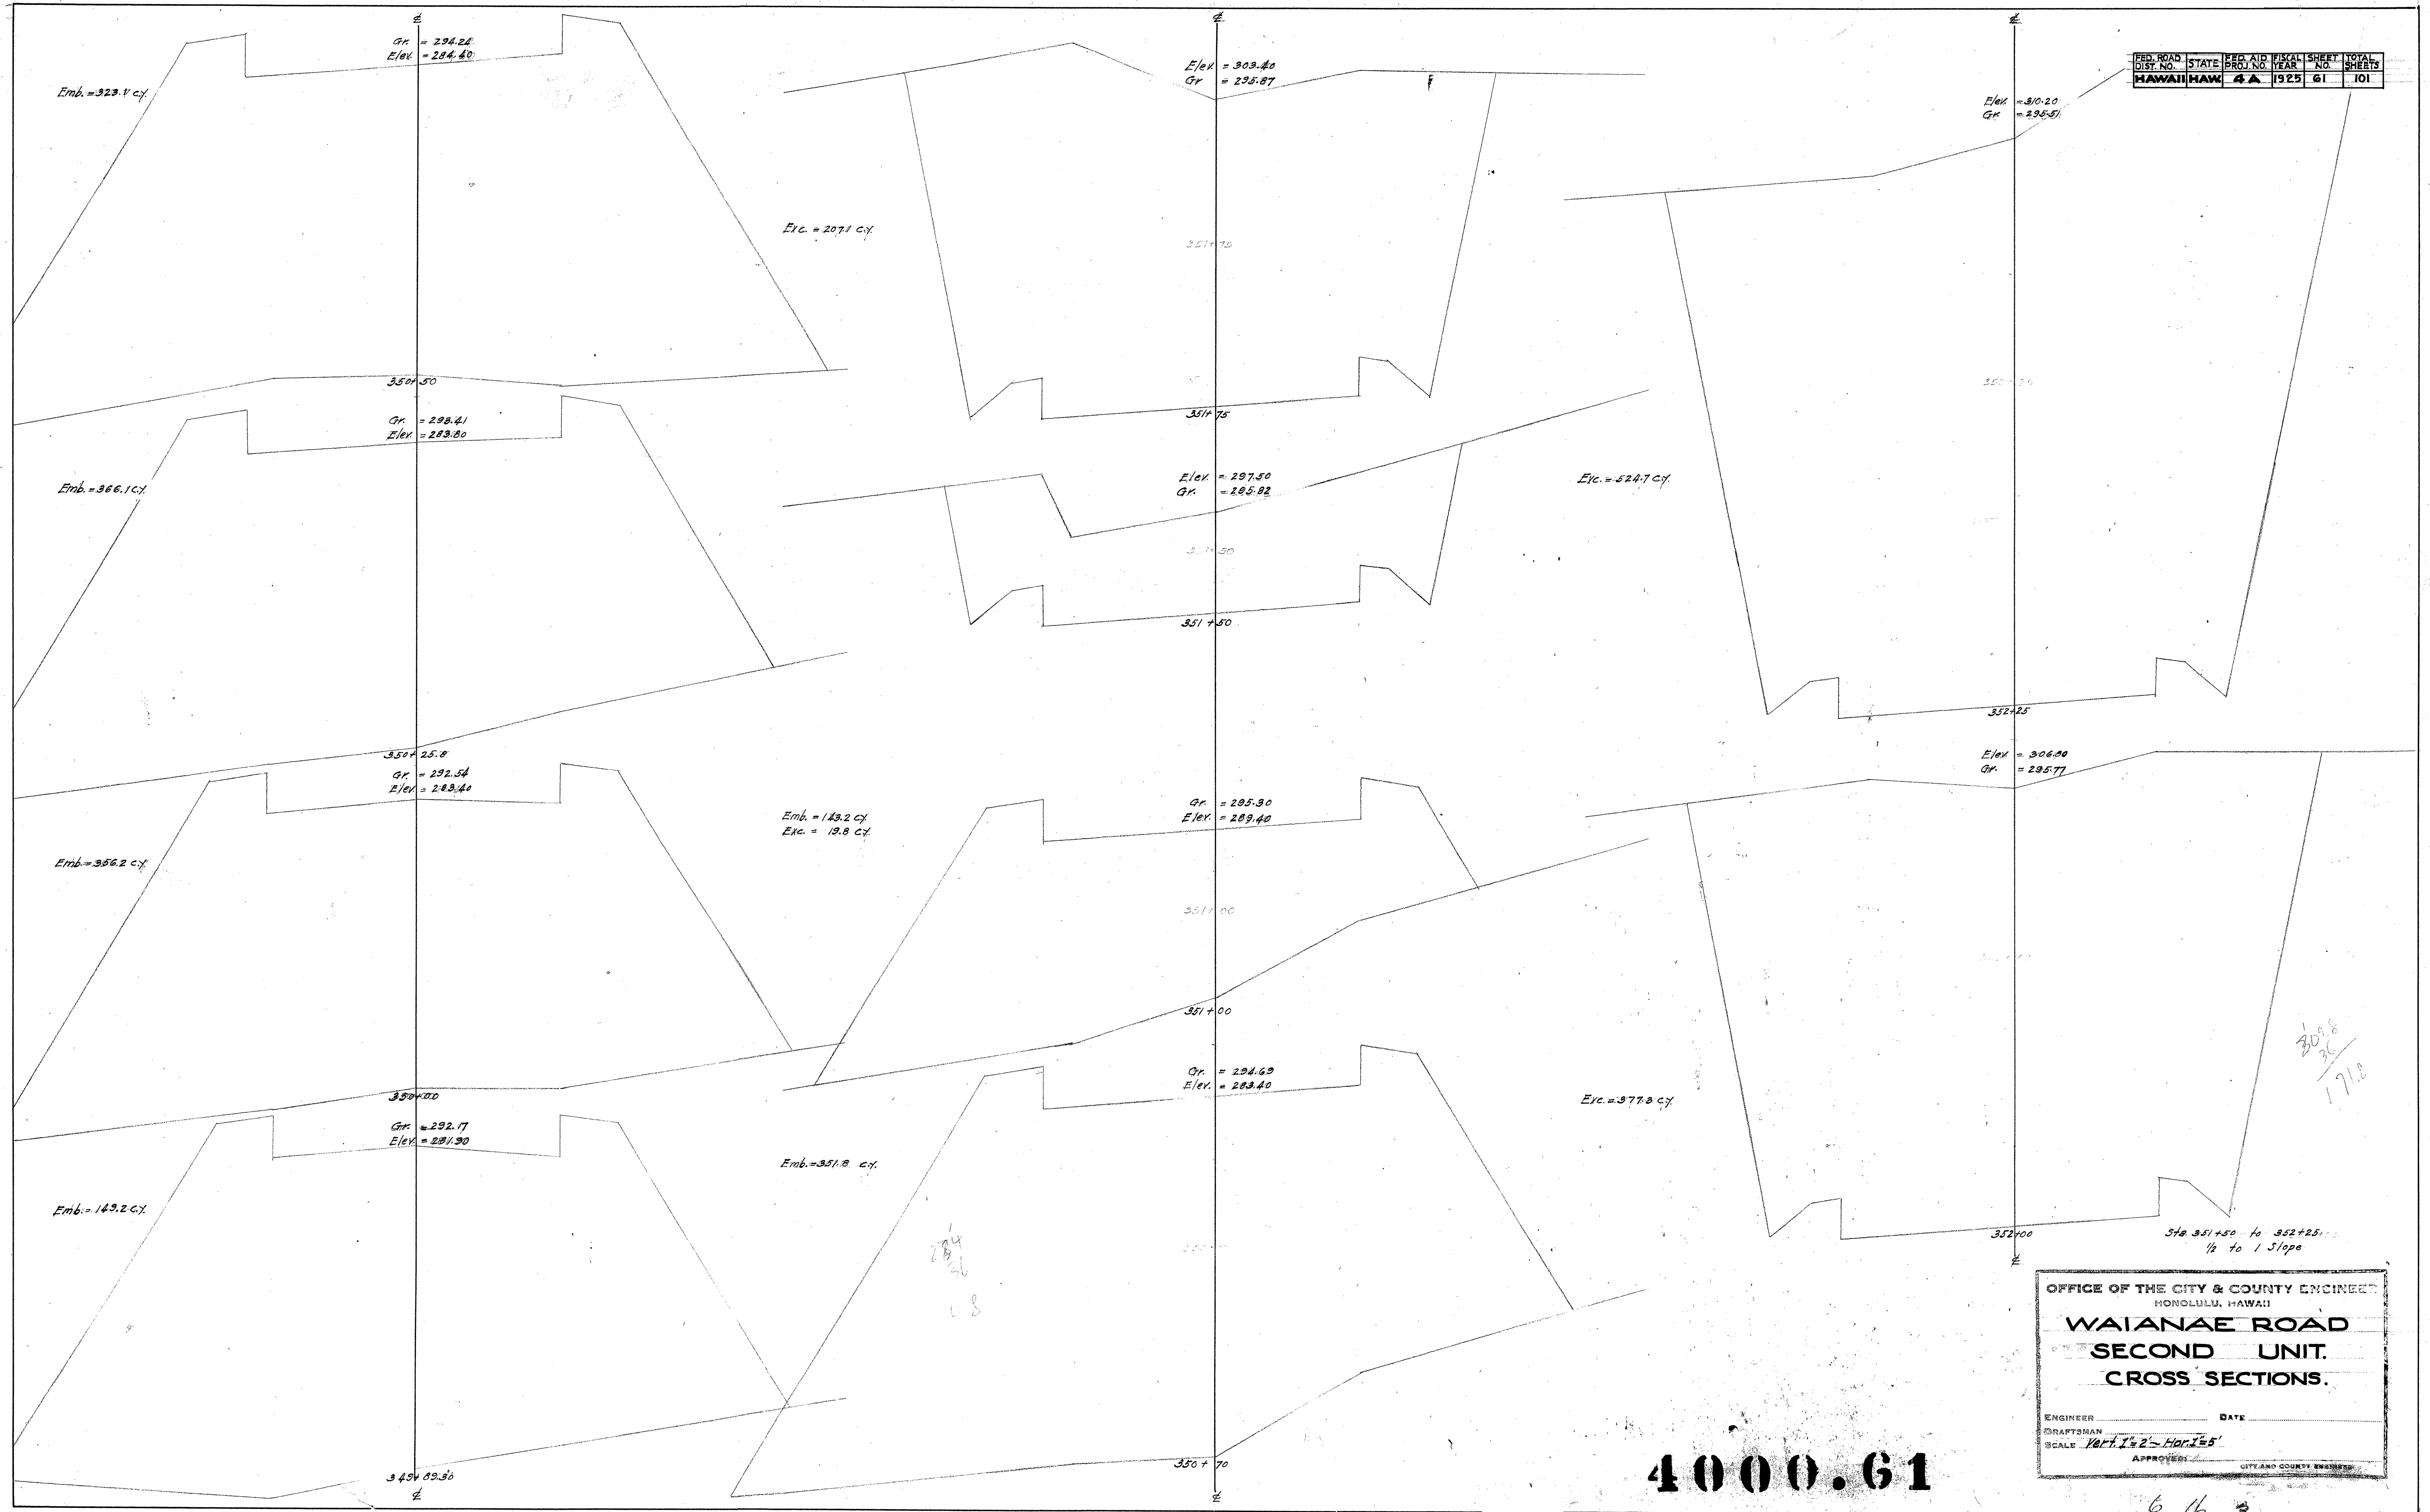


OFFICE OF THE CITY & COUNTY ENGINEER HONOLULU, HAWAII			
WAIANAE ROAD			
SECOND UNIT.			
CROSS SECTIONS.			
ENGINEER	DATE		
DRAFTSMAN	SCALE		
Part 1 of 2 - Hor. 1:5'			
APPROVED			
CITY AND COUNTY ENGINEER			

4000.61

6 16 3

FED. ROAD DIST. NO.	STATE	FED. AID PROJ. NO.	FISCAL YEAR	SHEET NO.	TOTAL SHEETS
HAWAII	HAW	4 A	1925	62	101

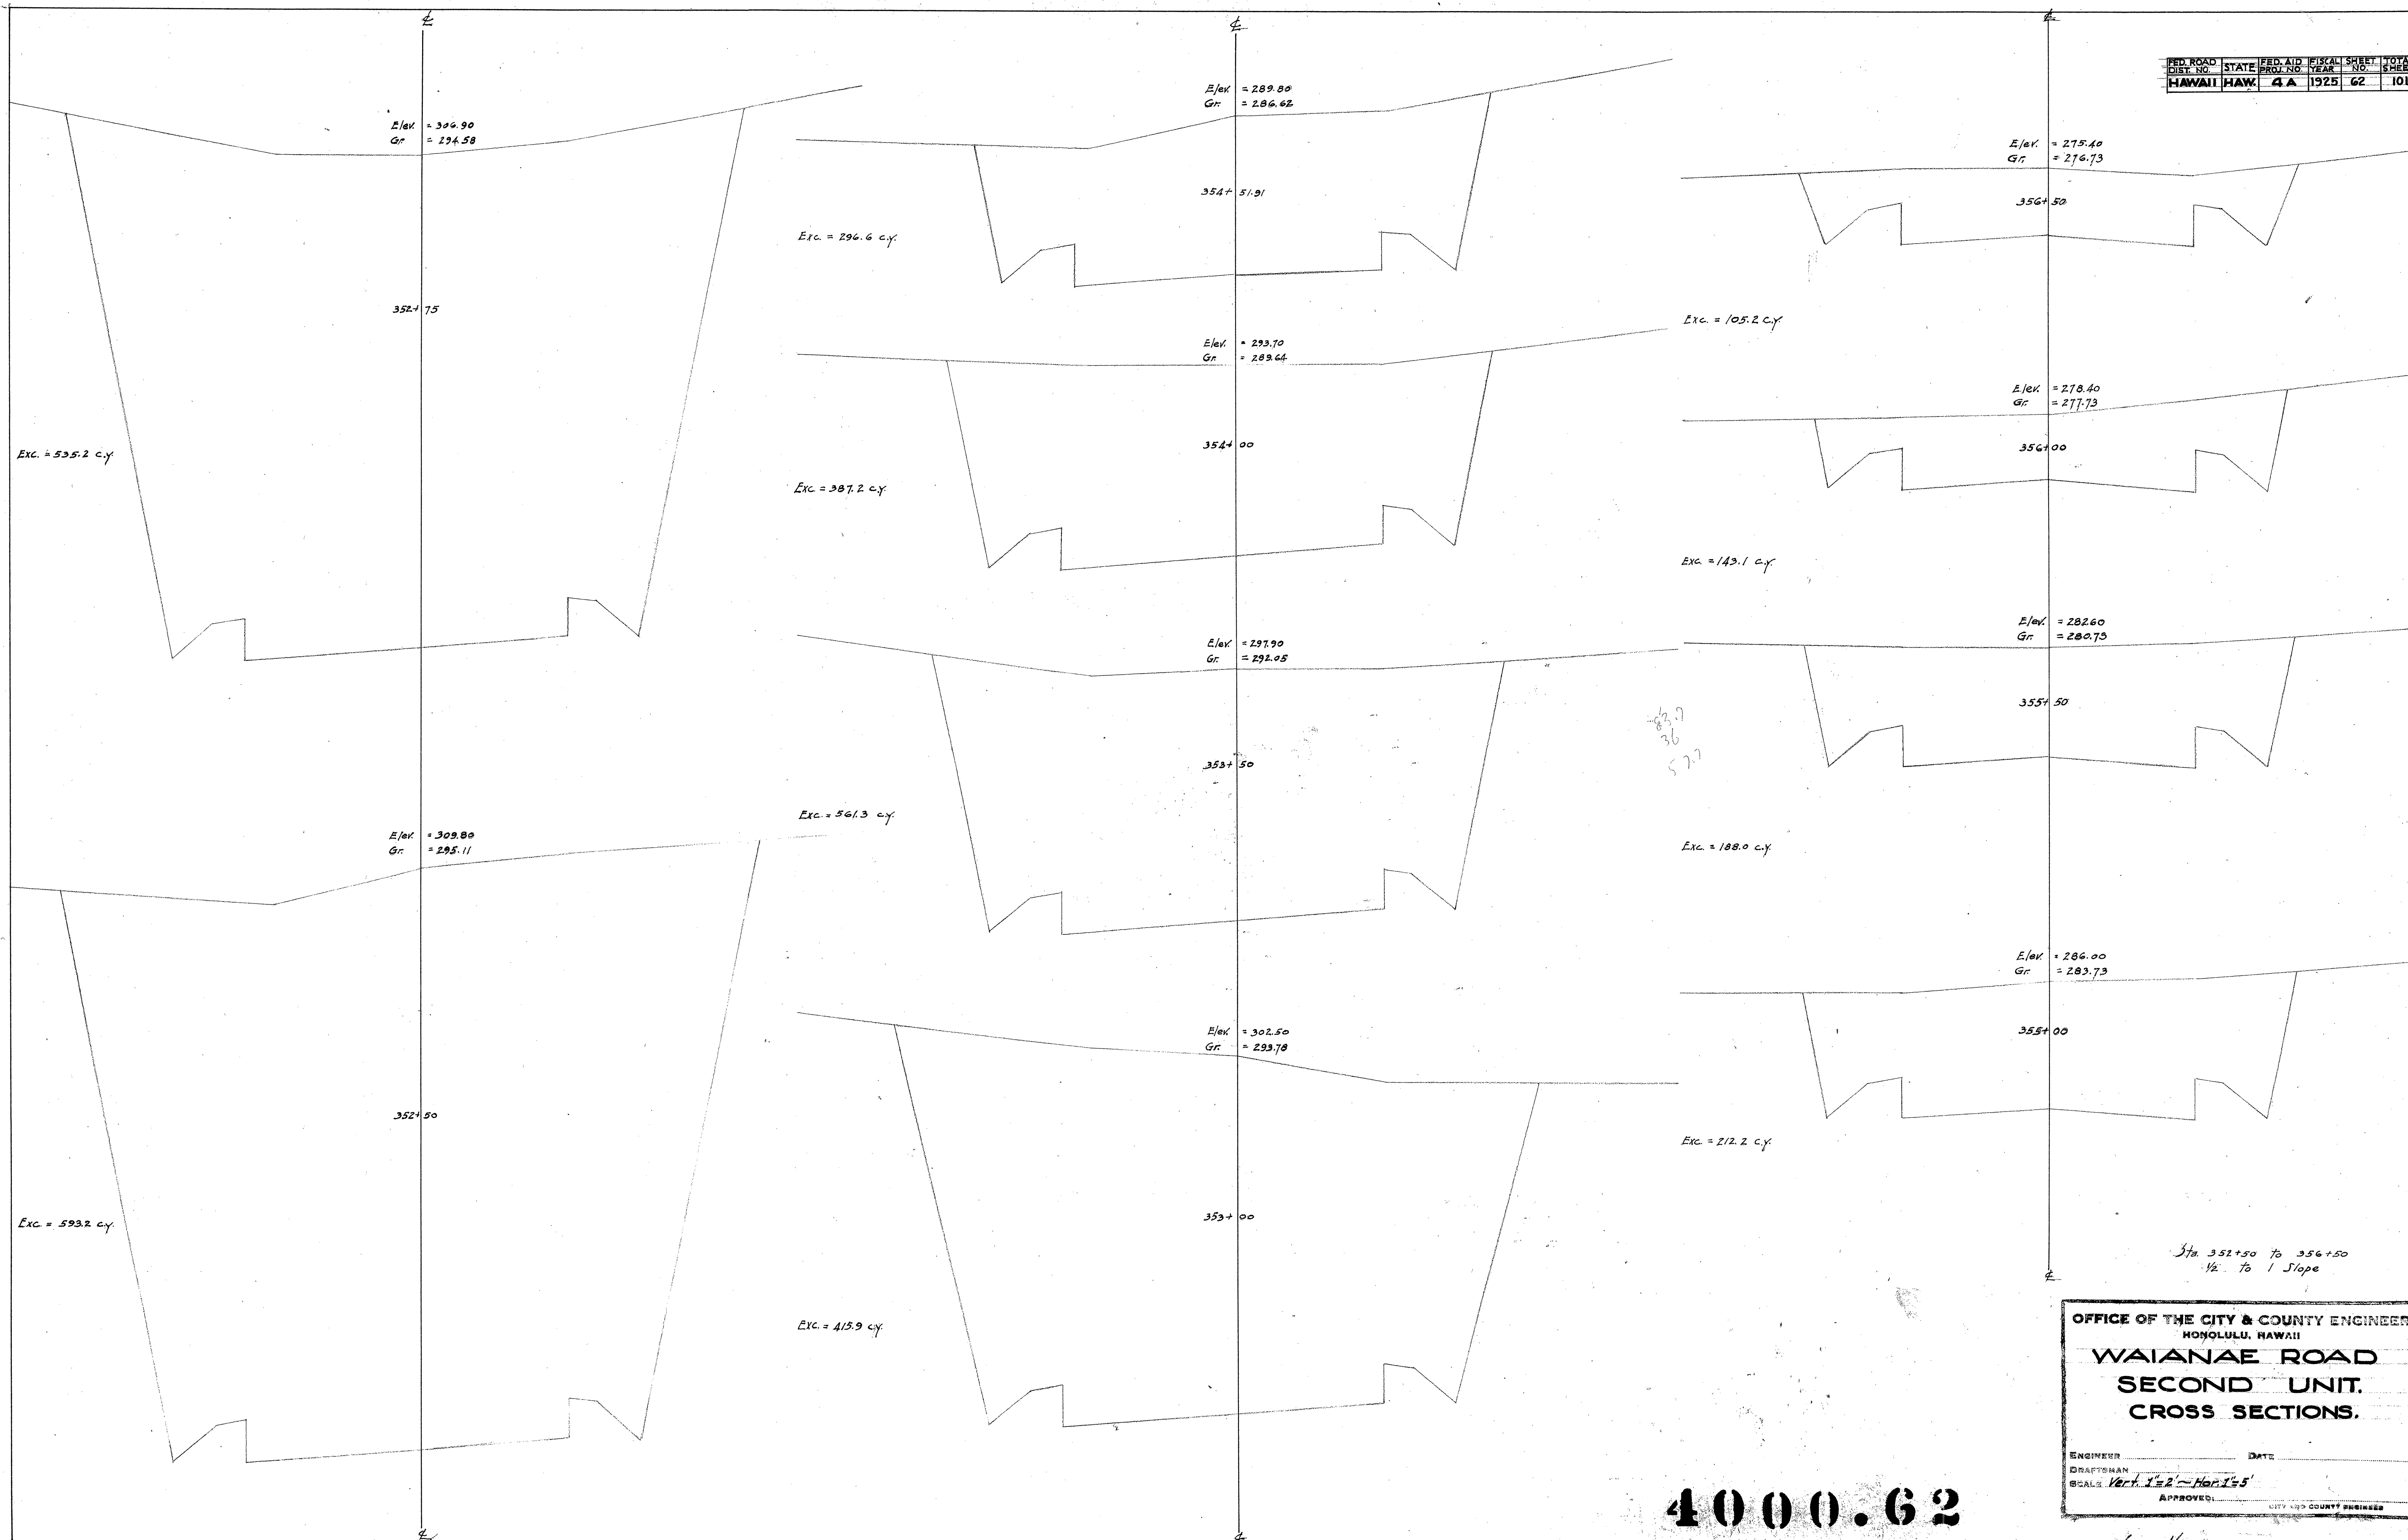


4000.62


OFFICE OF THE CITY & COUNTY ENGINEER HONOLULU, HAWAII	
WAIANAE ROAD SECOND UNIT. CROSS SECTIONS.	
ENGINEER	DATE
DRAFTSMAN	
SCALE: Vert. 1"=2'-Hor. 1"=5'	
APPROVED:	CITY AND COUNTY ENGINEER

6-16-3


FED. ROAD DIST. NO.	STATE	FED. AID PROJ. NO.	FISCAL YEAR	SHEET NO.	TOTAL SHEETS
HAWAII	HAW.	4A	1925	63	101

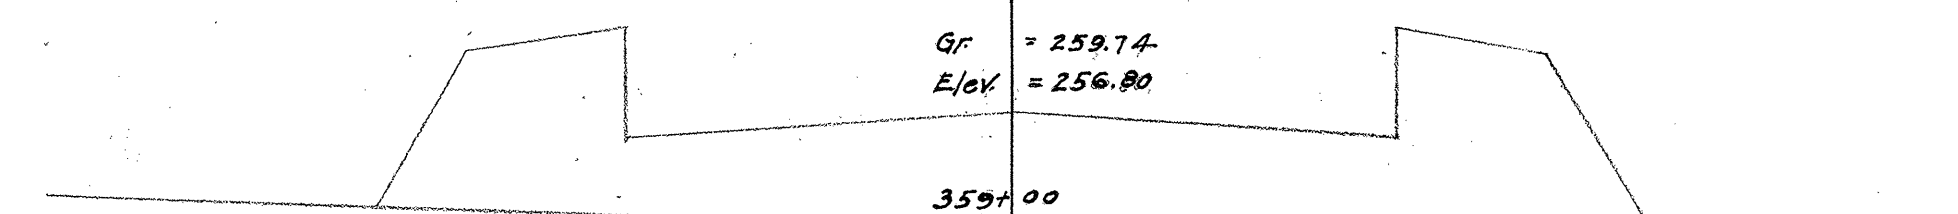


Exc. = 1.3 c.y.
Emb. = 58.0 c.y.

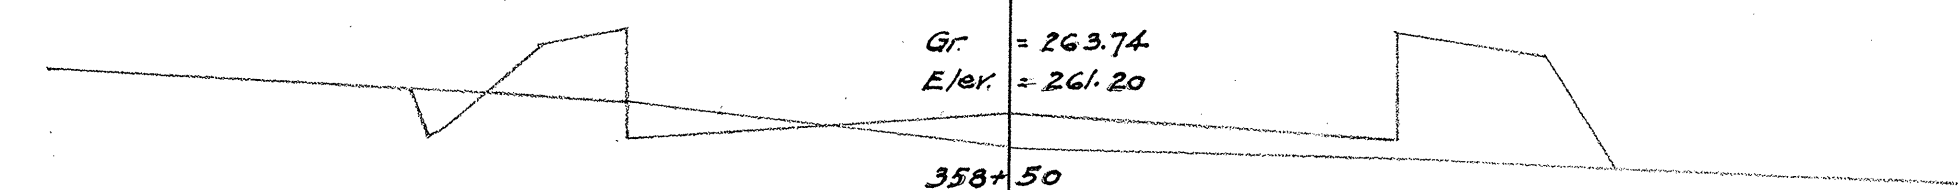


Exc. = 13.5 c.y.
Emb. = 11.9 c.y.

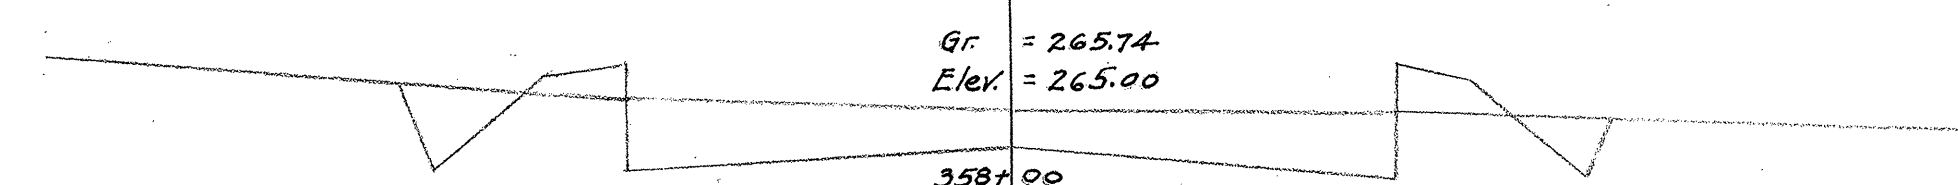

Exc. = 62.2 c.y.
Emb. = 1.5 c.y.

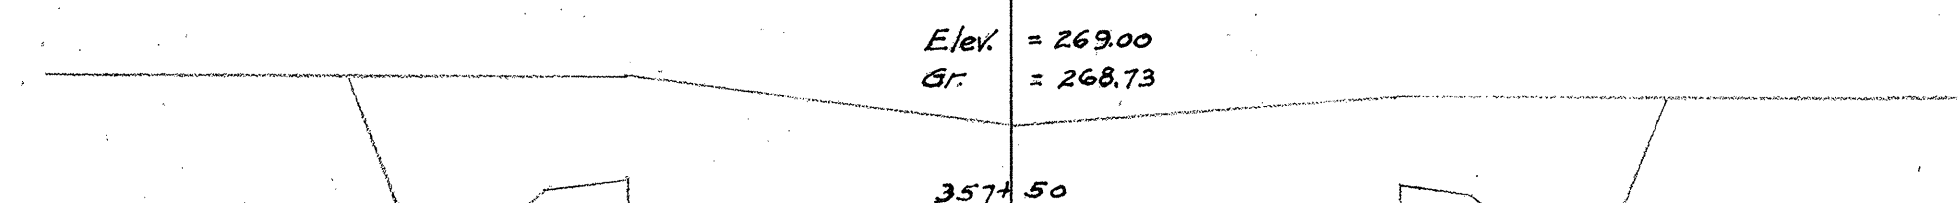

Exc. = 91.7 c.y.

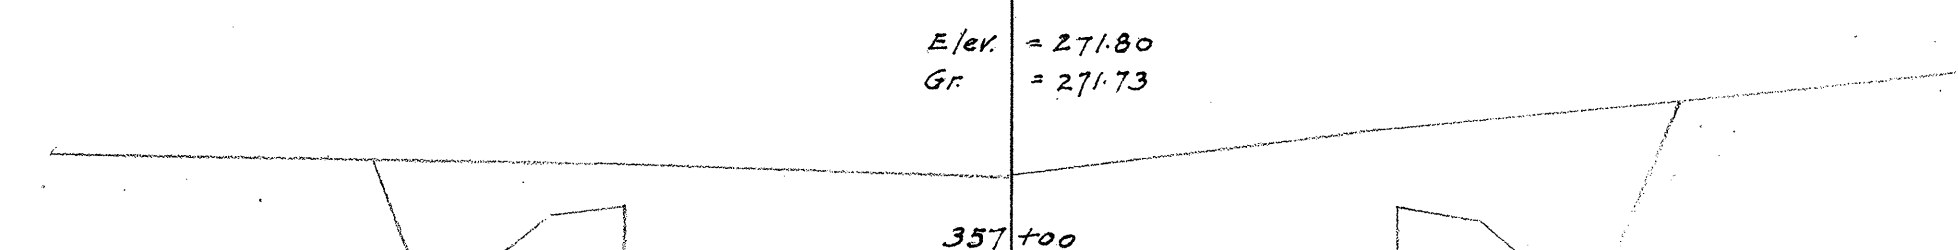

Exc. = 93.1 c.y.






Emb. = 118.7 c.y.

Emb. = 484.6 c.y.

Emb. = 526.1 c.y.

Emb. = 271.1 c.y.

Emb. = 160.2 c.y.

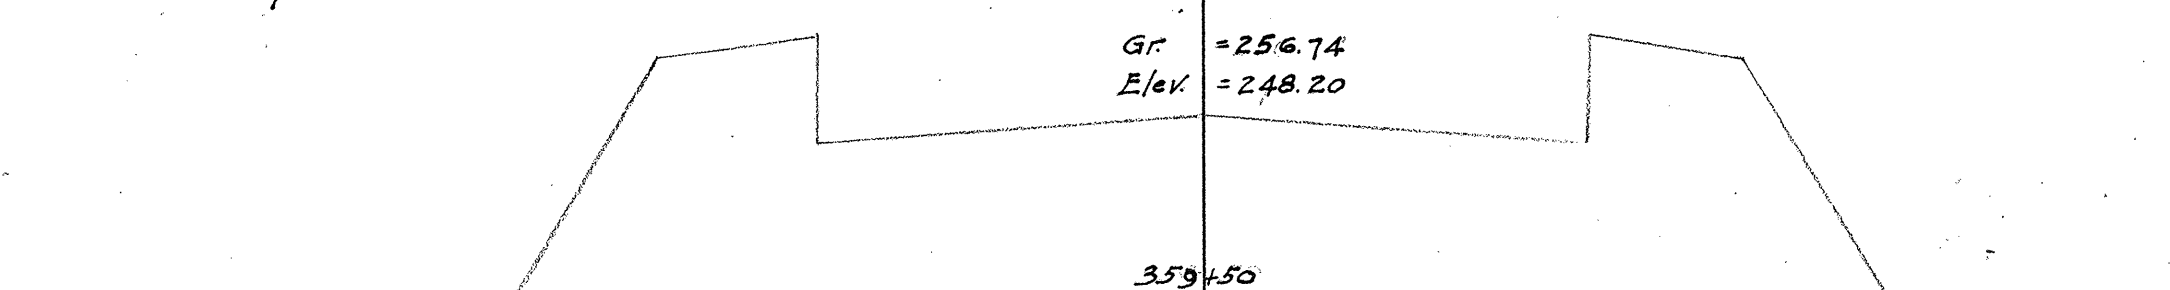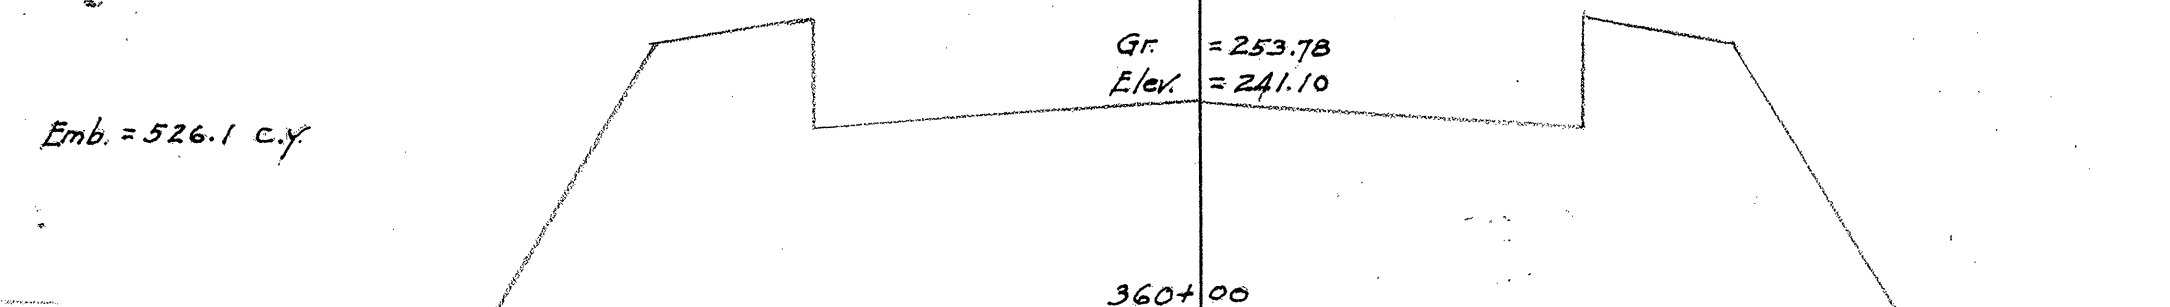
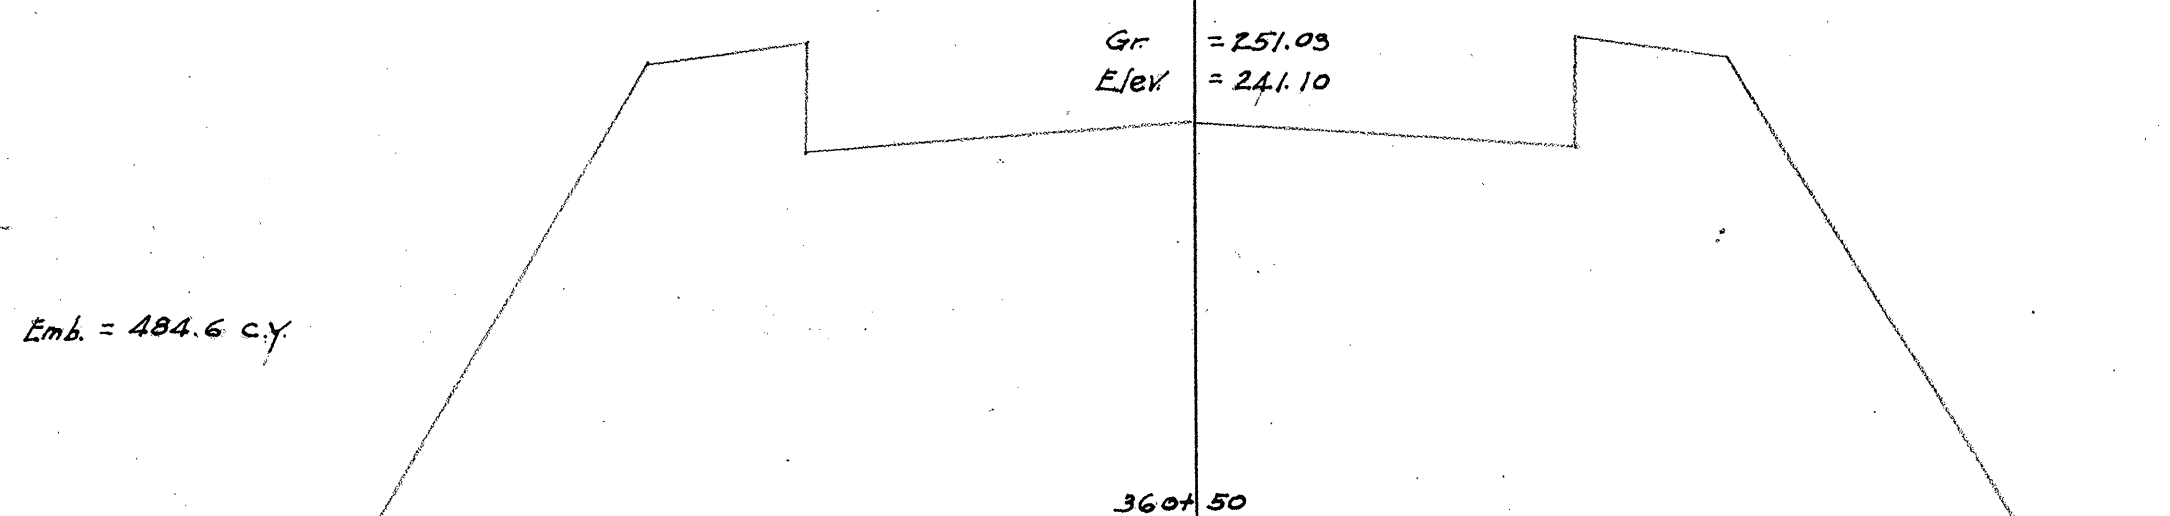
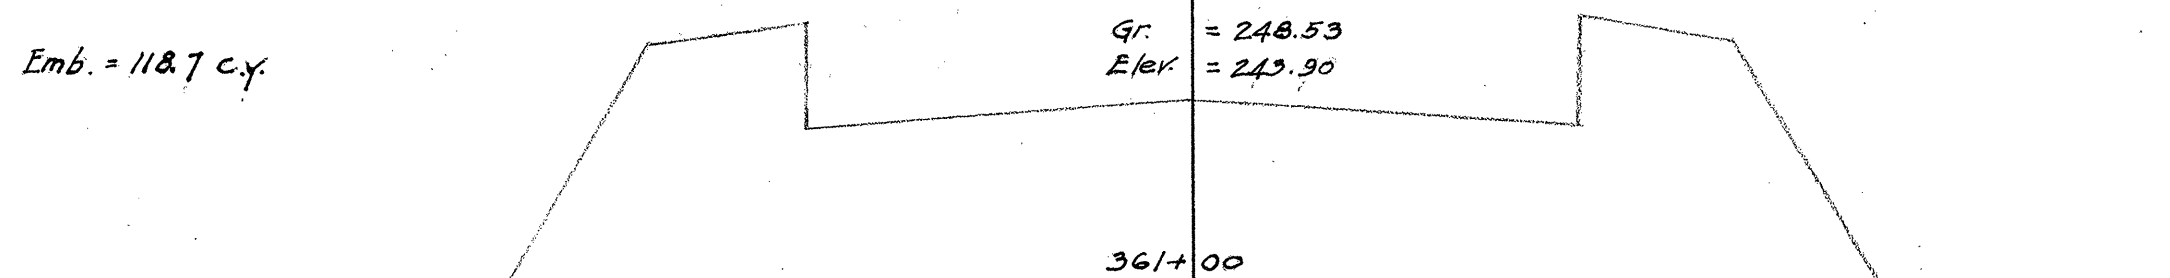
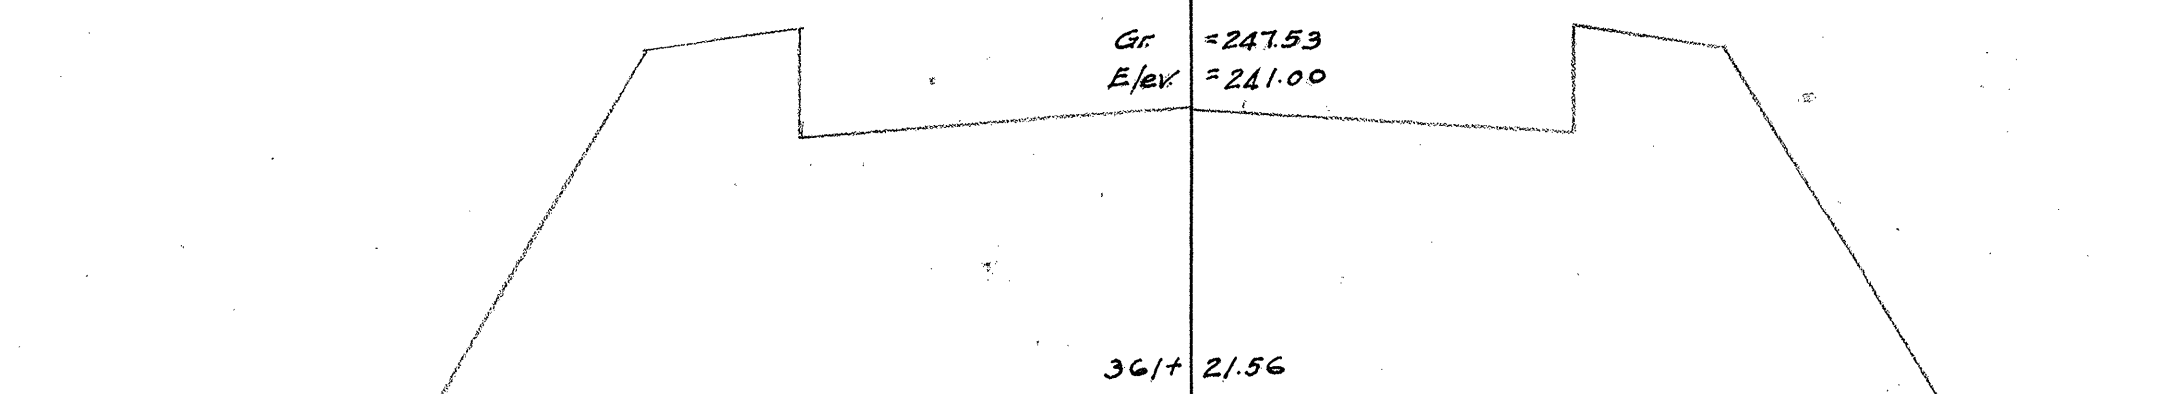


Exc. = 74.1 c.y.
Emb. = 0.8 c.y.

Exc. = 66.1 c.y.
Emb. = 1.6 c.y.

Exc. = 13.7 c.y.
Emb. = 36.3 c.y.

213
241
26
105

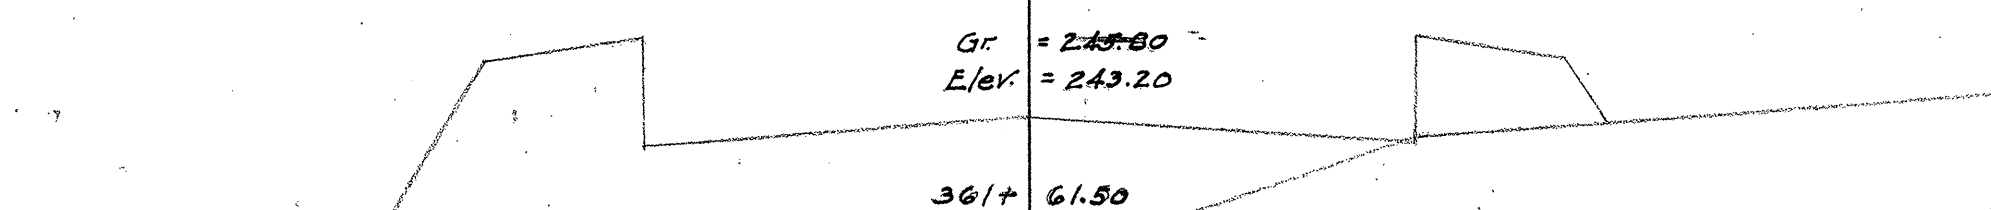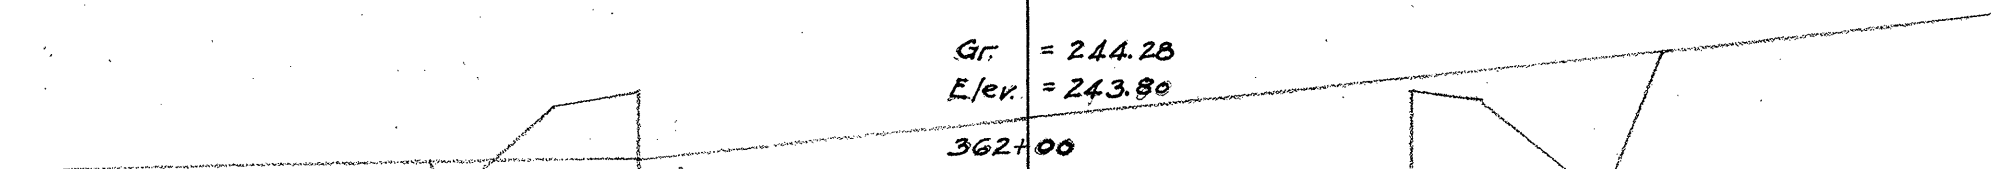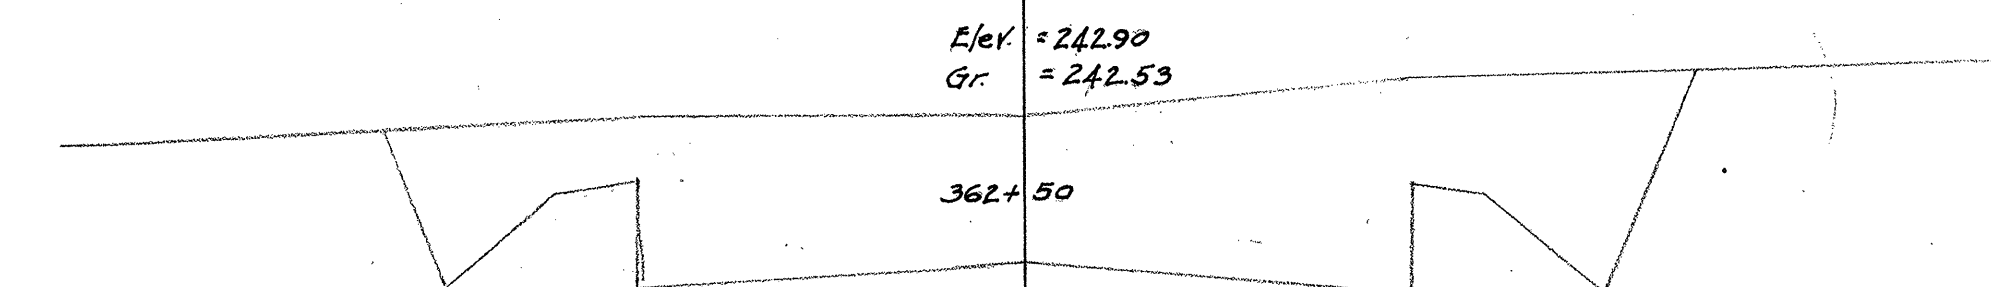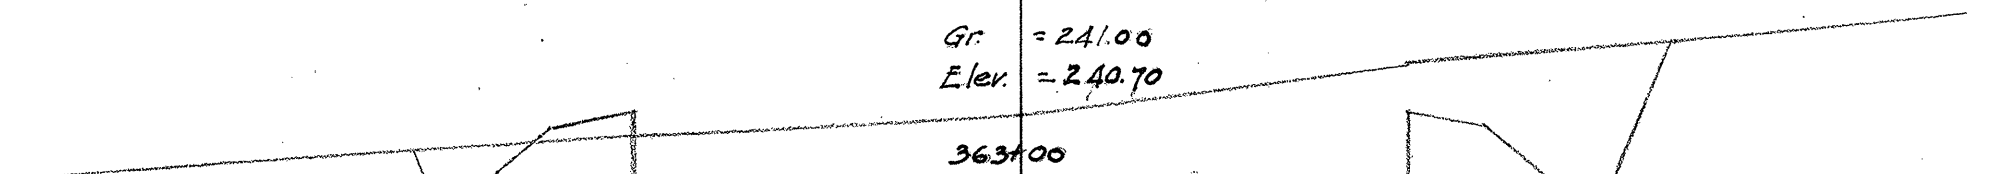




4000.63

OFFICE OF THE CITY & COUNTY ENGINEER
HONOLULU, HAWAII

WAIANAE ROAD
SECOND UNIT.
CROSS SECTIONS.

ENGINEER _____ DATE _____
DRAFTSMAN _____
SCALE: Vert. 1"=2'-0" Hor. 1"=5'-0"
APPROVED: _____ CITY AND COUNTY ENGINEER

P. 1
No. 6 16 3

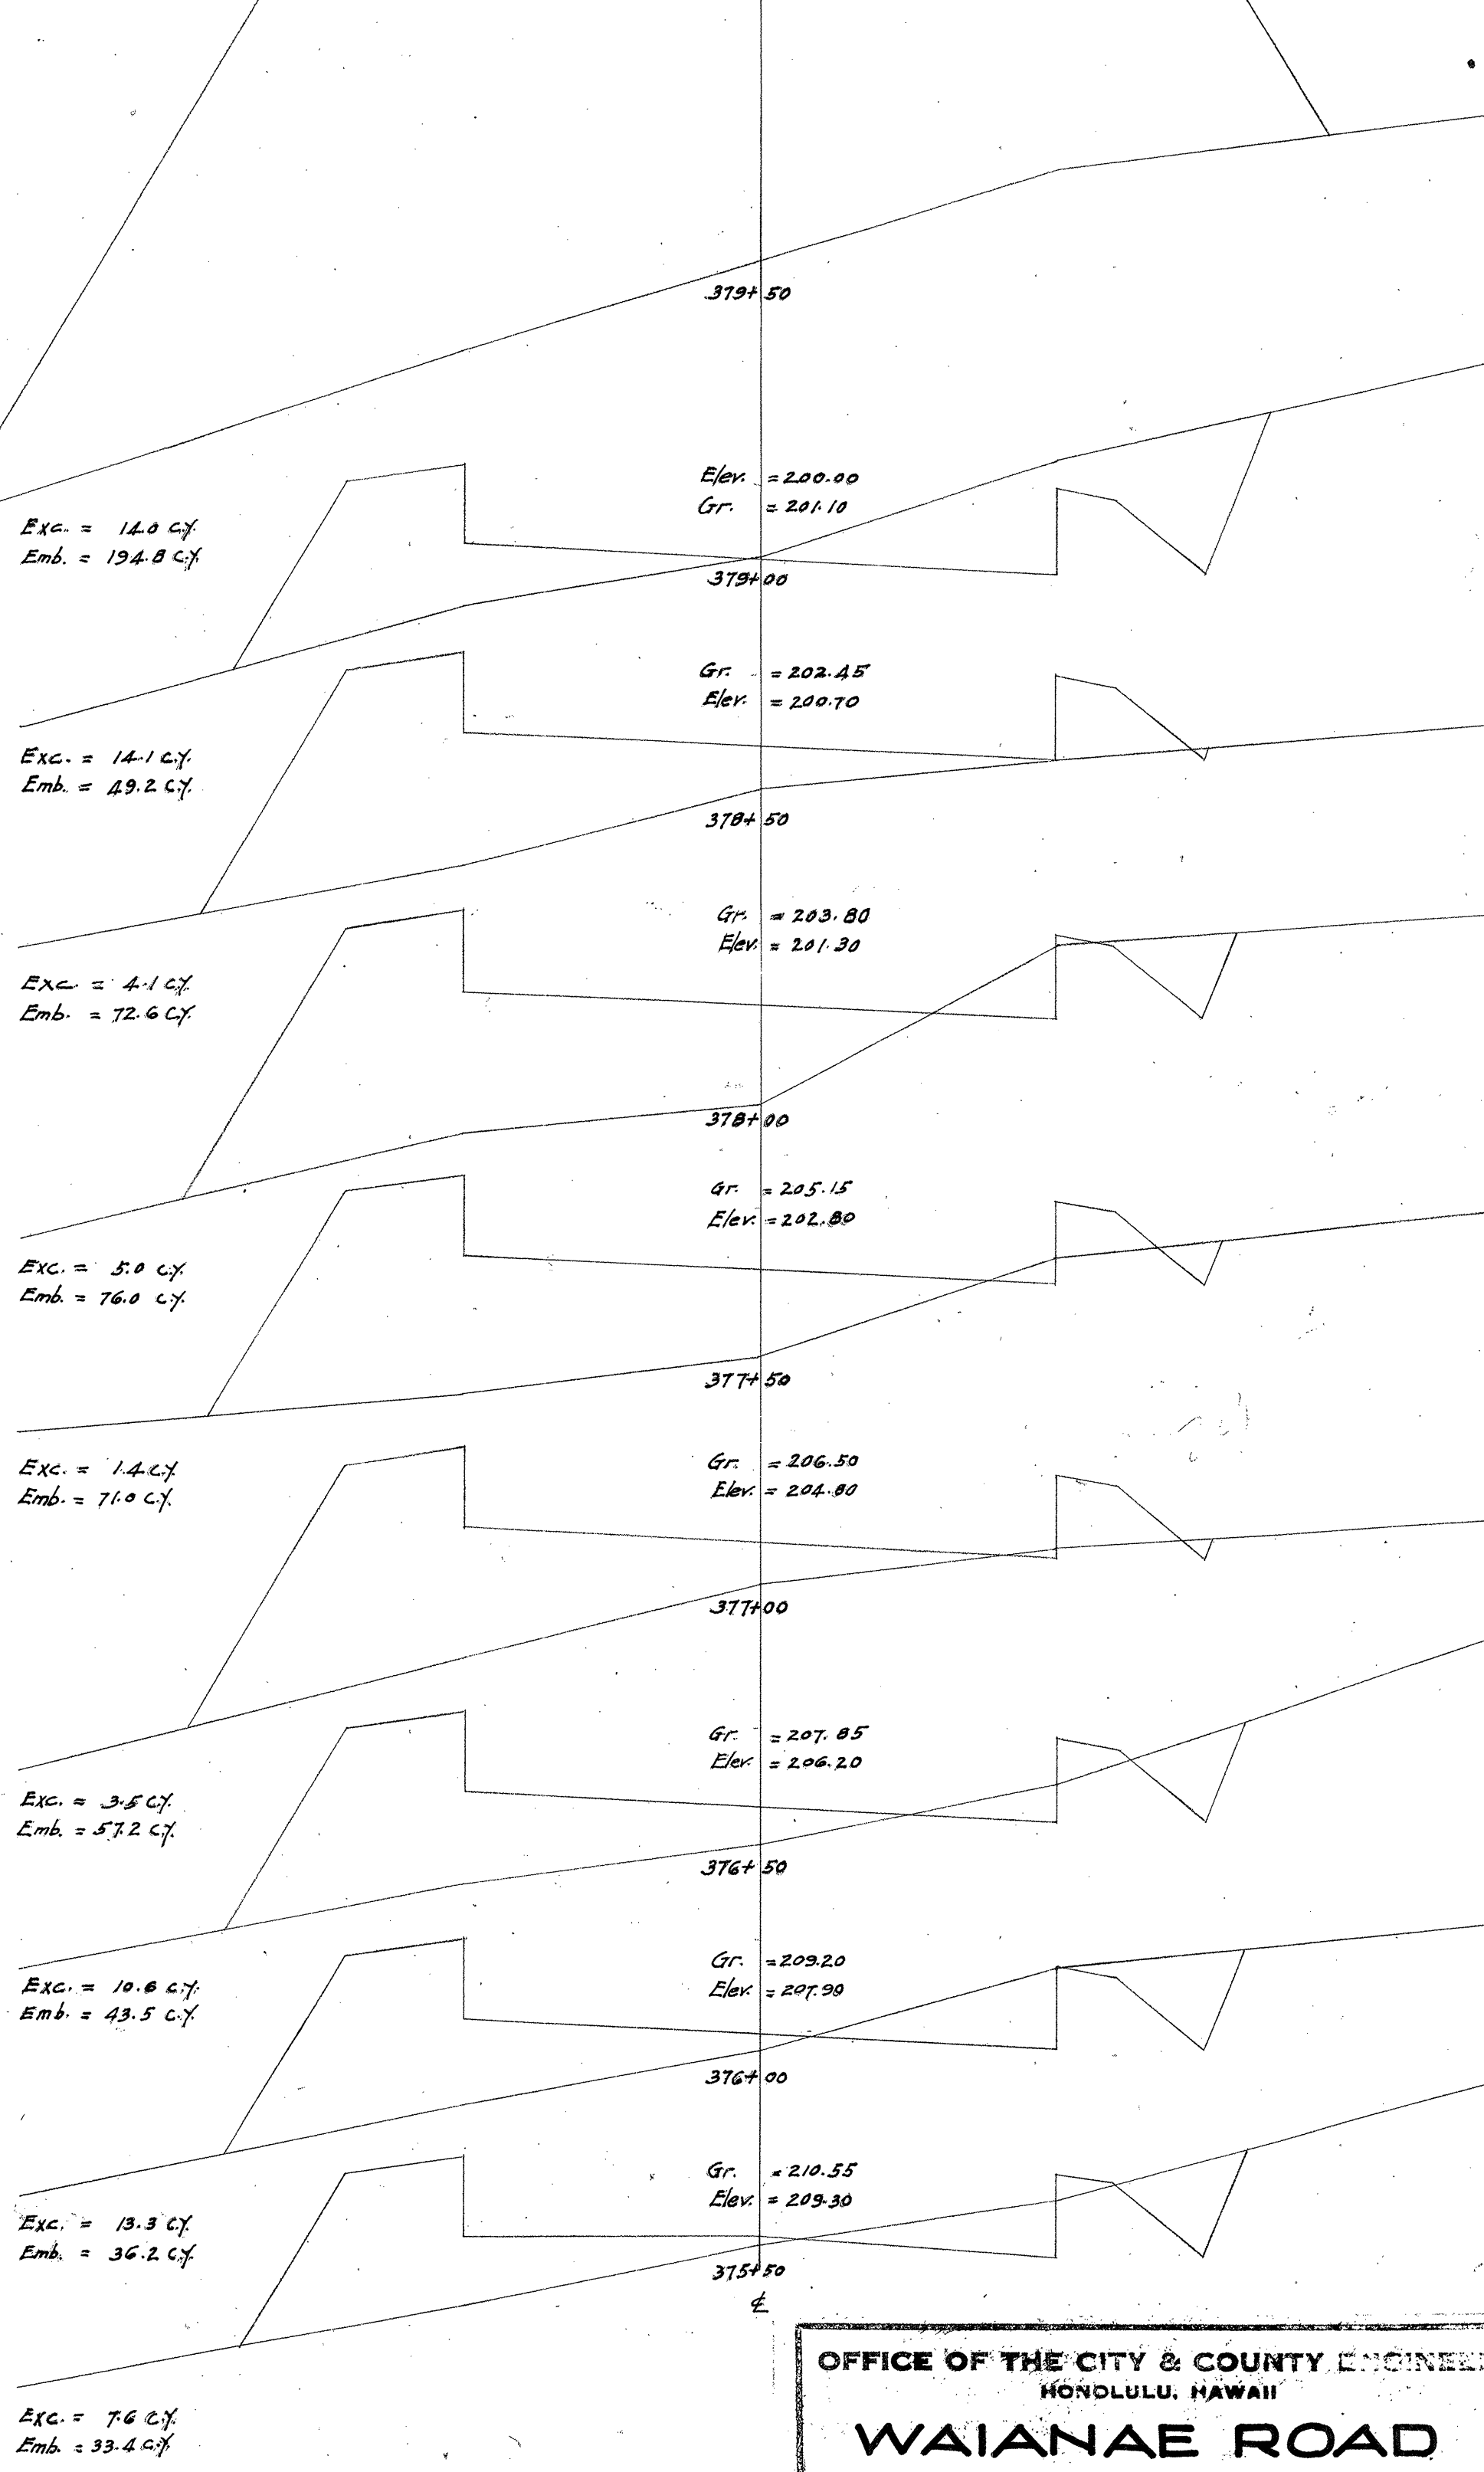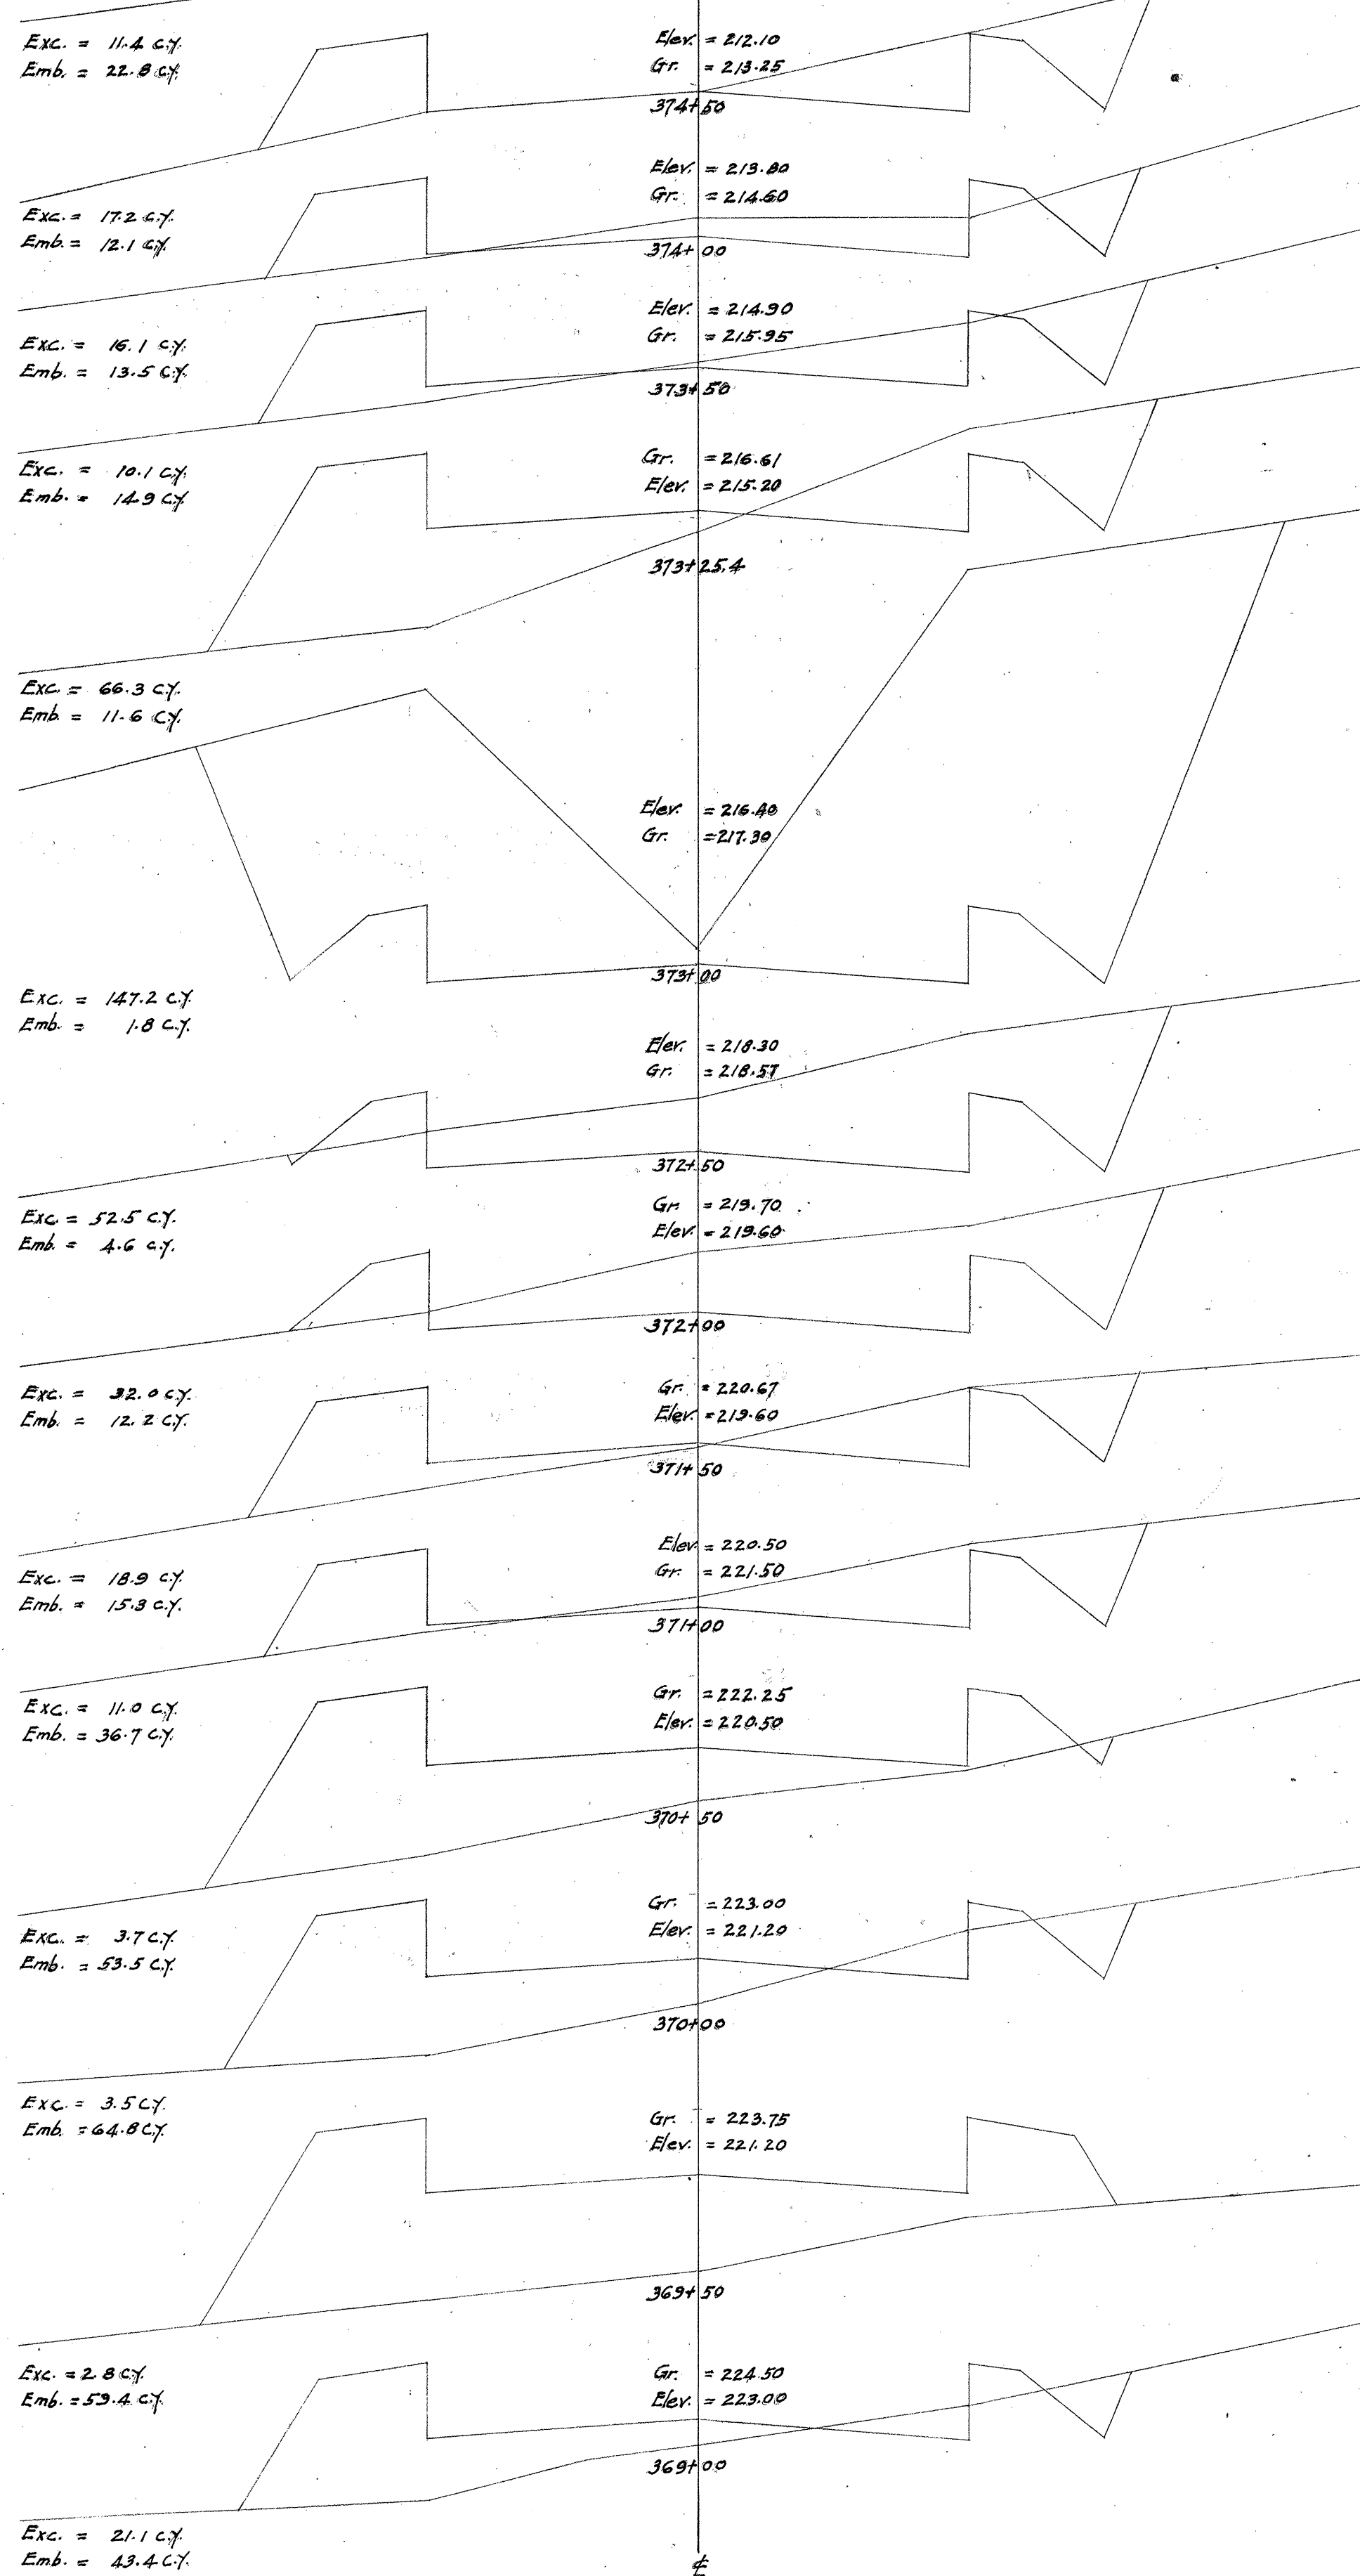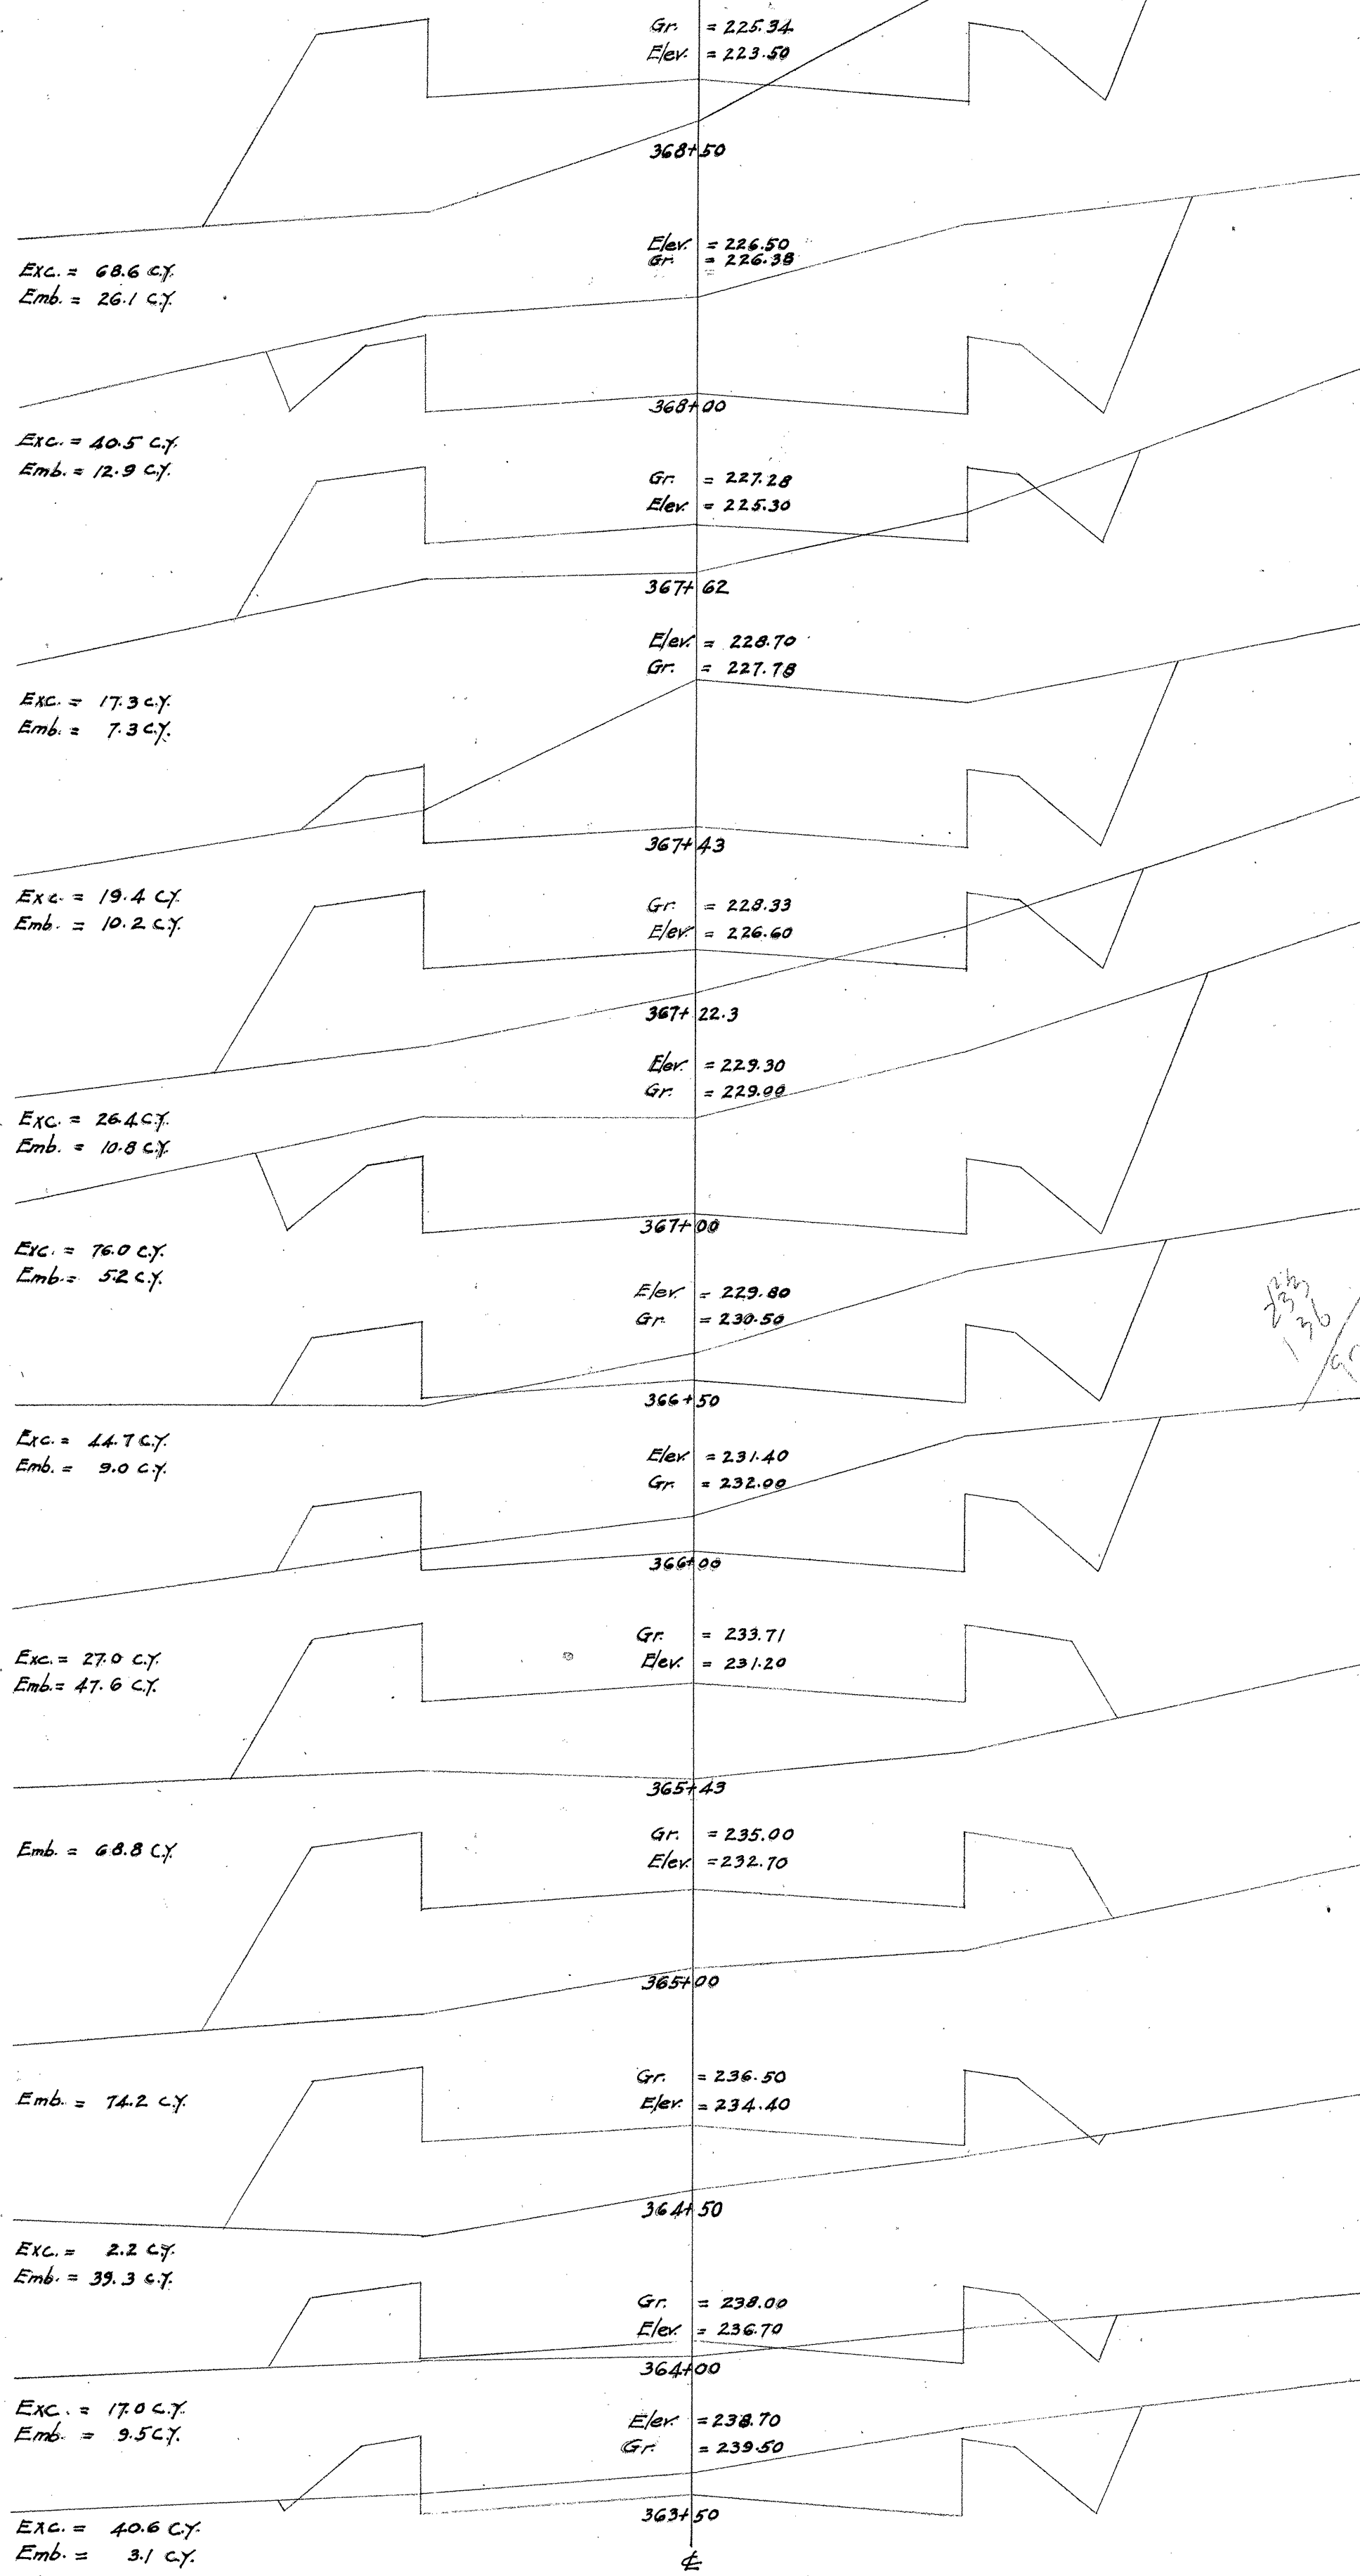


FED. ROAD DIST. NO.	STATE	FED. AID PROJ. NO.	FISCAL YEAR	SHEET NO.	TOTAL SHEETS
HAWAII	HAW.	4A	1925	64	101




OFFICE OF THE CITY & COUNTY ENGINEER
HONOLULU, HAWAII
**WAIANAE ROAD
SECOND UNIT.
CROSS SECTIONS.**
ENGINEER _____ DATE _____
DRAFTSMAN _____
SCALE: Vert. 1"=2' - Hor. 1"=5'
APPROVED: _____ CITY AND COUNTY ENGINEER

4000.64

PED. ROAD DIST. NO.	STATE	FED. AID PROJ. NO.	FISCAL YEAR	SHEET NO.	TOTAL SHEETS
HAWAII	HAW	4 A	1925	65	101

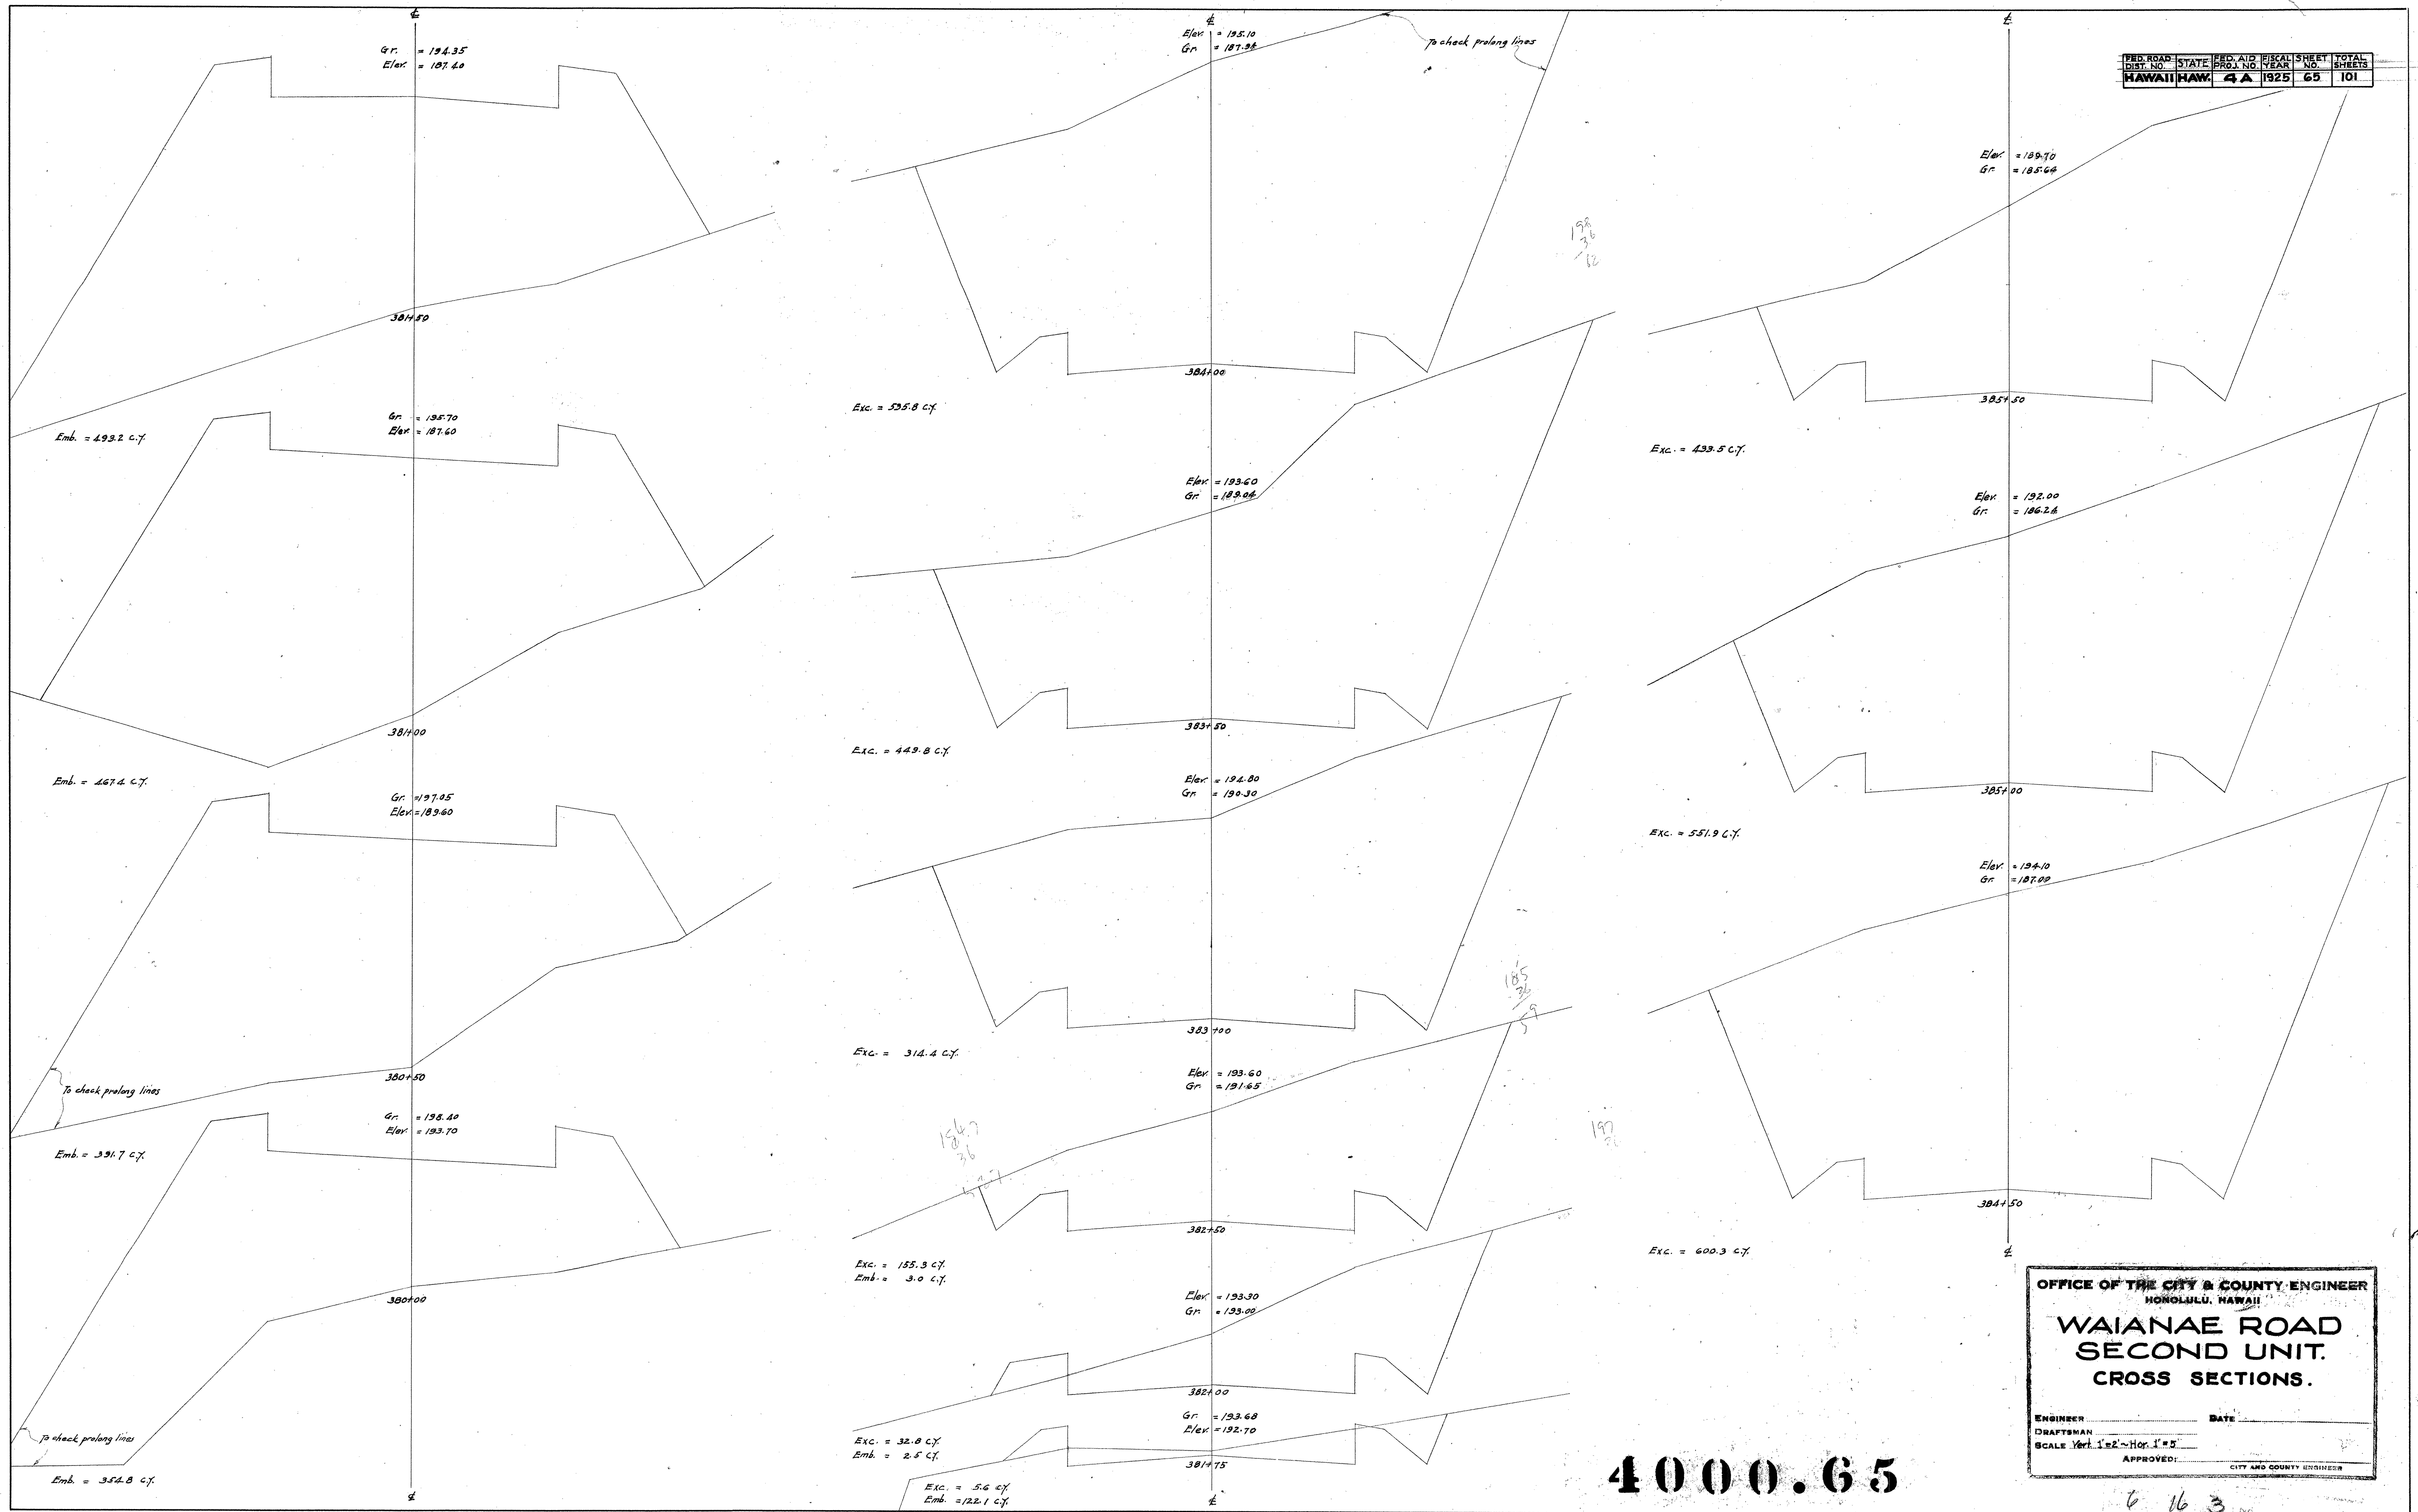




FED. ROAD DIST. NO.	STATE	FED. AID PROJ. NO.	FISCAL YEAR	SHEET NO.	TOTAL SHEETS
HAWAII	HAW.	4A	1925	66	101

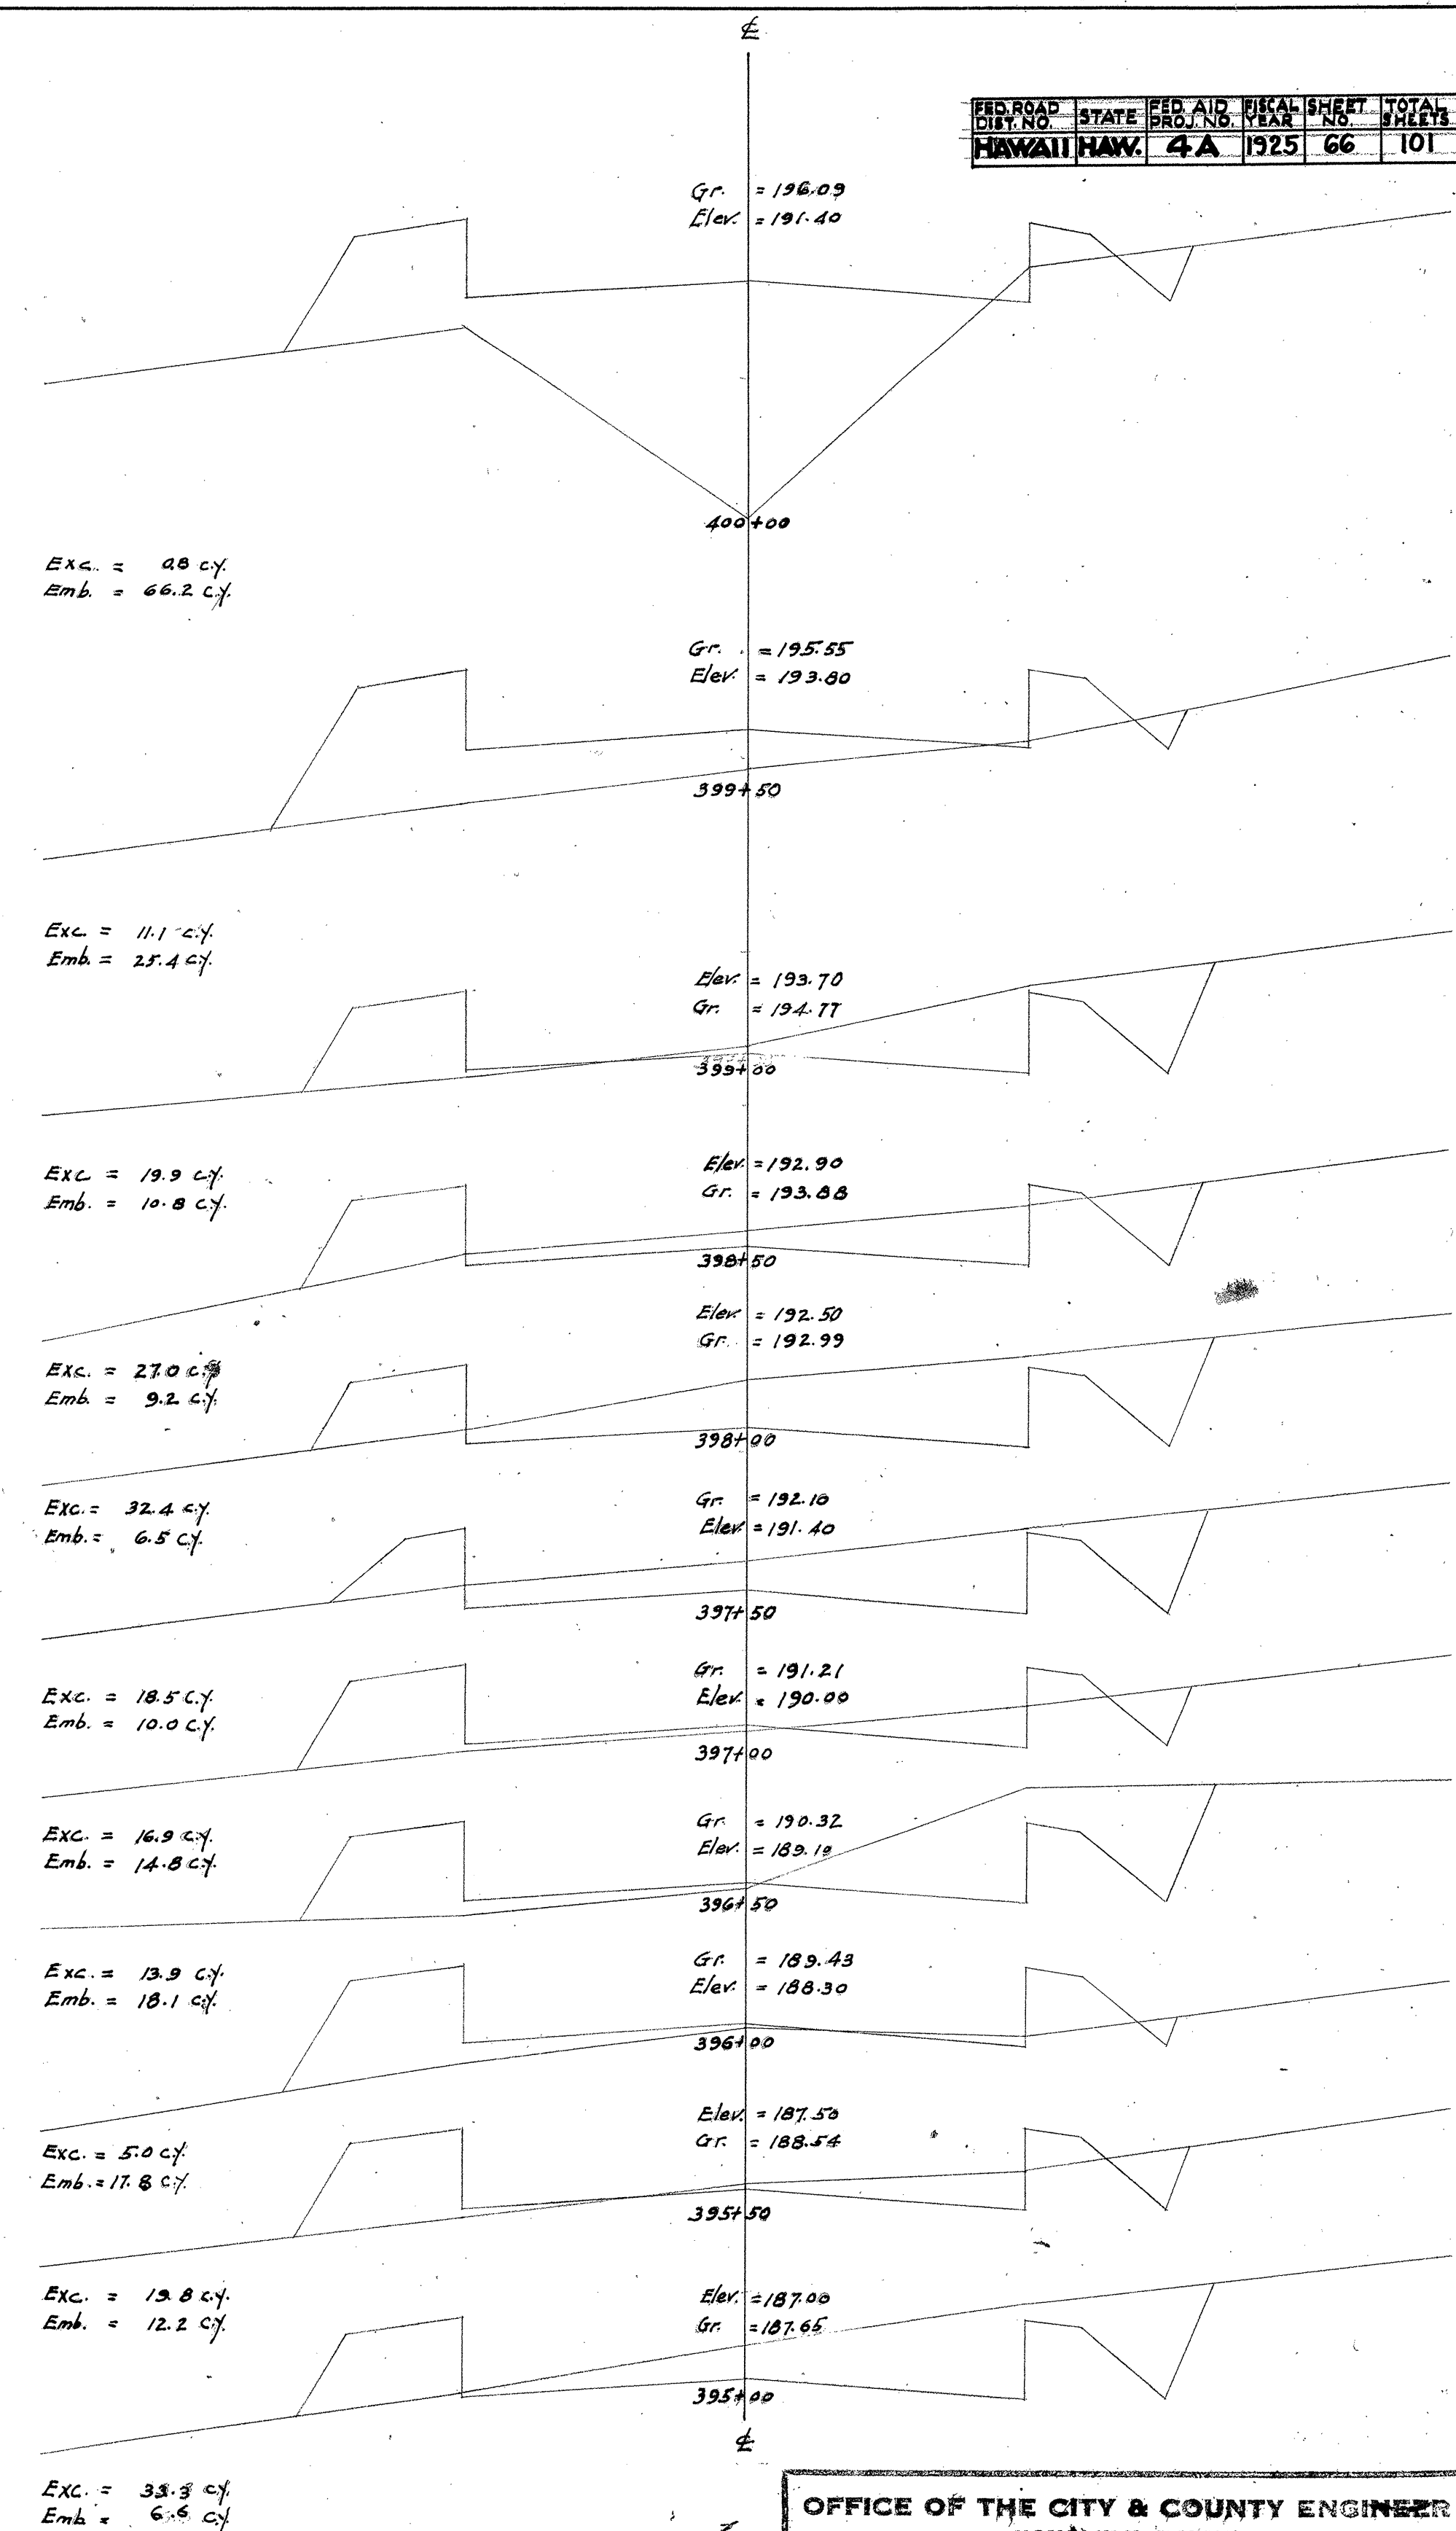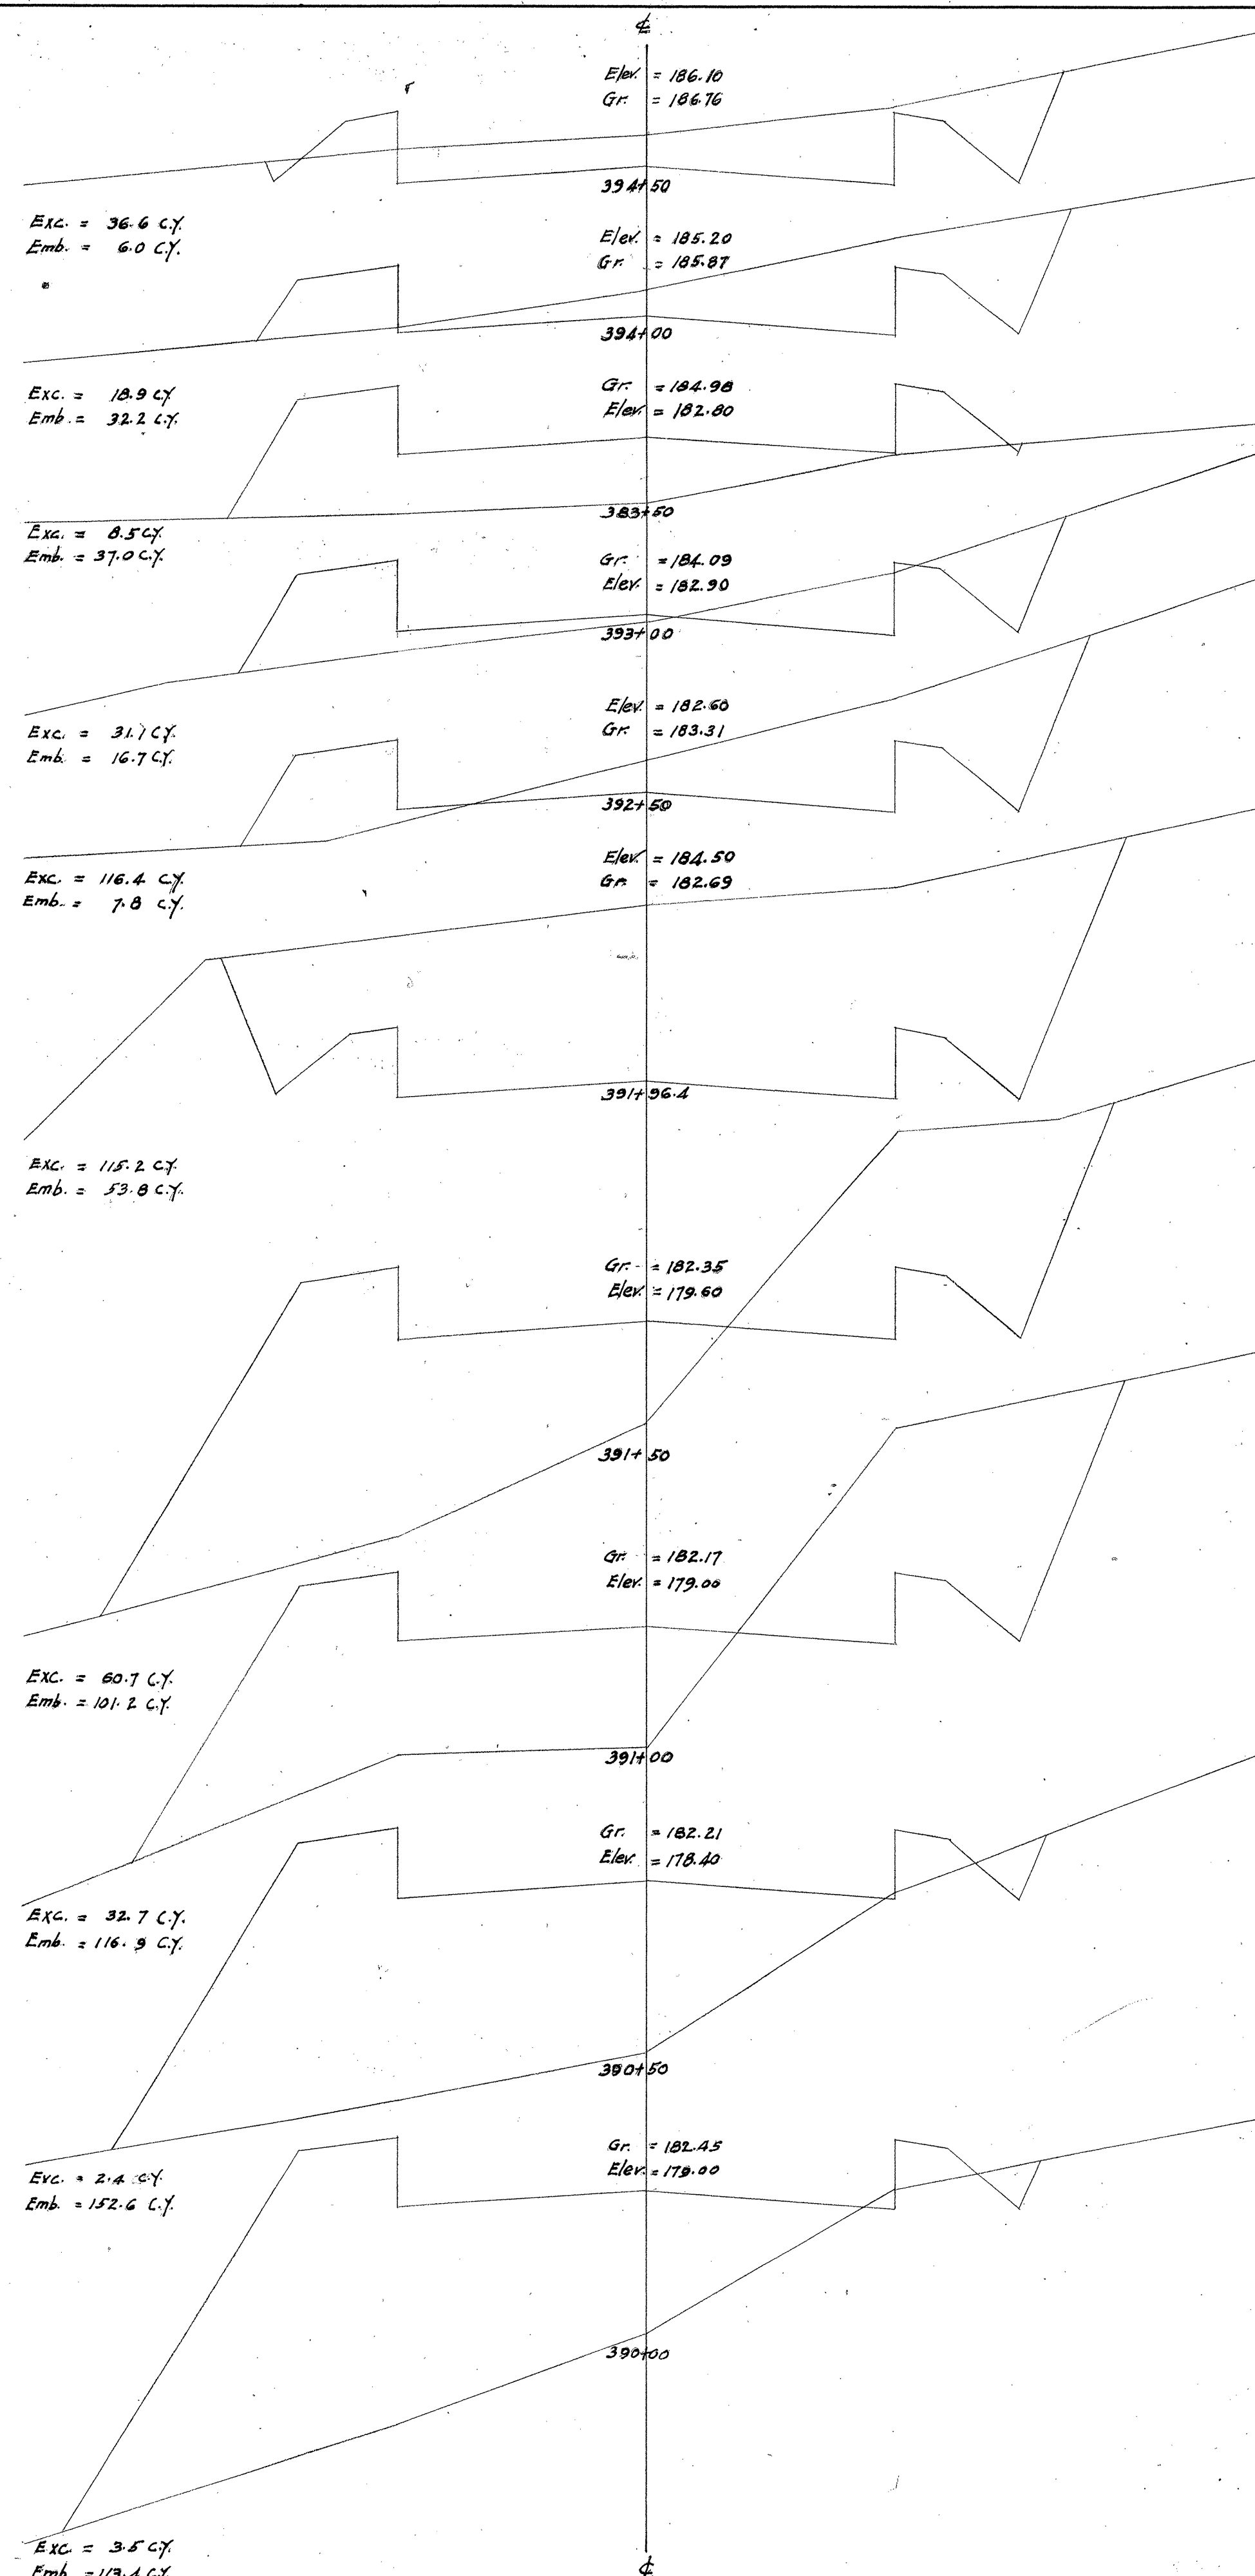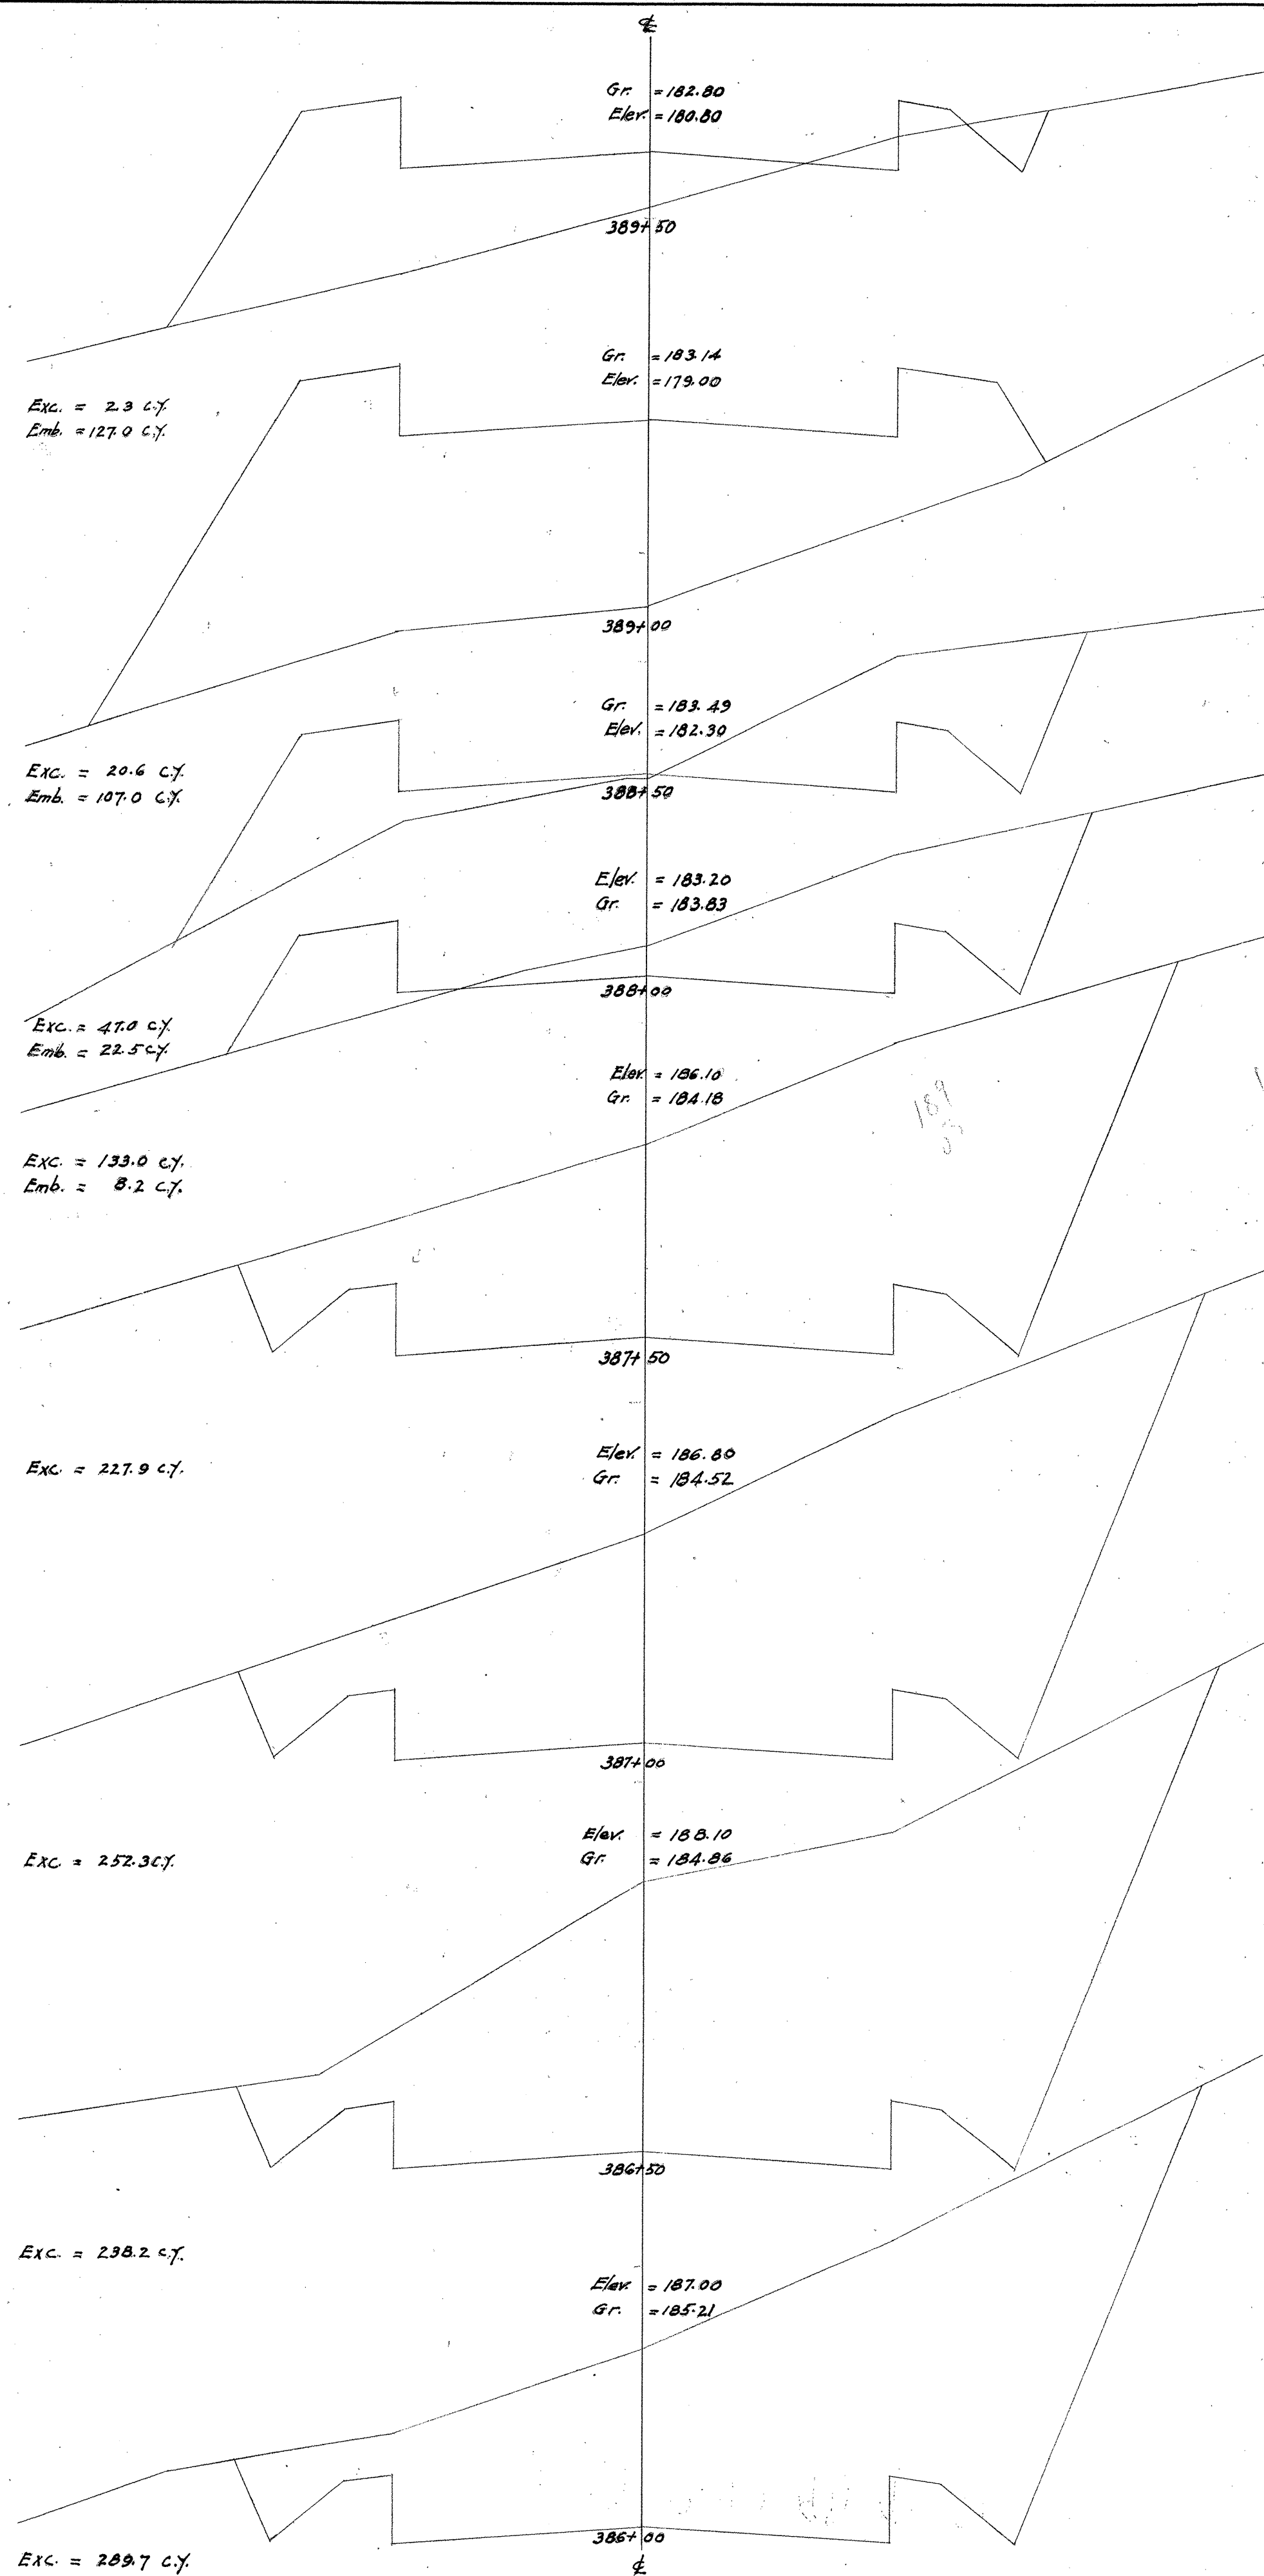

4000.66

OFFICE OF THE CITY & COUNTY ENGINEER HONOLULU, HAWAII	
WAIANAE ROAD SECOND UNIT. CROSS SECTIONS.	
ENGINEER	DATE
DRAFTSMAN	
SCALE Vert. 1" = 2'-0" Hor. 1" = 5'	
APPROVED	CITY AND COUNTY ENGINEER

6 16 3

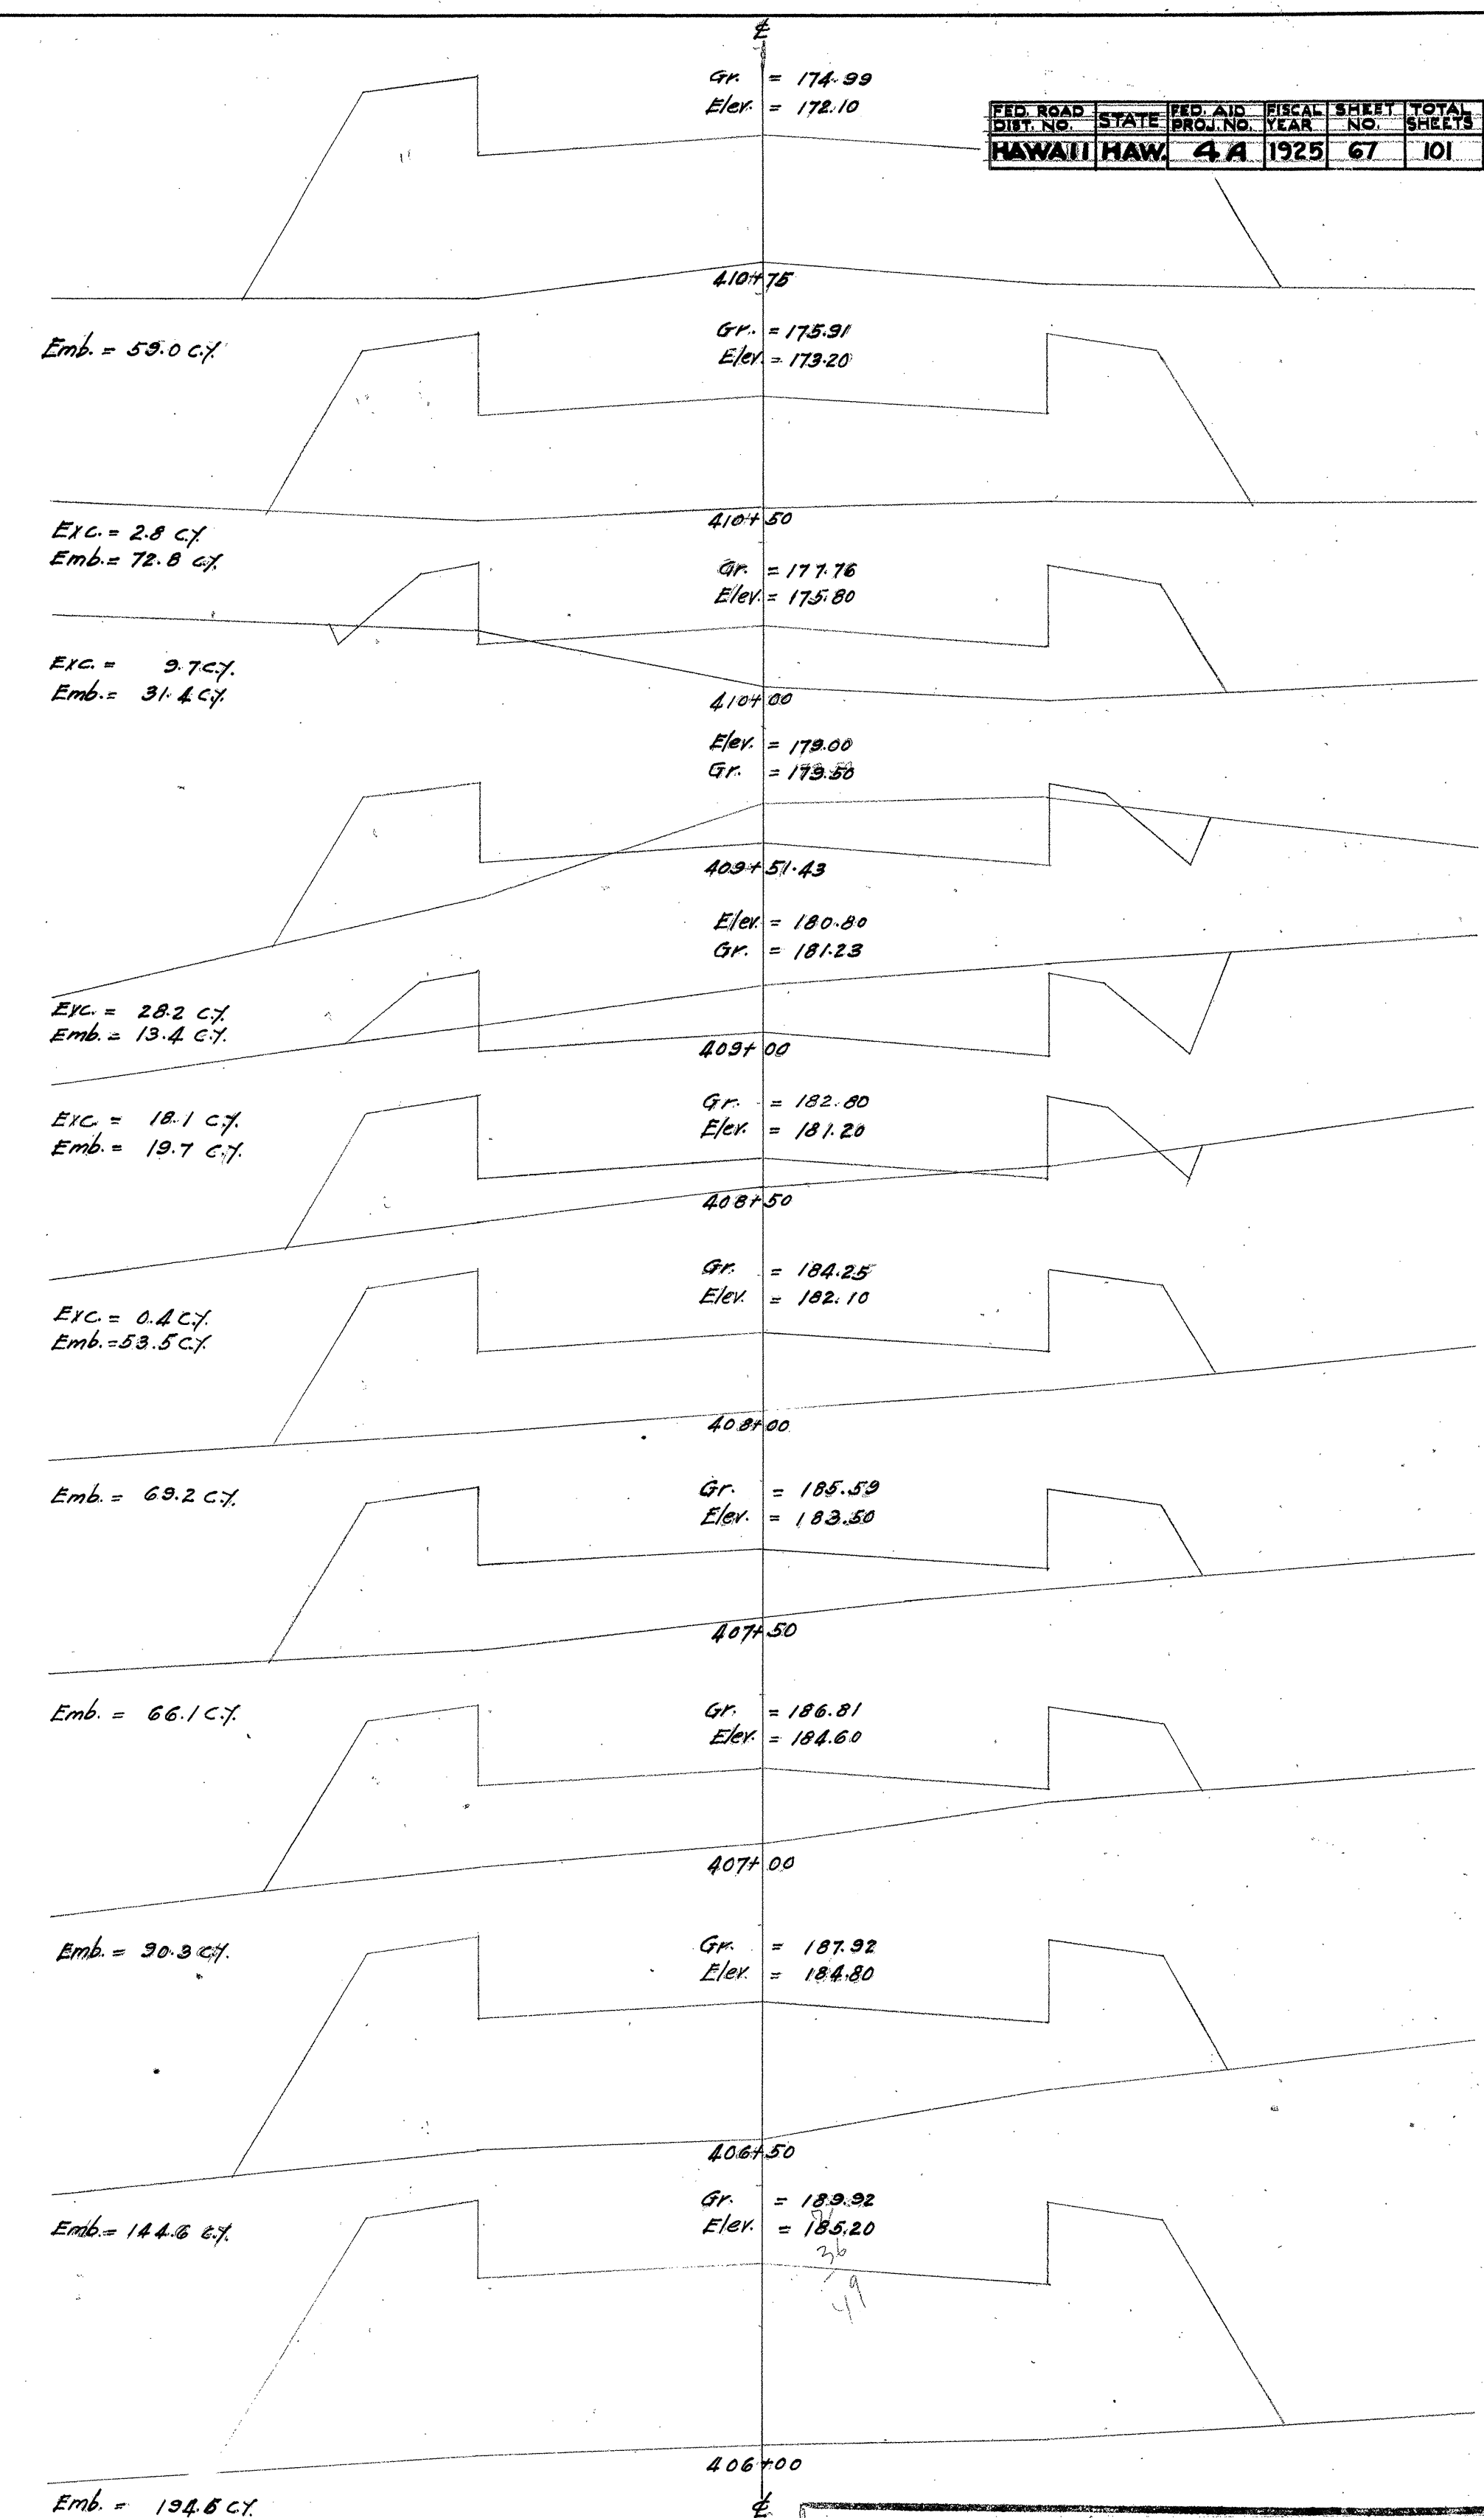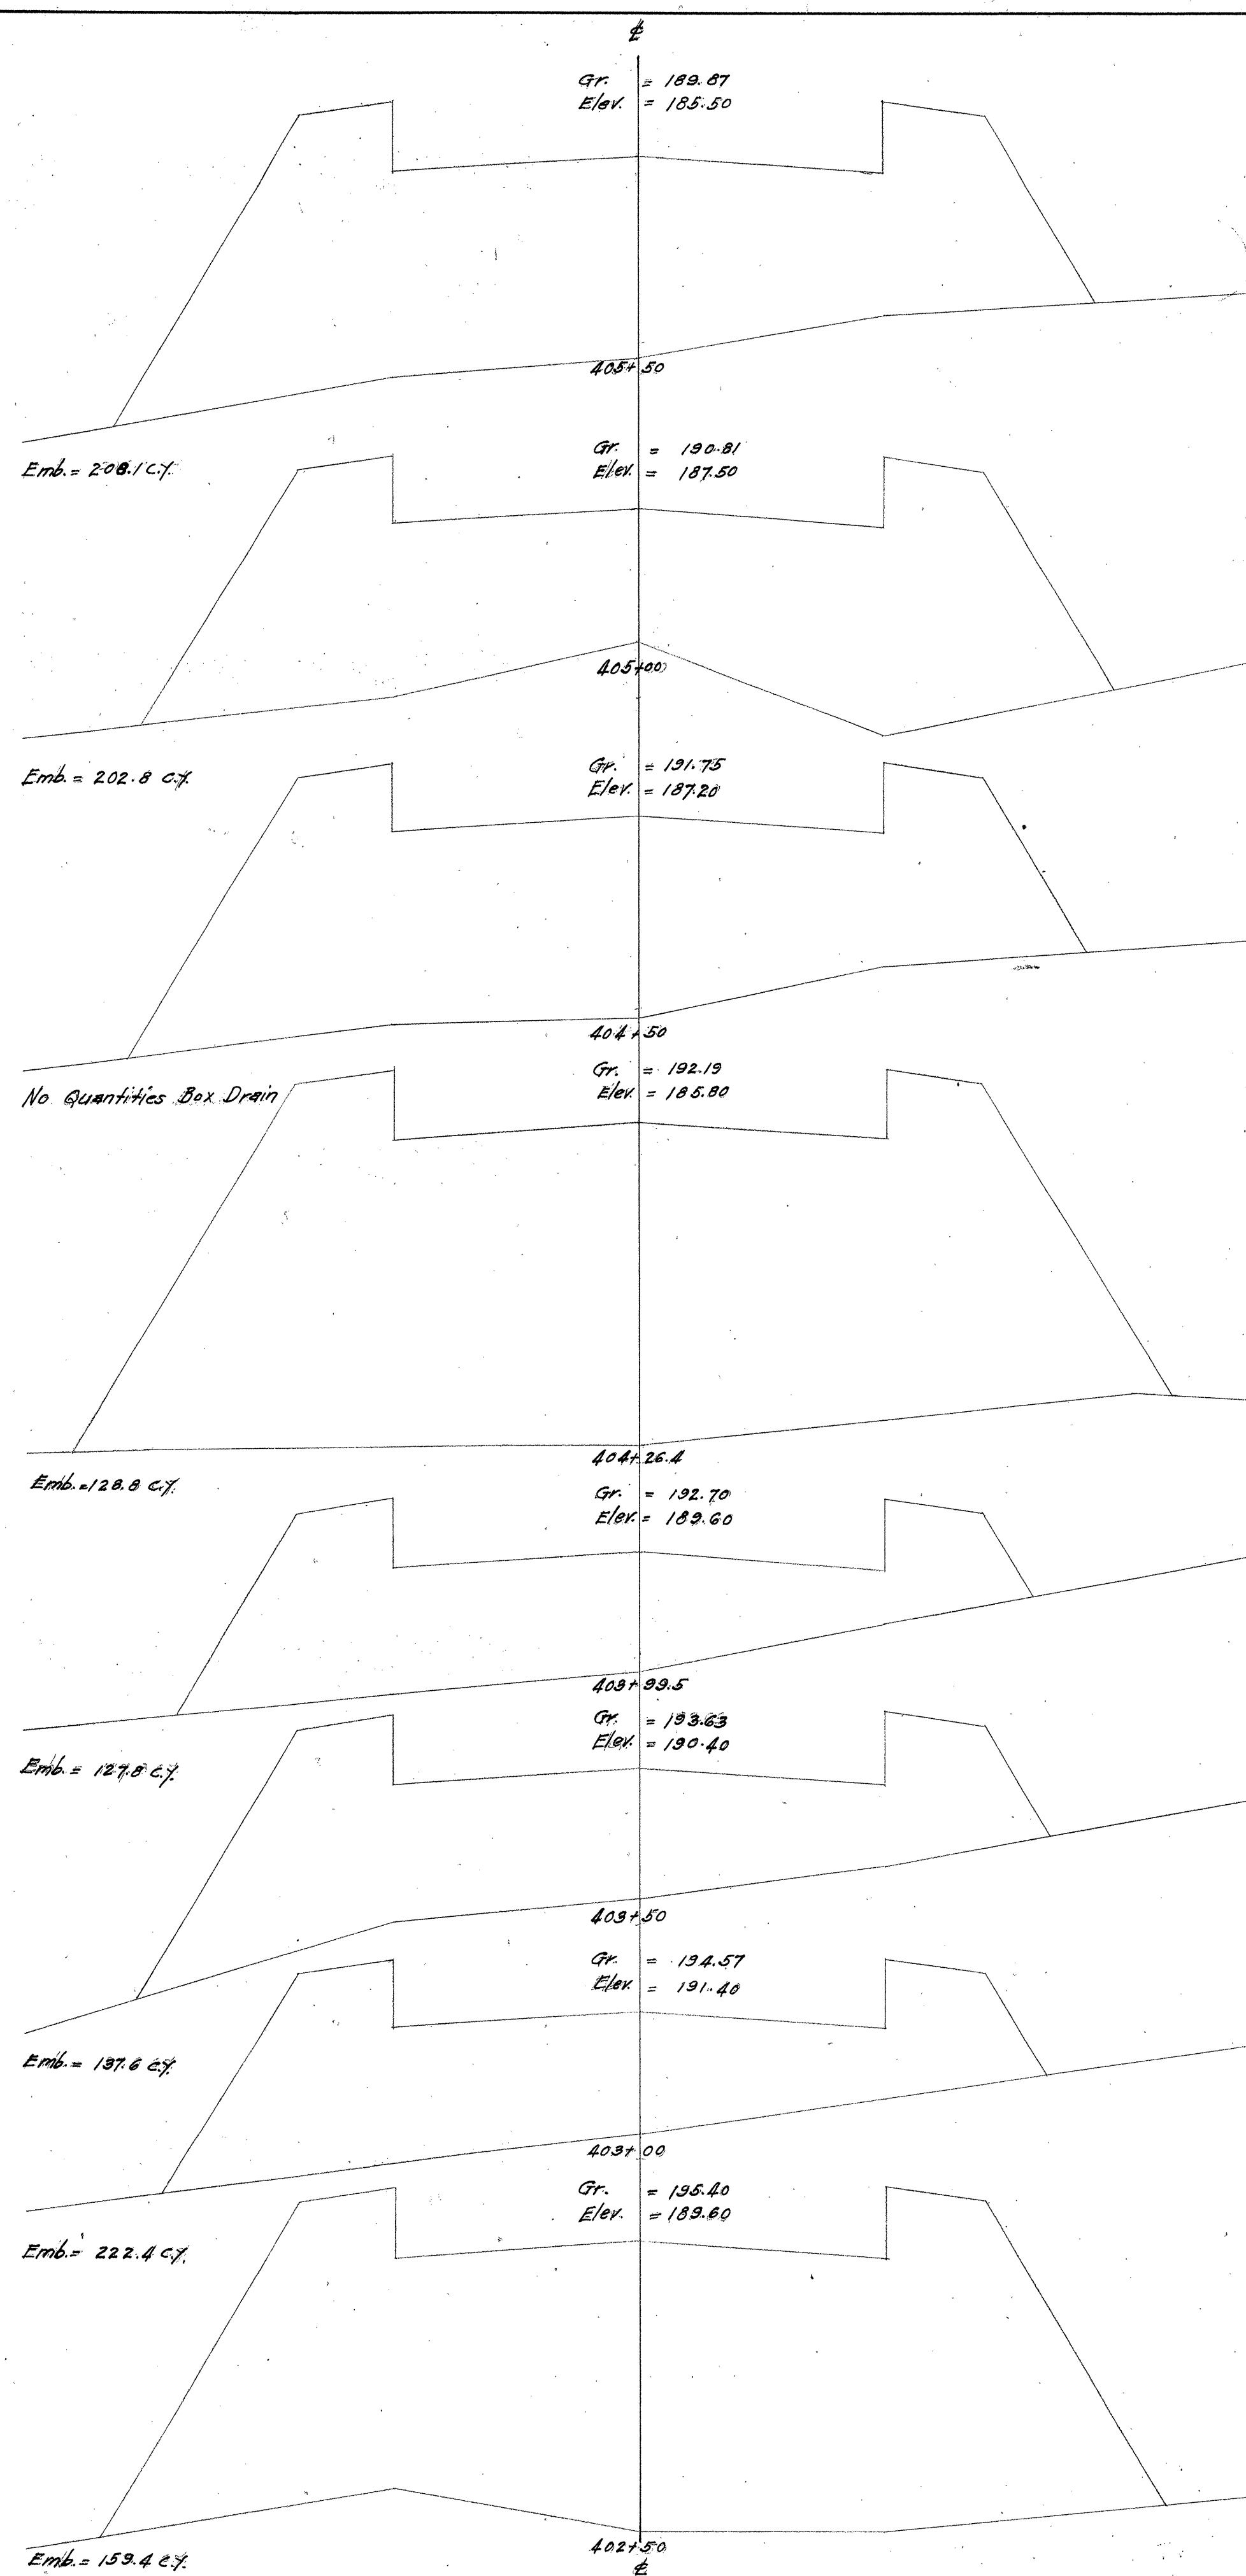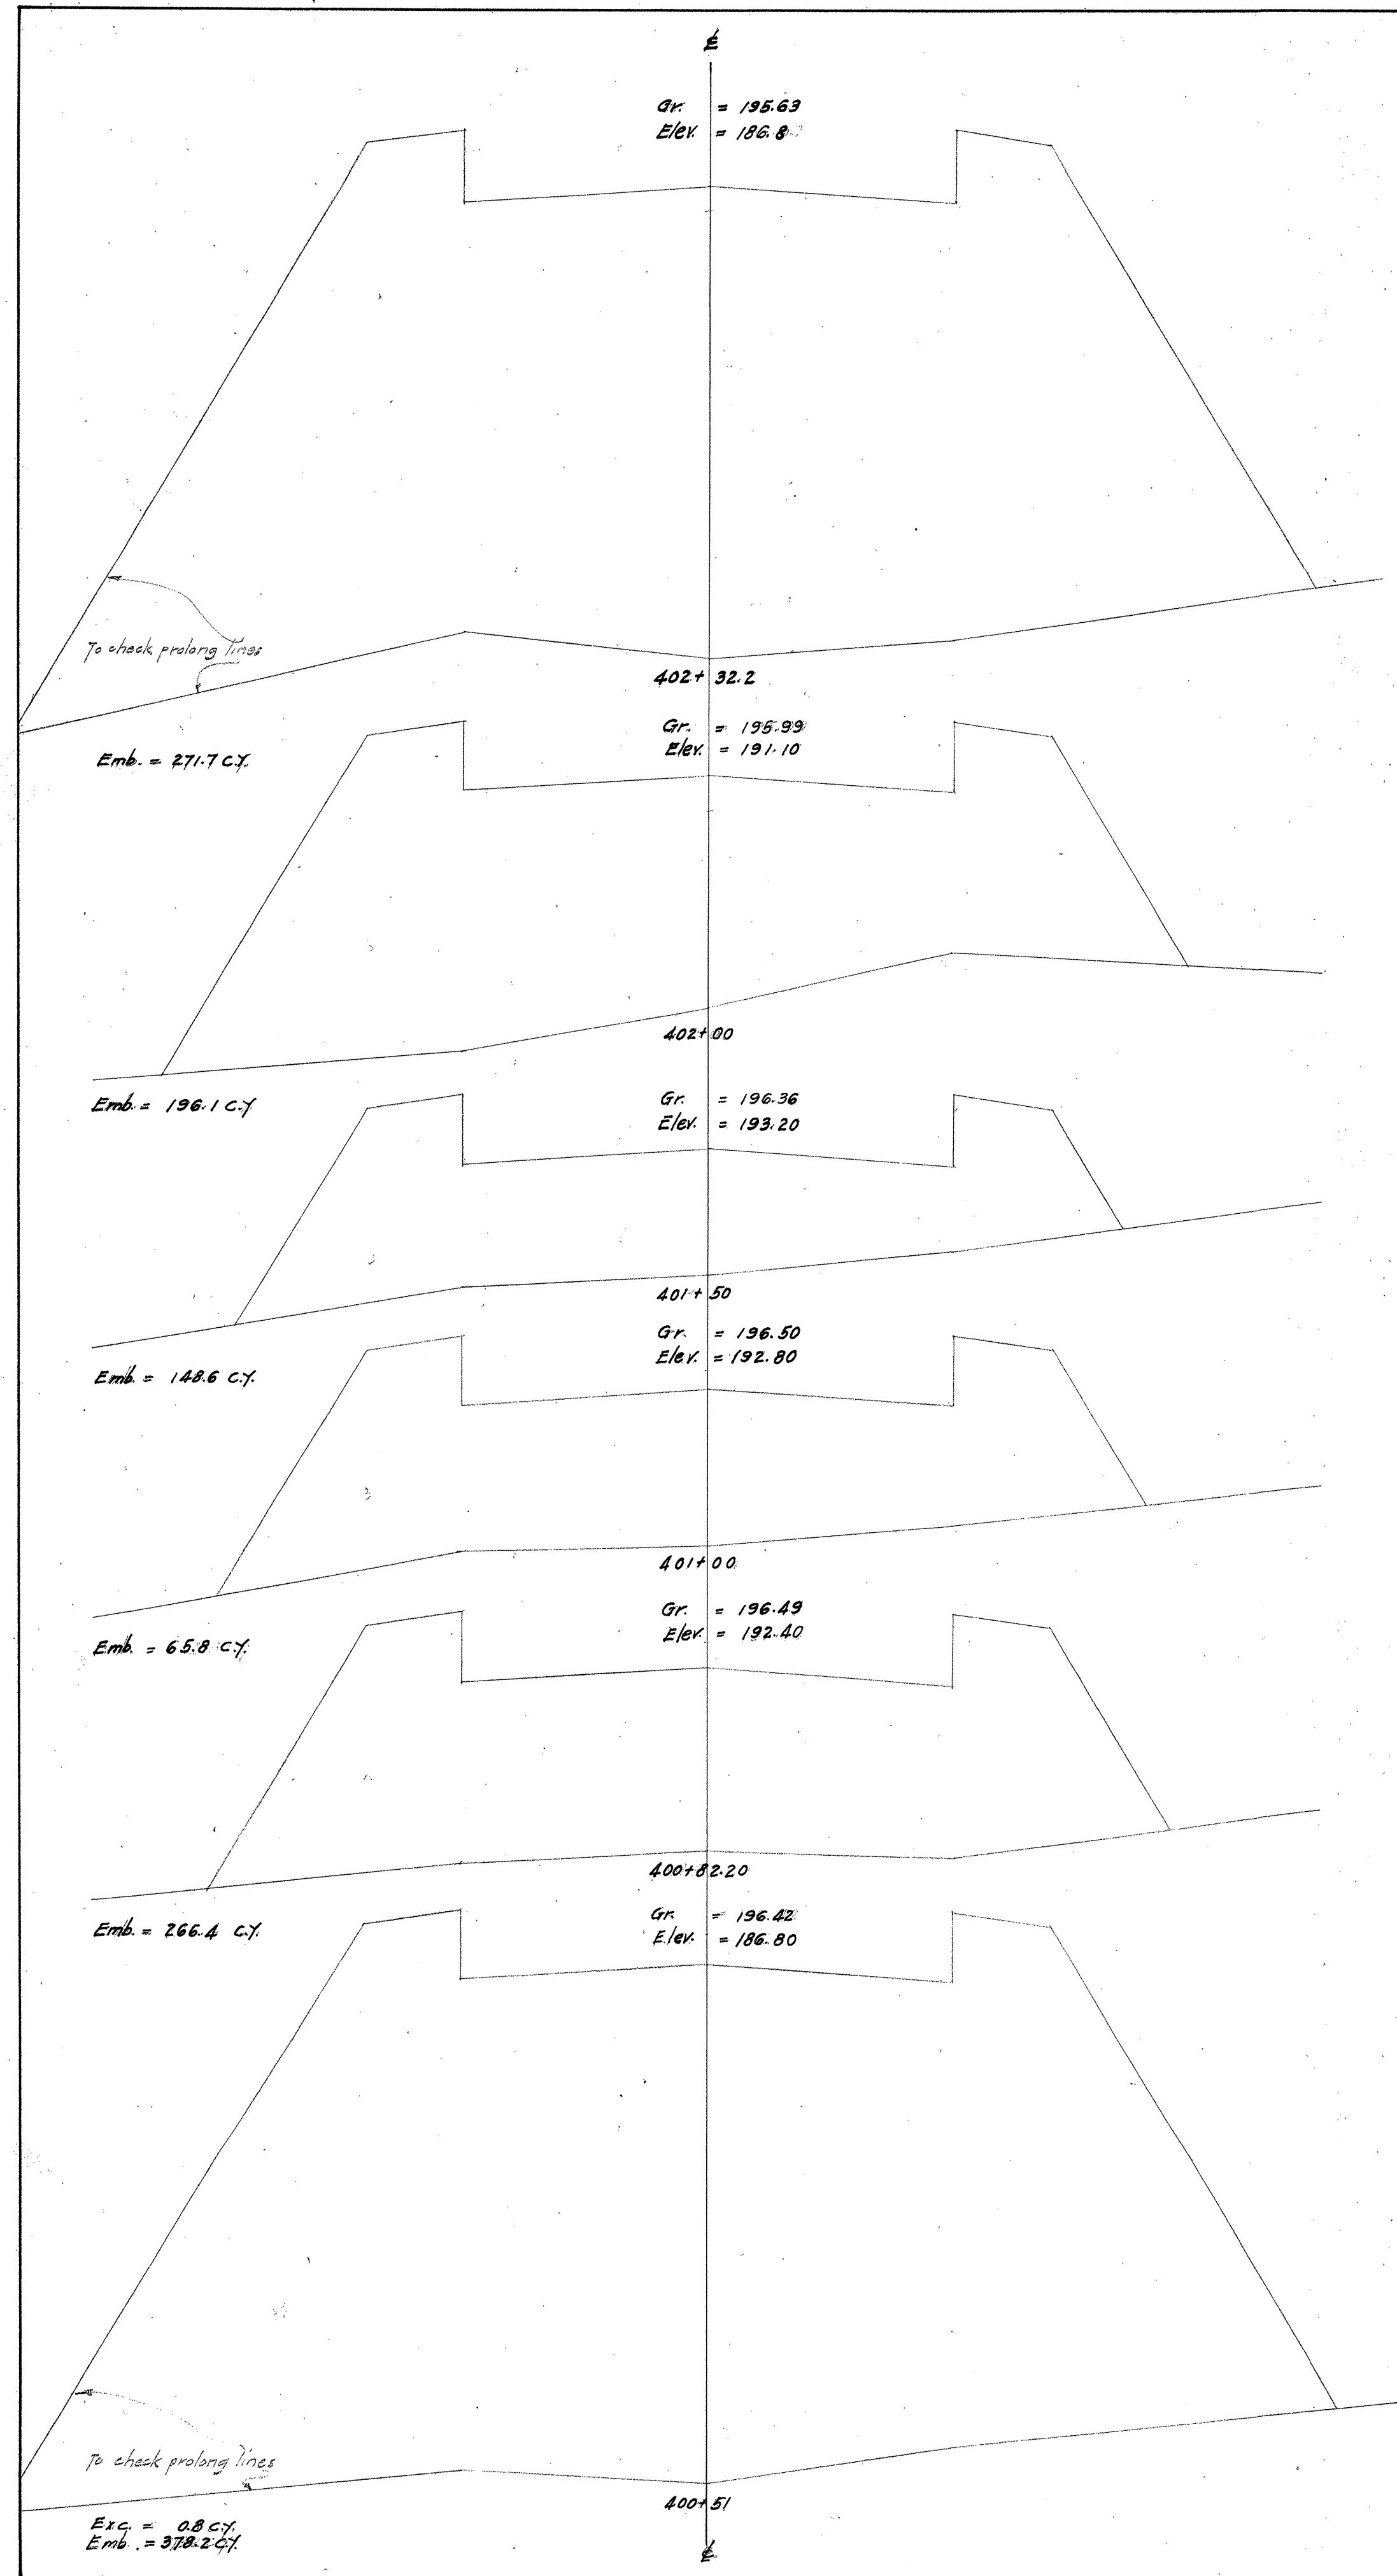

FED. ROAD DIST. NO.	STATE	FED. AID PROJ. NO.	FISCAL YEAR	SHEET NO.	TOTAL SHEETS
HAWAII	HAW.	4A	1925	67	101

OFFICE OF THE CITY & COUNTY ENGINEER
HONOLULU, HAWAII




**WAIANAE ROAD
SECOND UNIT.
CROSS SECTIONS.**

ENGINEER _____ DATE _____
DRAFTSMAN _____
SCALE Vert. 1"=2'-0" Hor. 1"=5'-0"
APPROVED: _____ CITY AND COUNTY ENGINEER

4000.67

No. 6 16 3




FED. ROAD DIST. NO.	STATE	FED. AID PROJ. NO.	FISCAL YEAR	SHEET NO.	TOTAL SHEETS
HAWAII	HAW.	4A	1925	68	101

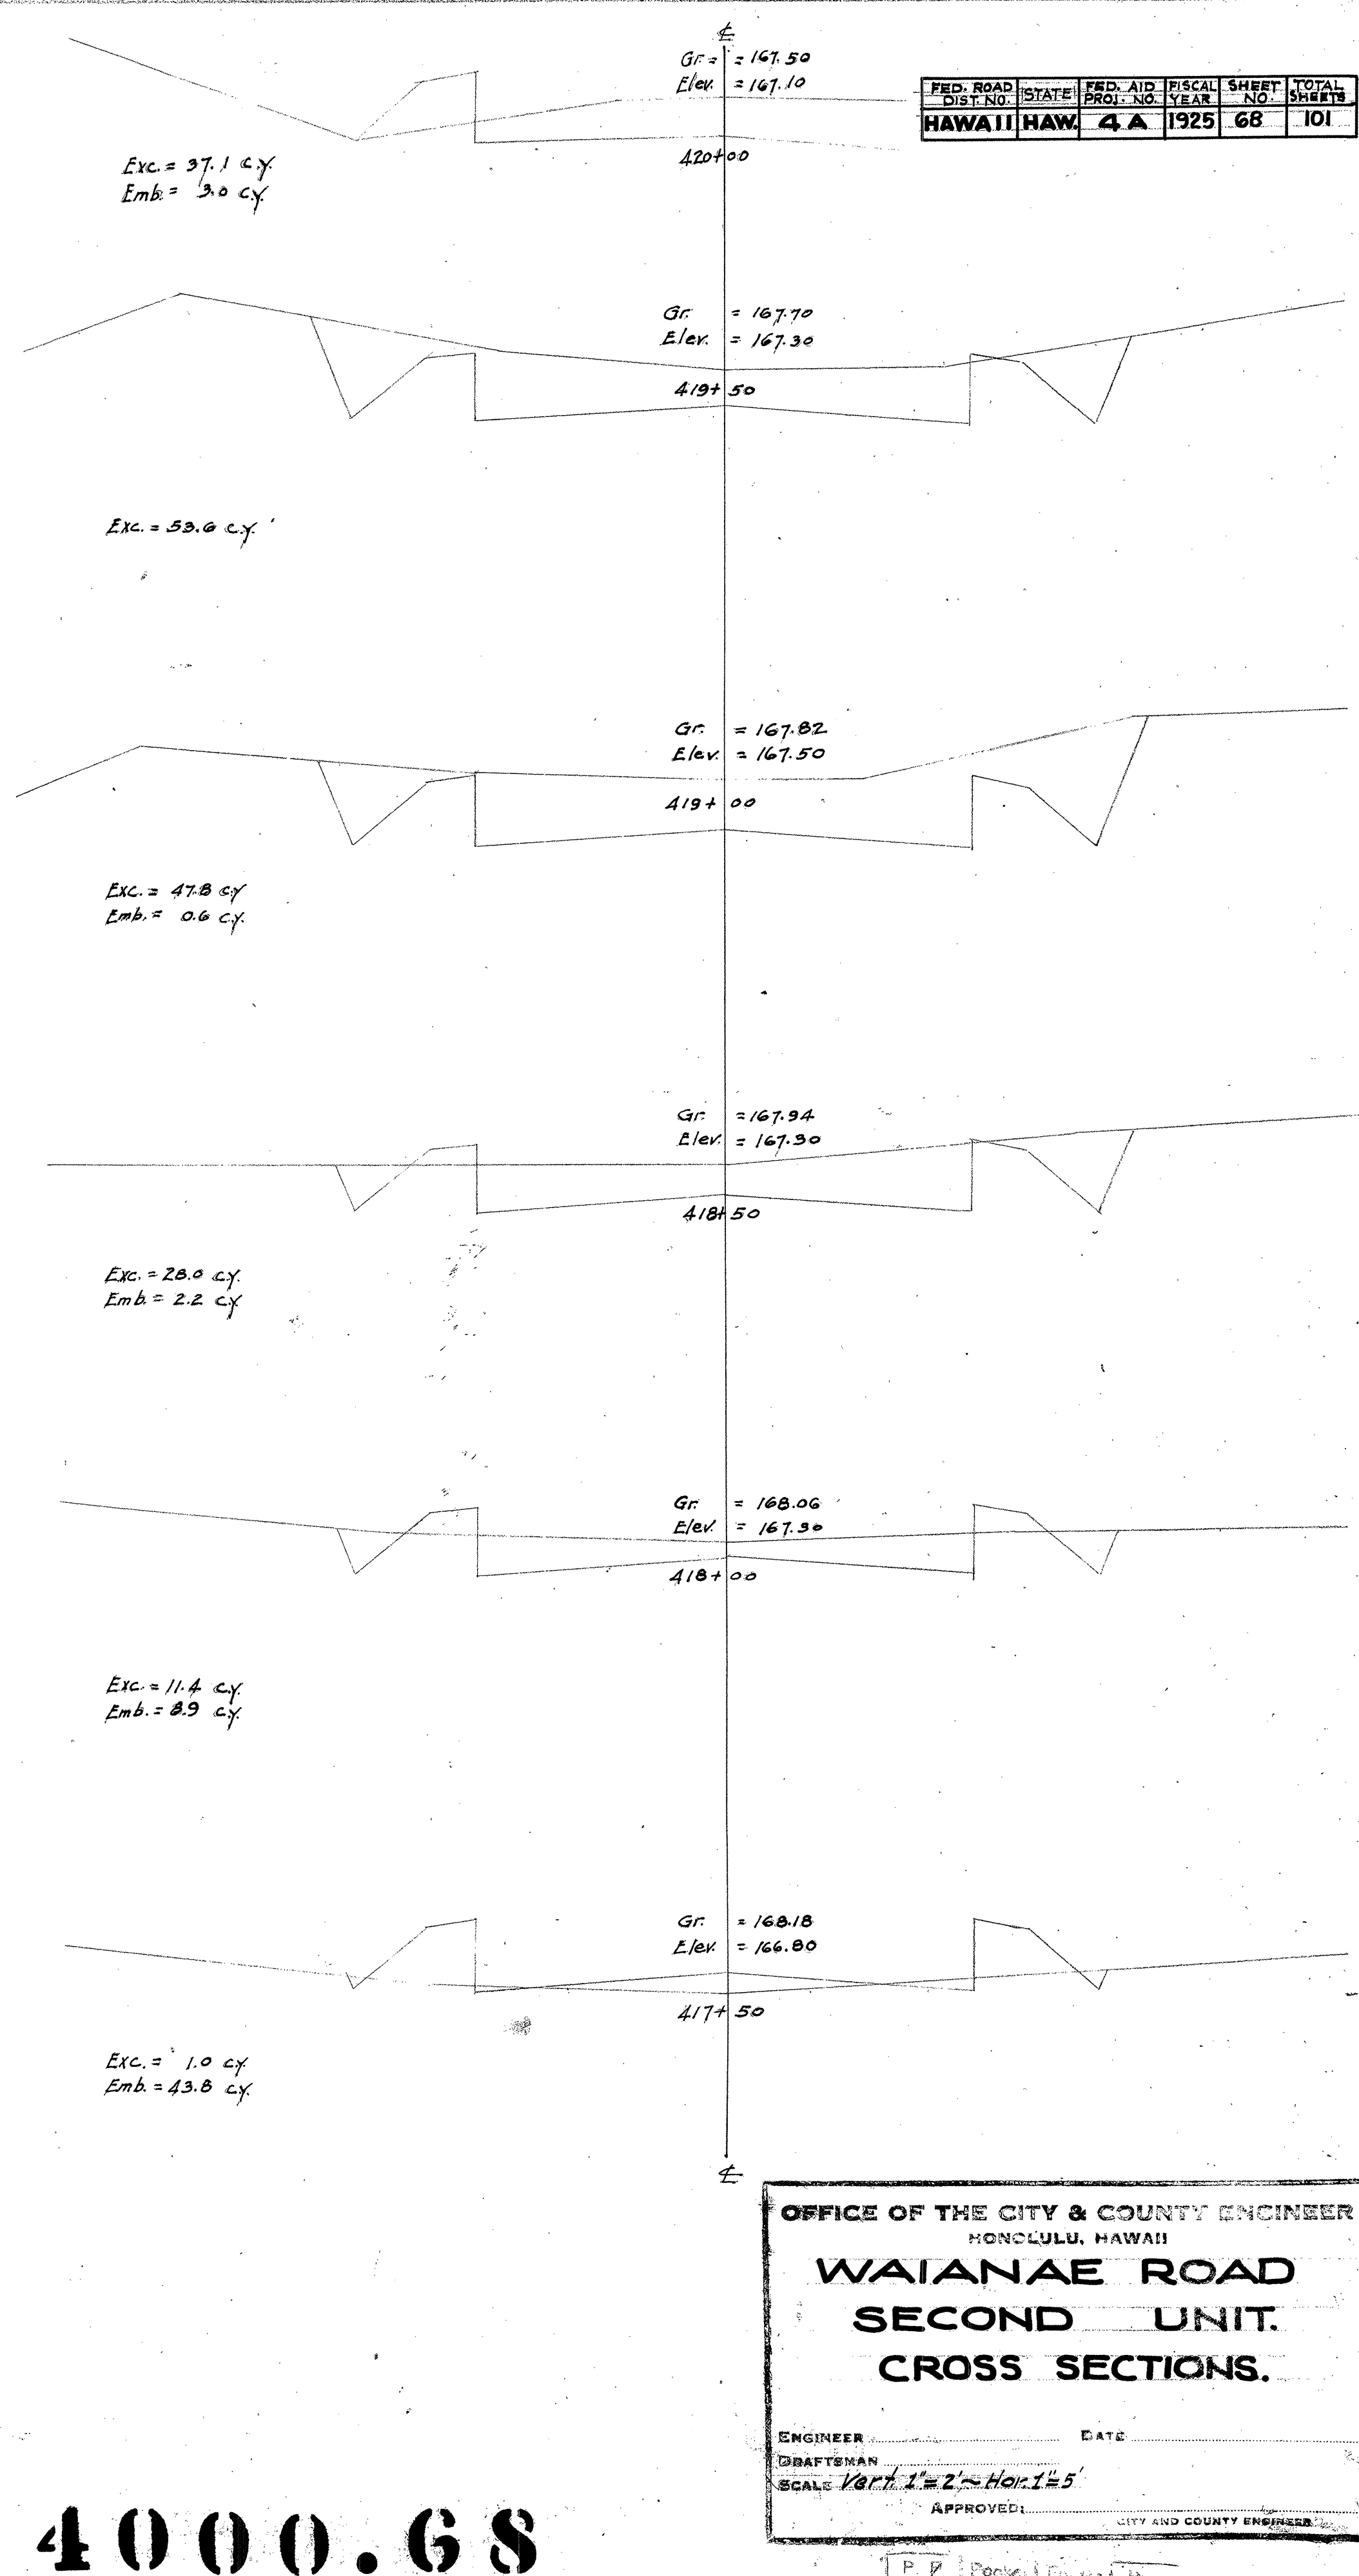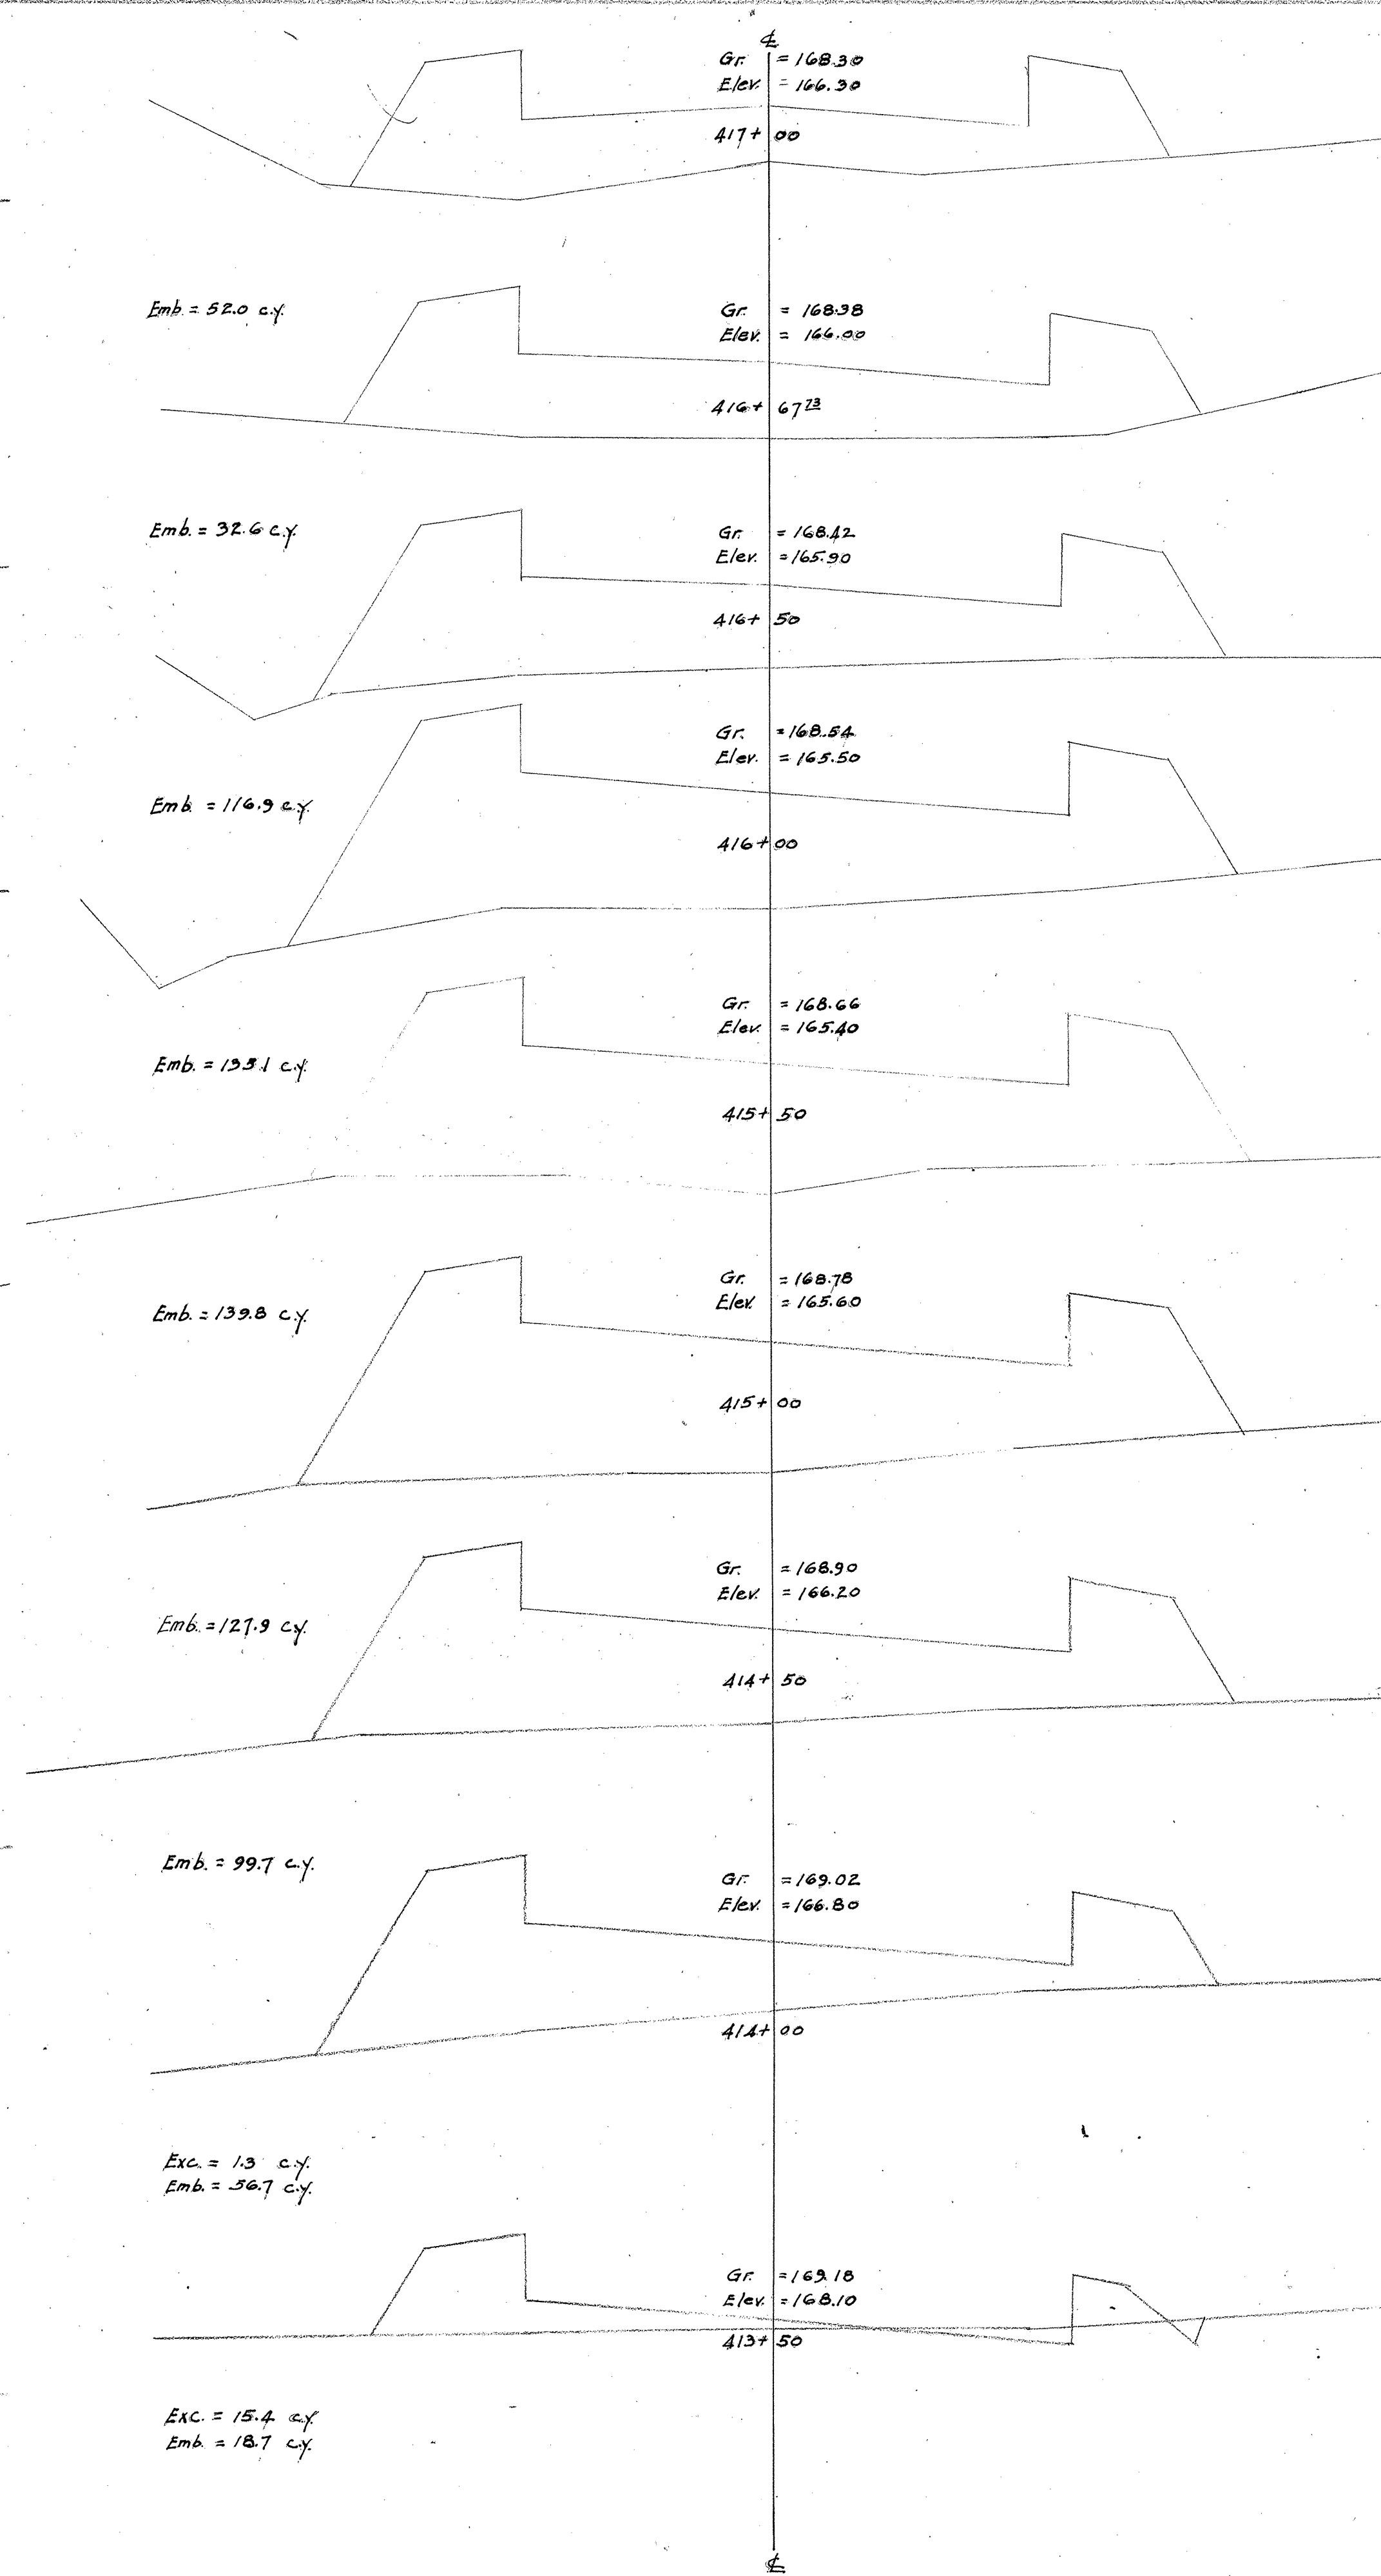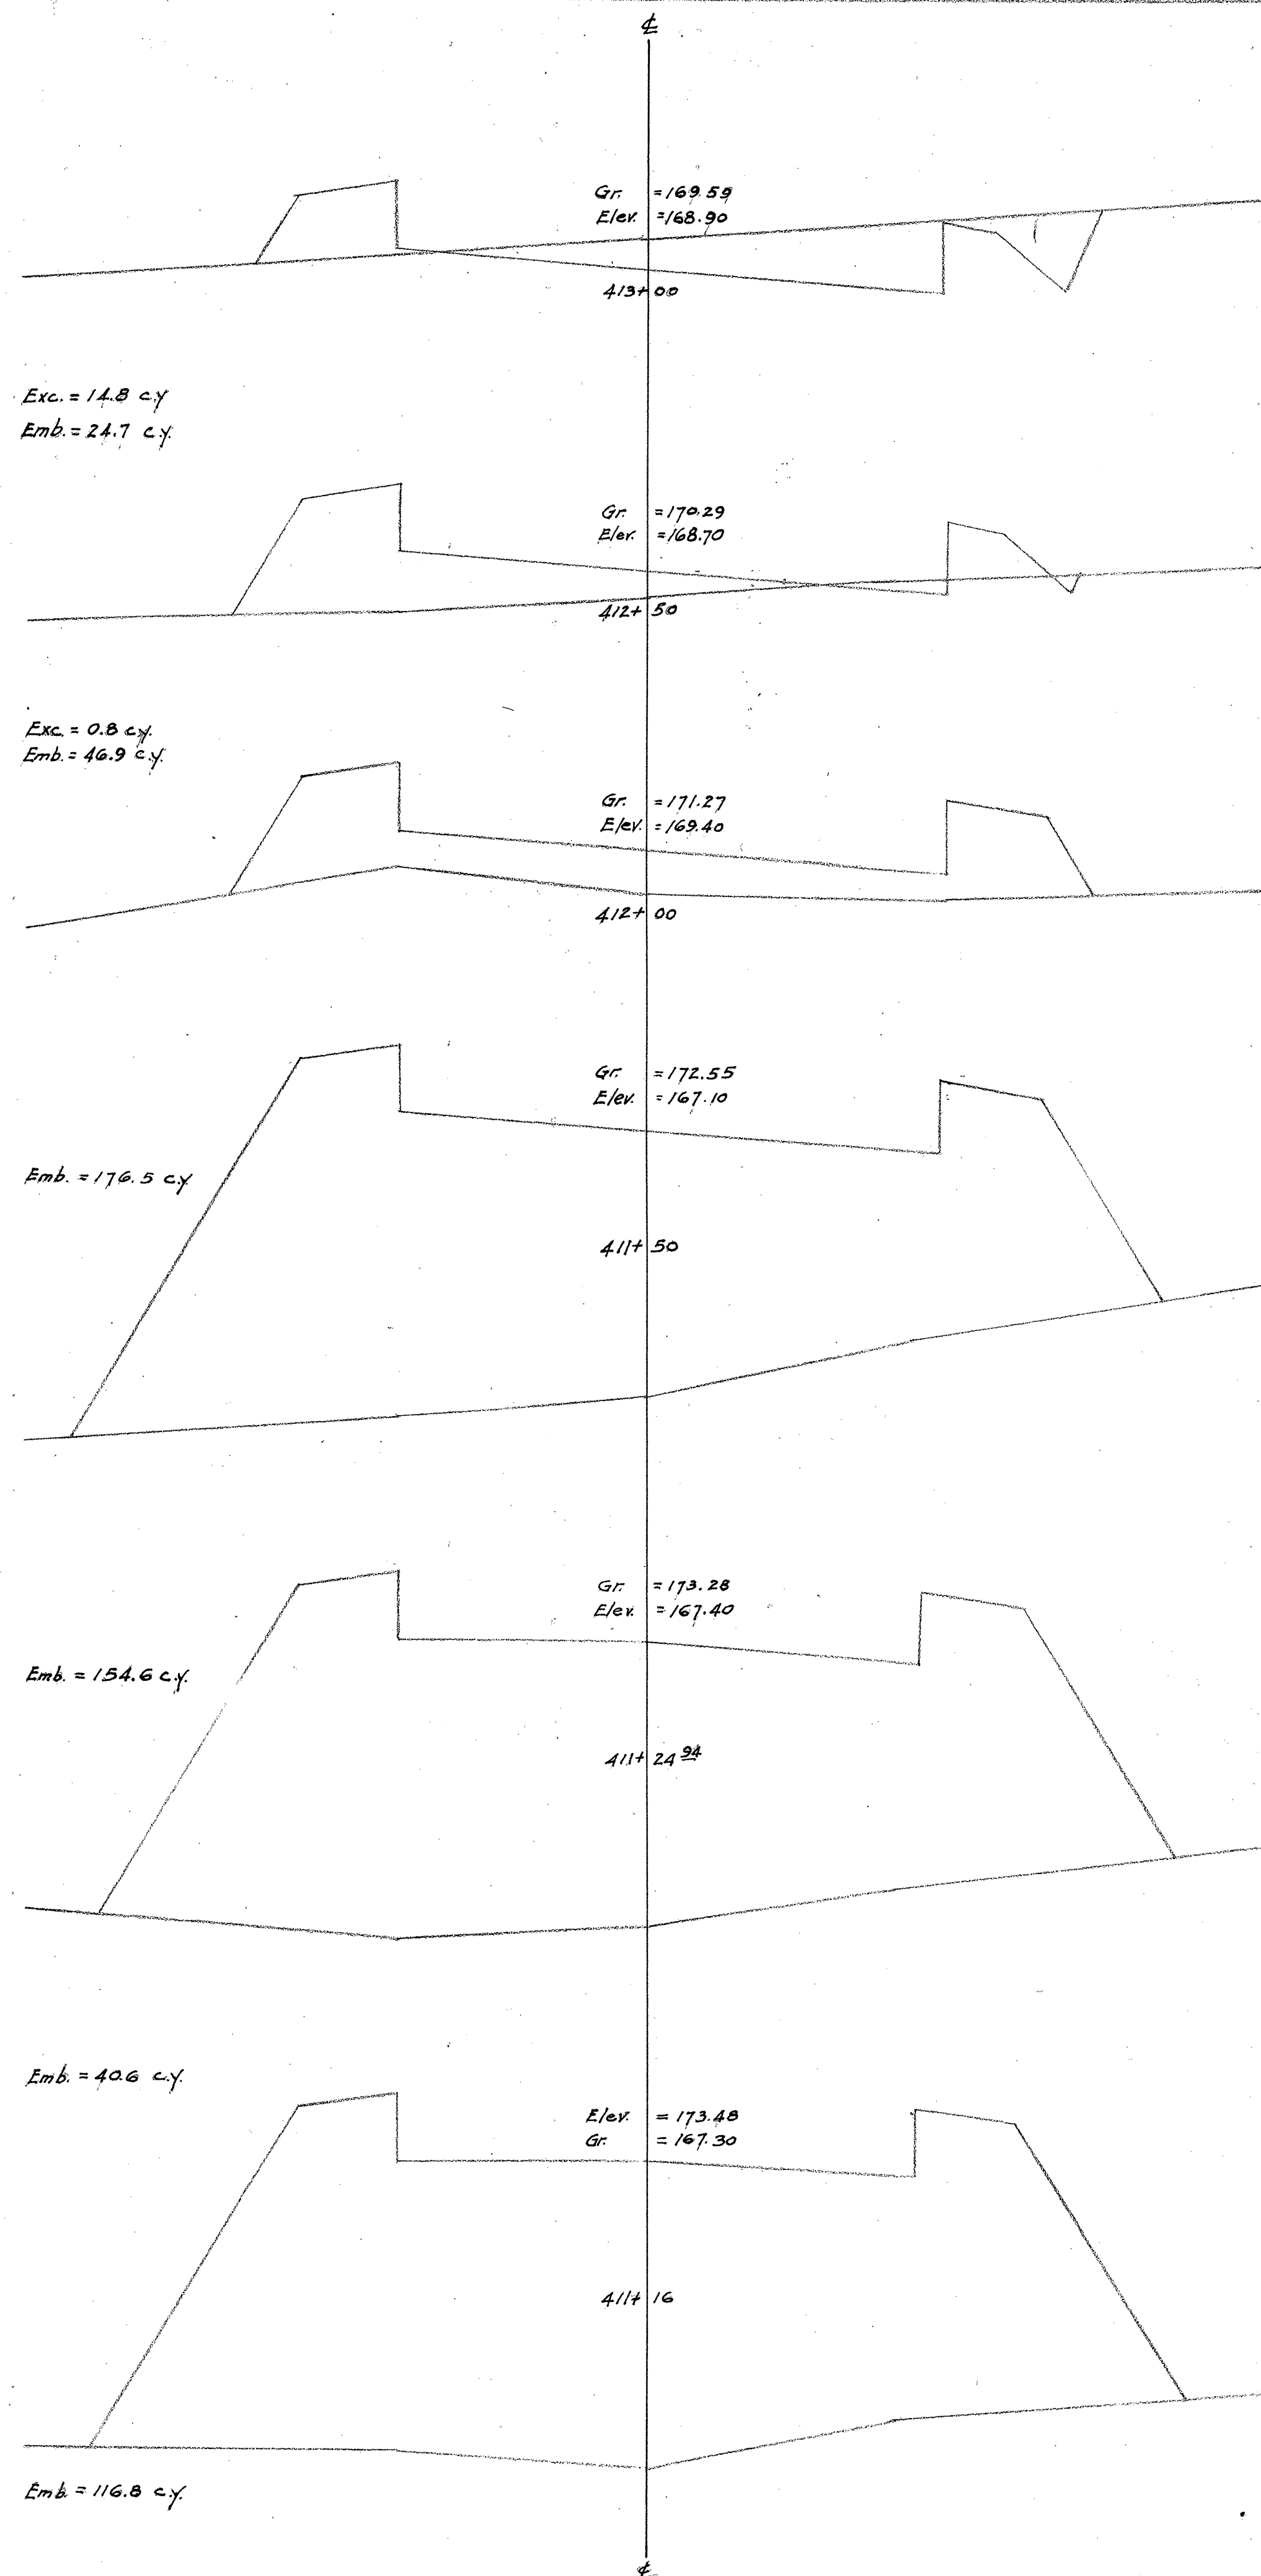

4000.68


OFFICE OF THE CITY & COUNTY ENGINEER HONOLULU, HAWAII	
WAIANAE ROAD SECOND UNIT. CROSS SECTIONS.	
ENGINEER	DATE
DRAFTSMAN	SCALE 1" = 2' - Hor. 1" = 5'
APPROVED	CITY AND COUNTY ENGINEER

P. P. No. 16 Date 11-3-25

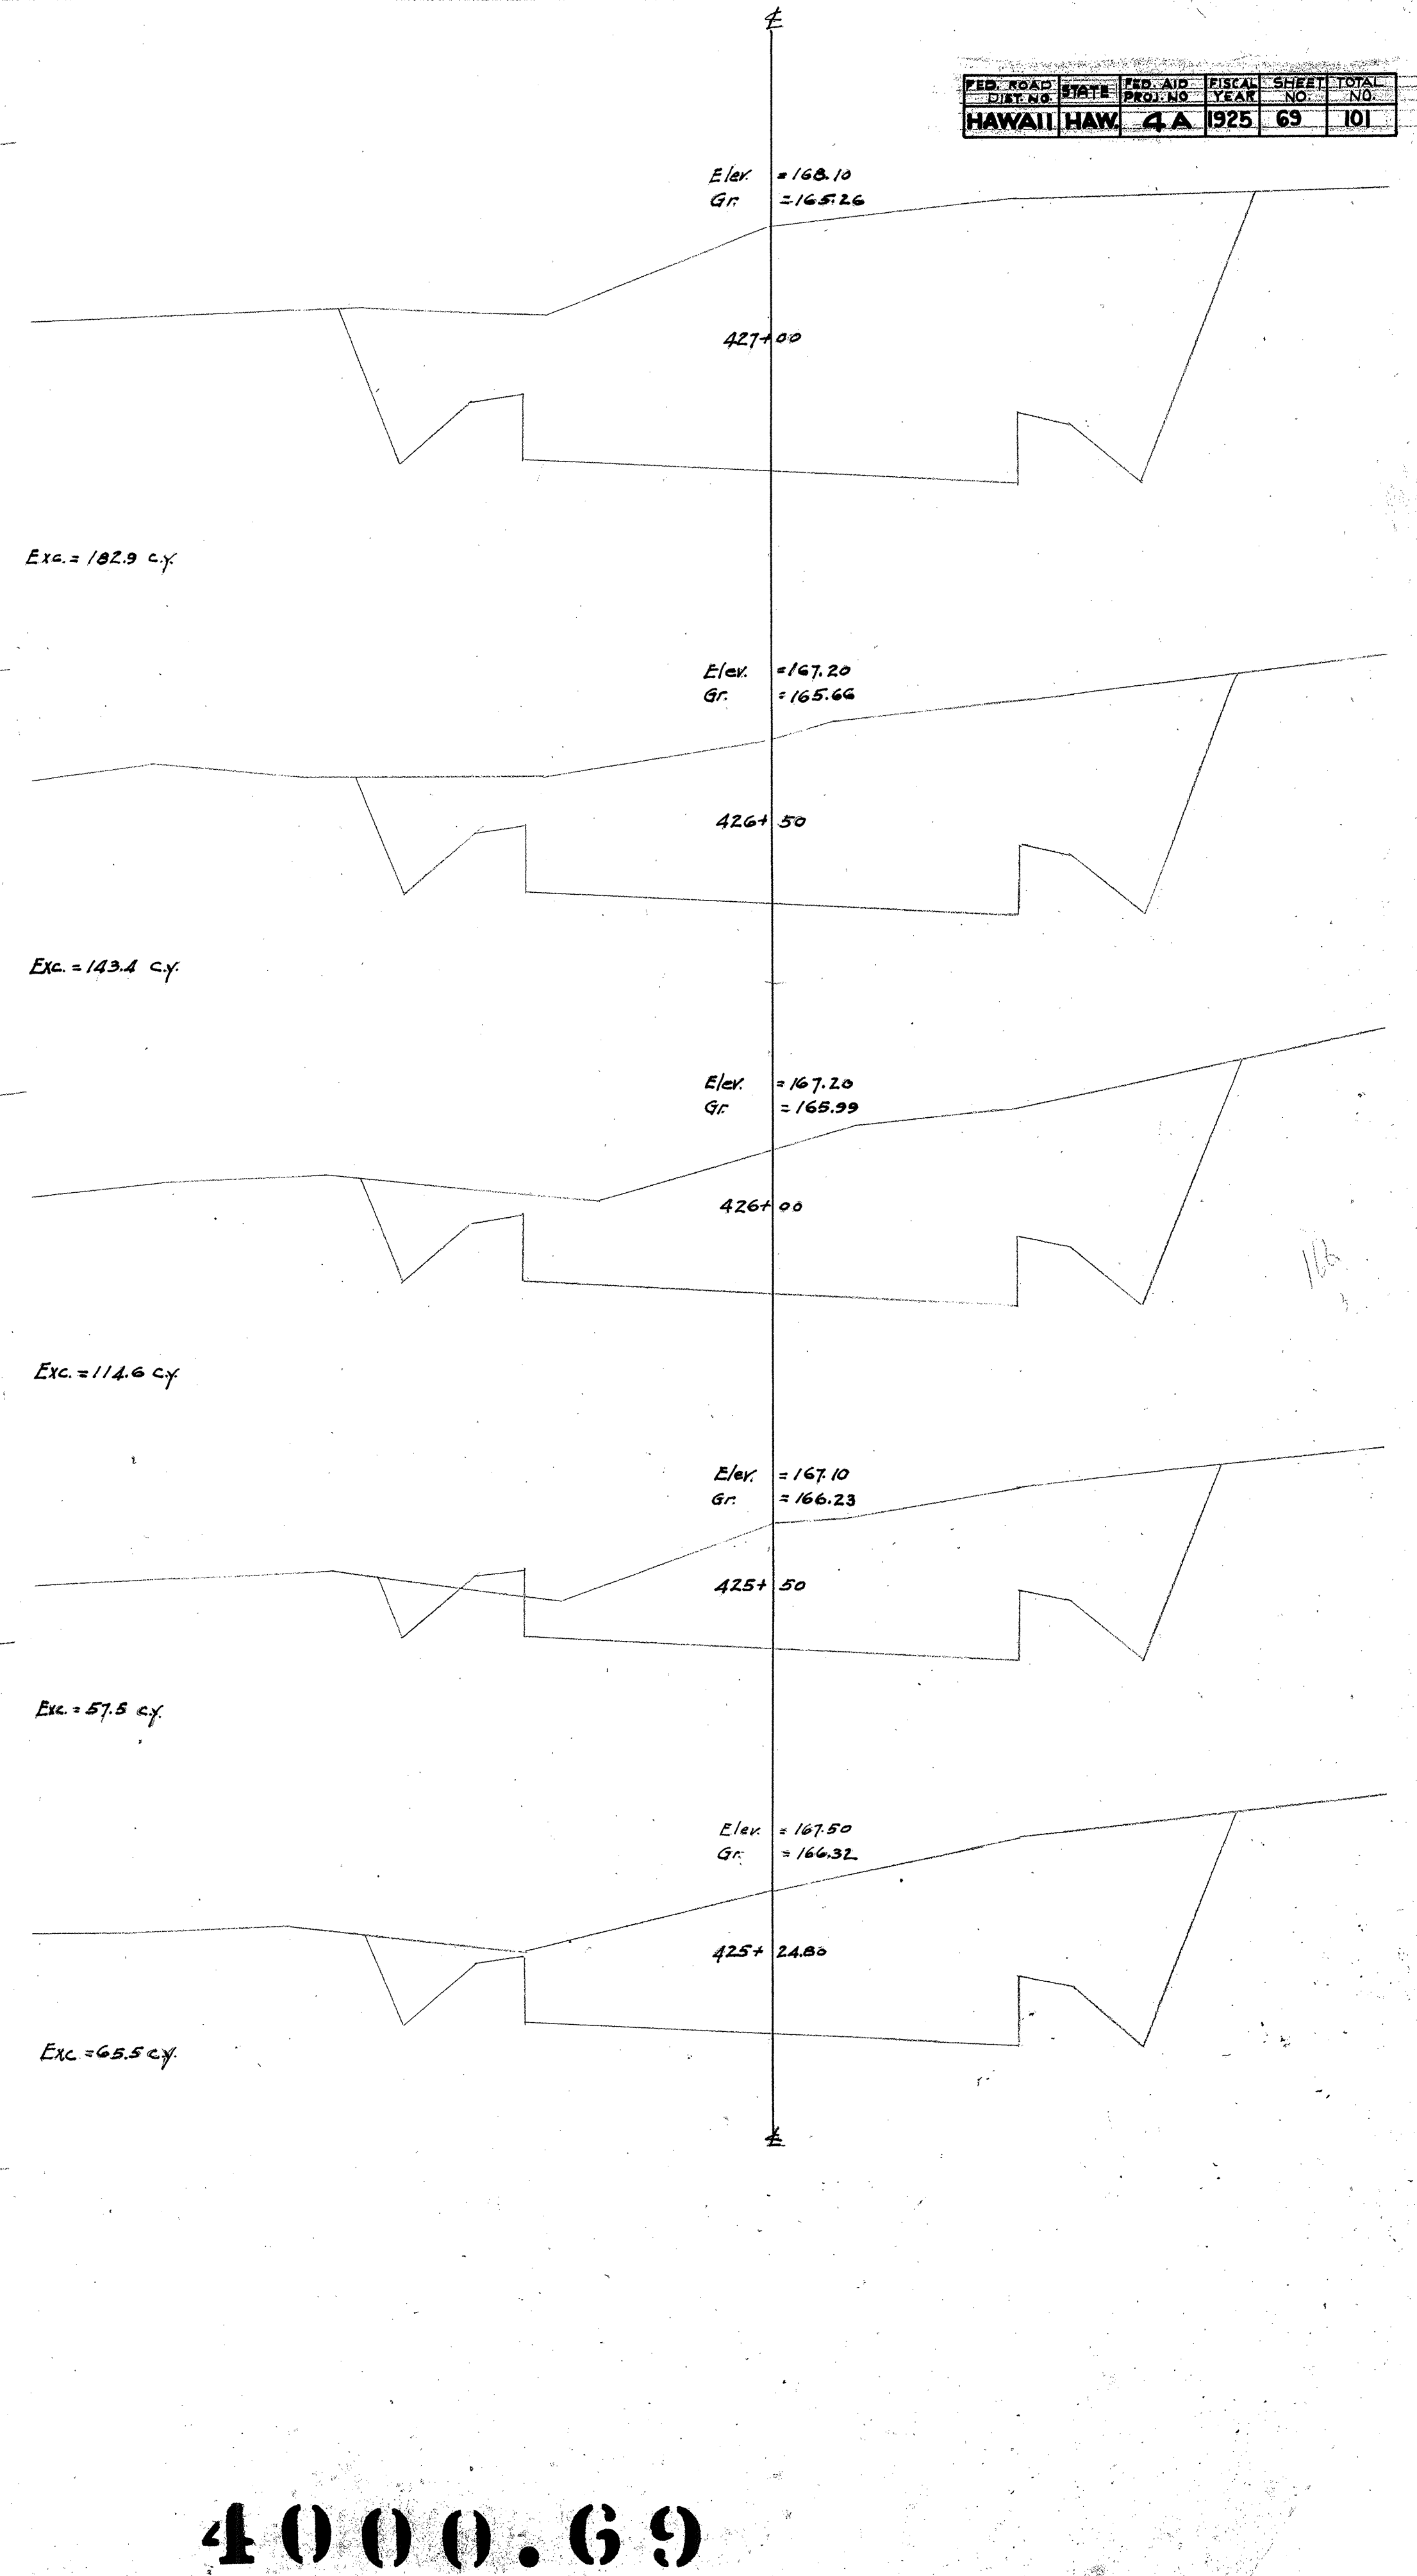
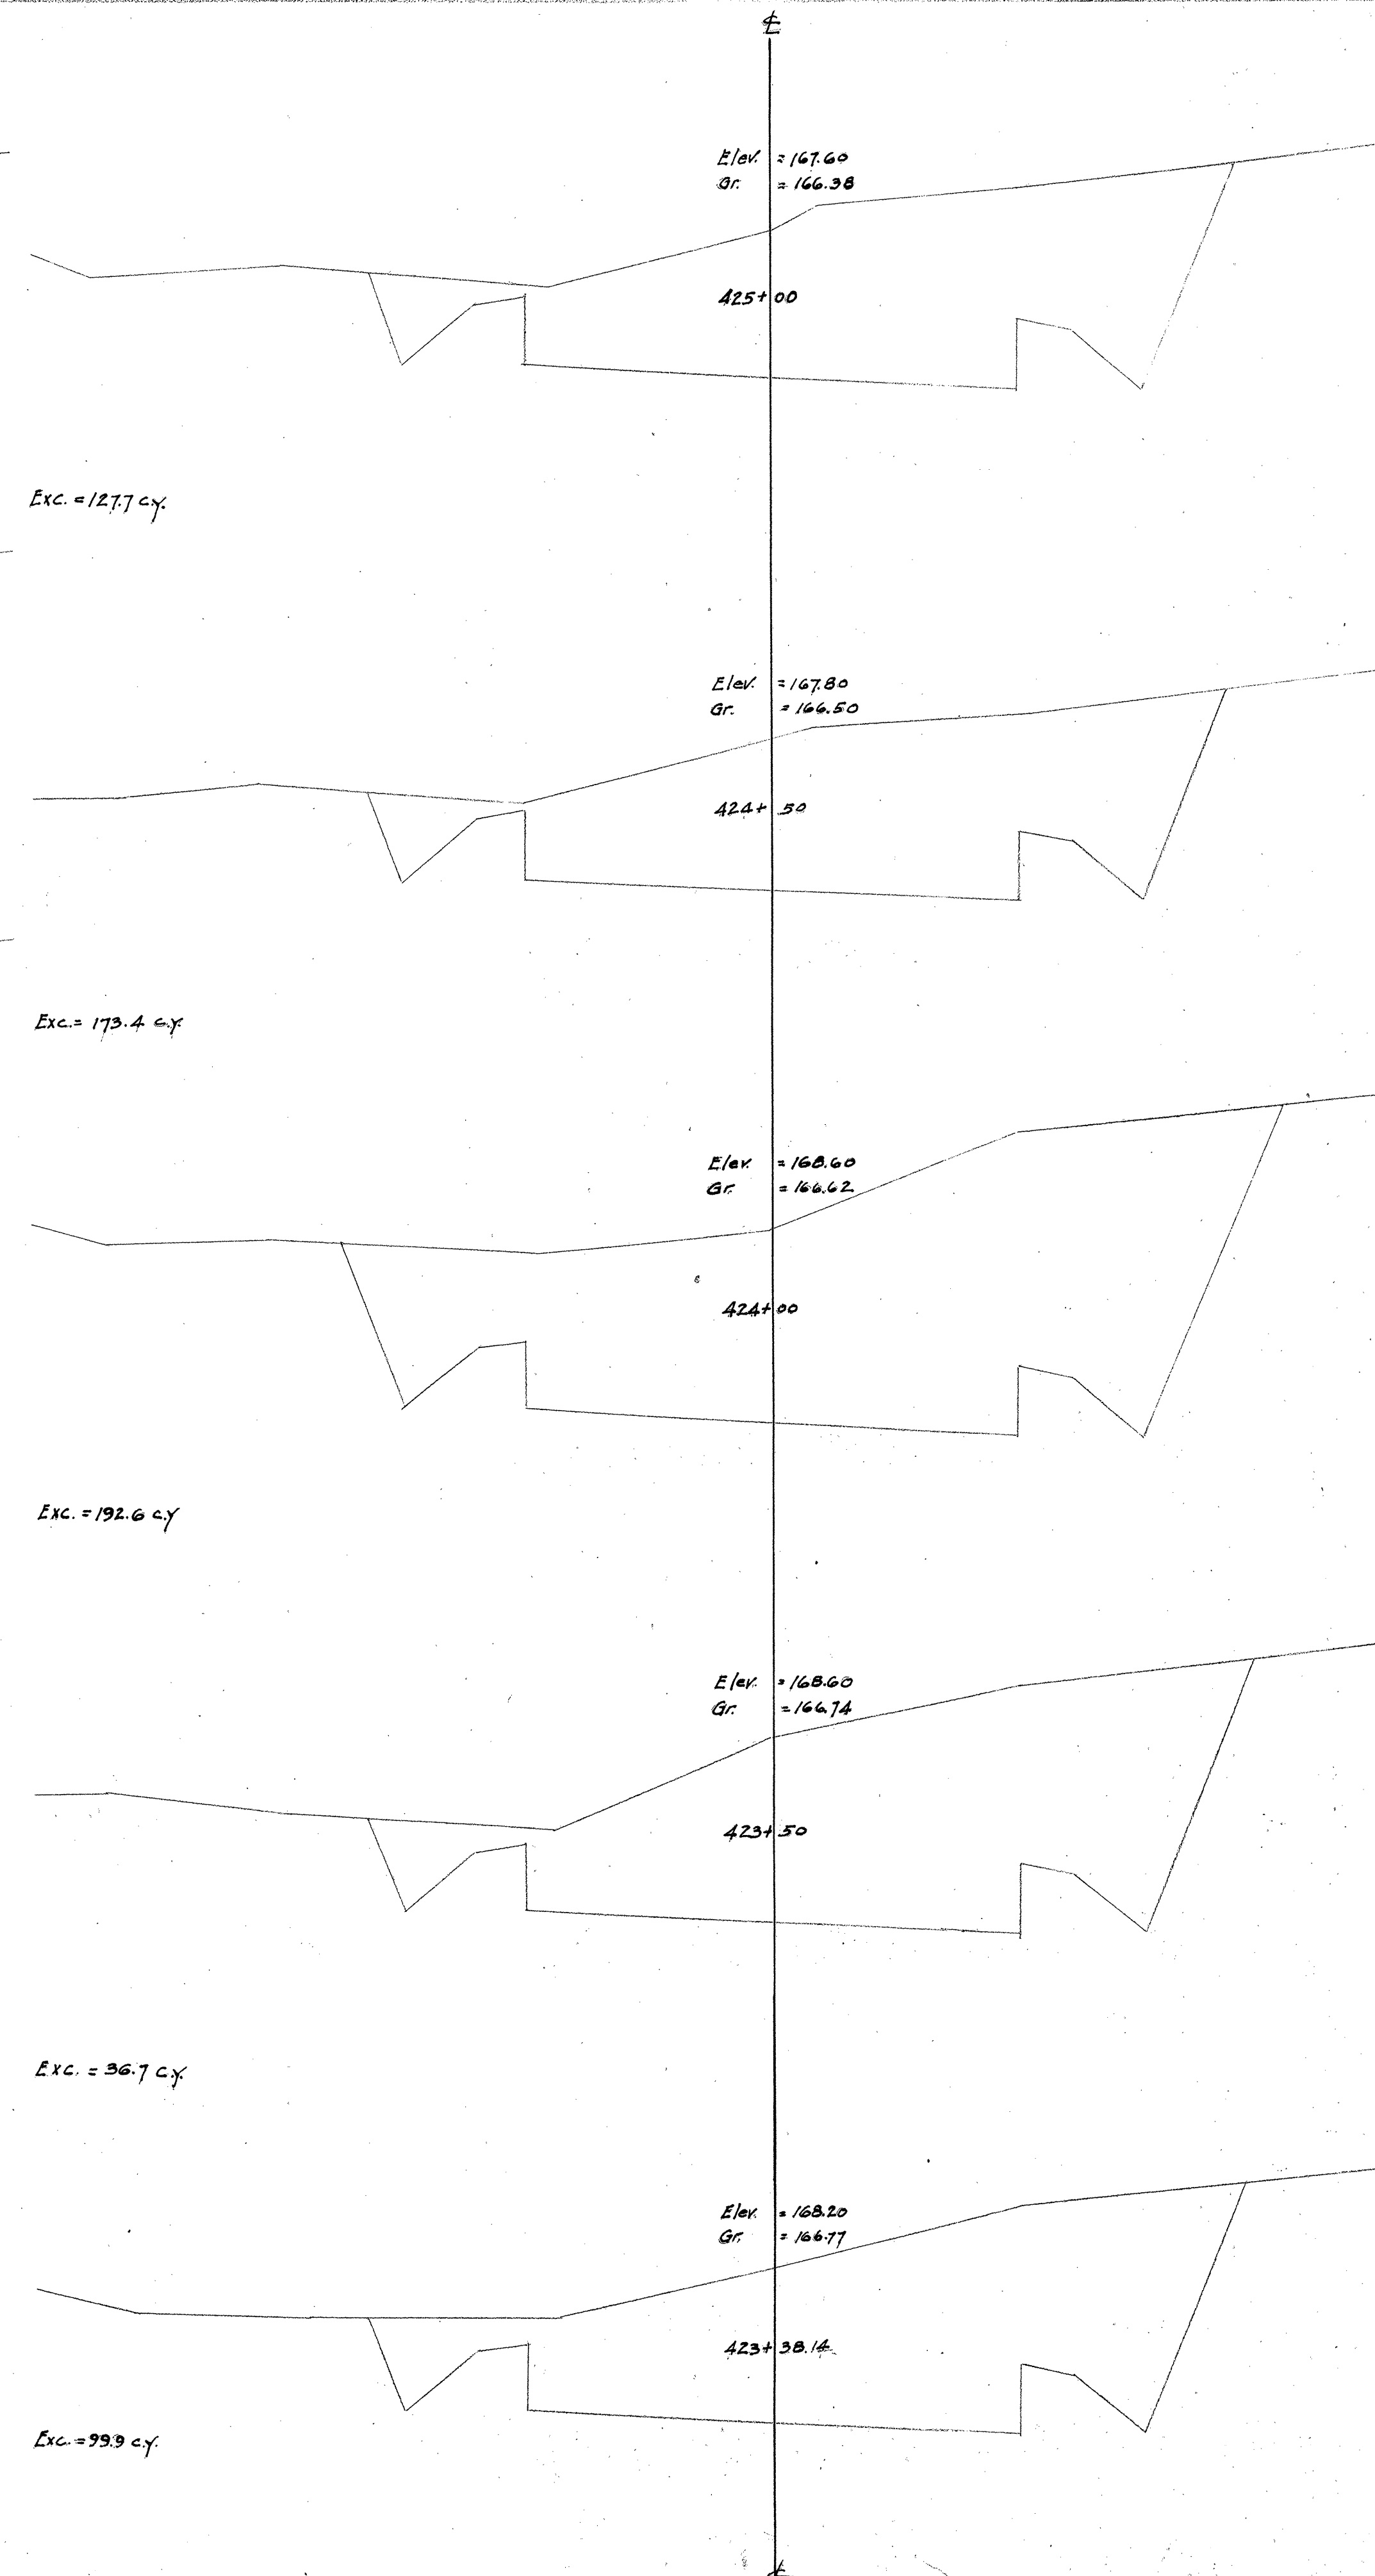
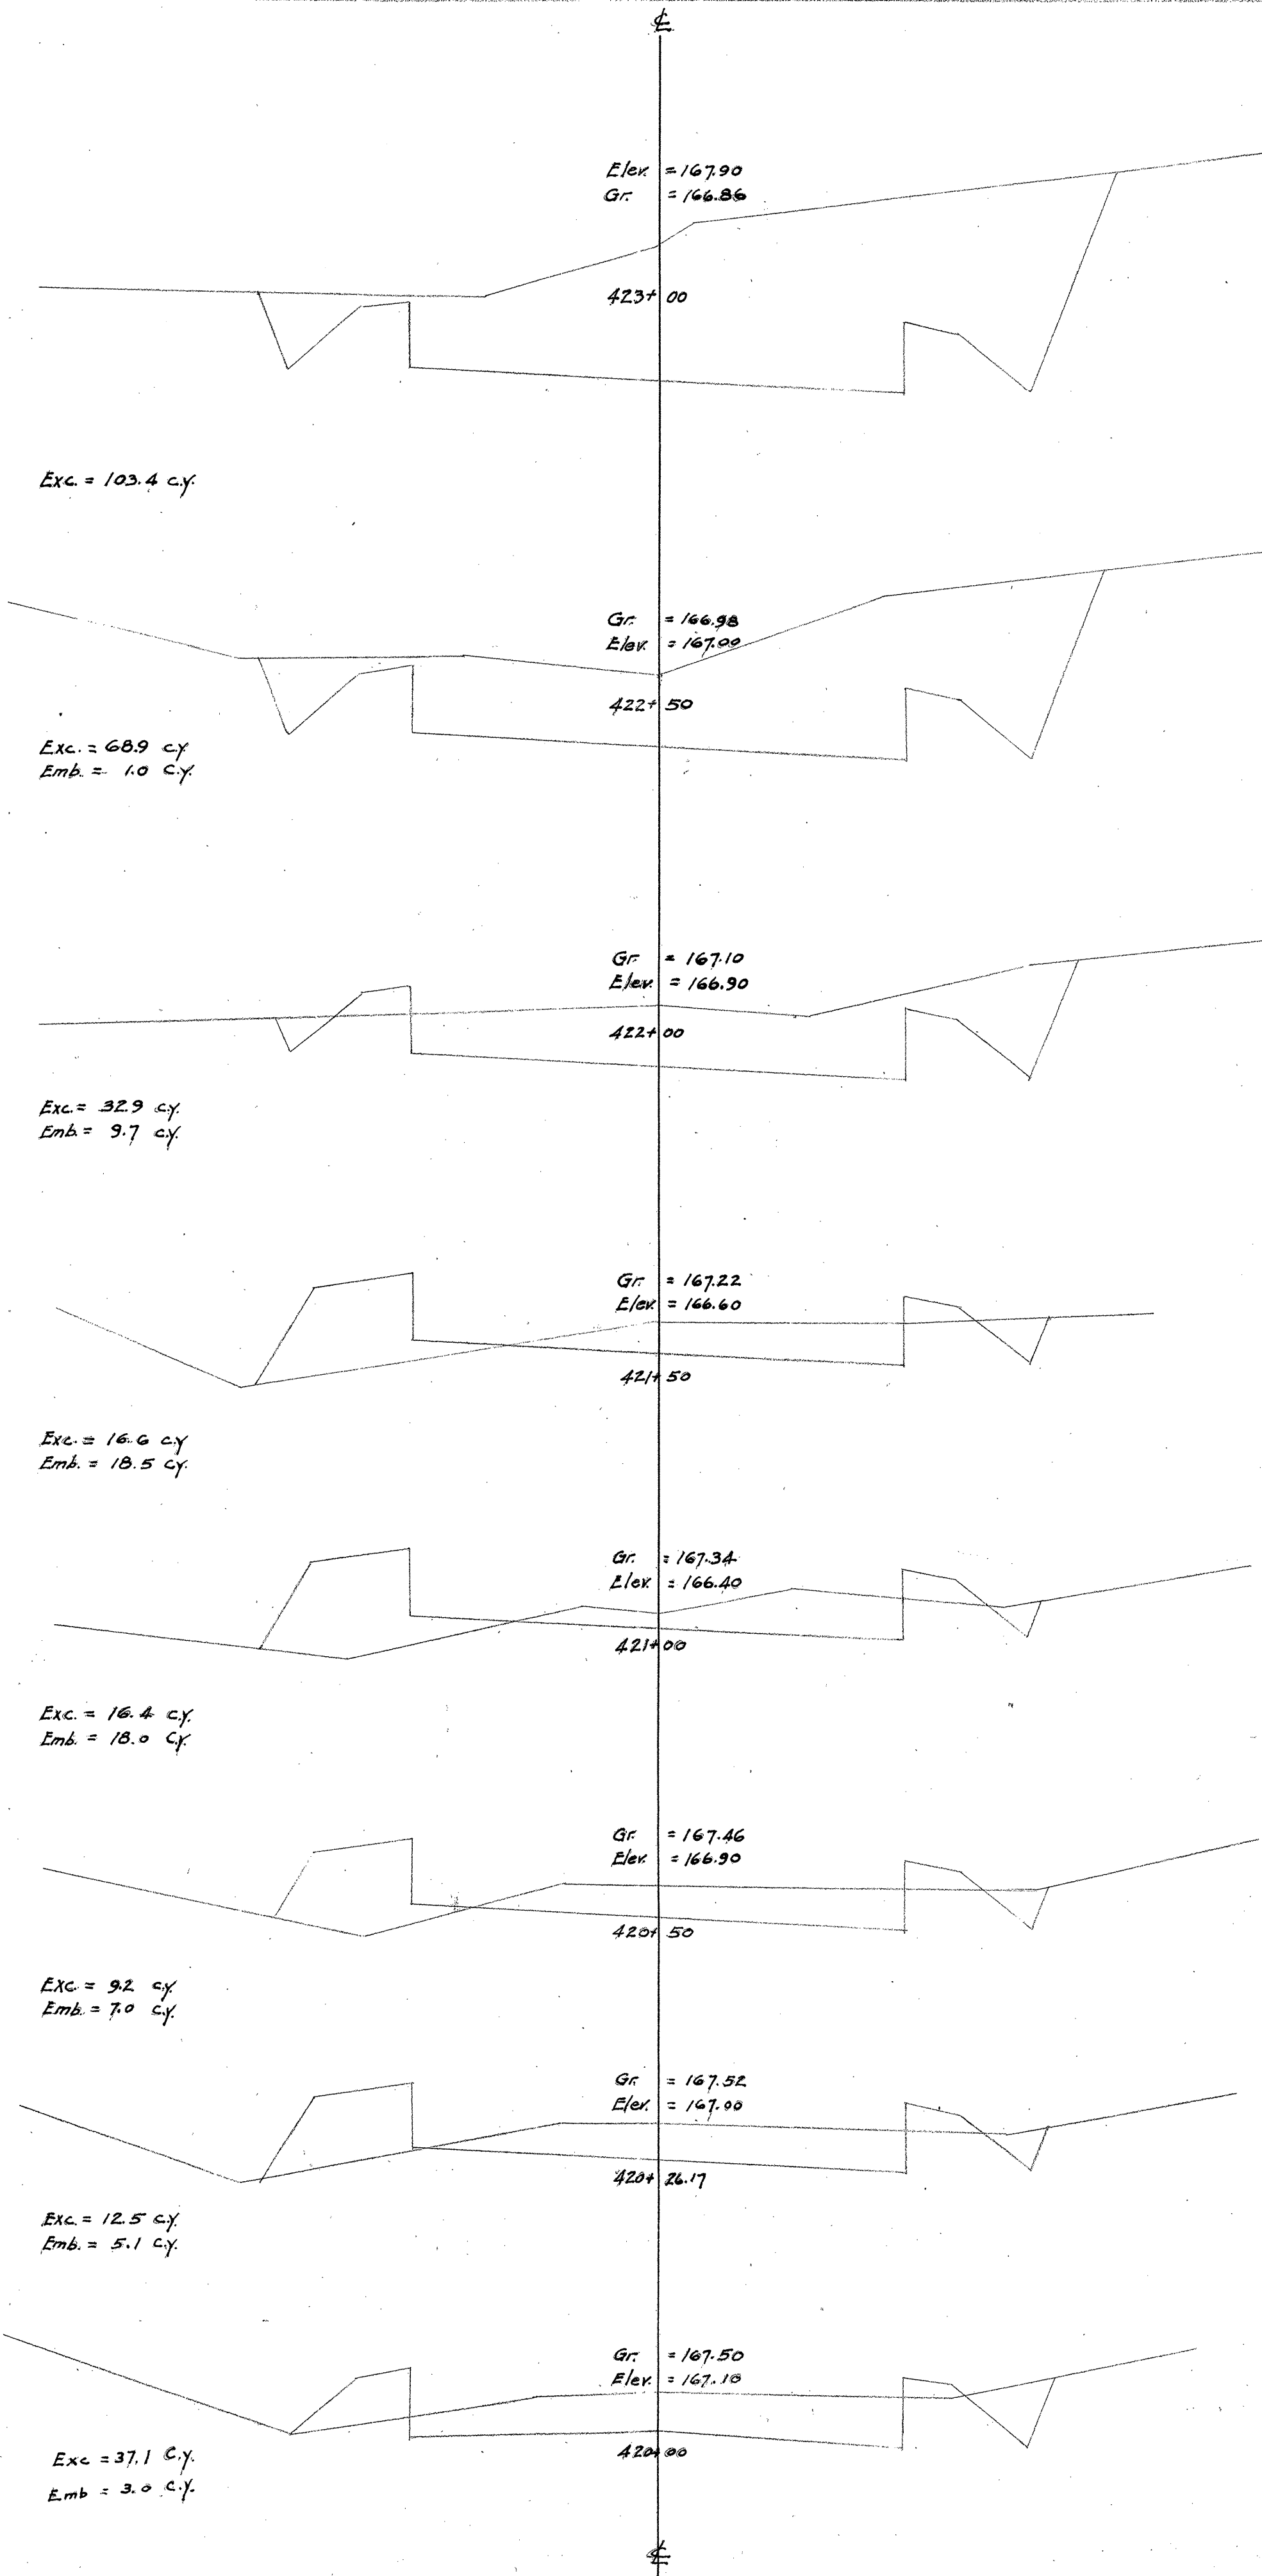


4000.69




FED. ROAD DIST. NO.	STATE	FED. AID PROJ. NO.	FISCAL YEAR	SHEET NO.	TOTAL SHEETS
HAWAII	HAW.	4-A	1925	70	101

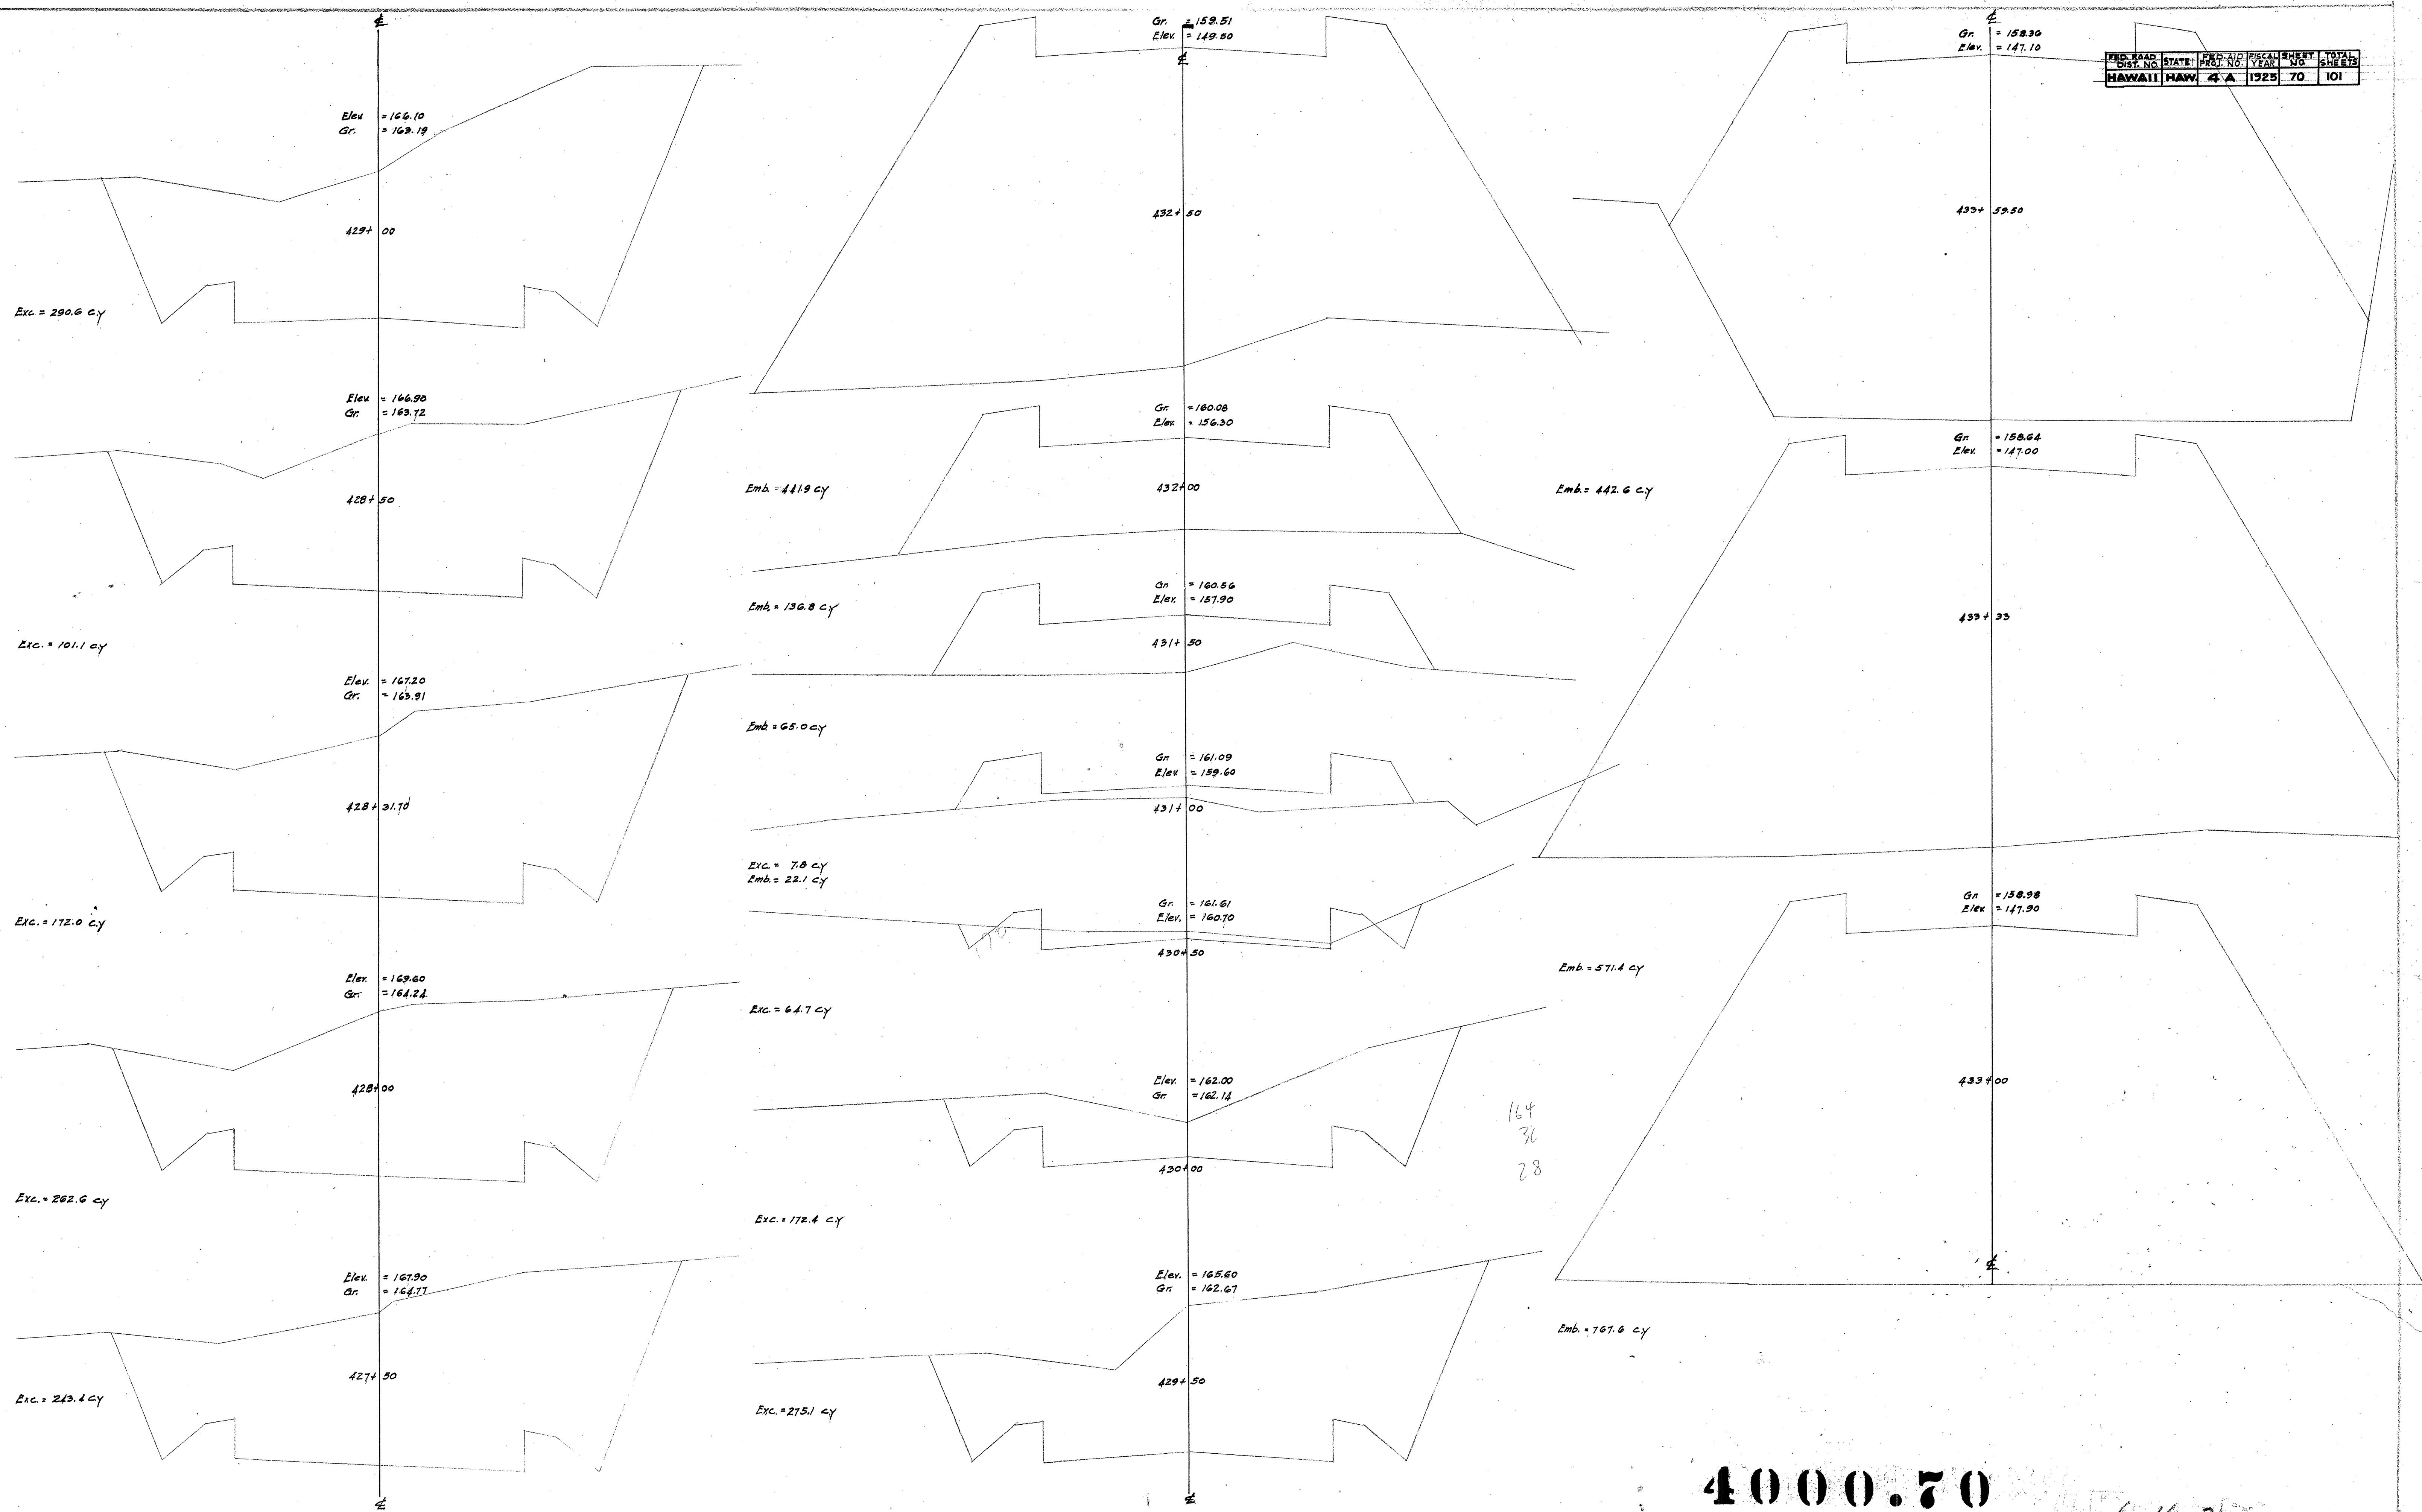




4000.70

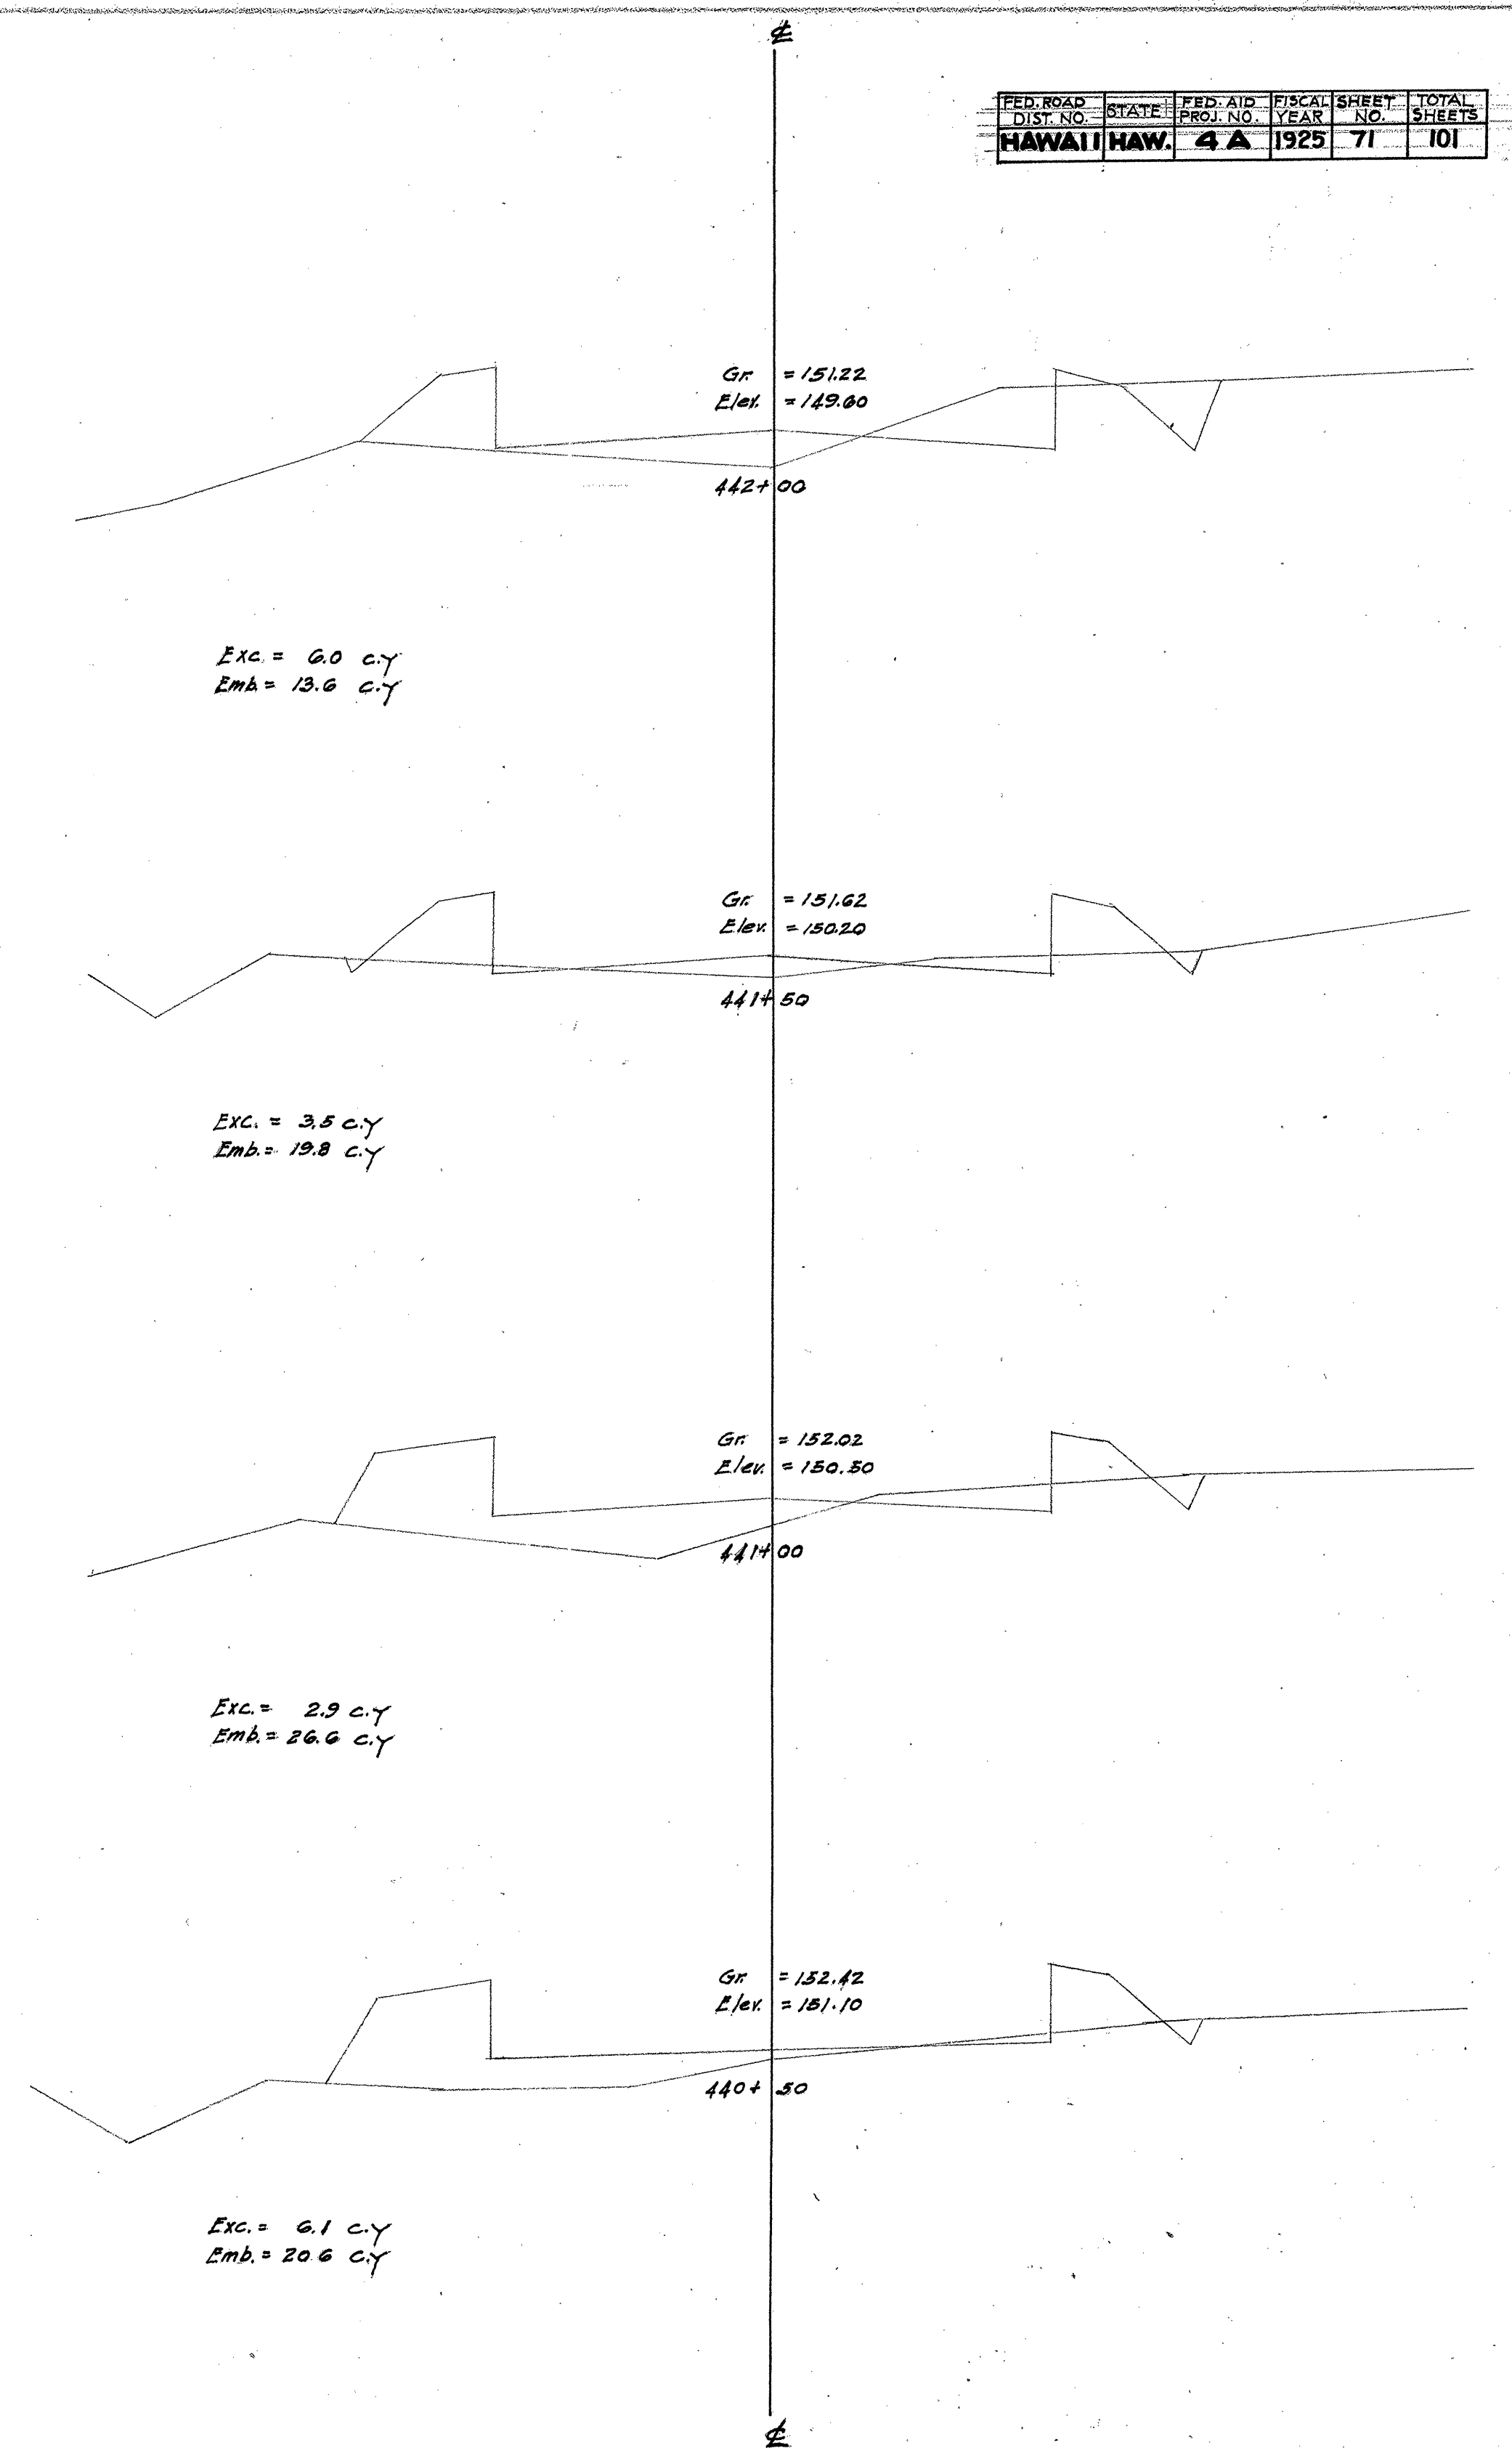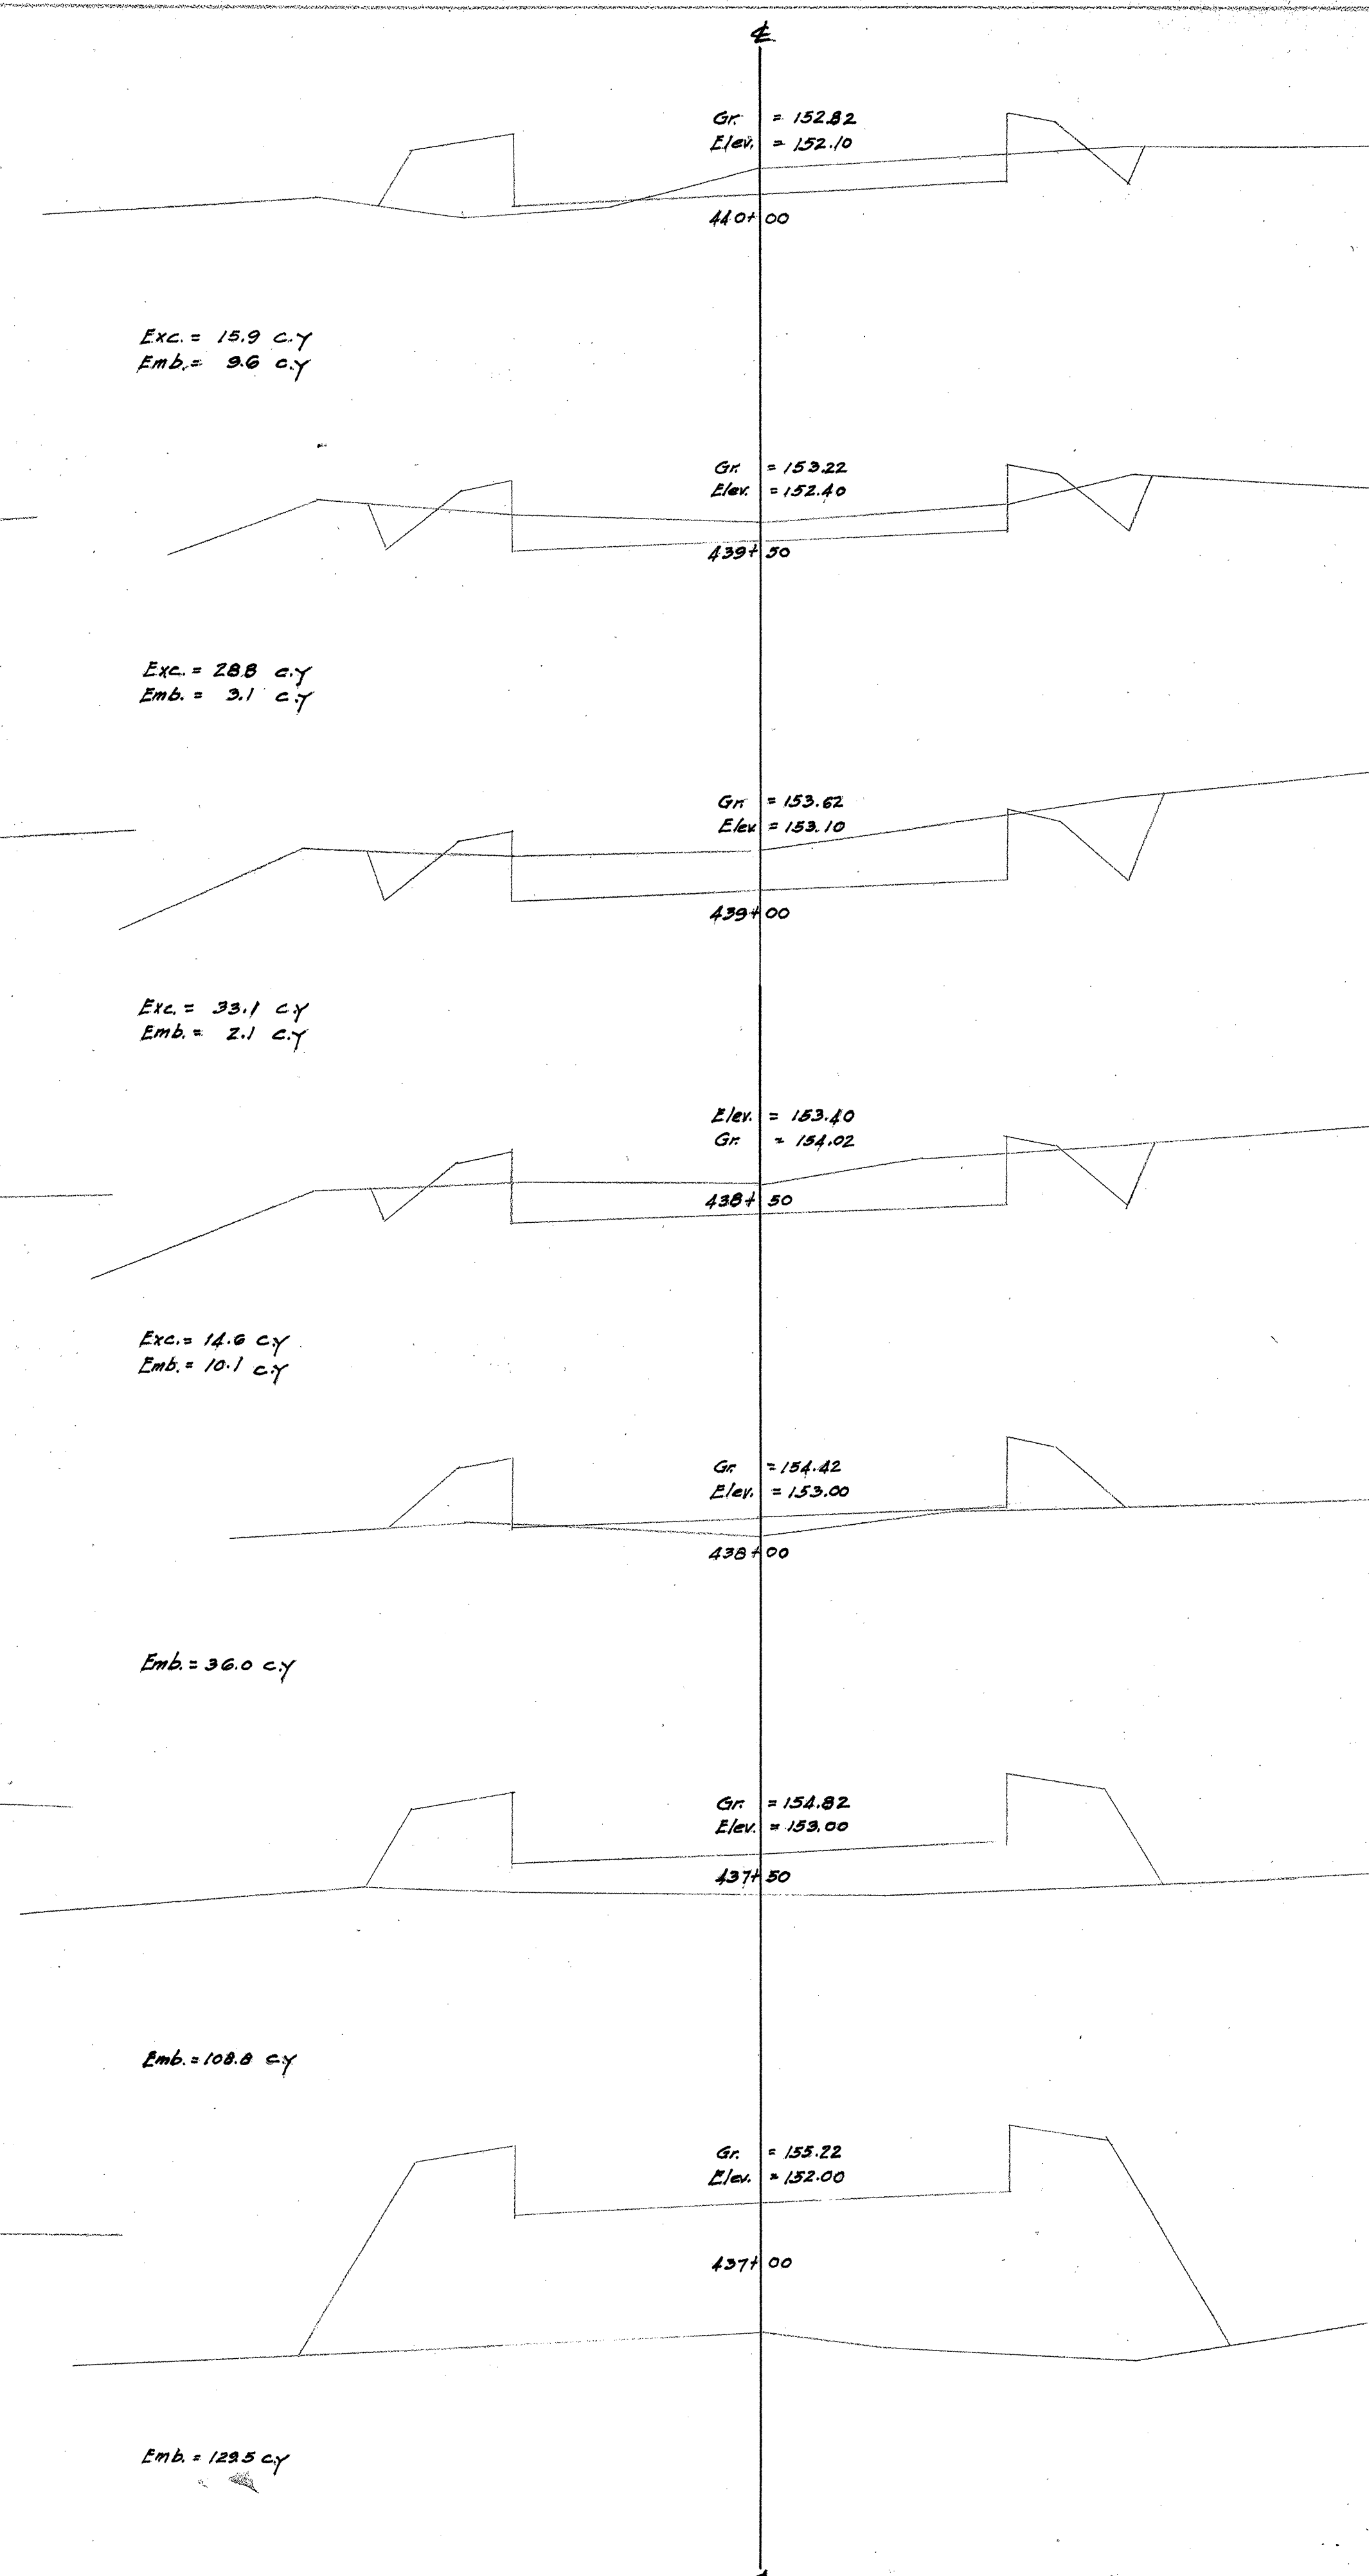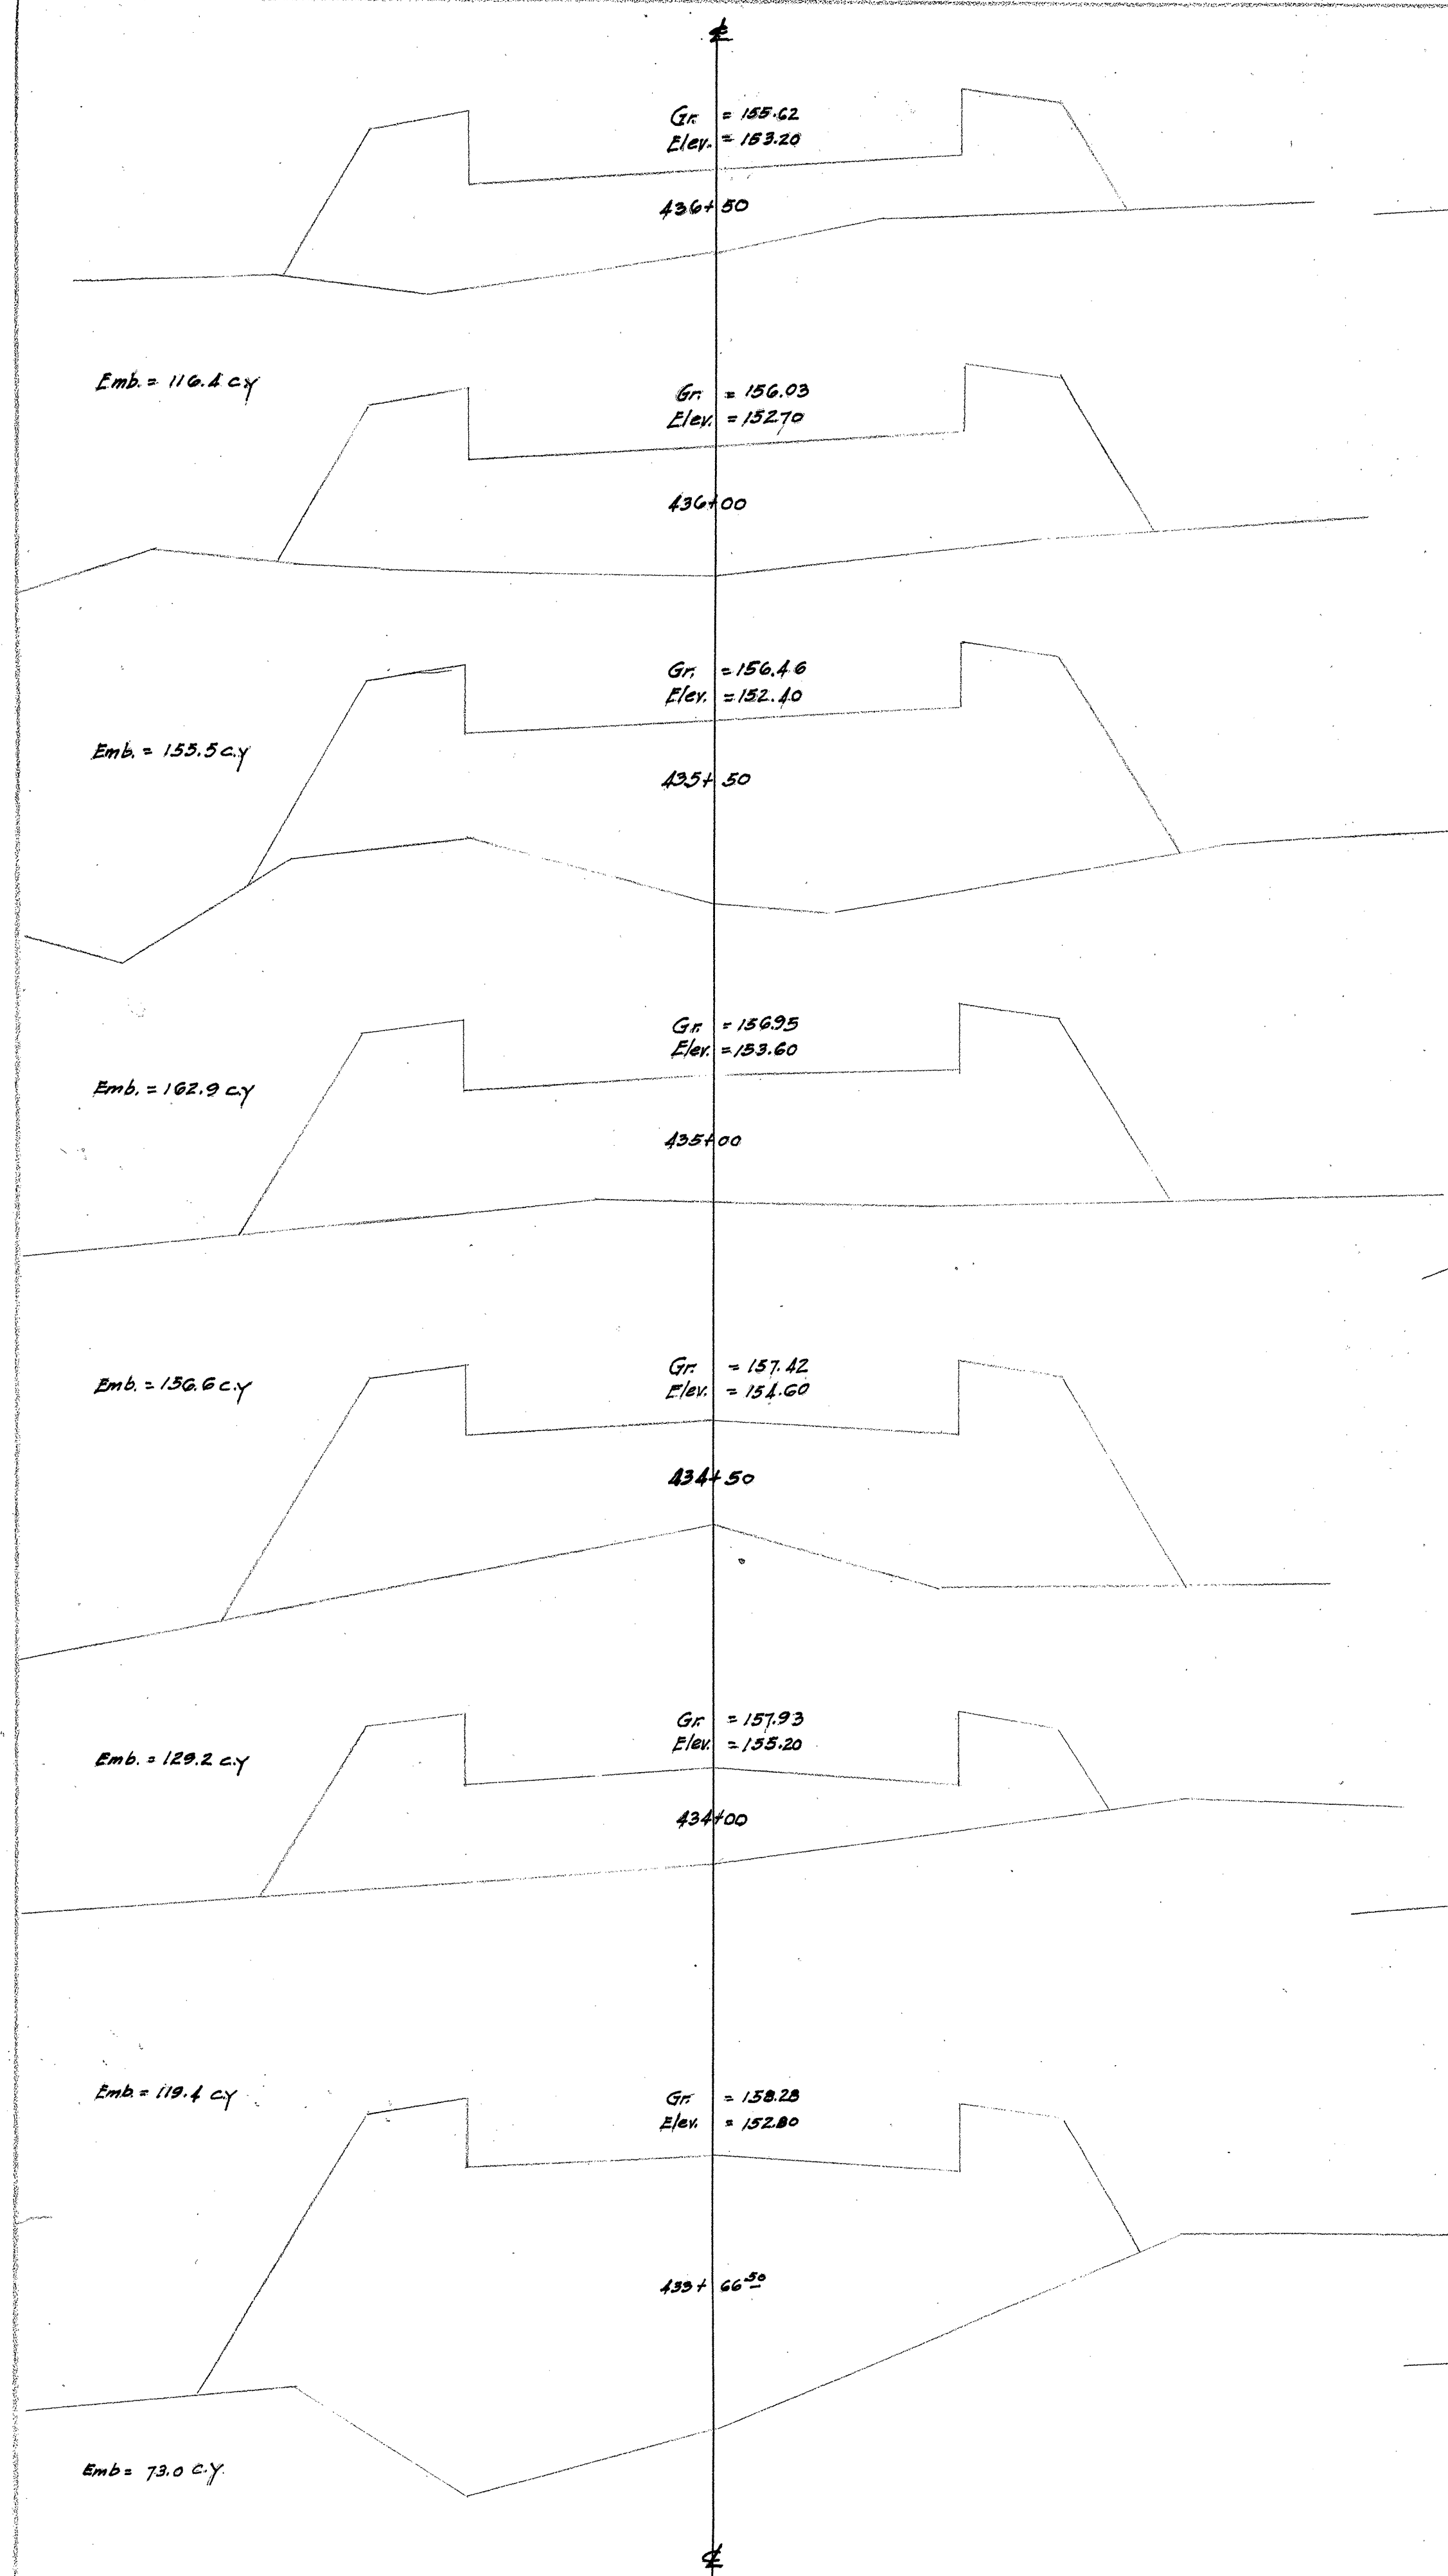

4000.71

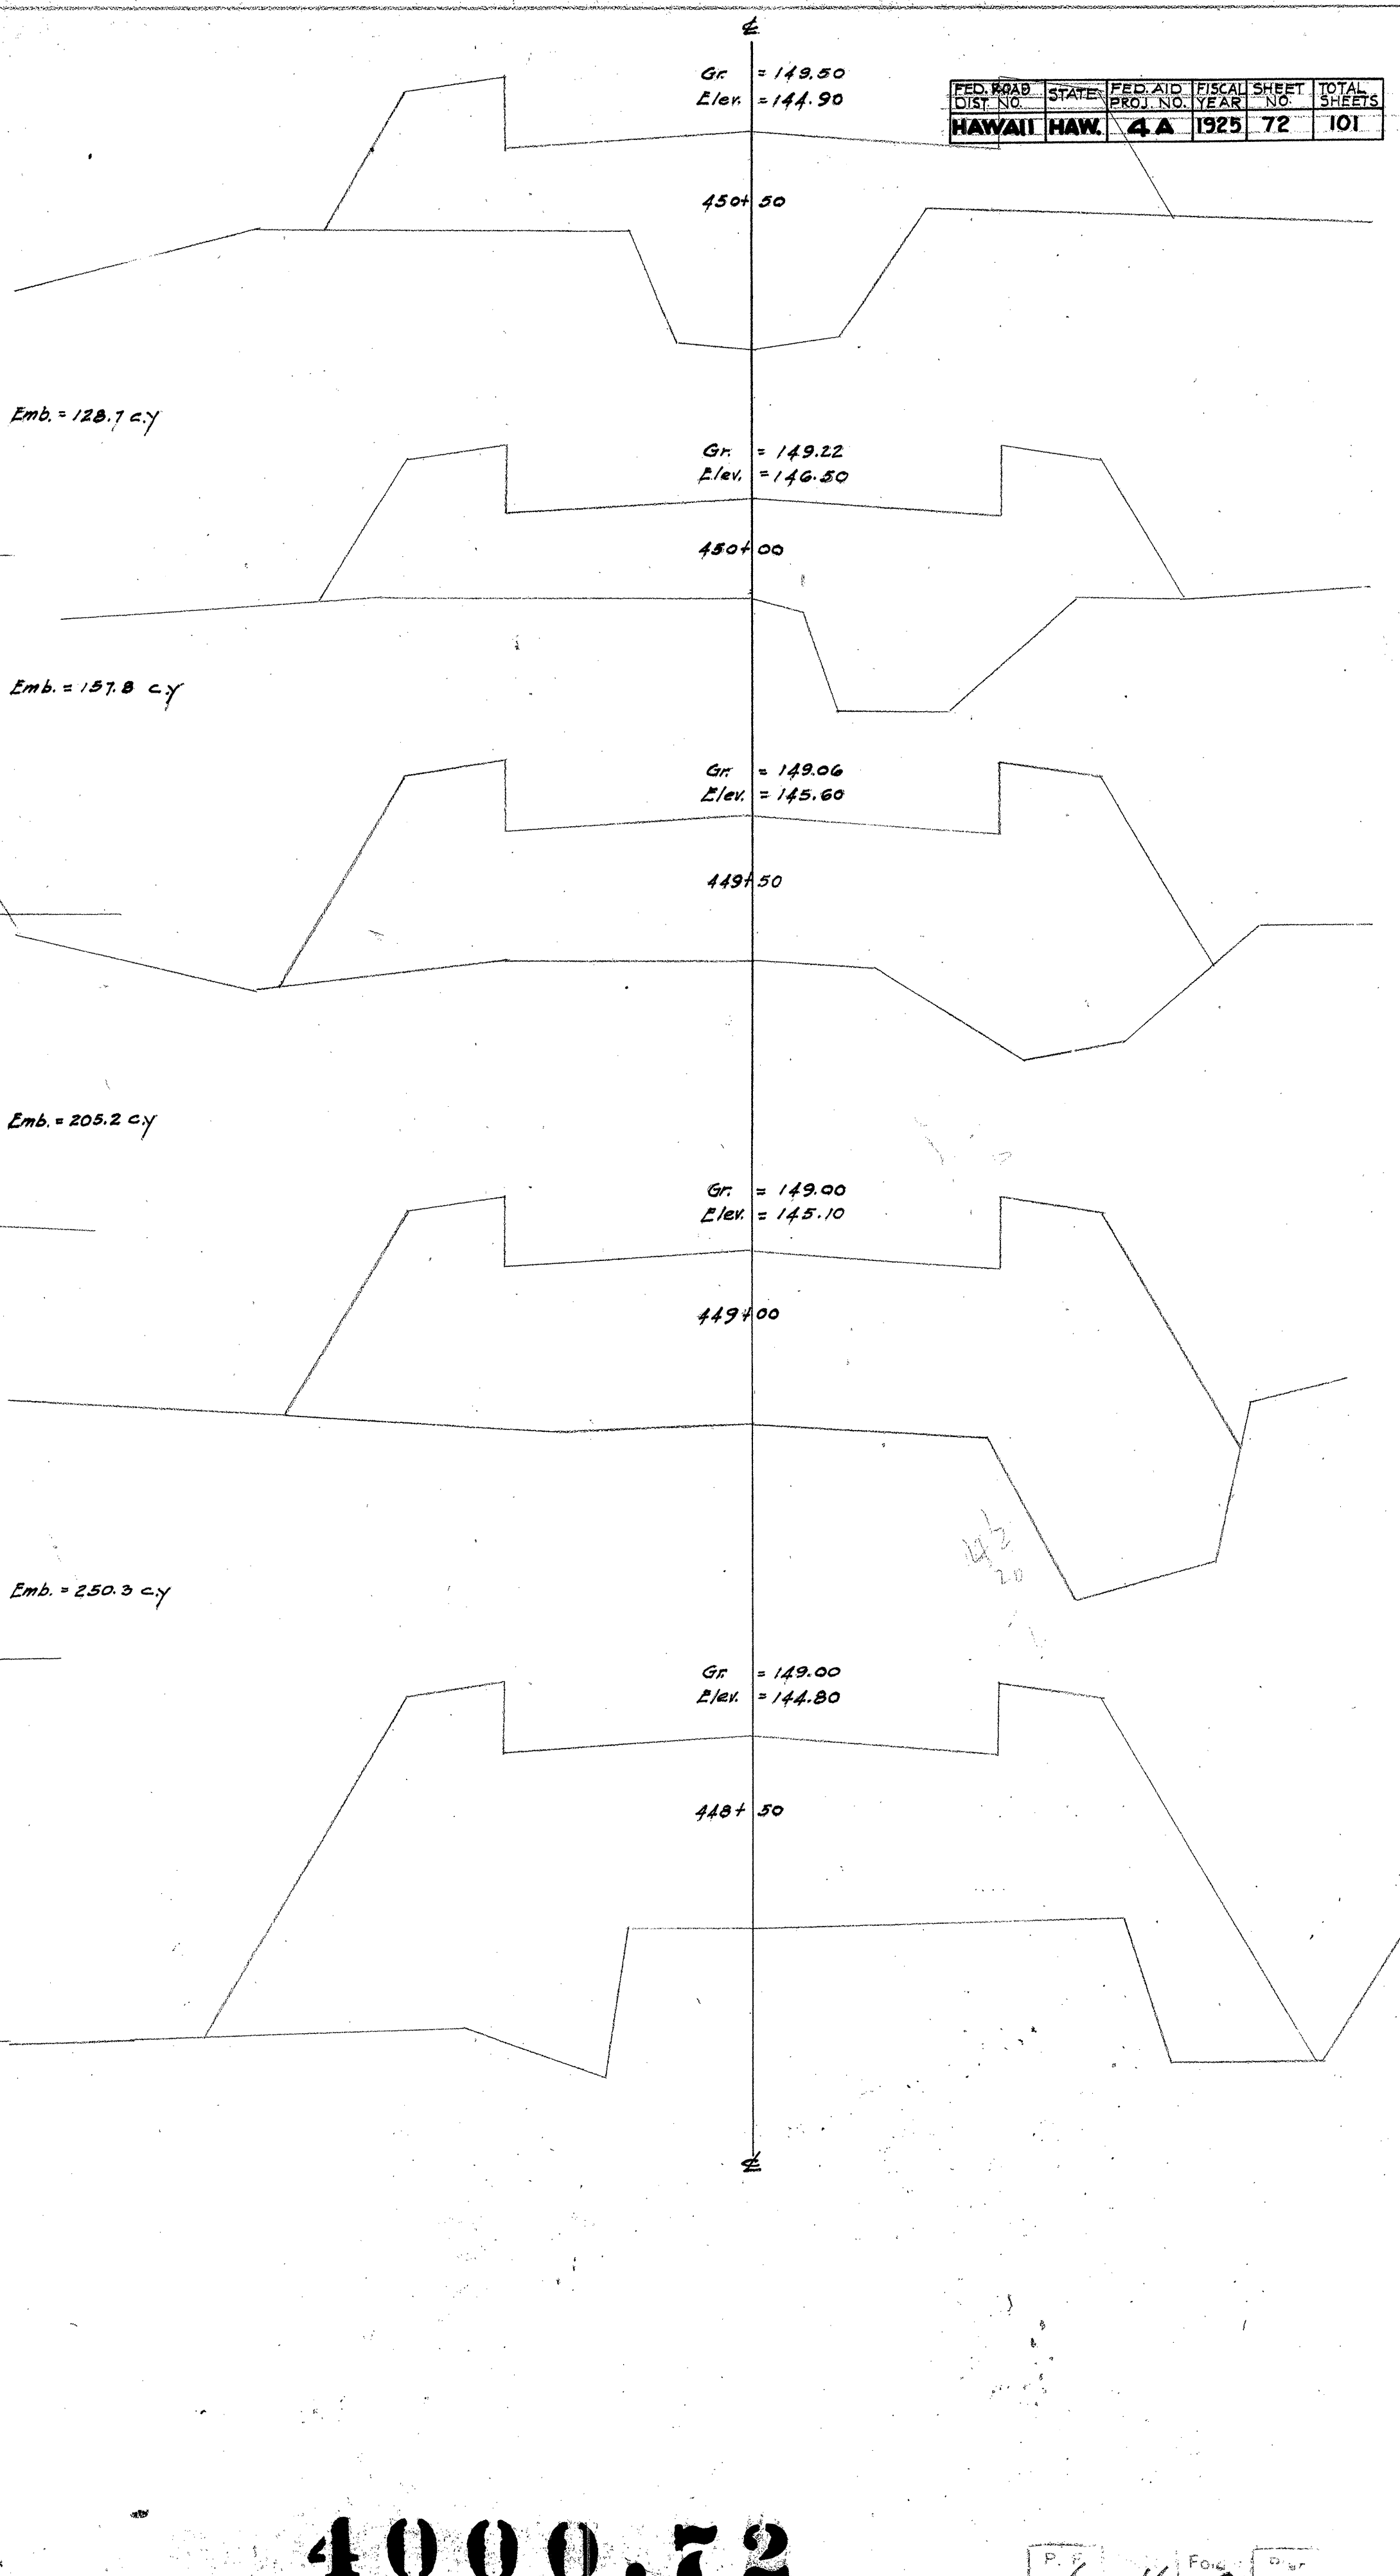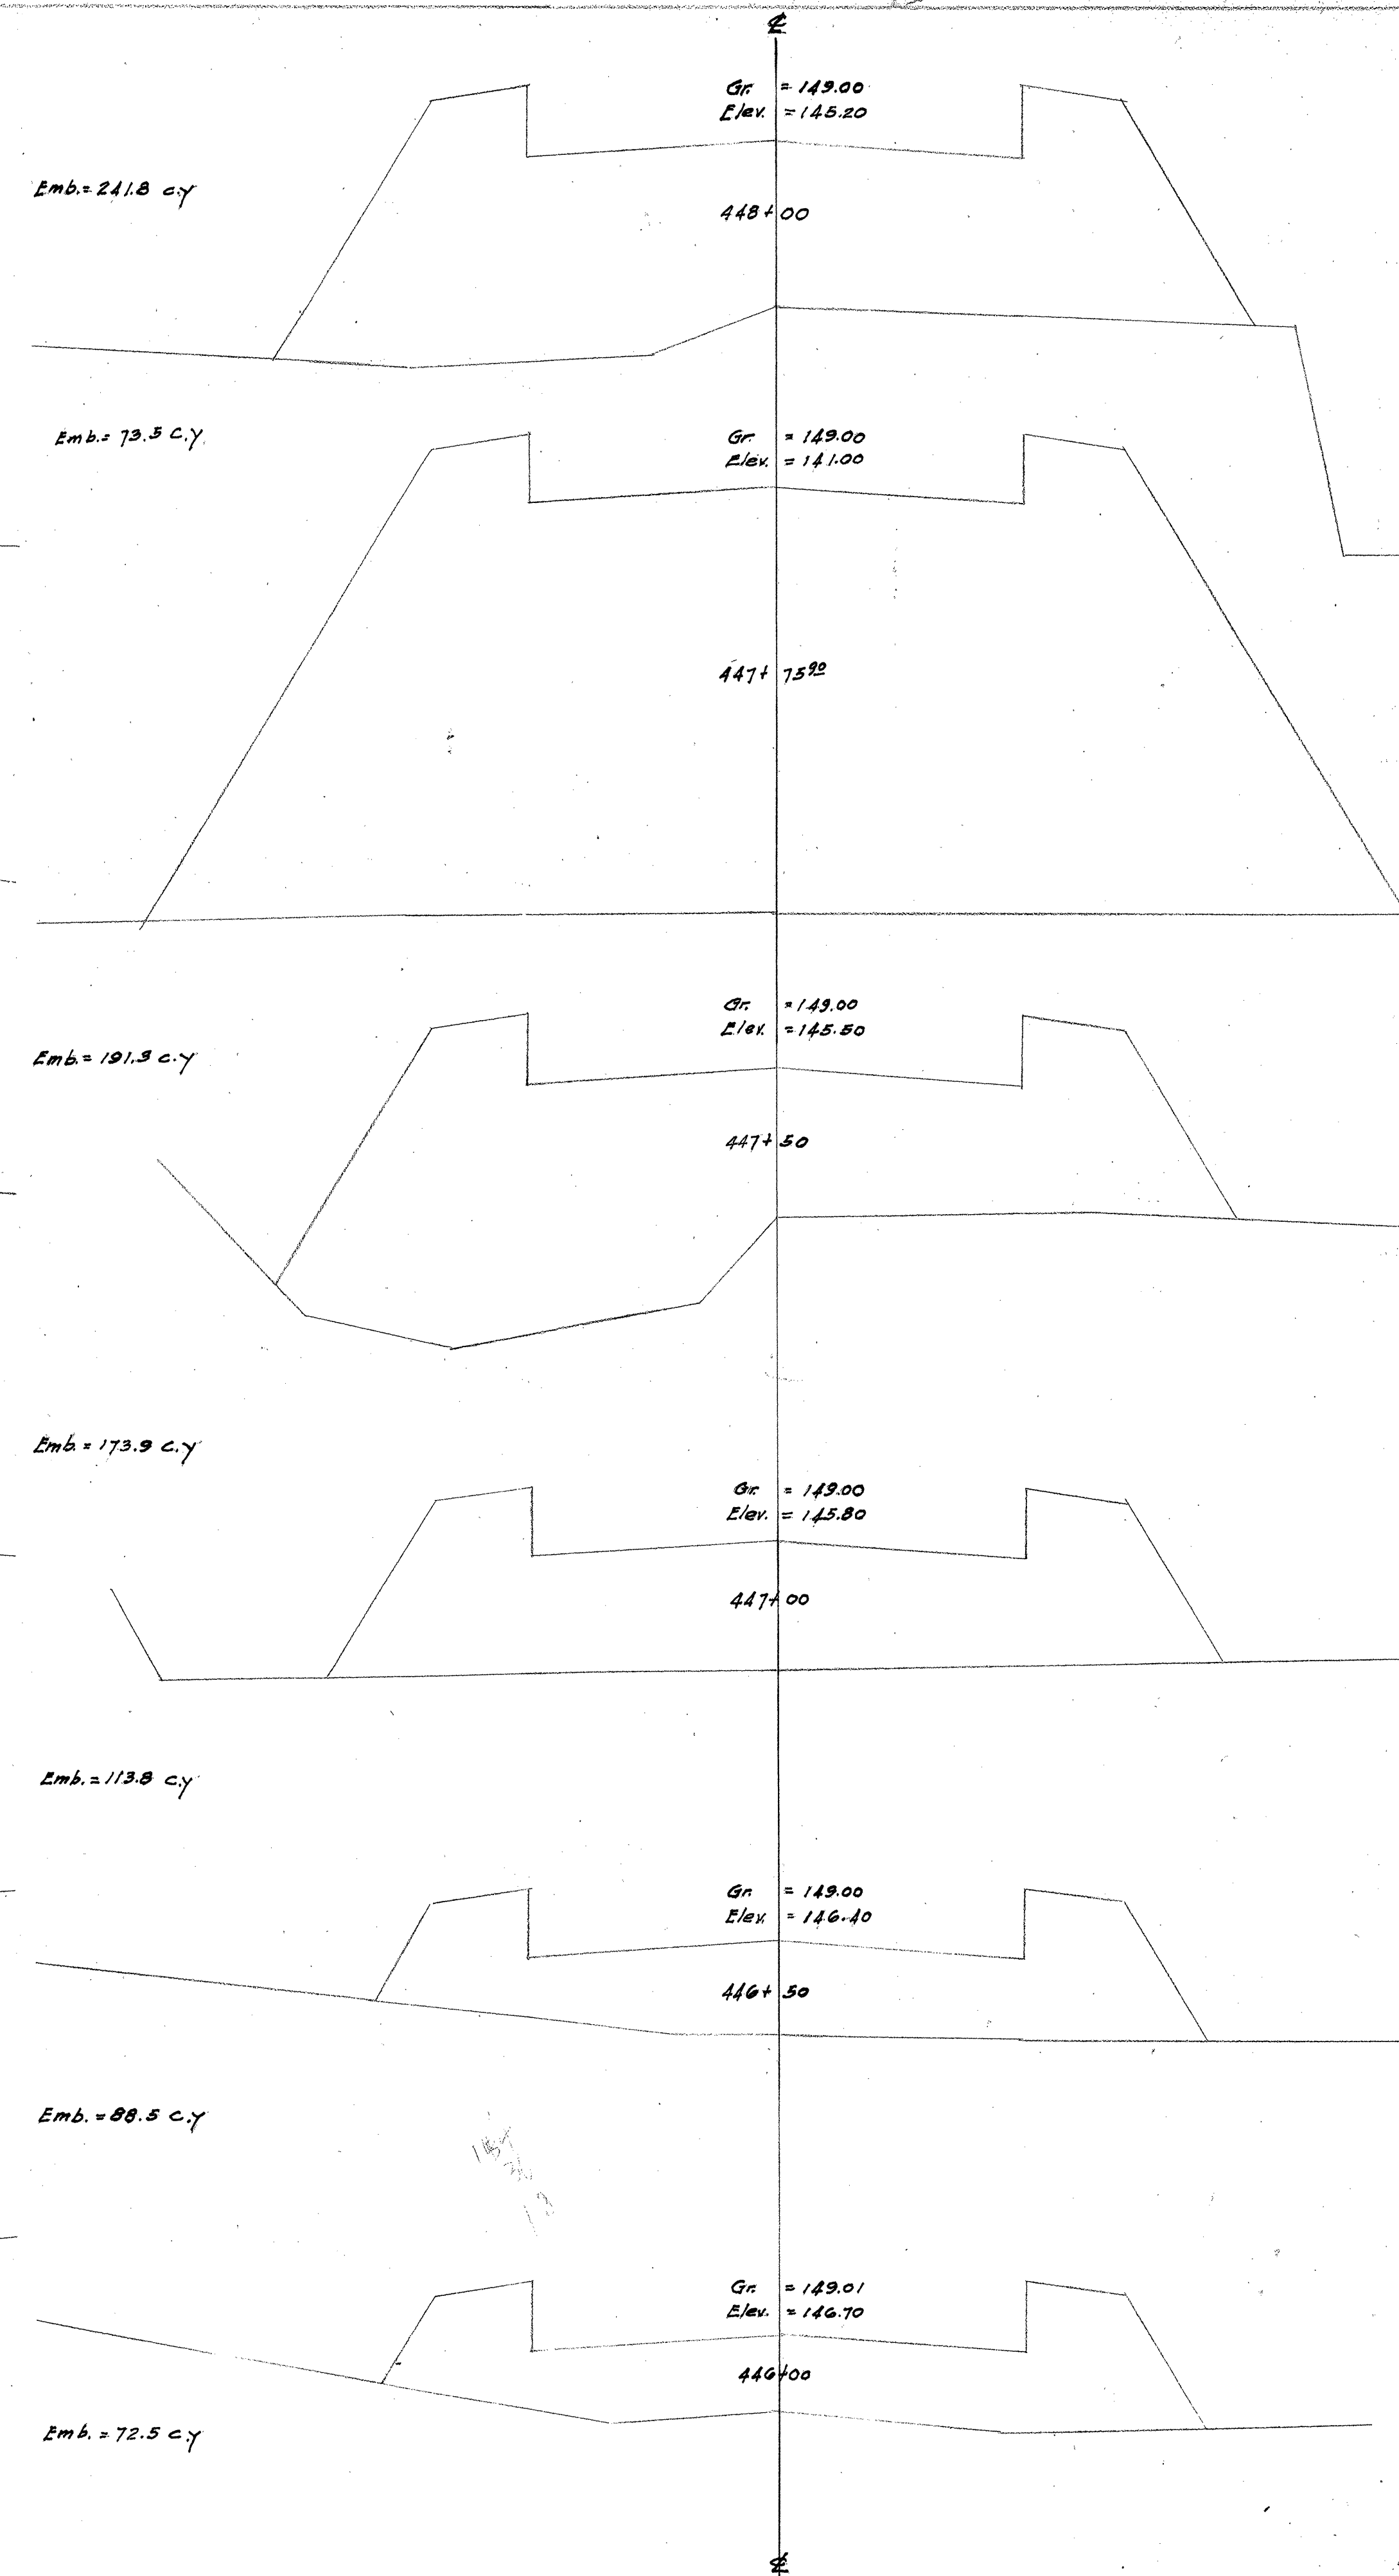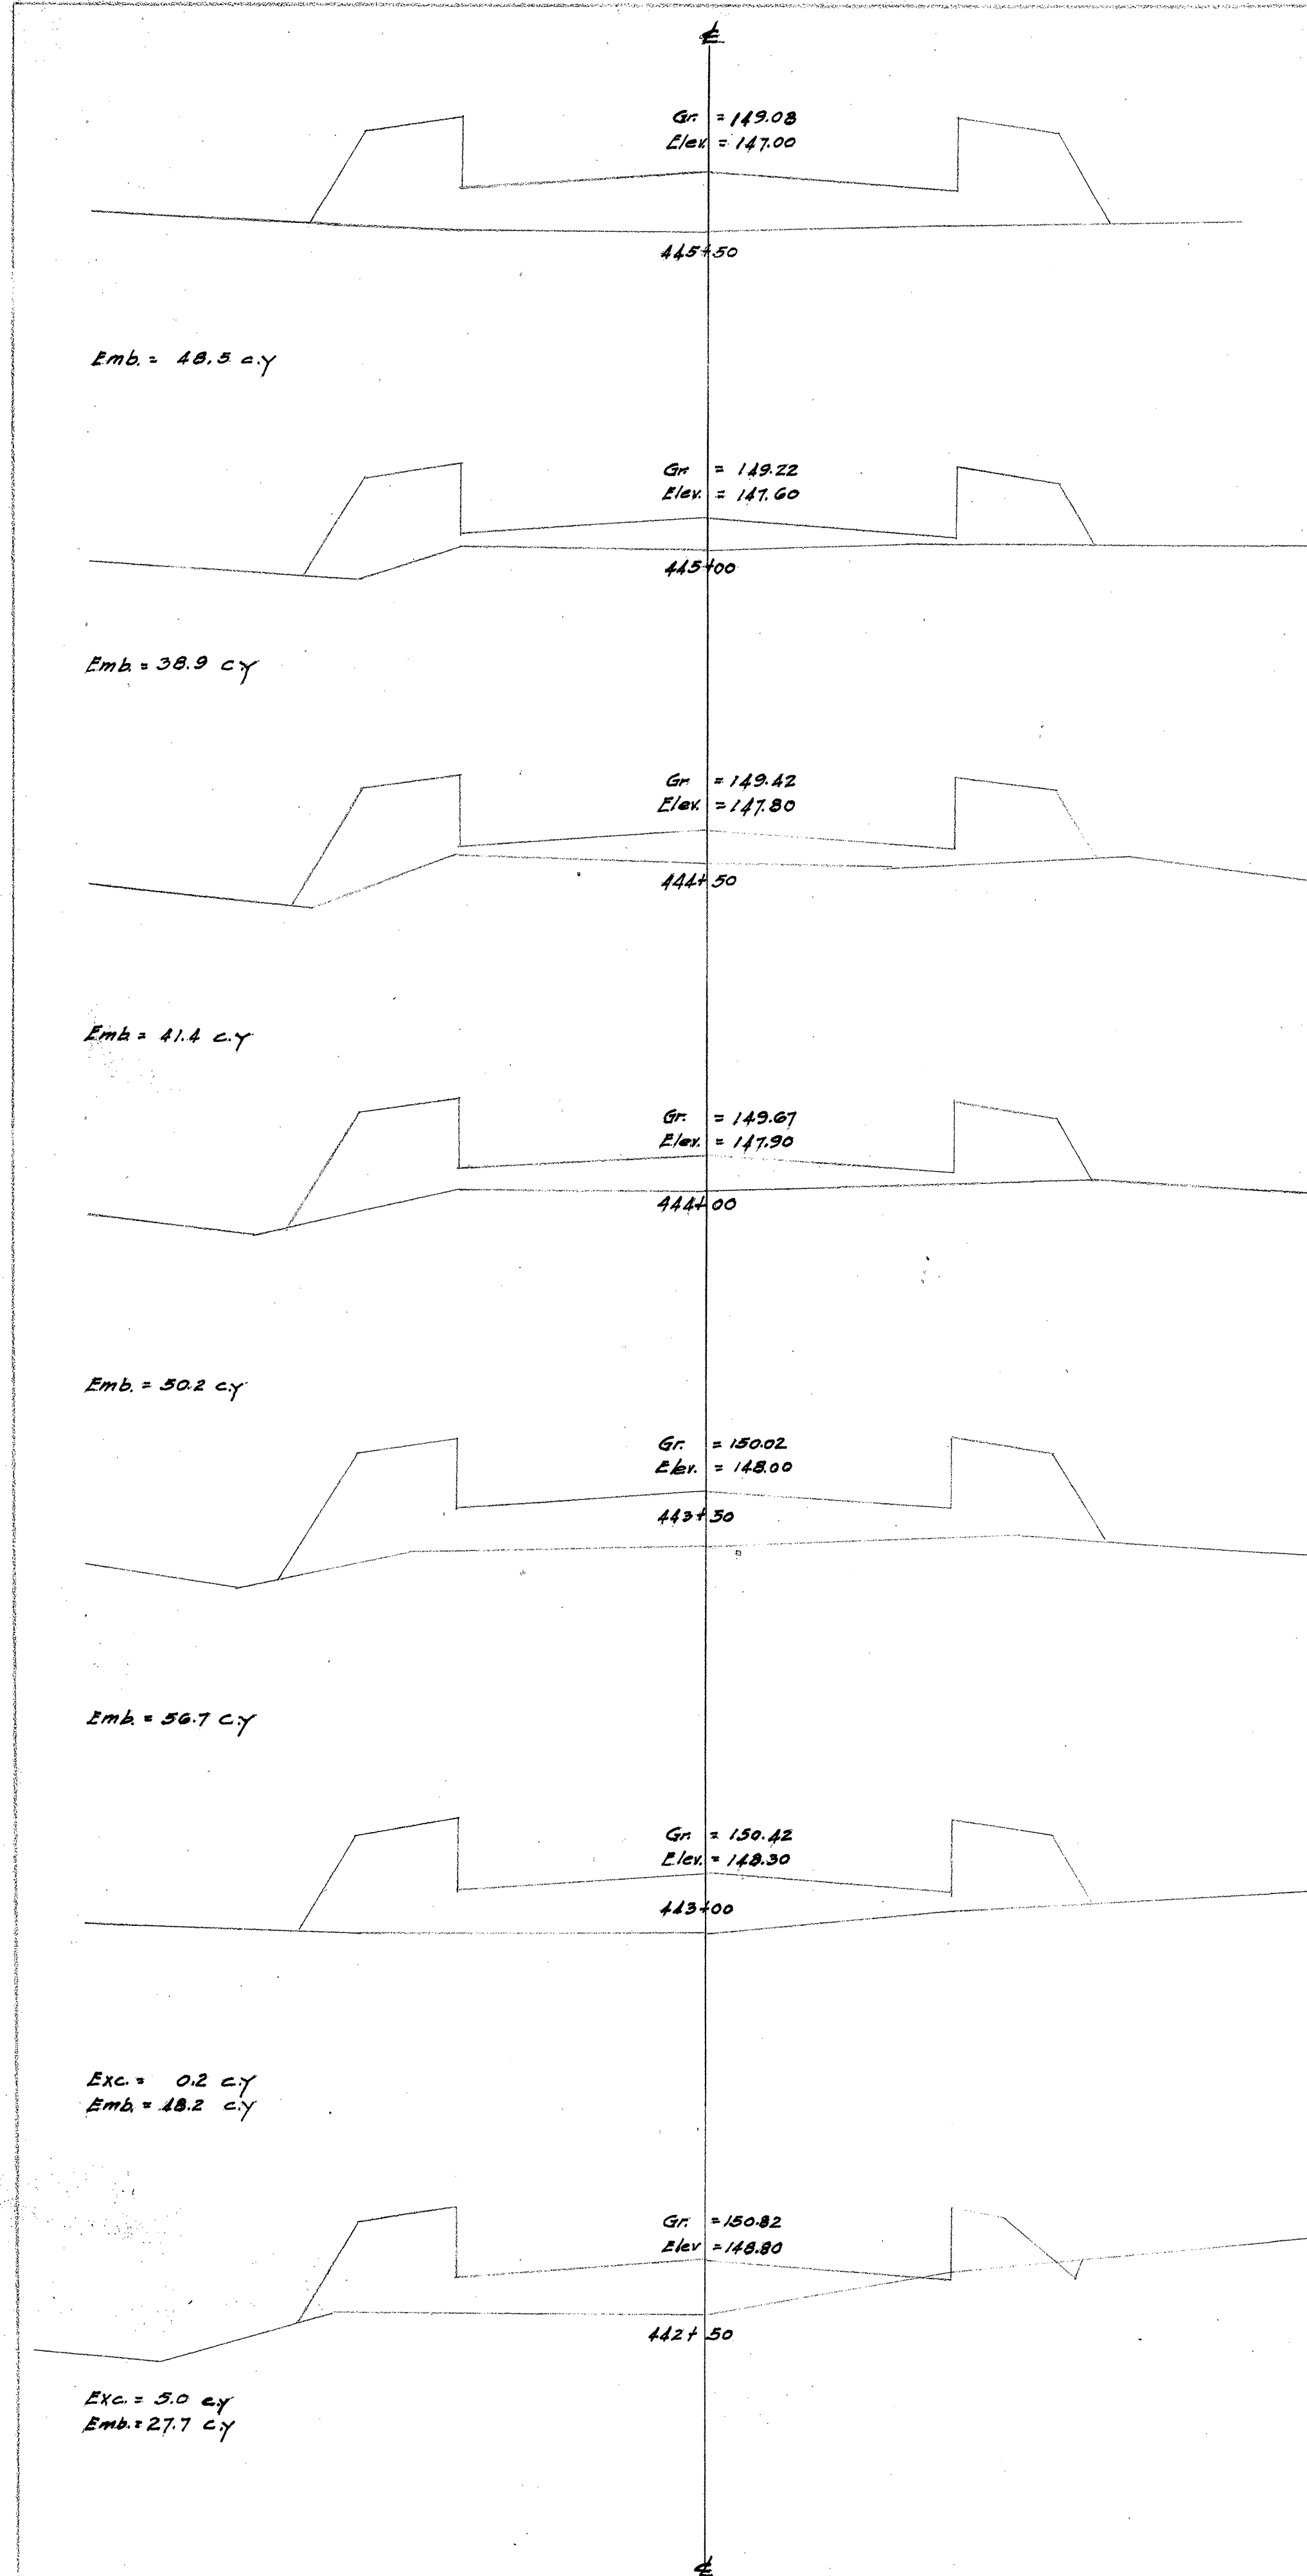

4000.72

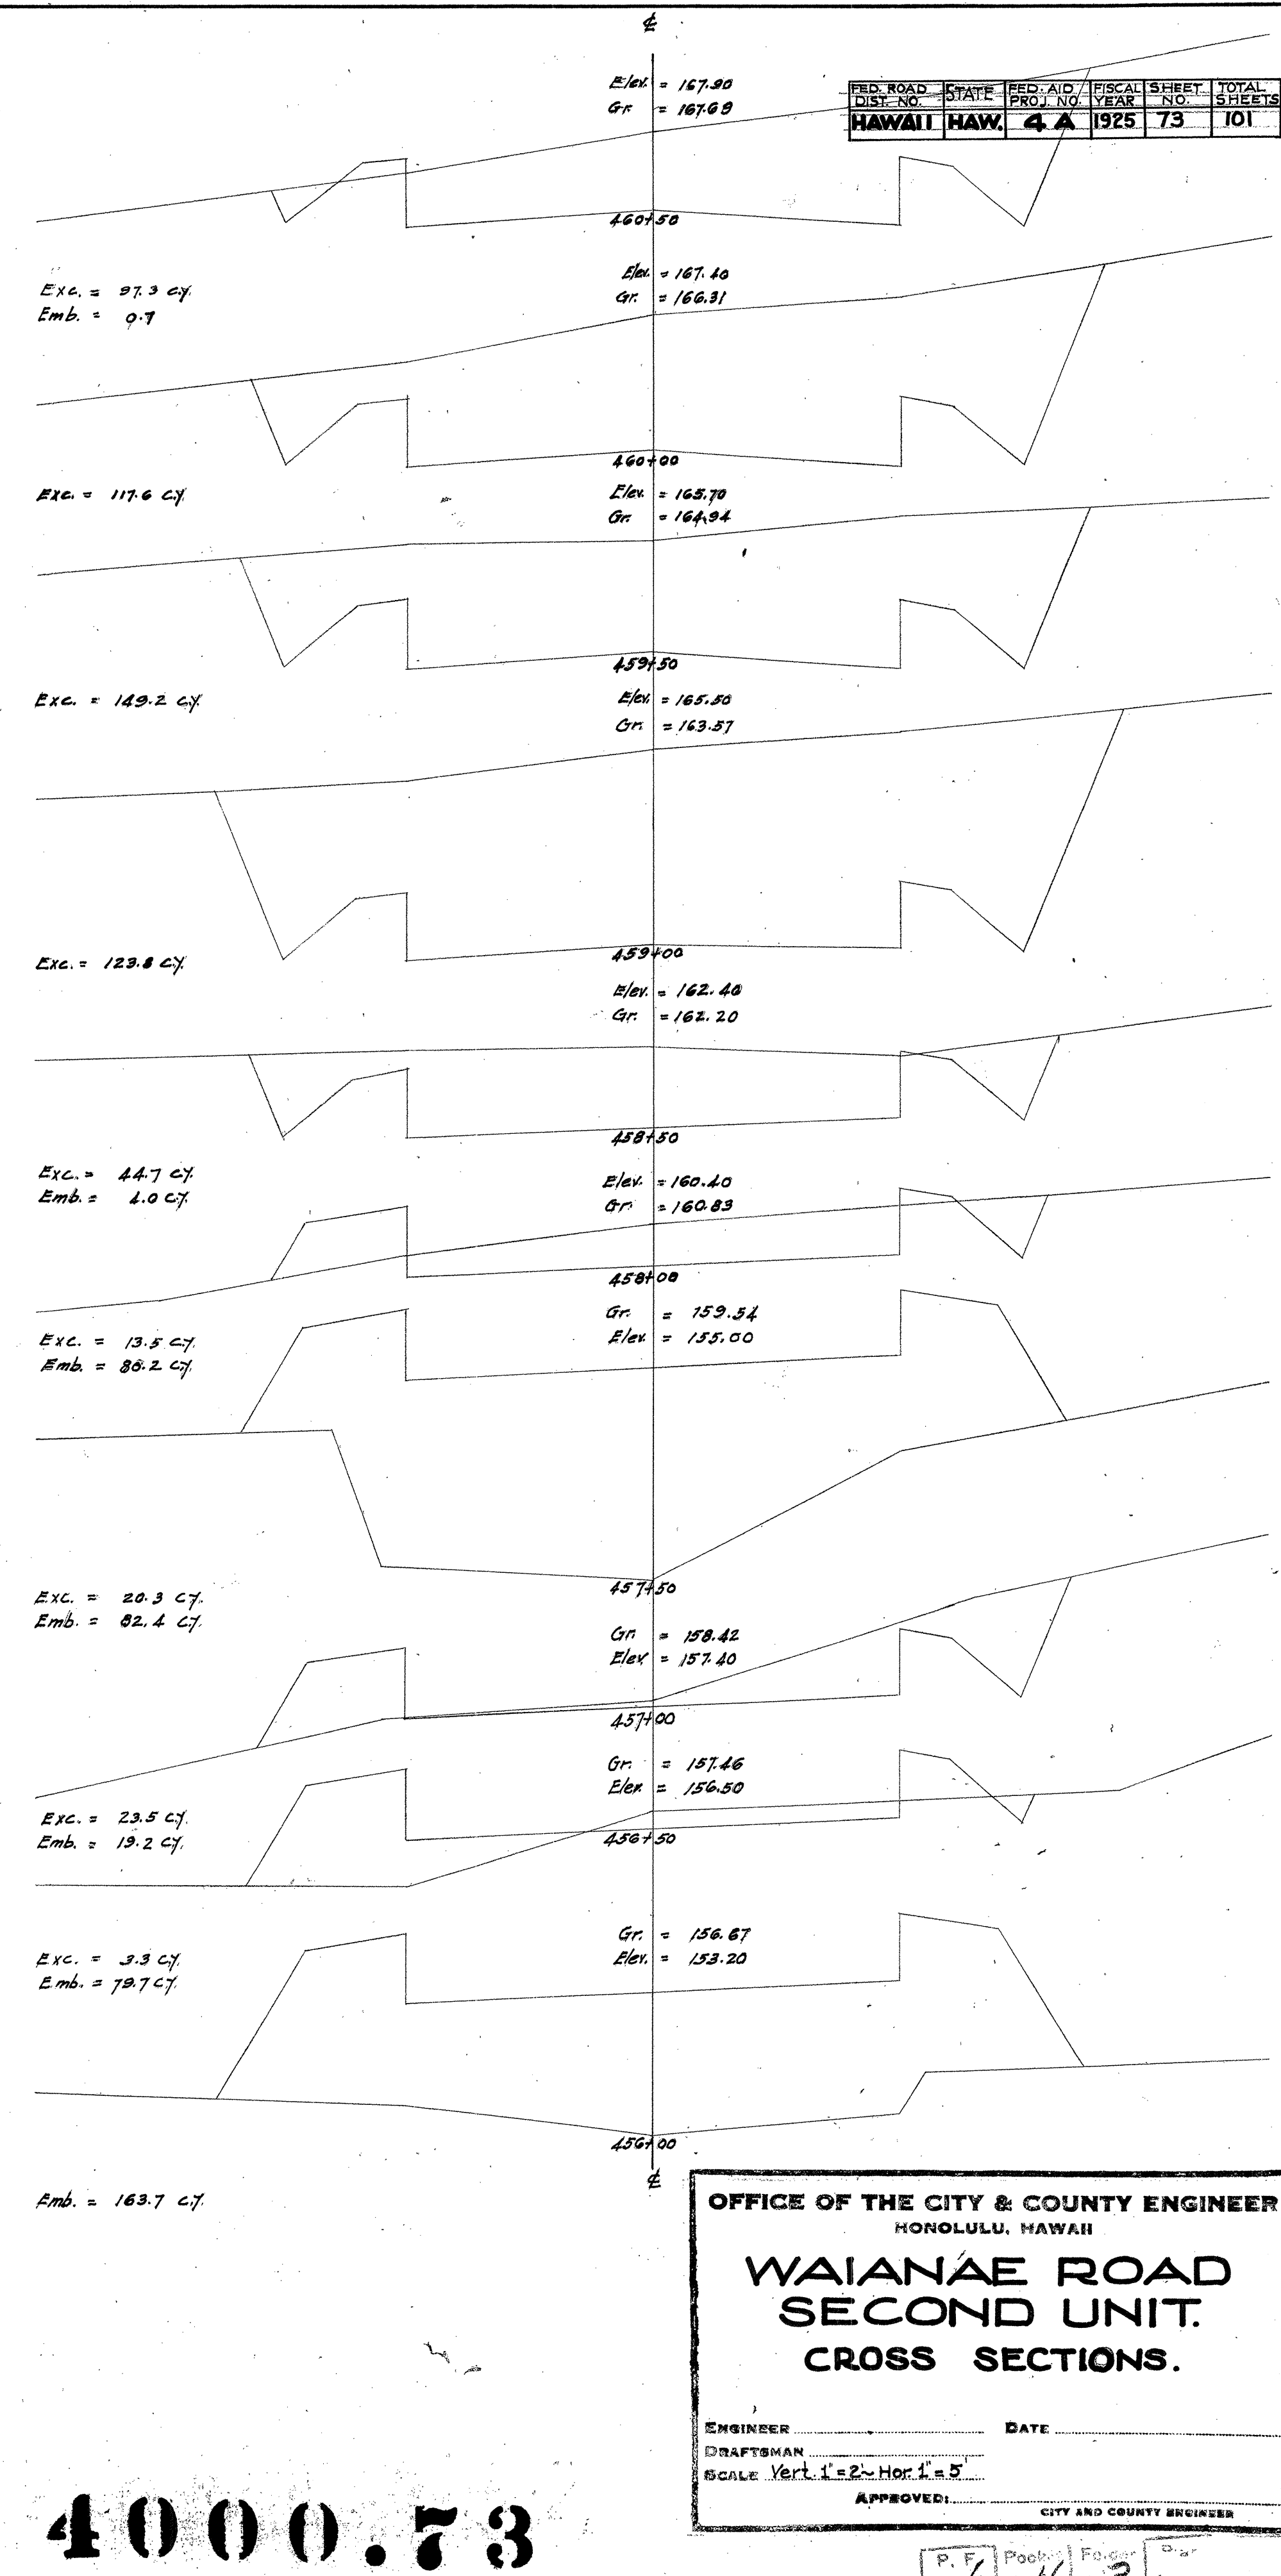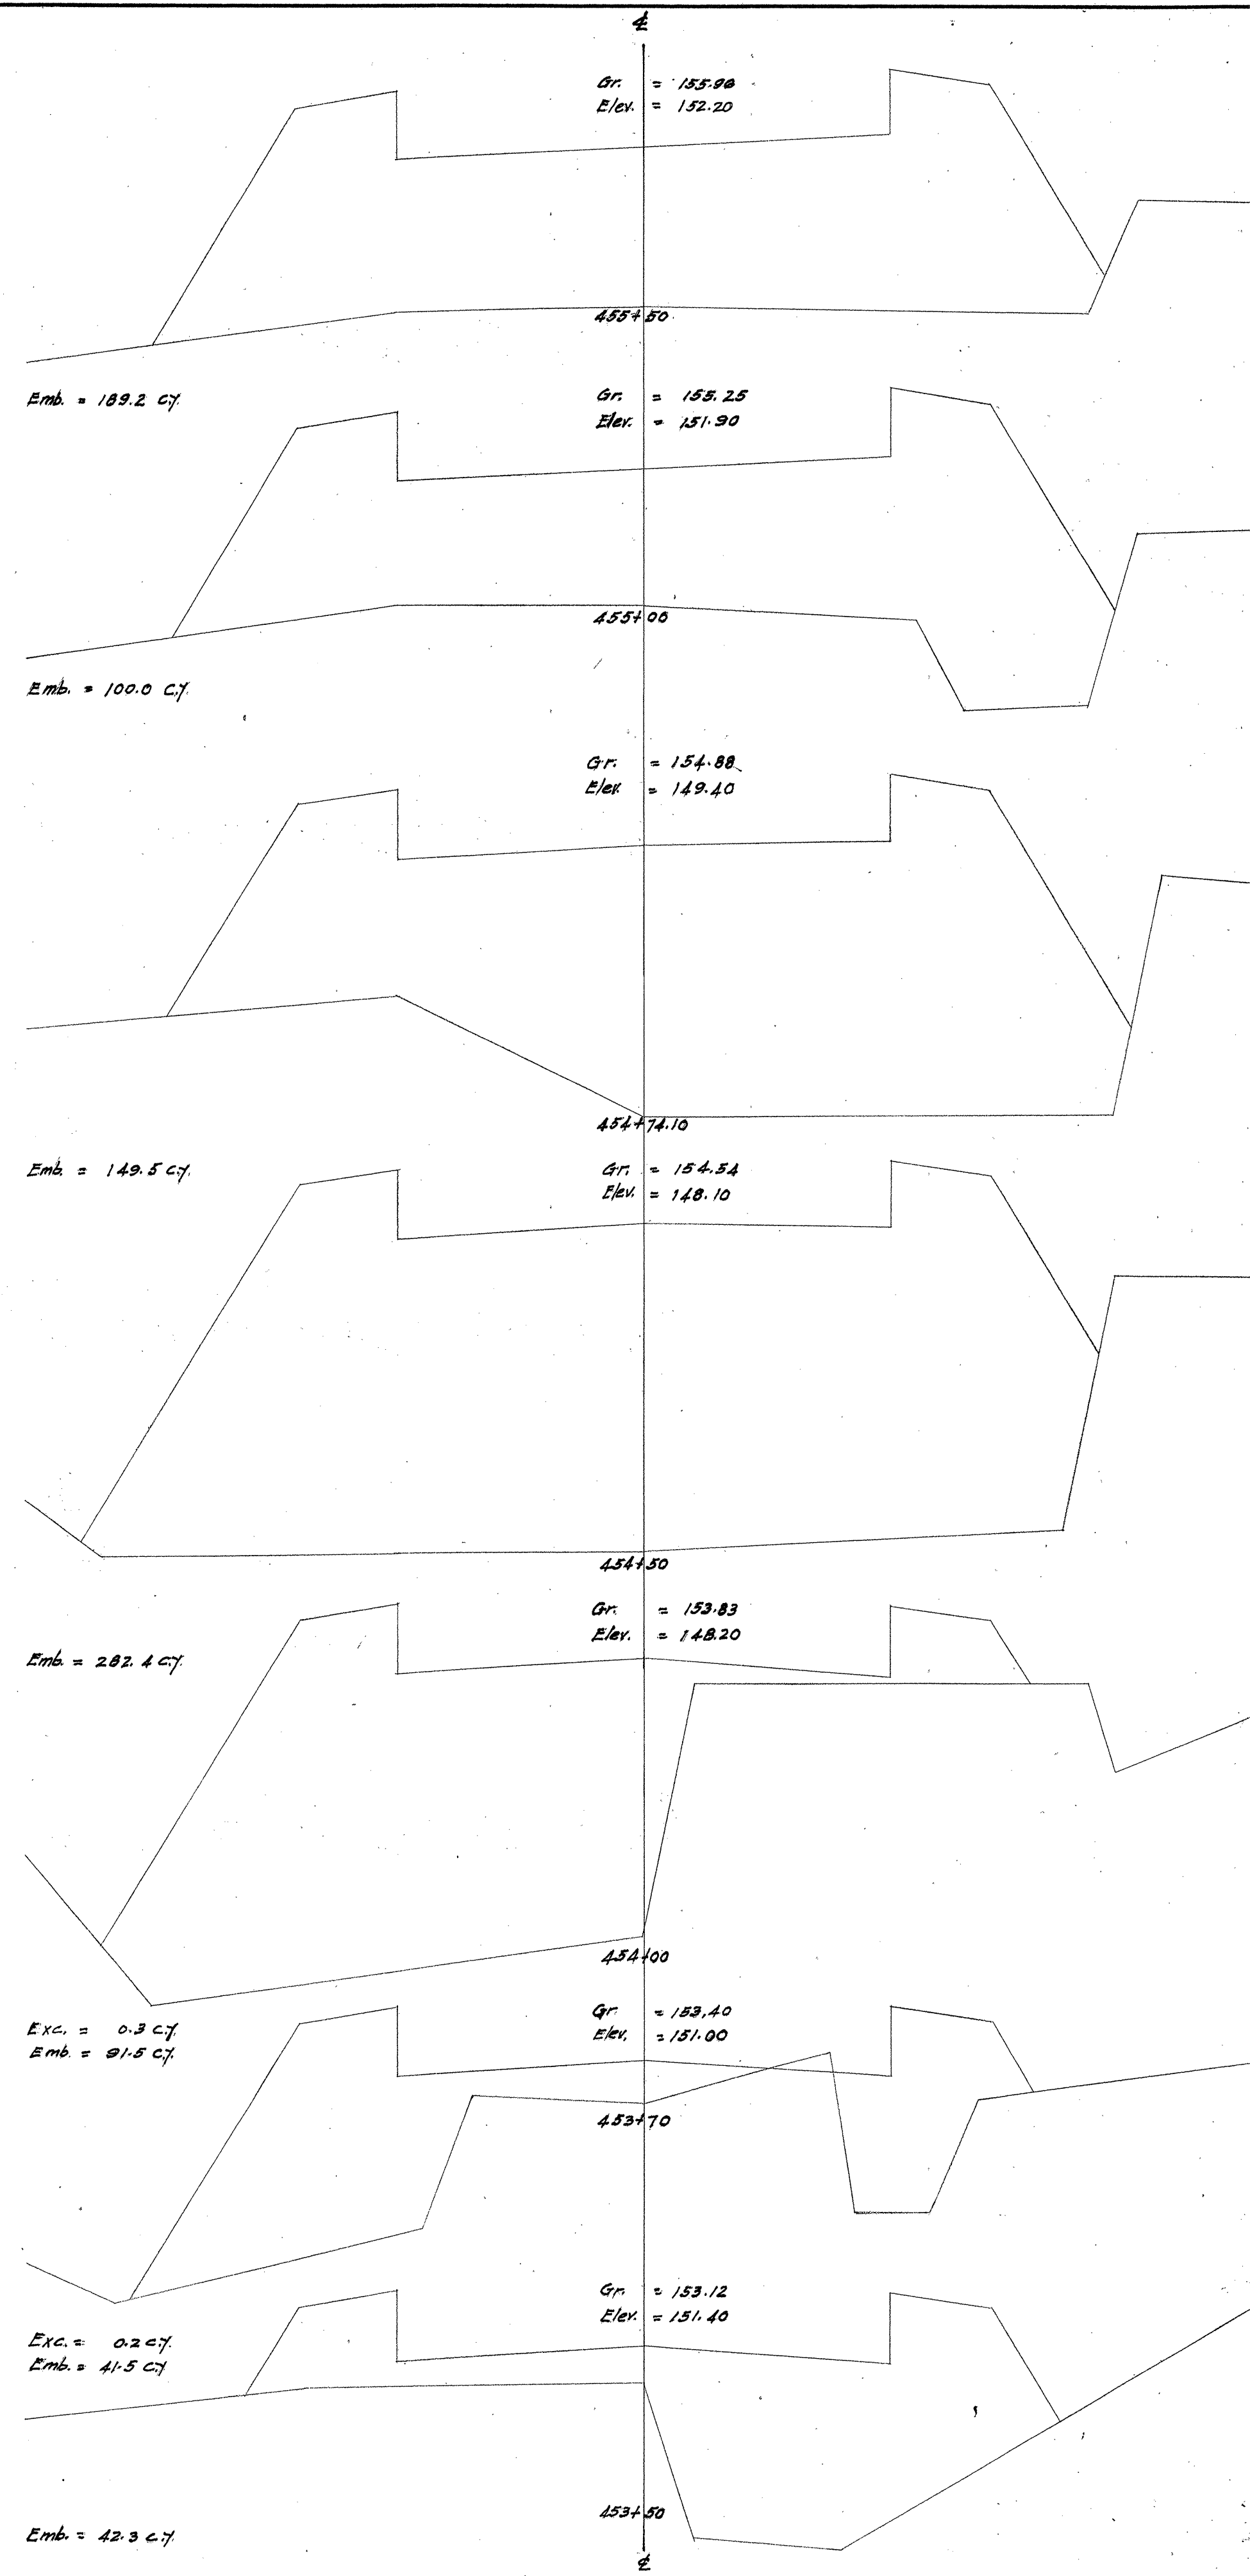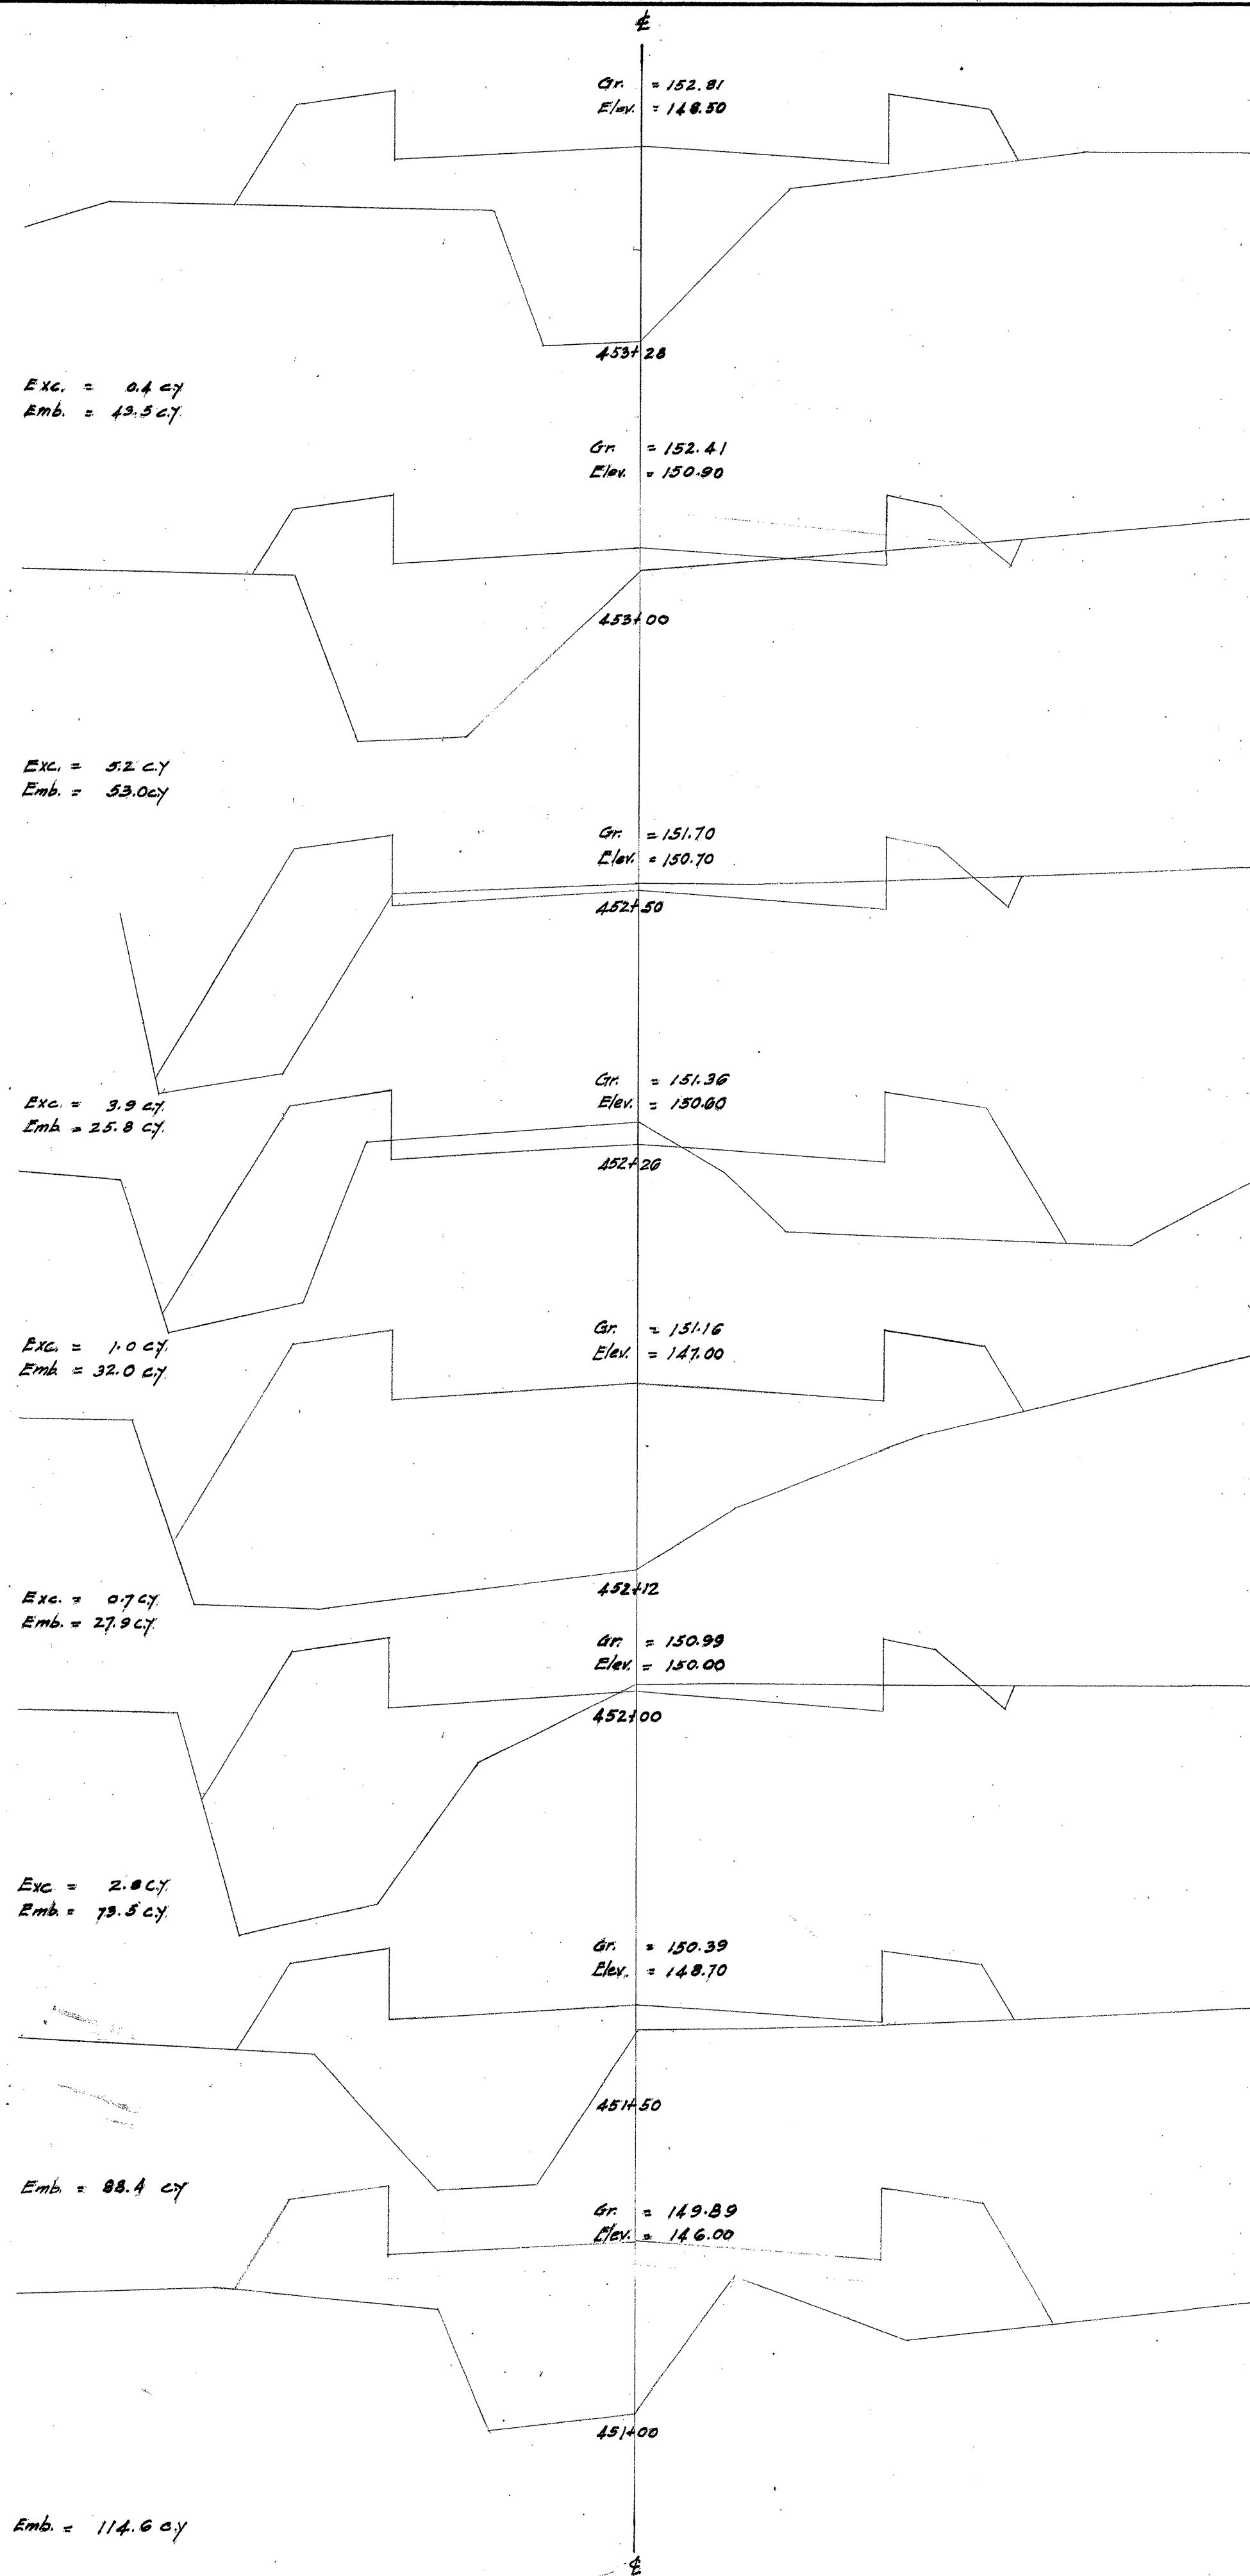

FILE NO.	STATE	PROJECT	YEAR	SHEET NO.	TOTAL SHEETS
HAWAII	HAW.	4	1925	73	101




OFFICE OF THE CITY & COUNTY ENGINEER
HONOLULU, HAWAII

**WAIANAE ROAD
SECOND UNIT.
CROSS SECTIONS.**

ENGINEER _____ DATE _____
DRAFTSMAN _____
SCALE Vert. 1"=2'-Hor. 1"=5'
APPROVED: _____ CITY AND COUNTY ENGINEER

4000.73

P. 6 No. 16 3

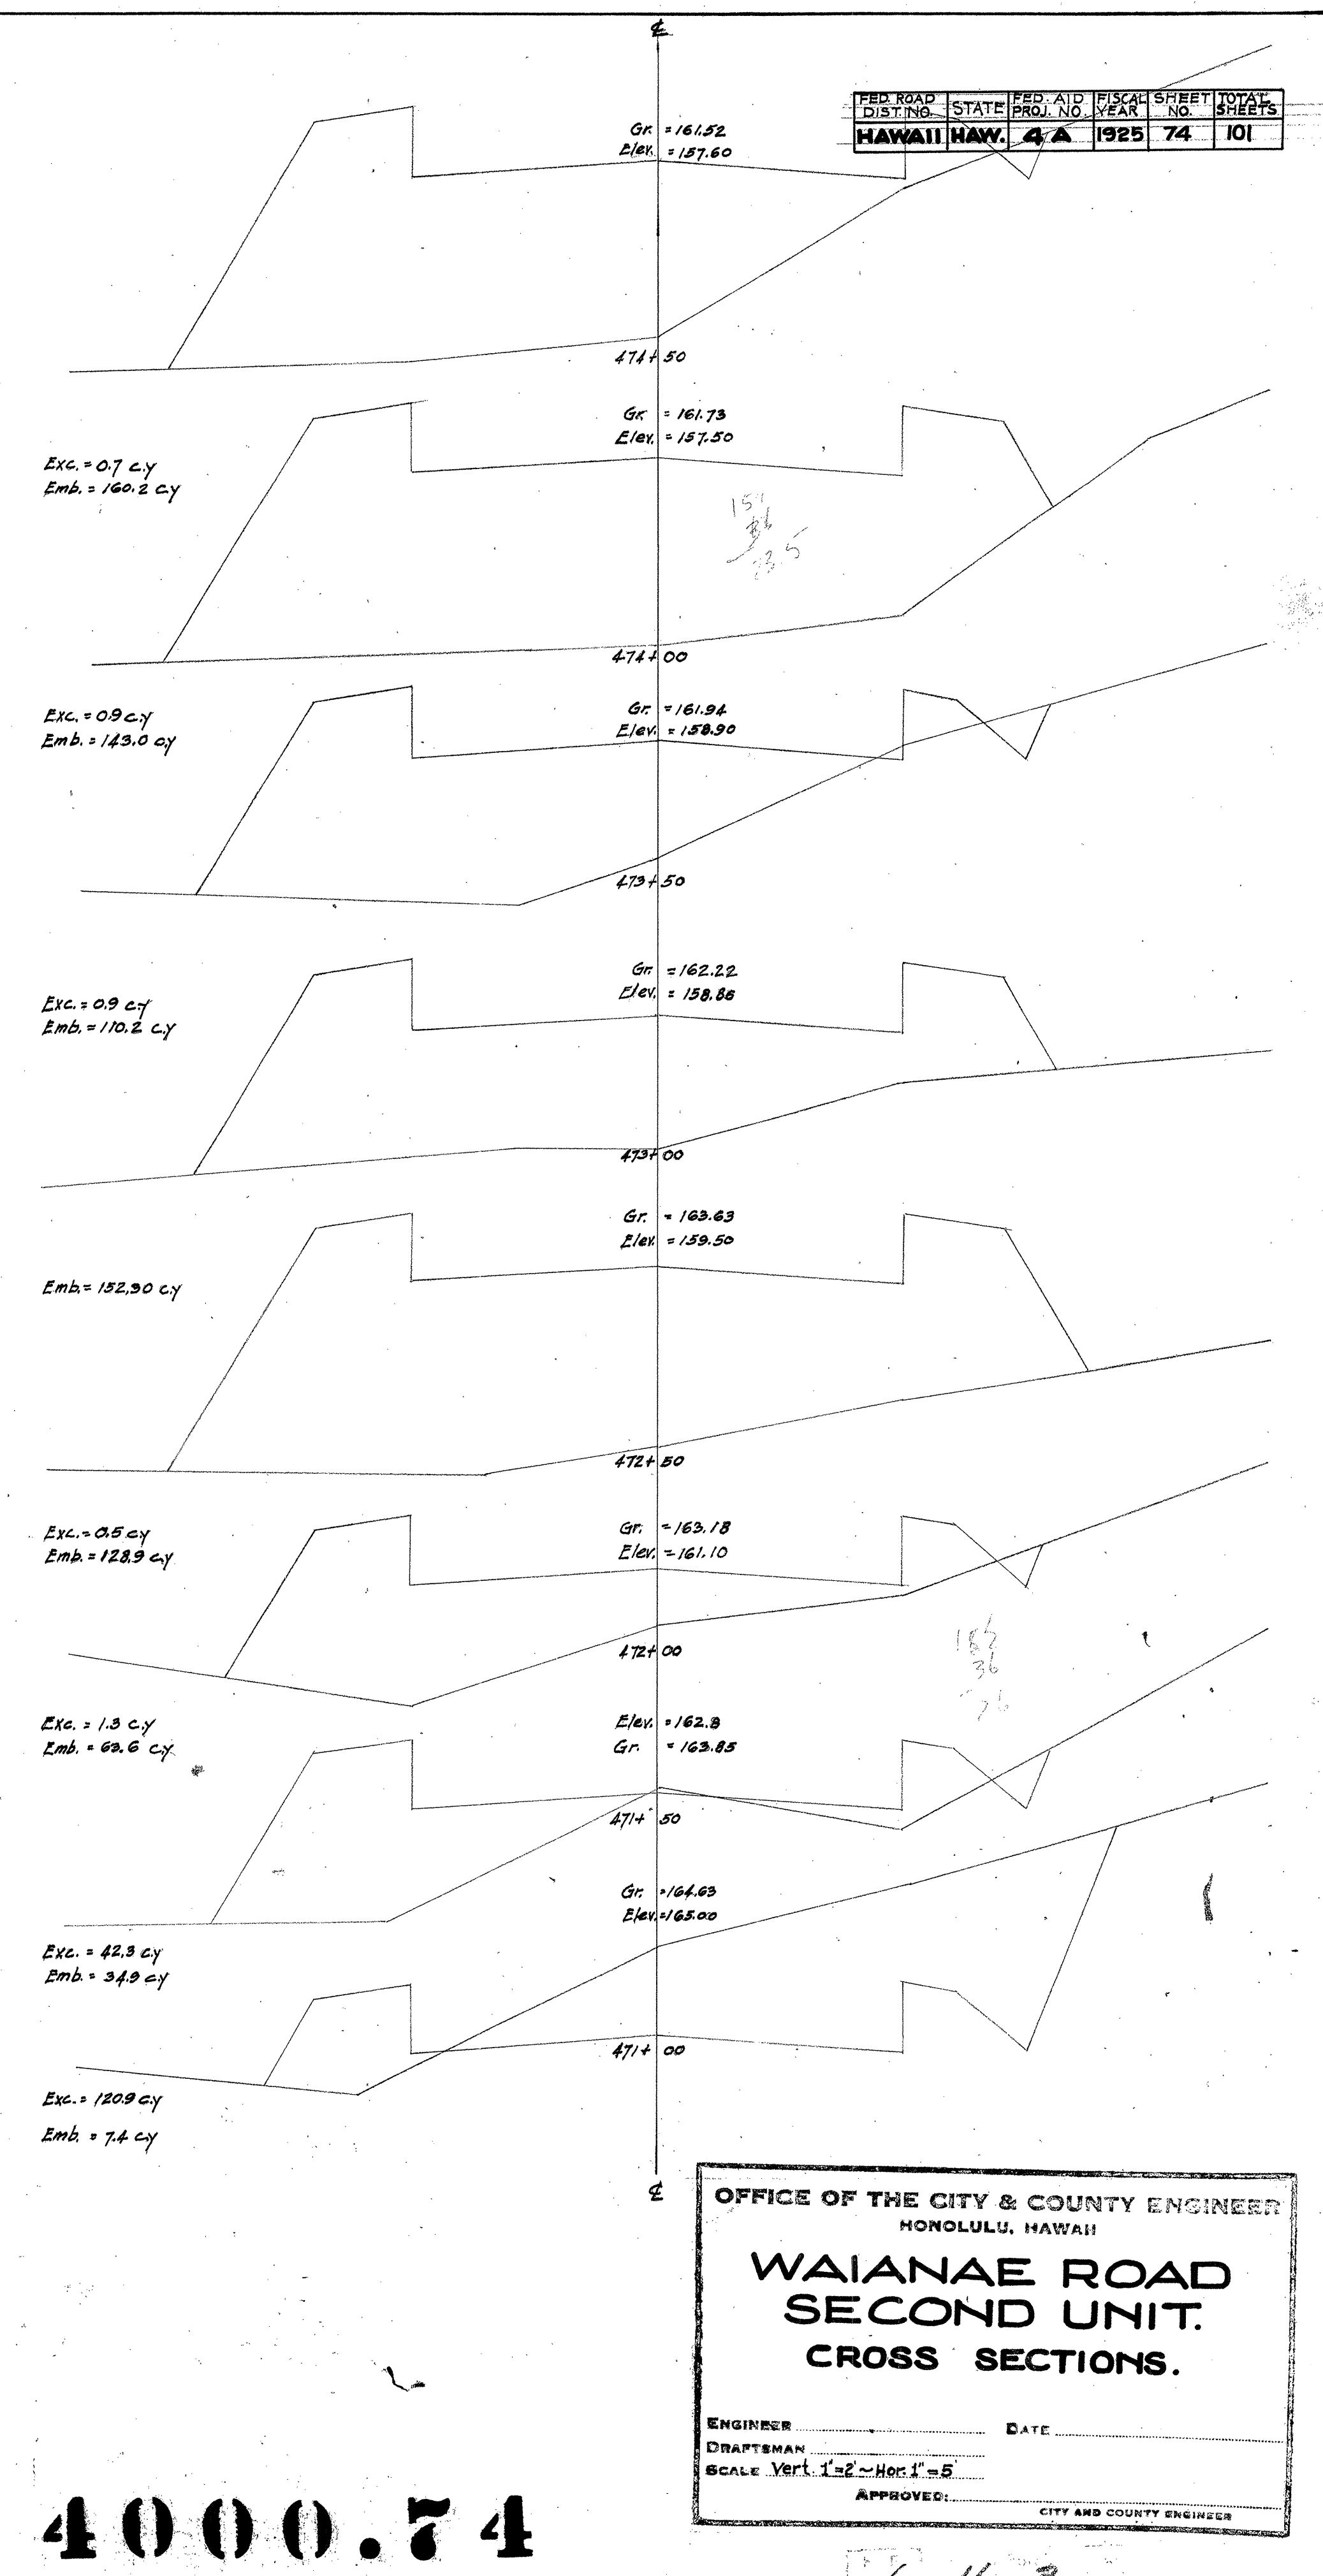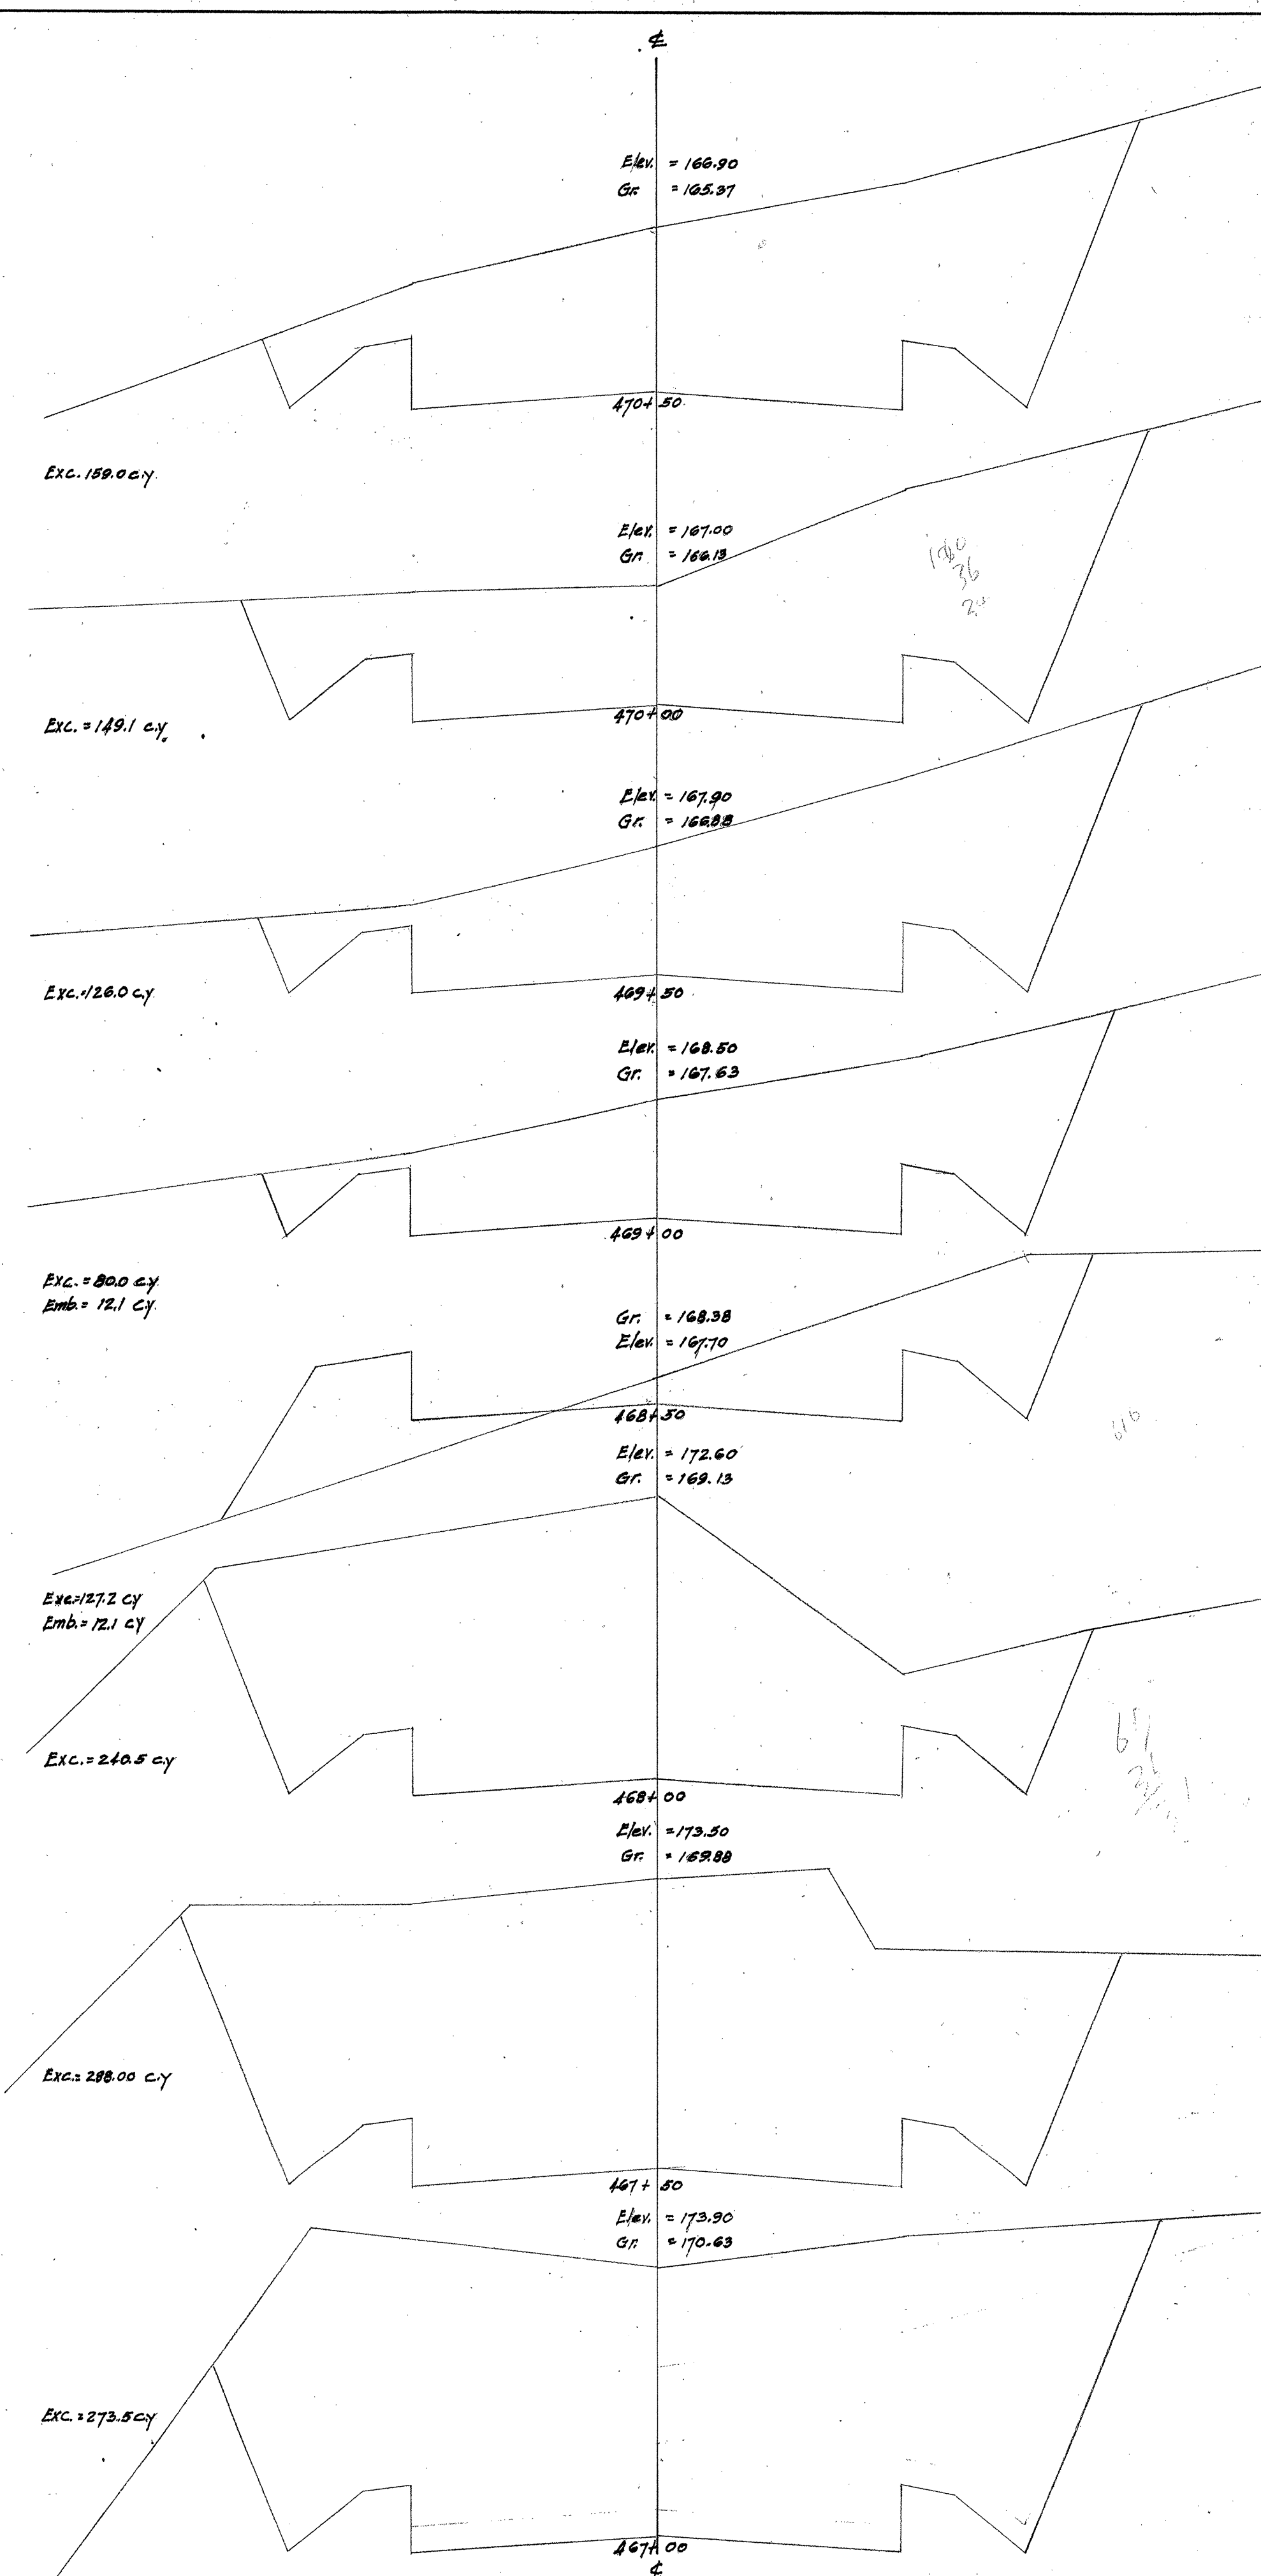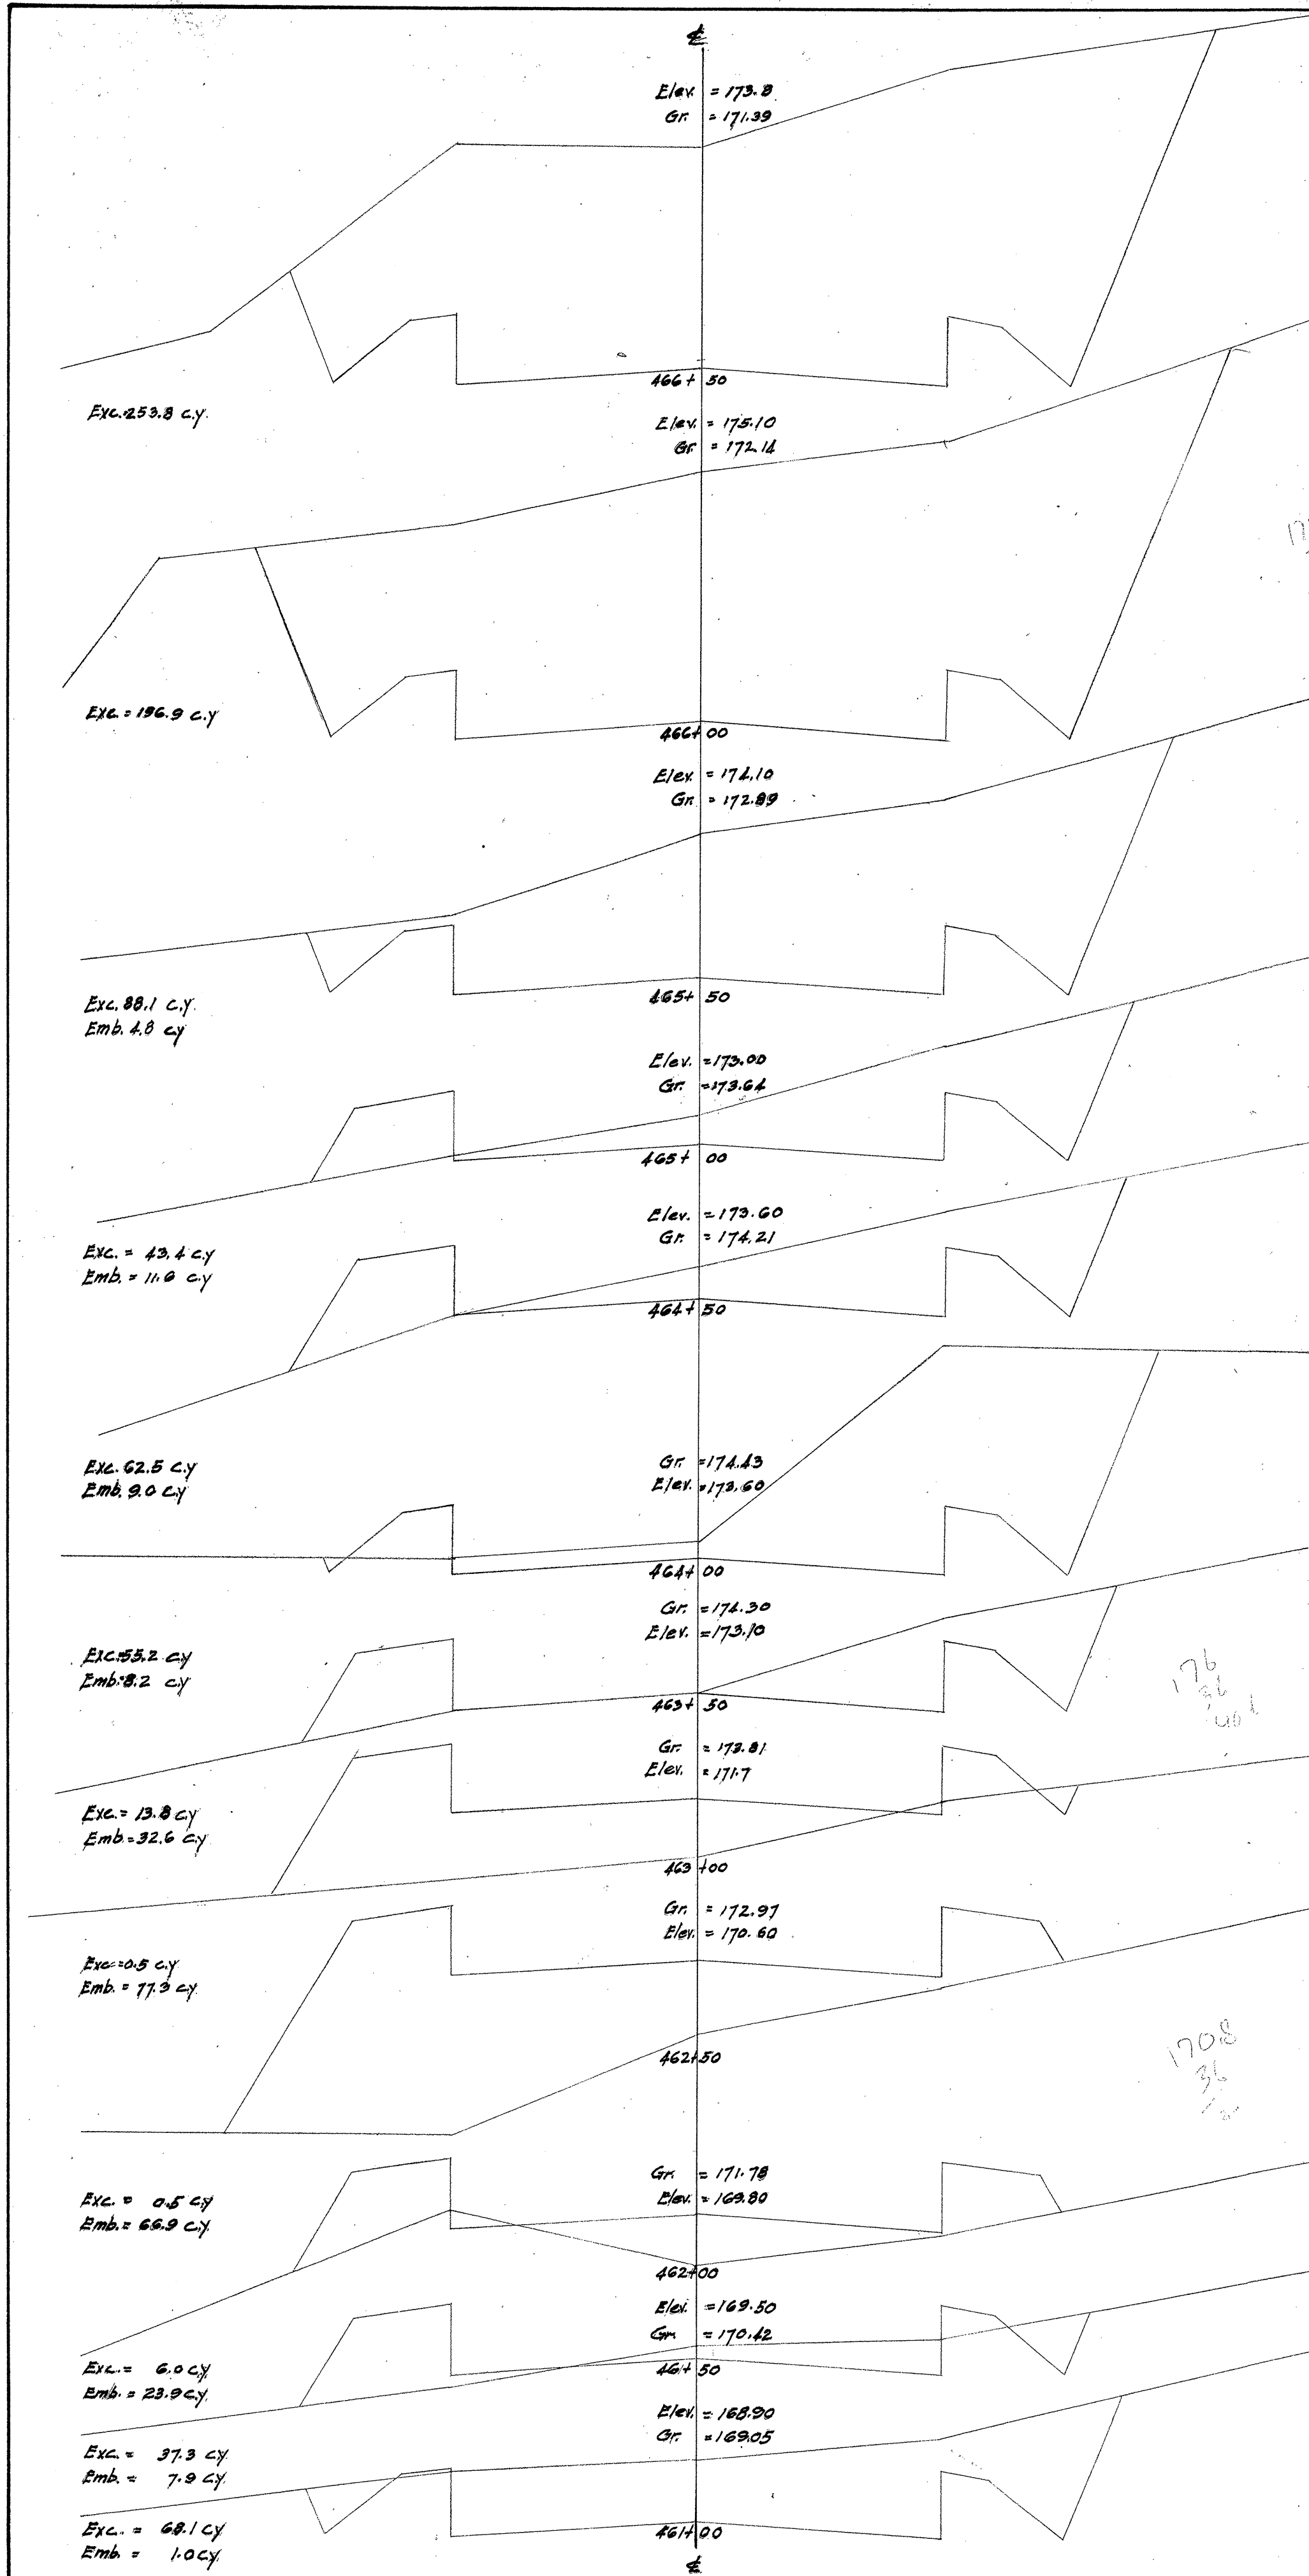

FED. ROAD DIST. NO.	STATE	FED. AID PROJ. NO.	FISCAL YEAR	SHEET NO.	TOTAL SHEETS
HAWAII	HAW.	4A	1925	74	101

OFFICE OF THE CITY & COUNTY ENGINEER
HONOLULU, HAWAII




**WAIANAE ROAD
SECOND UNIT.
CROSS SECTIONS.**

ENGINEER _____ DATE _____
DRAFTSMAN _____
SCALE Vert. 1"=2'-Hor. 1"=5'
APPROVED: _____ CITY AND COUNTY ENGINEER

4000.74

6 16 3

FED. ROAD DIST. NO.	STATE	FED. AID PROJ. NO.	FISCAL YEAR	SHEET NO.	TOTAL SHEETS
HAWAII	HAW.	4A	1925	75	101

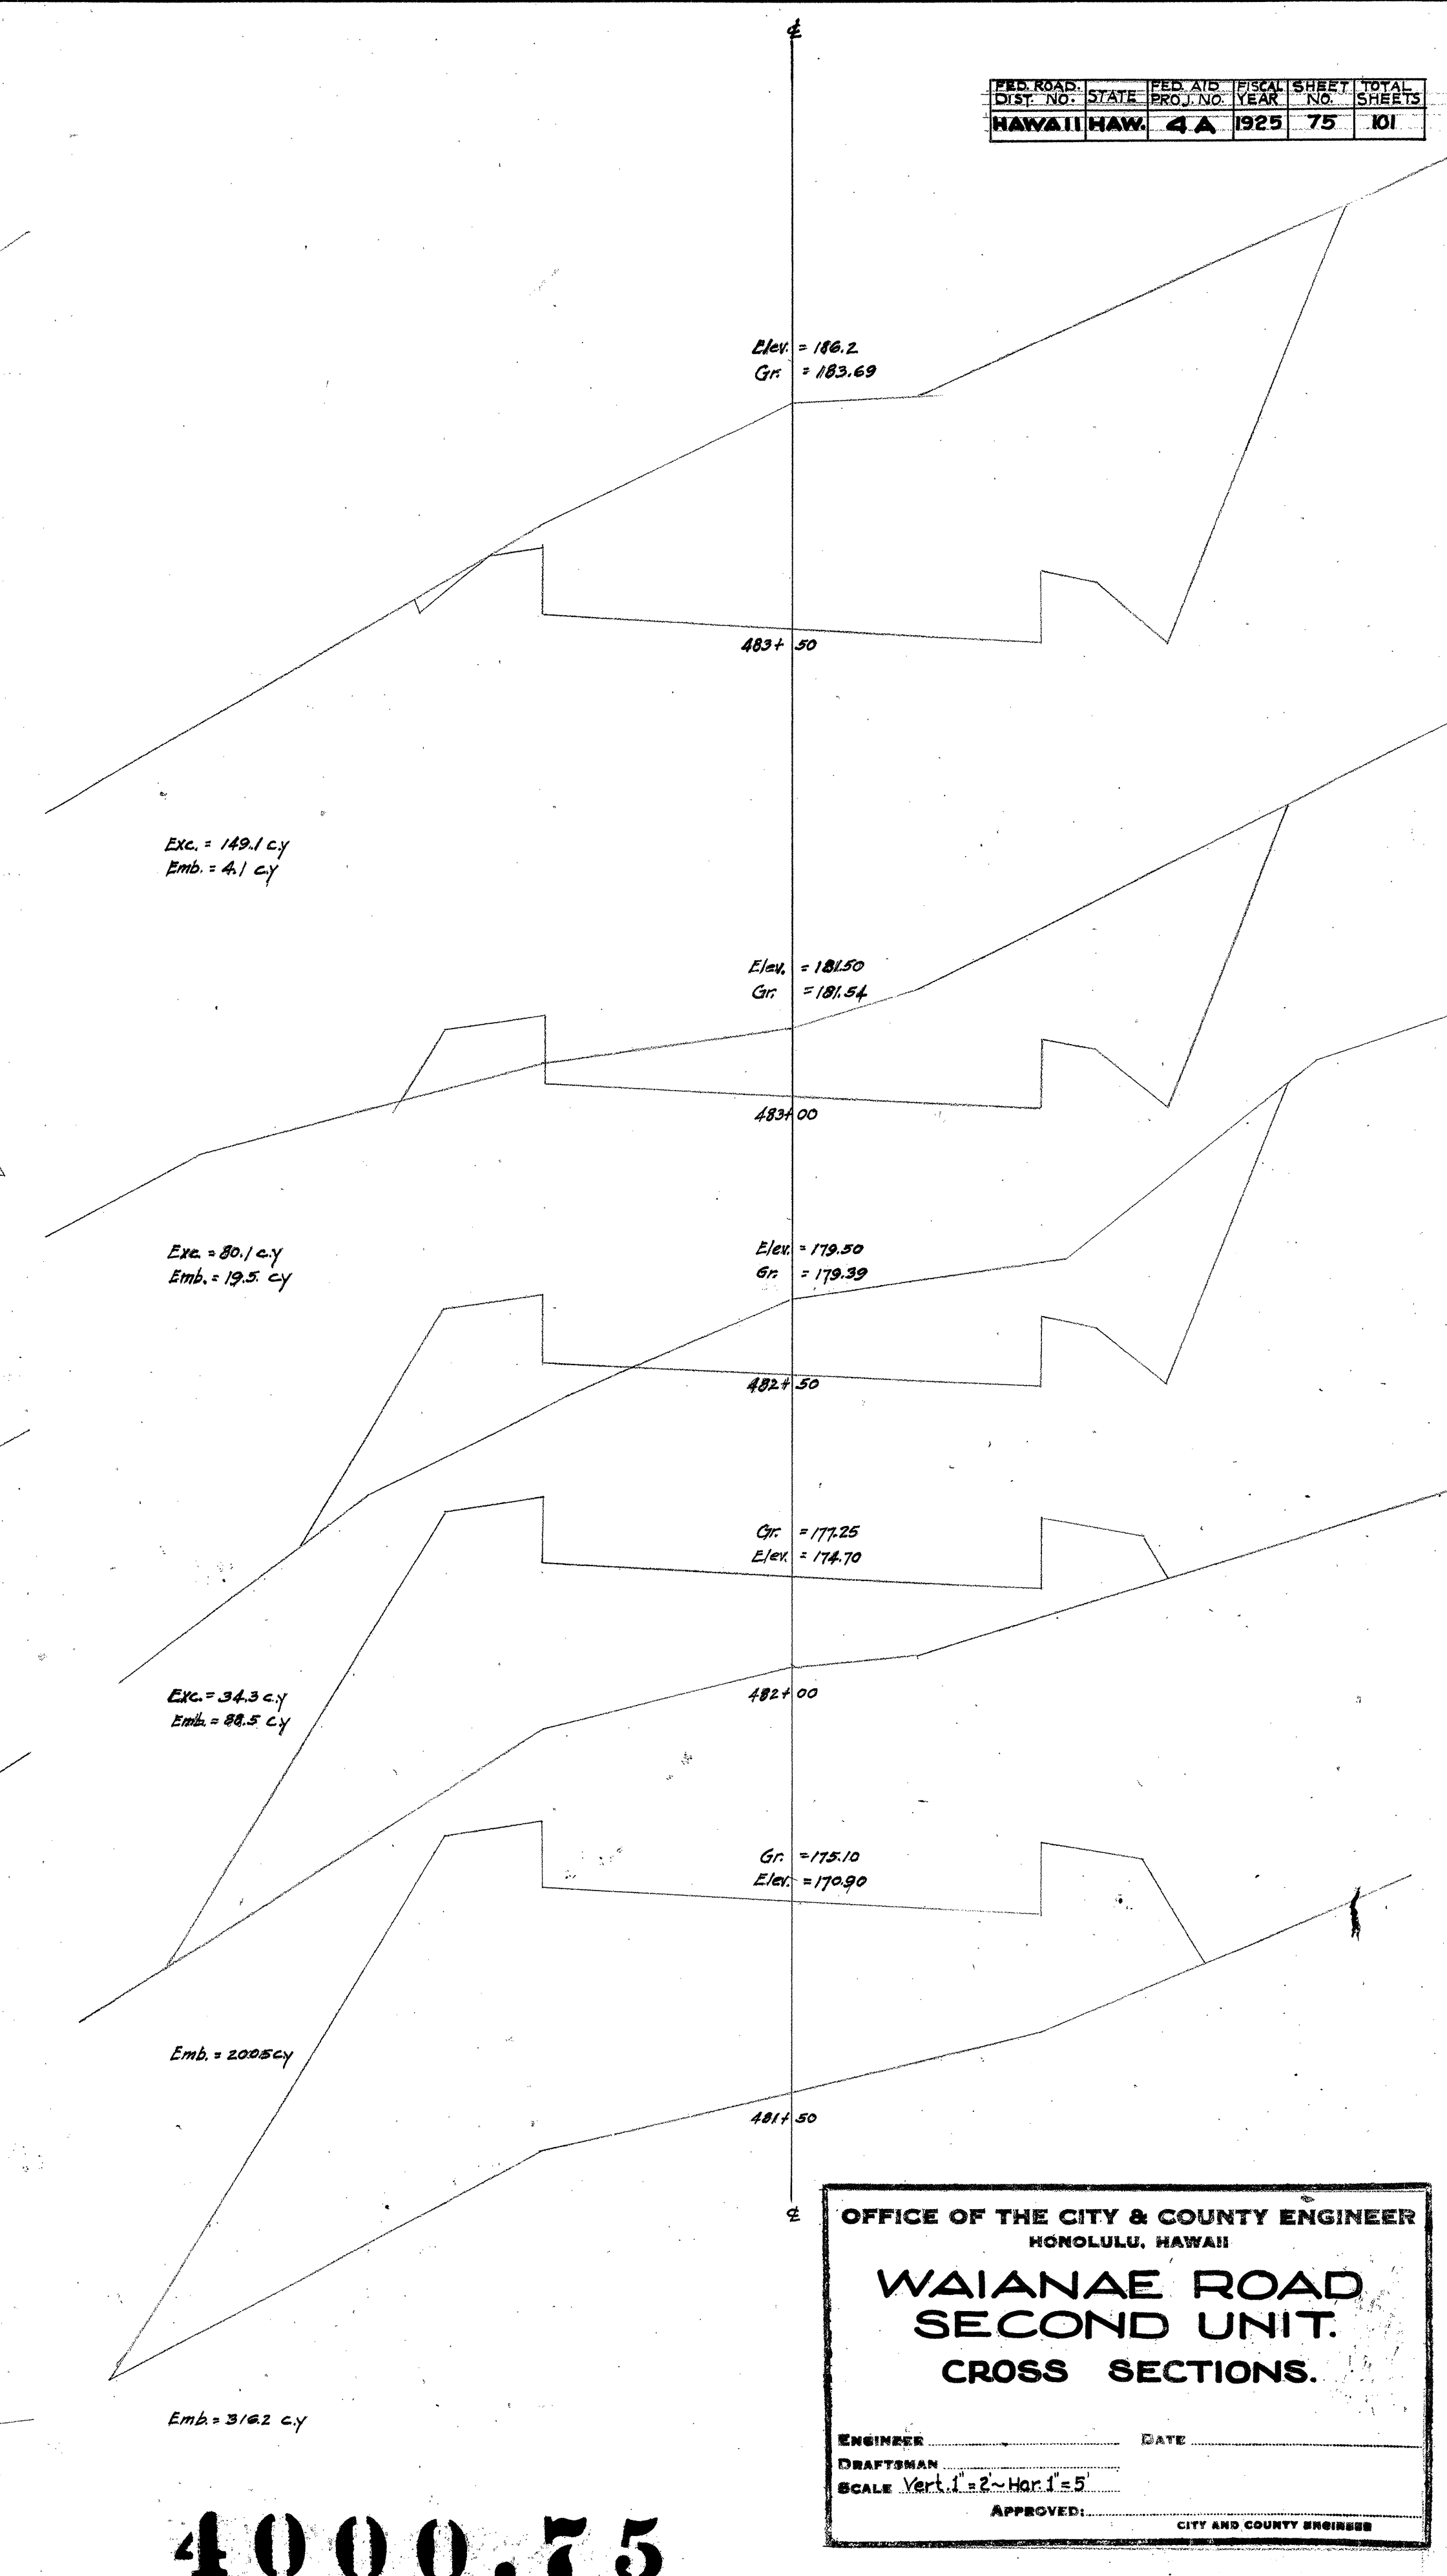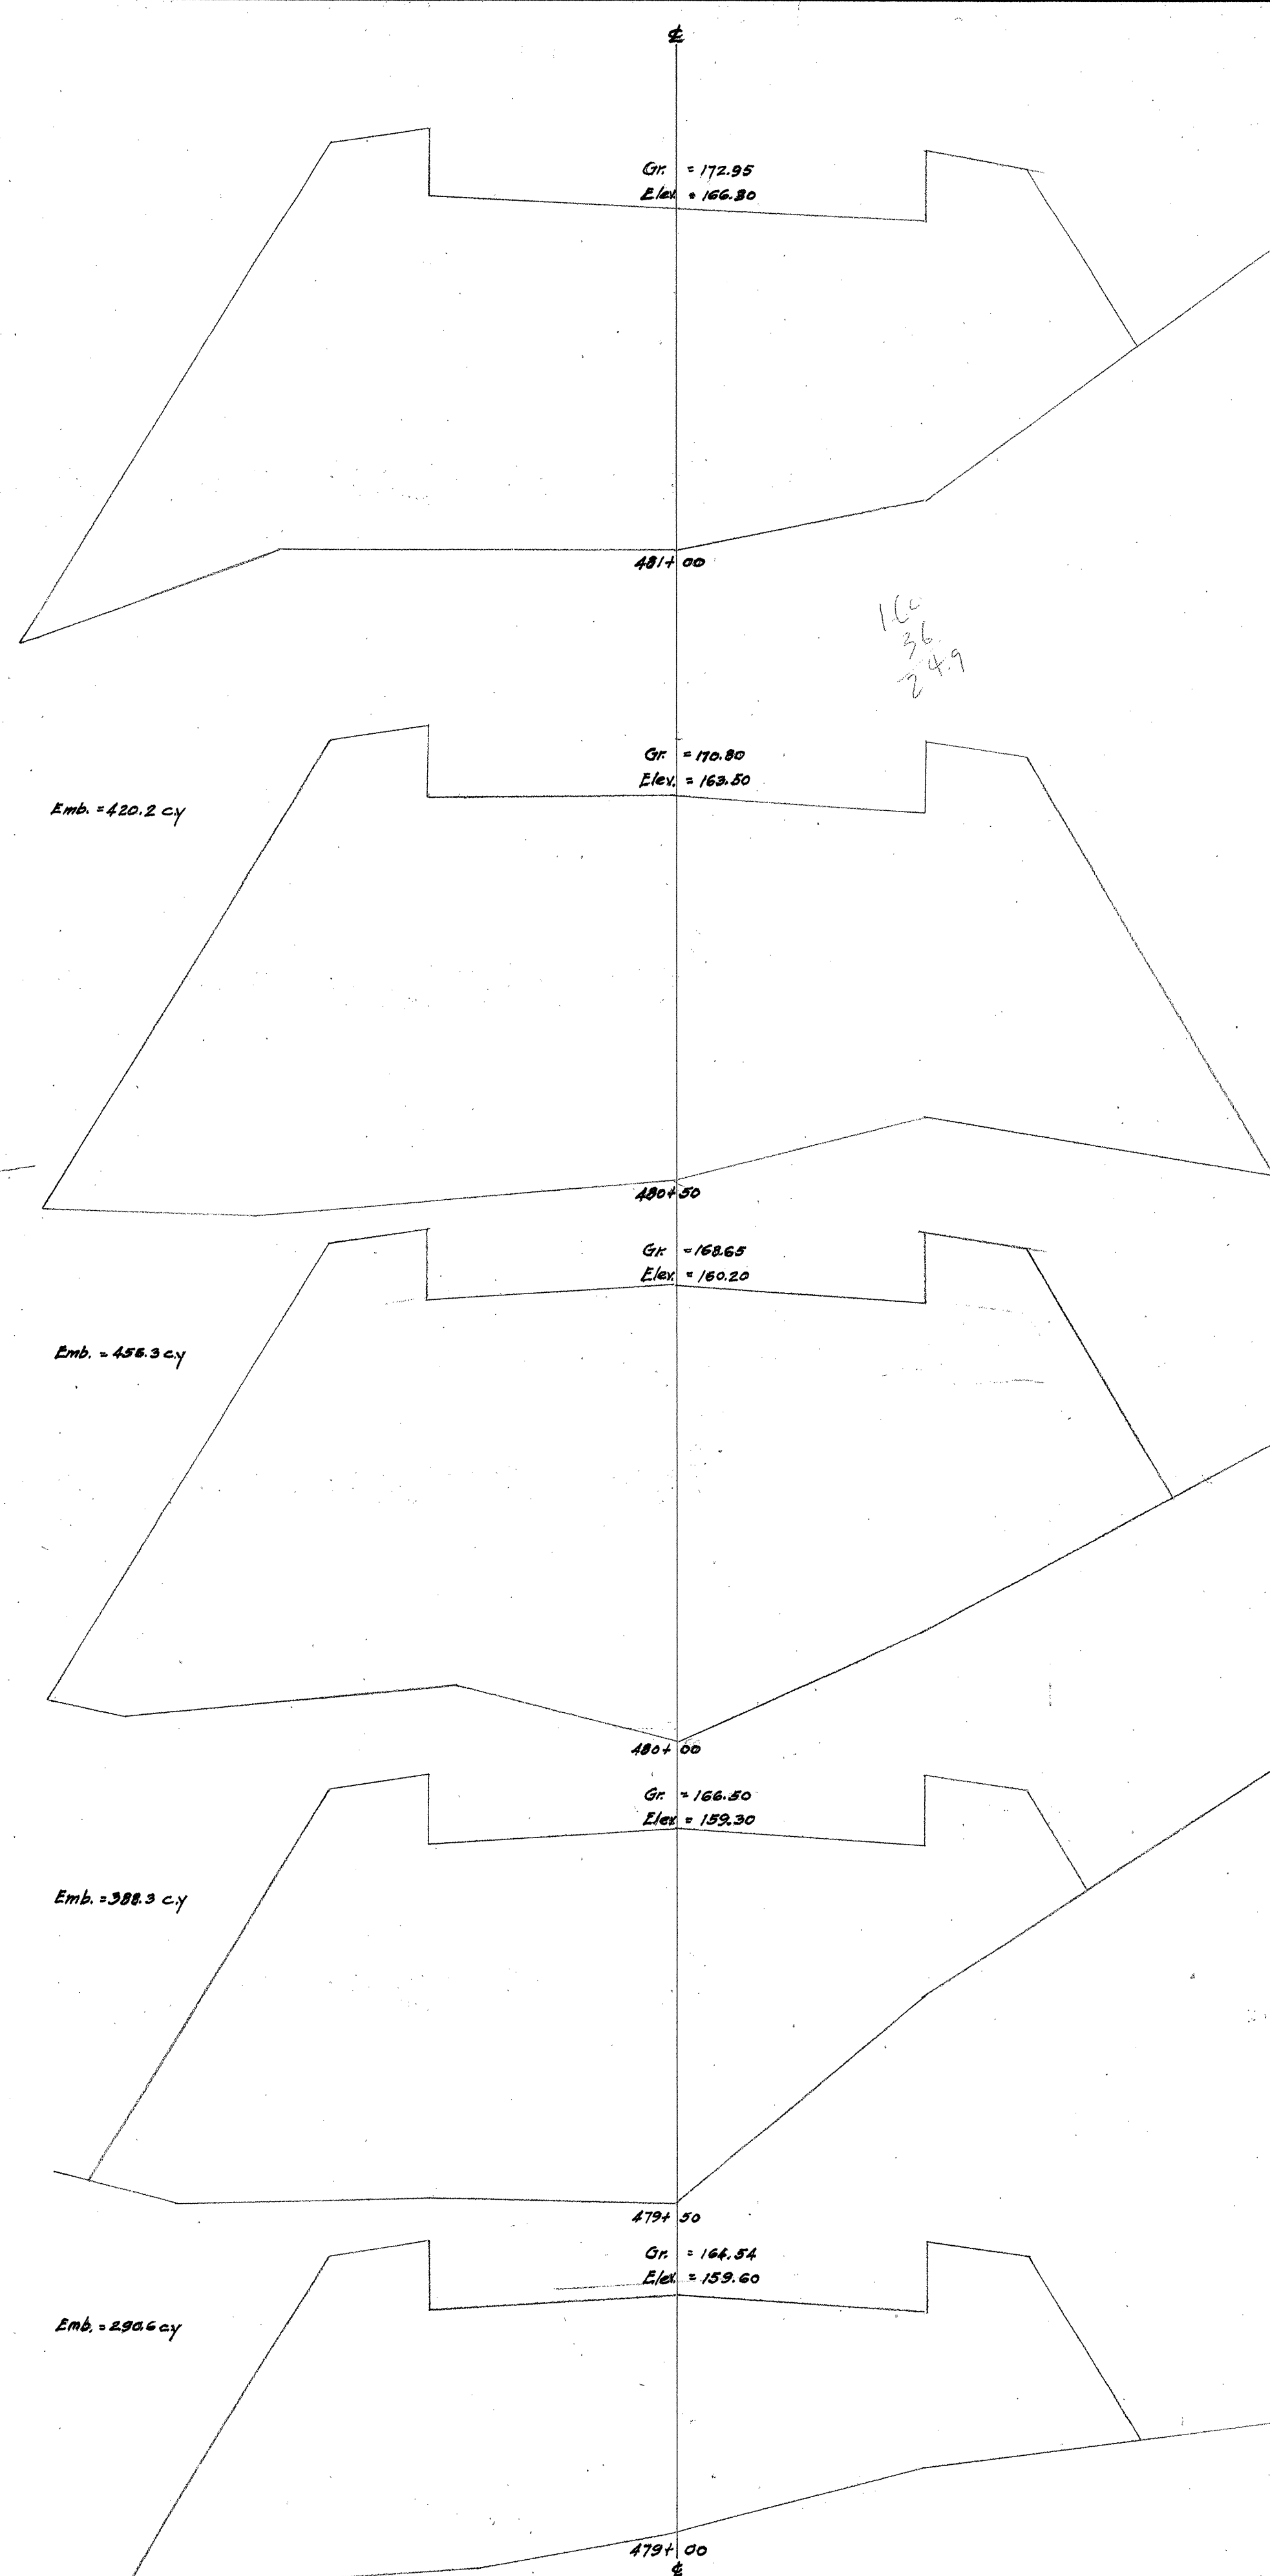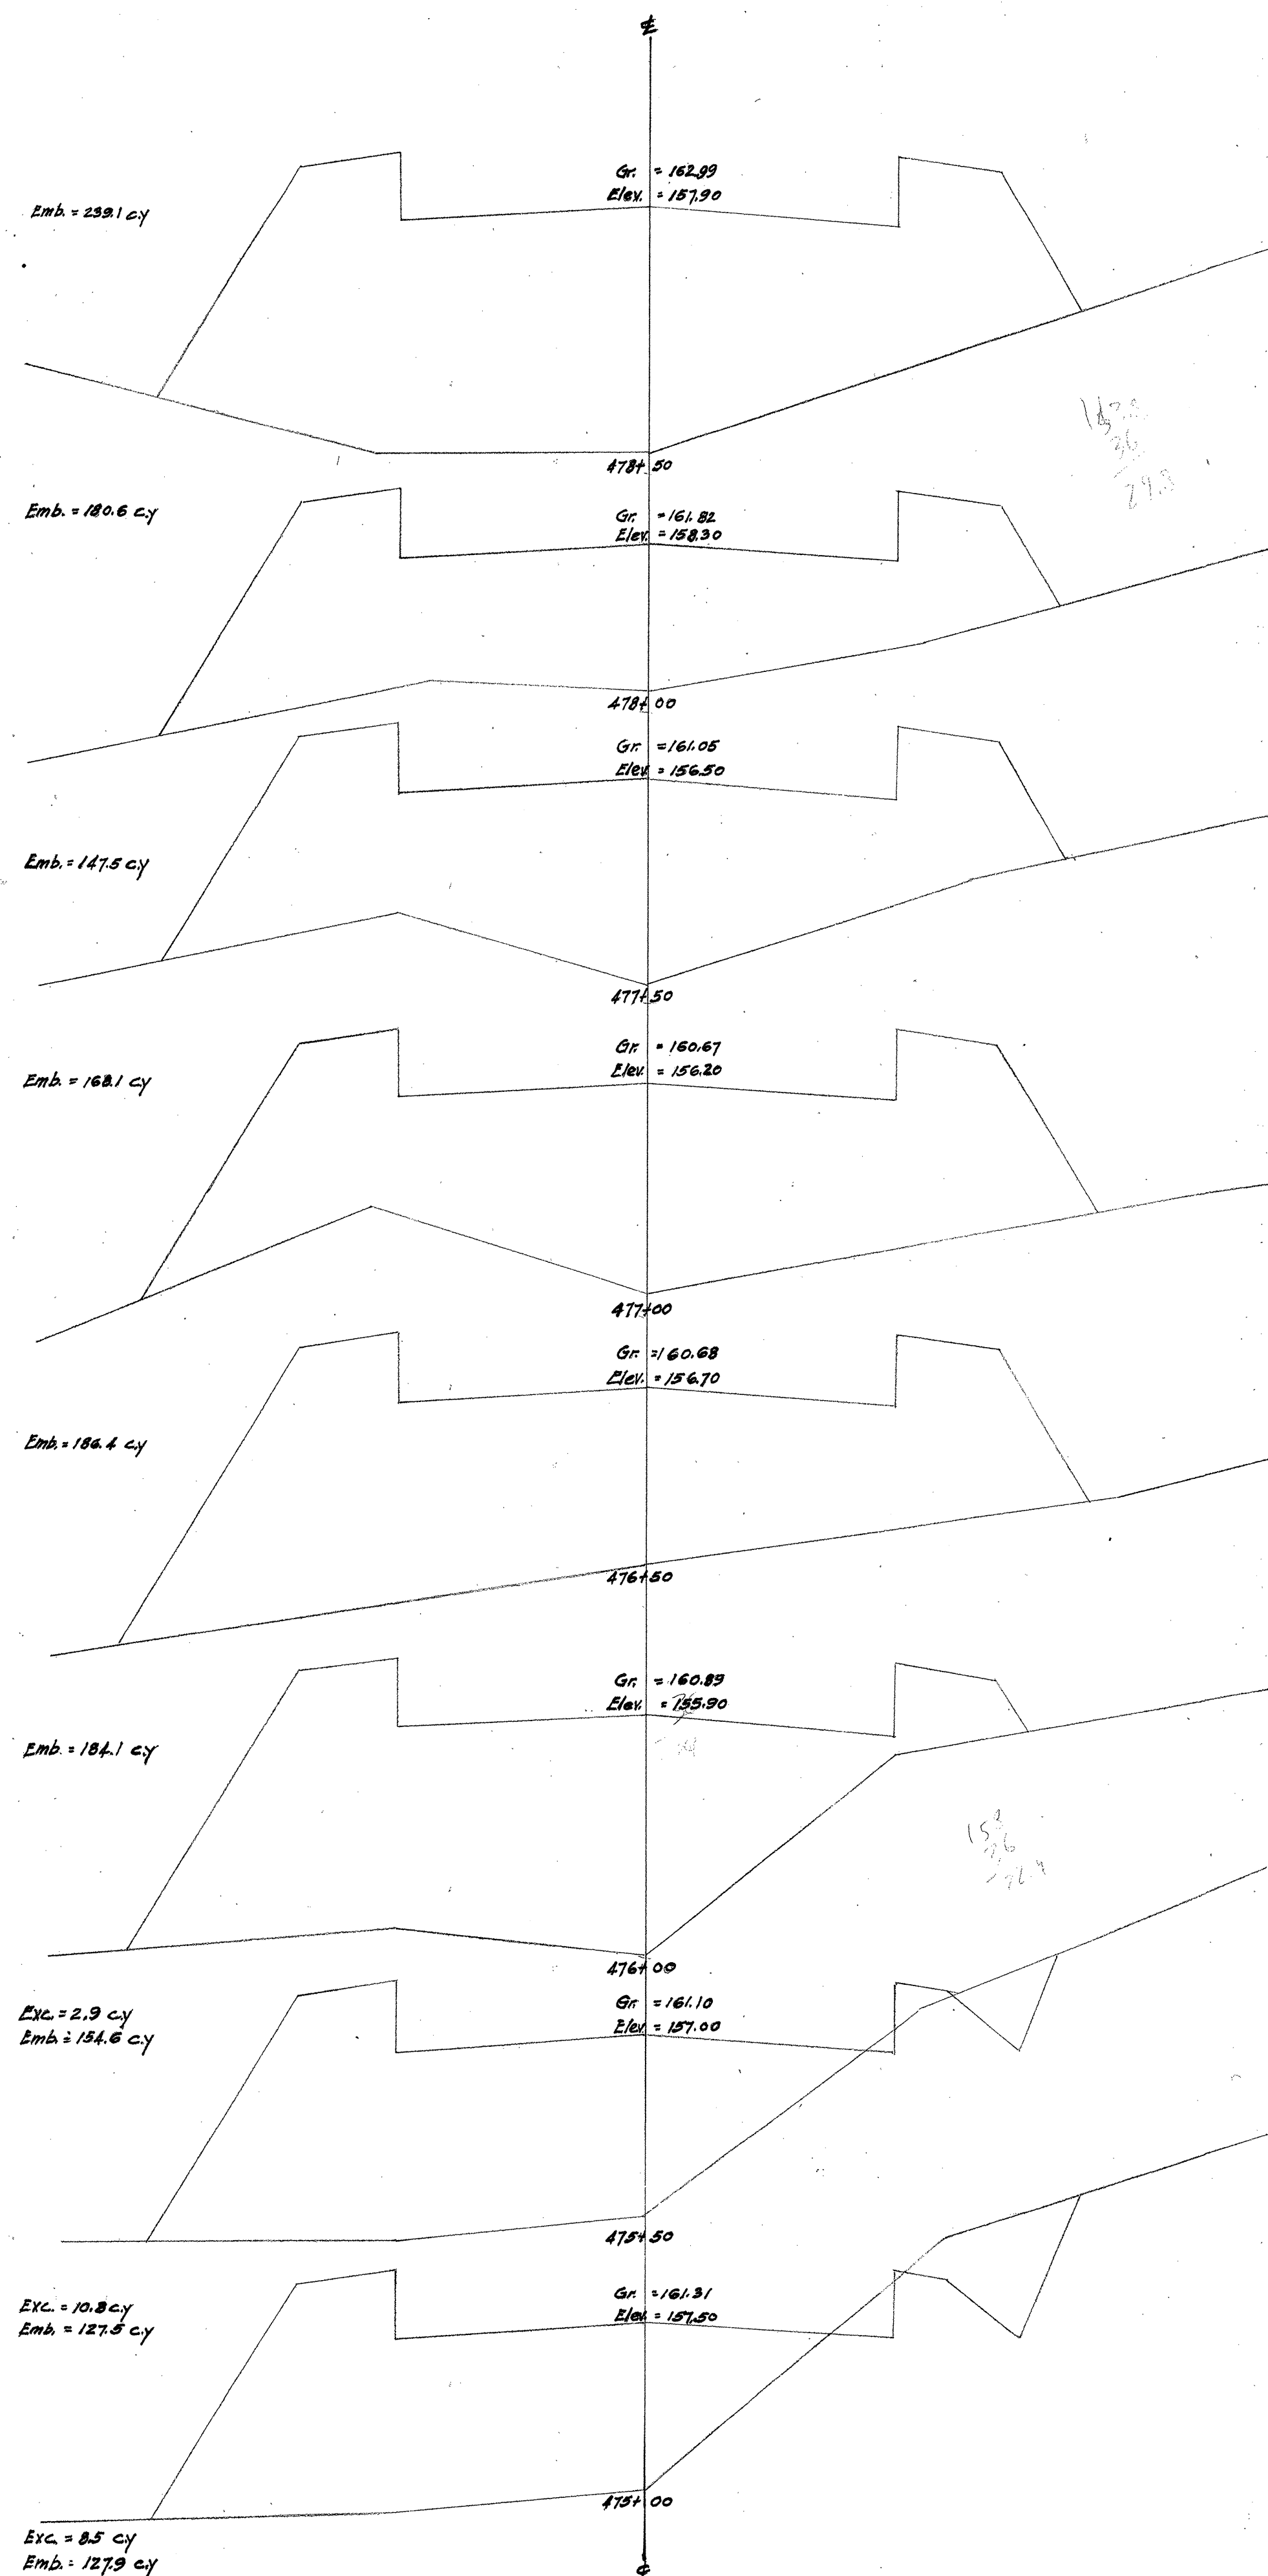

4000.75

OFFICE OF THE CITY & COUNTY ENGINEER HONOLULU, HAWAII	
WAIANAE ROAD SECOND UNIT. CROSS SECTIONS.	
ENGINEER _____	DATE _____
DRAFTSMAN _____	
SCALE Vert. 1" = 2'-0" Hor. 1" = 5'	
APPROVED: _____	CITY AND COUNTY ENGINEER

6-16-3

FED. ROAD DIST. NO.	STATE	FED. AID PROJ. NO.	FISCAL YEAR	SHEET NO.	TOTAL SHEETS
HAWAII	HAW.	4A	1925	76	101

Elev. = 200.50
Gr. = 187.42

To Check Prolong. Lines

Exc. = 290.8 cy

Elev. = 191.40
Gr. = 188.53

483+00

Exc. = 139.2 cy

Elev. = 192.40
Gr. = 188.12

484+77.23

Exc. = 180.8 cy

Elev. = 190.40
Gr. = 187.42

484+50

Exc. = 274.4 cy

Elev. = 188.1
Gr. = 185.77

484+00

Exc. = 231.0 cy

Elev. = 192.50
Gr. = 188.10

486+50

Exc. = 822.5 cy

Elev. = 197.90
Gr. = 189.42

261.9
30
137

Exc. = 757.60 cy

487+32.8

Elev. = 199.10
Gr. = 188.28

To Check Prolong. Lines

486+00

Exc. = 547.3 cy

Elev. = 193.2
Gr. = 189.25

487+00


Exc. = 961.6 cy

OFFICE OF THE CITY & COUNTY ENGINEER HONOLULU, HAWAII	
WAIANAE ROAD SECOND UNIT. CROSS SECTIONS.	
ENGINEER _____	DATE _____
DRAFTSMAN _____	
SCALE: Vert. 1" = 2'-Hor. 1" = 5'	
APPROVED: _____	CITY AND COUNTY ENGINEER

4000.76


6 16 3

FED. ROAD DIST. NO.	STATE	FED. AID PROJ. NO.	FISCAL YEAR	SHEET NO.	TOTAL SHEETS
HAWAII	HAW.	4A	1925	77	101

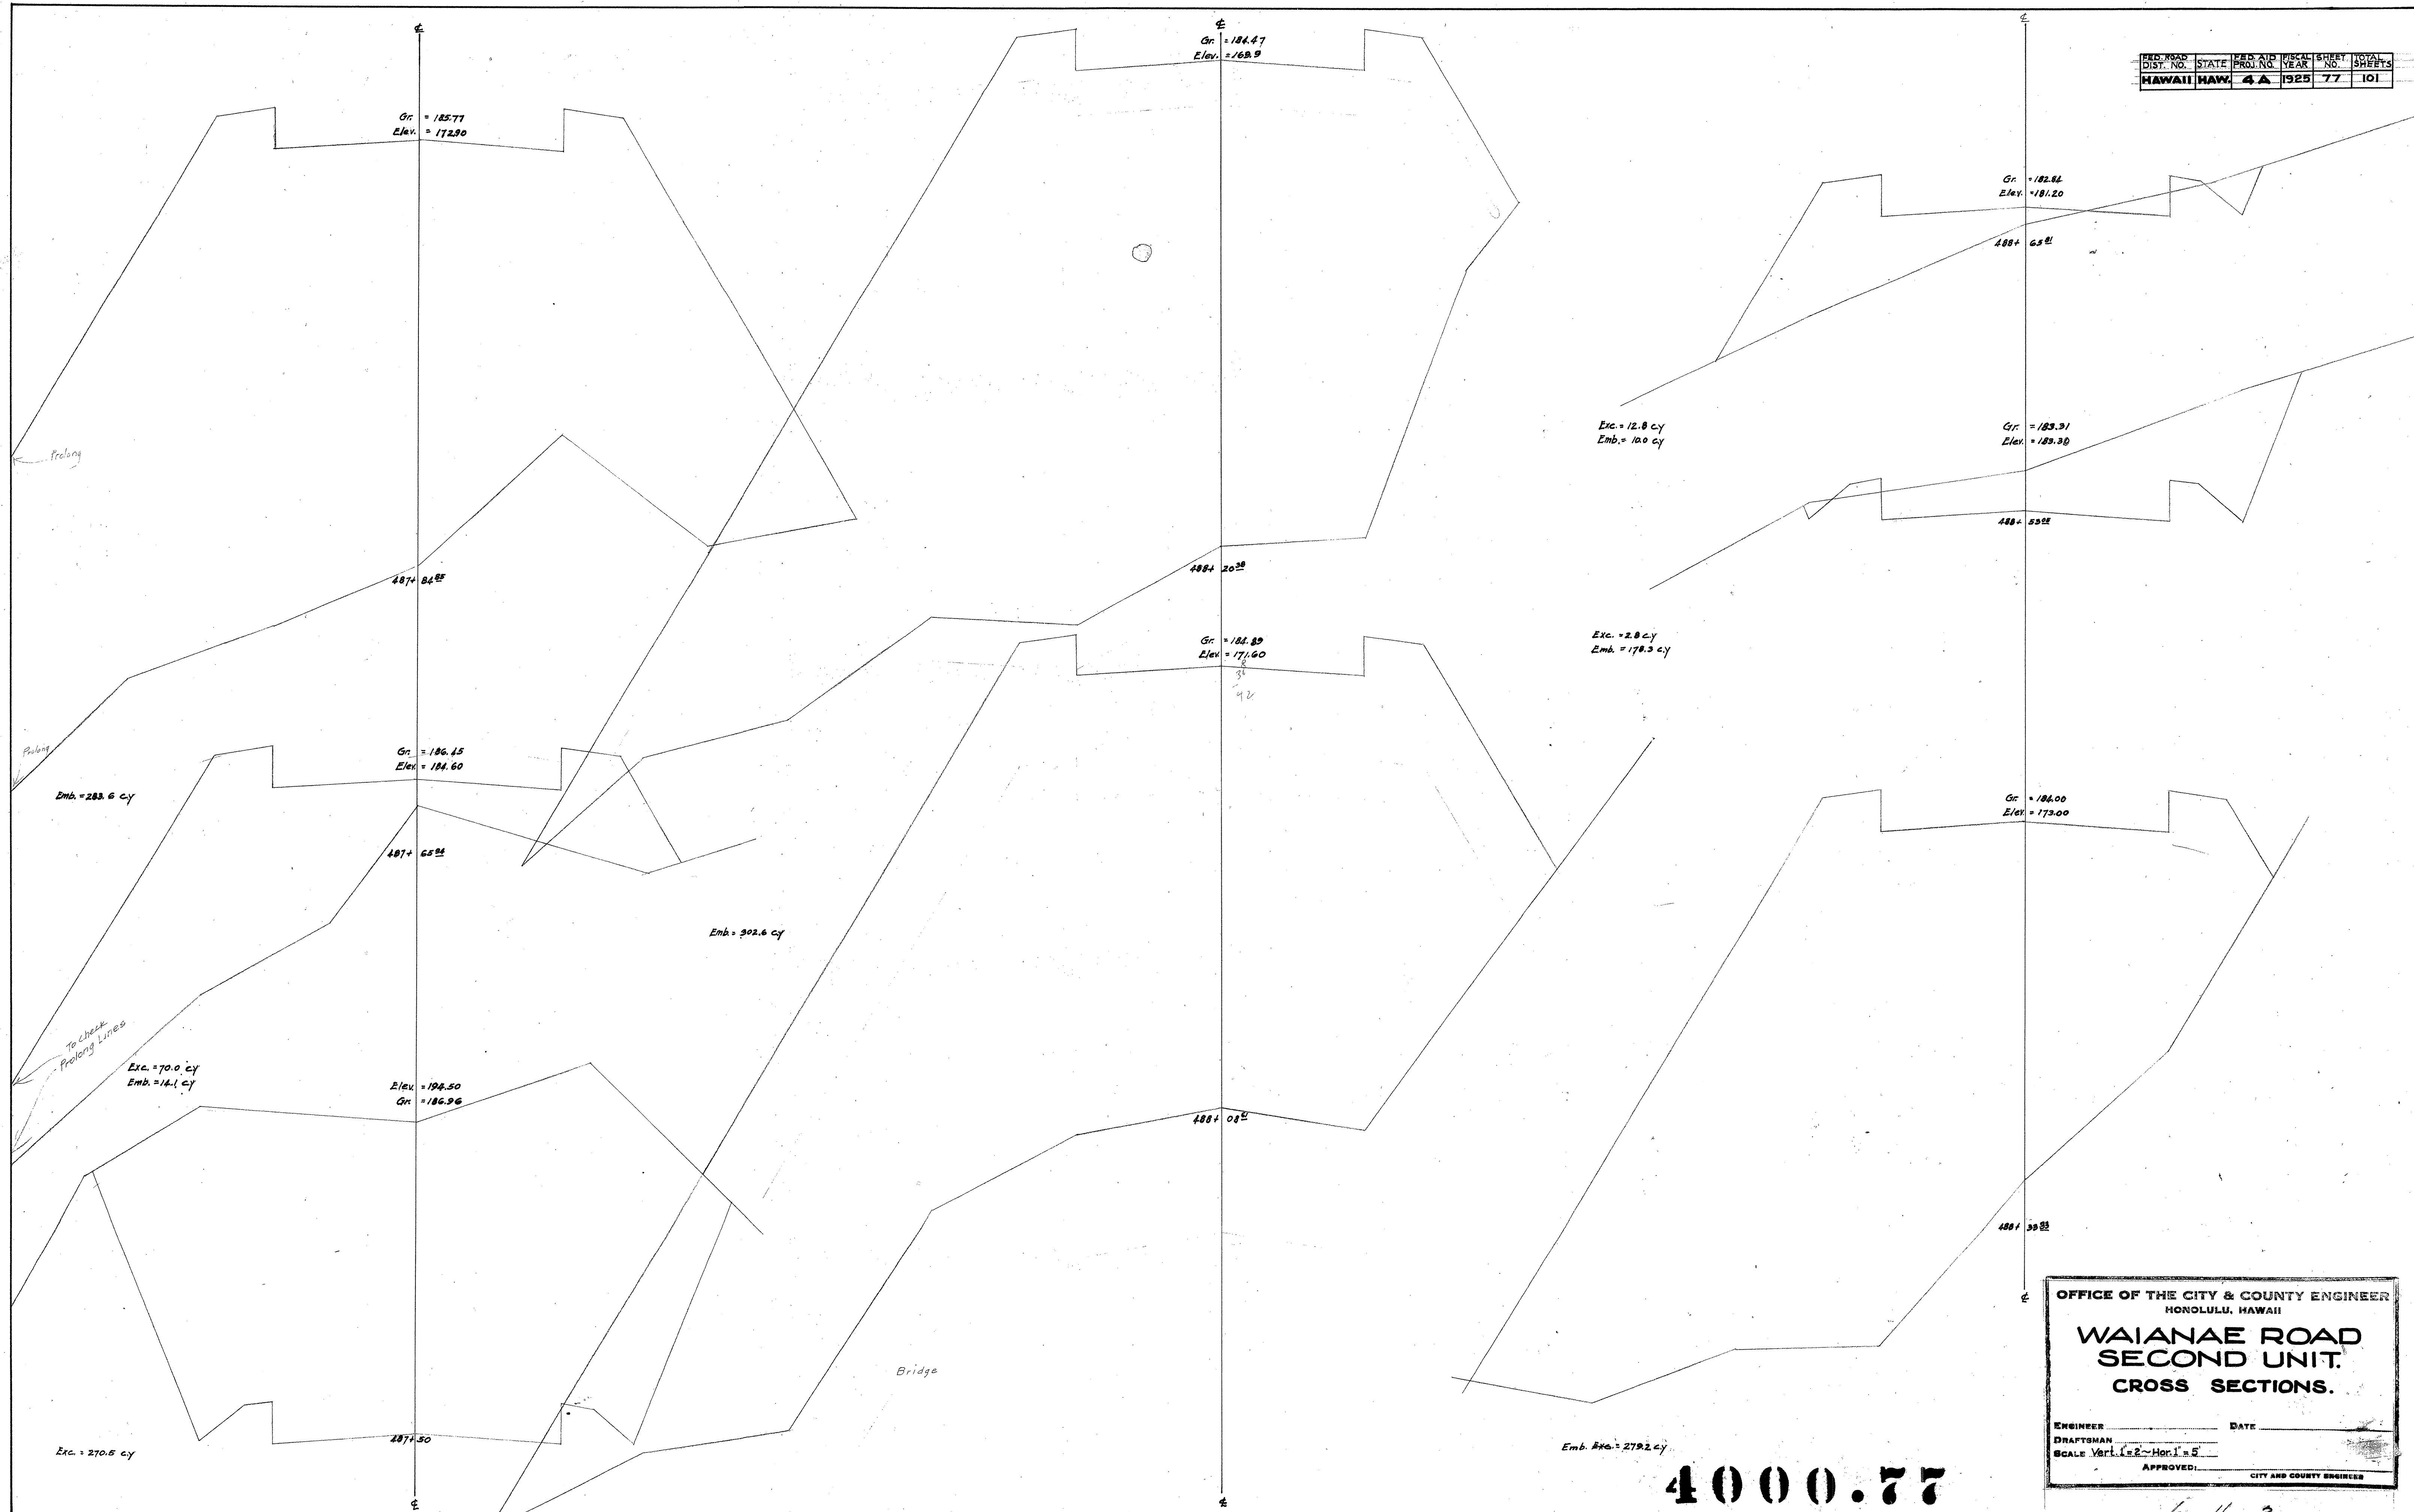

OFFICE OF THE CITY & COUNTY ENGINEER HONOLULU, HAWAII	
WAIANAE ROAD SECOND UNIT. CROSS SECTIONS.	
ENGINEER _____	DATE _____
DRAFTSMAN _____	
SCALE Vert. 1" = 2'-0" Hor. 1" = 5'	
APPROVED: _____	CITY AND COUNTY ENGINEER

6.16.3

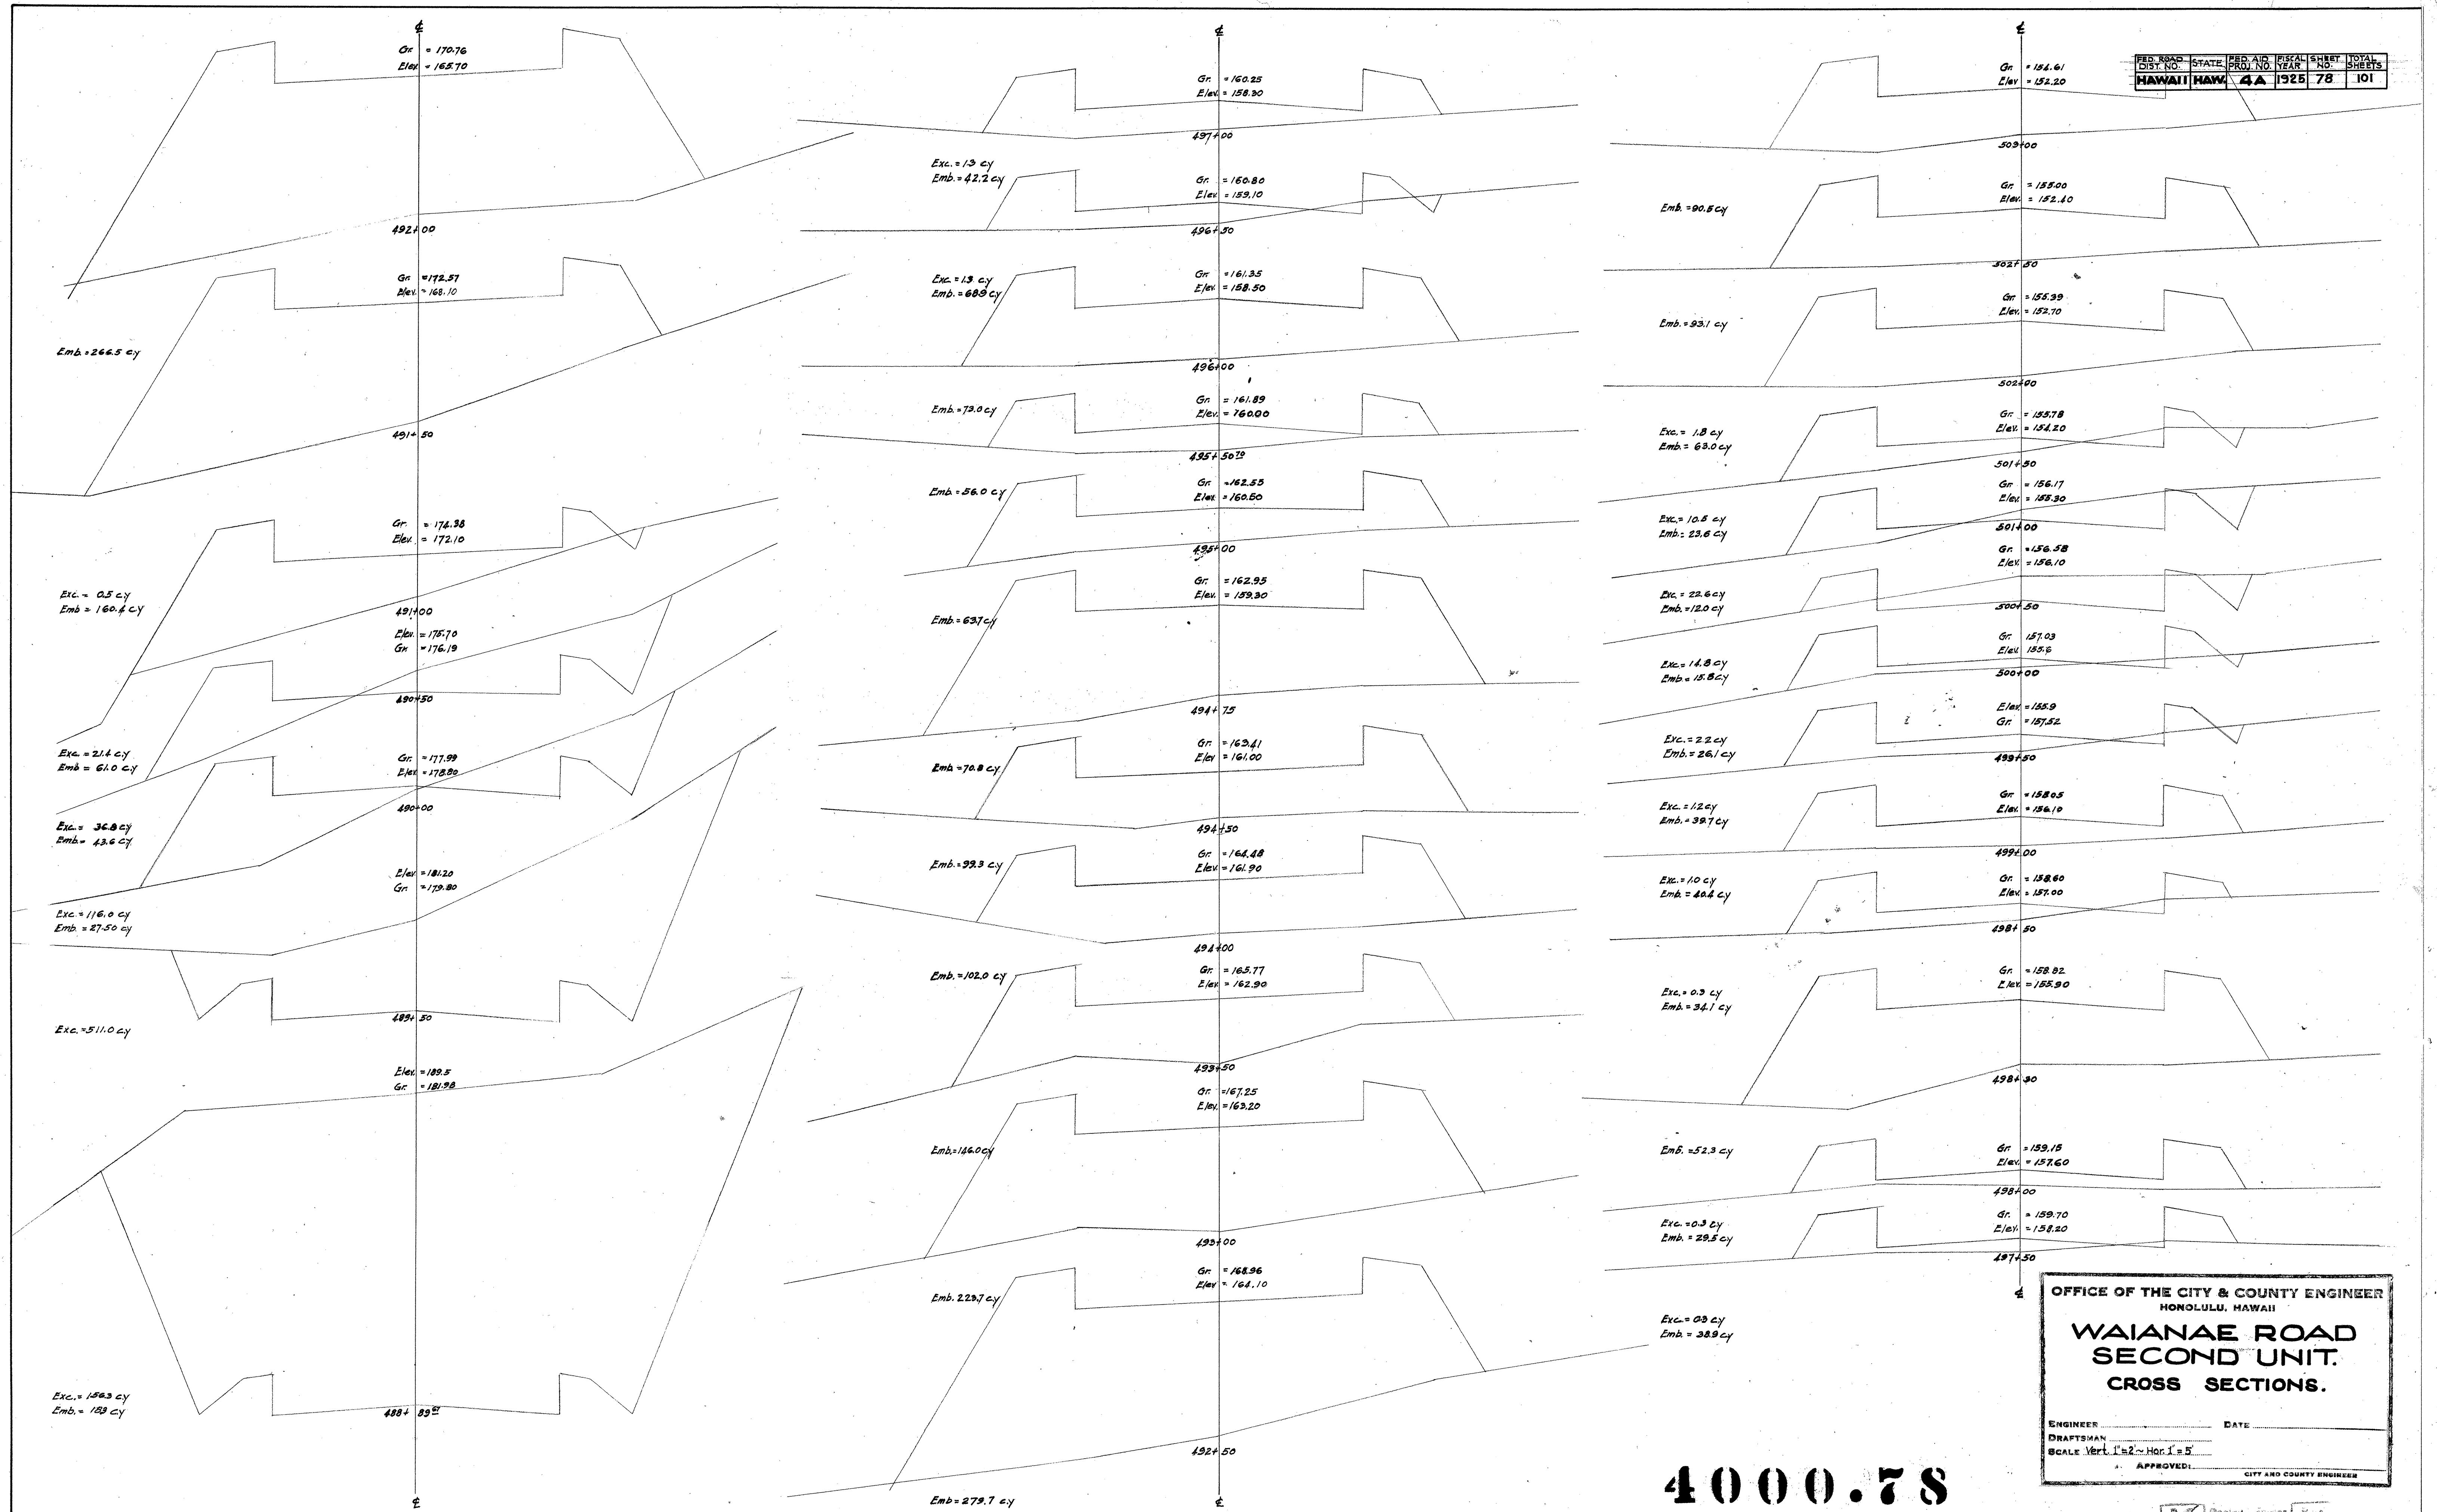


FED. ROAD DIST. NO.	STATE	FED. AID PROJ. NO.	FISCAL YEAR	SHEET NO.	TOTAL SHEETS
HAWAII	HAWAII	4A	1925	78	101

OFFICE OF THE CITY & COUNTY ENGINEER
HONOLULU, HAWAII

**WAIANAE ROAD
SECOND UNIT.
CROSS SECTIONS.**

ENGINEER _____ DATE _____
DRAFTSMAN _____
SCALE: Vert. 1"=2'-Hor. 1"=5'-
APPROVED: _____ CITY AND COUNTY ENGINEER

4000.78

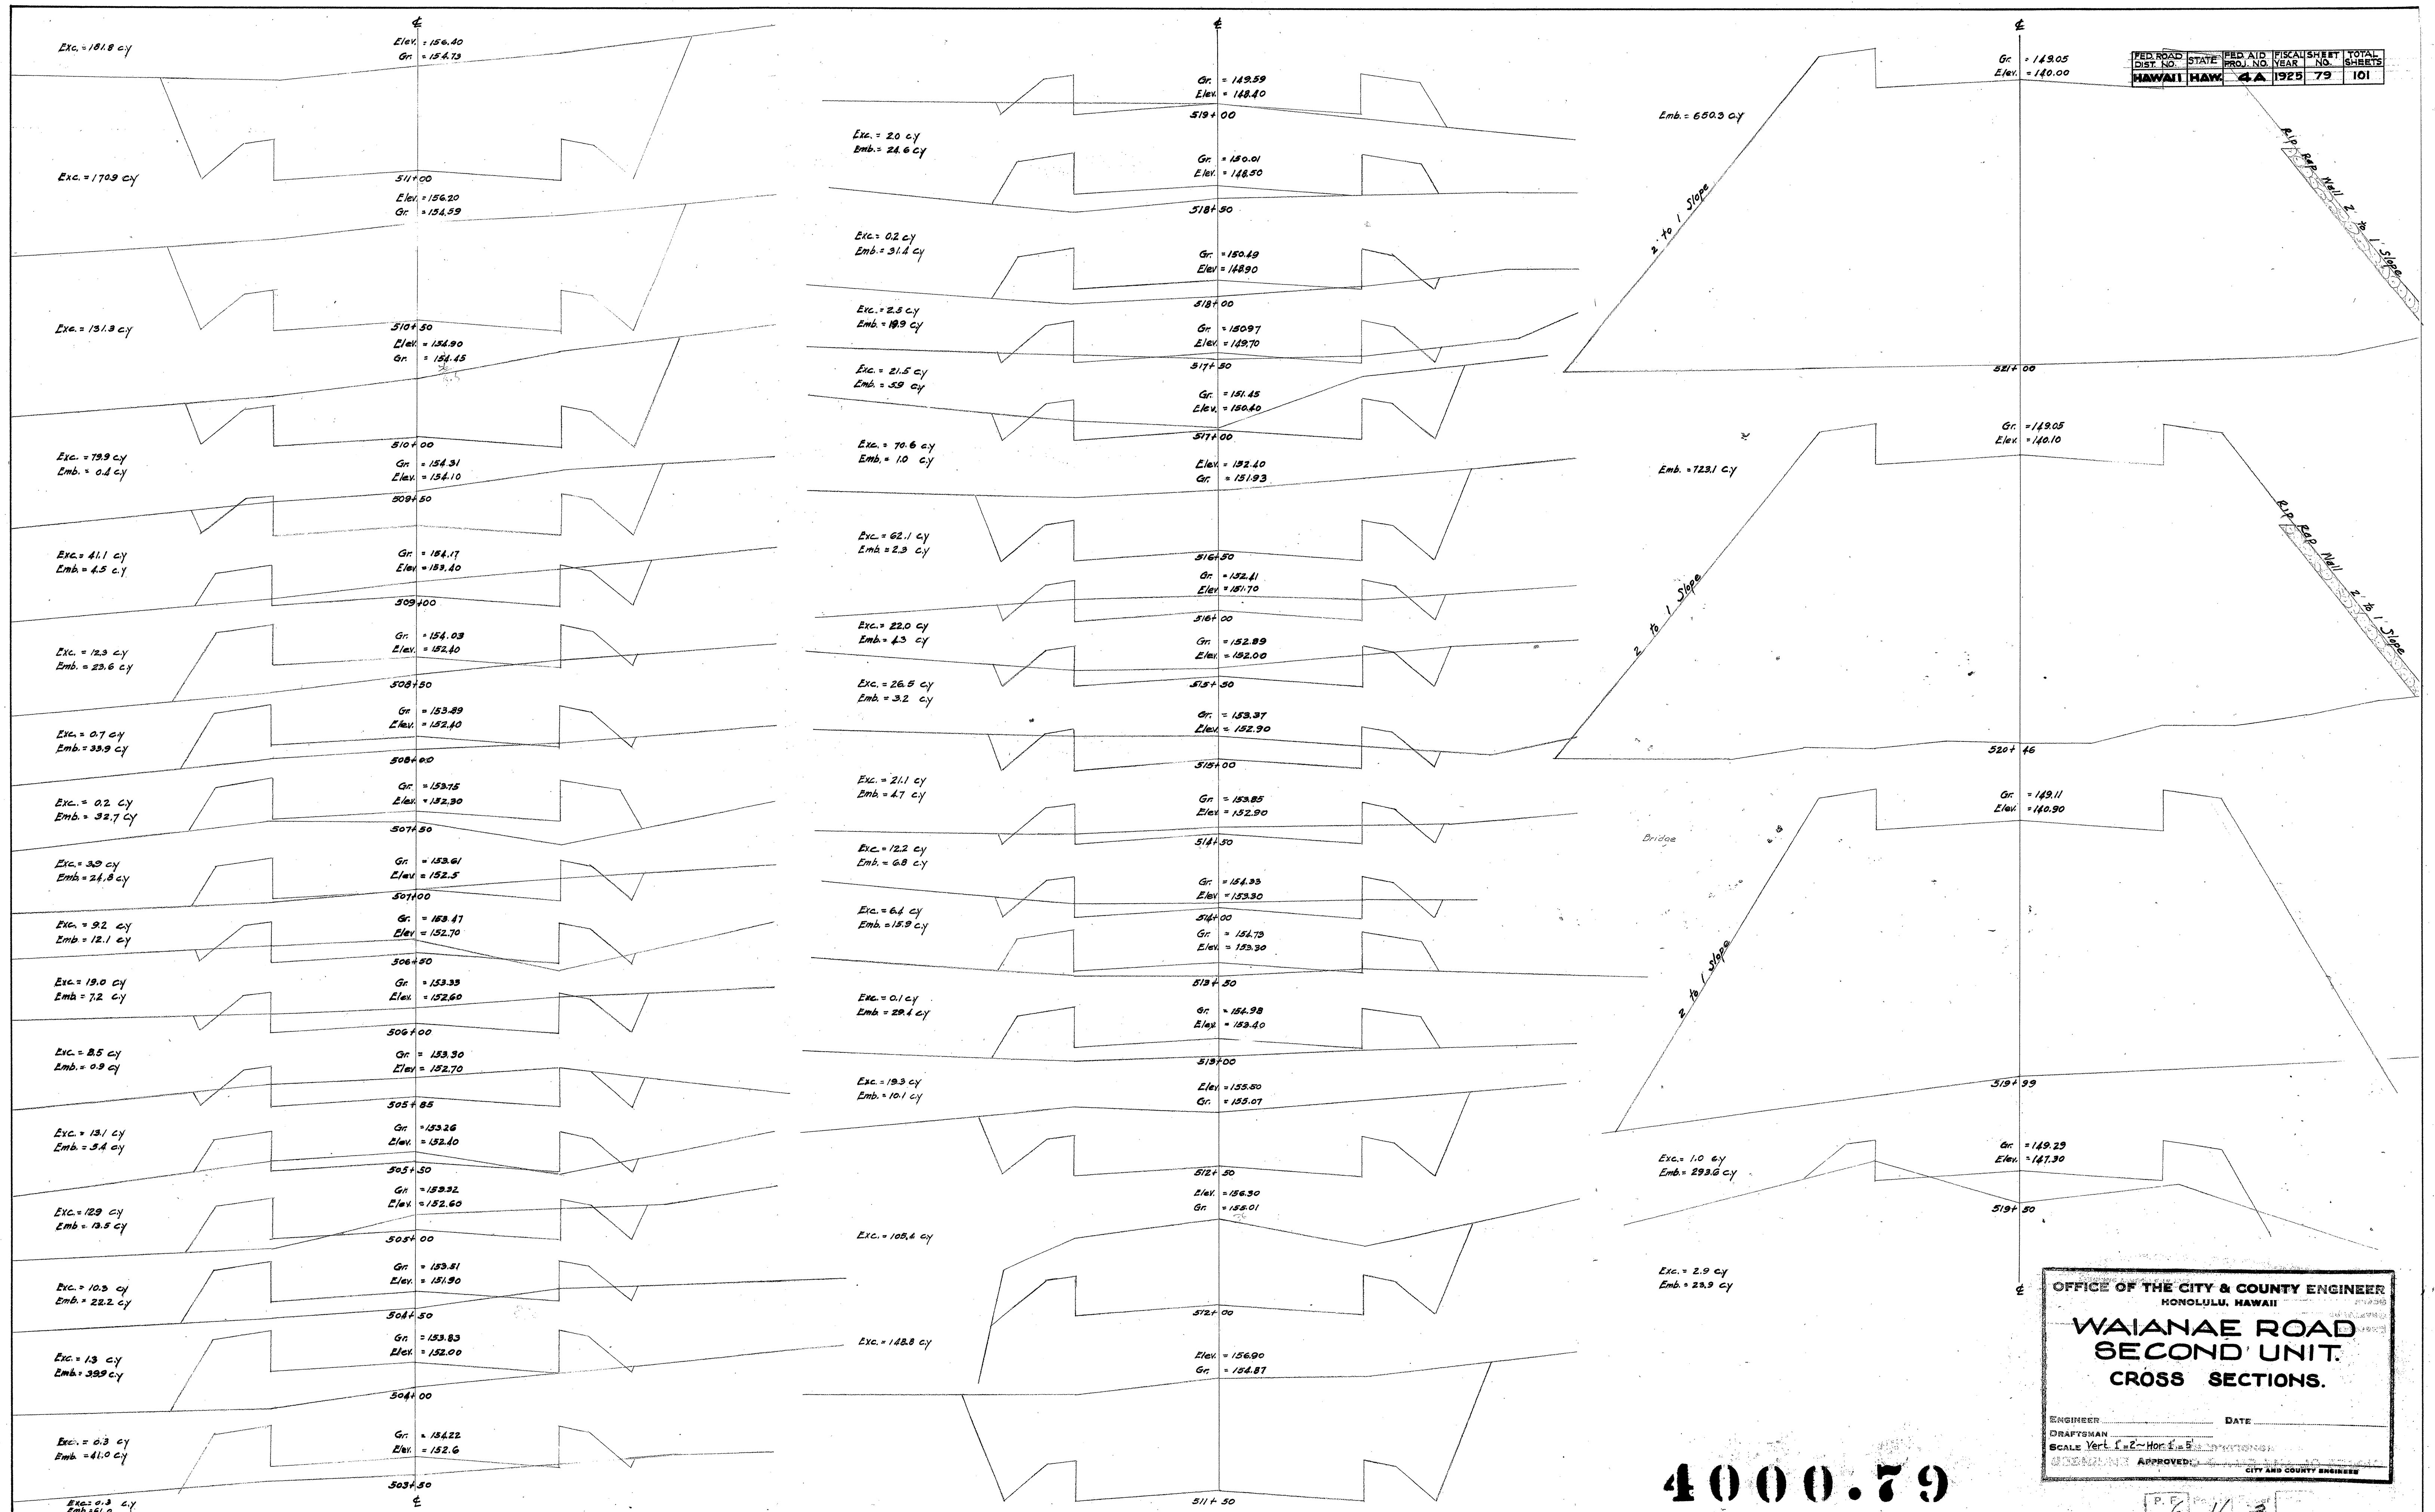

FED. ROAD DIST. NO.	STATE	FED. AID PROJ. NO.	FISCAL YEAR	SHEET NO.	TOTAL SHEETS
HAWAII	HAWAII	4A	1925	79	101

OFFICE OF THE CITY & COUNTY ENGINEER
HONOLULU, HAWAII


**WAIANAE ROAD
SECOND UNIT.
CROSS SECTIONS.**


ENGINEER _____ DATE _____
DRAFTSMAN _____
SCALE Vert. 1"=2'-Hor. 1"=5'-
DESIGNED BY _____ APPROVED _____
CITY AND COUNTY ENGINEER

4000.79

P.F. 16-3

FED. ROAD DIST. NO.	STATE	FED AID PROJ. NO.	FISCAL YEAR	SHEET NO.	TOTAL SHEETS
HAWAII	HAWAII	4A	1925	80	10

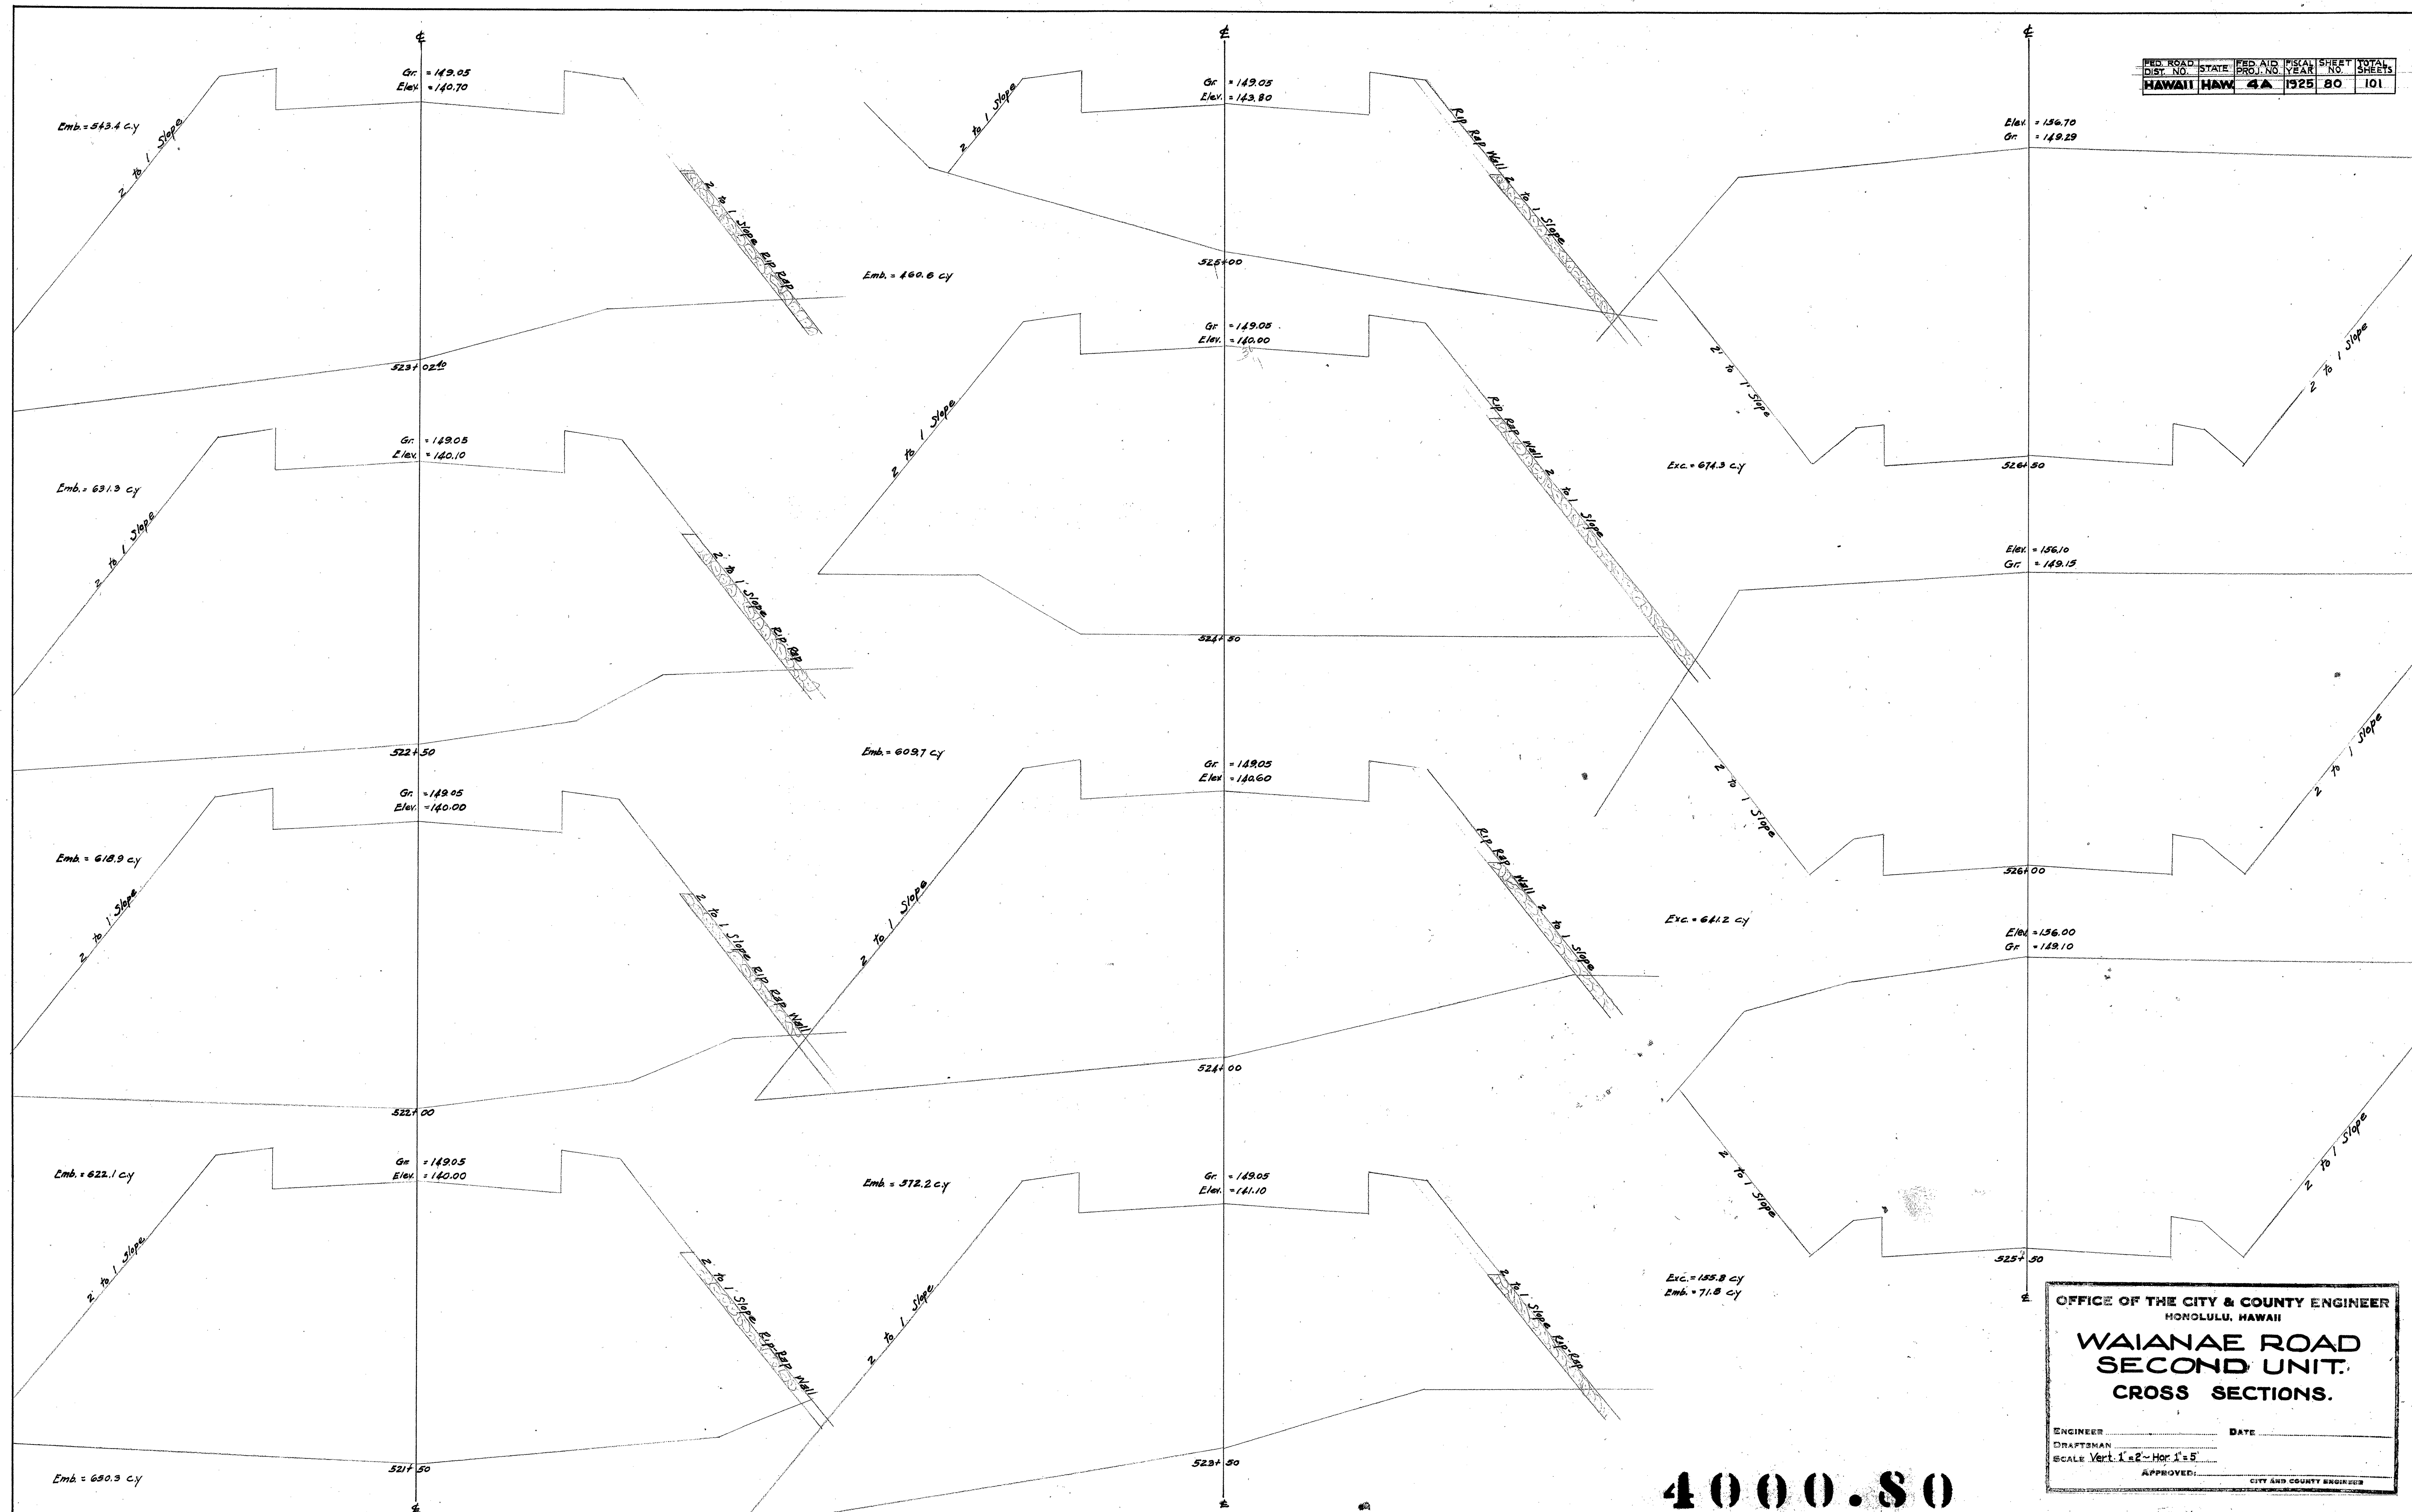

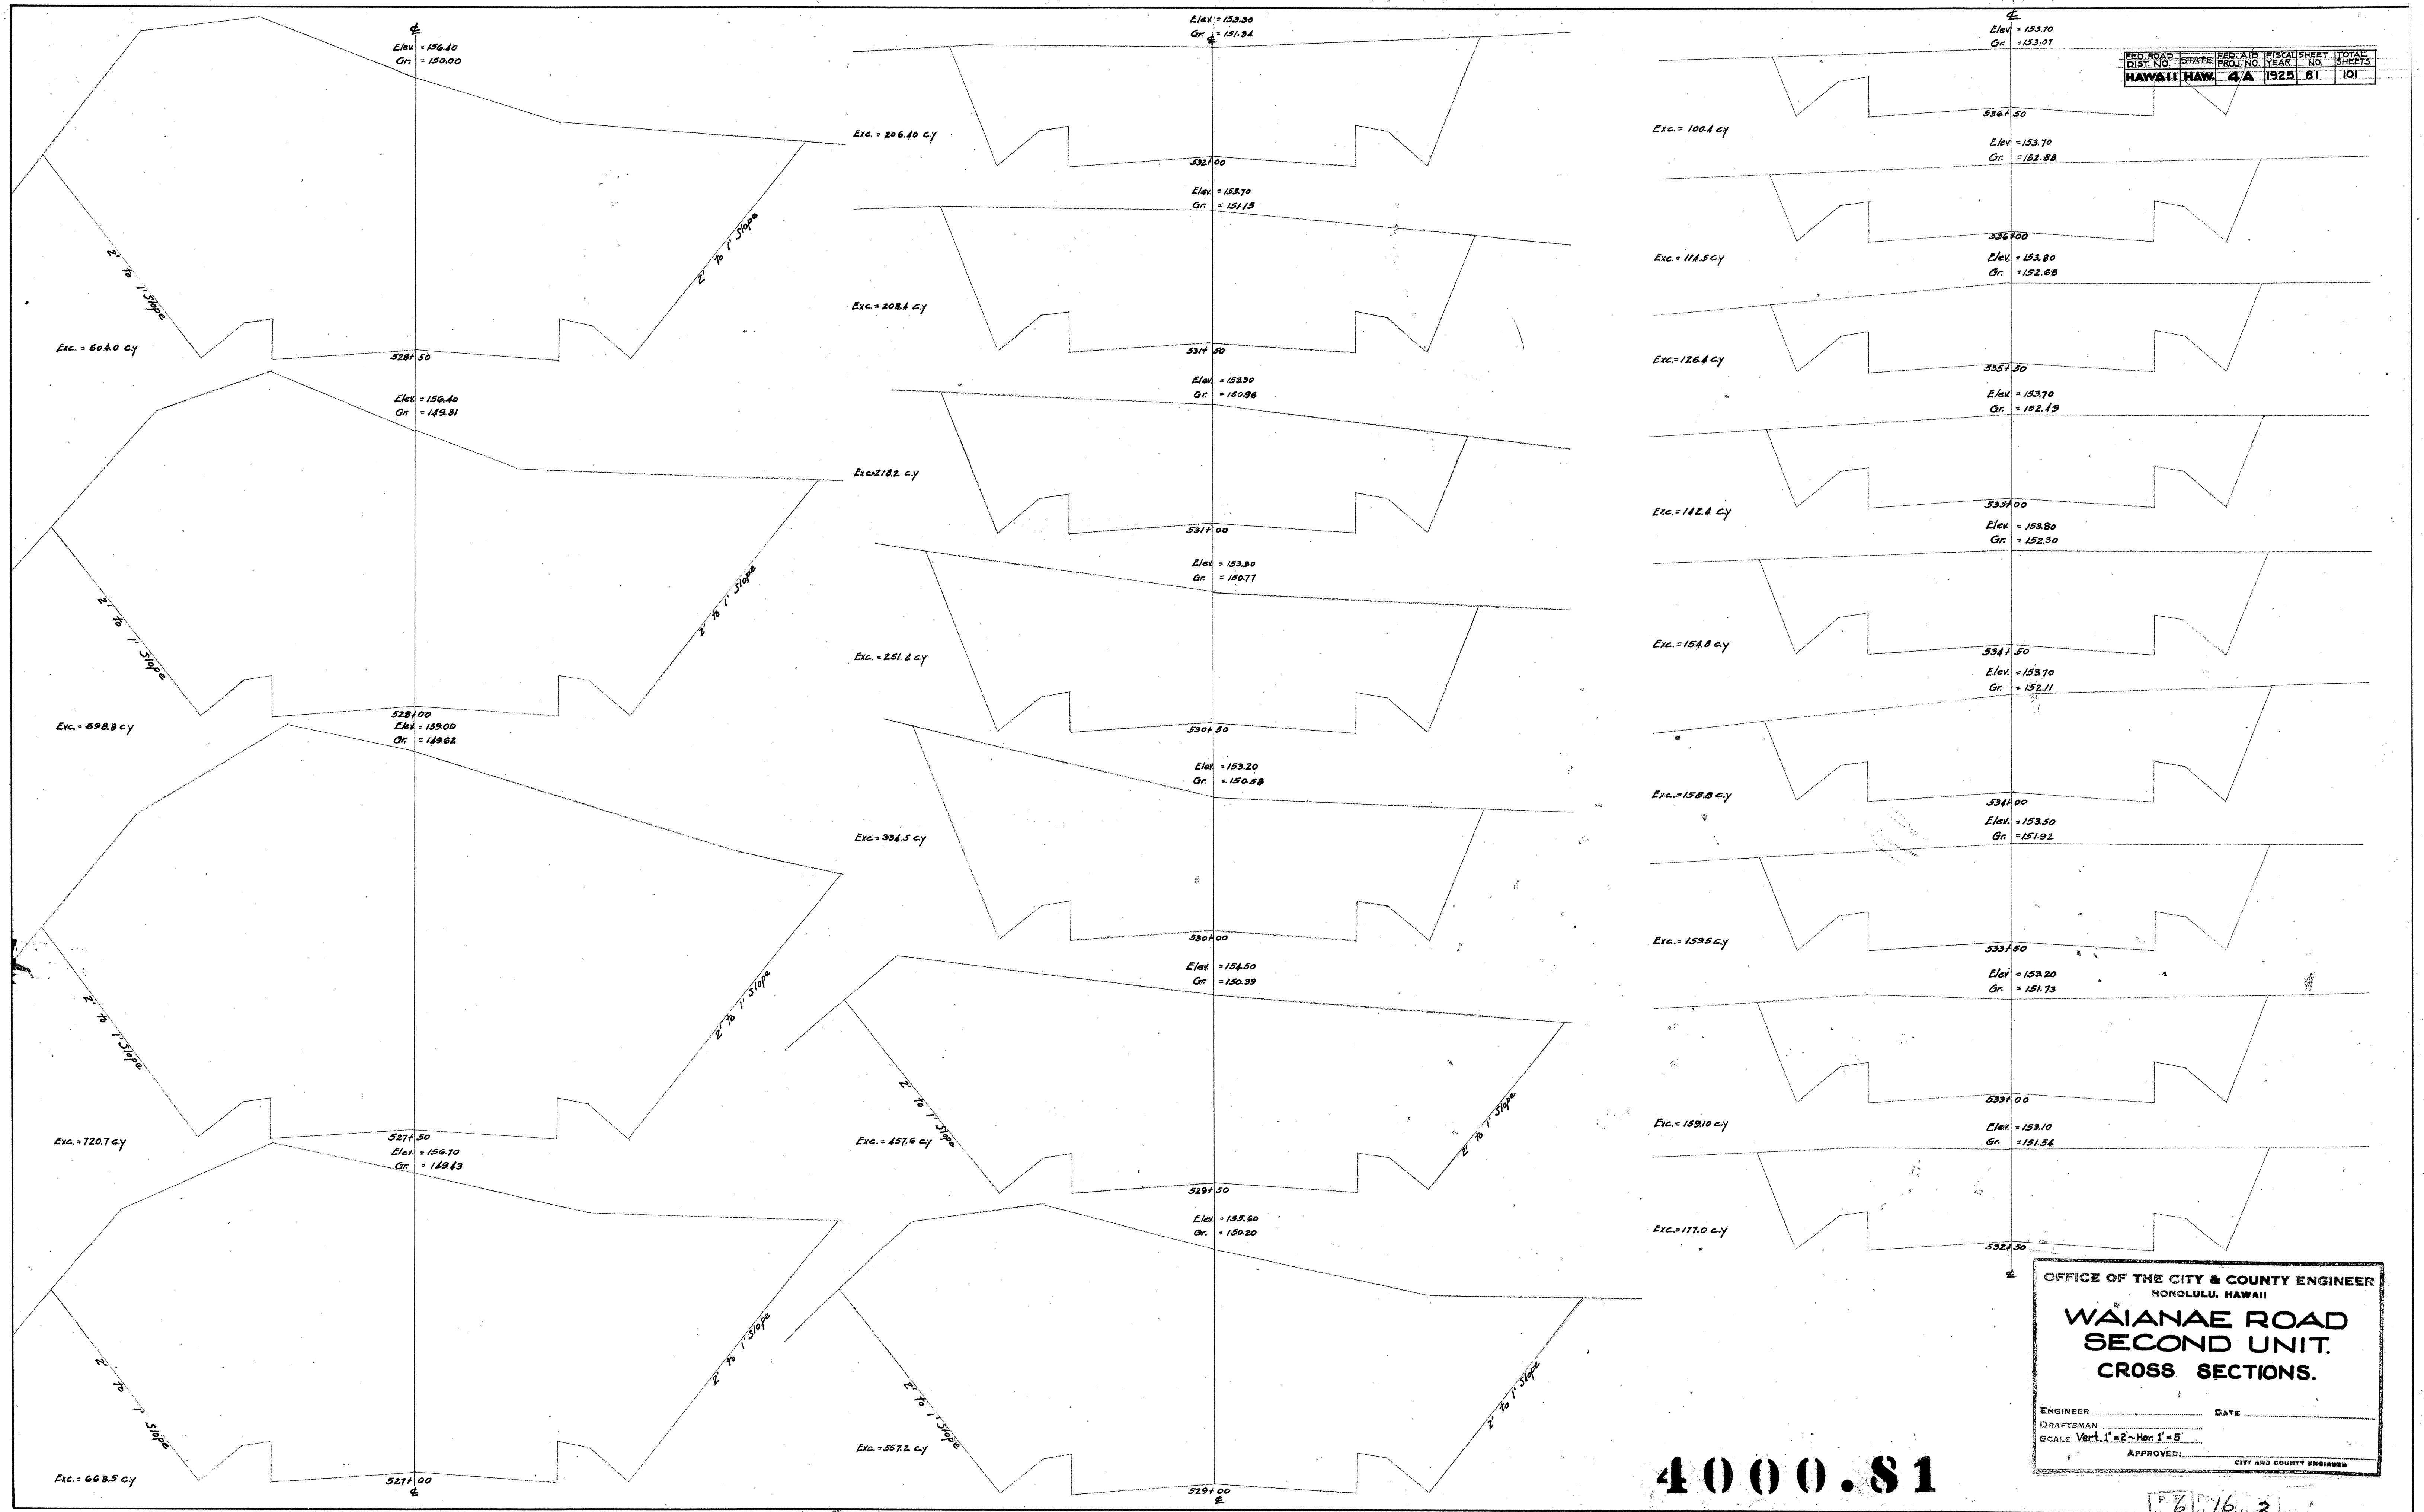




FED. ROAD DIST. NO.	STATE	FISCAL YEAR	SHEET NO.	TOTAL SHEETS
HAWAII	HAW.	4A	1925	81

OFFICE OF THE CITY & COUNTY ENGINEER
HONOLULU, HAWAII

**WAIANAE ROAD
SECOND UNIT.
CROSS SECTIONS.**

ENGINEER _____ DATE _____
DRAFTSMAN _____
SCALE Vert. 1"=2'-Hor. 1"=5'
APPROVED: _____ CITY AND COUNTY ENGINEER

4000.81

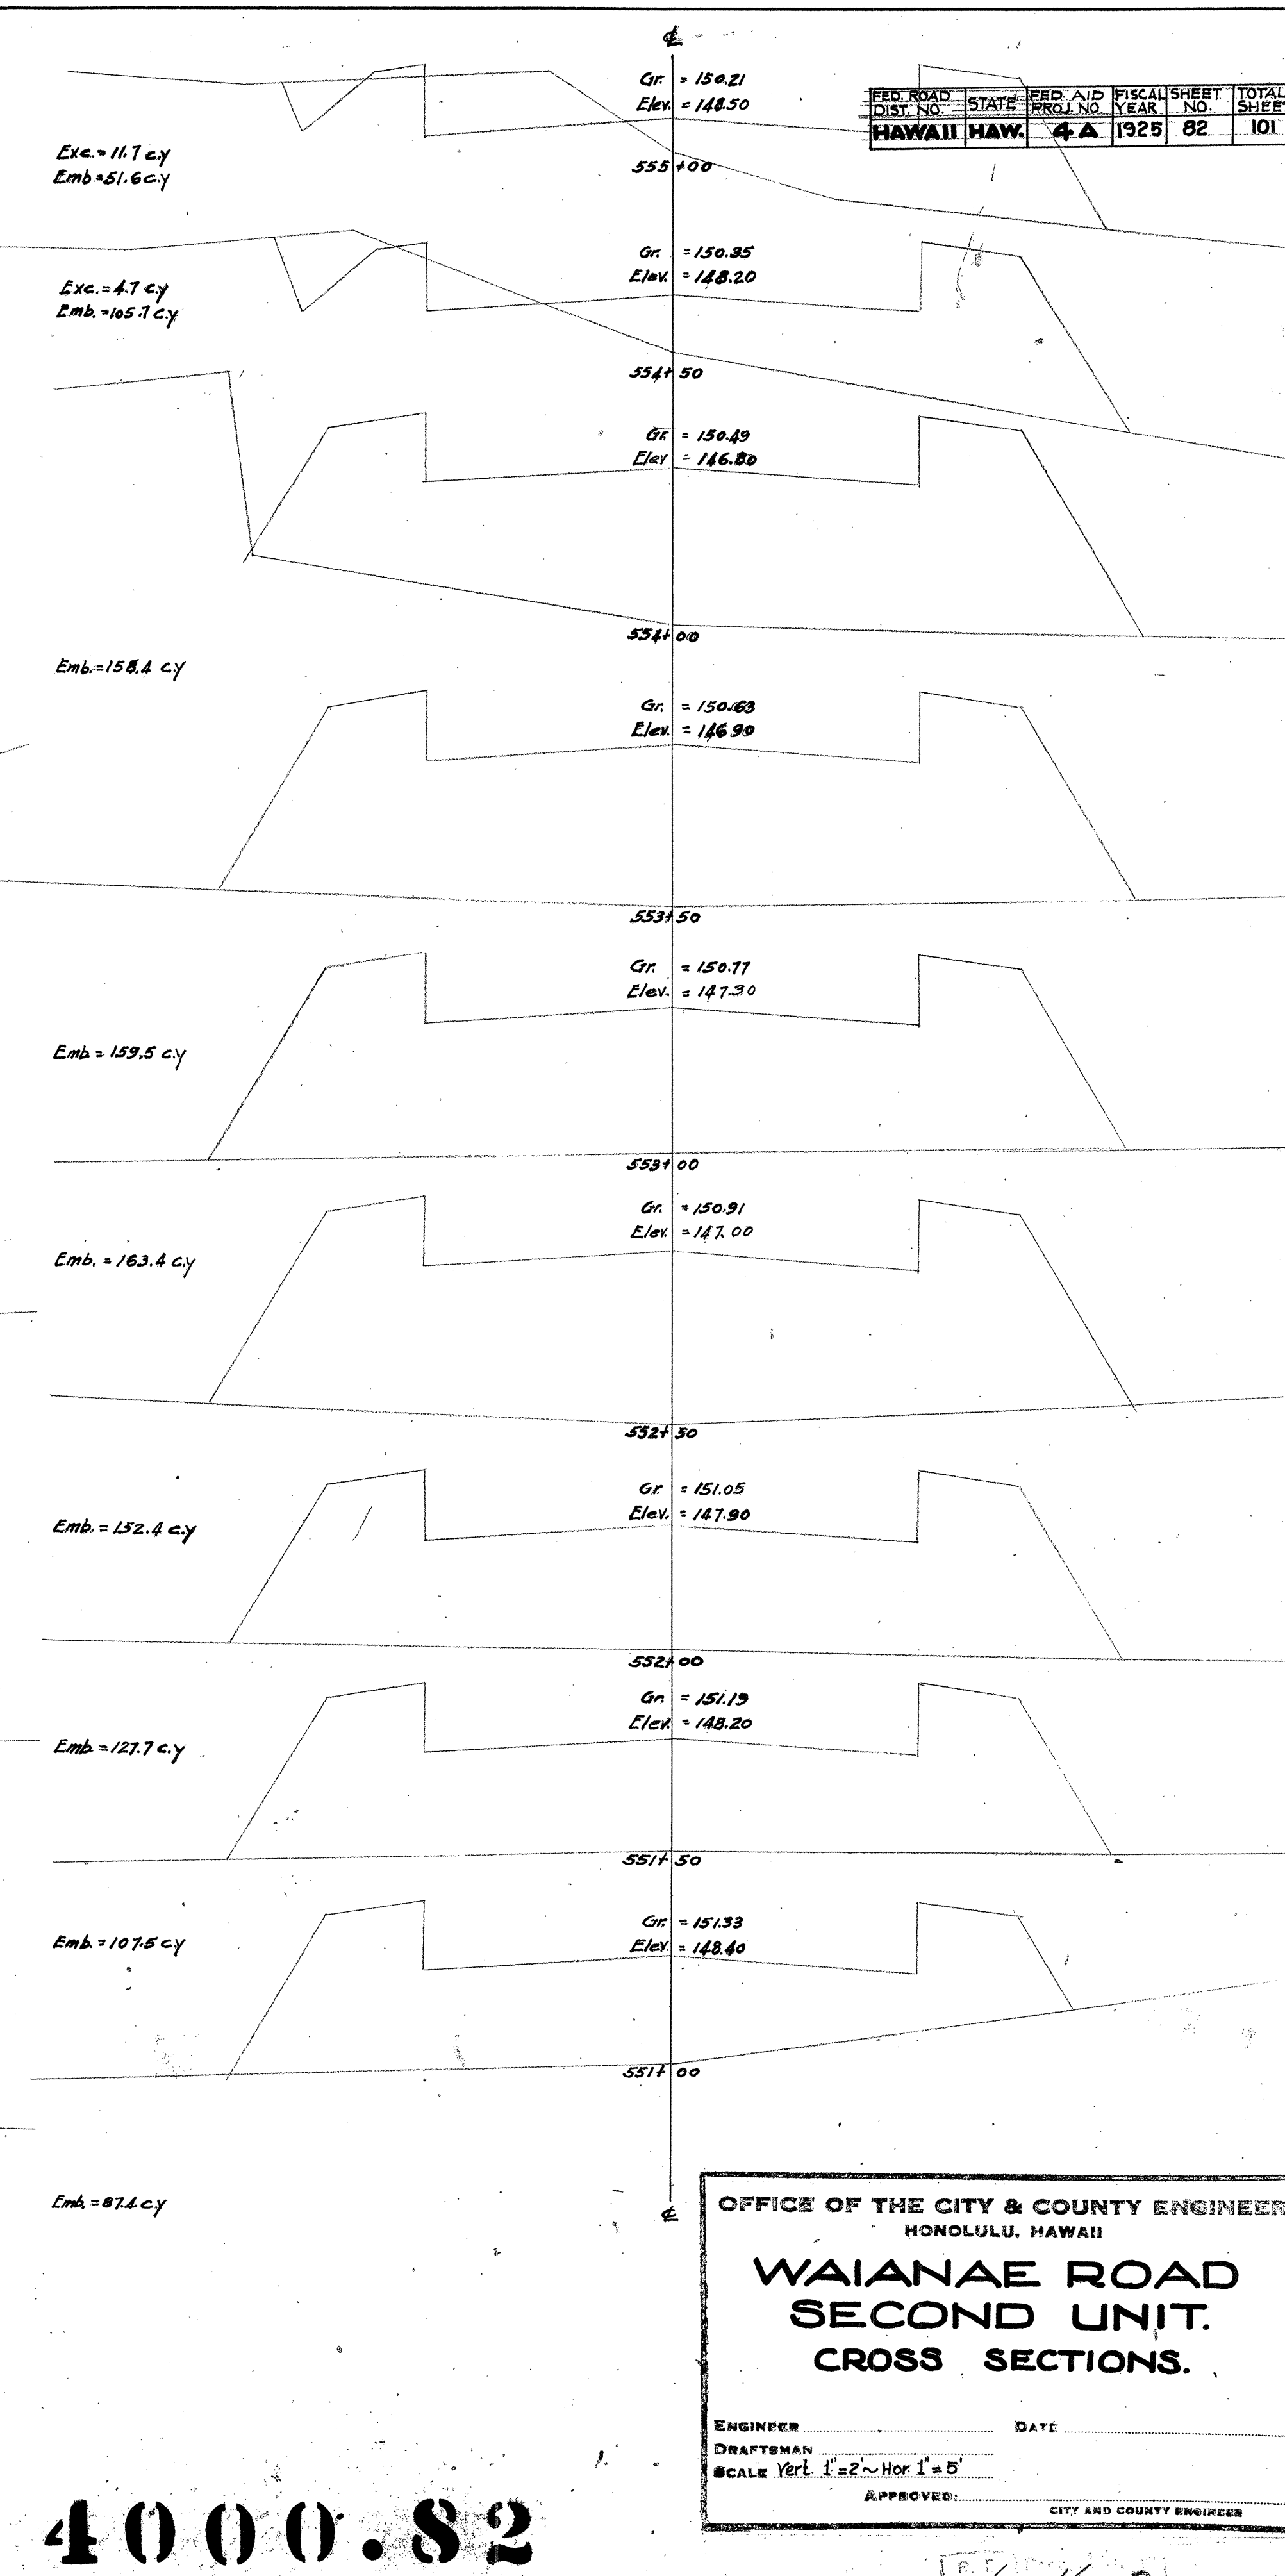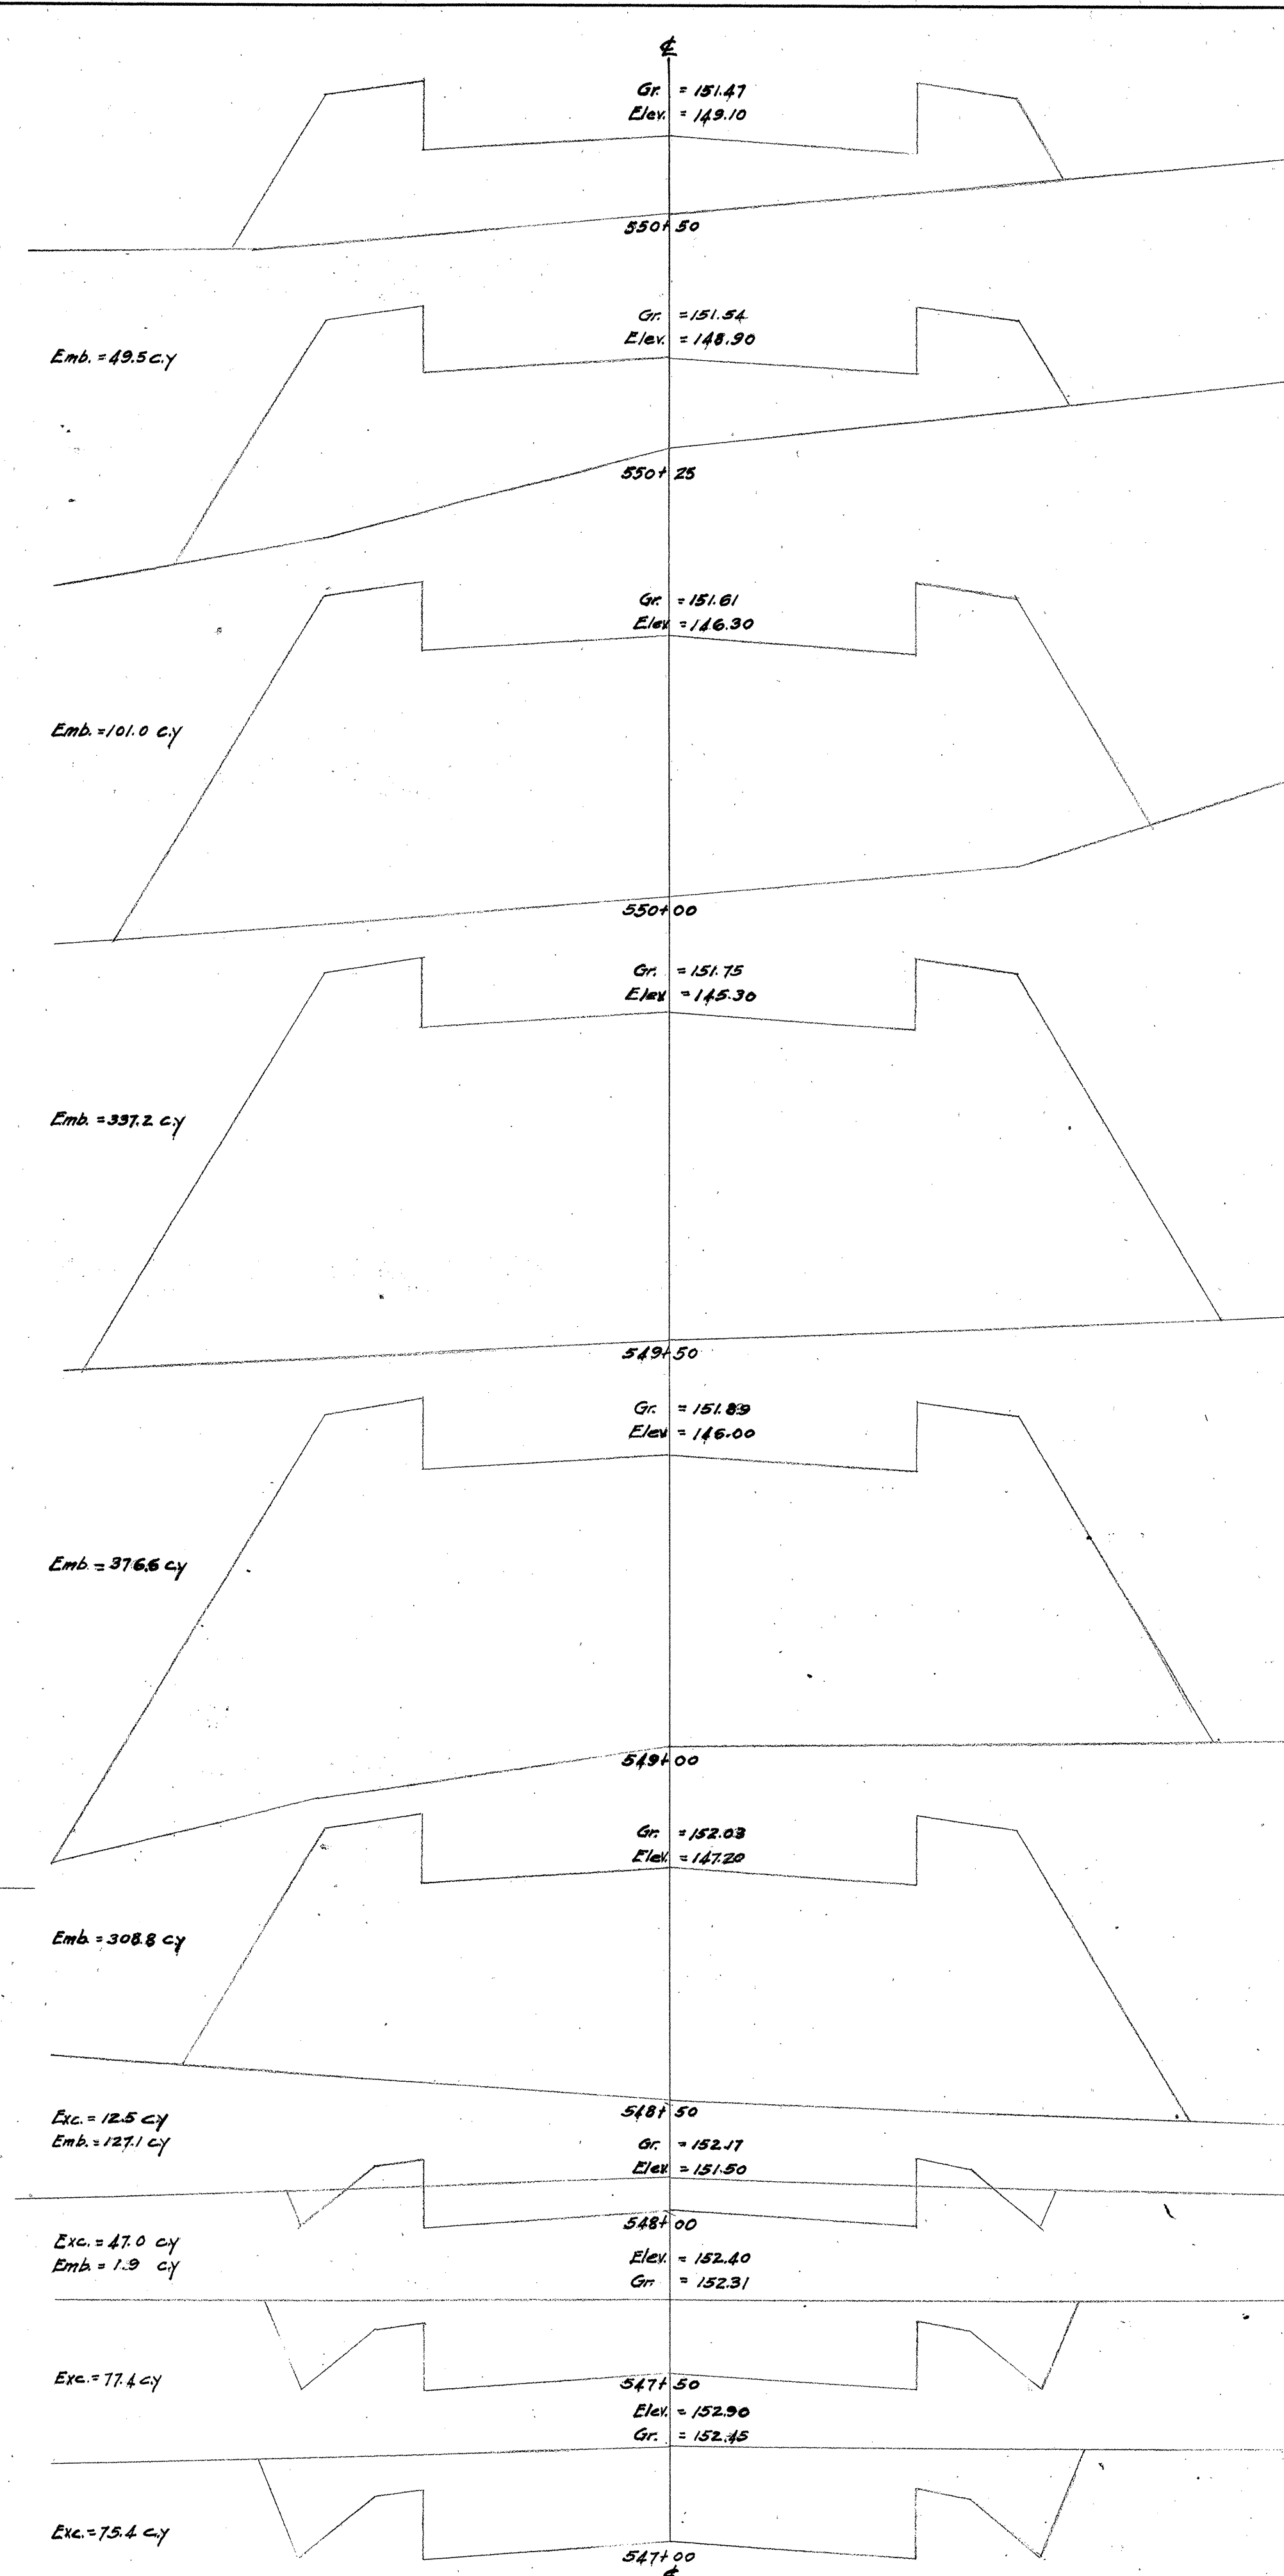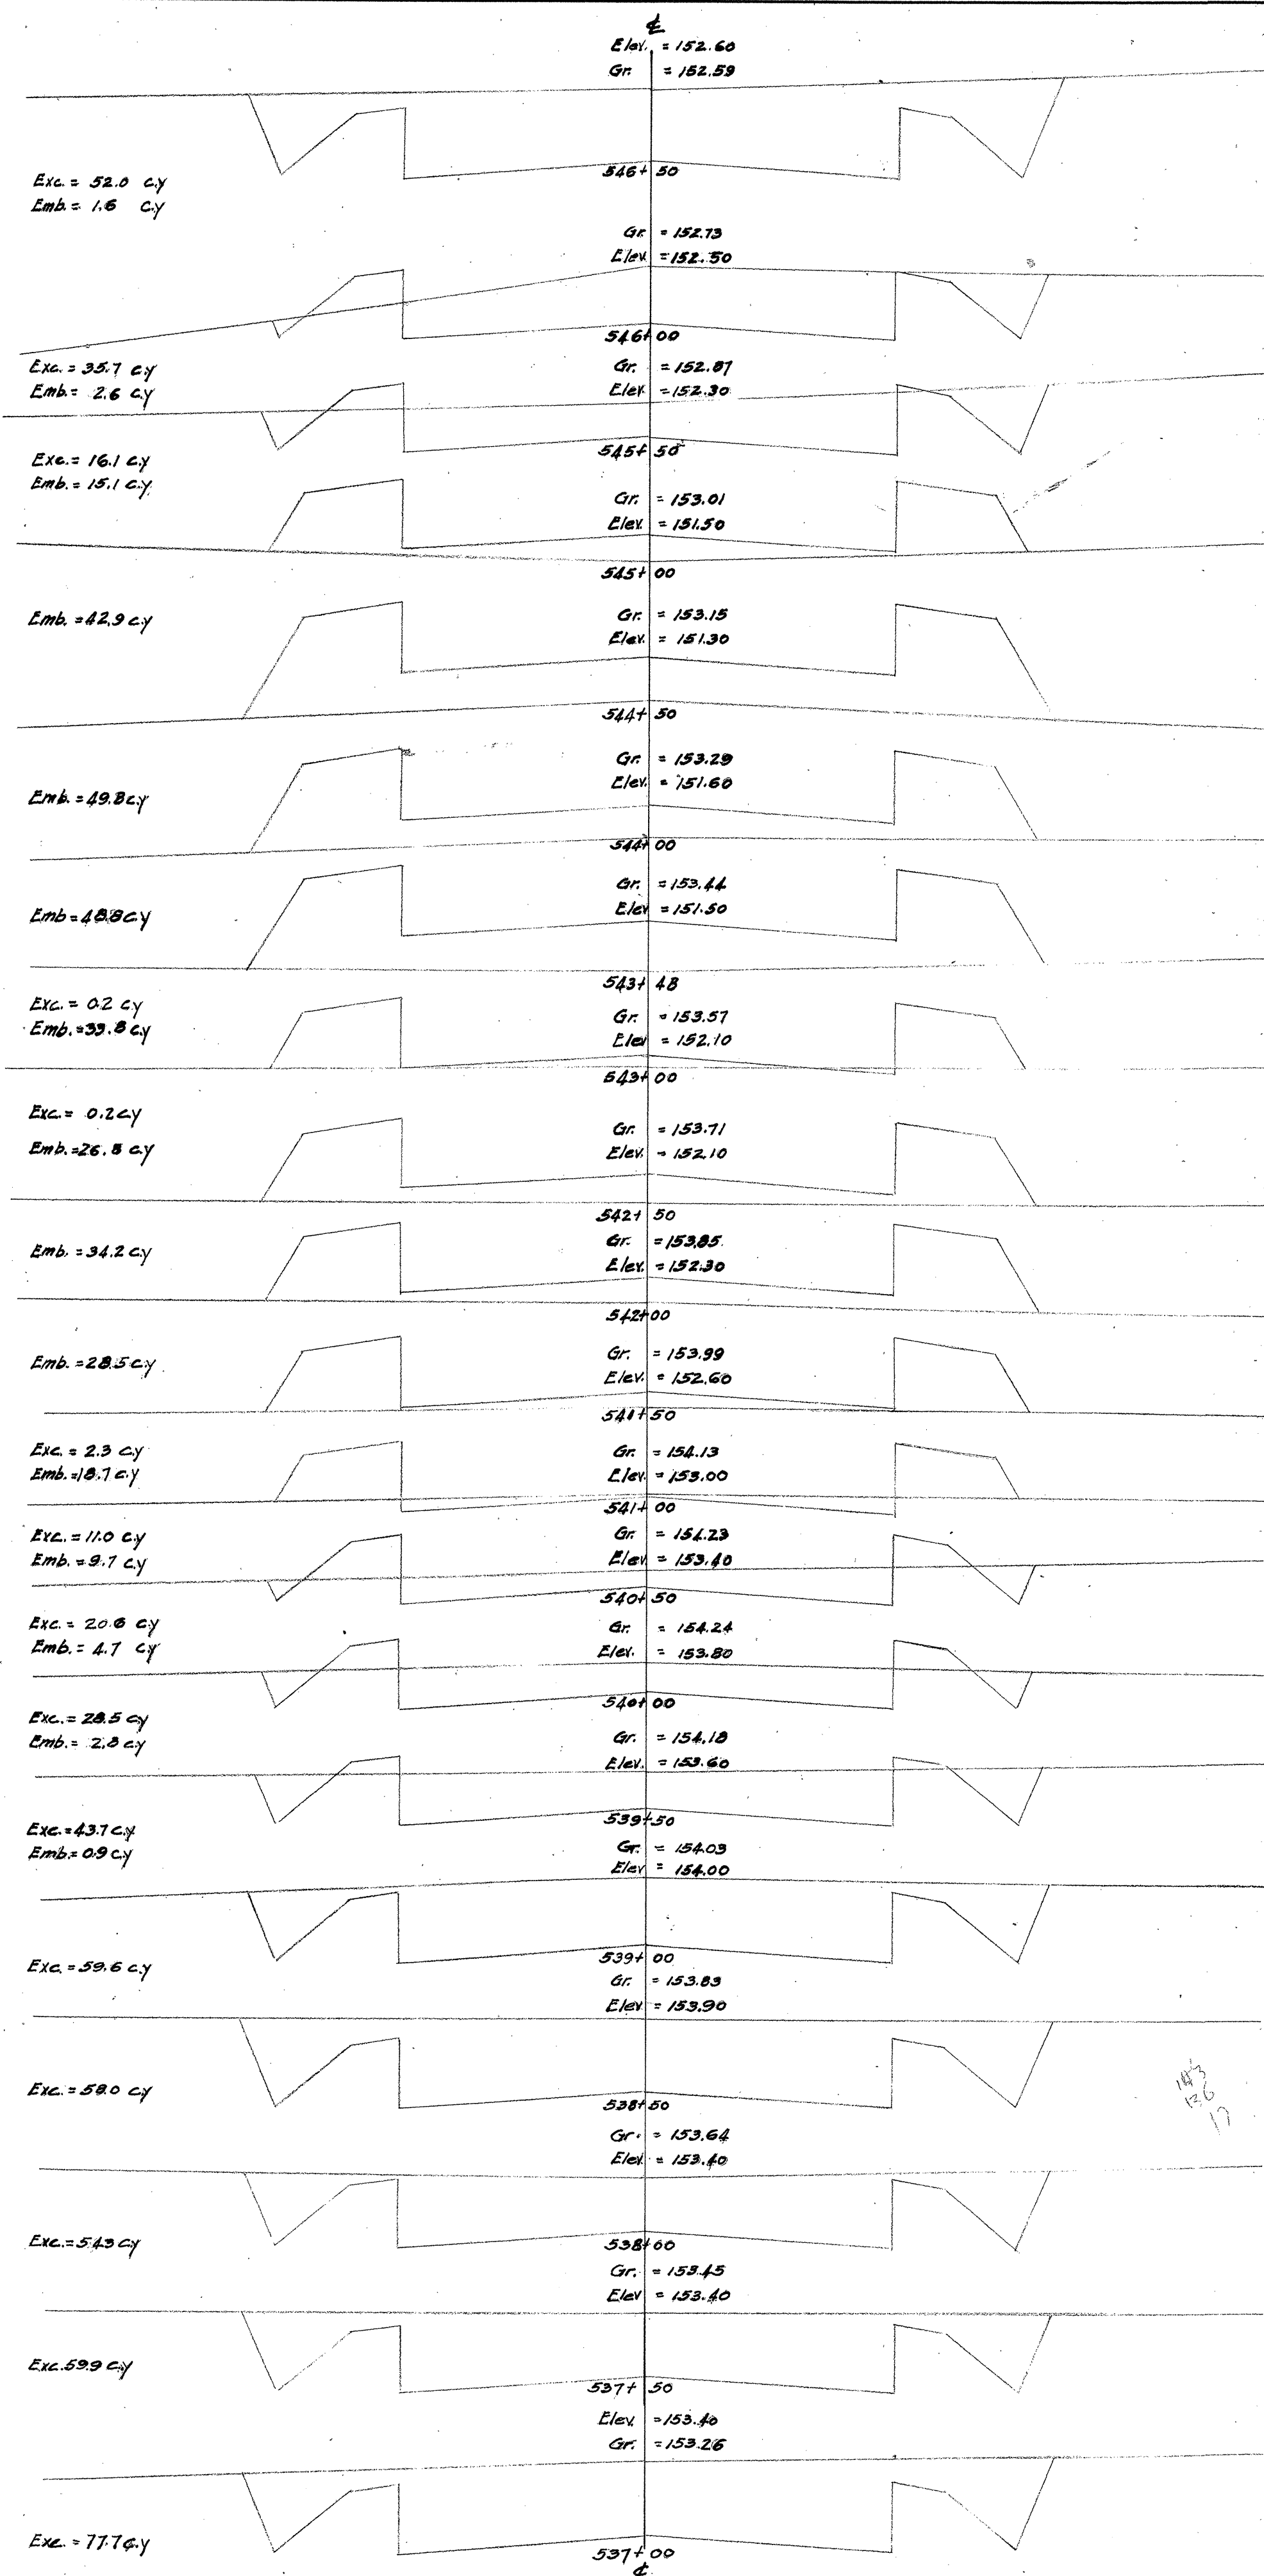

FED. ROAD DIST. NO.	STATE	FED. AID PROJ. NO.	FISCAL YEAR	SHEET NO.	TOTAL SHEETS
HAWAII	HAW.	4A	1925	82	101

OFFICE OF THE CITY & COUNTY ENGINEER
HONOLULU, HAWAII

**WAIANAE ROAD
SECOND UNIT.
CROSS SECTIONS.**

ENGINEER _____ DATE _____
DRAFTSMAN _____
SCALE Vert. 1"=2' Hor. 1"=5'
APPROVED: _____ CITY AND COUNTY ENGINEER

4000.82

6/16/3

FED. ROAD DIST. NO.	STATE	FED. AID PROJ. NO.	FISCAL YEAR	SHEET NO.	TOTAL SHEETS
HAWAII	HAW.	4 A	1925	83	101

Gr. = 149.79
Elev. = 149.00
556+50

Exc. = 21.0 cy
Emb. = 23.2 cy

Exc. = 7.8 cy
Emb. = 46.2 cy

Gr. = 149.37
Elev. = 147.4
558+00

Gr. = 149.12
Elev. = 147.00
558+90

Exc. = 0.2 cy
Emb. = 65.6 cy

Gr. = 149.93
Elev. = 148.60
556+00

Exc. = 14.9 cy
Emb. = 36.3 cy

Exc. = 14.9 cy
Emb. = 20.2 cy

Gr. = 149.51
Elev. = 148.20
557+50

Gr. = 149.23
Elev. = 147.20
558+50

Exc. = 1.4 cy
Emb. = 71.0 cy

Gr. = 150.07
Elev. = 148.40
555+50

Exc. = 13.6 cy
Emb. = 42.0 cy




Exc. = 21.0 cy
Emb. = 13.3 cy

Gr. = 149.65
Elev. = 148.70
557+00




OFFICE OF THE CITY & COUNTY ENGINEER HONOLULU, HAWAII	
WAIANAE ROAD SECOND UNIT. CROSS SECTIONS.	
ENGINEER _____	DATE _____
DRAFTSMAN _____	
SCALE Vert. 1" = 2' Hor. 1" = 5'	
APPROVED: _____	CITY AND COUNTY ENGINEER

4000.83




16 83

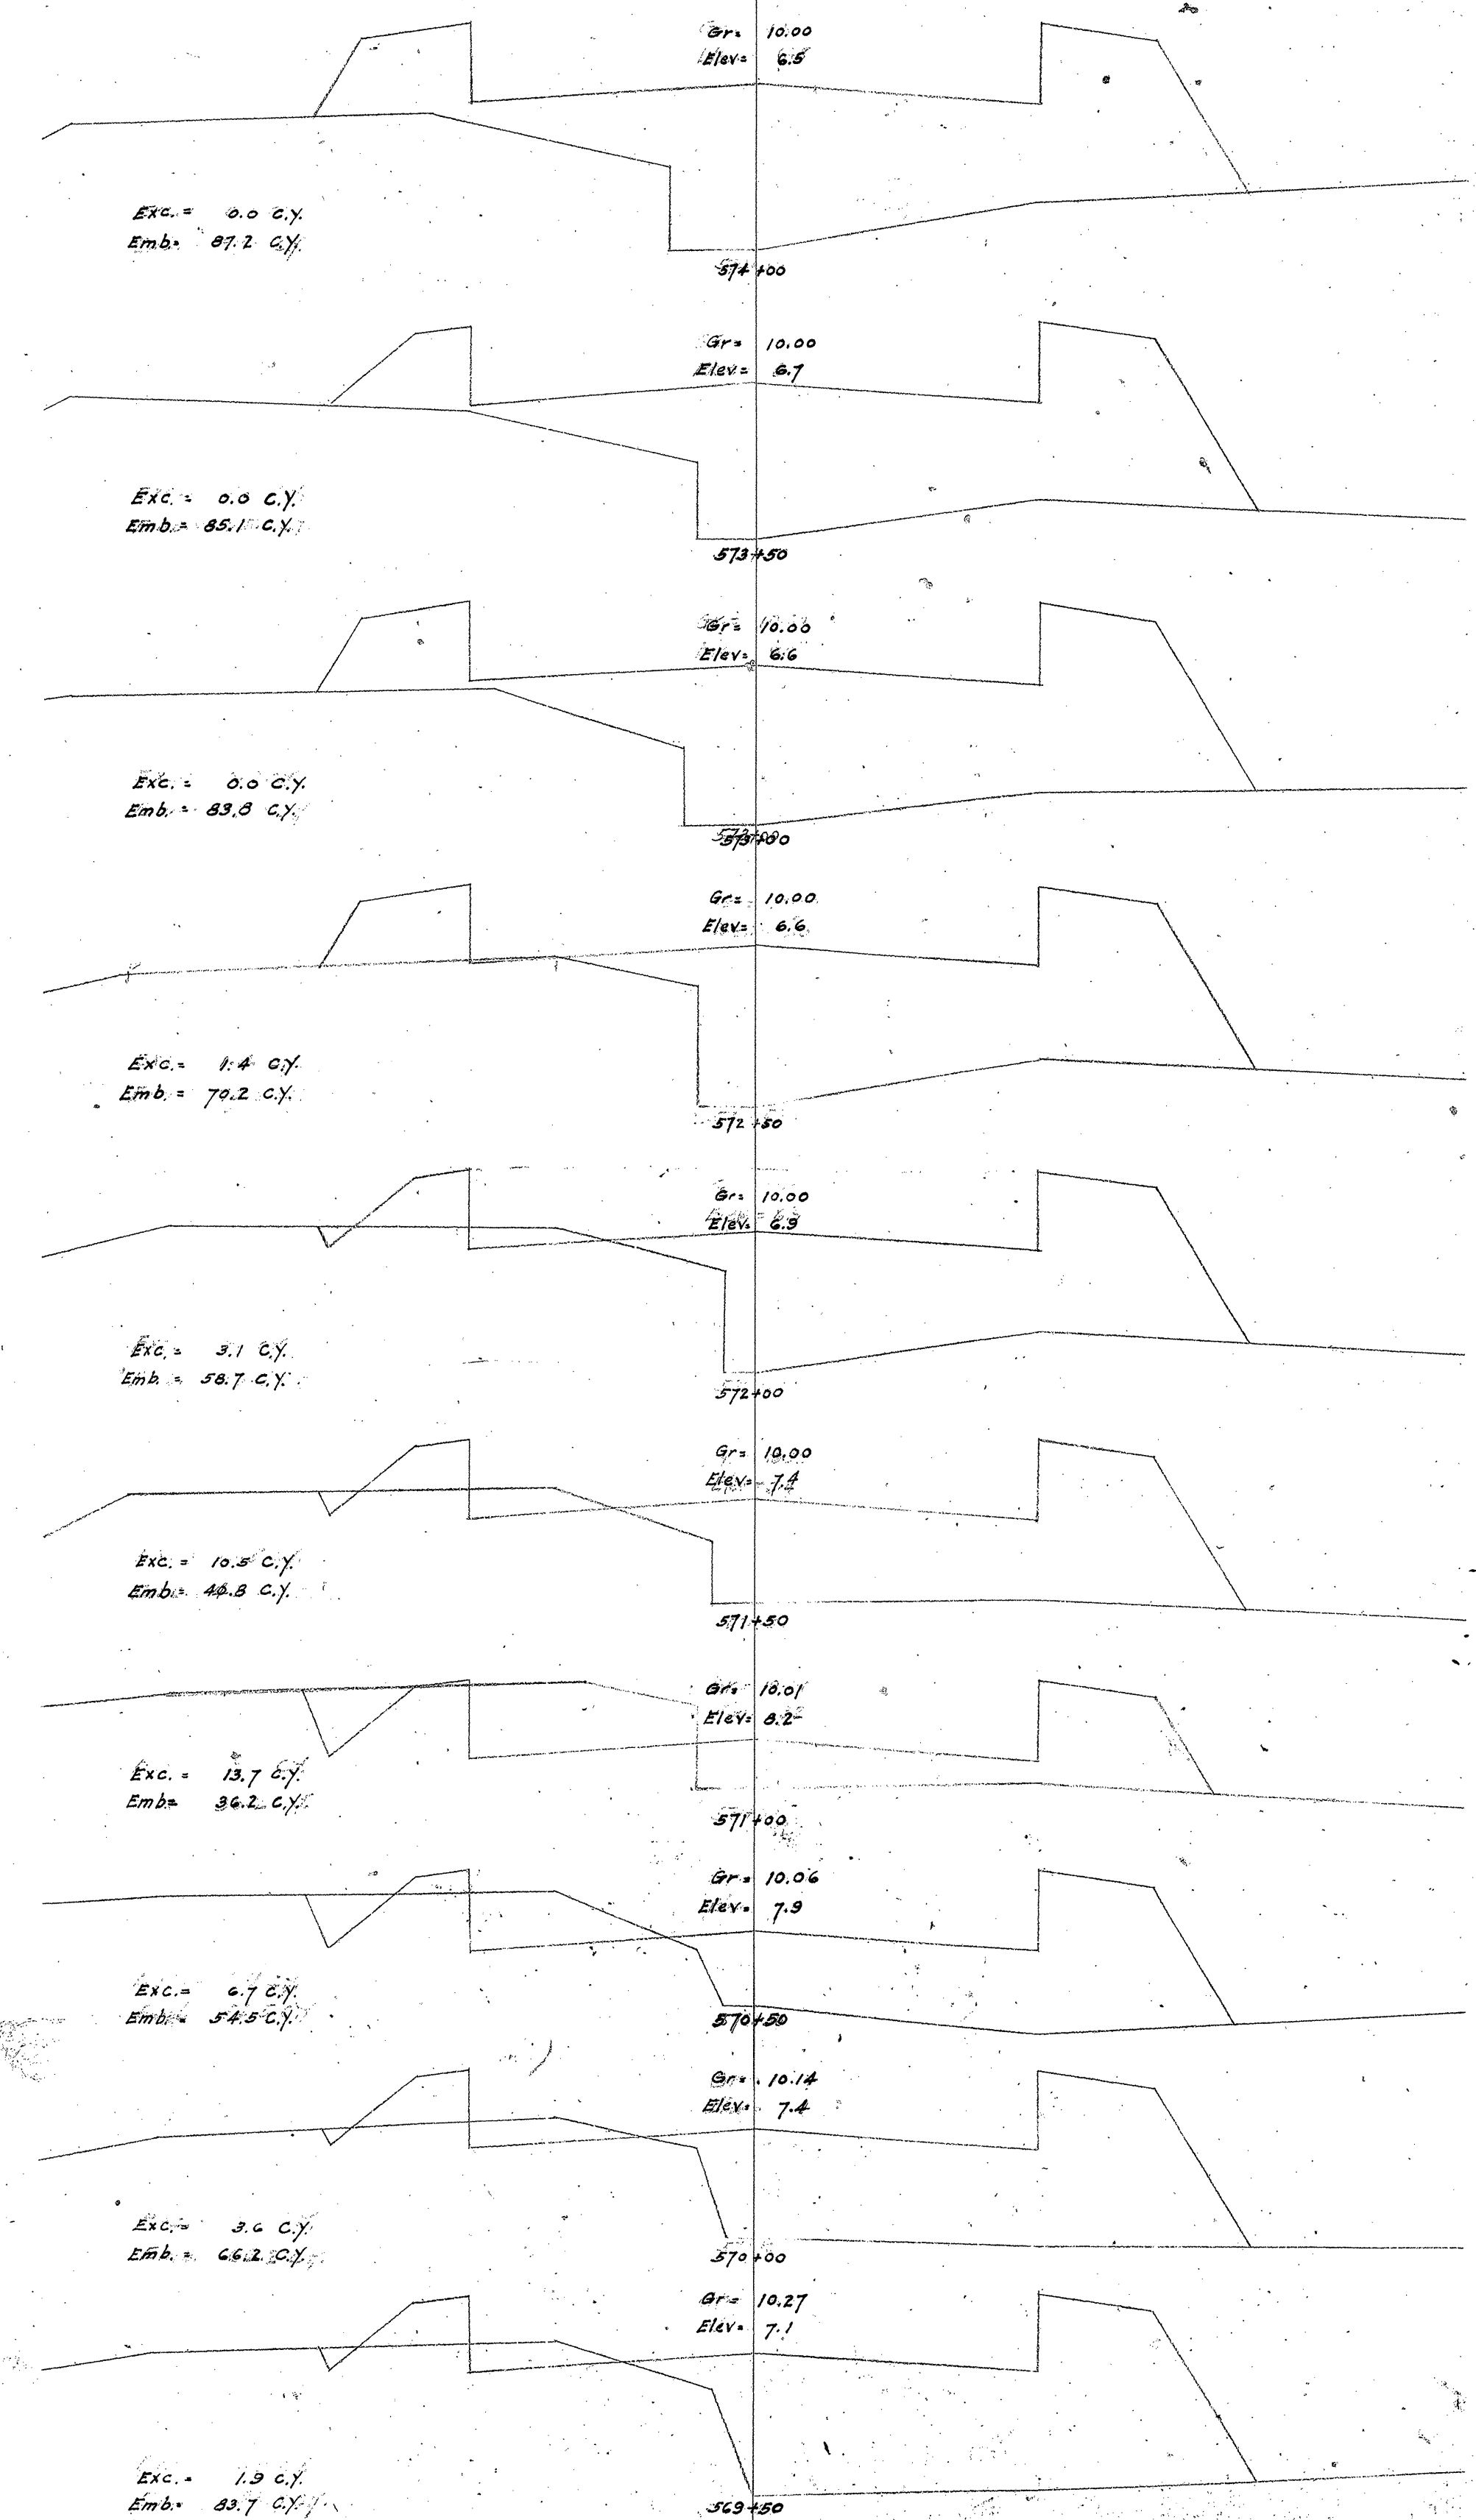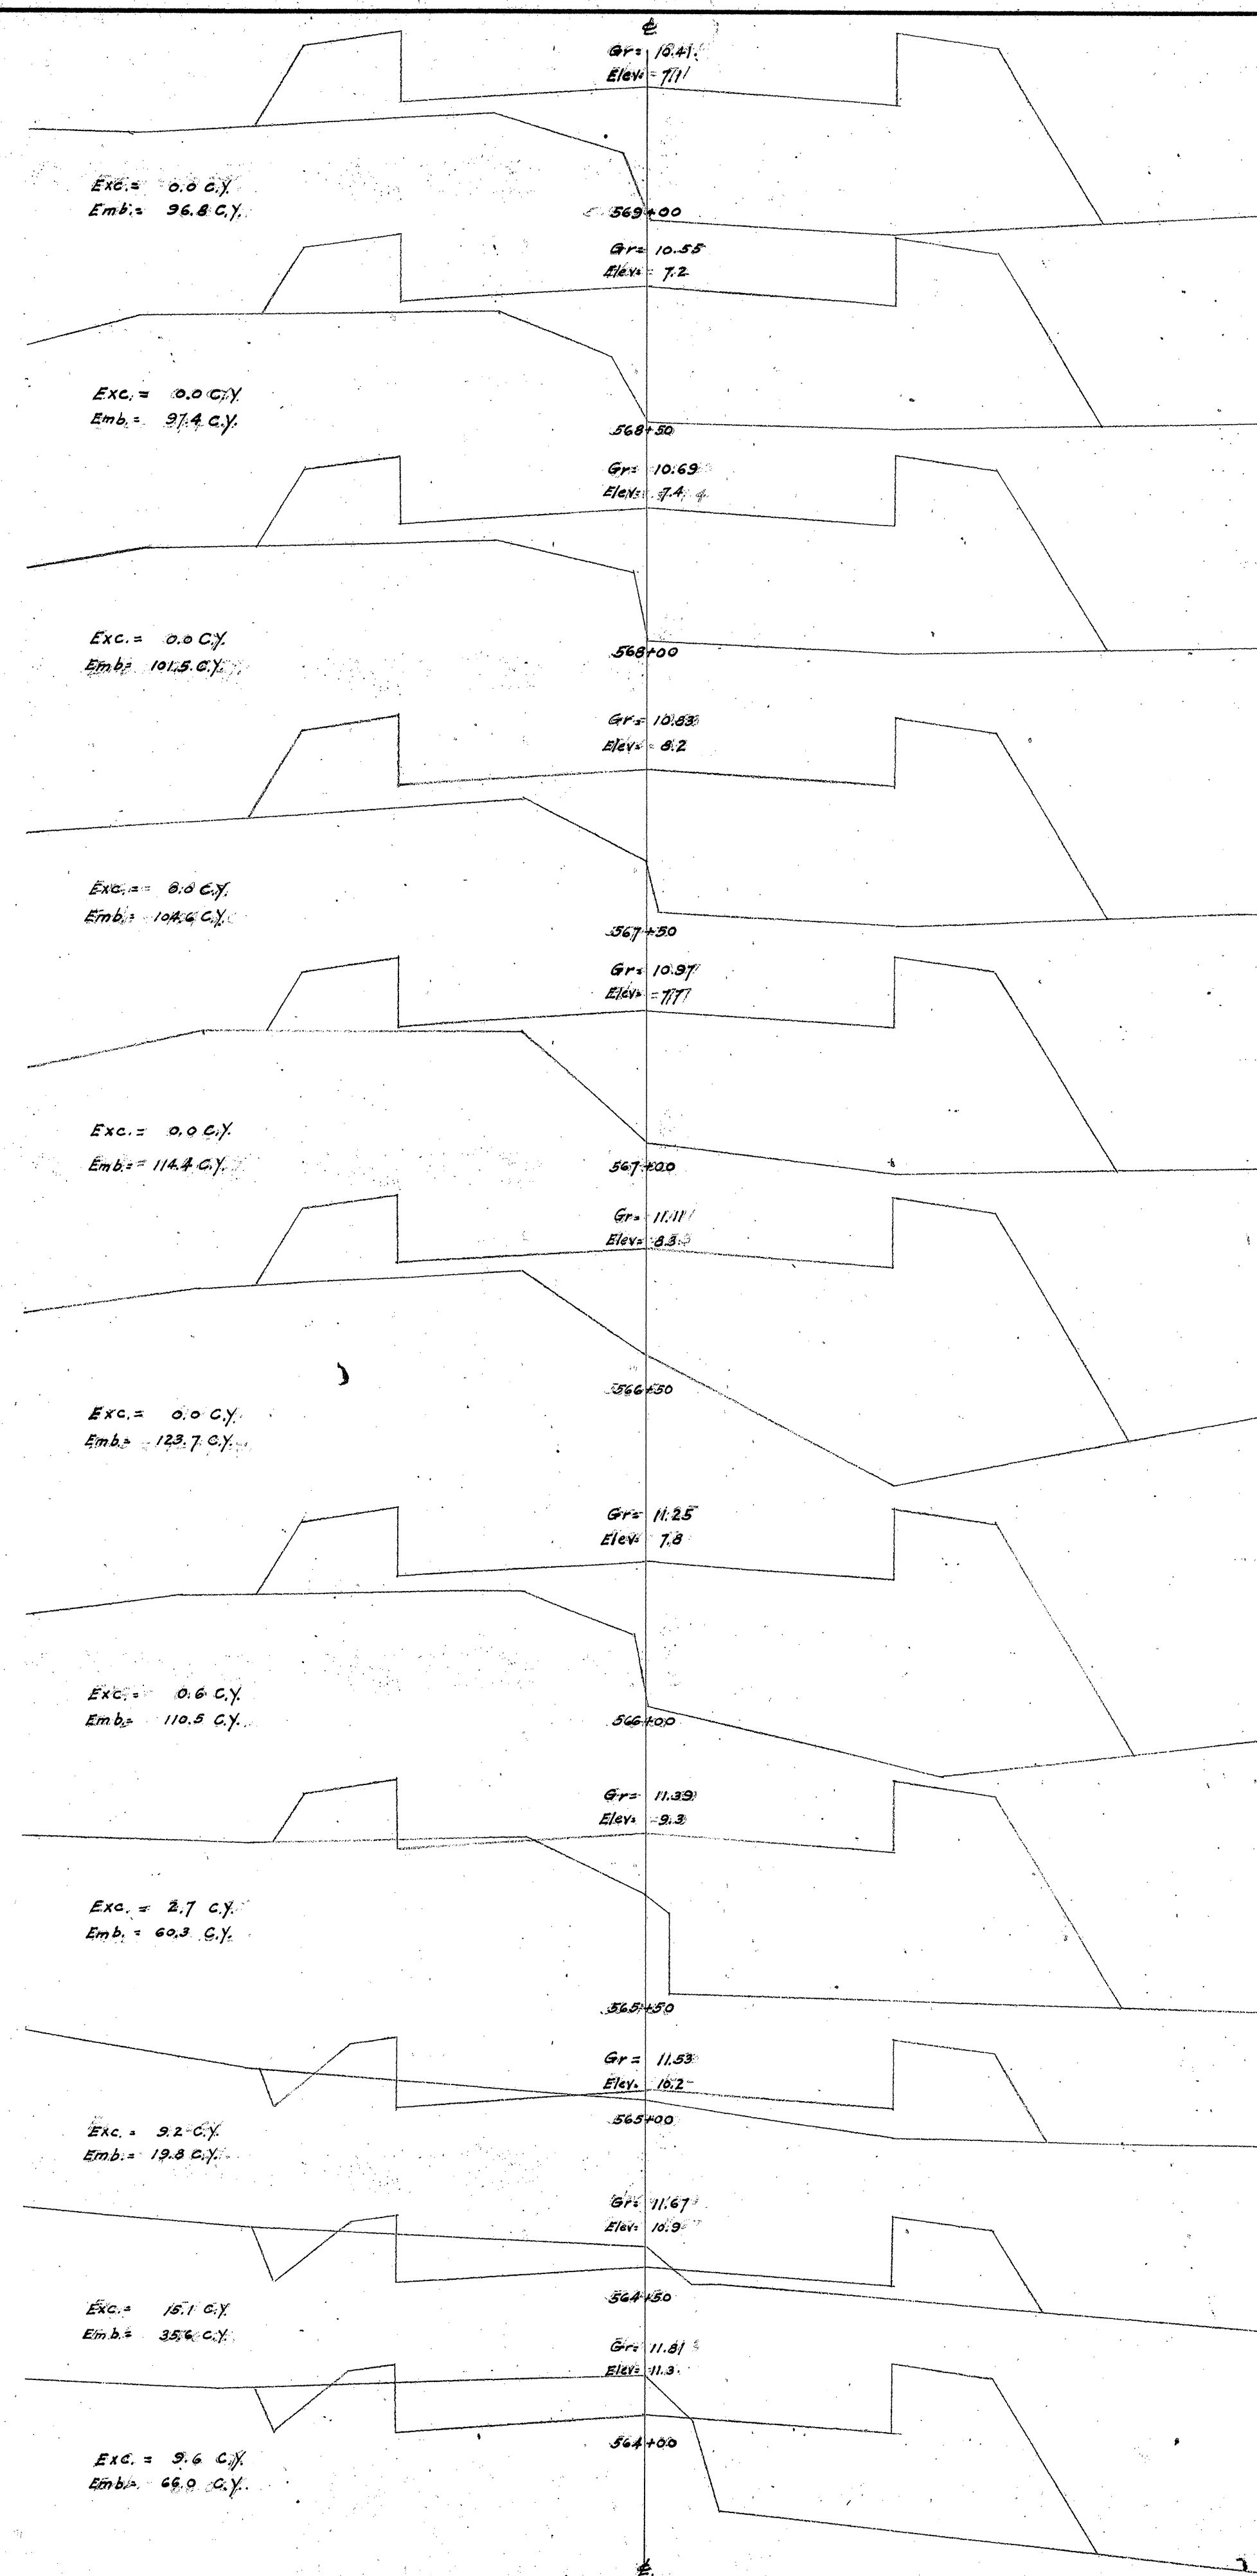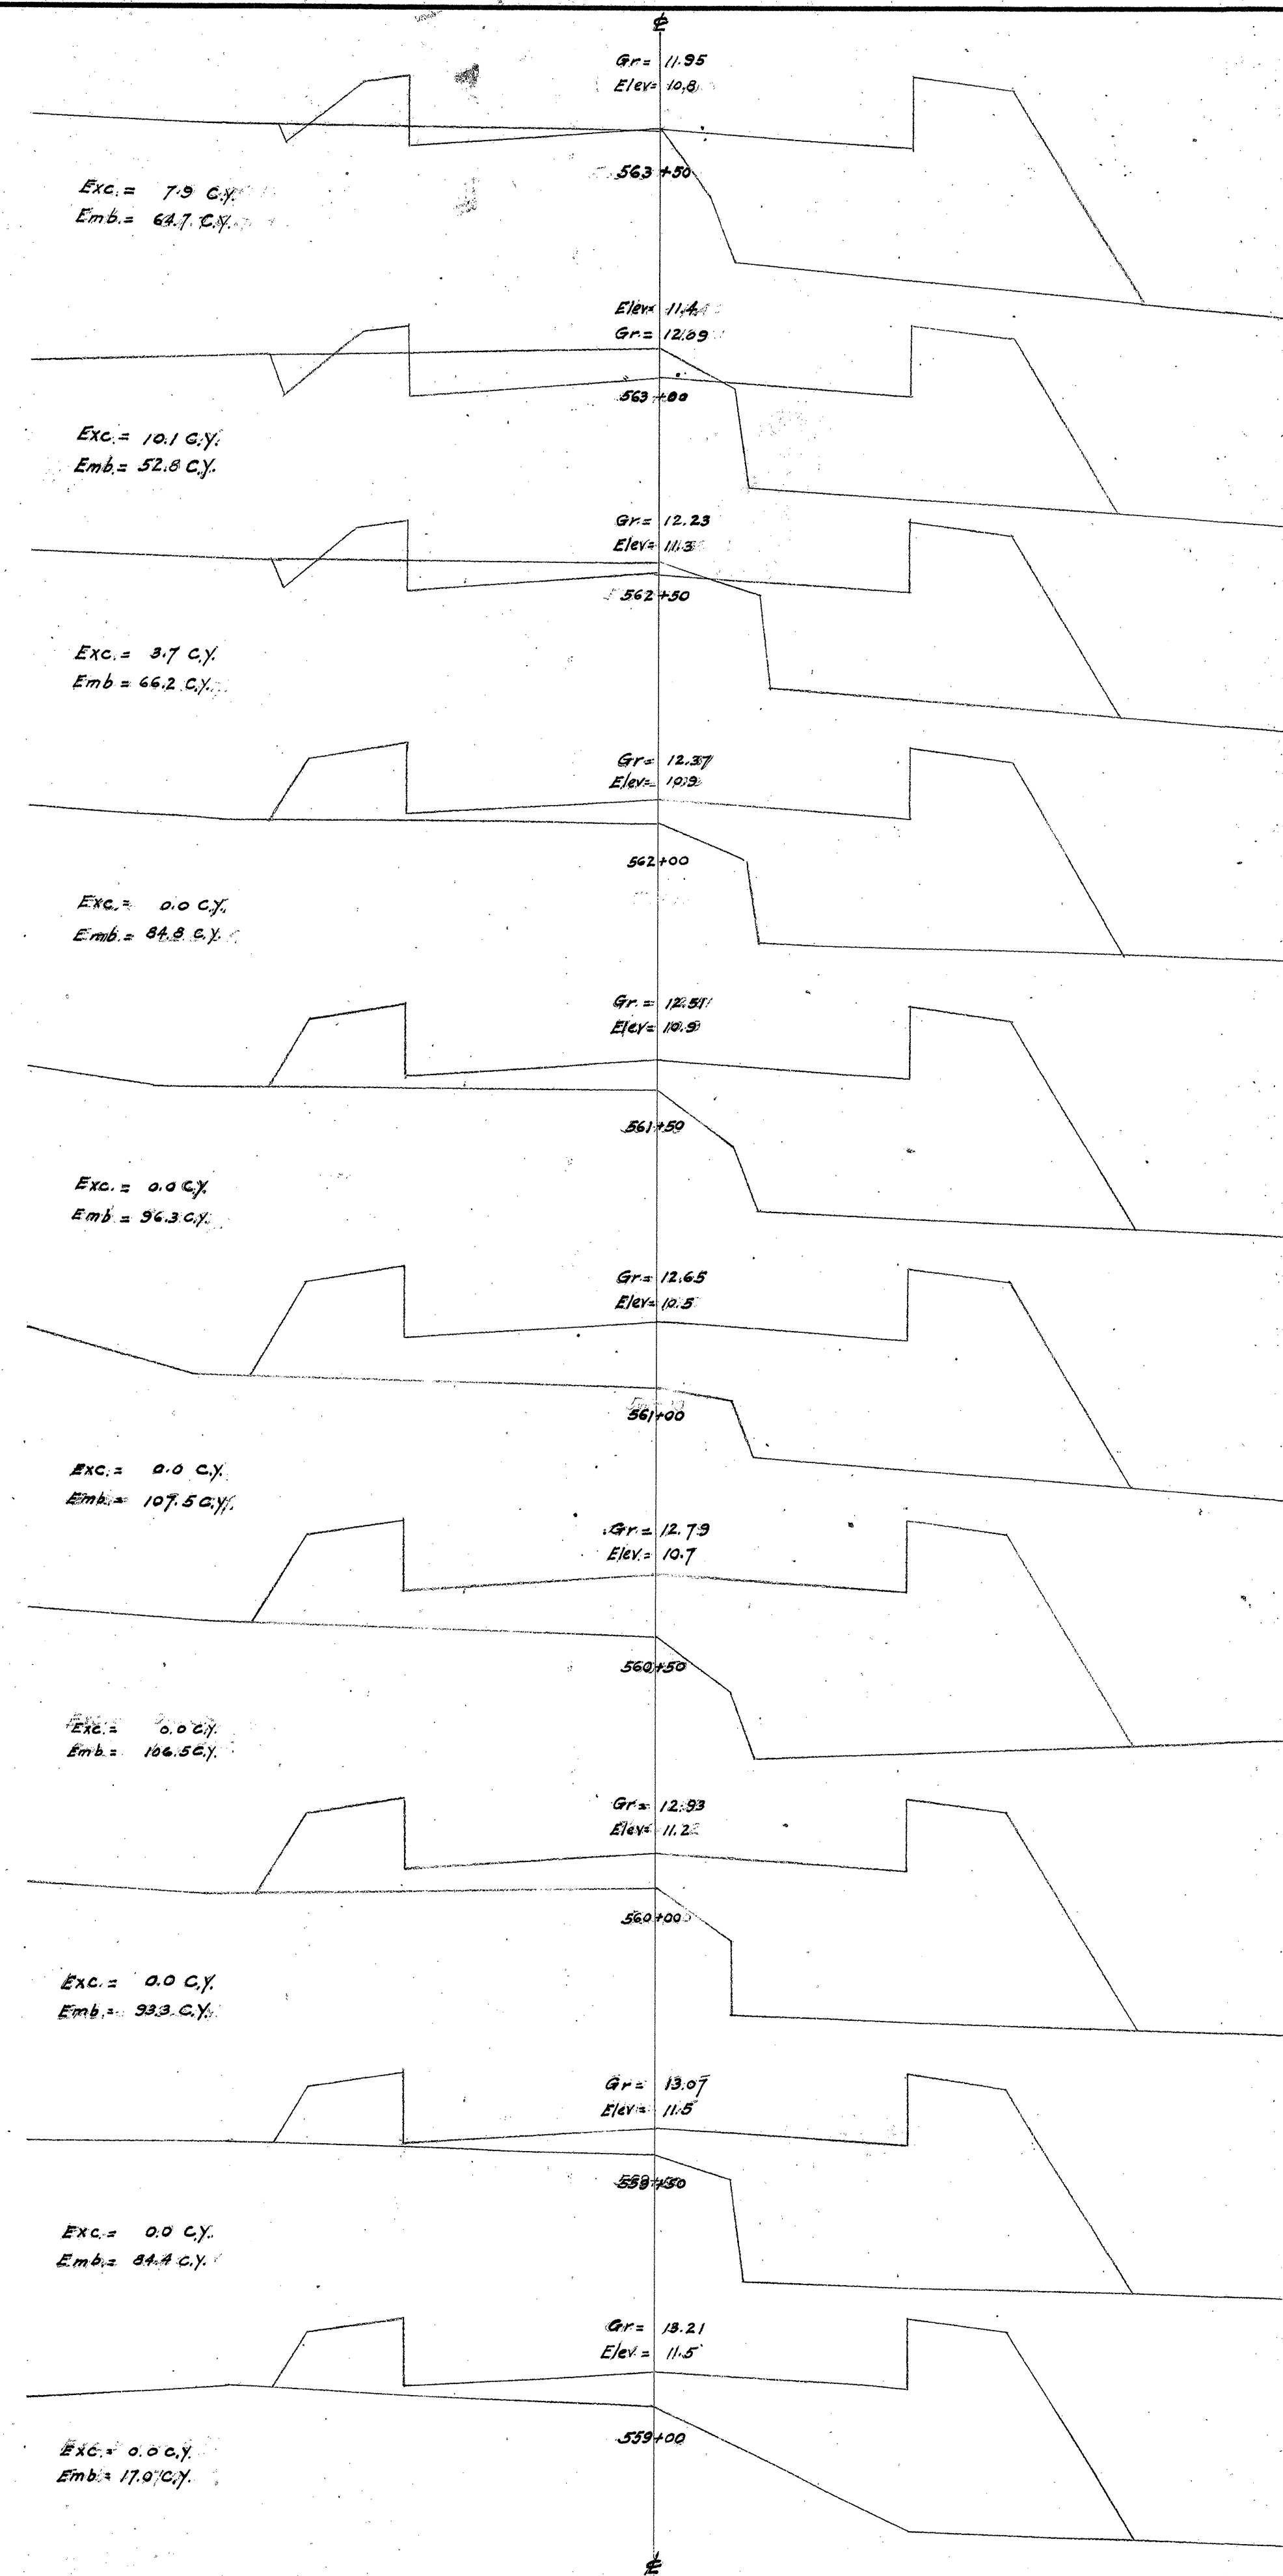




4000.S4

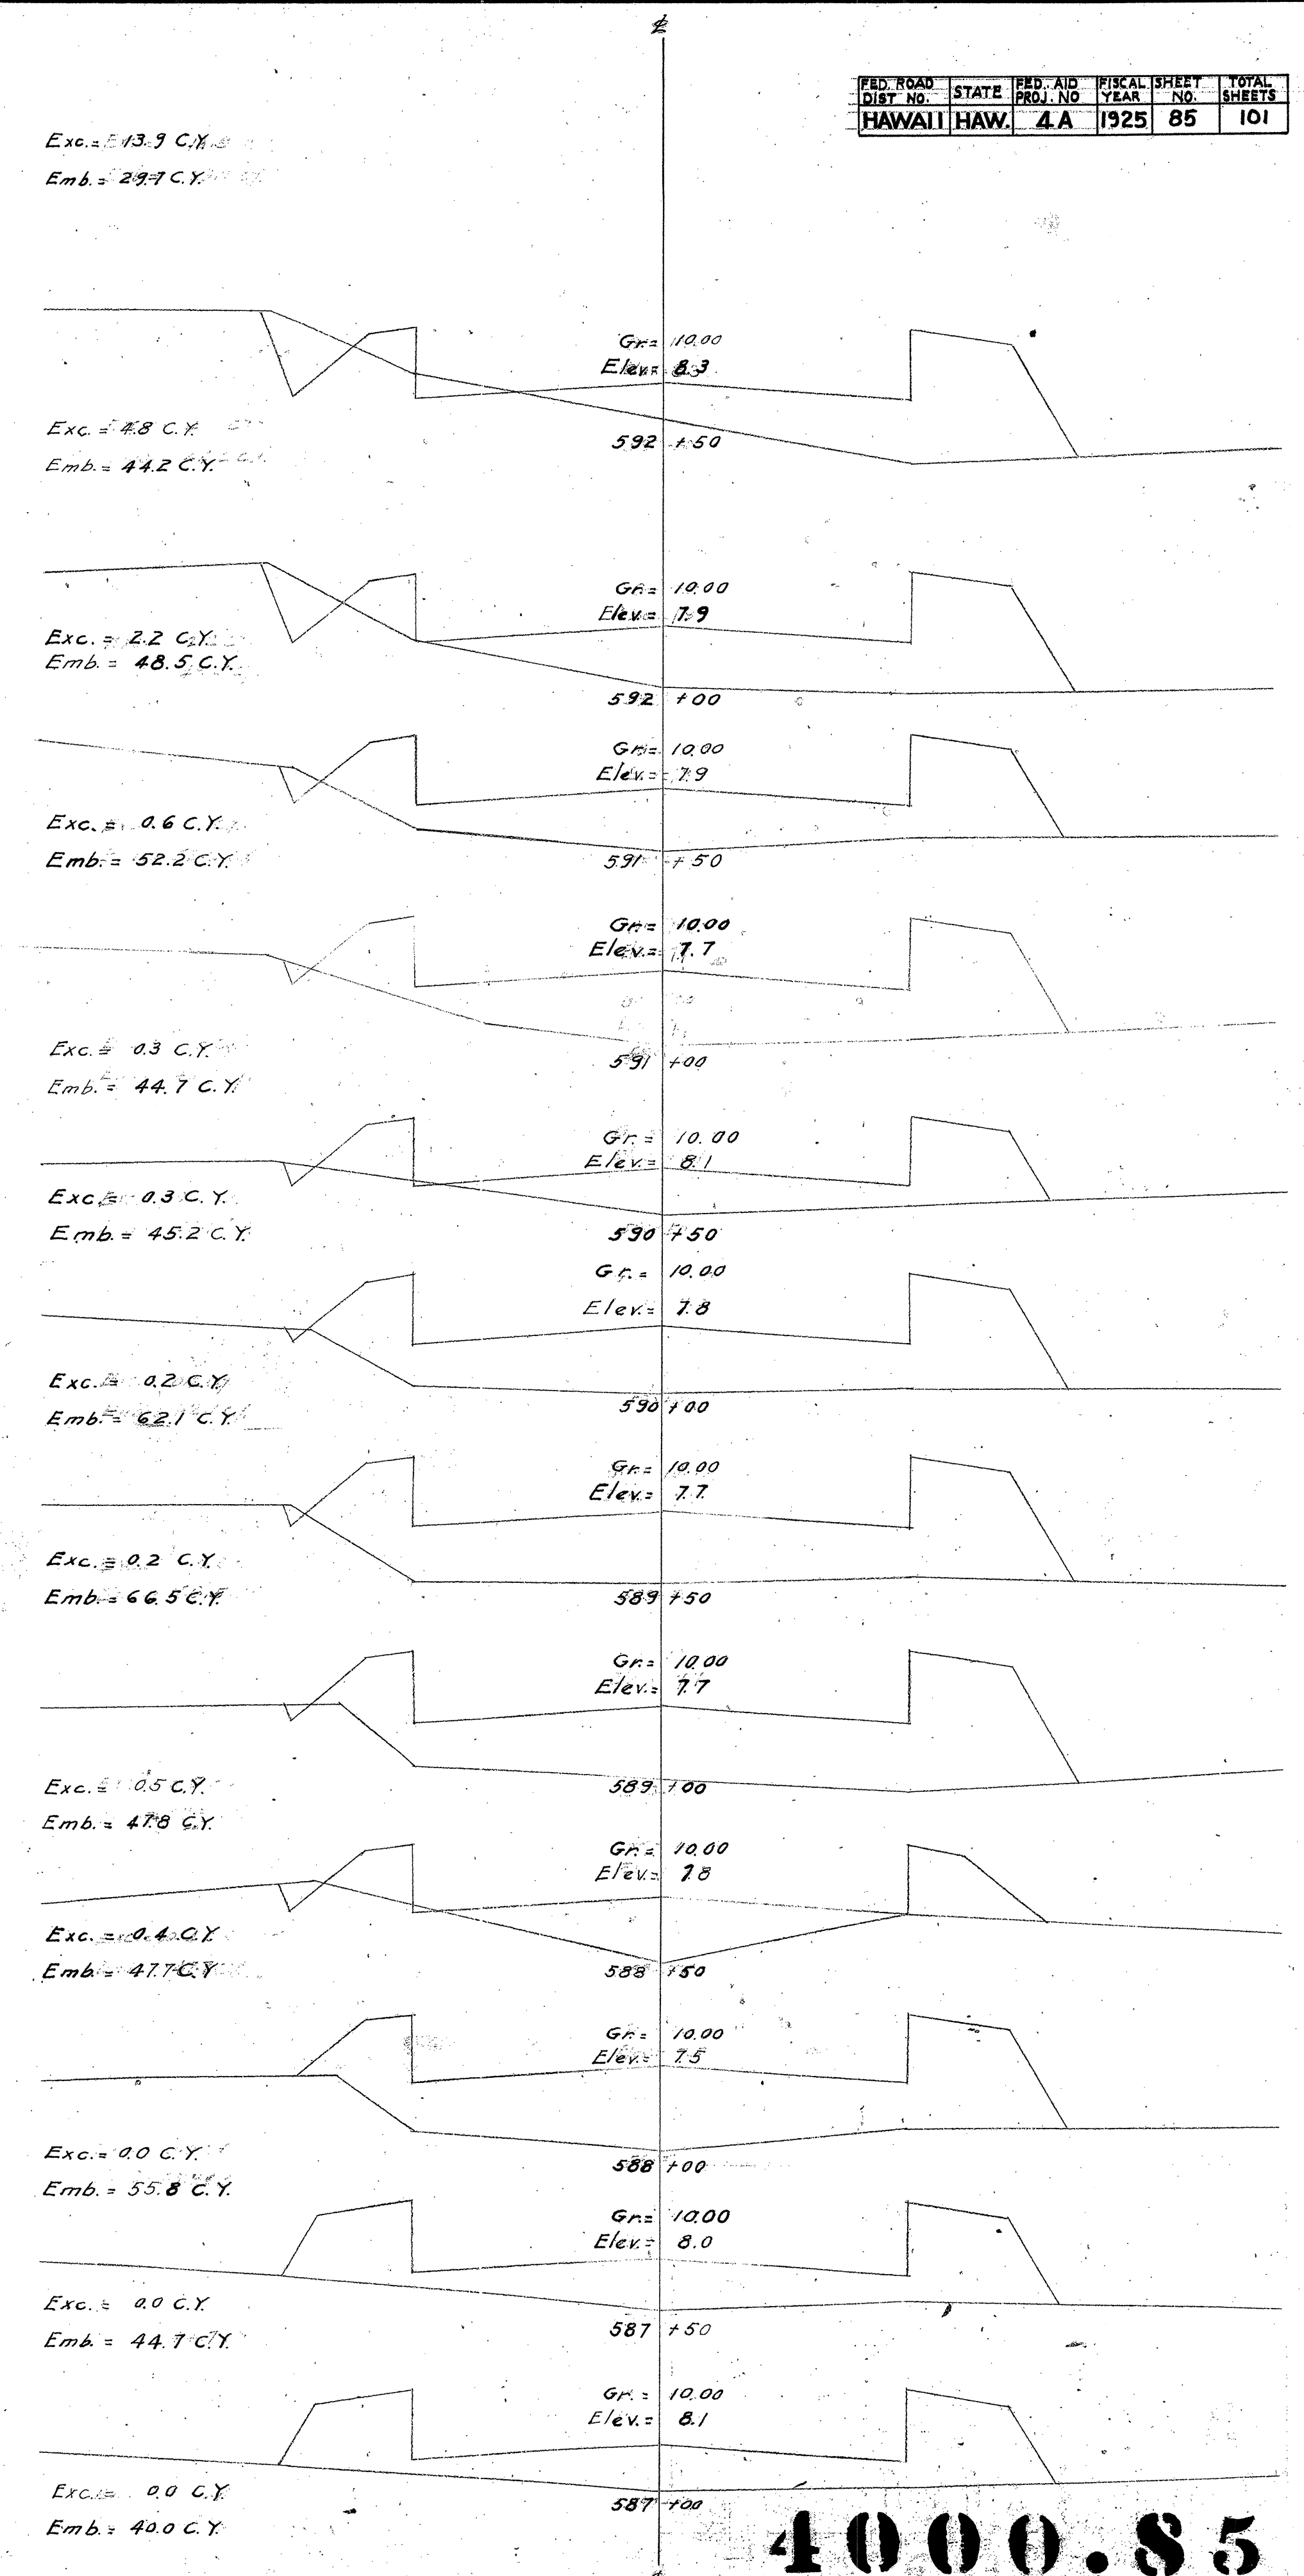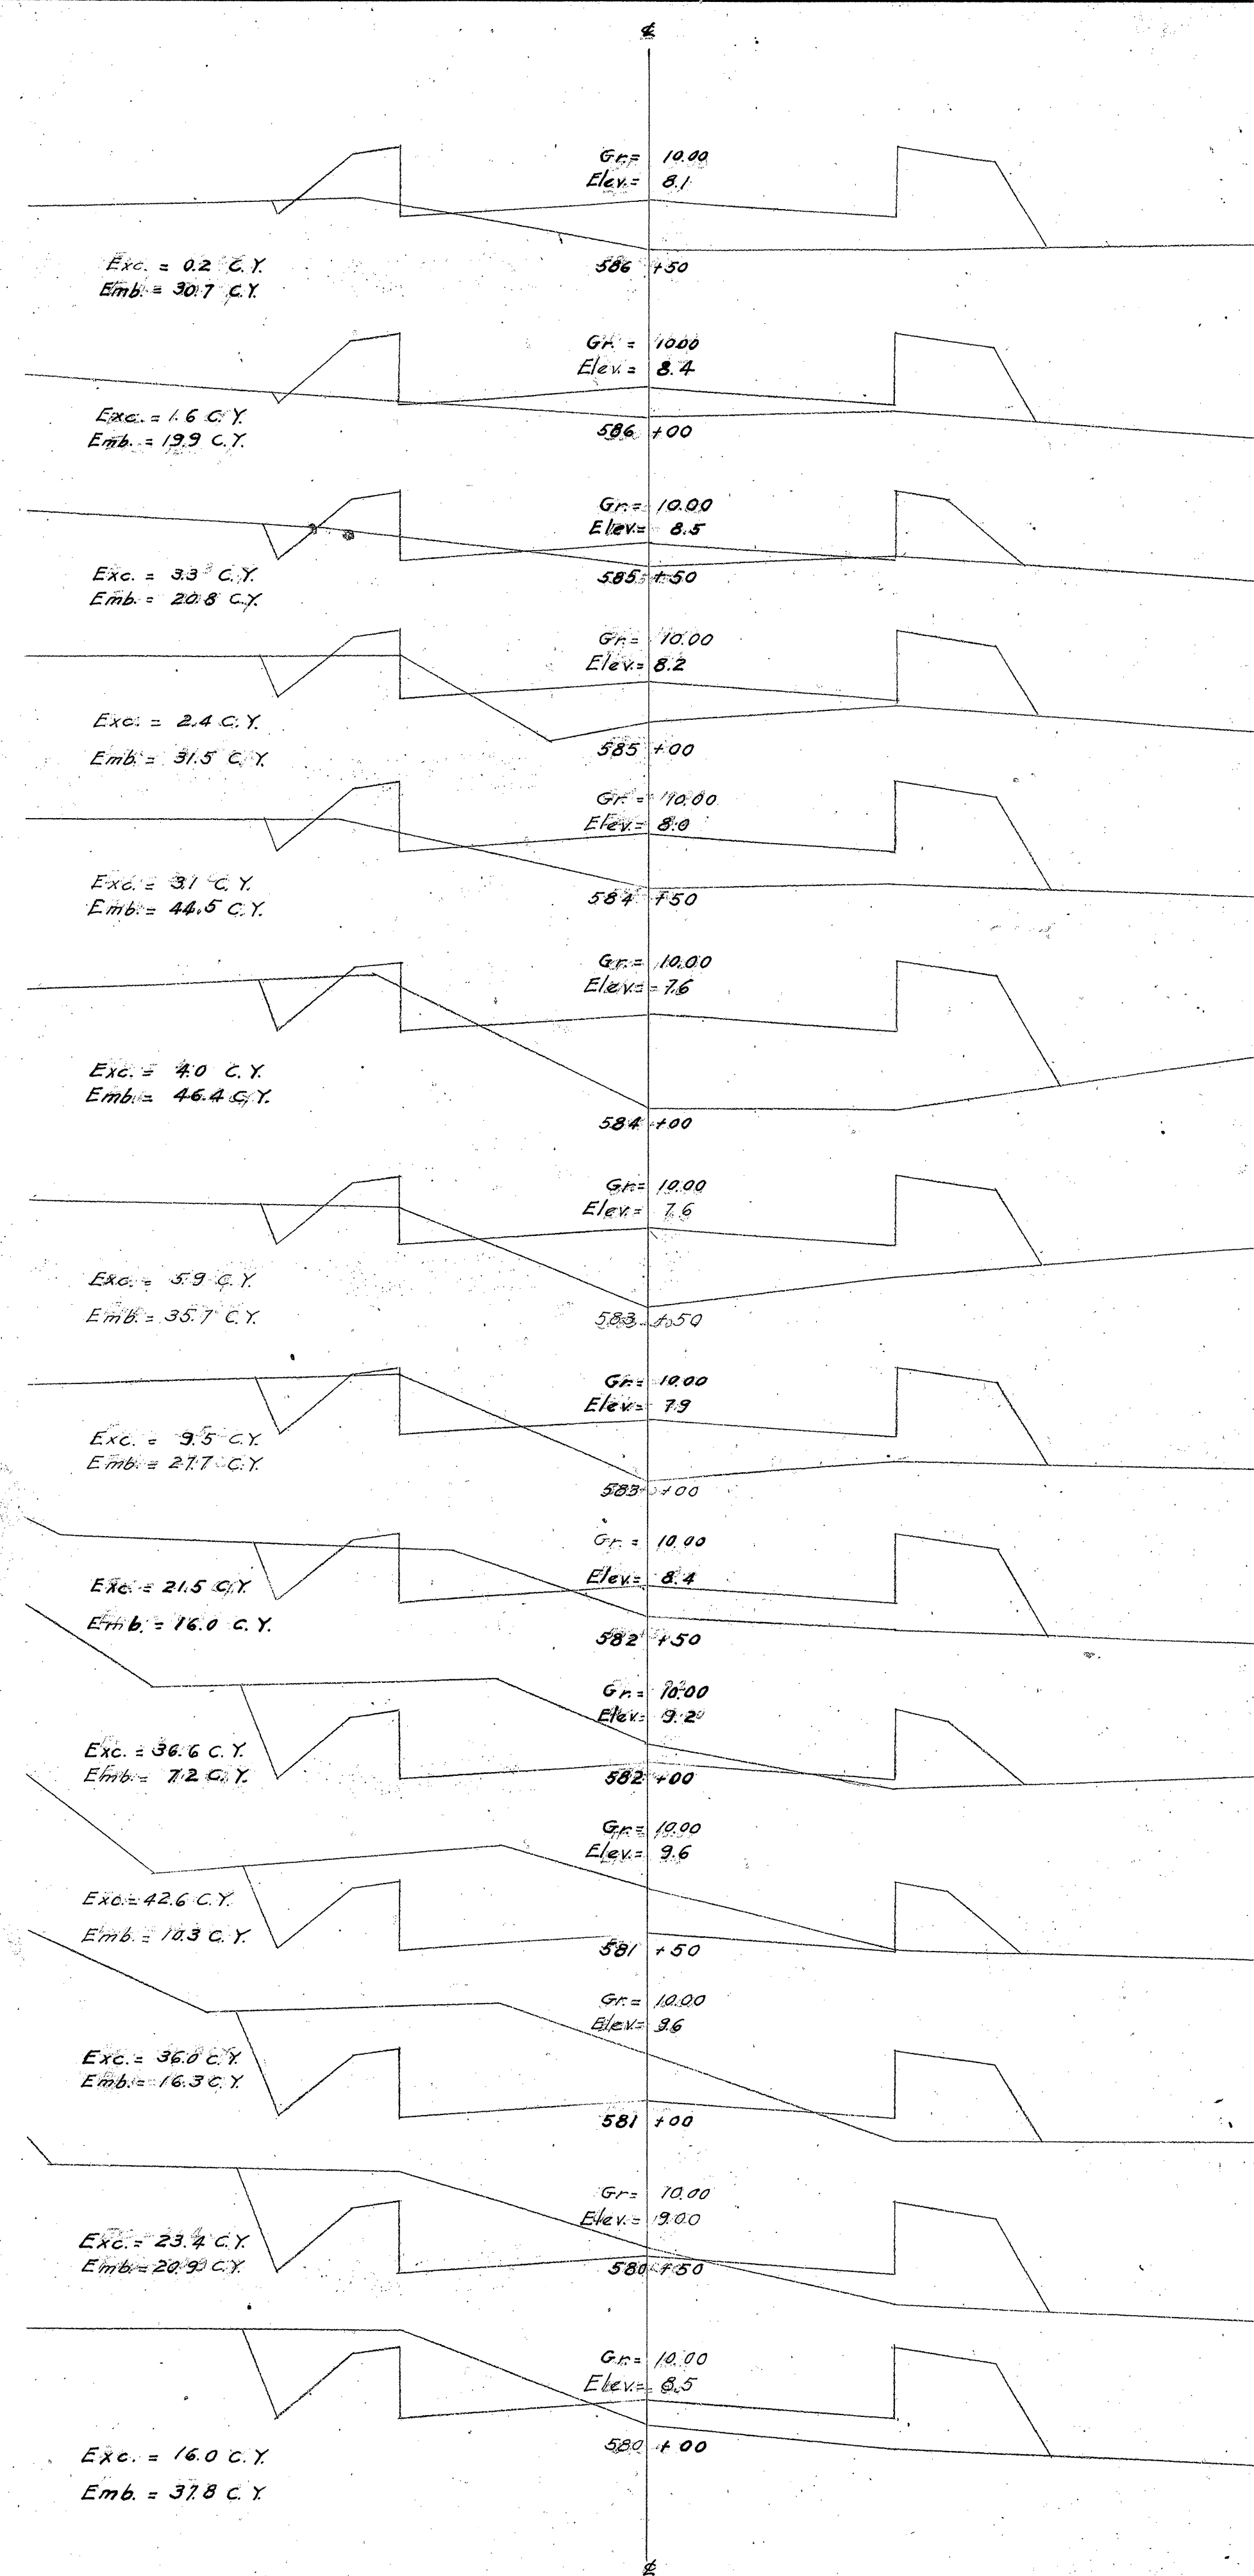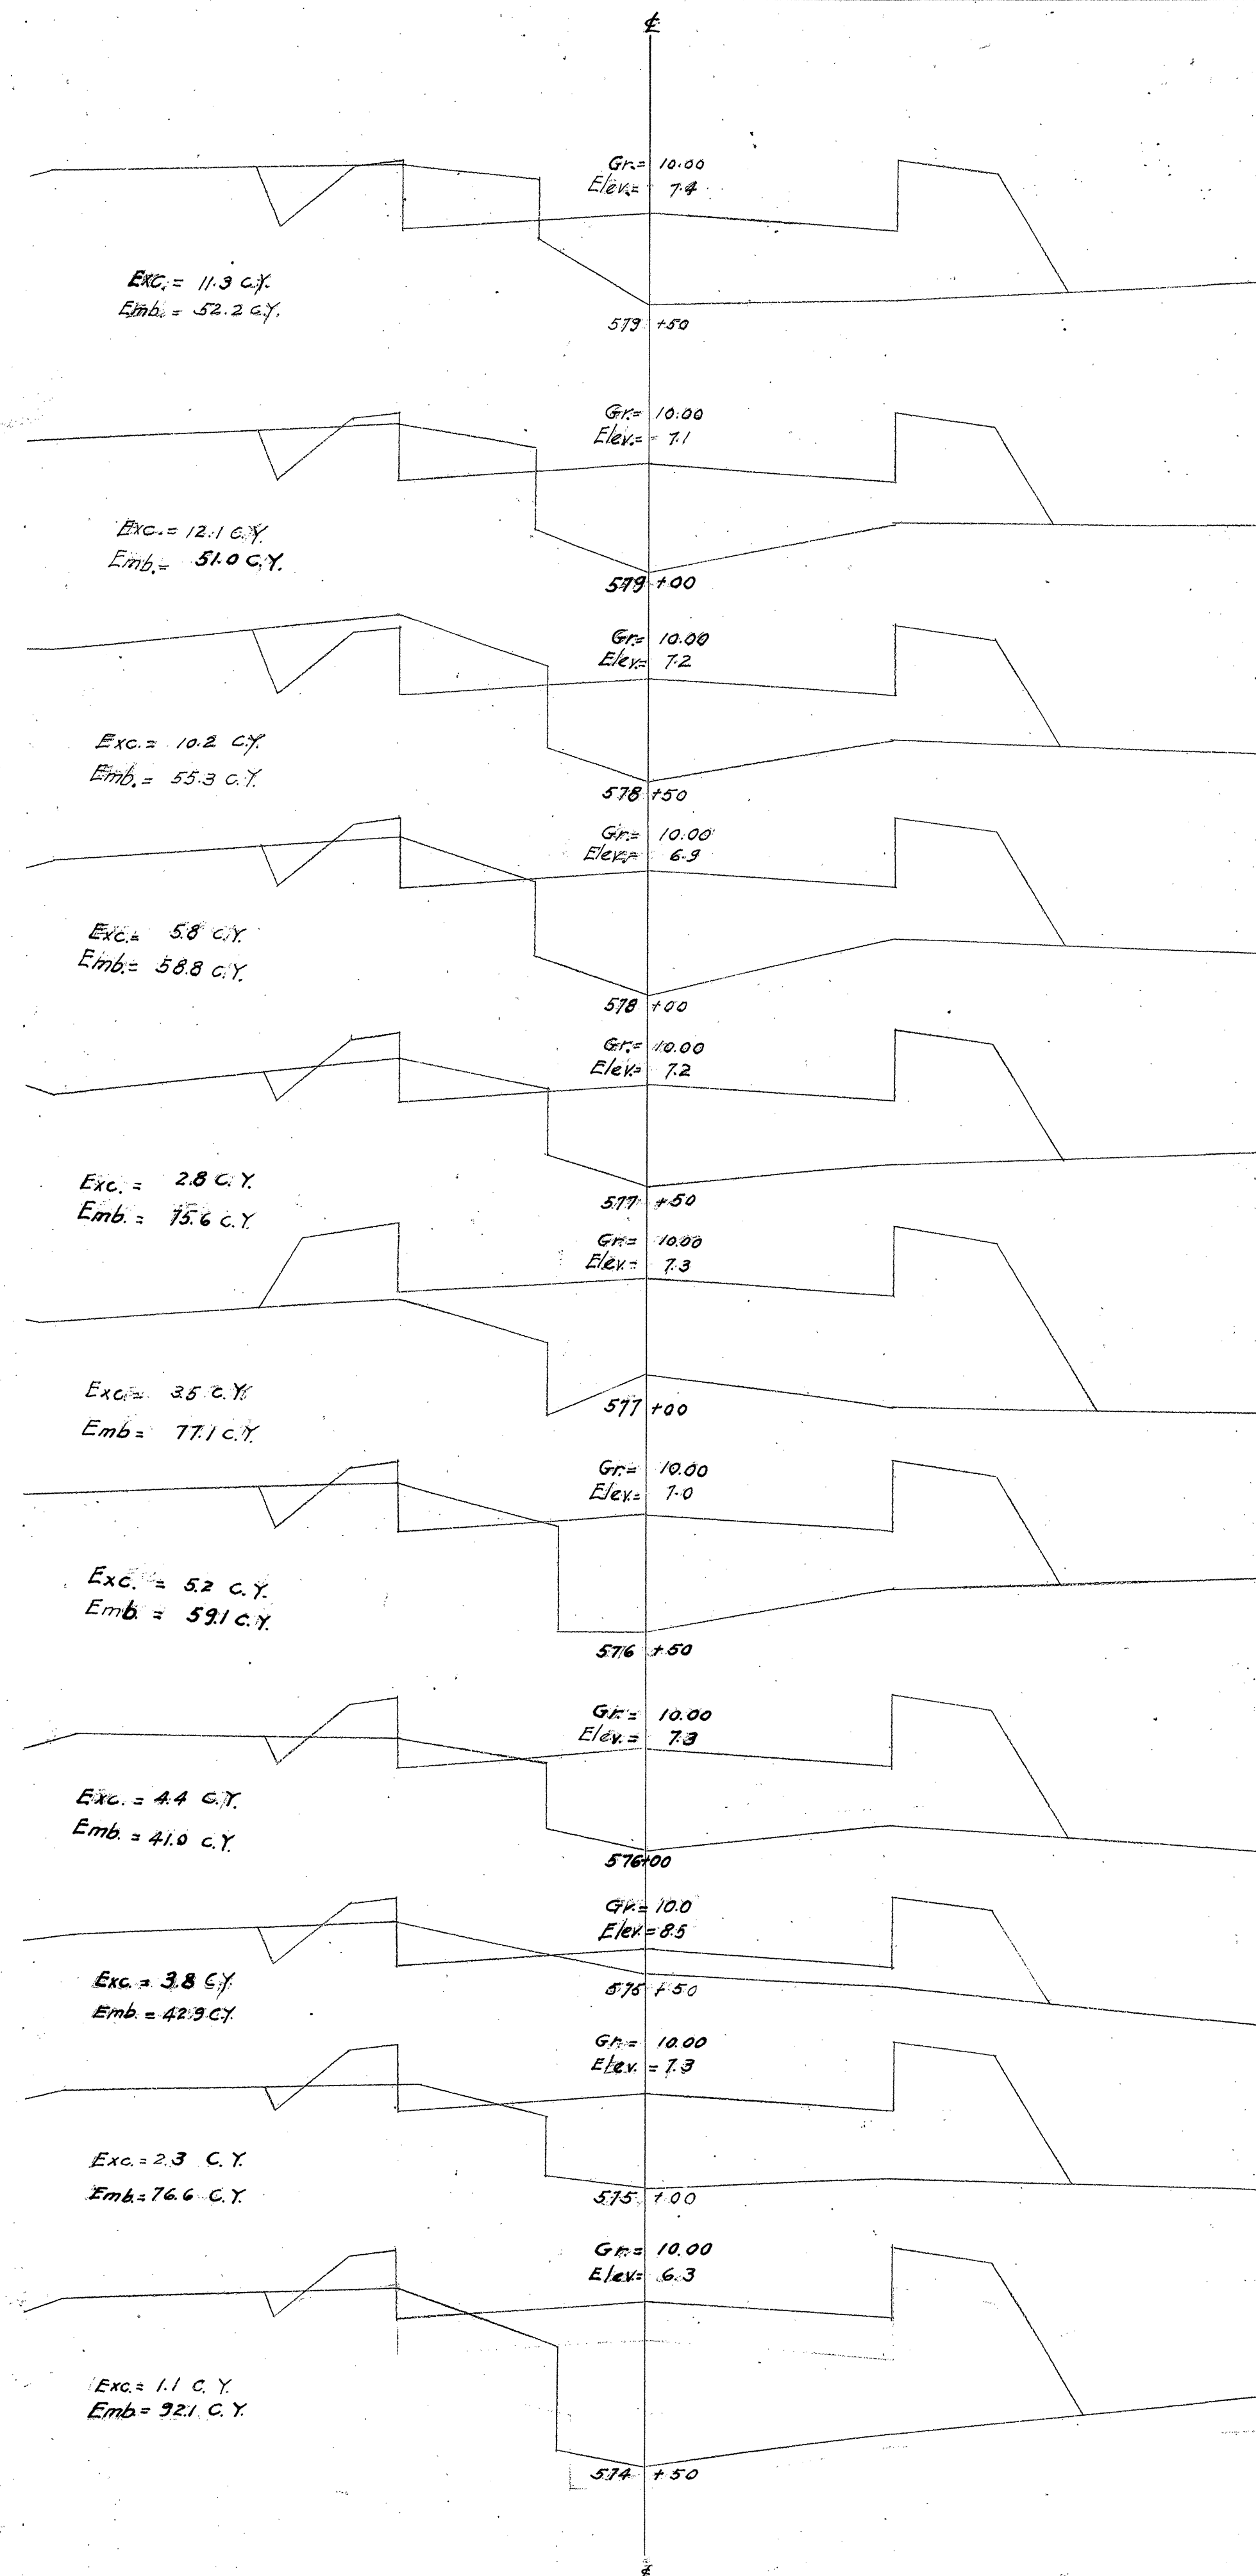




4000.85

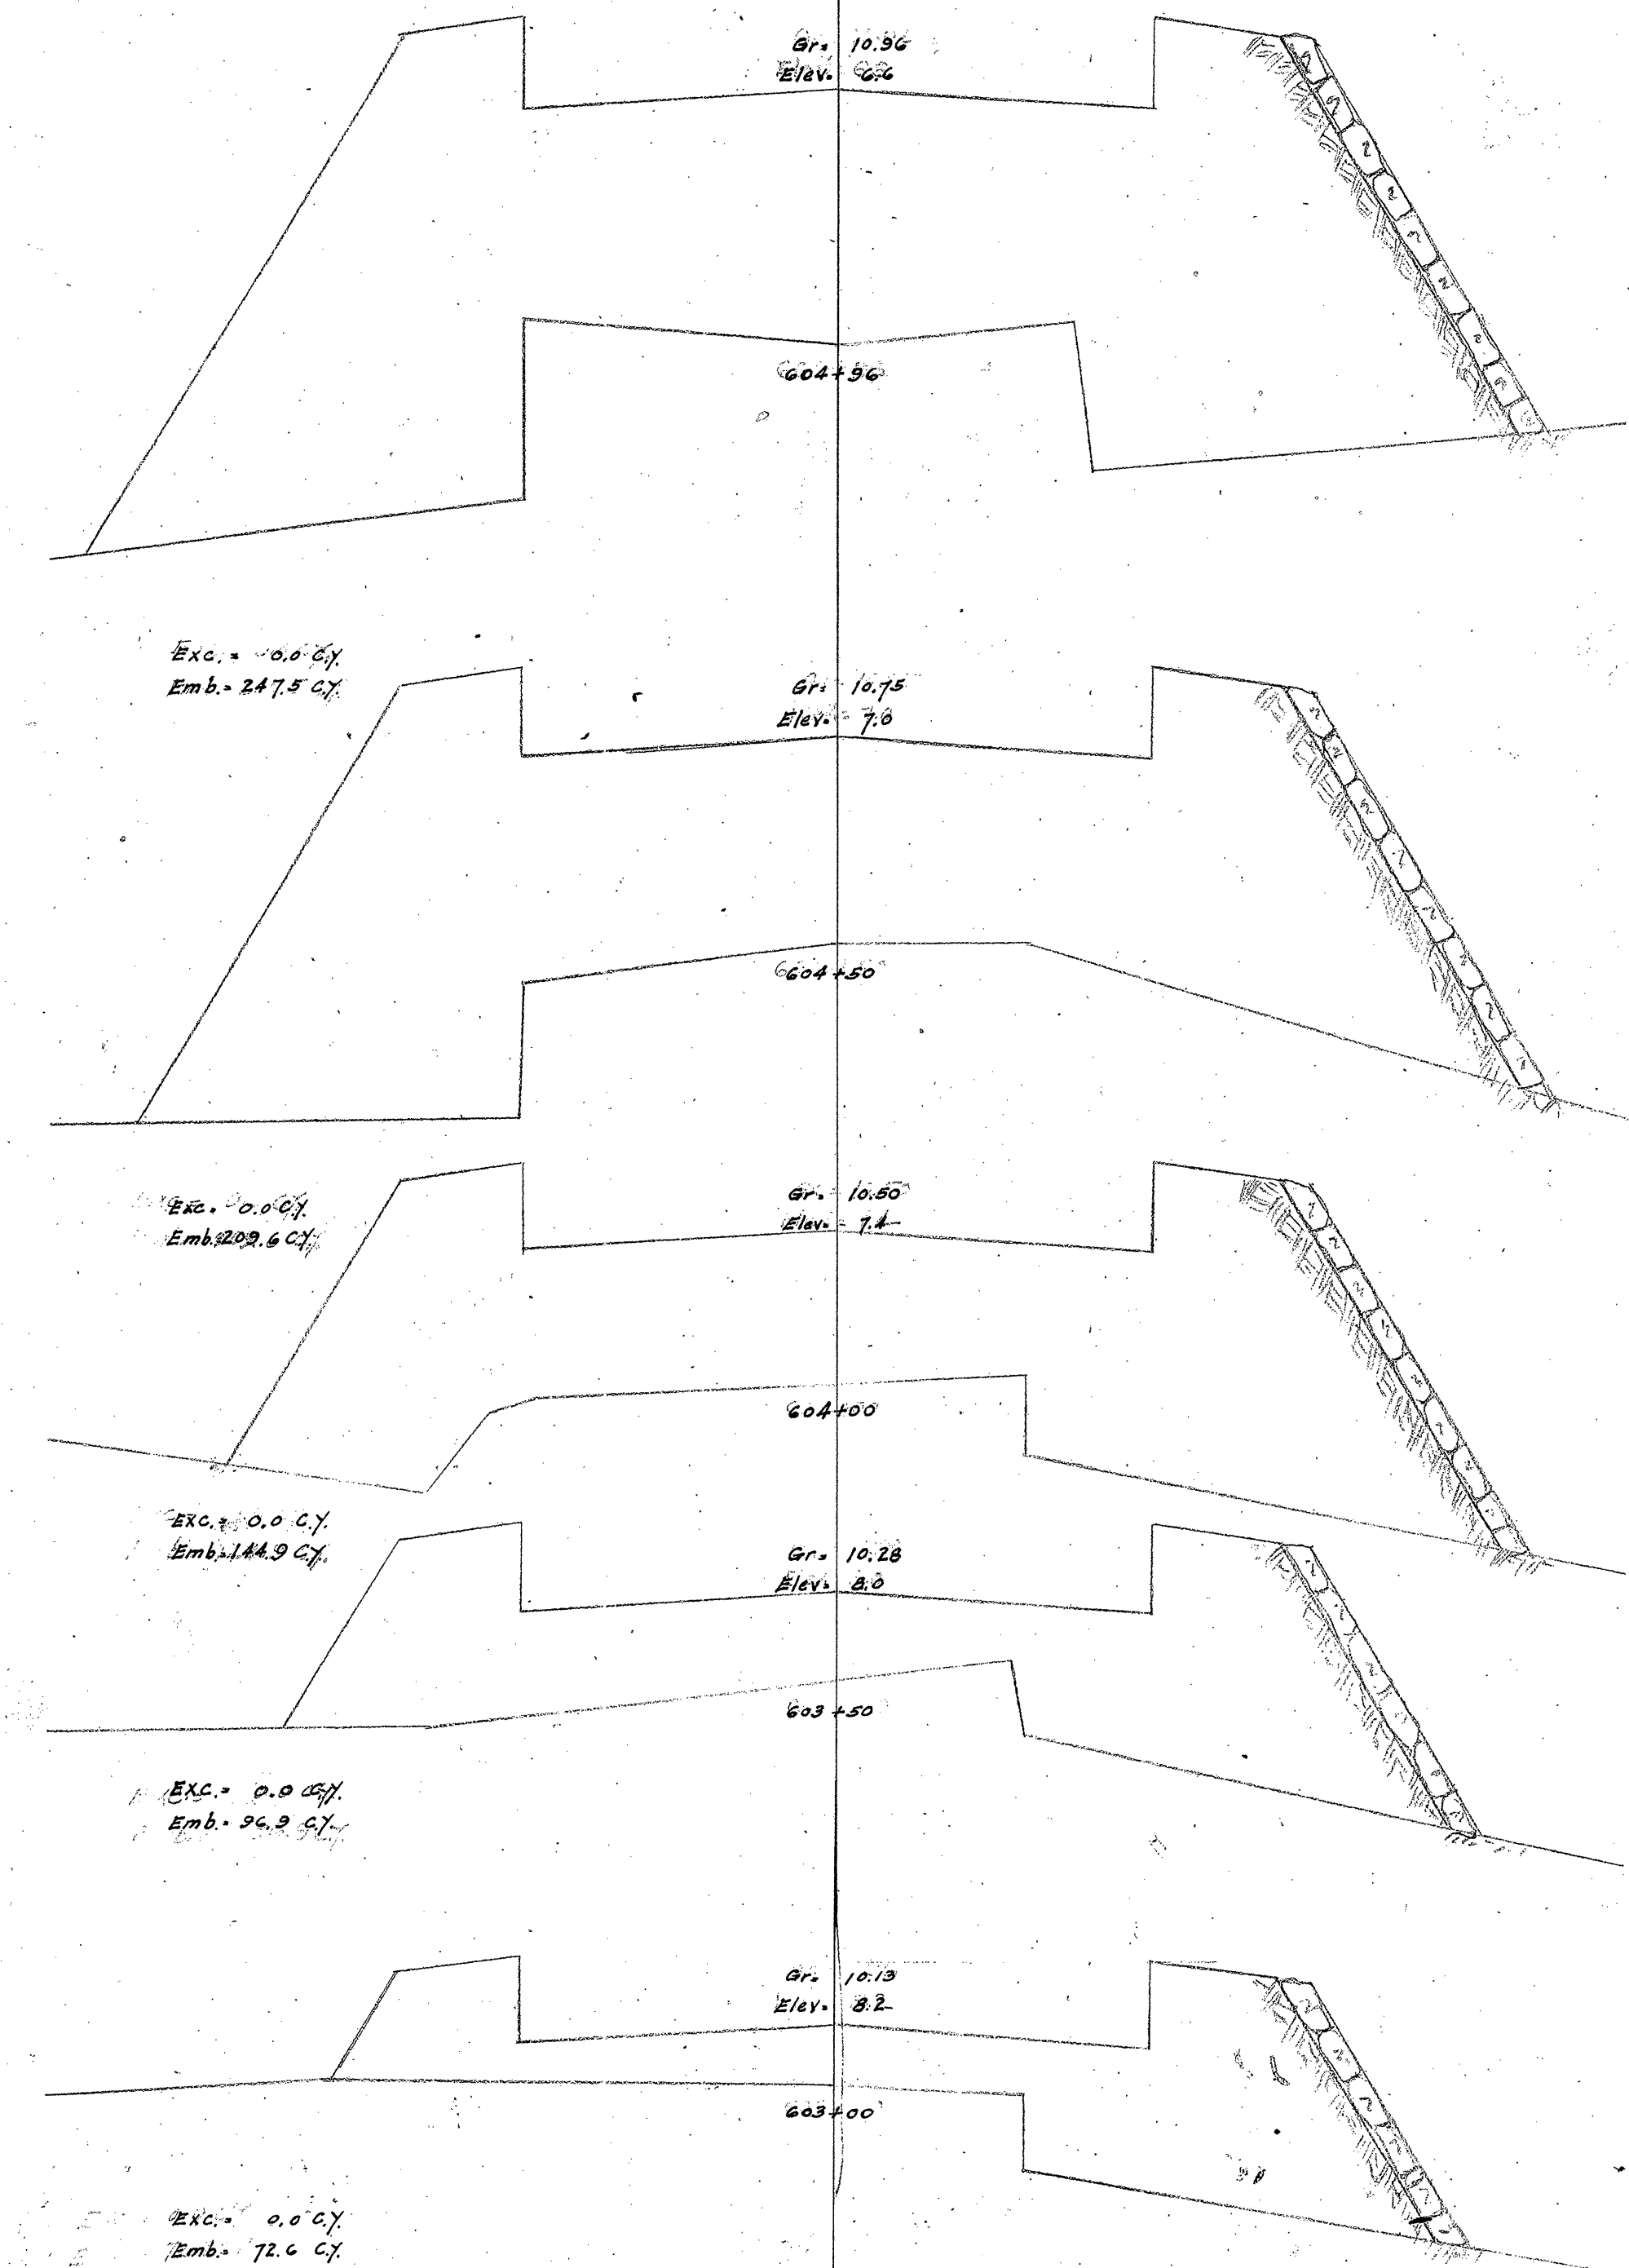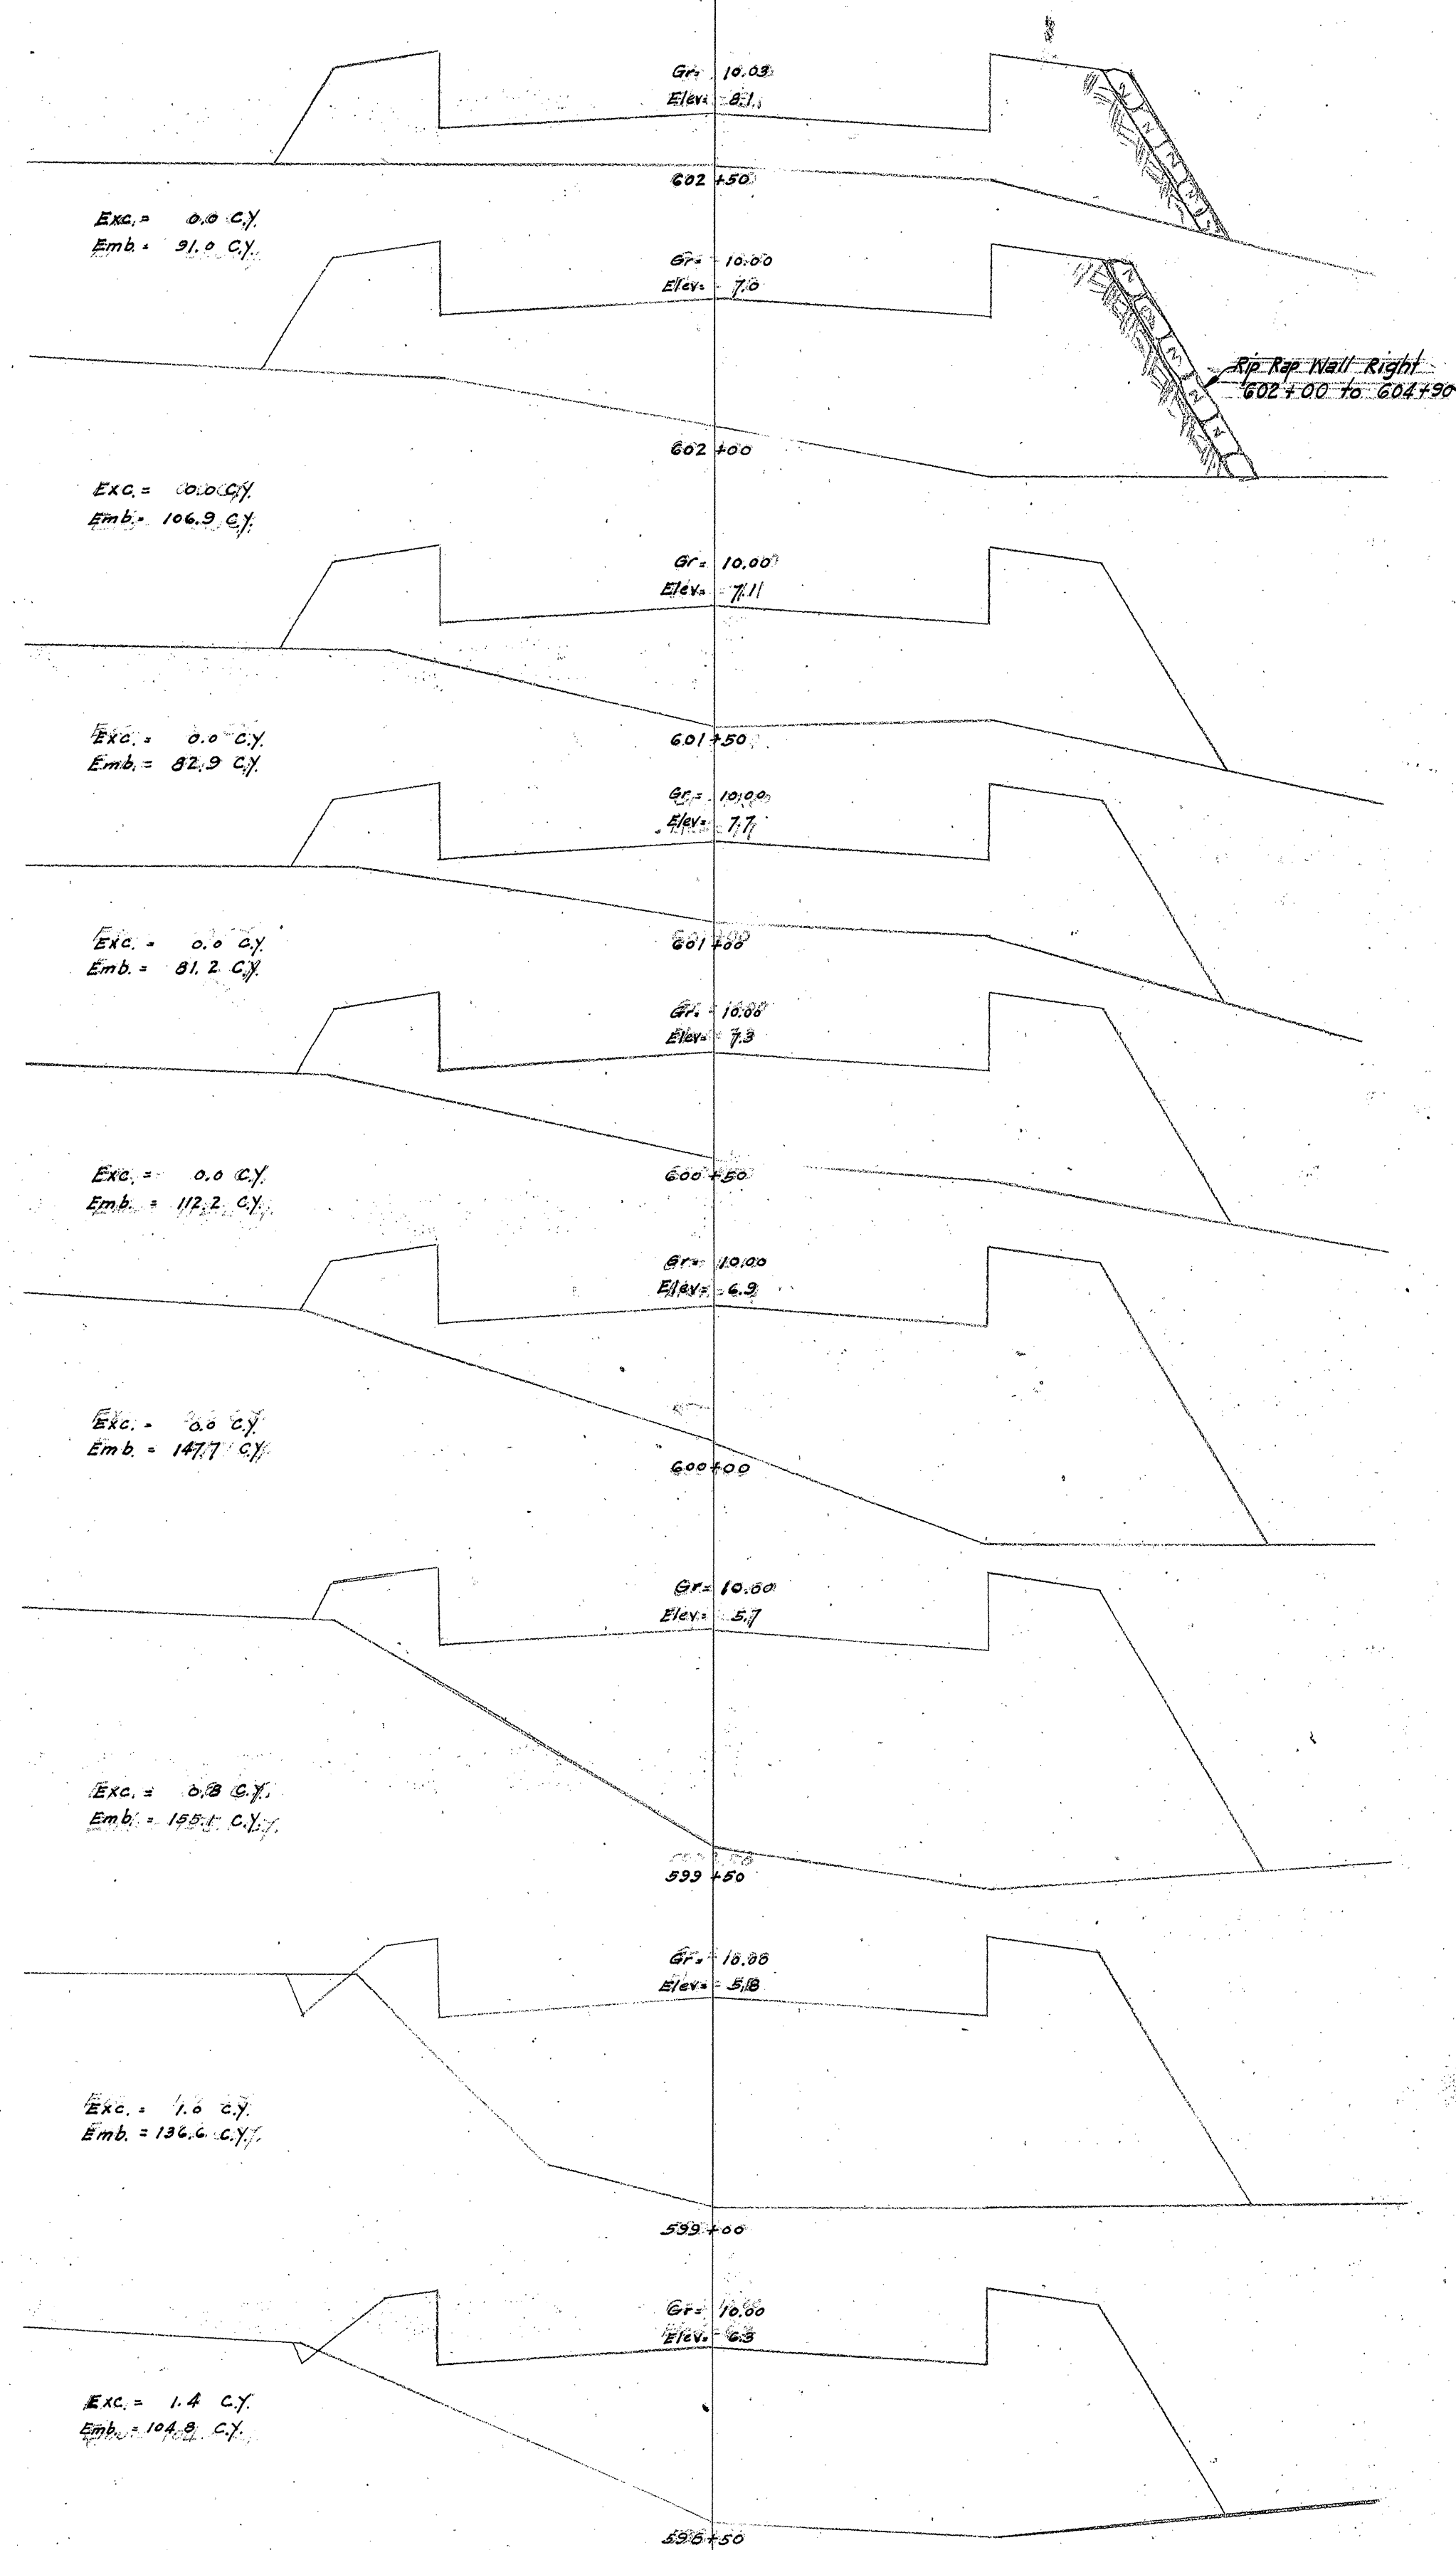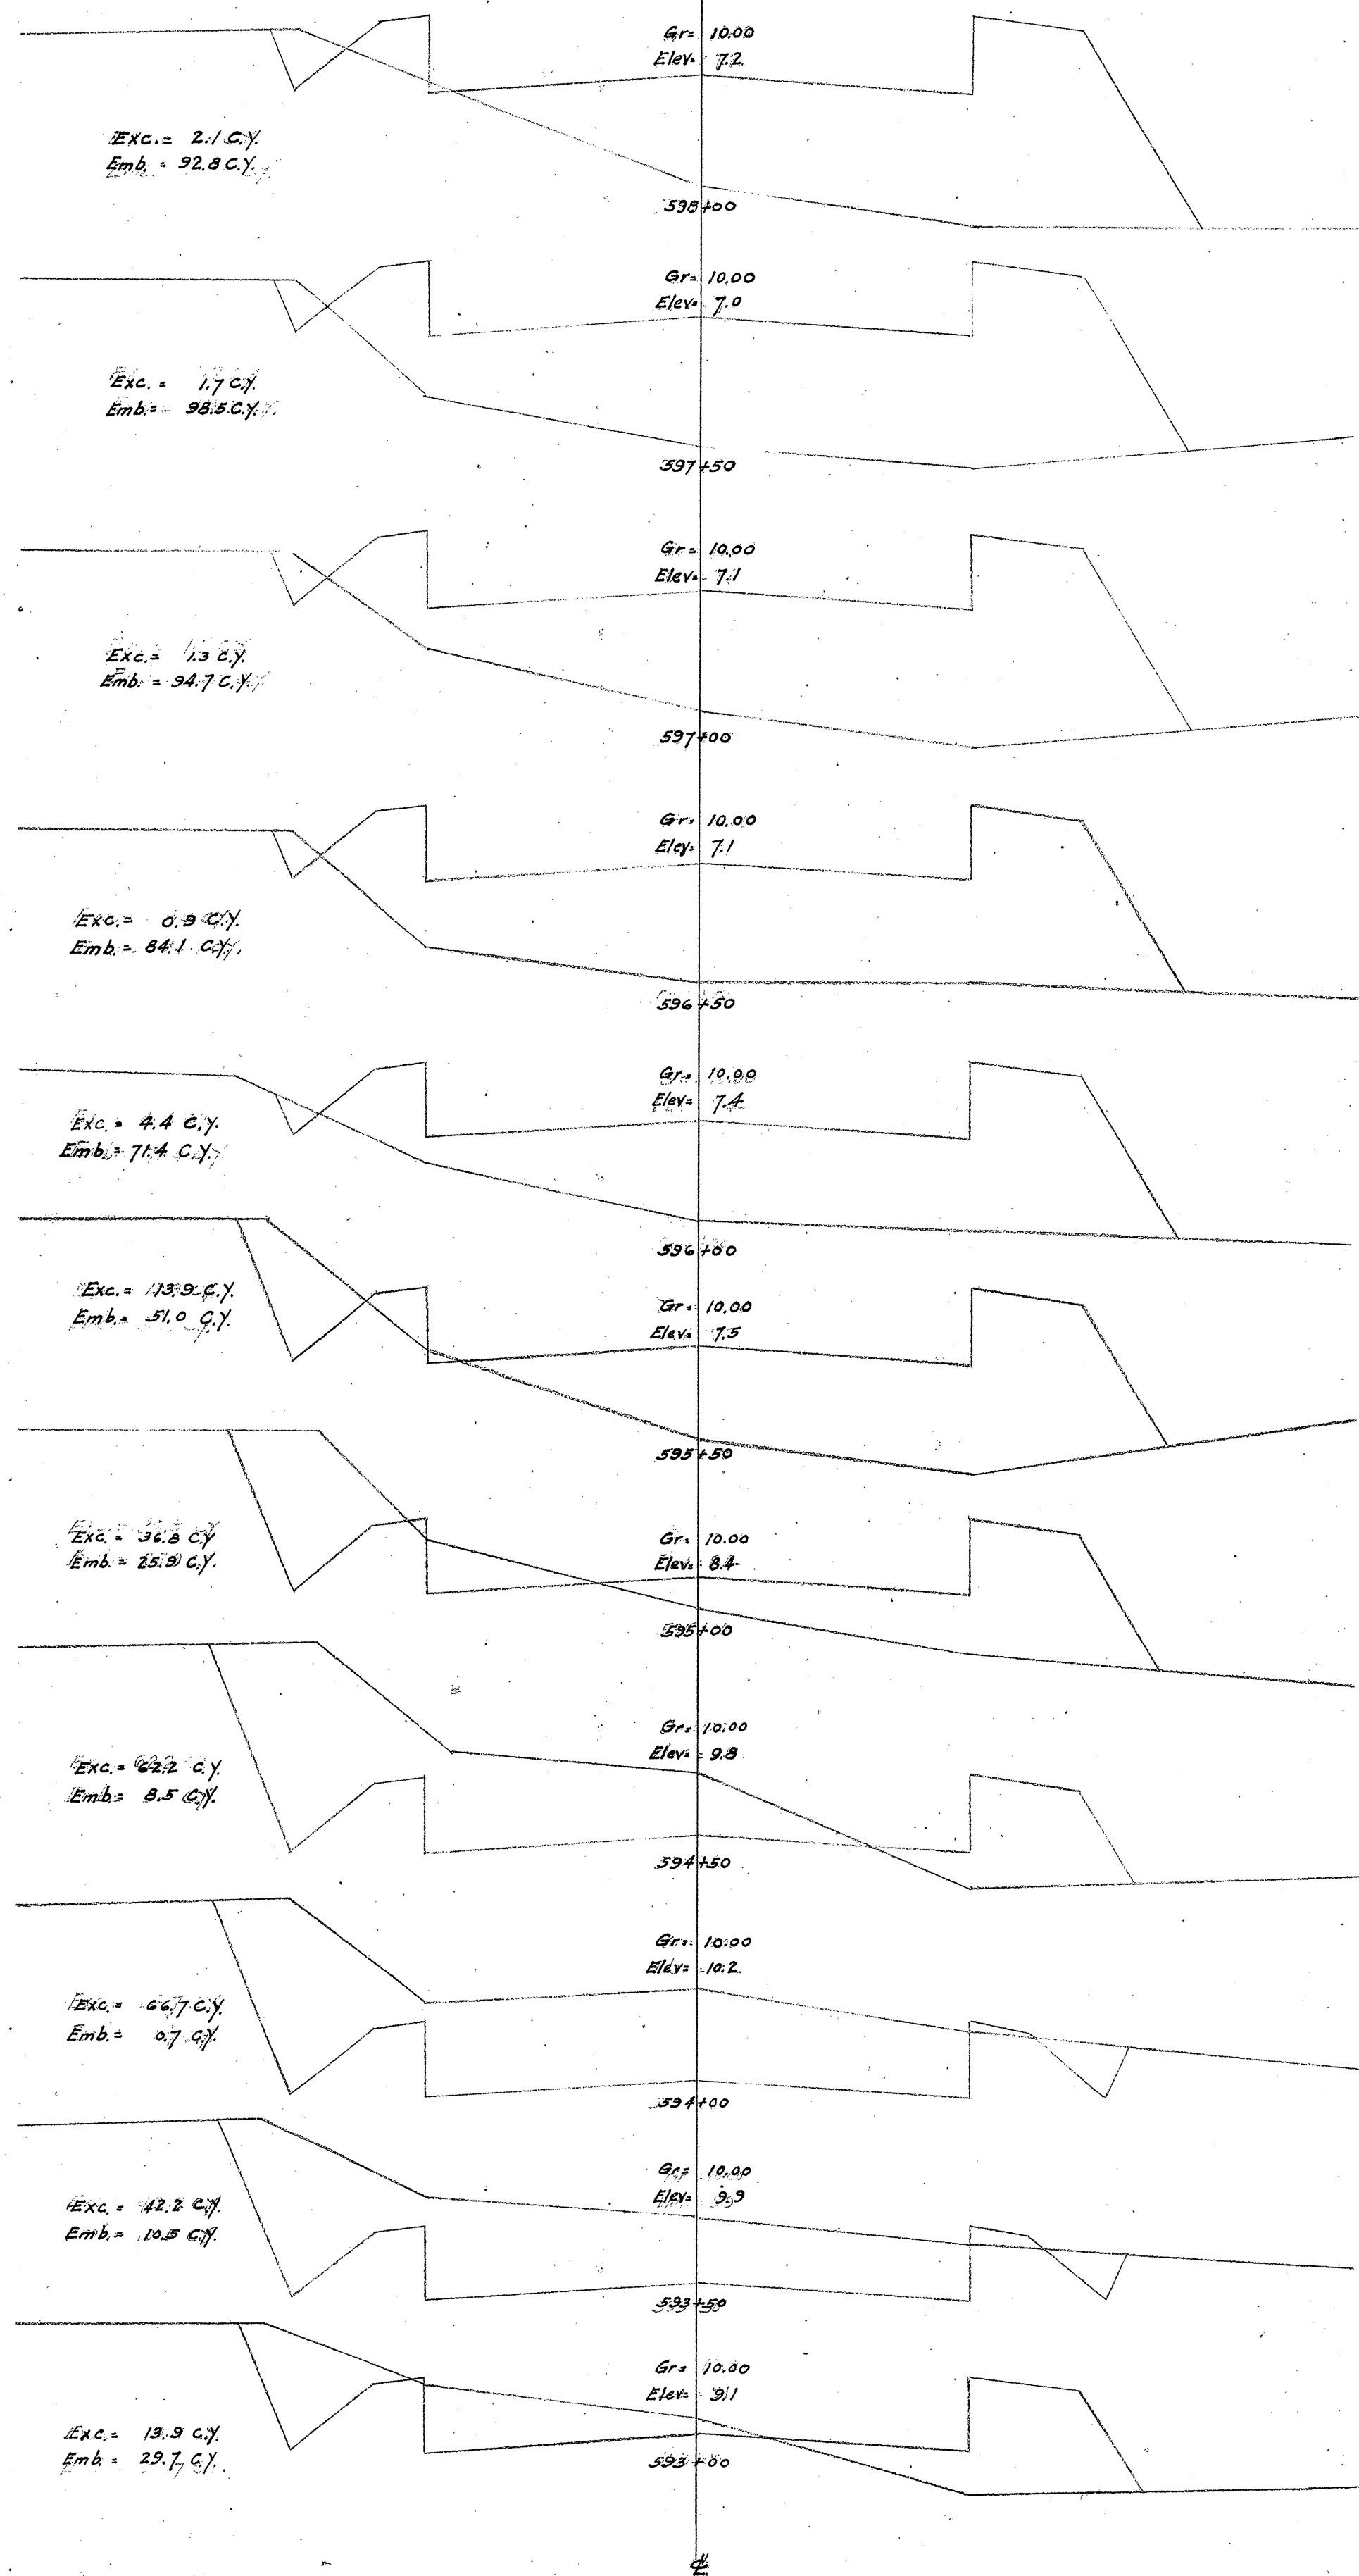




4000.86

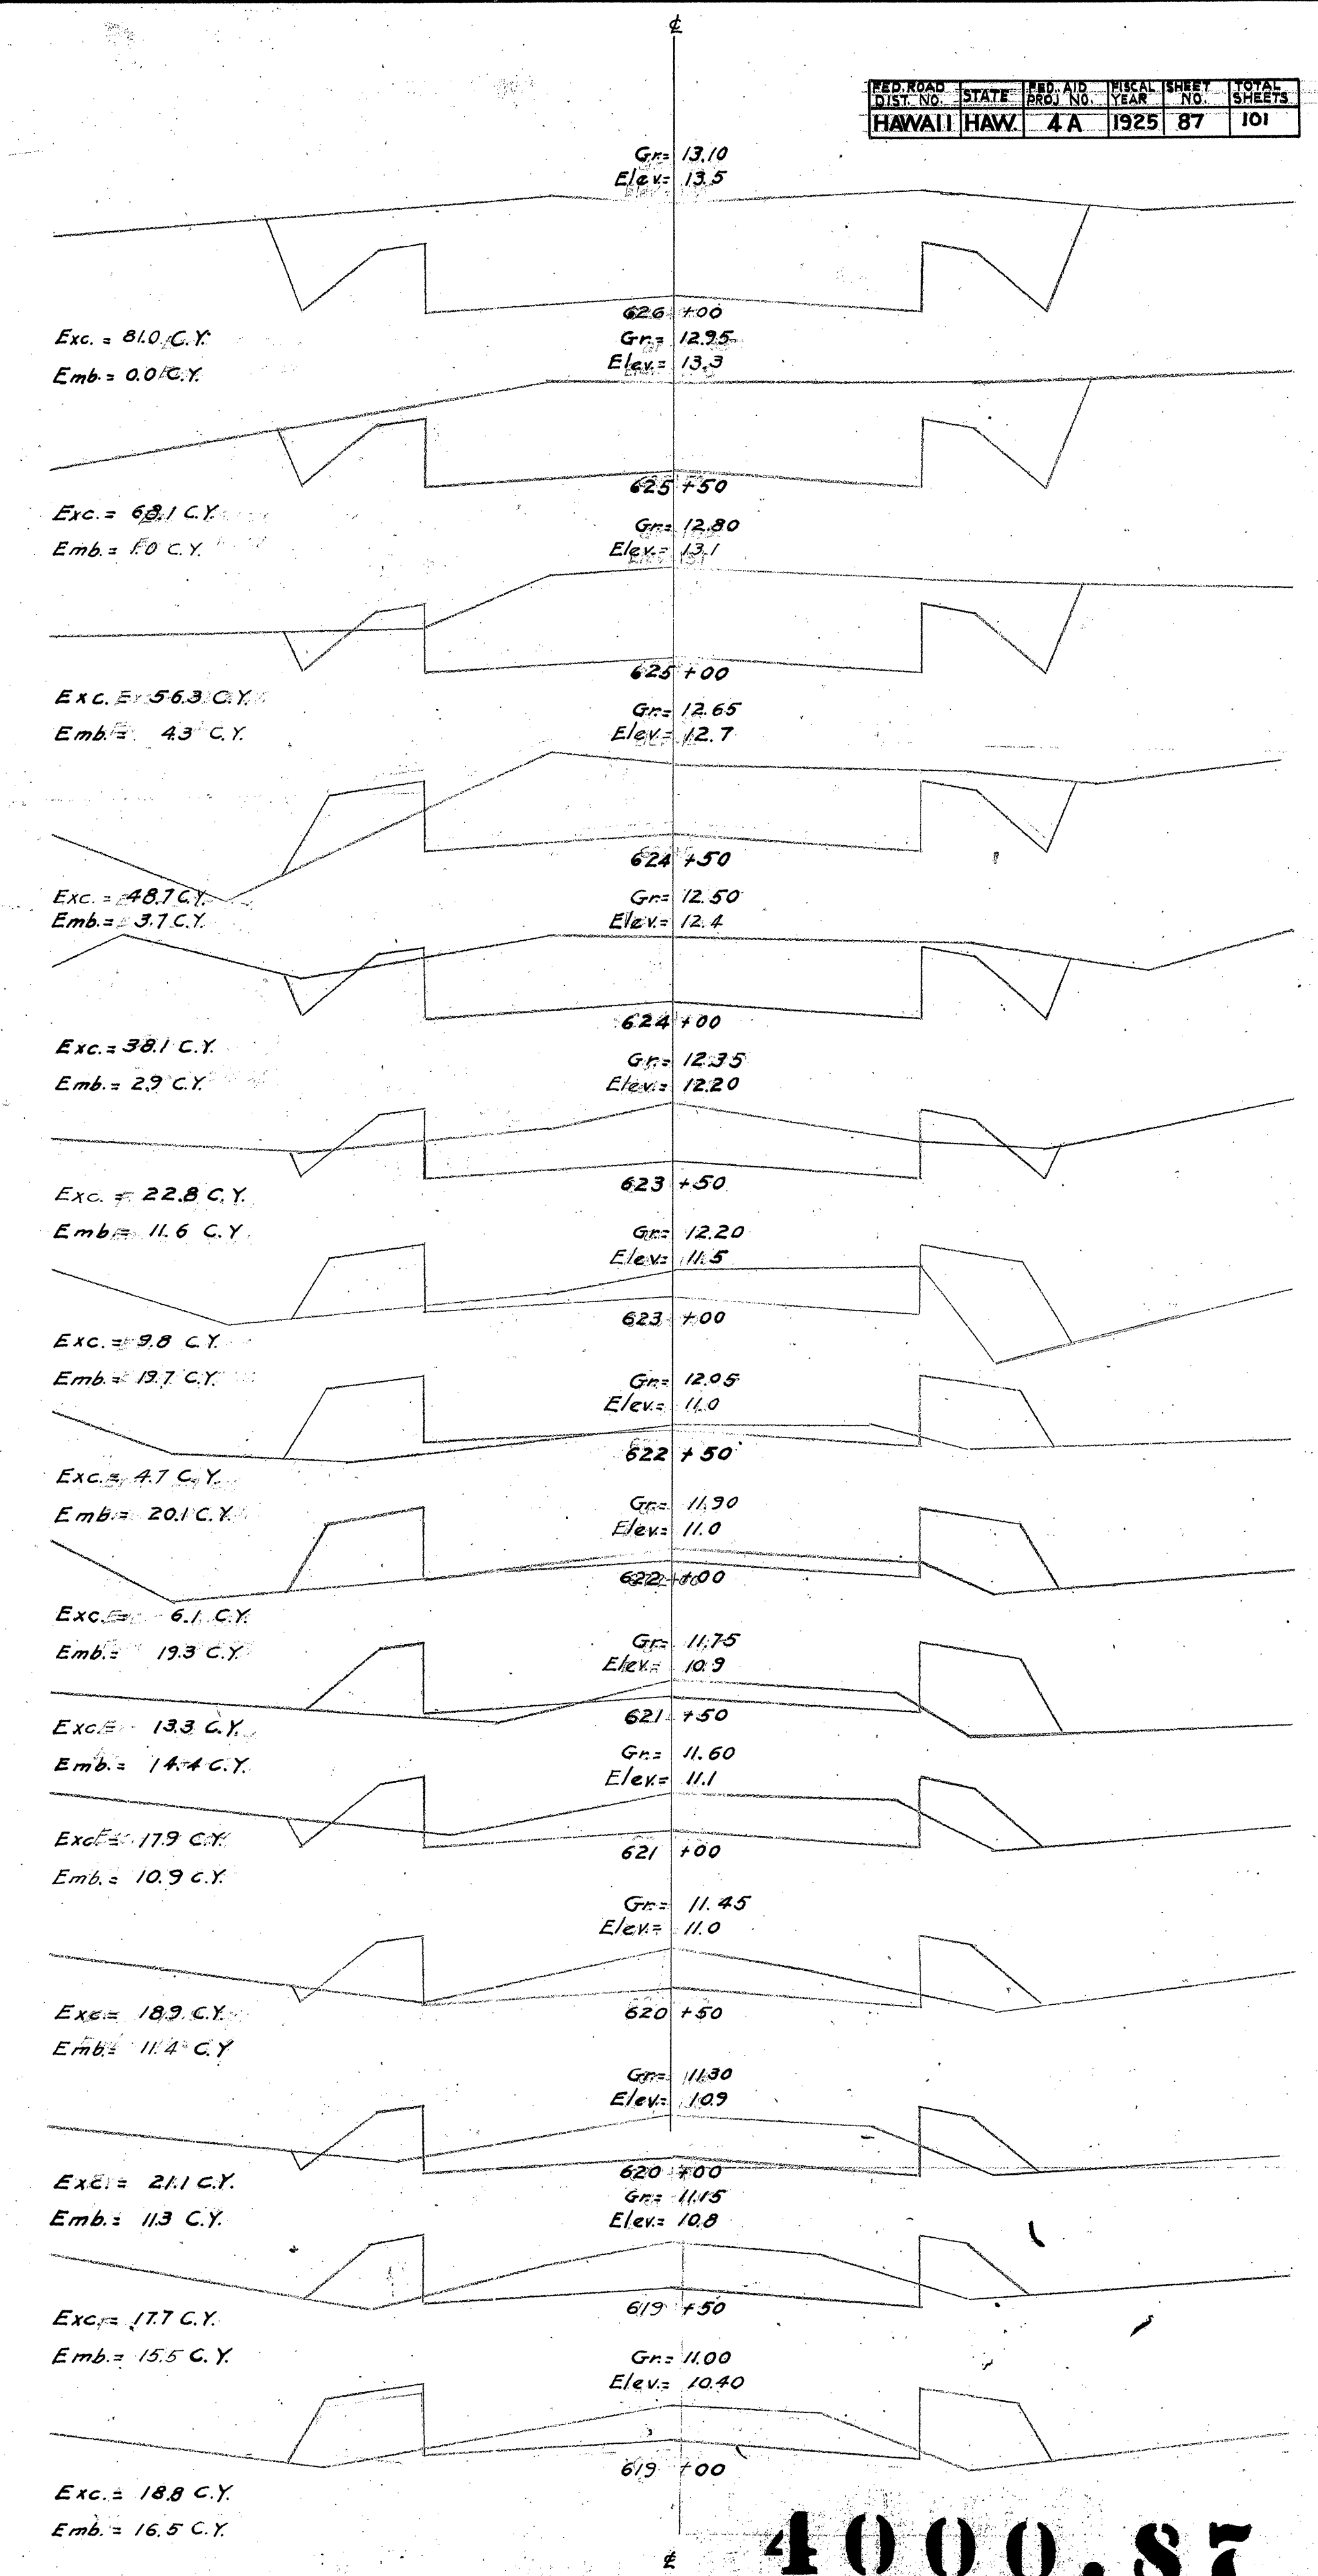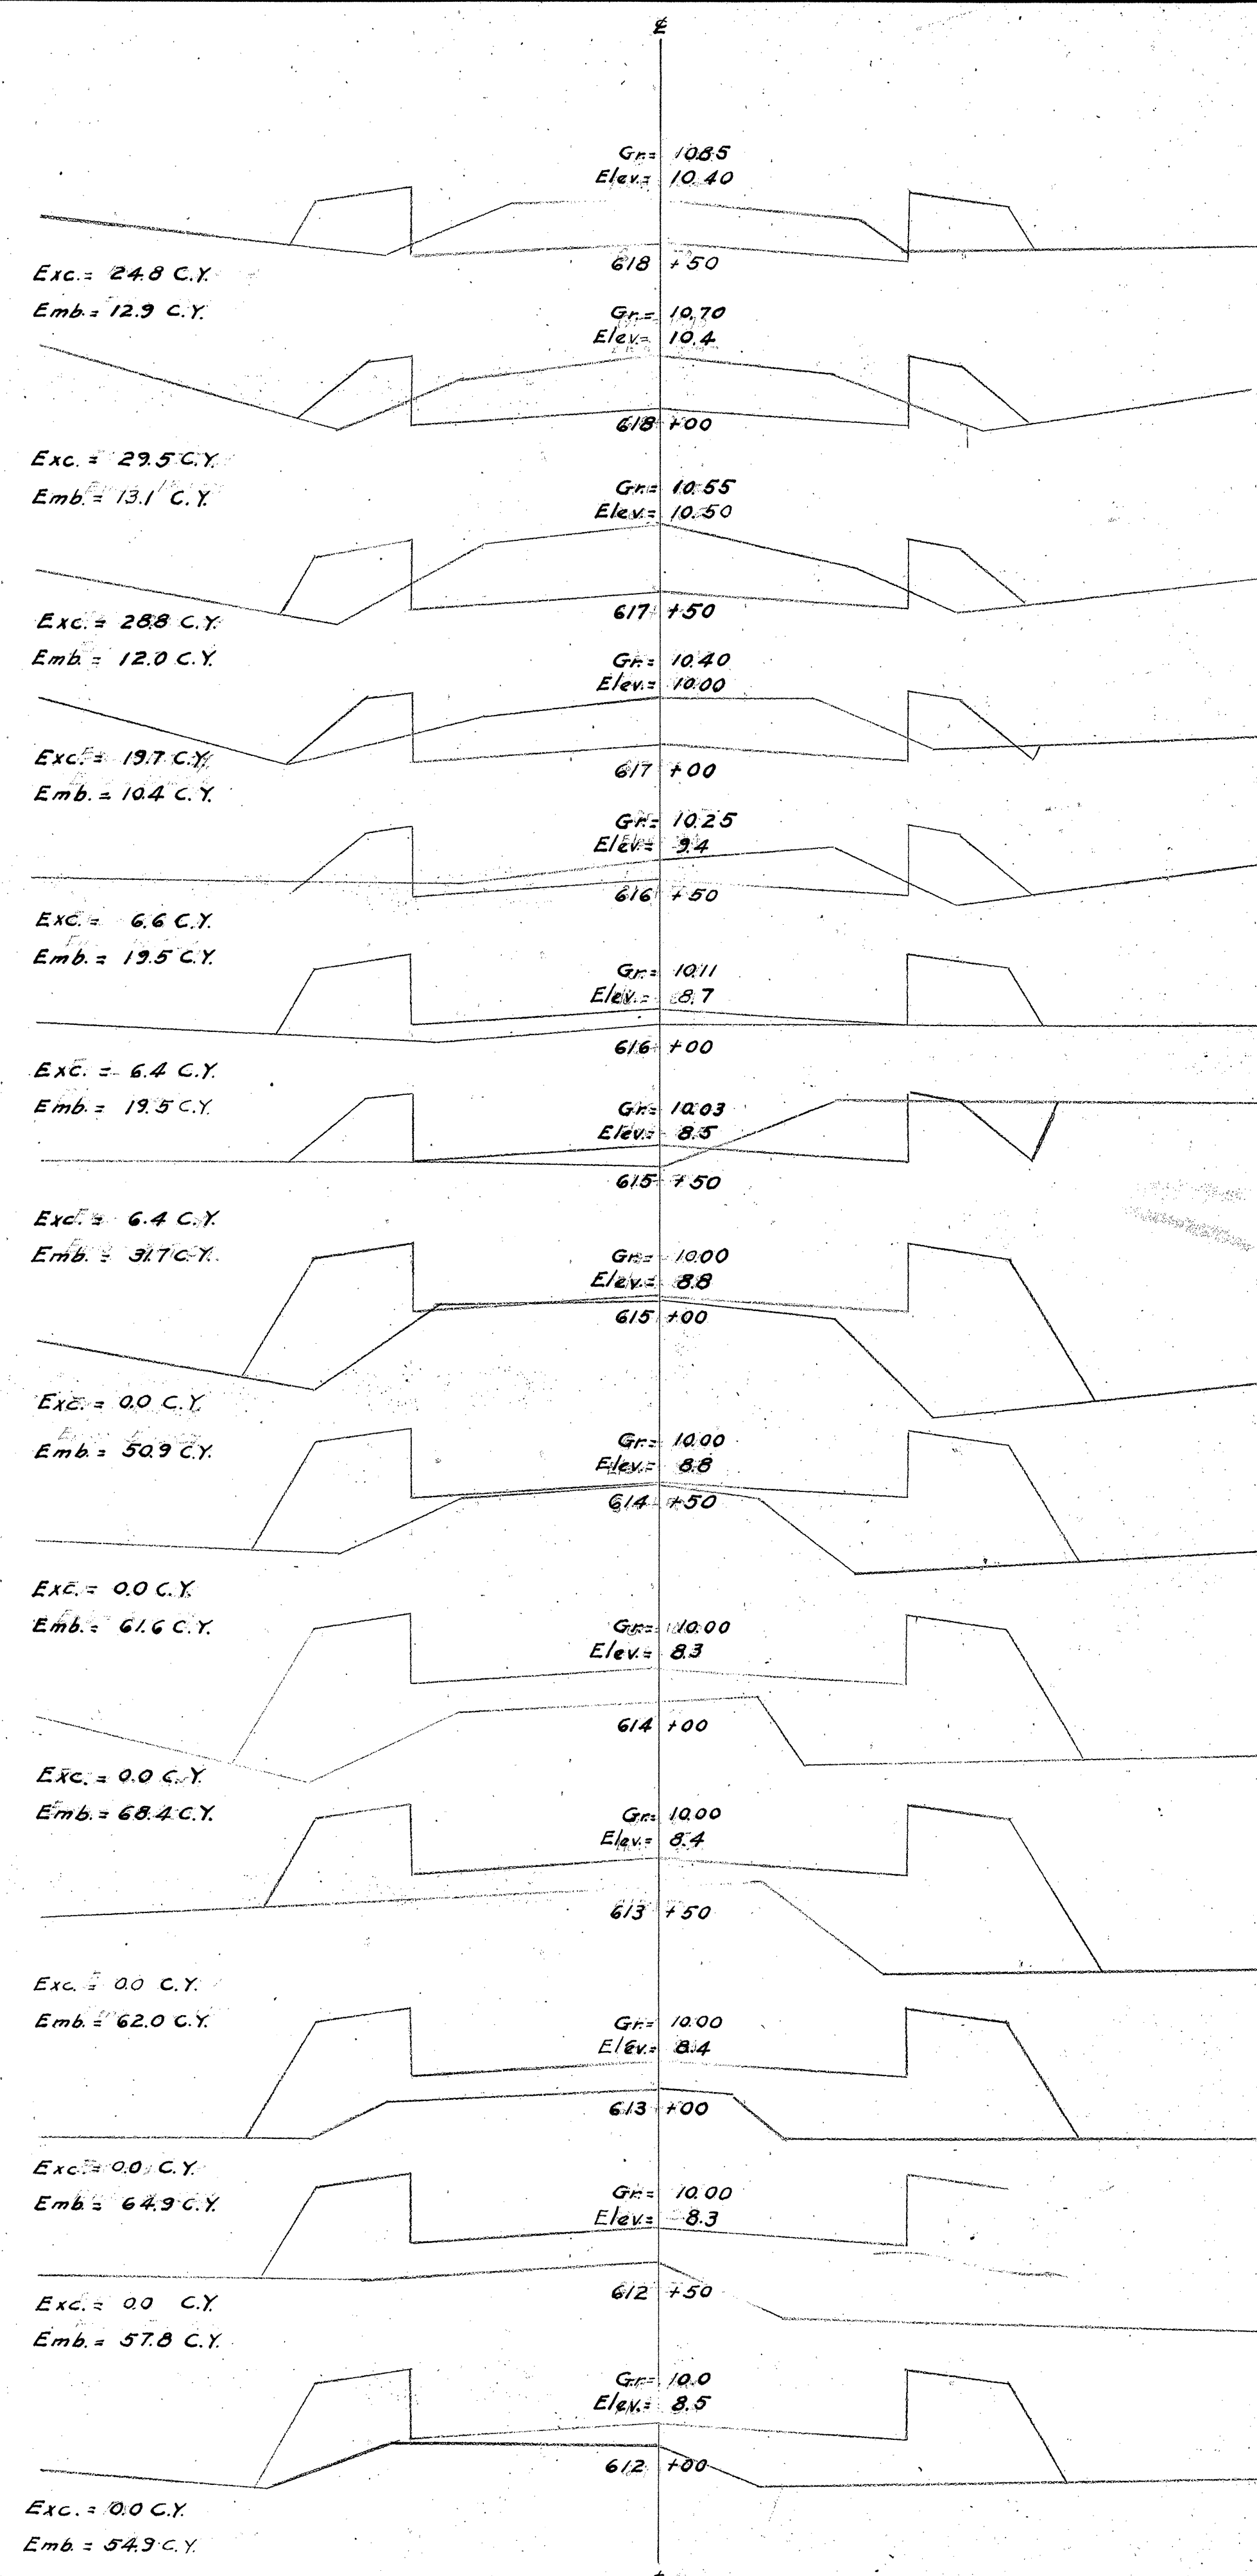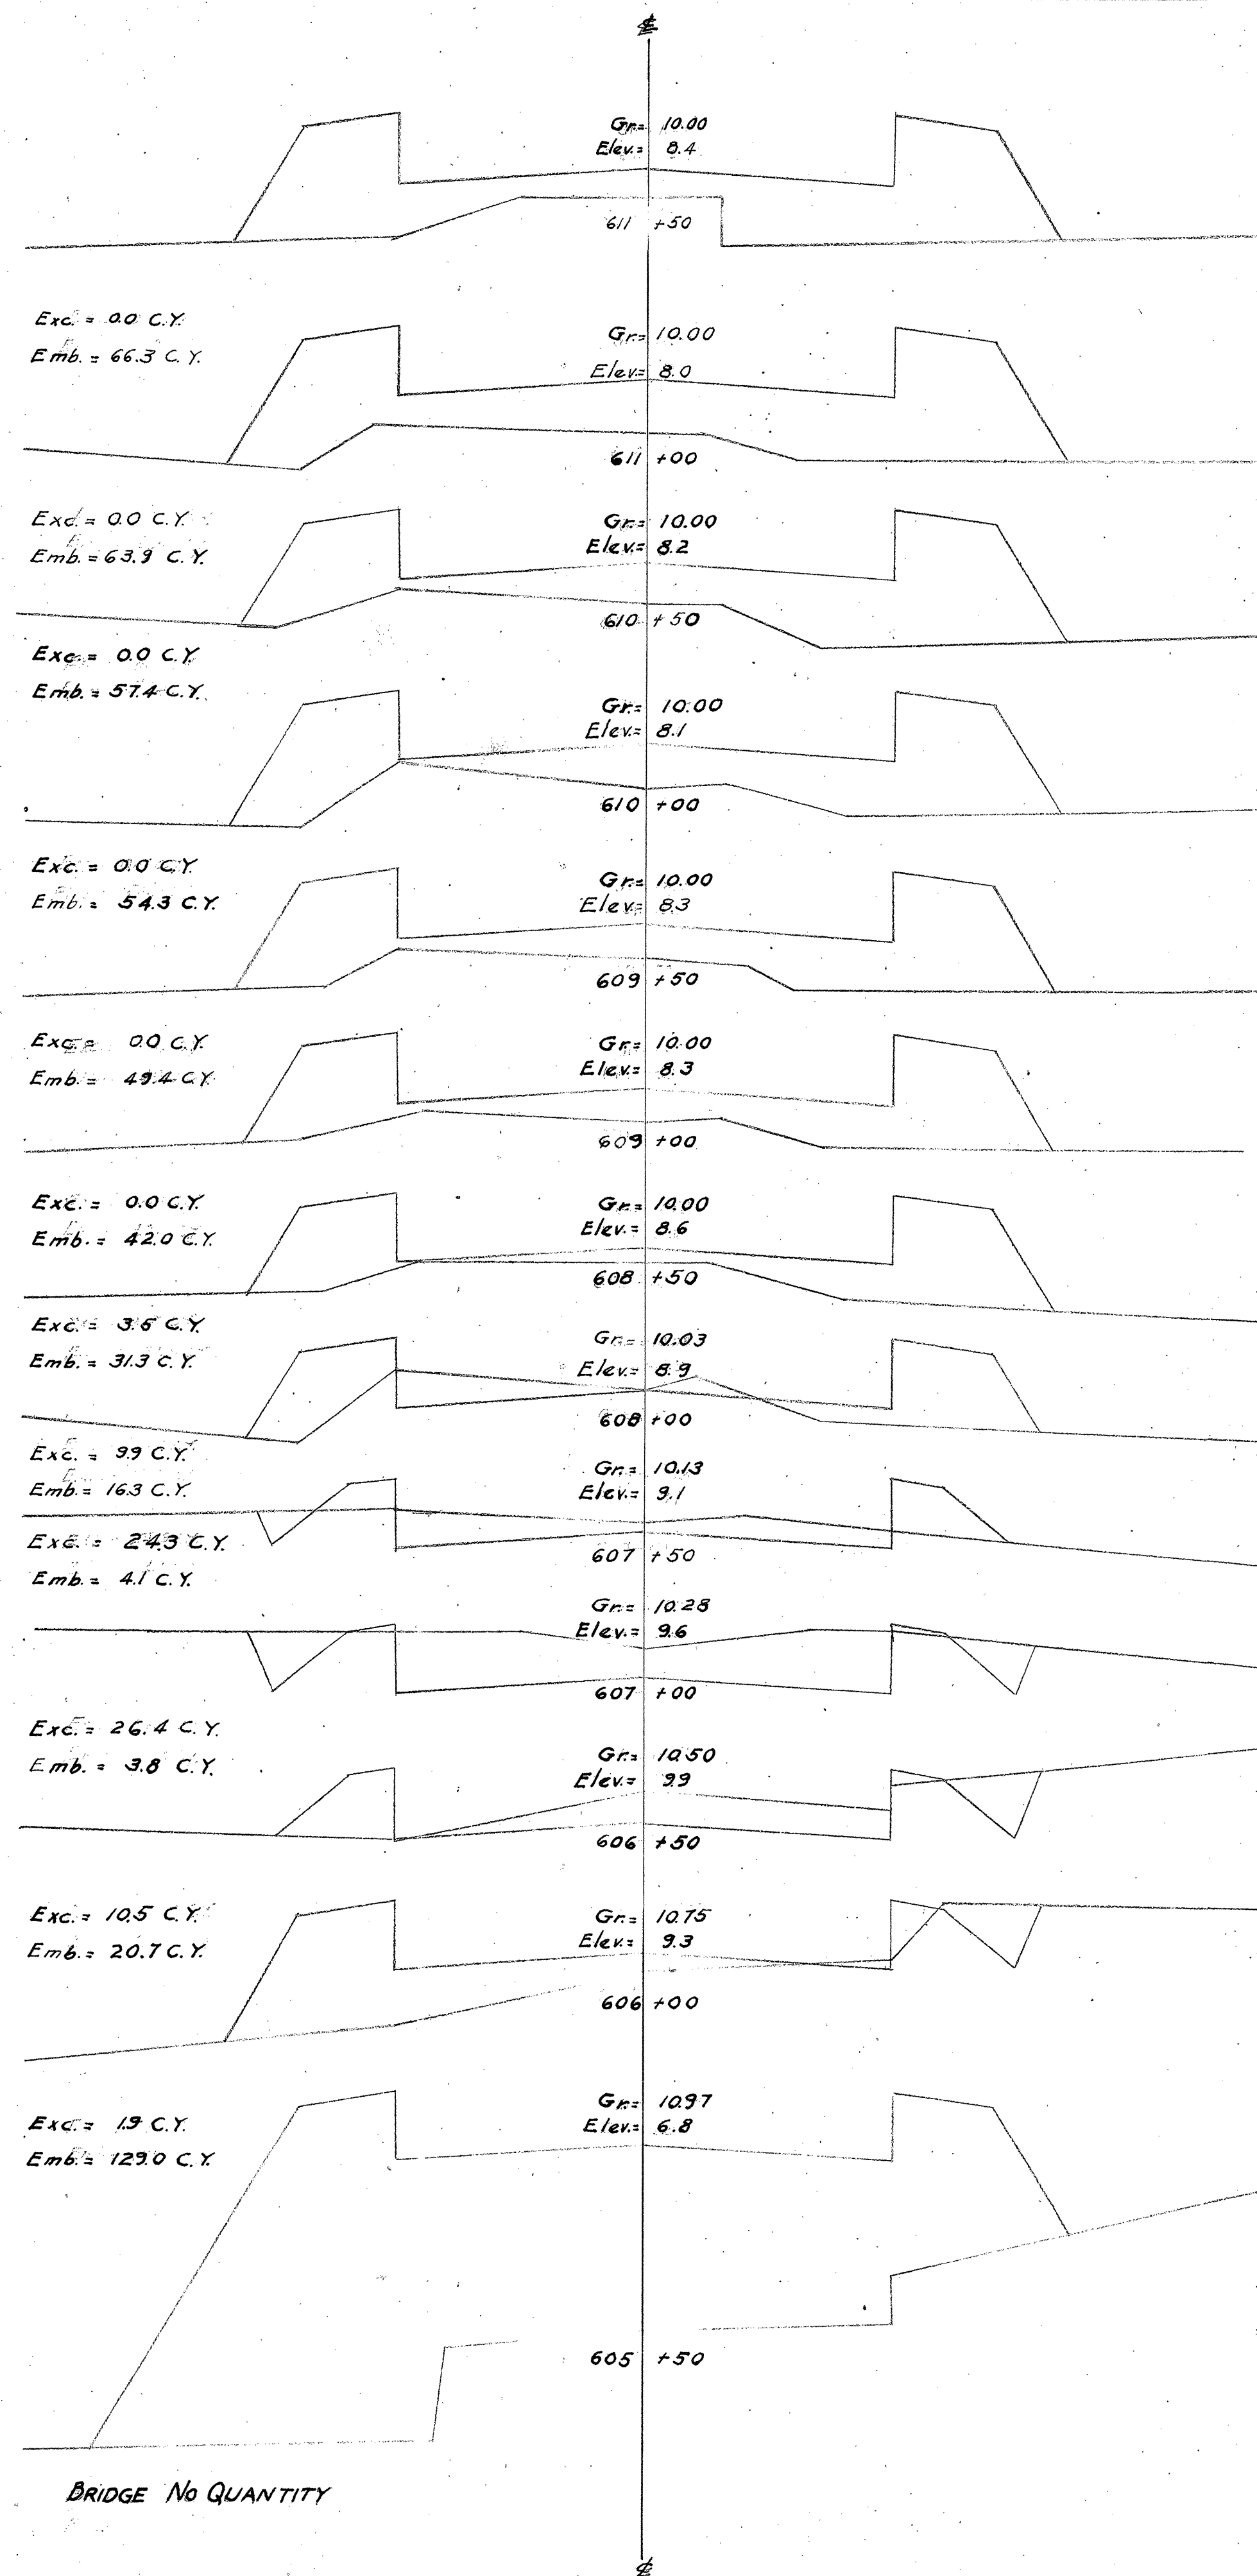

4000.87

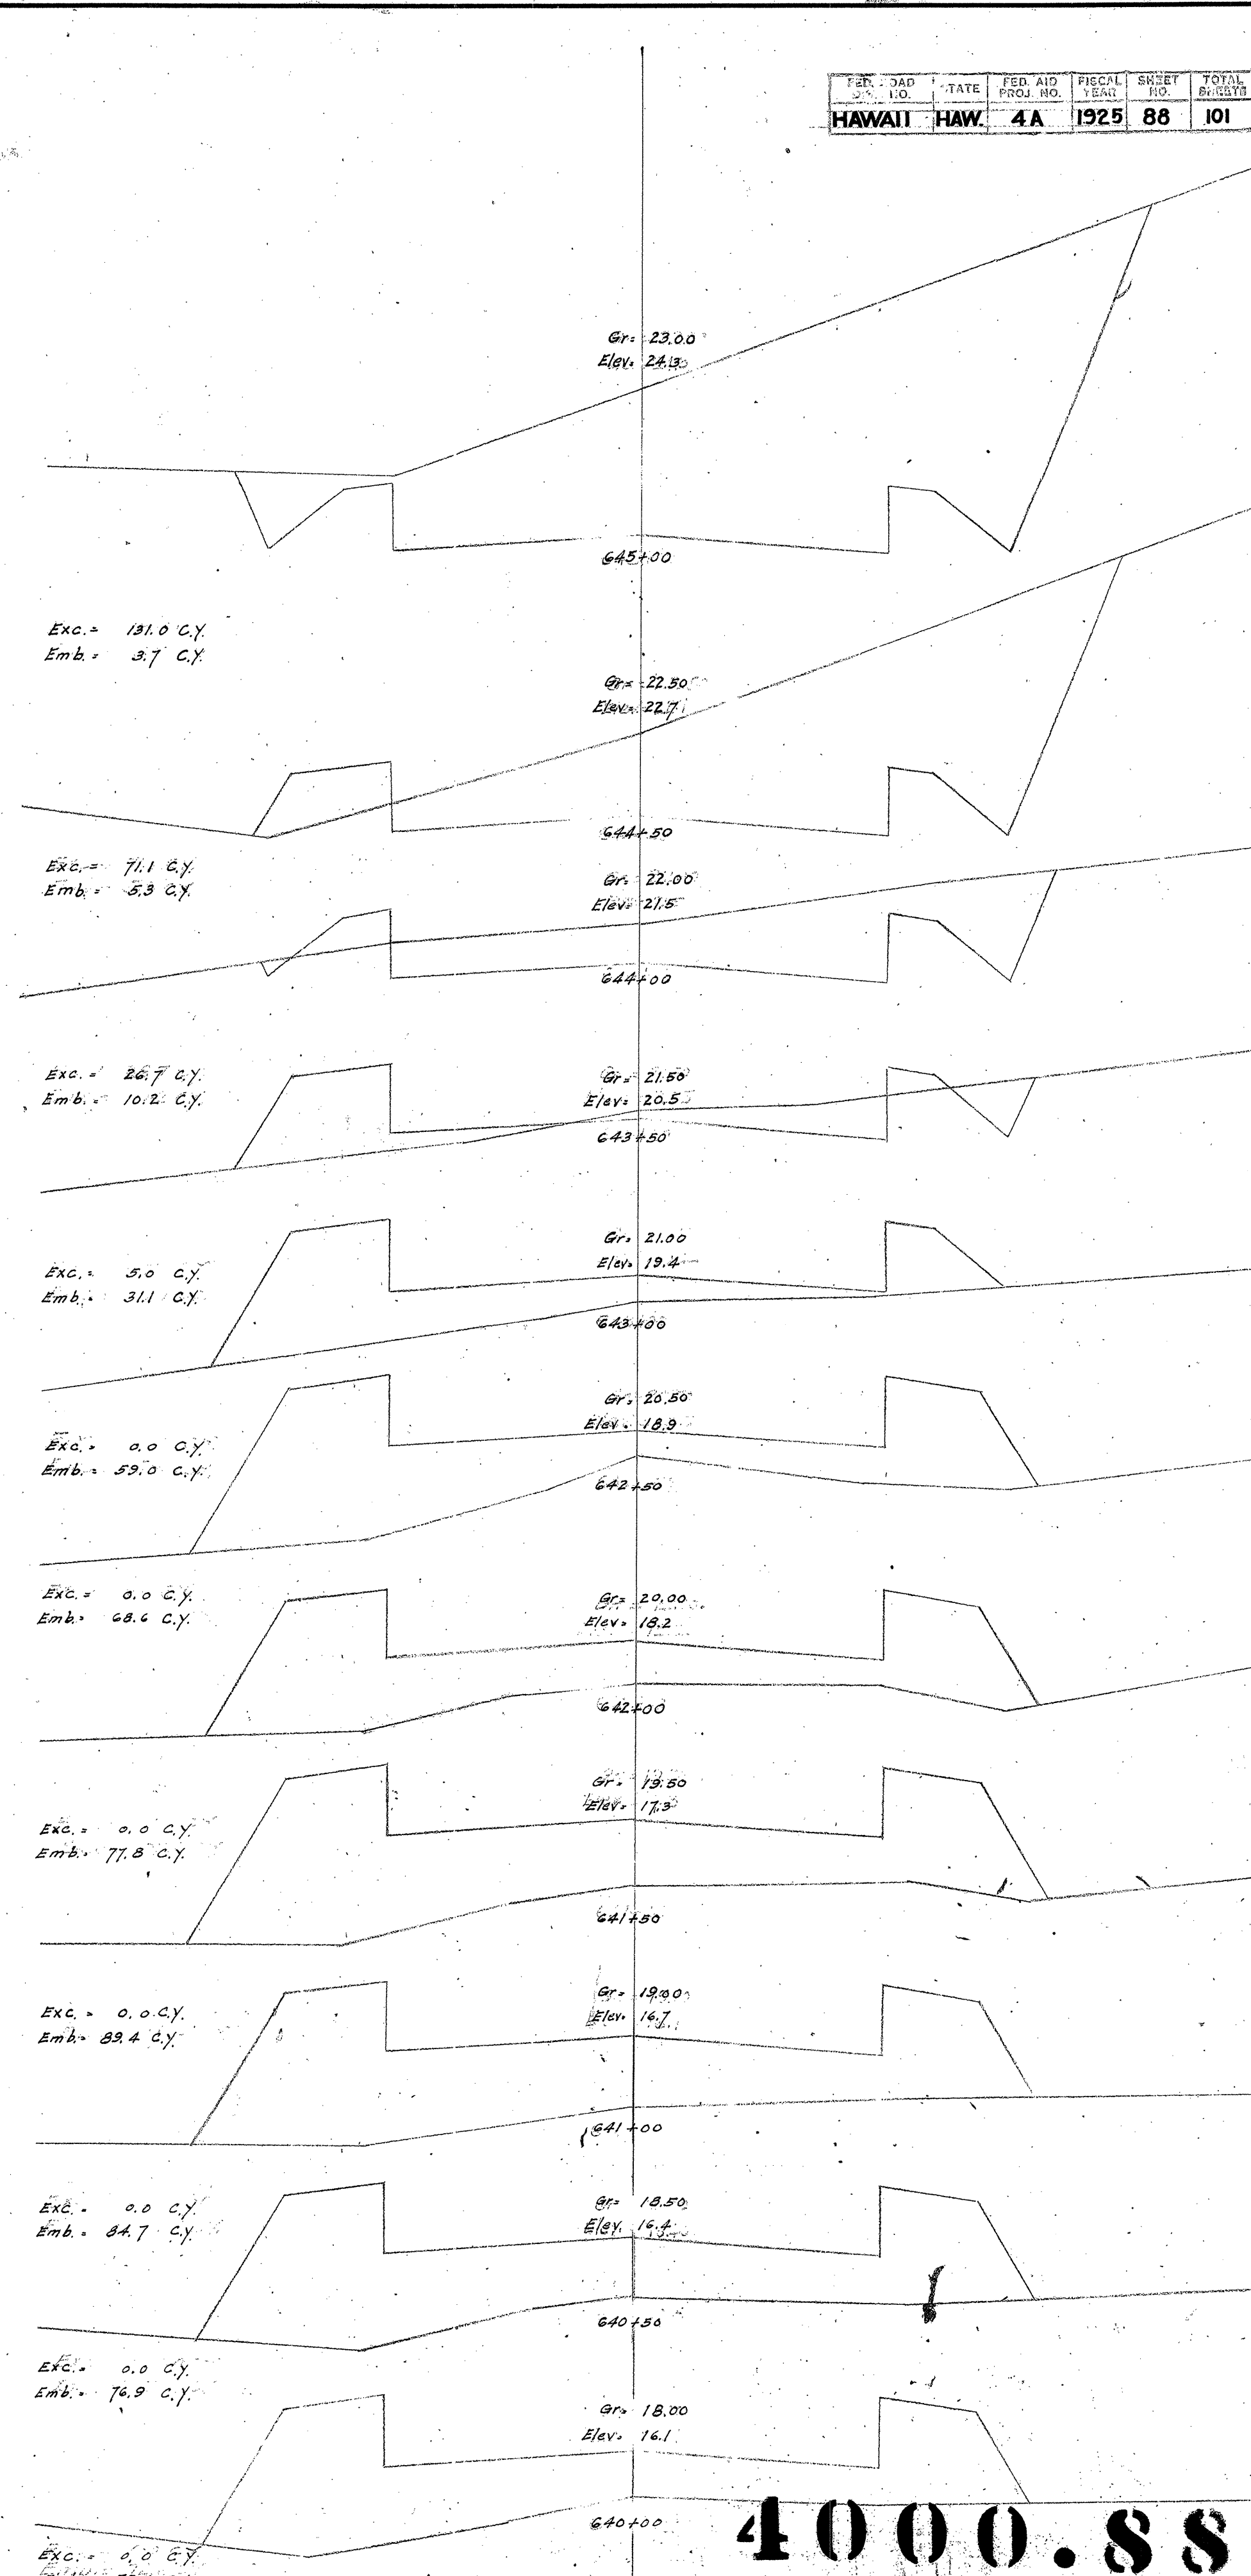
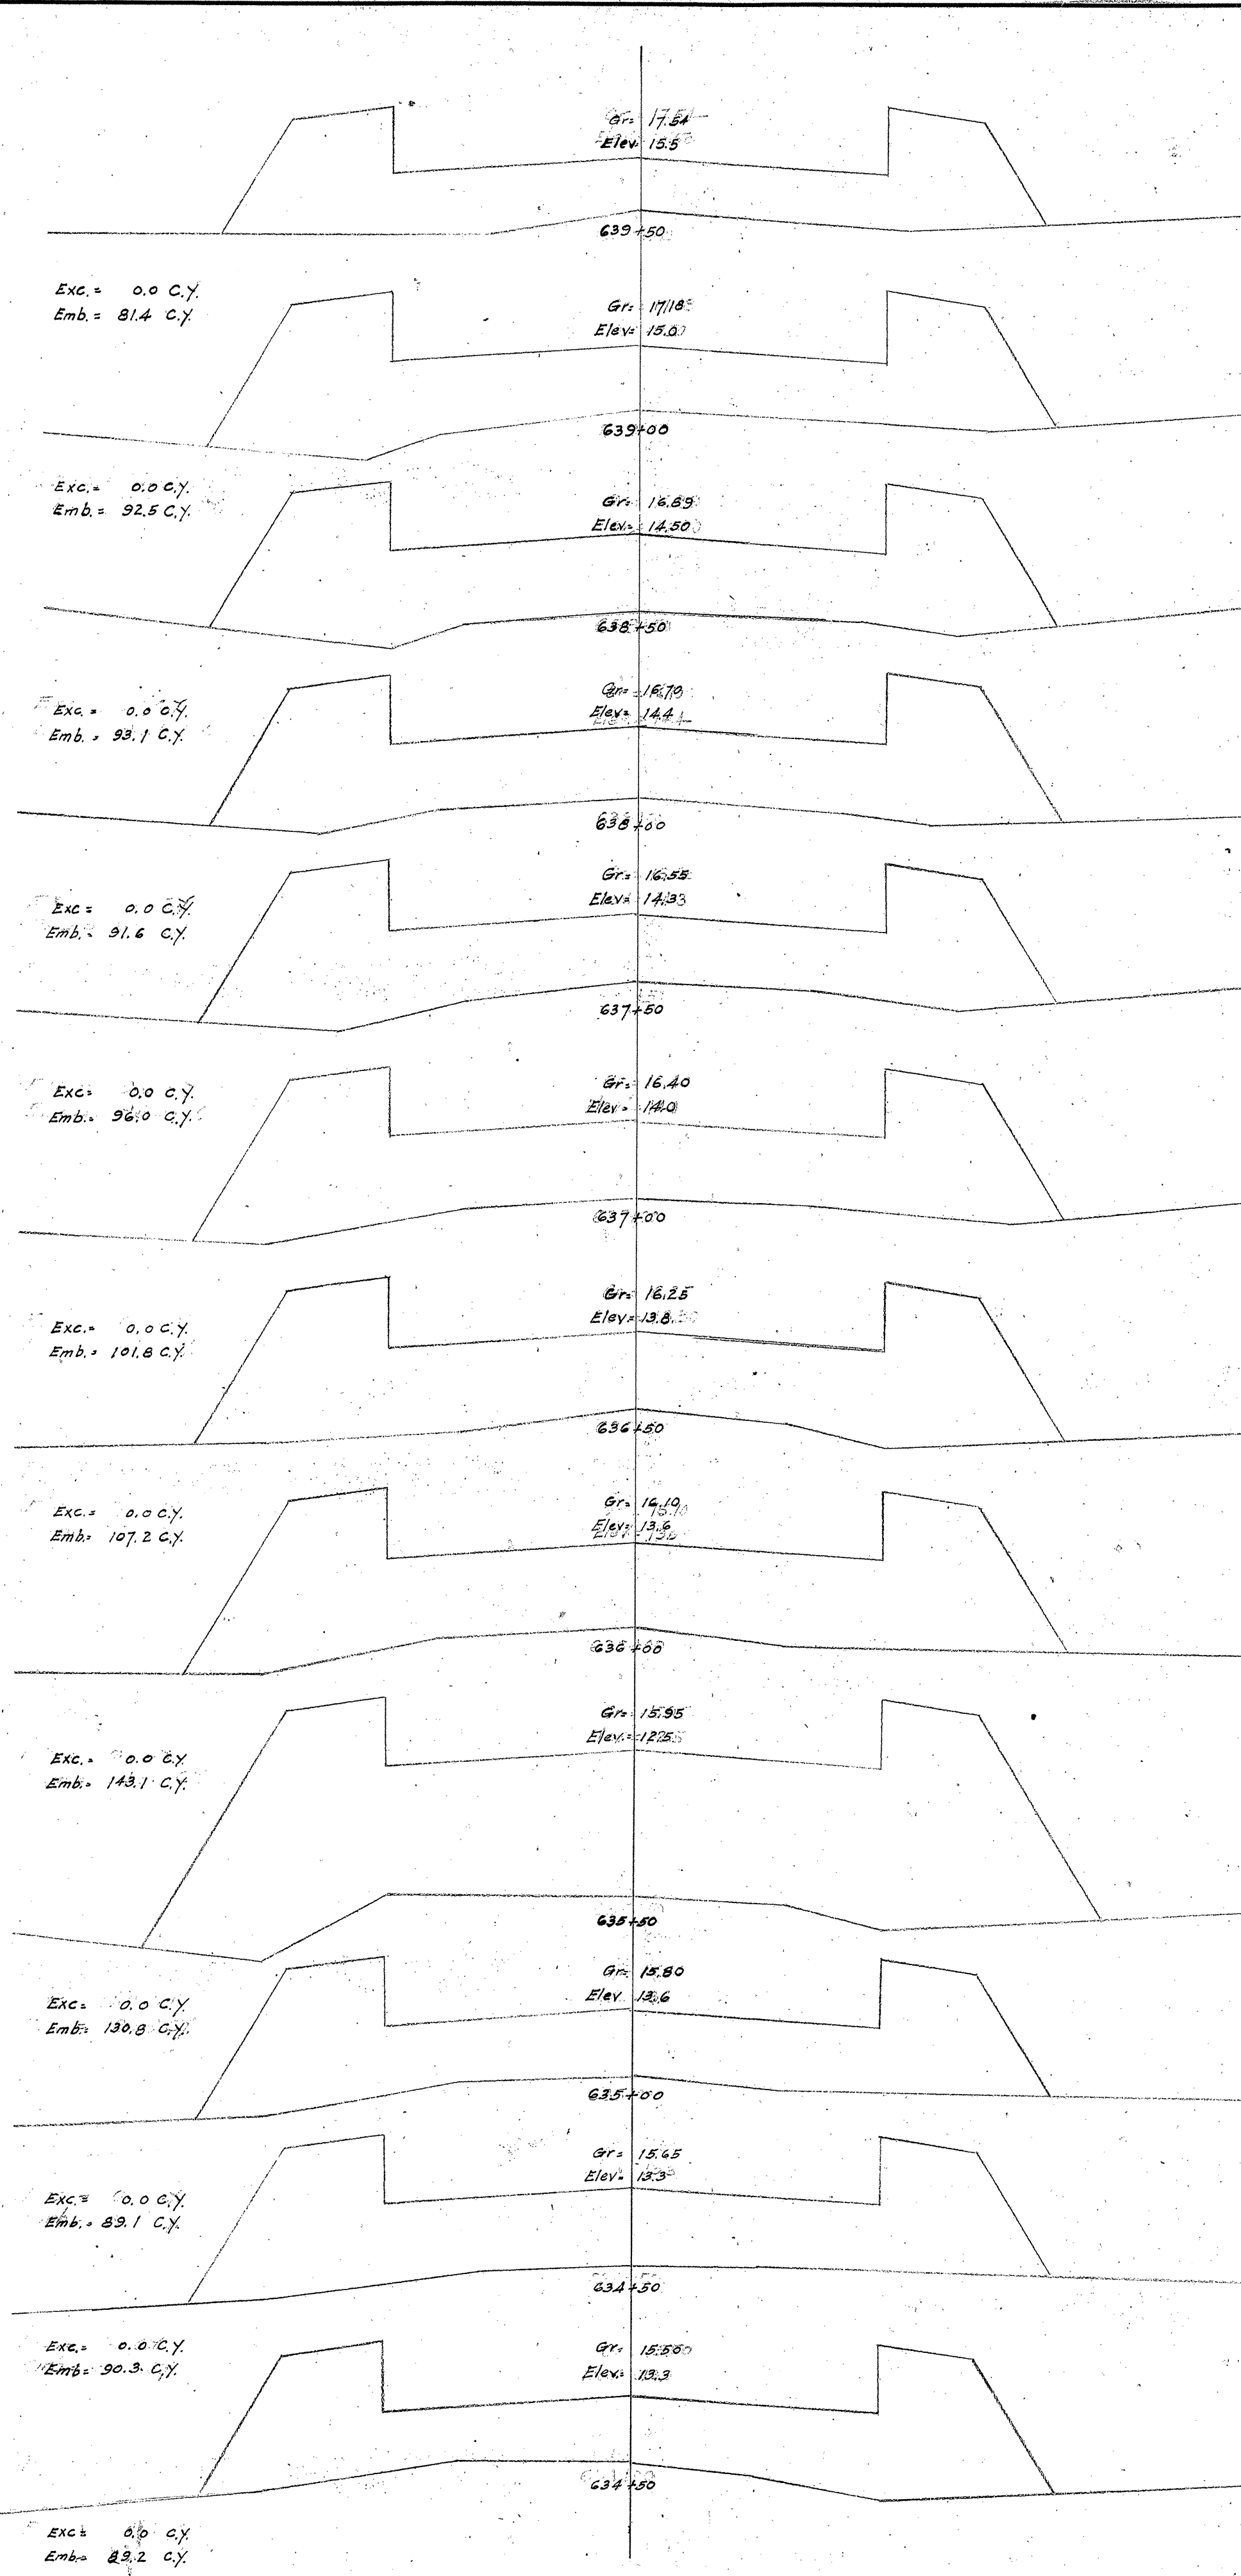
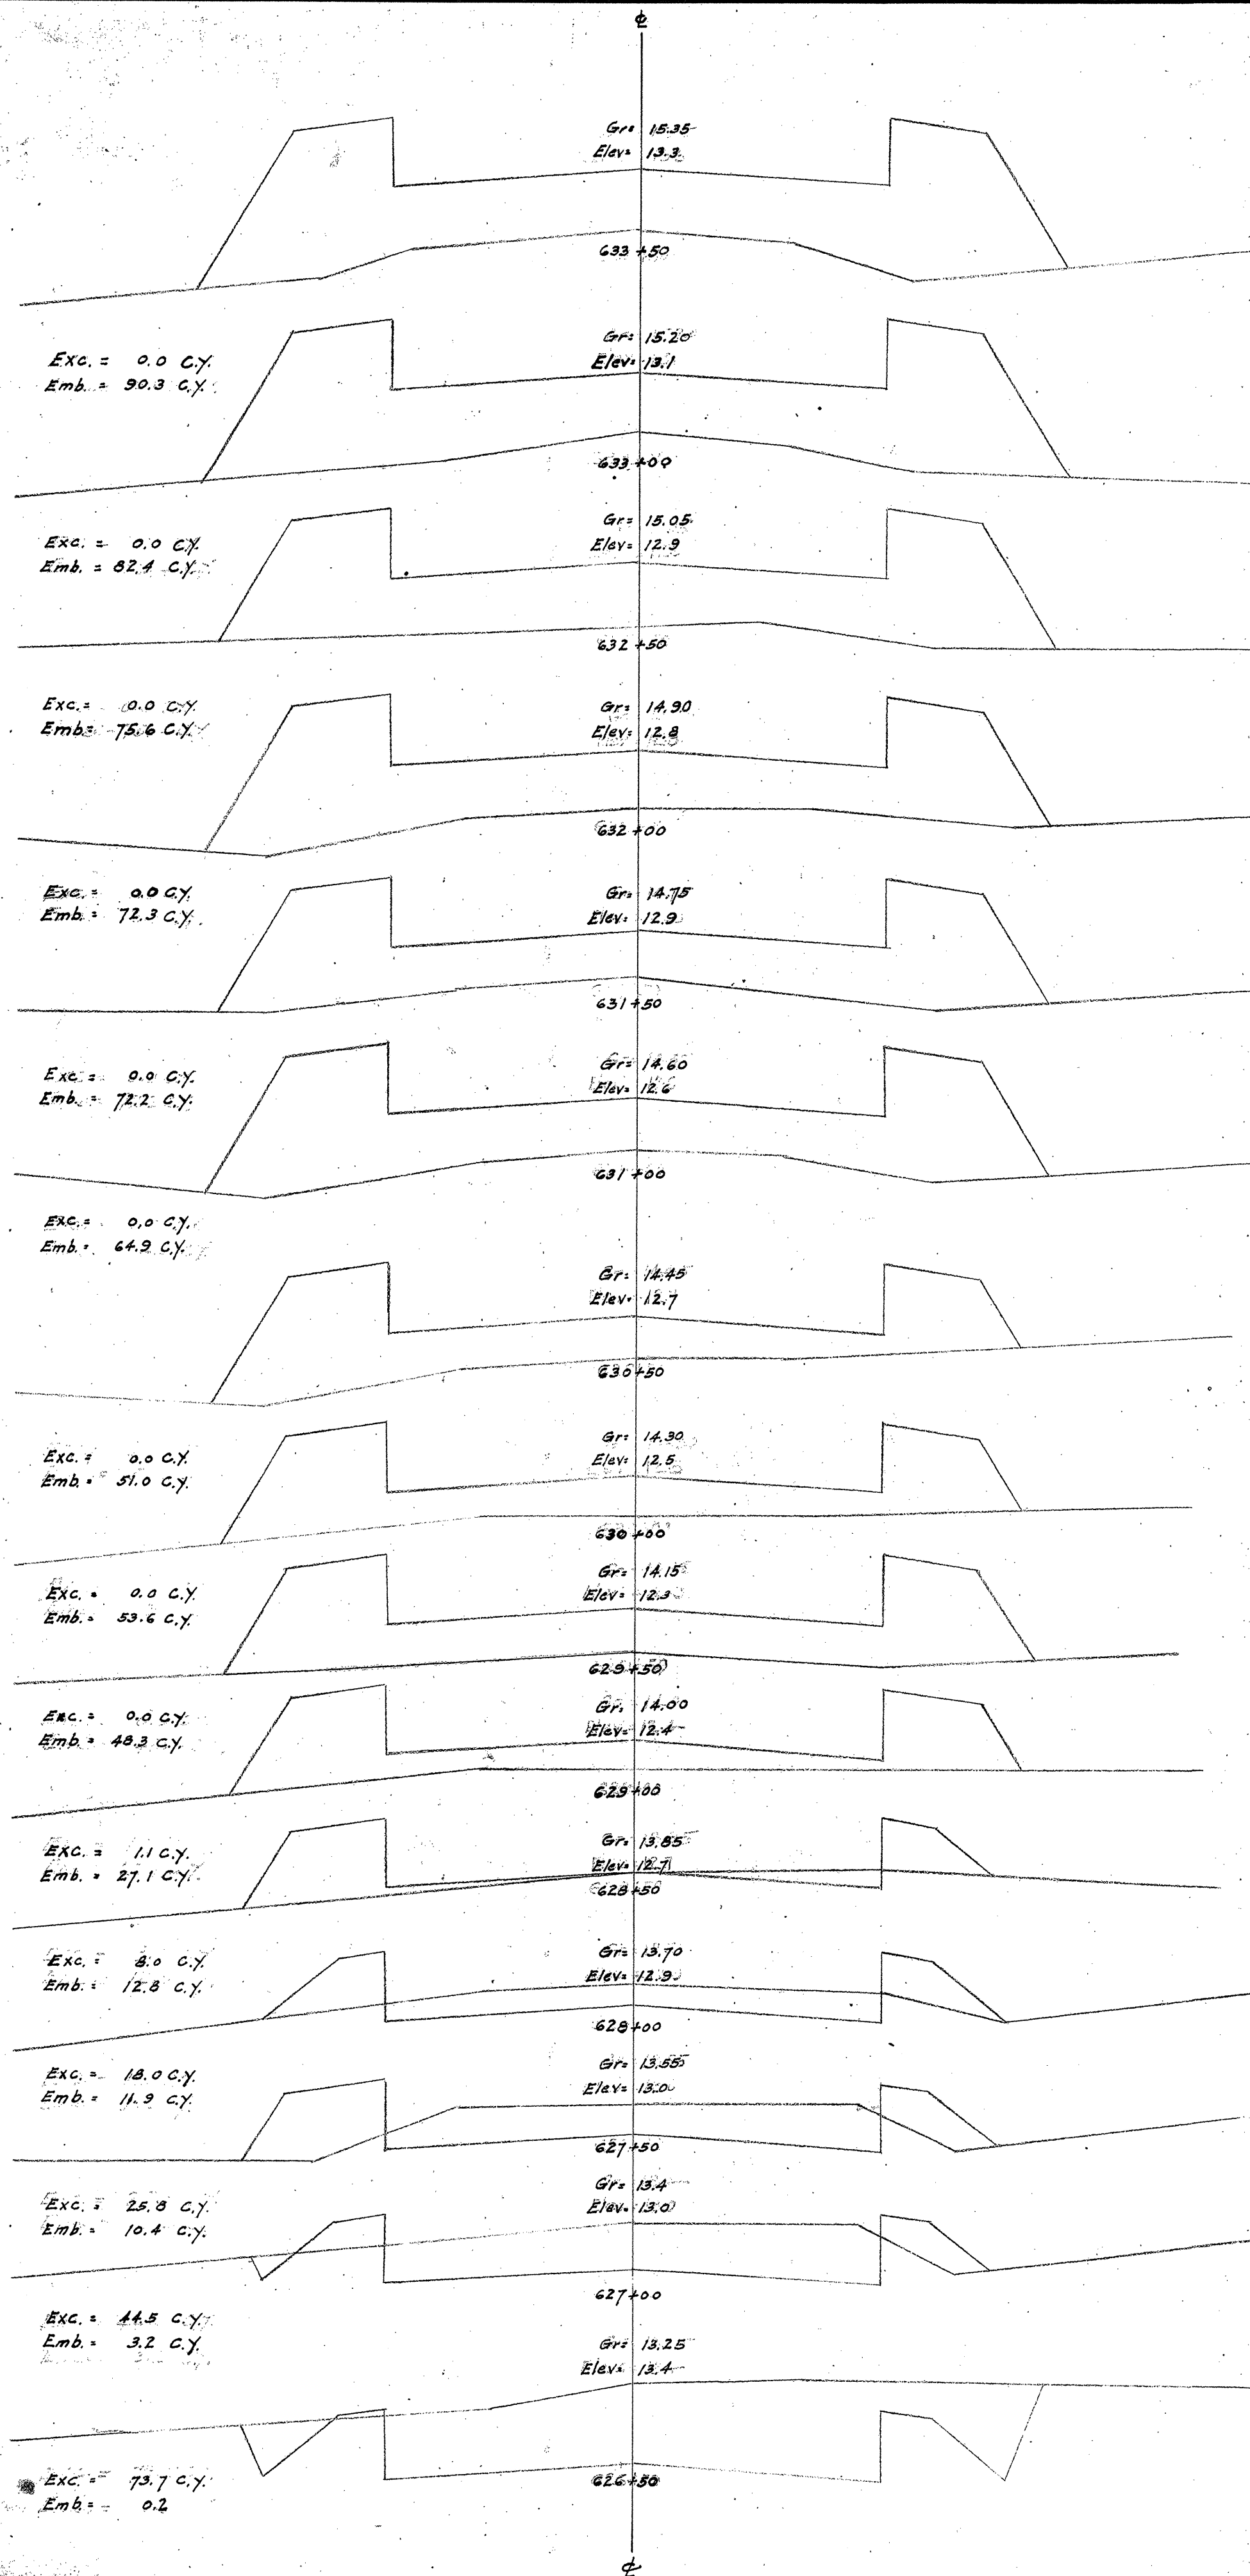


4000.88

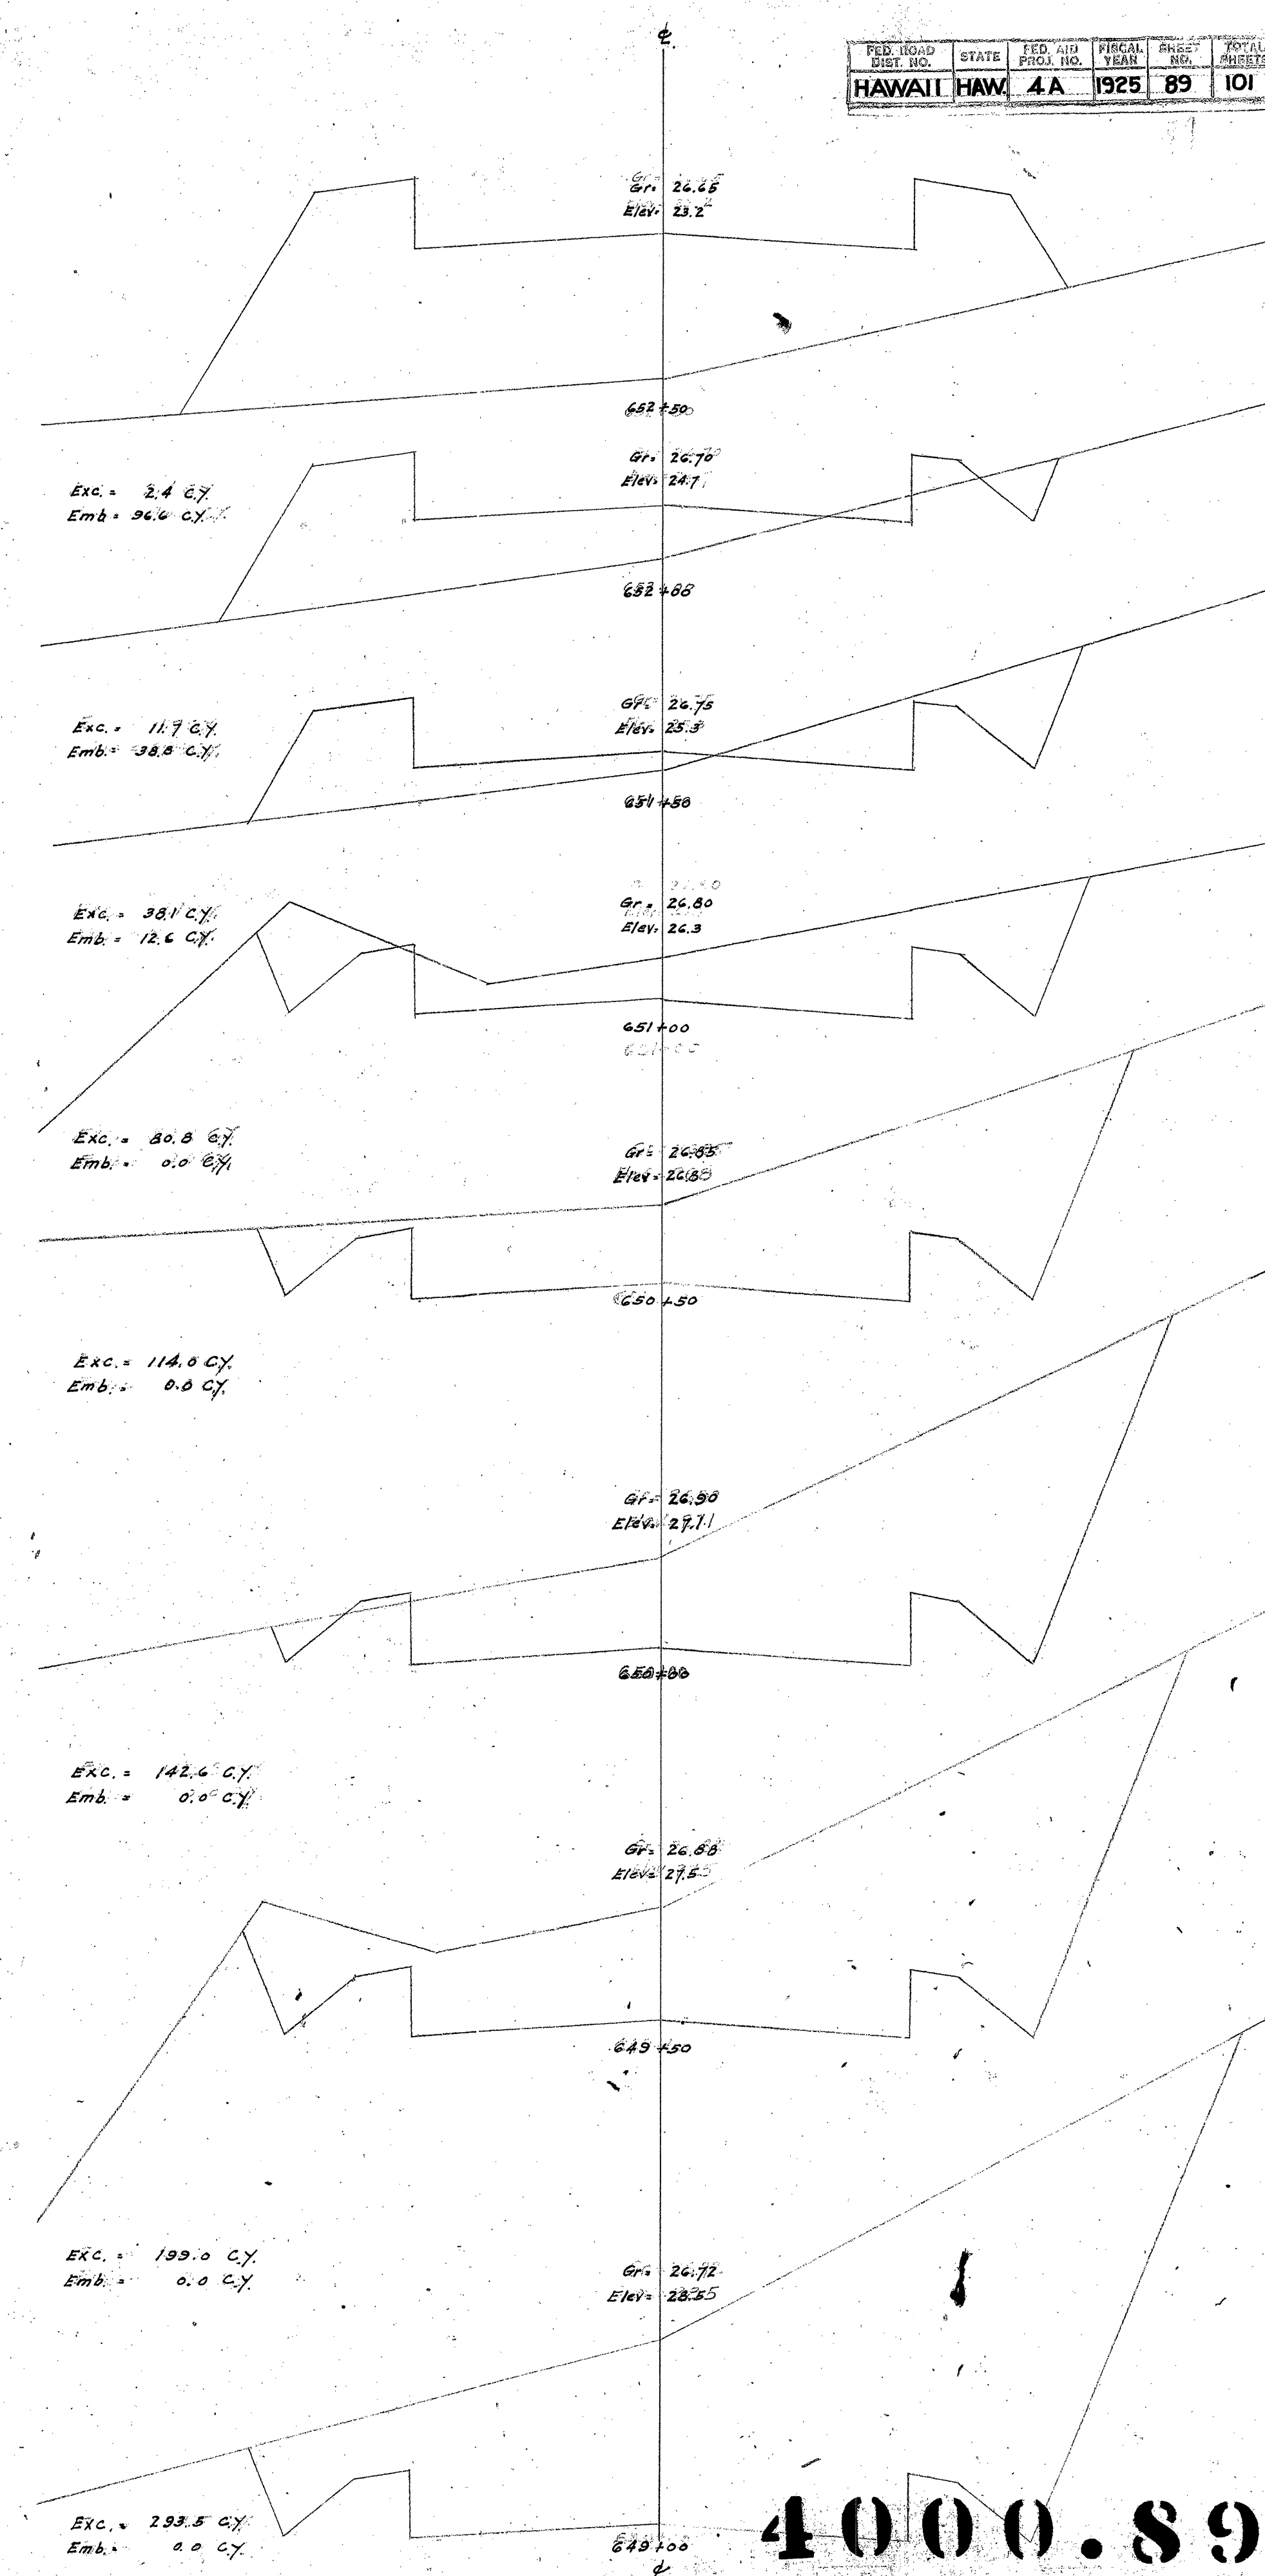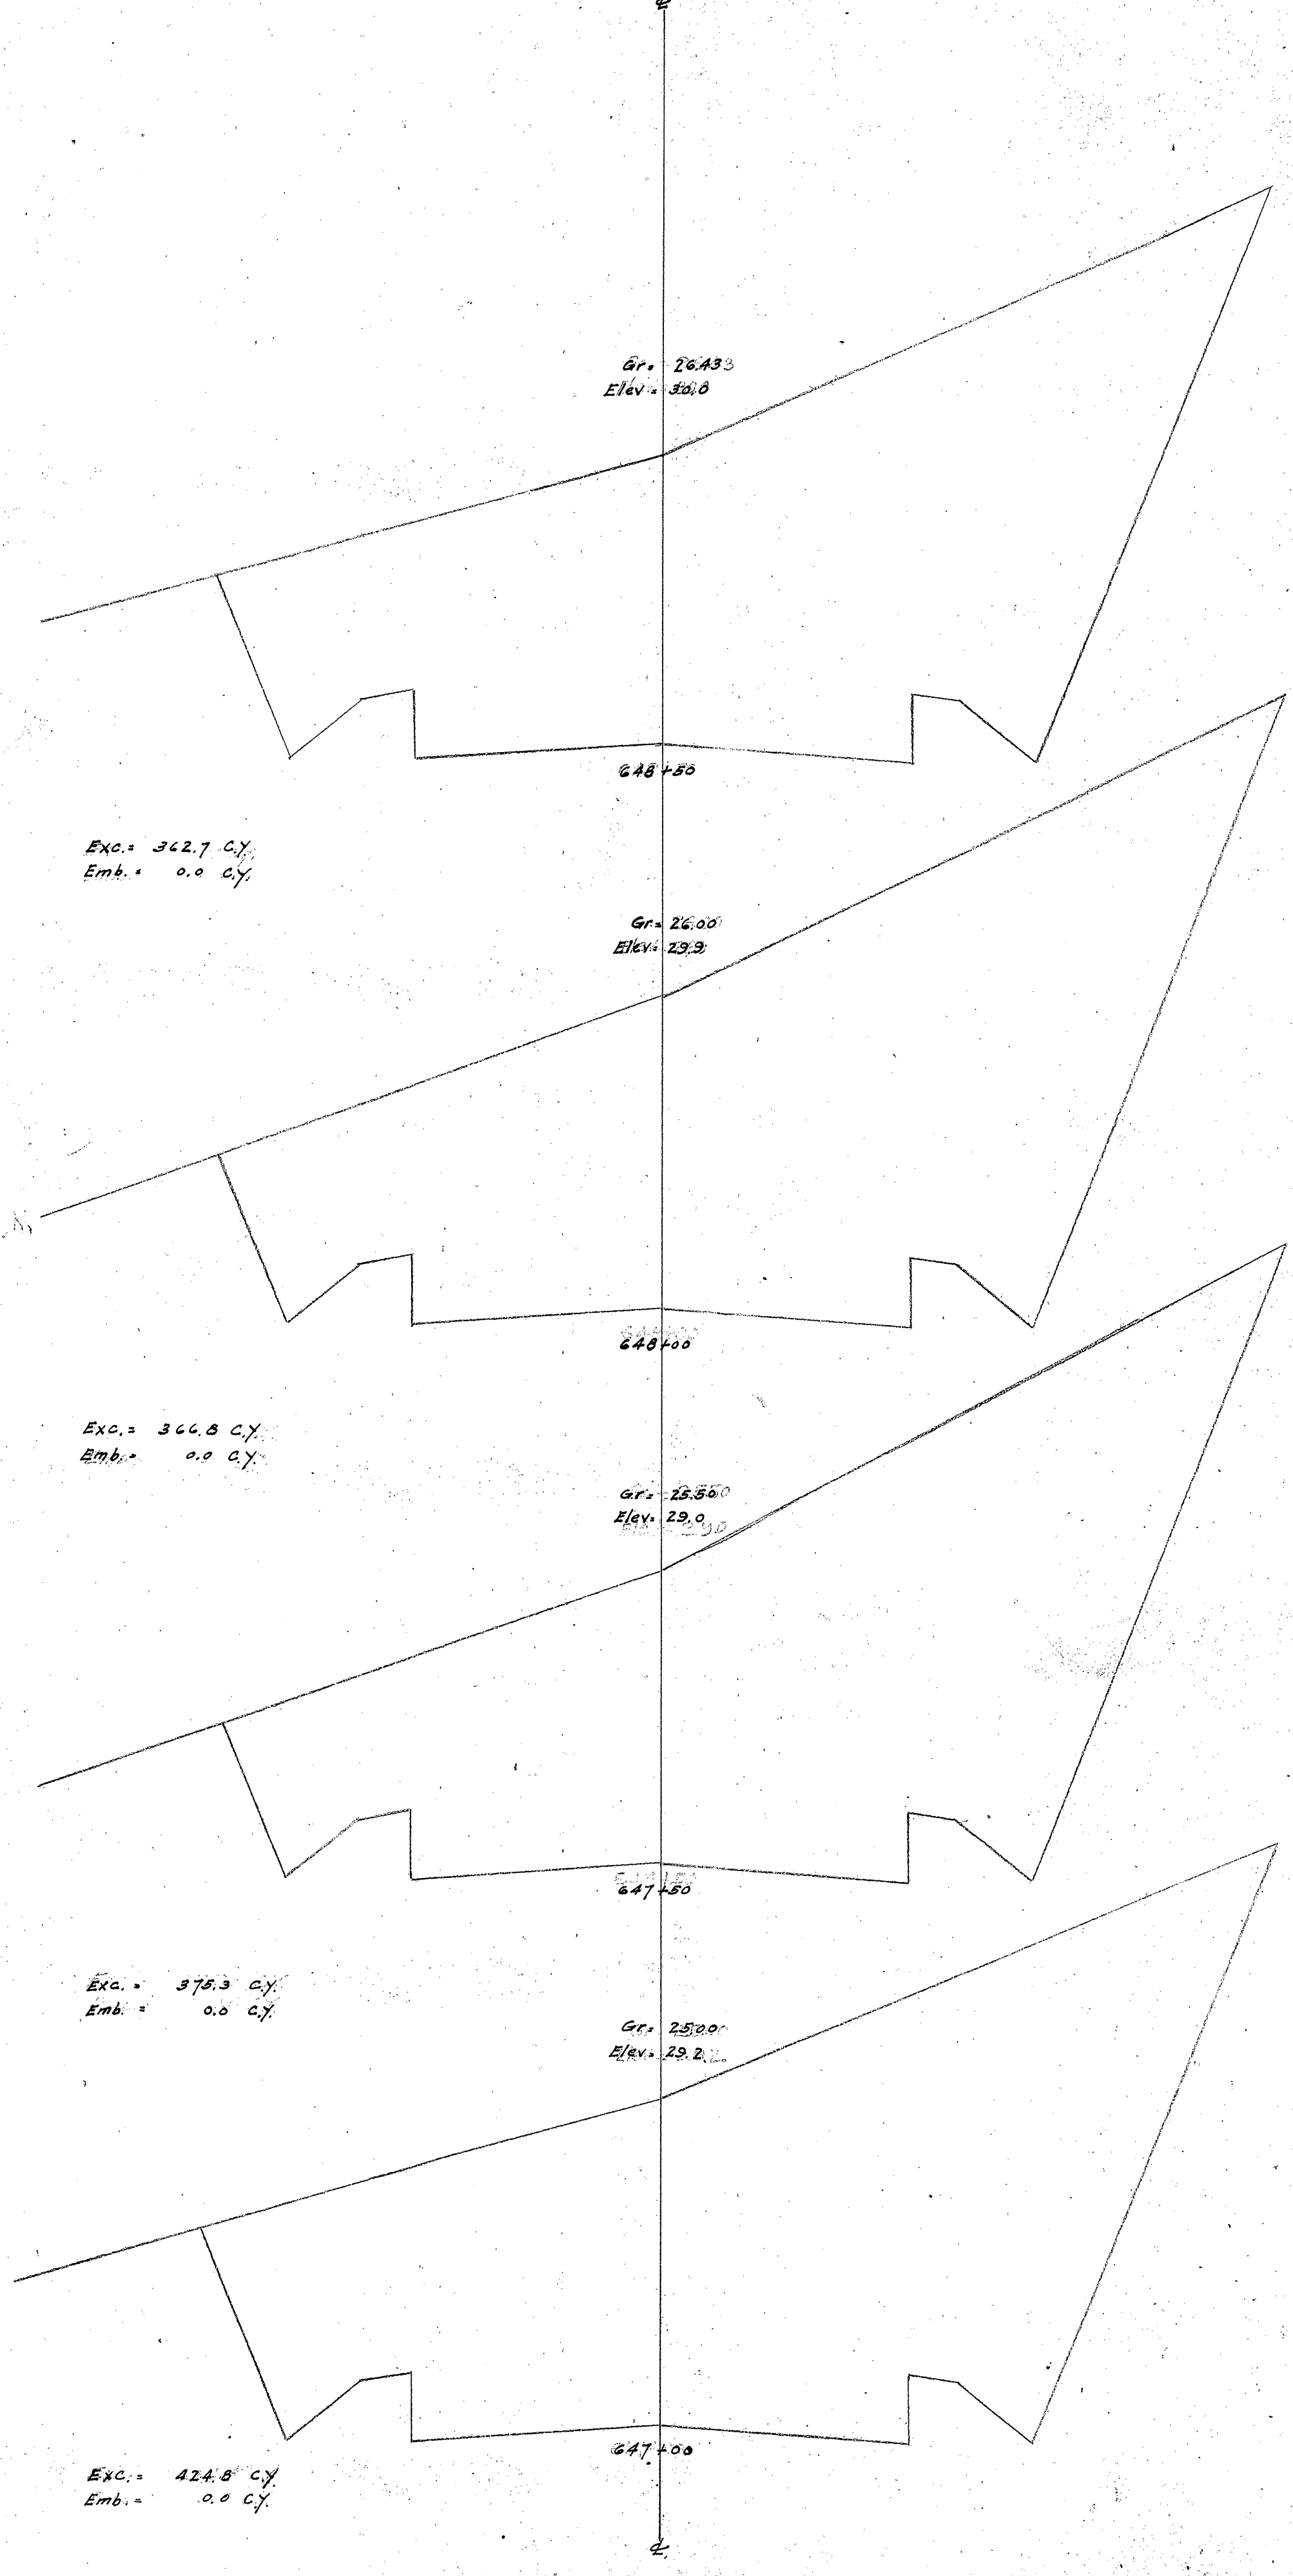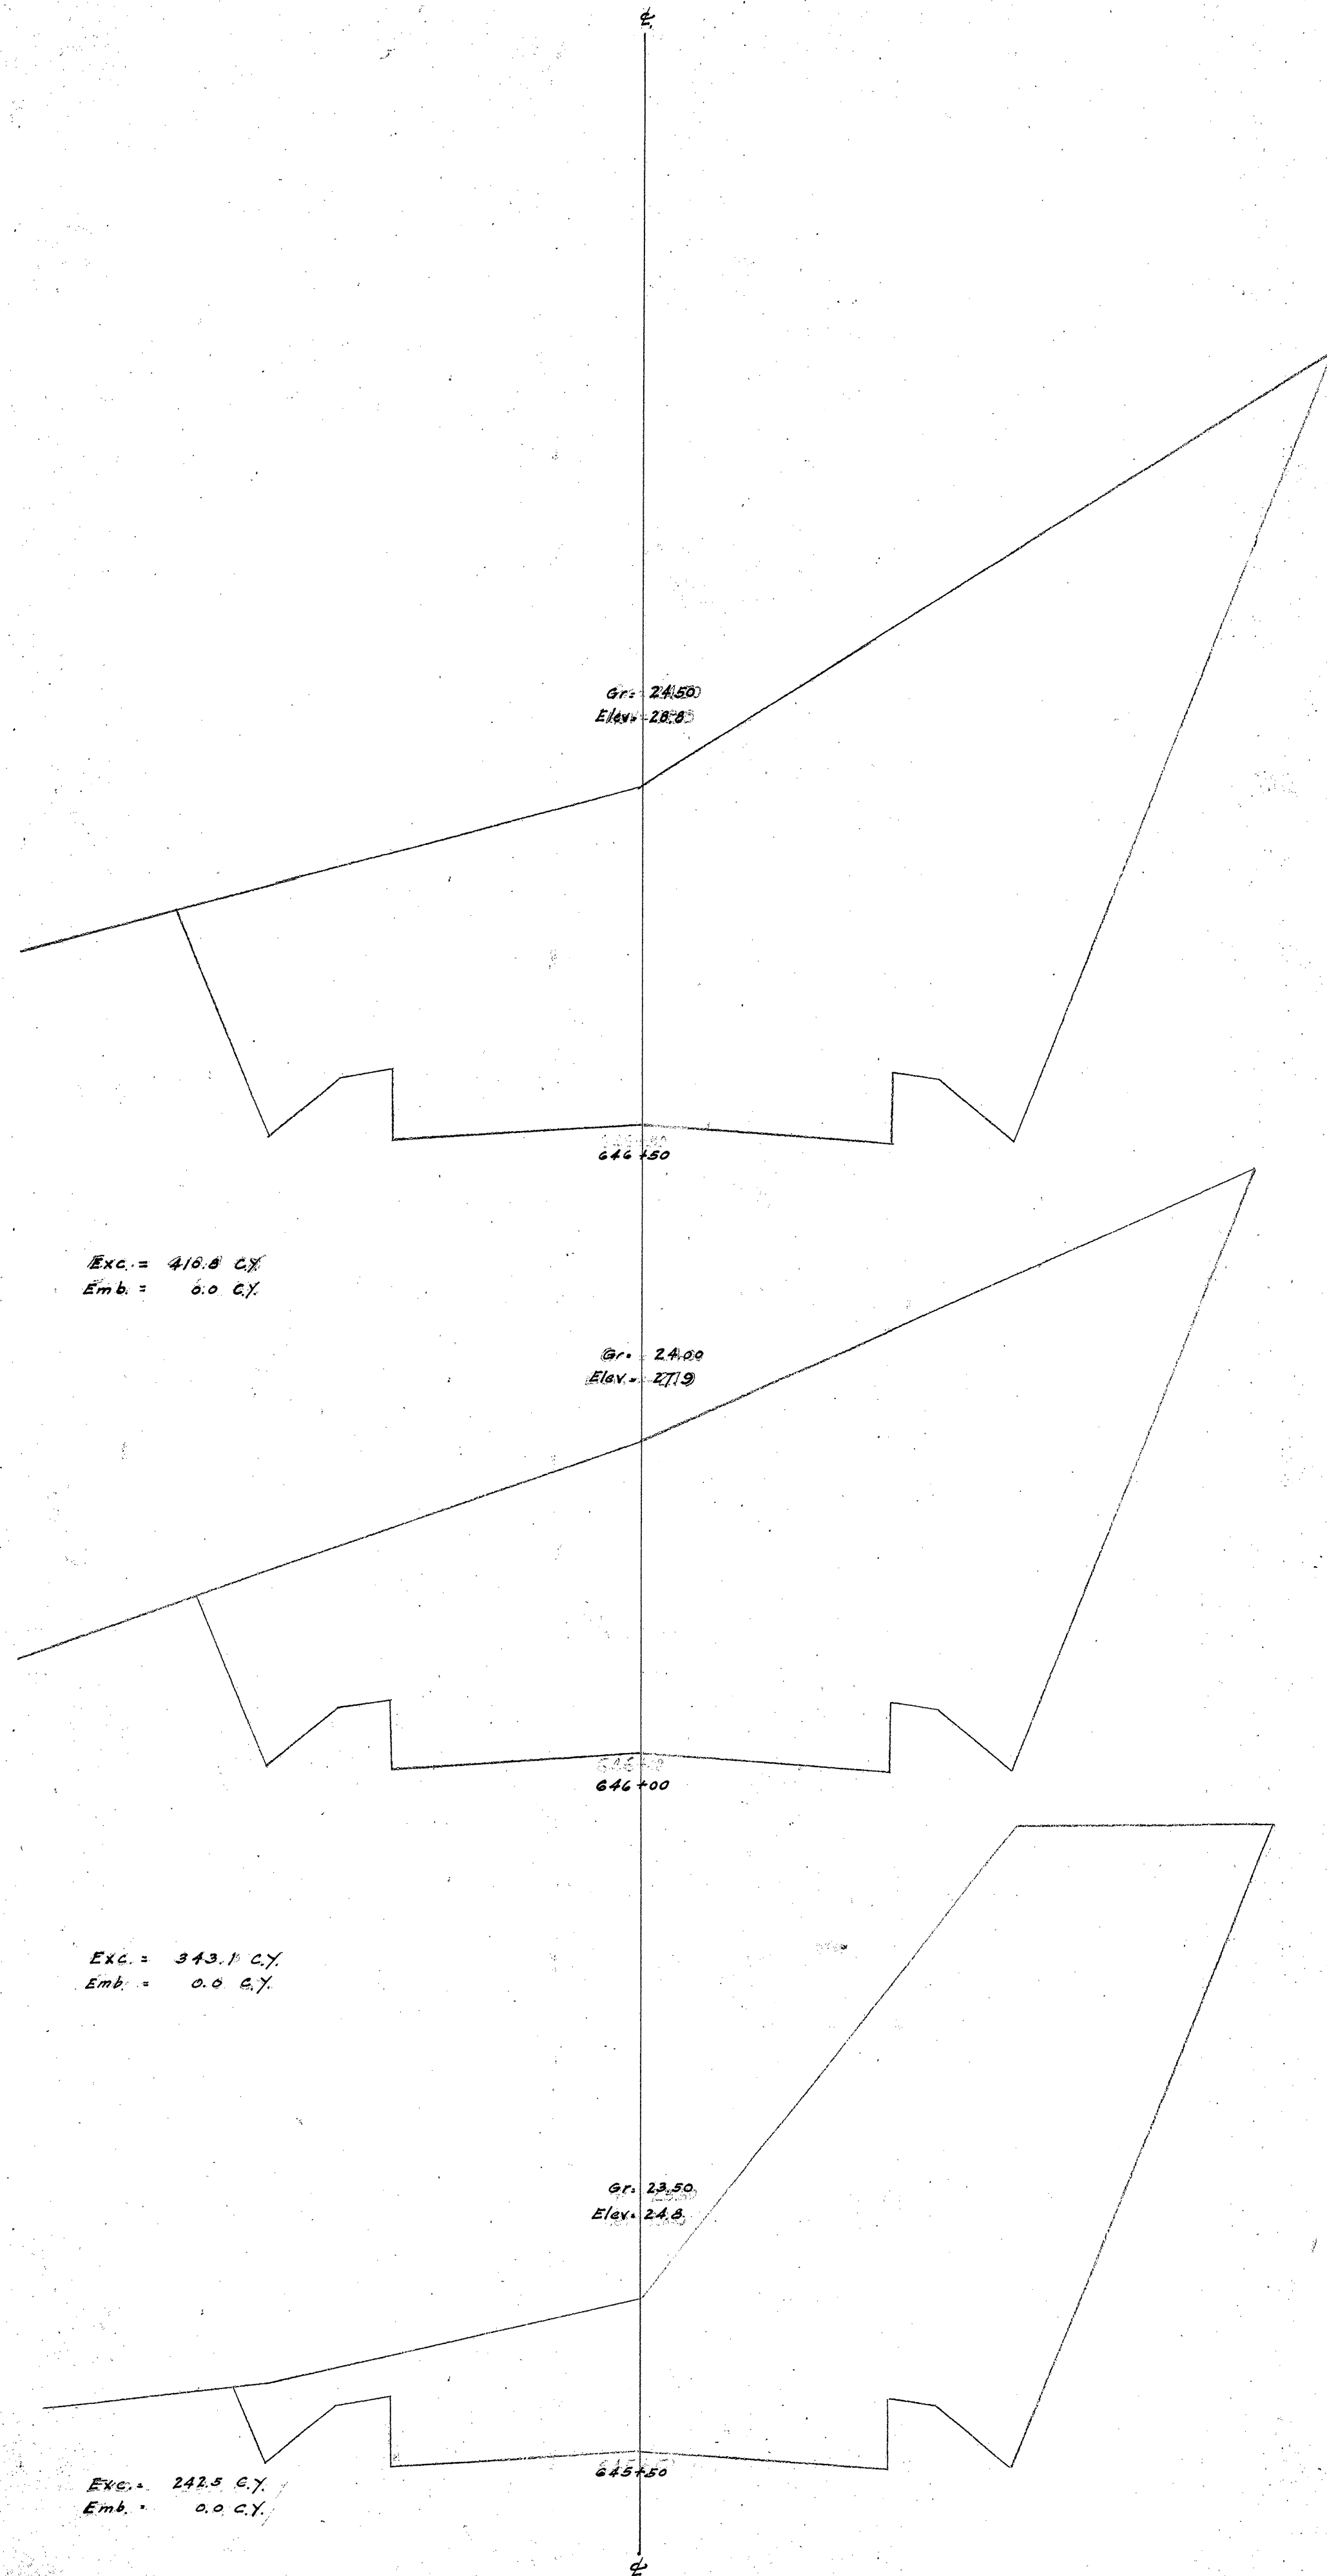

4000.89


Sheet 6163

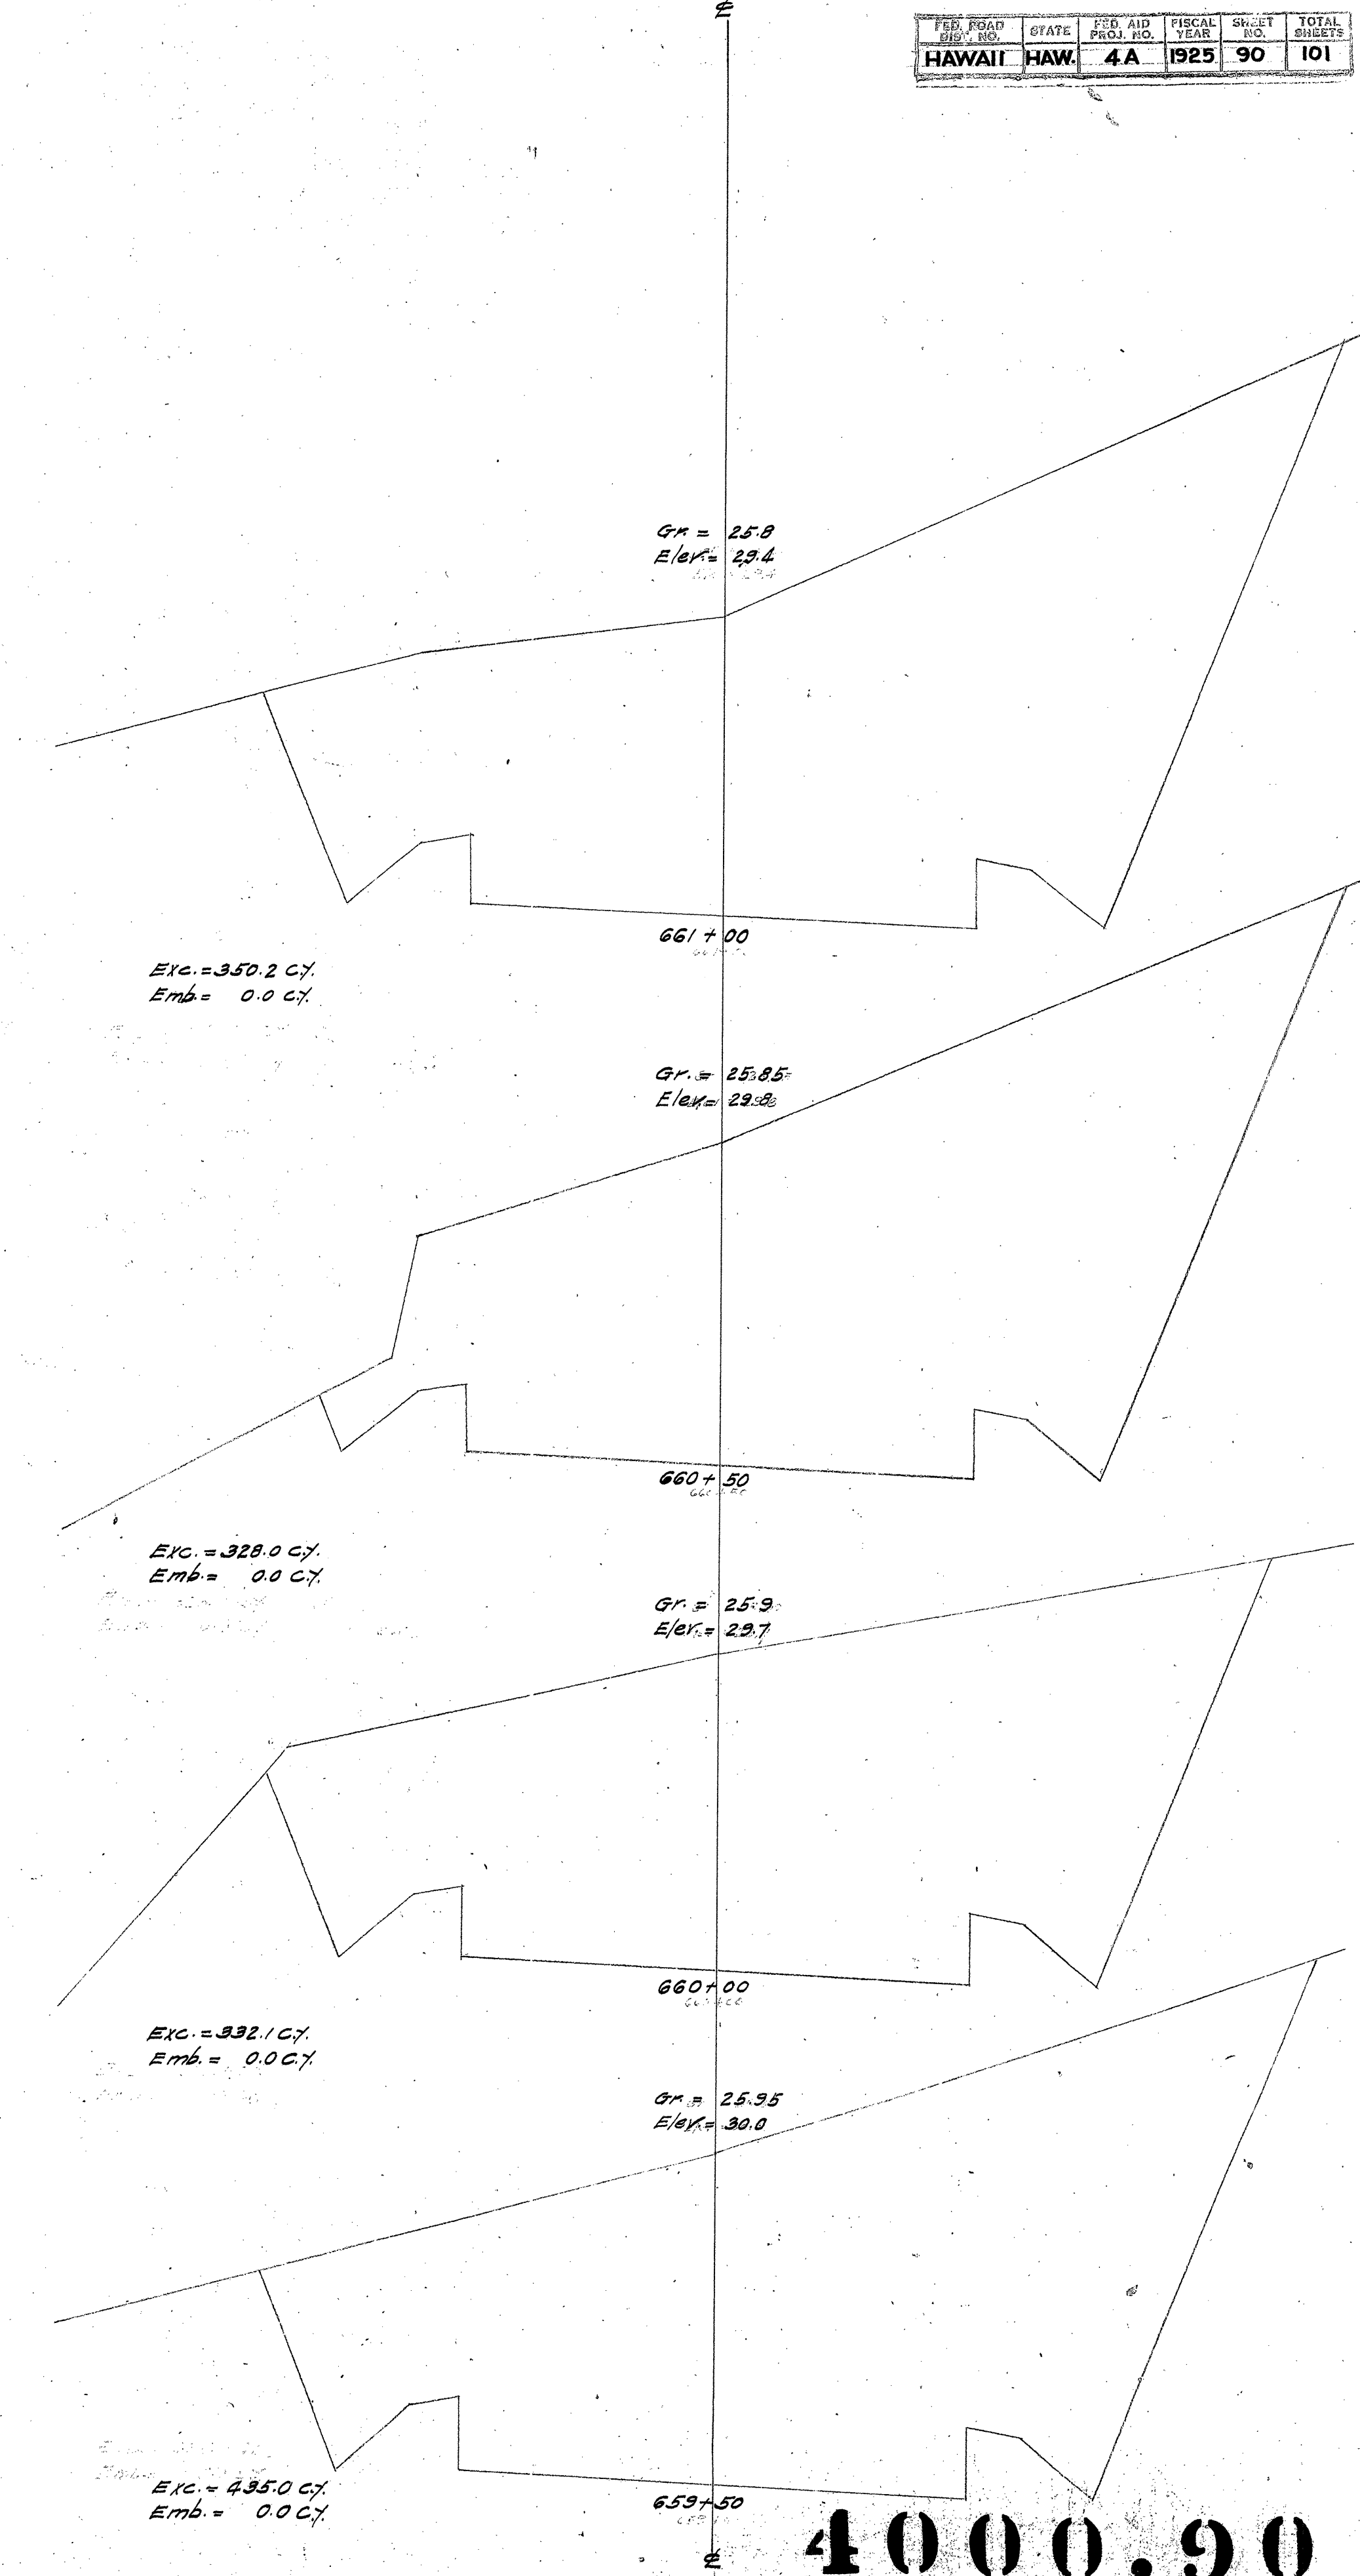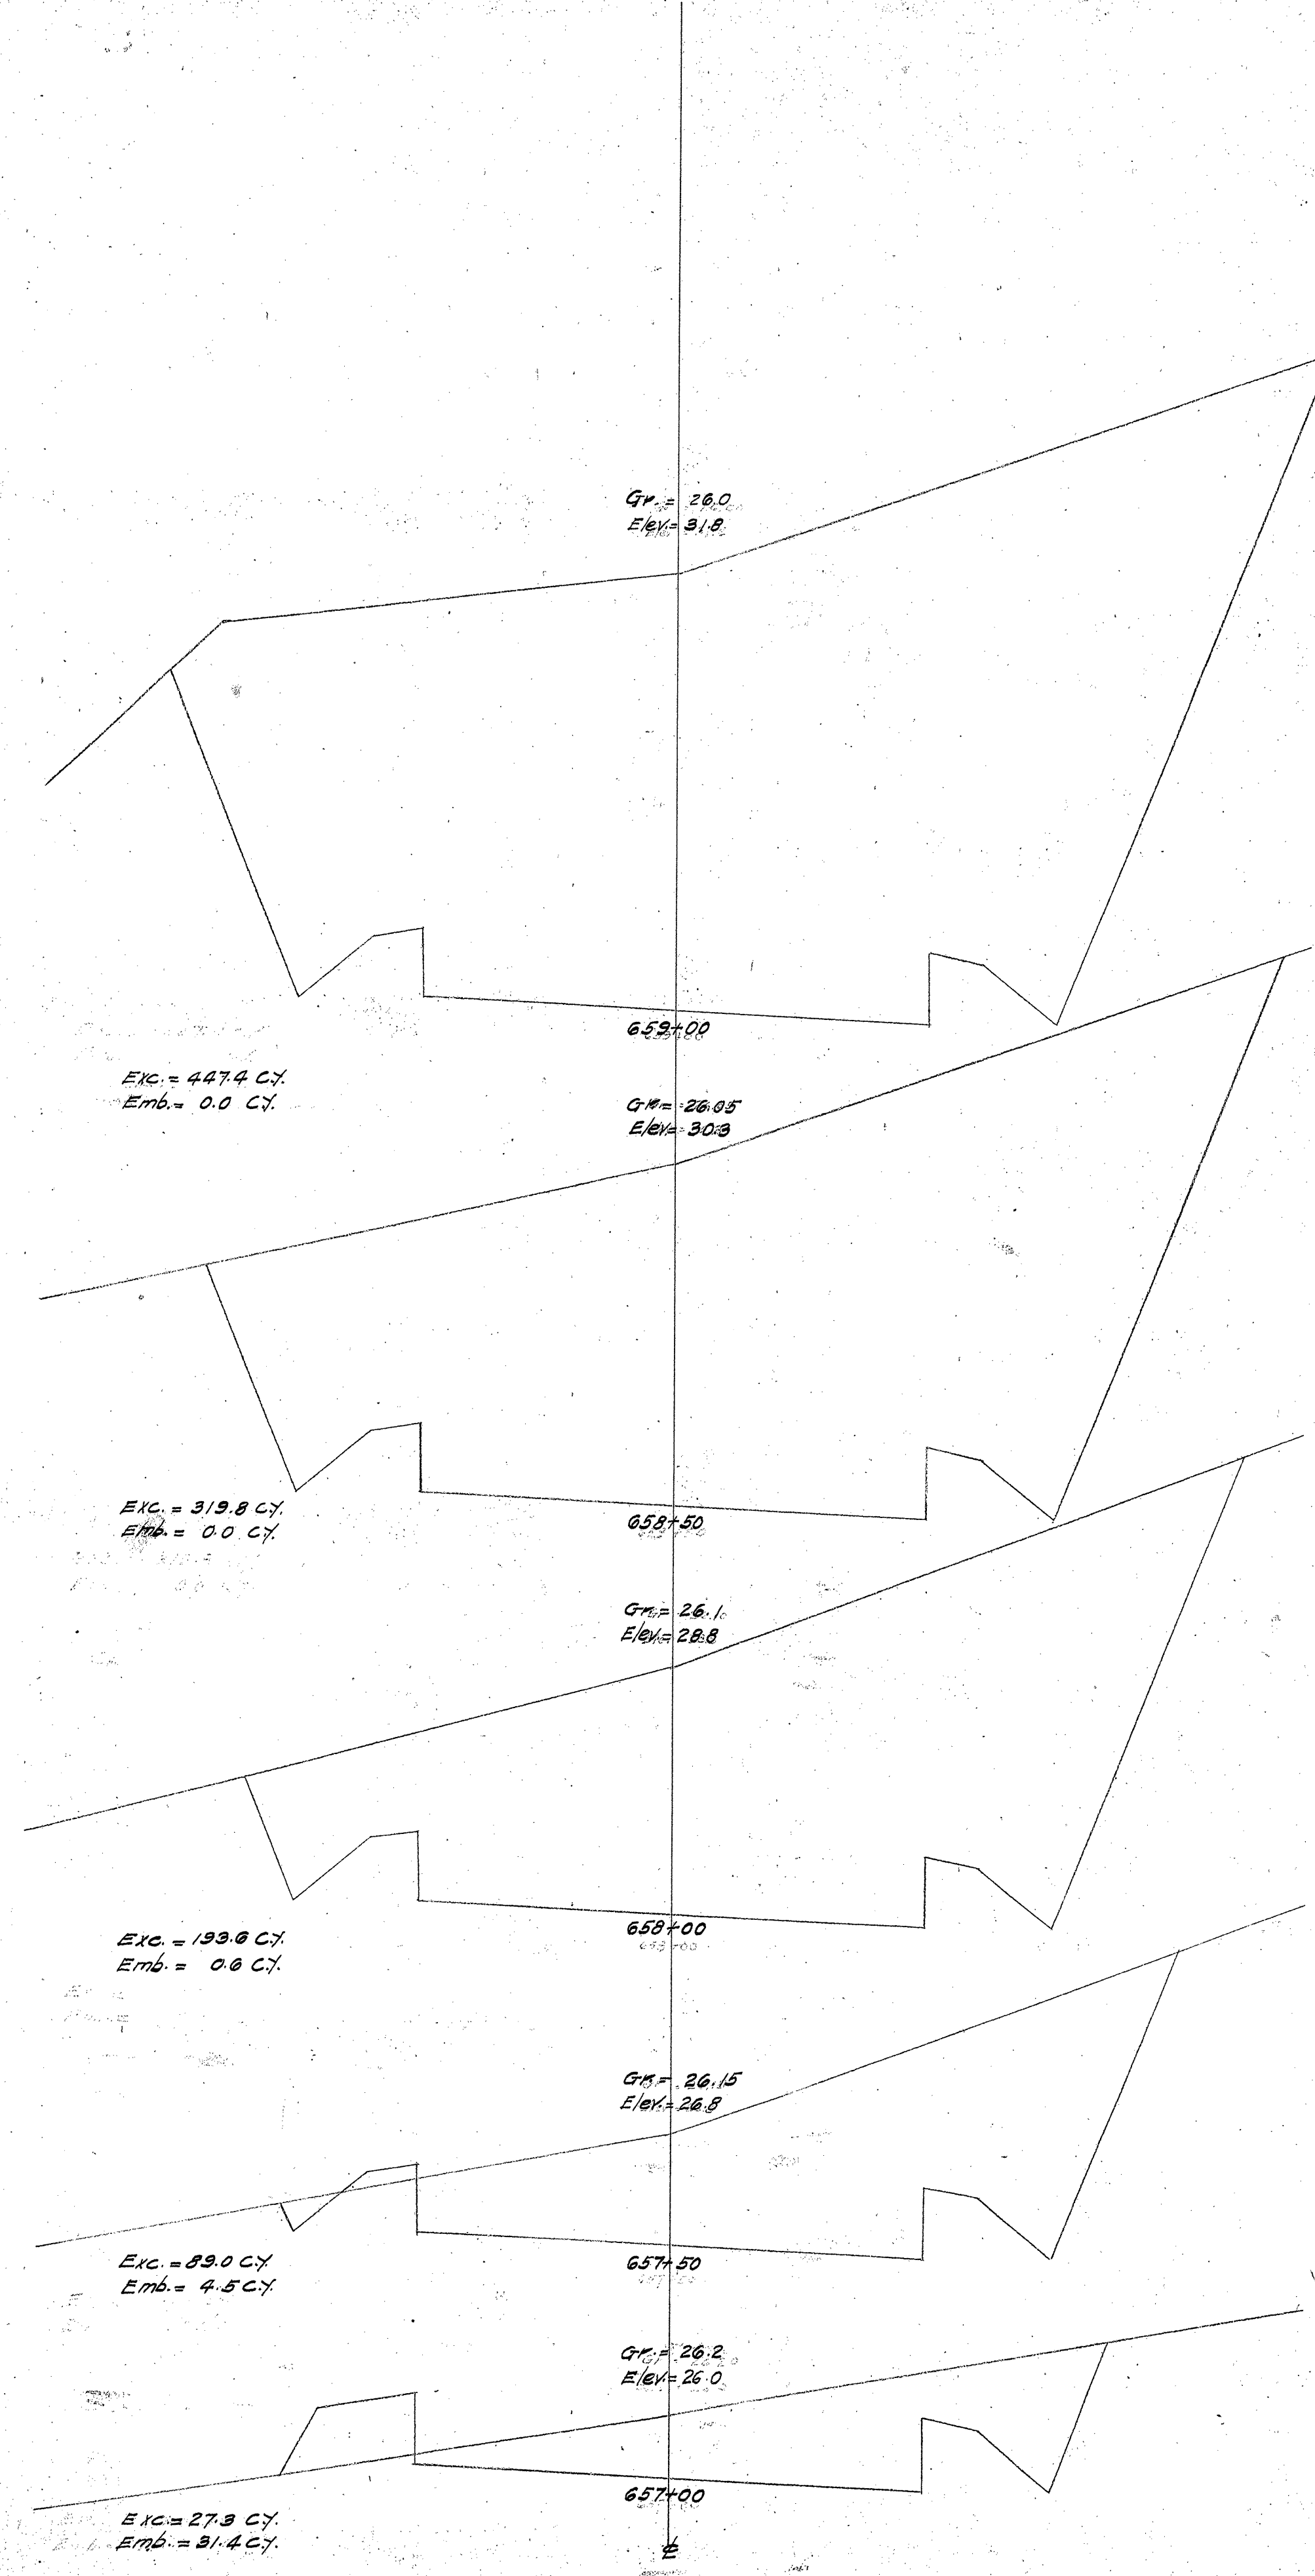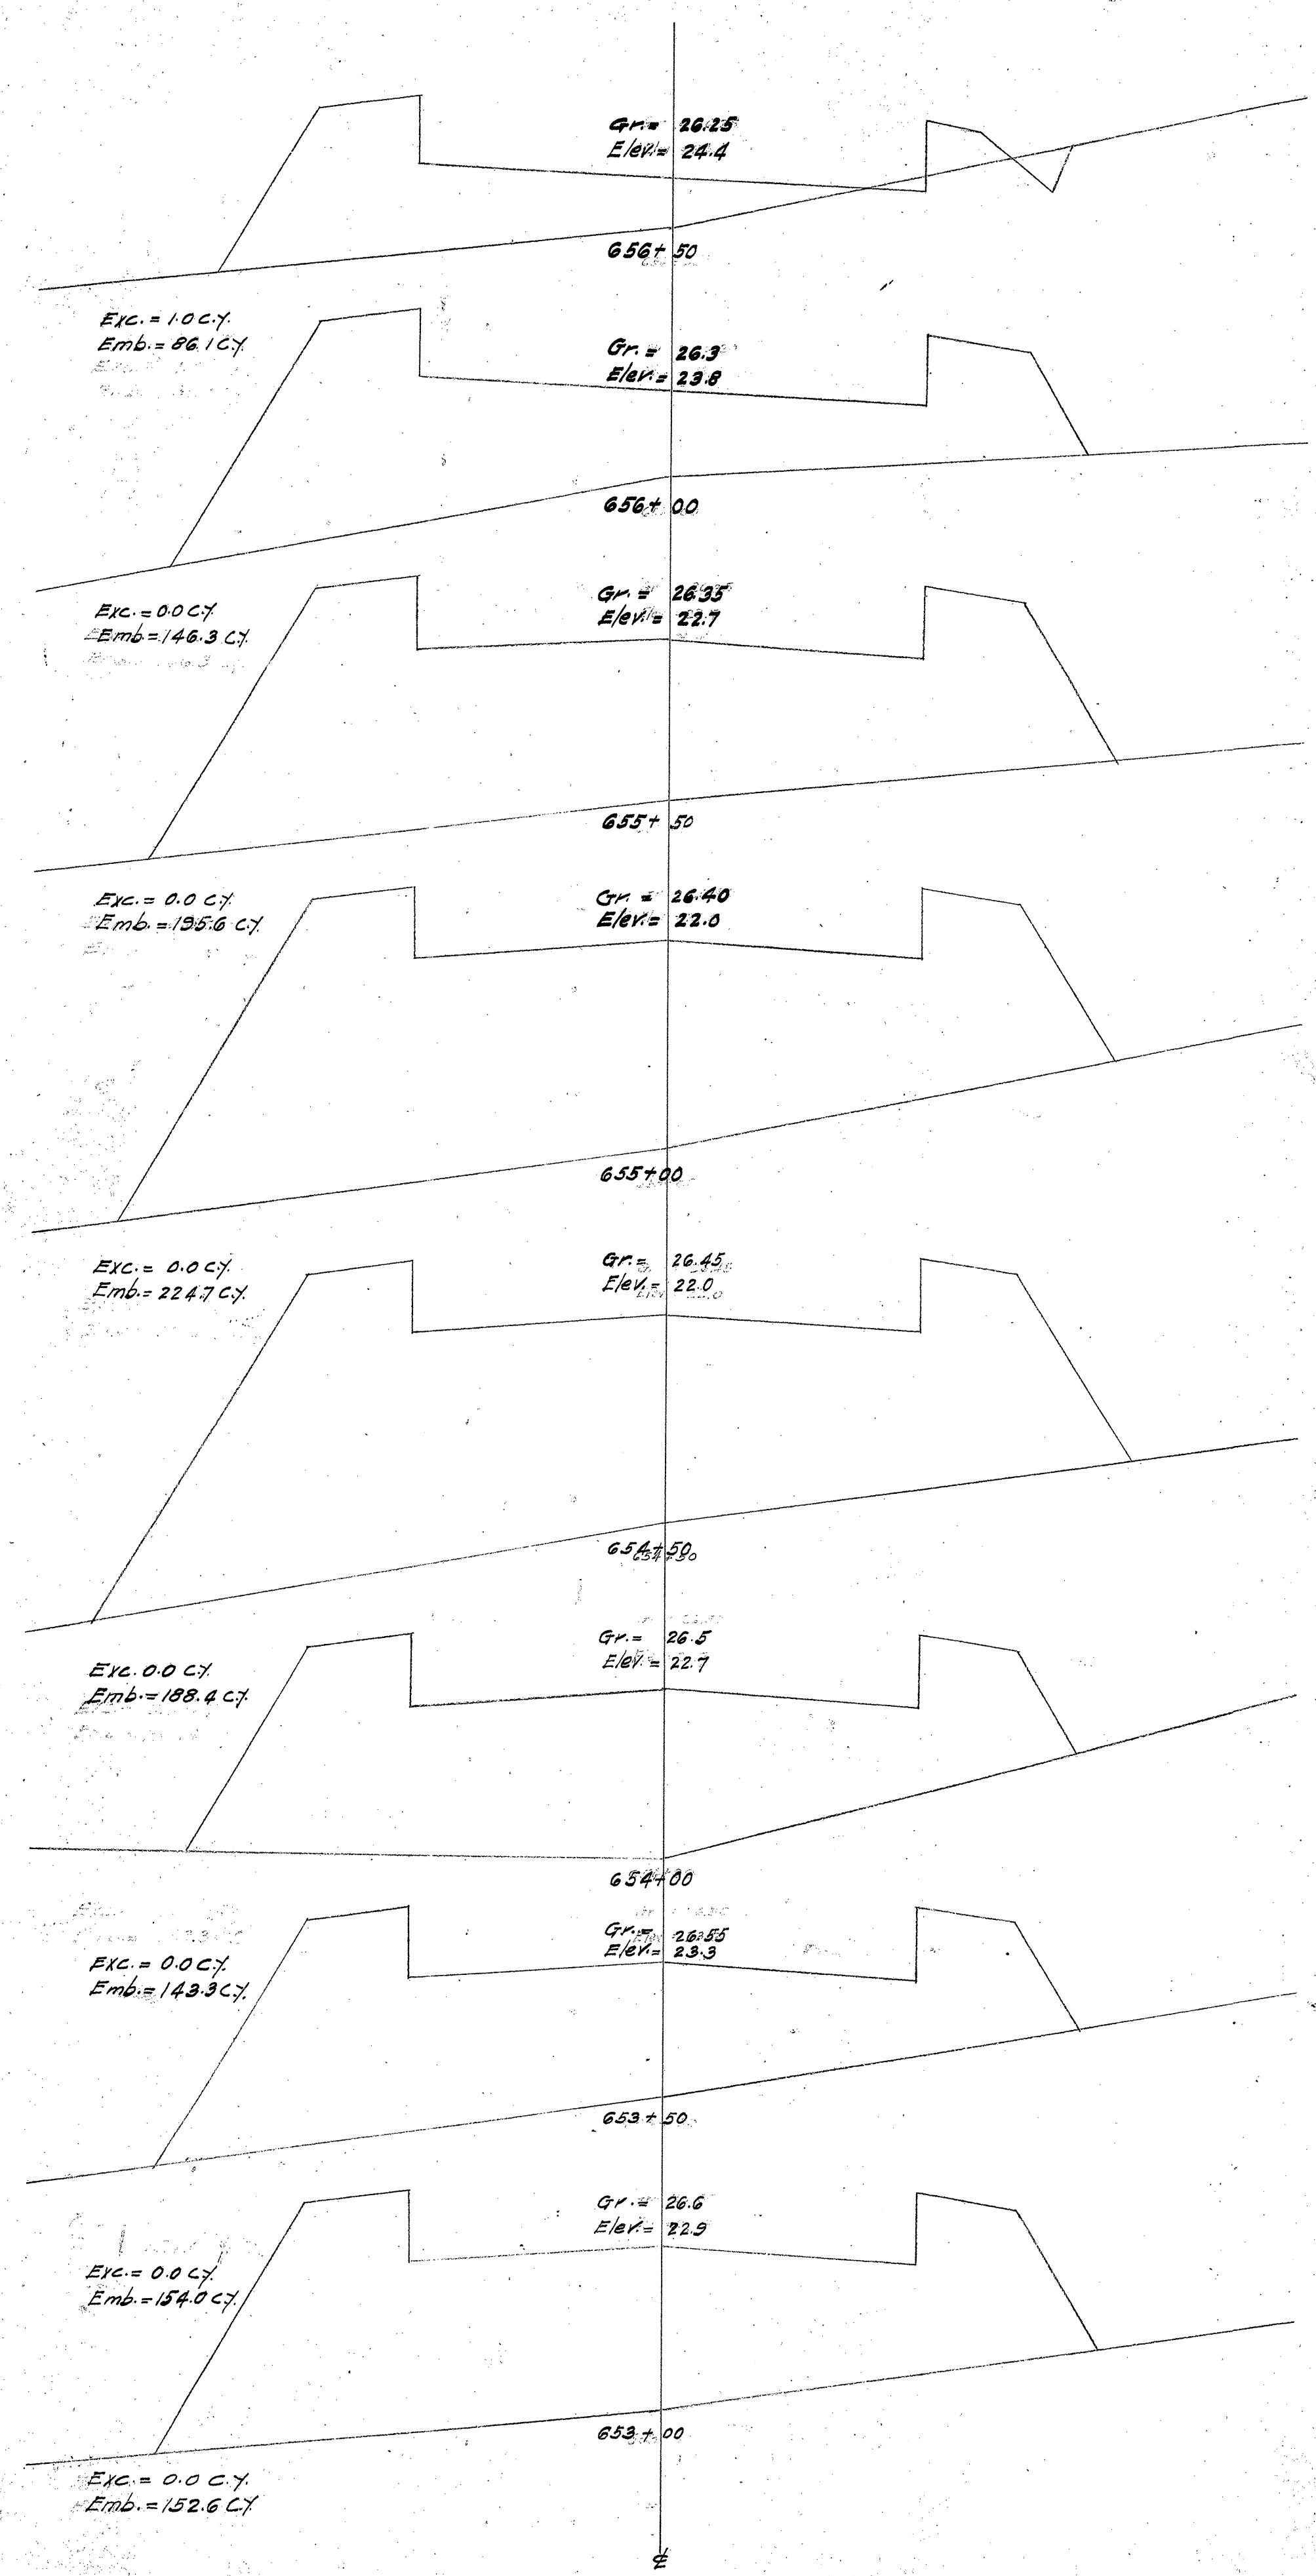

4000.90




616.3




FED. ROAD DIST. NO.	STATE	FED. AID PROJ. NO.	FISCAL YEAR	SHEET NO.	TOTAL SHEETS
HAWAII	HAW.	4 A	1925	91	101

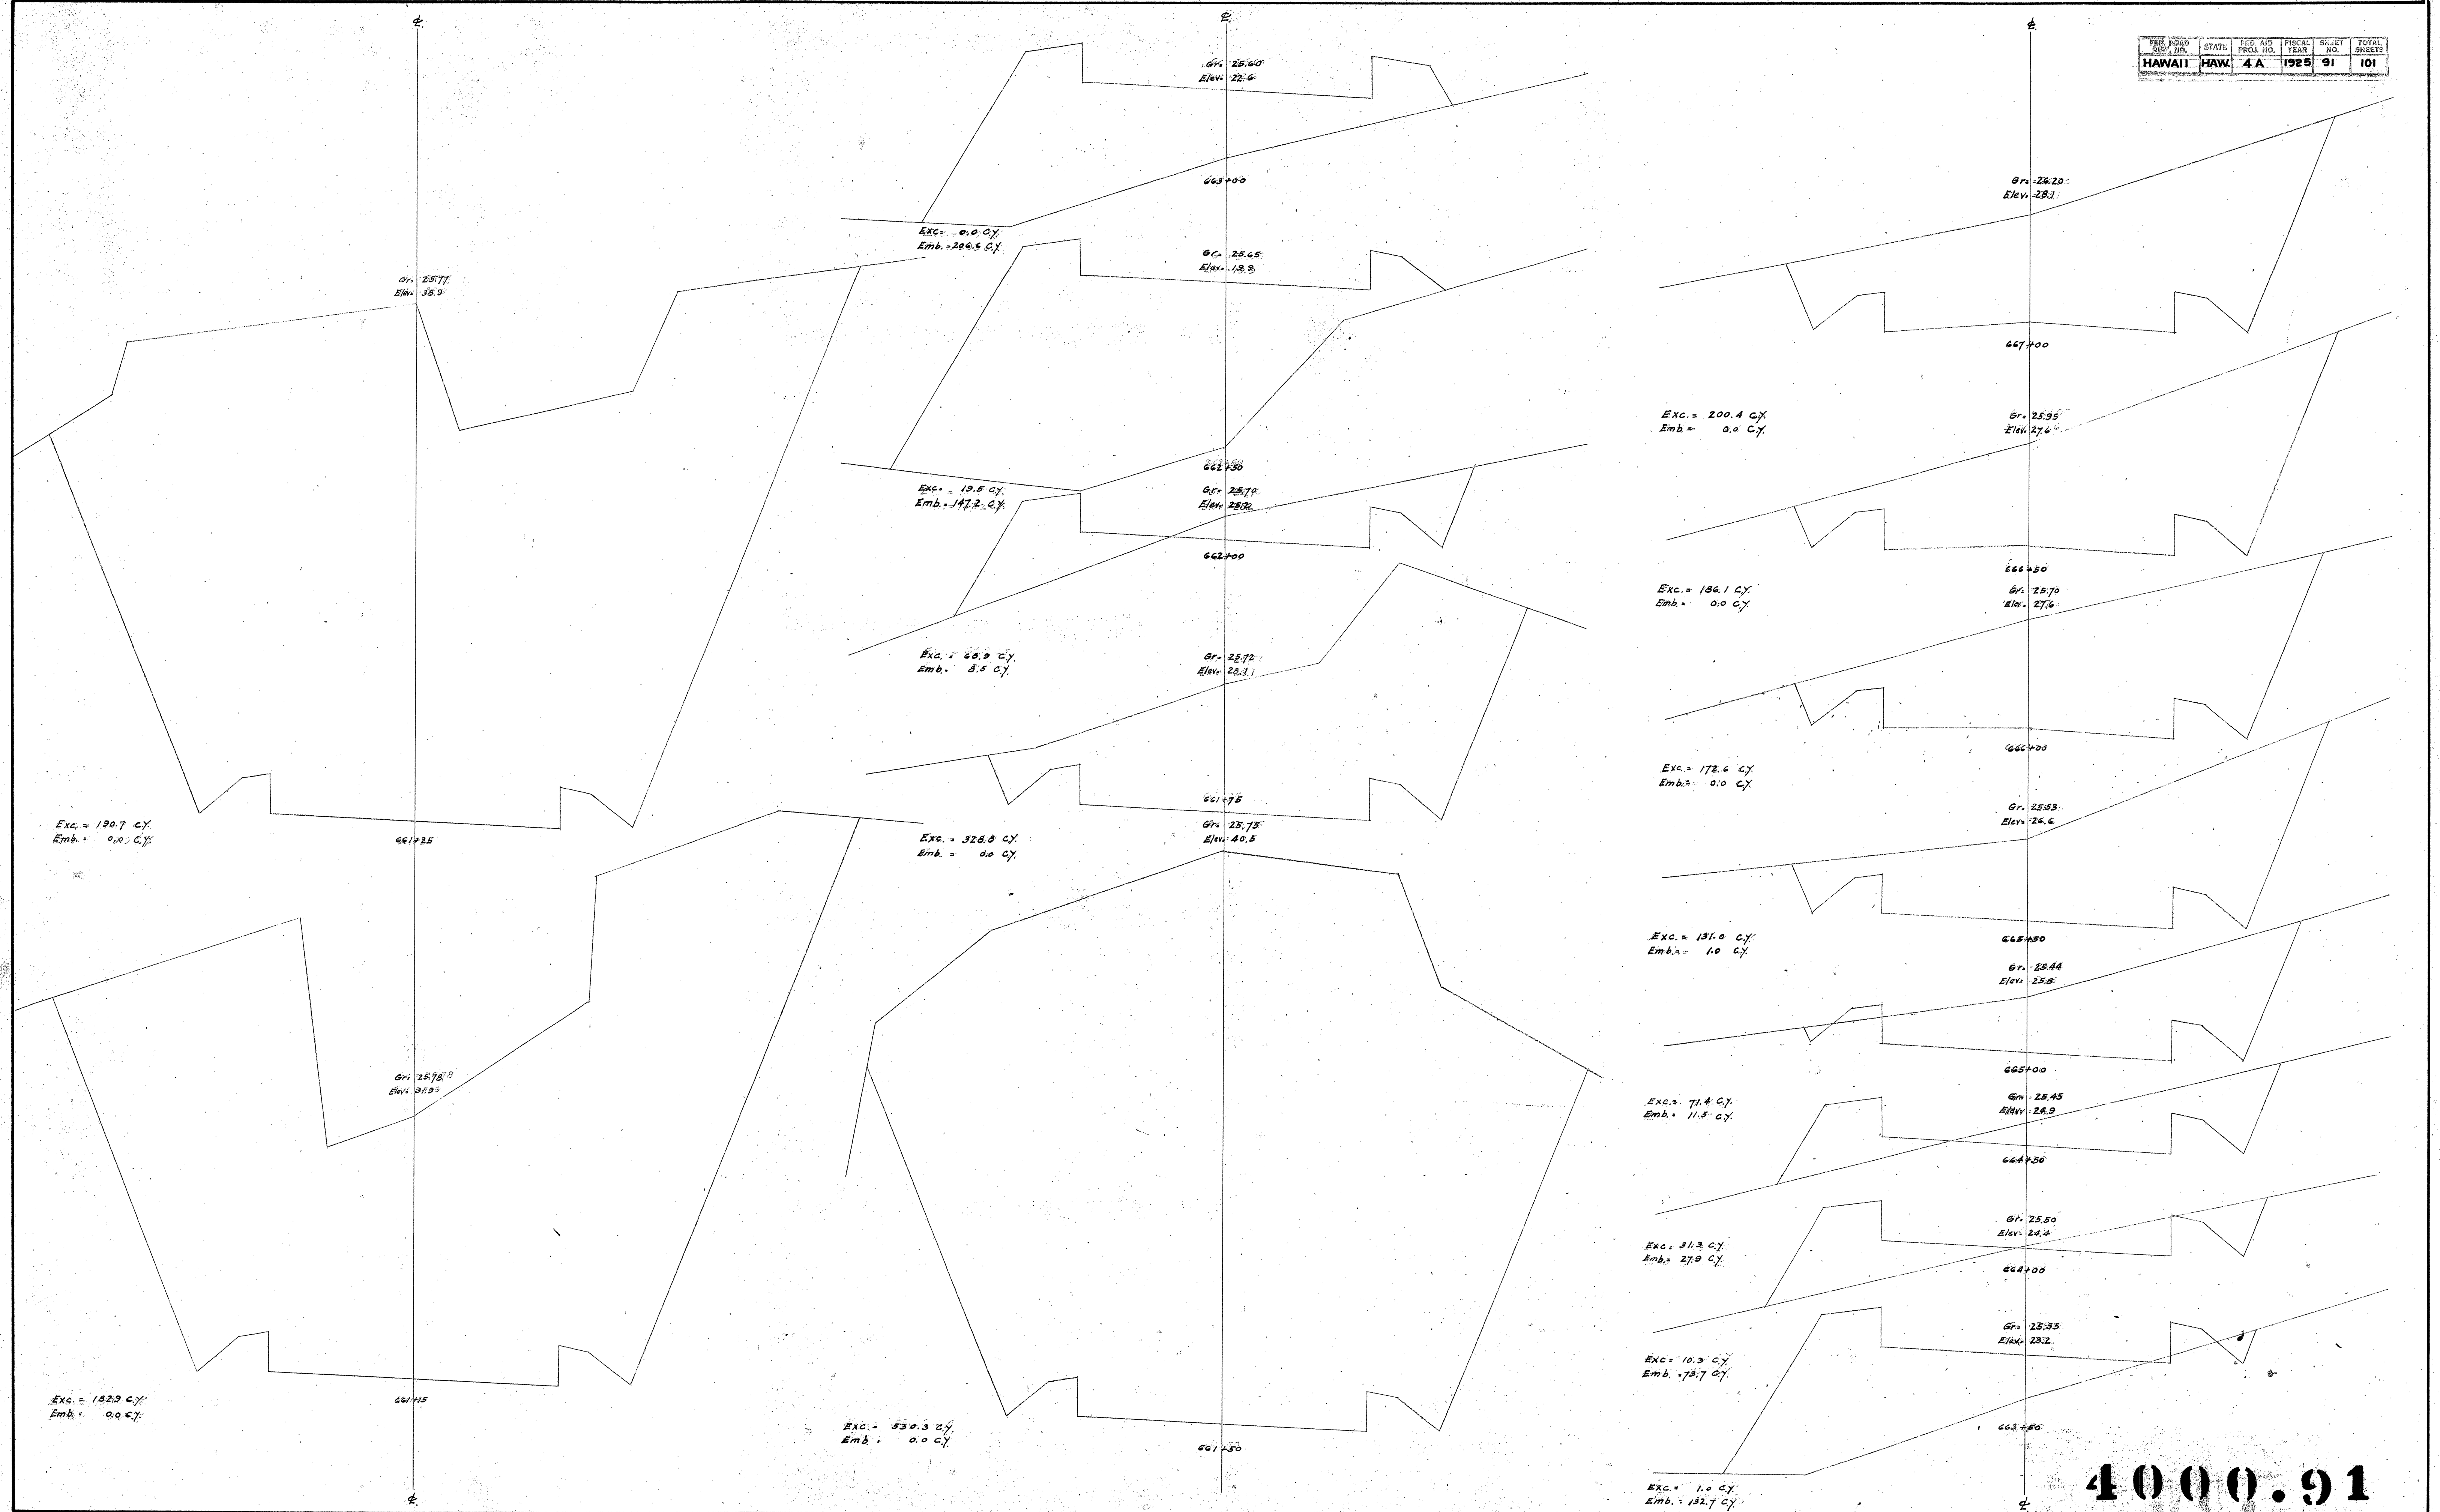

4000.91




6 16 3 57

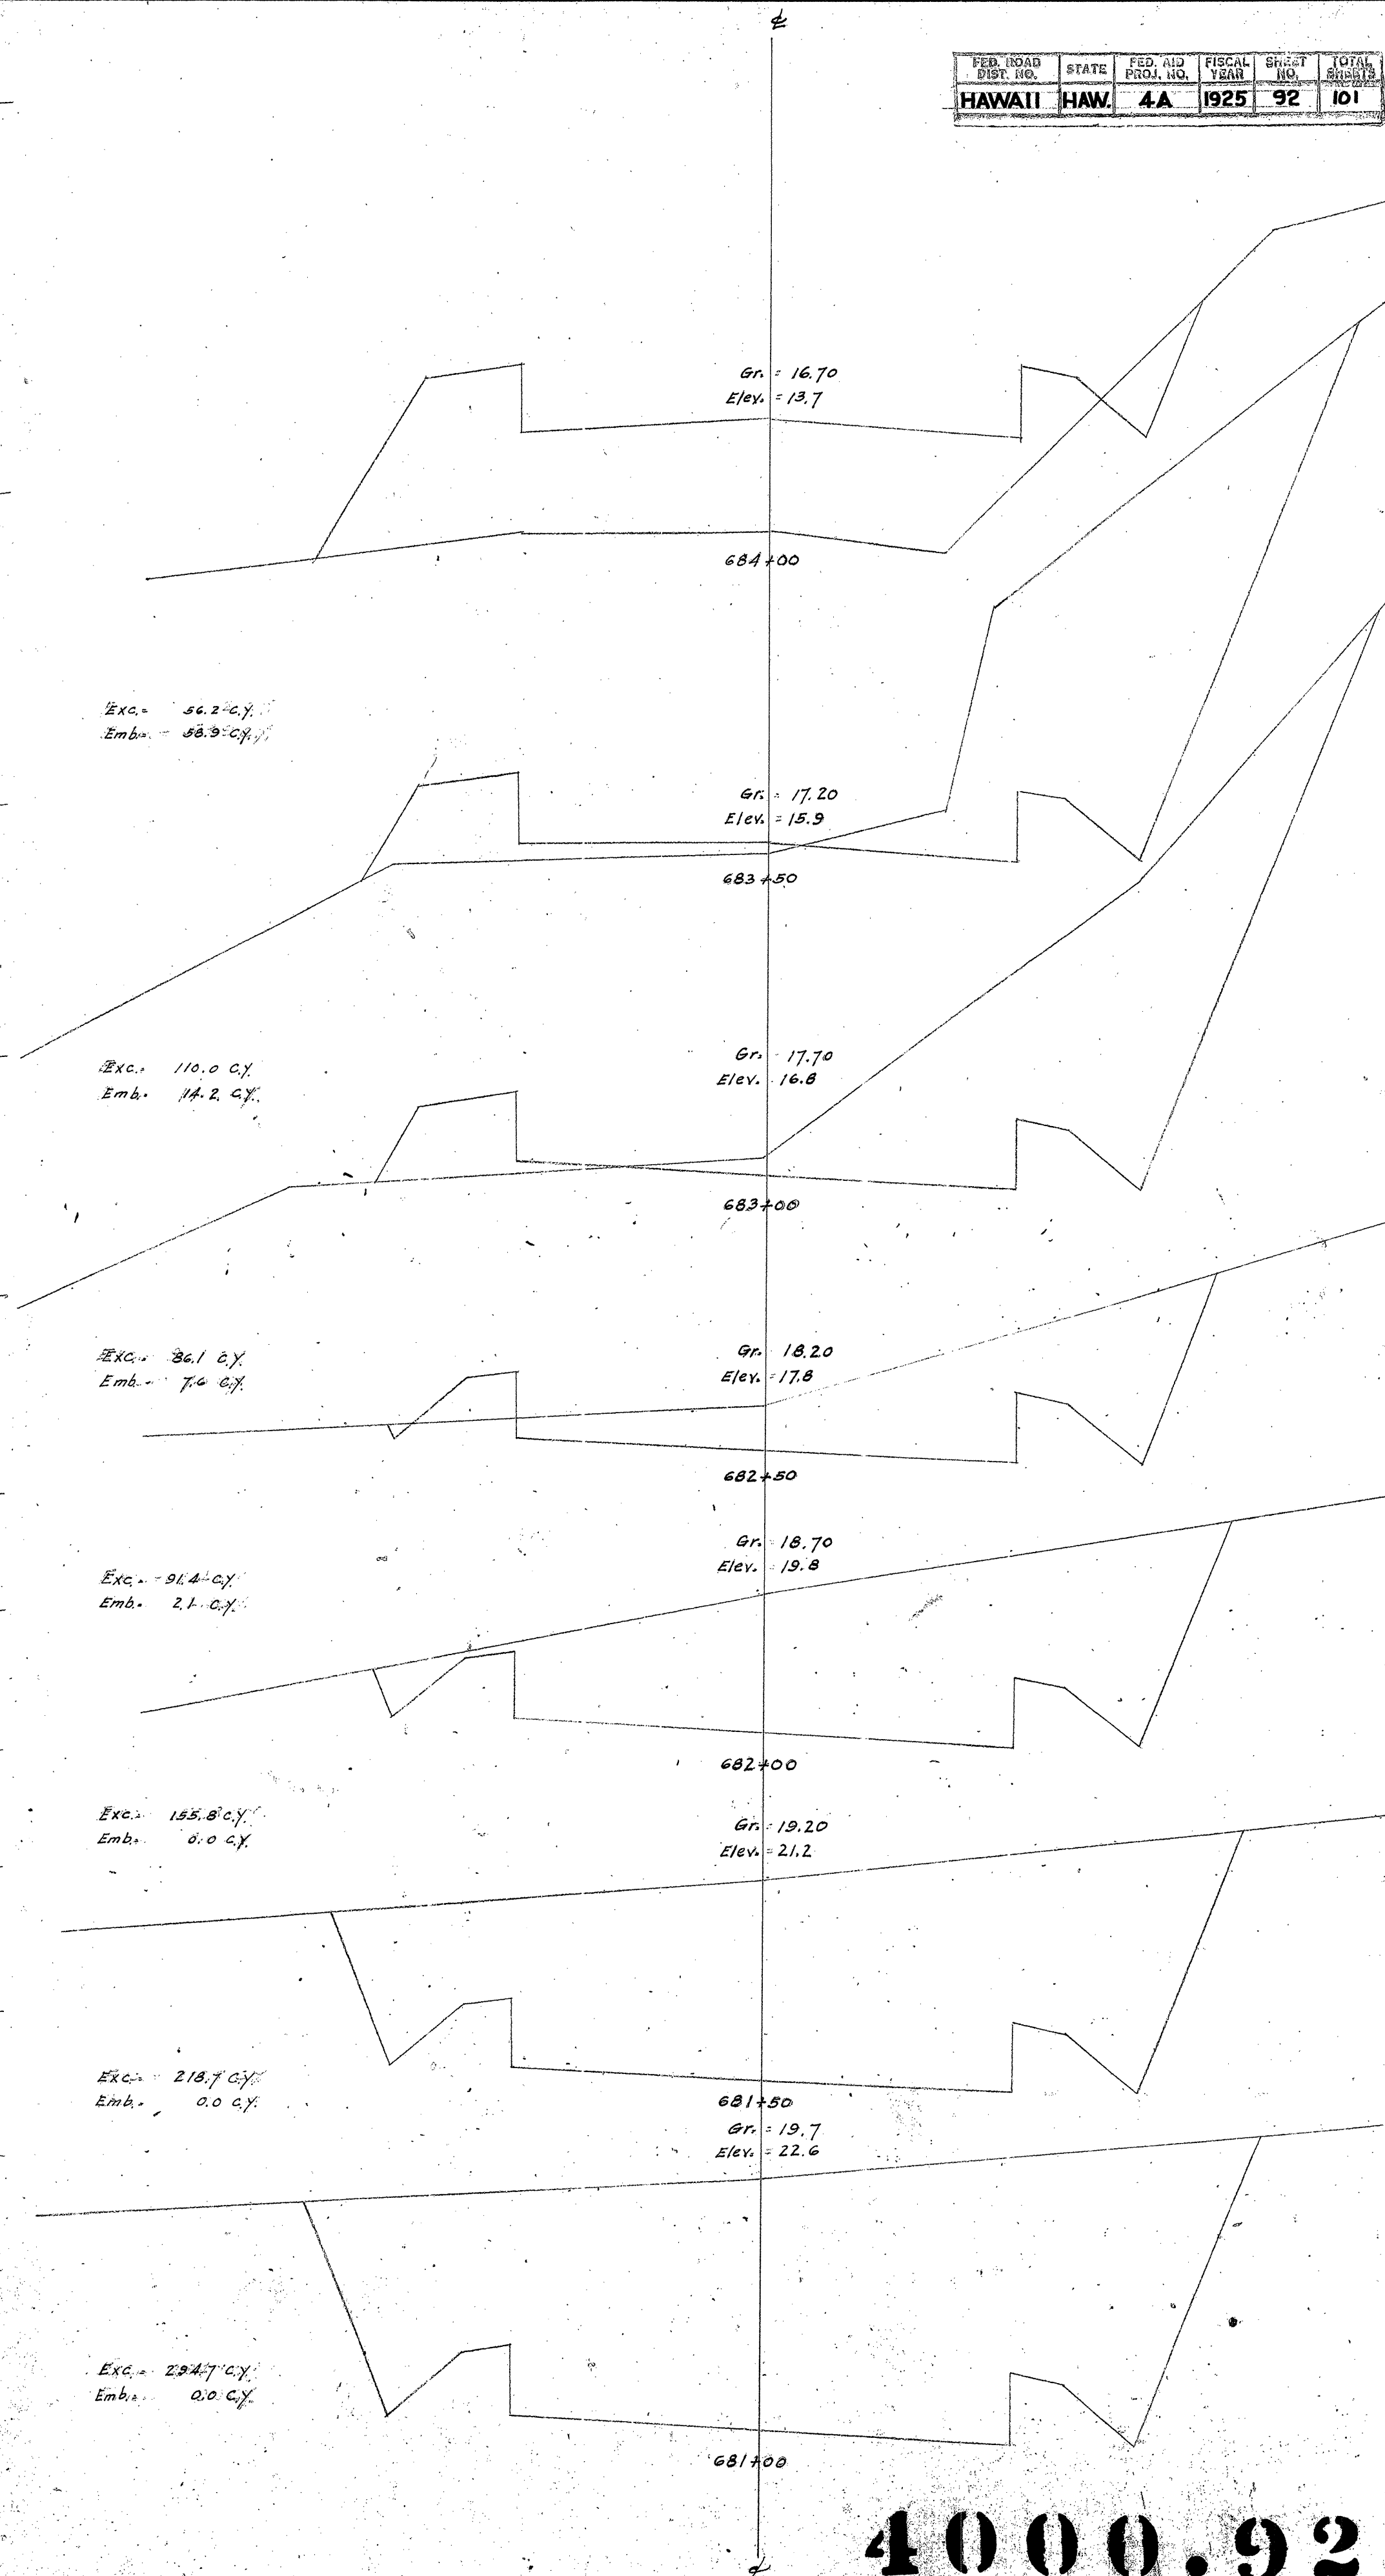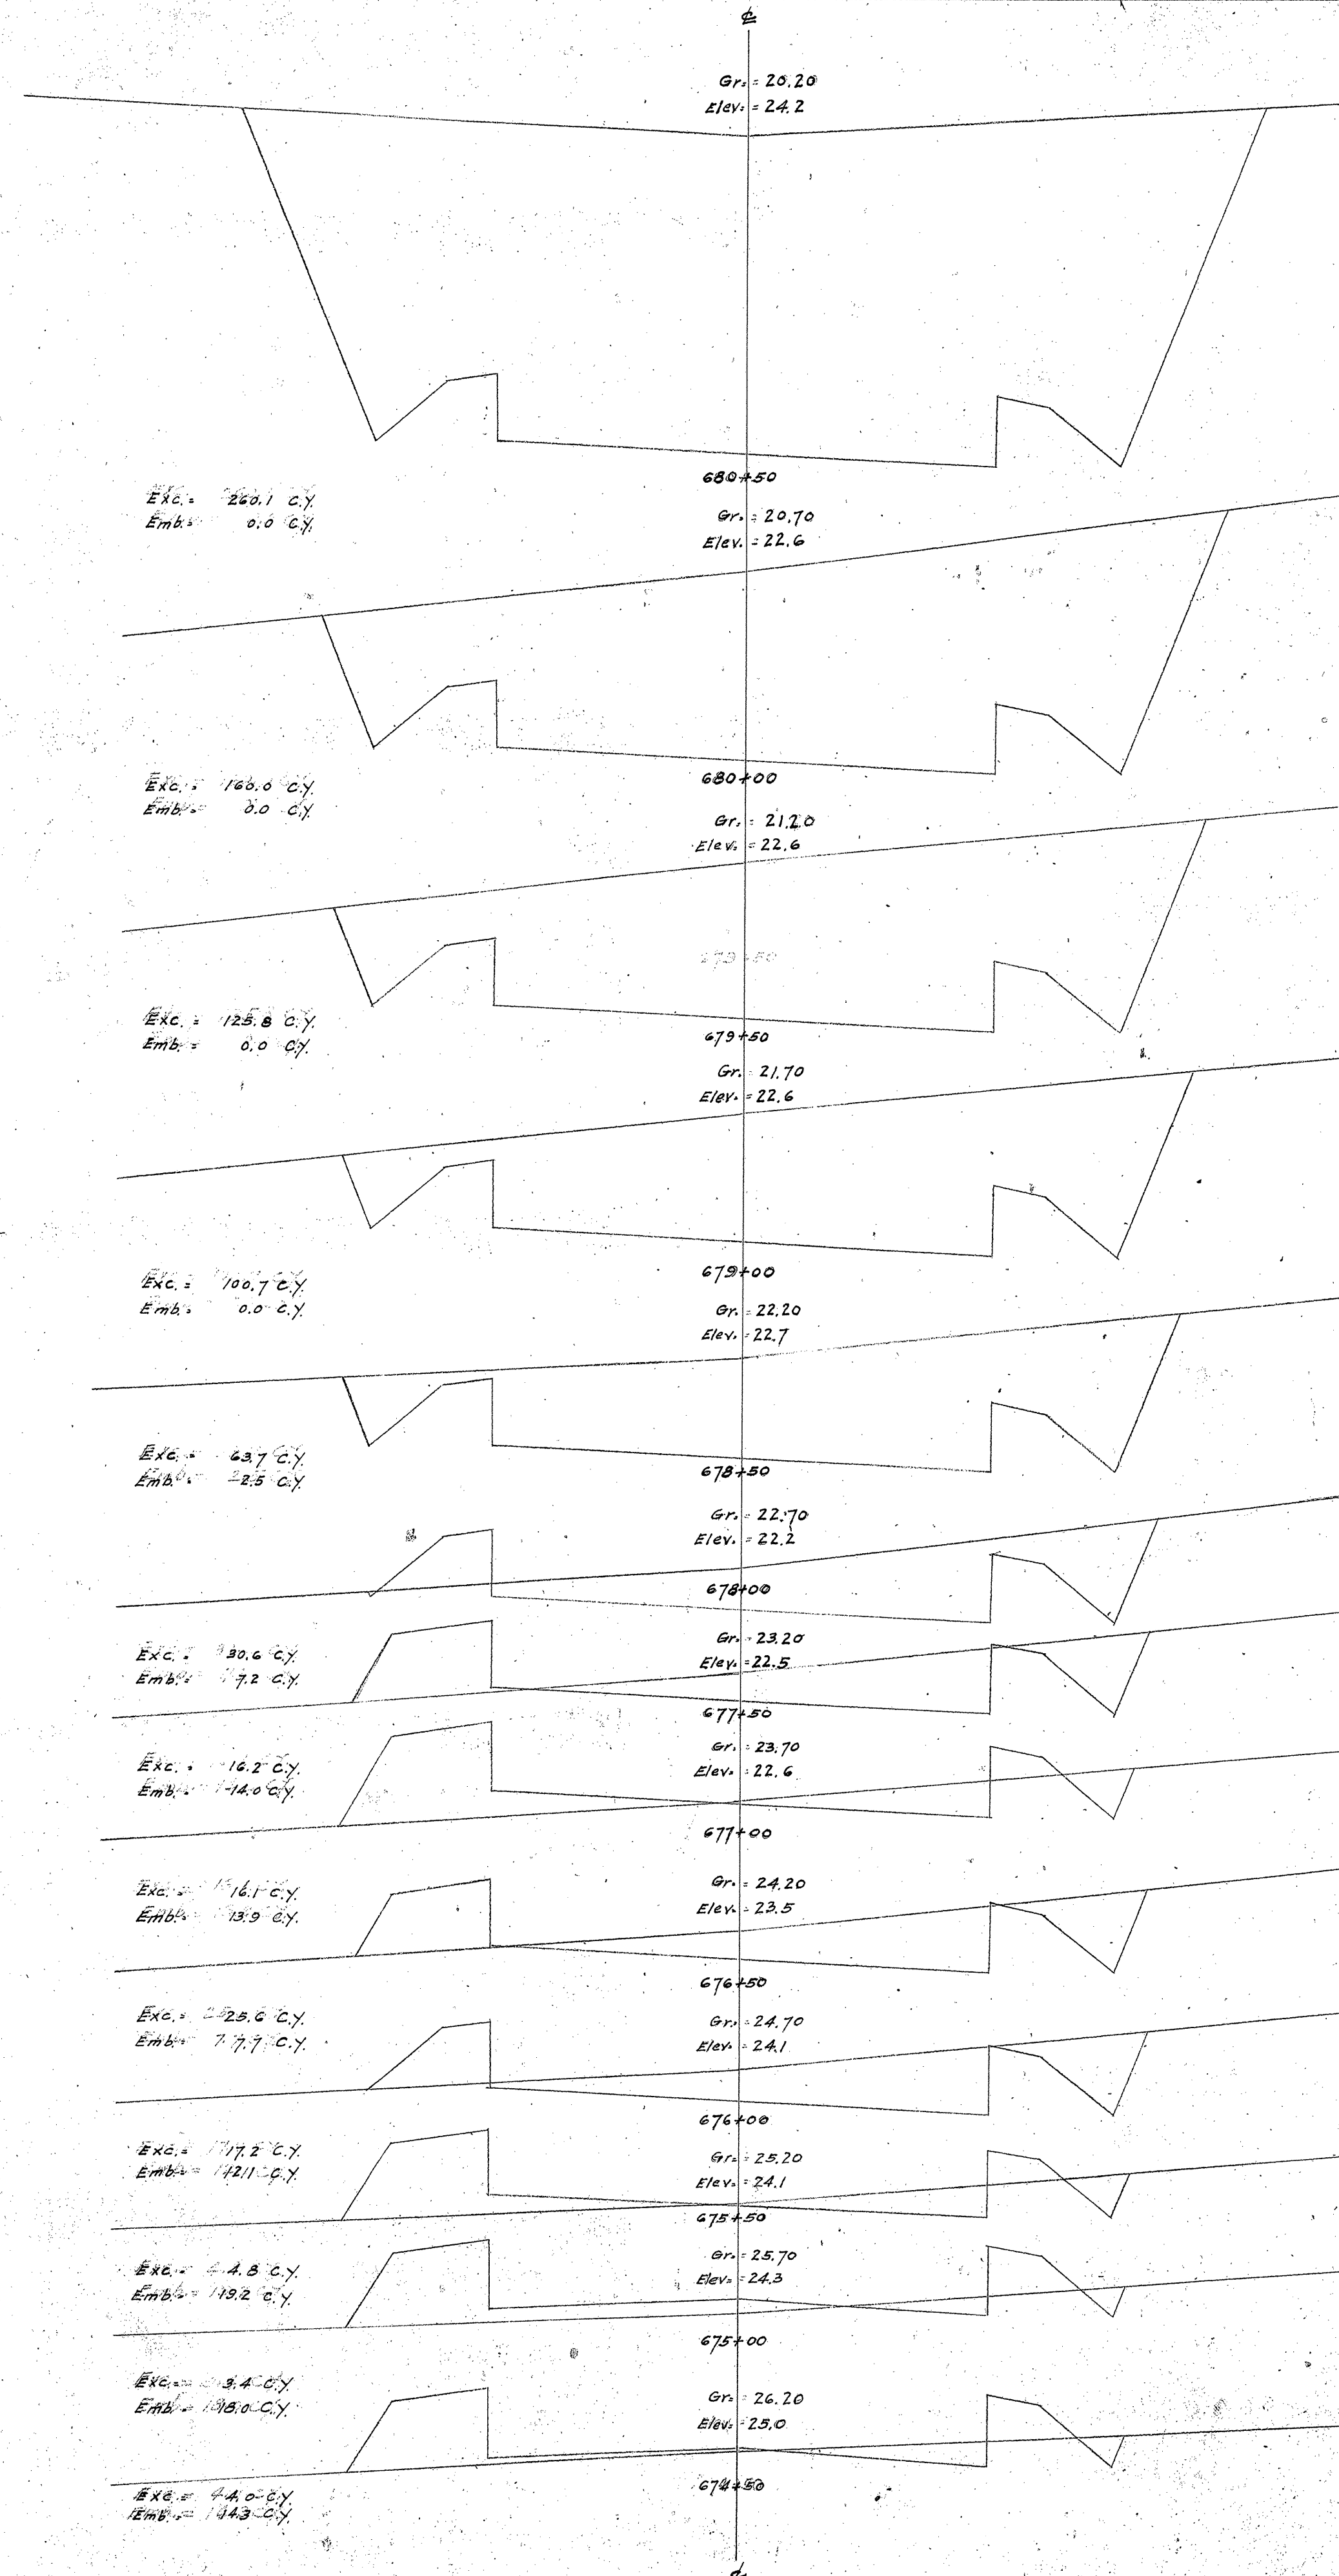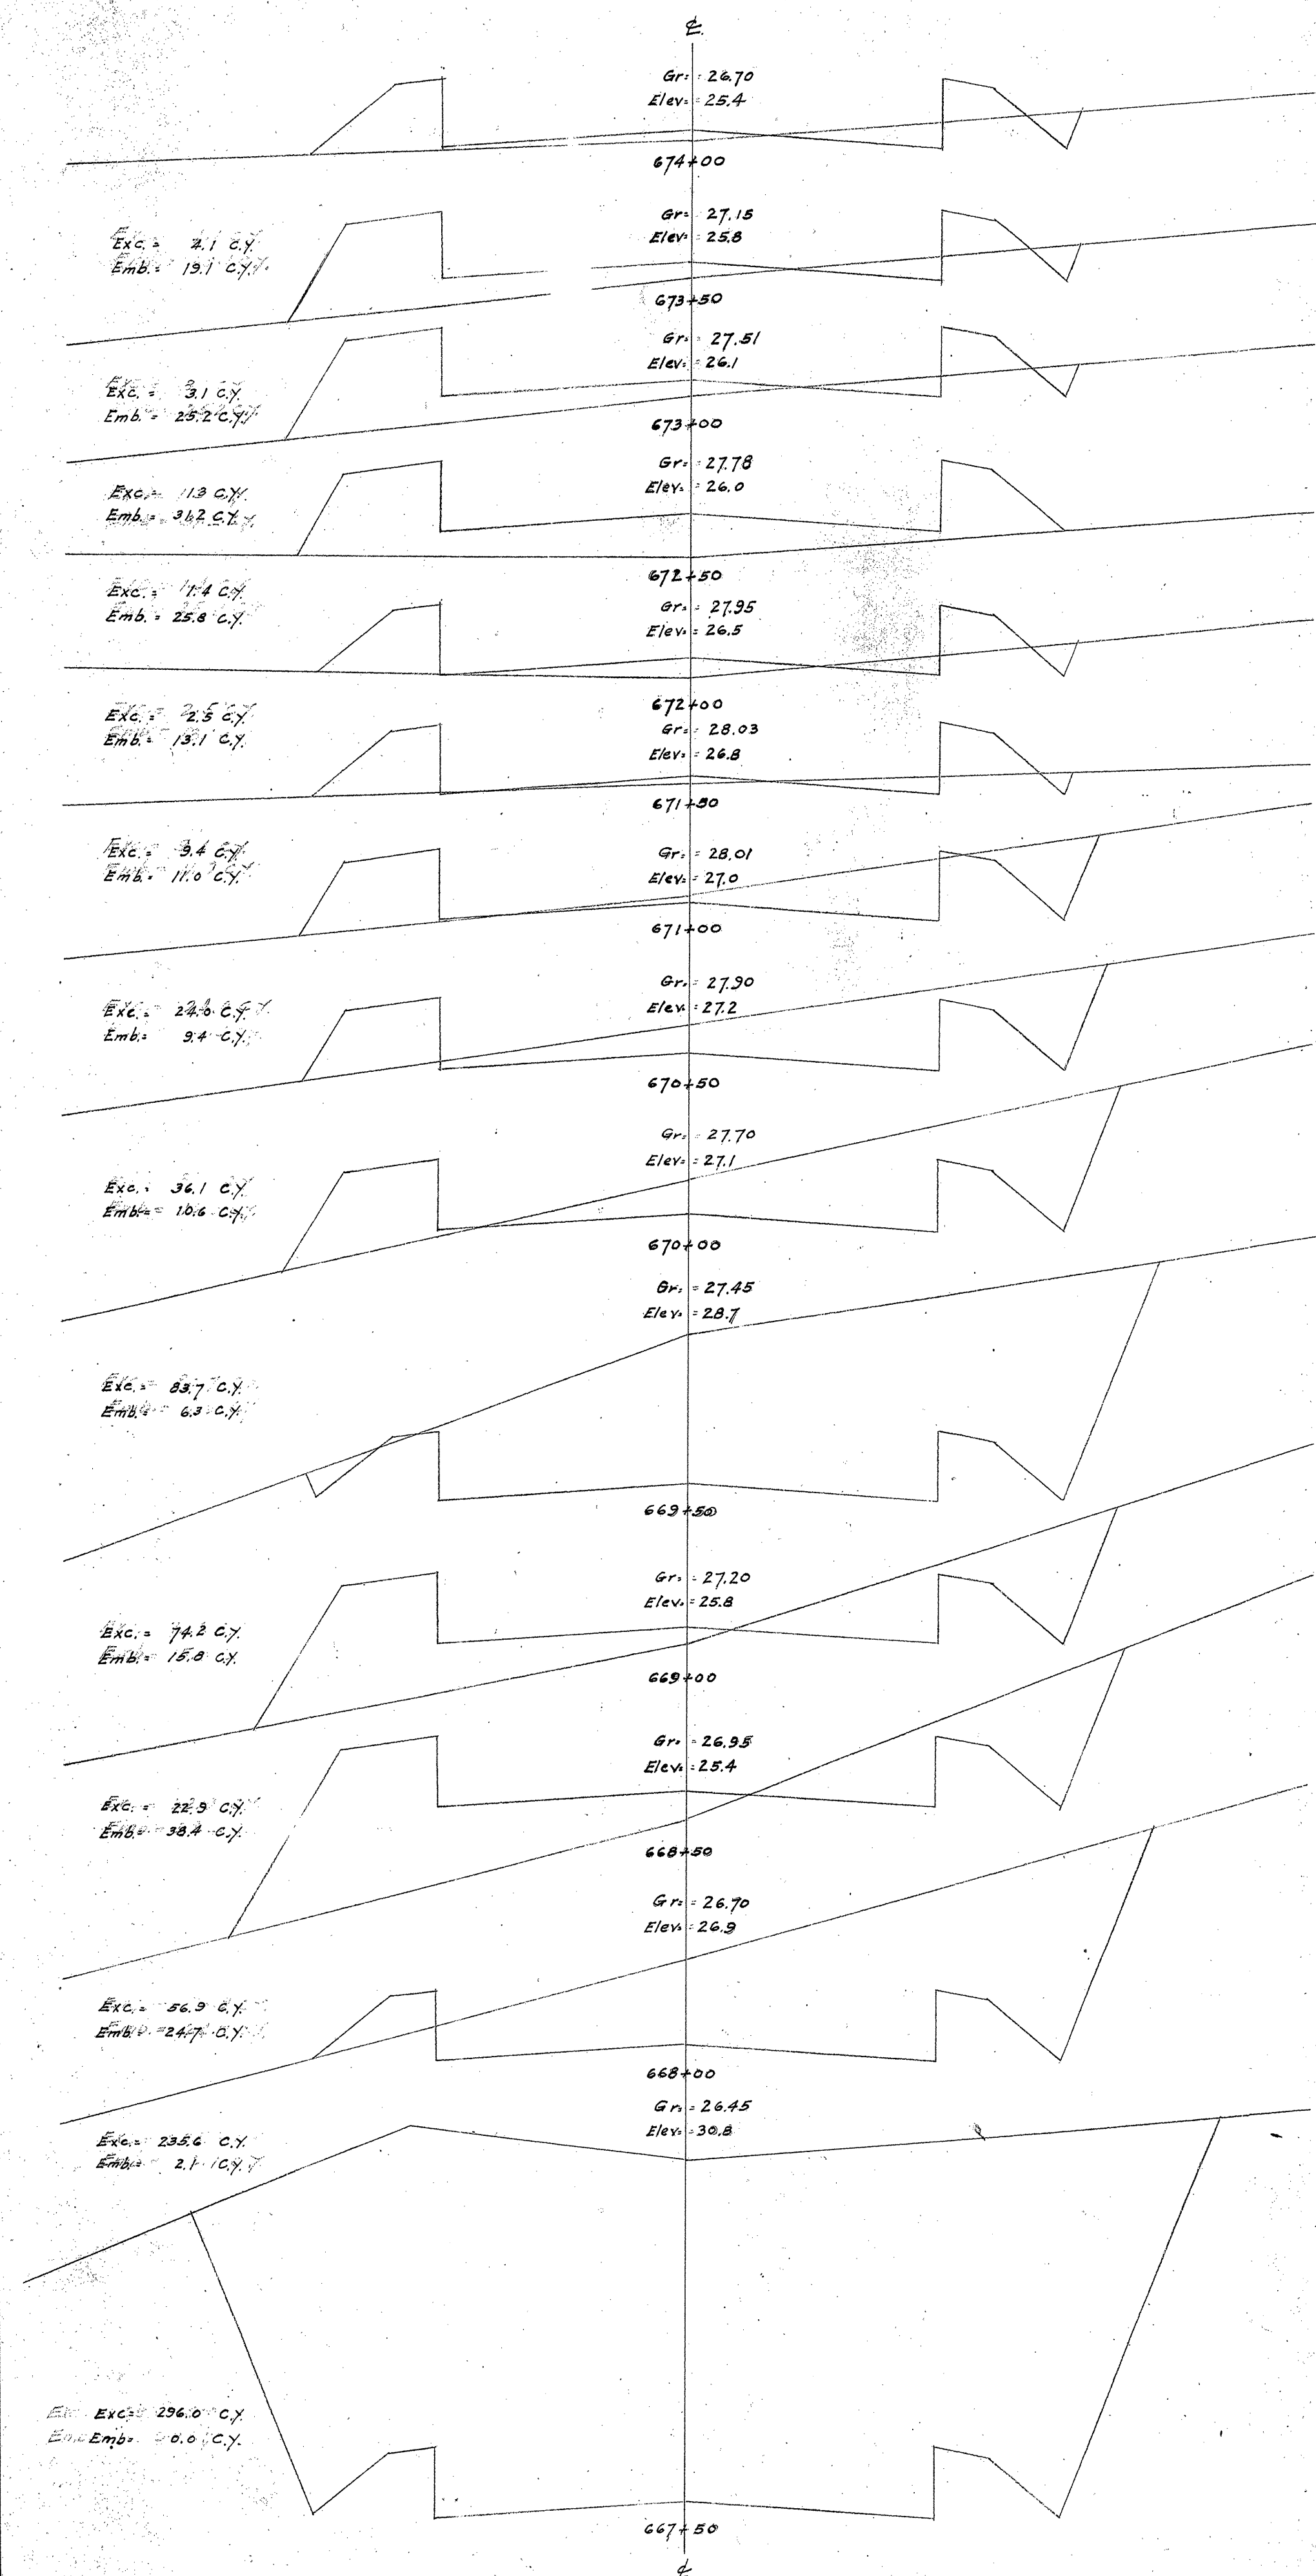

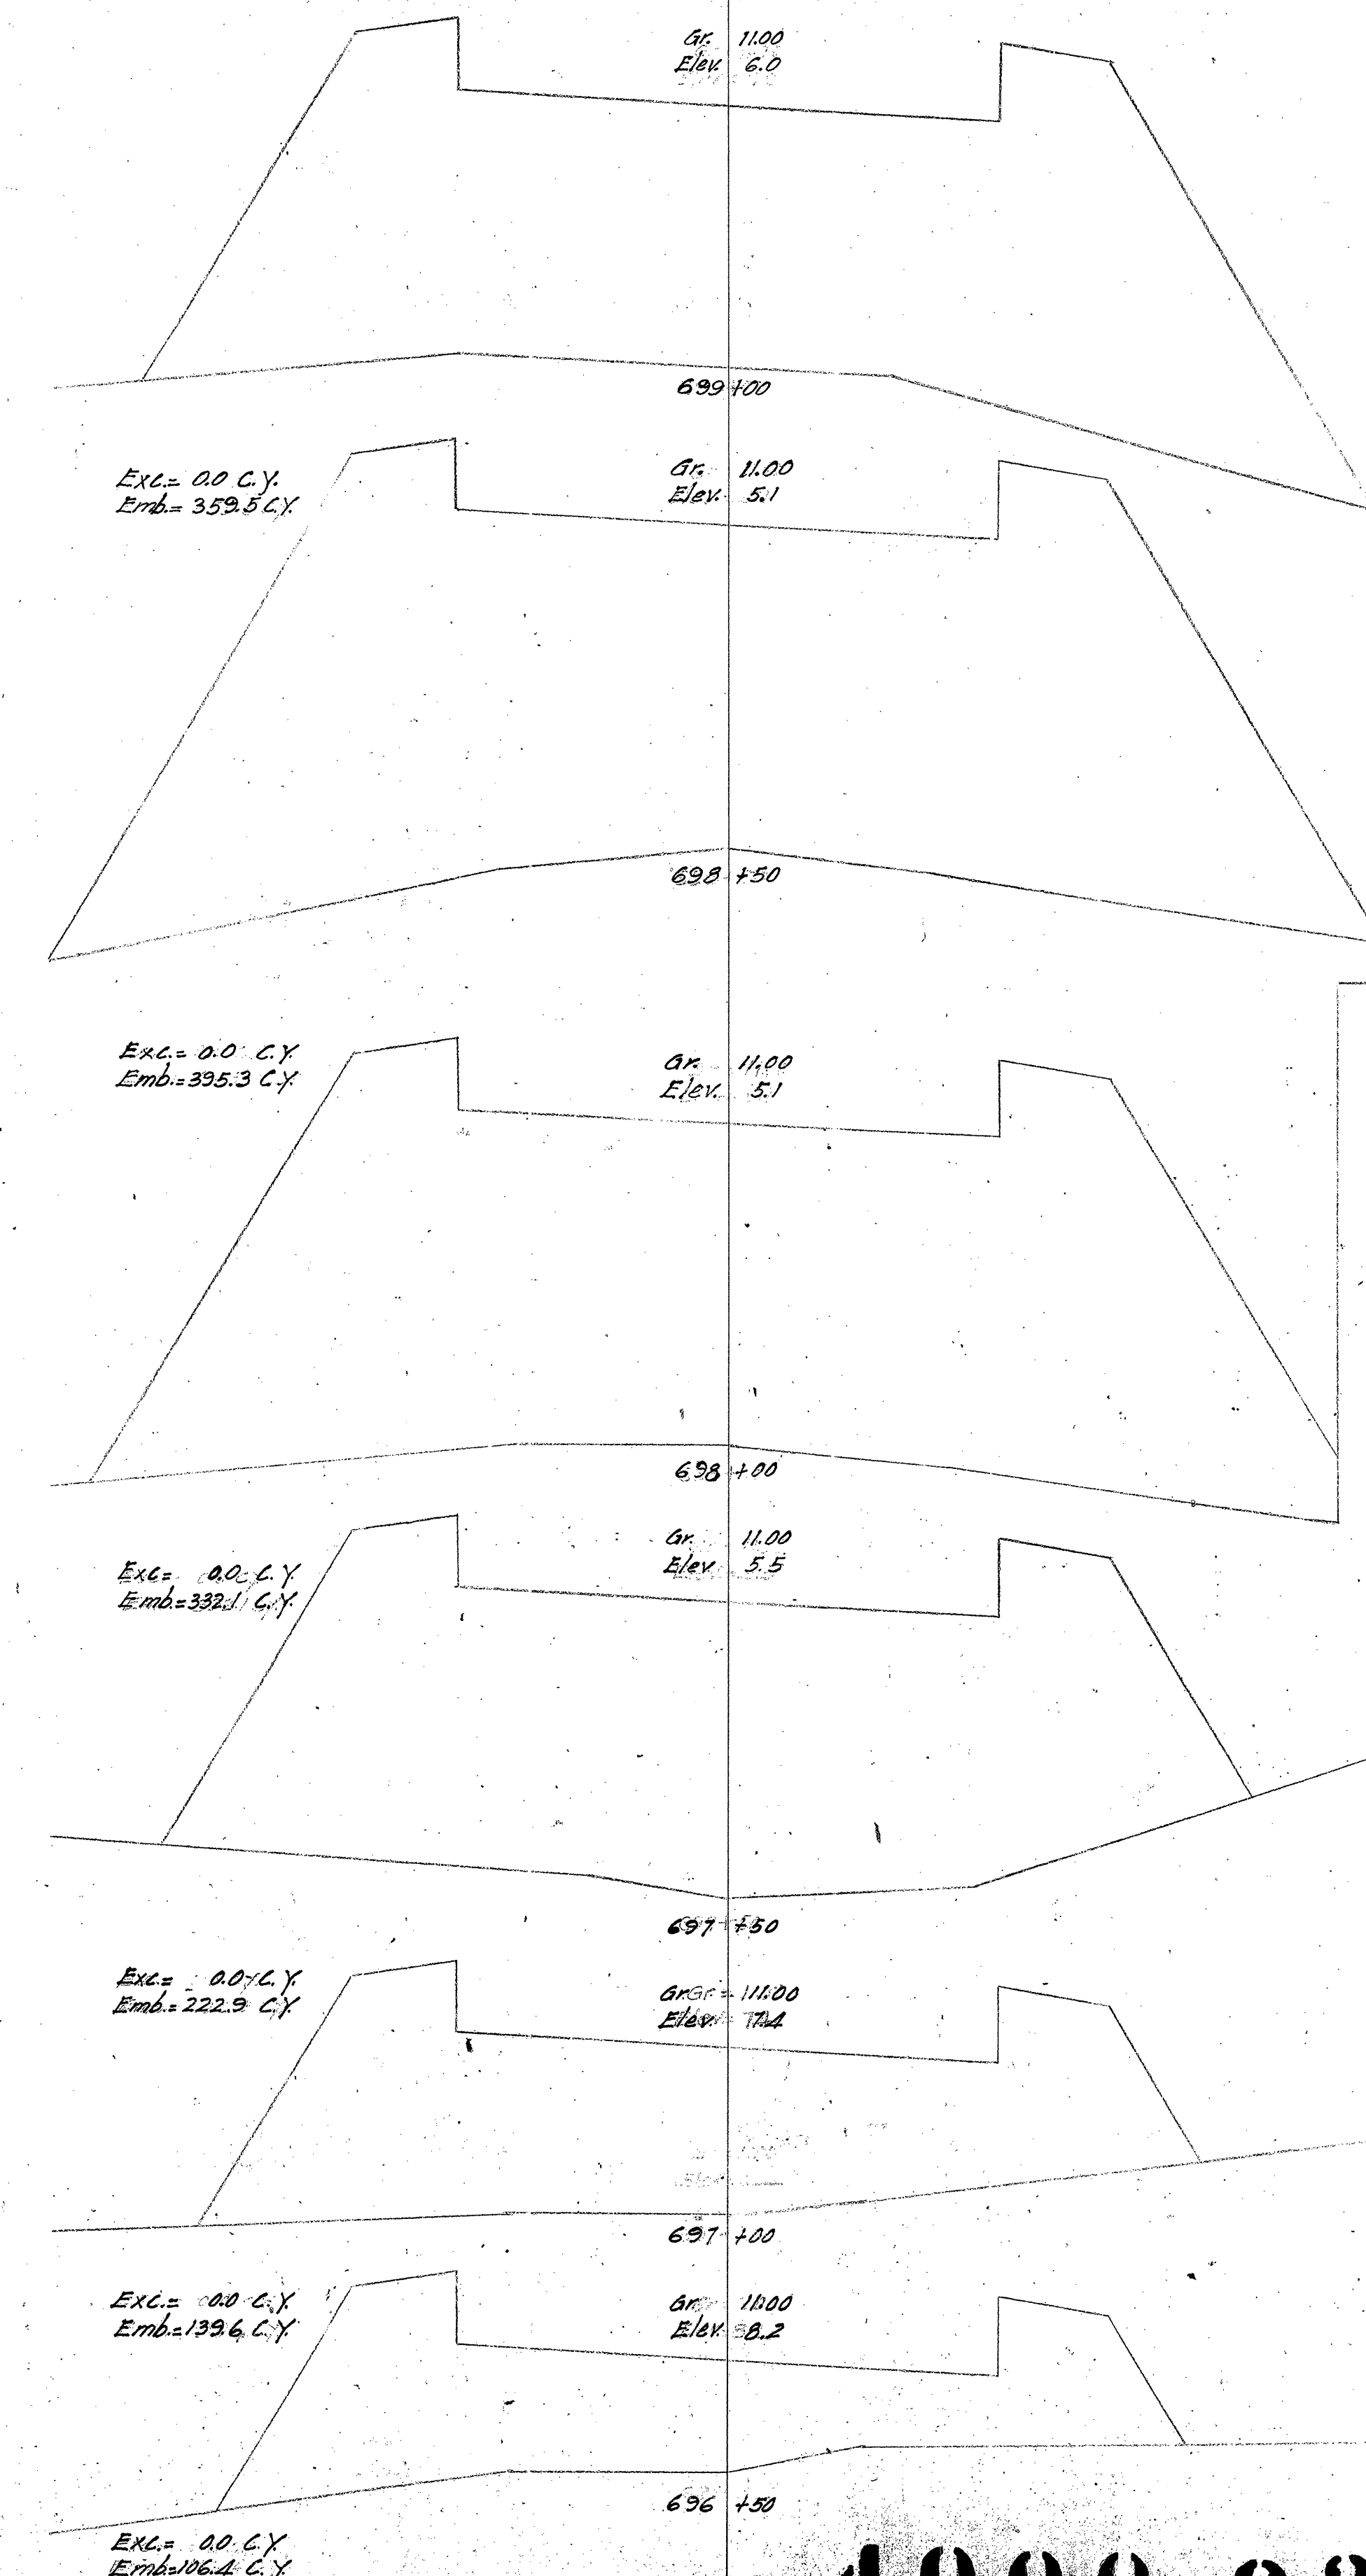
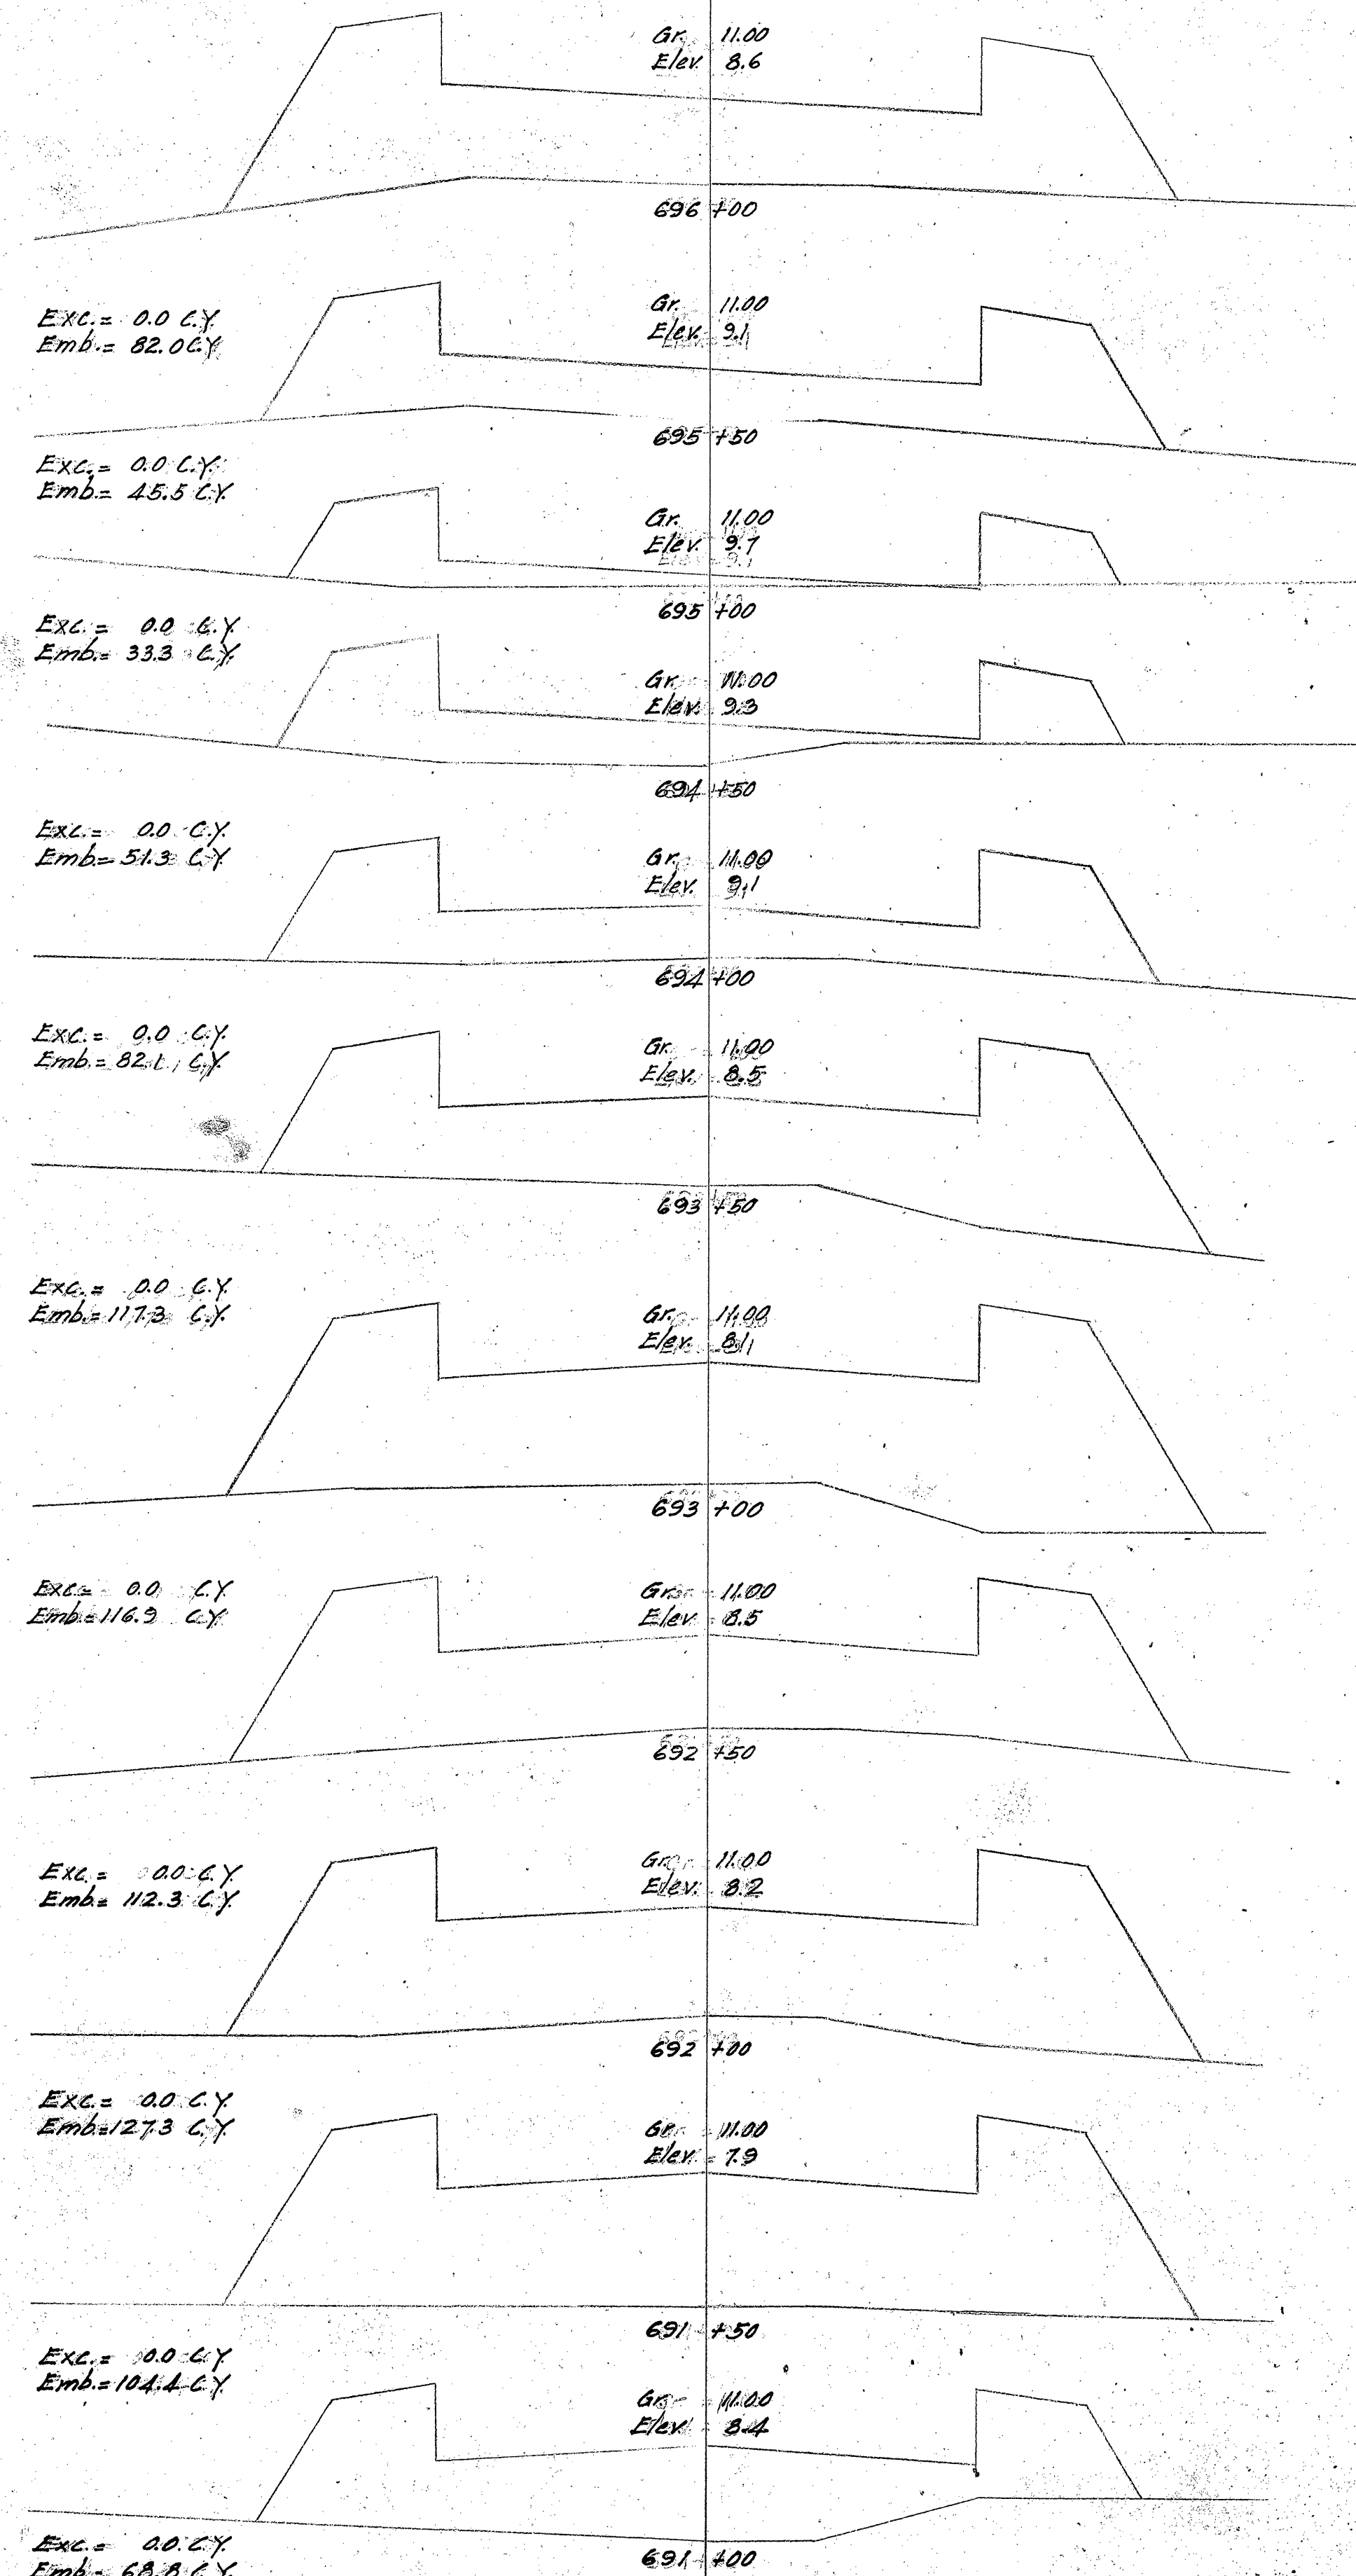
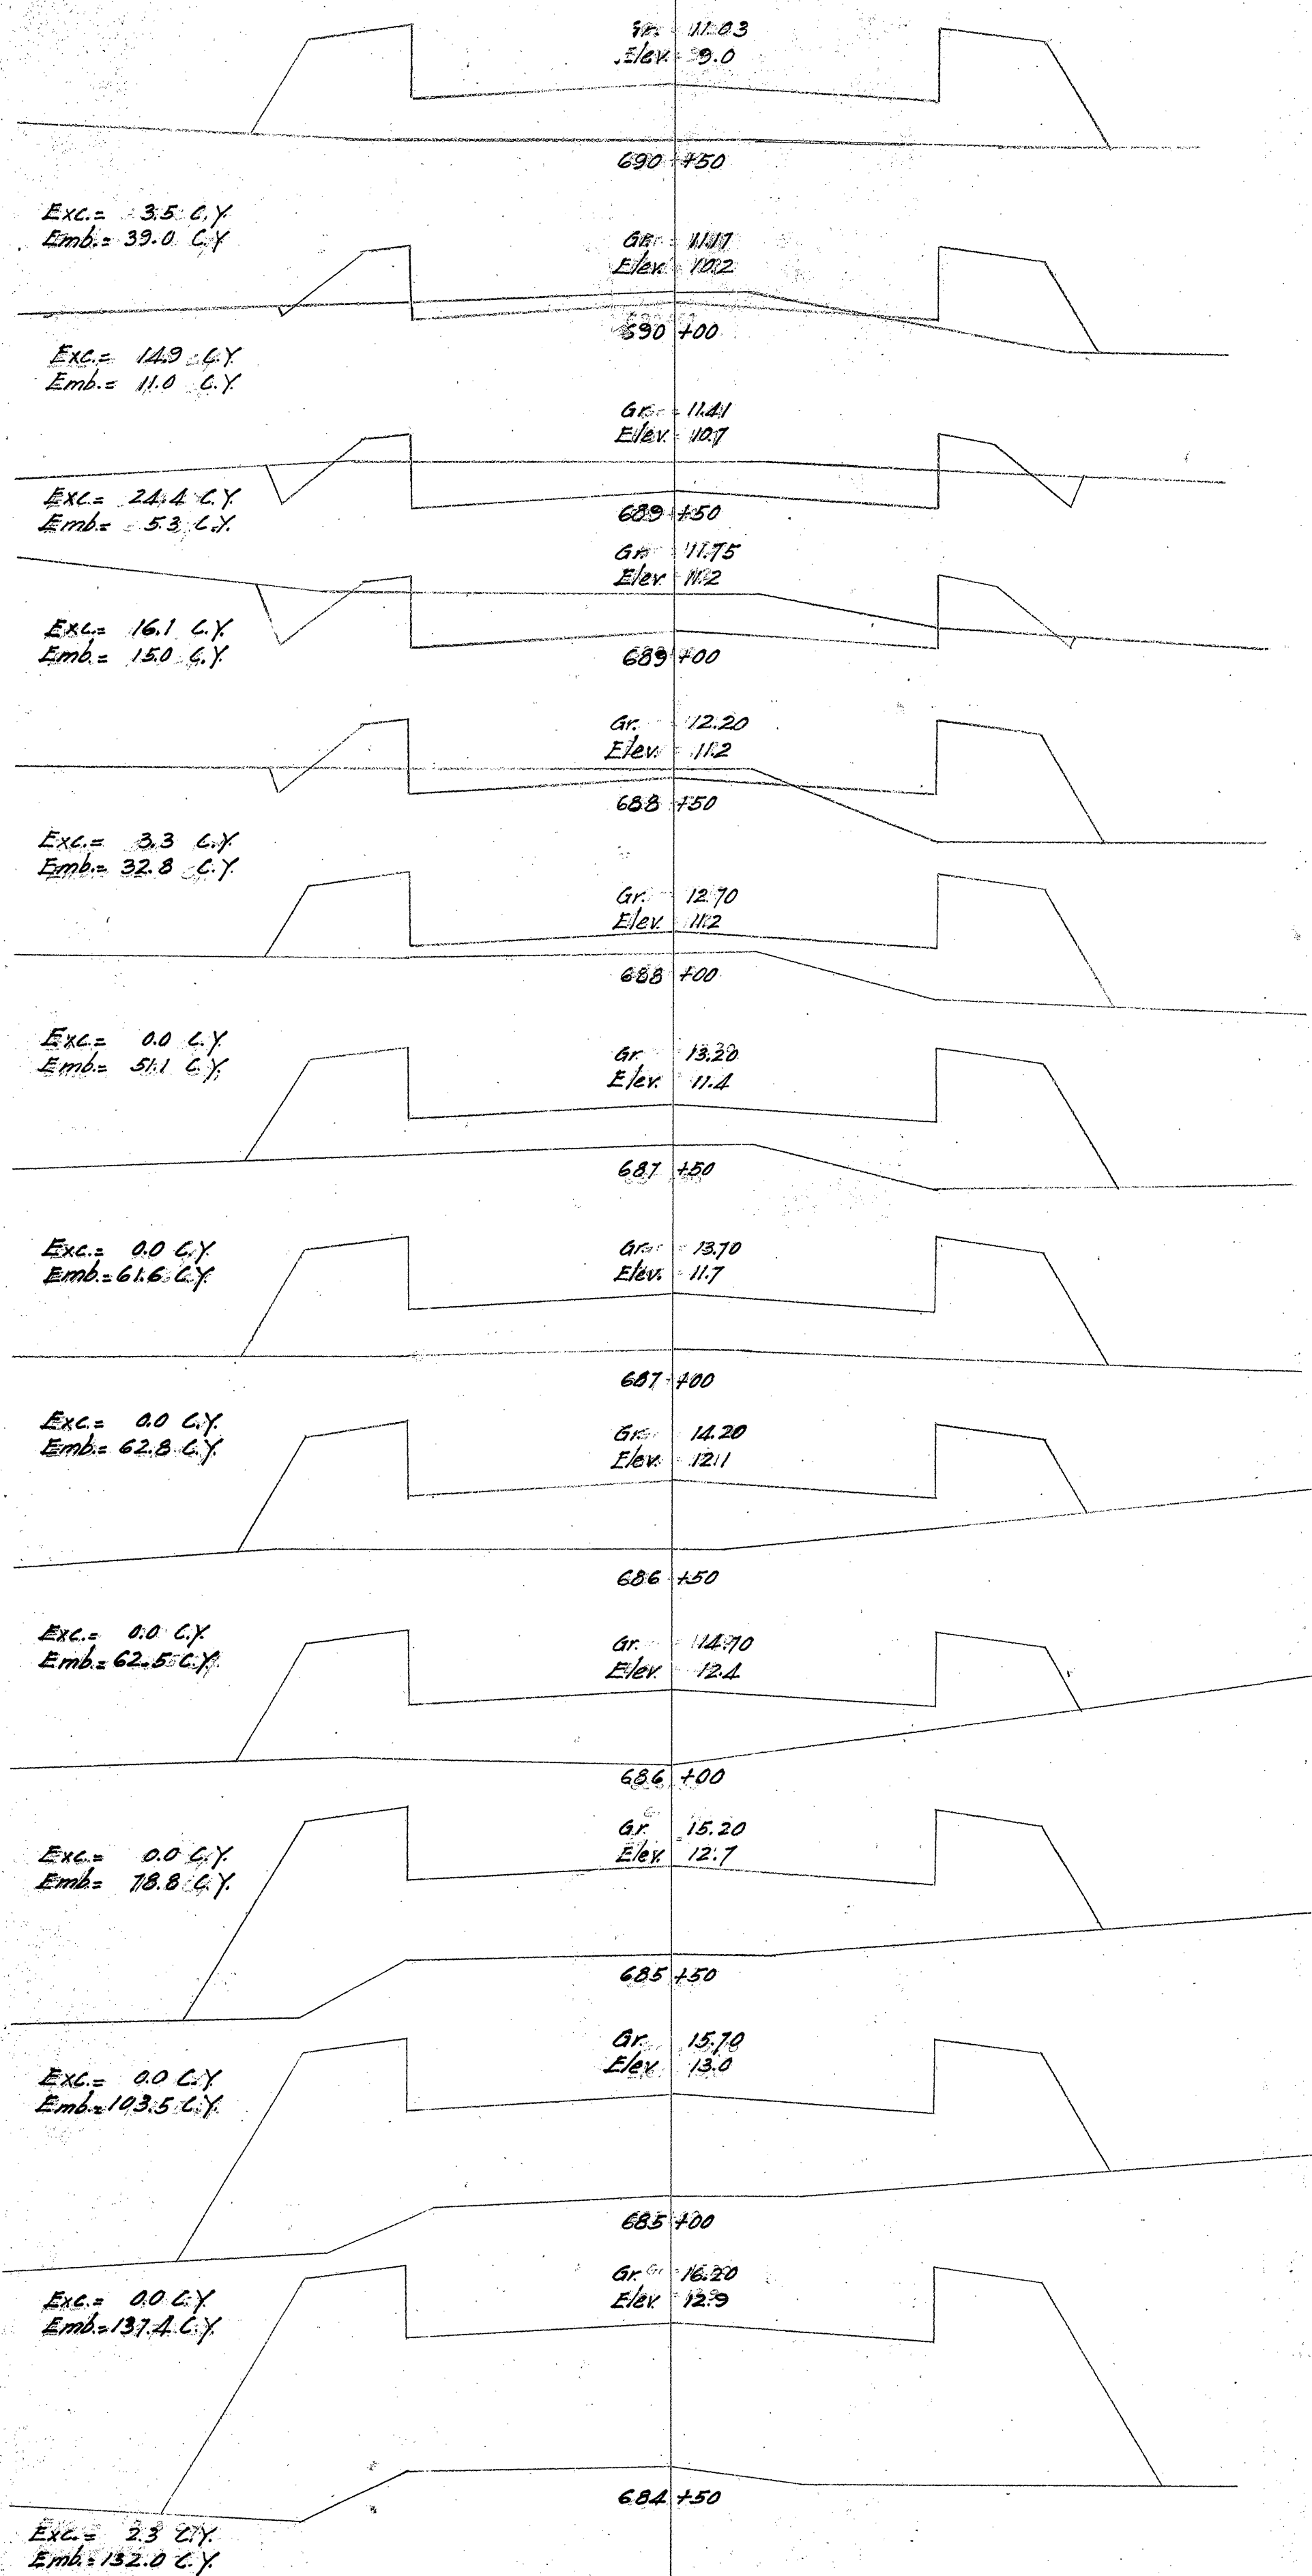





4000.93

6-163

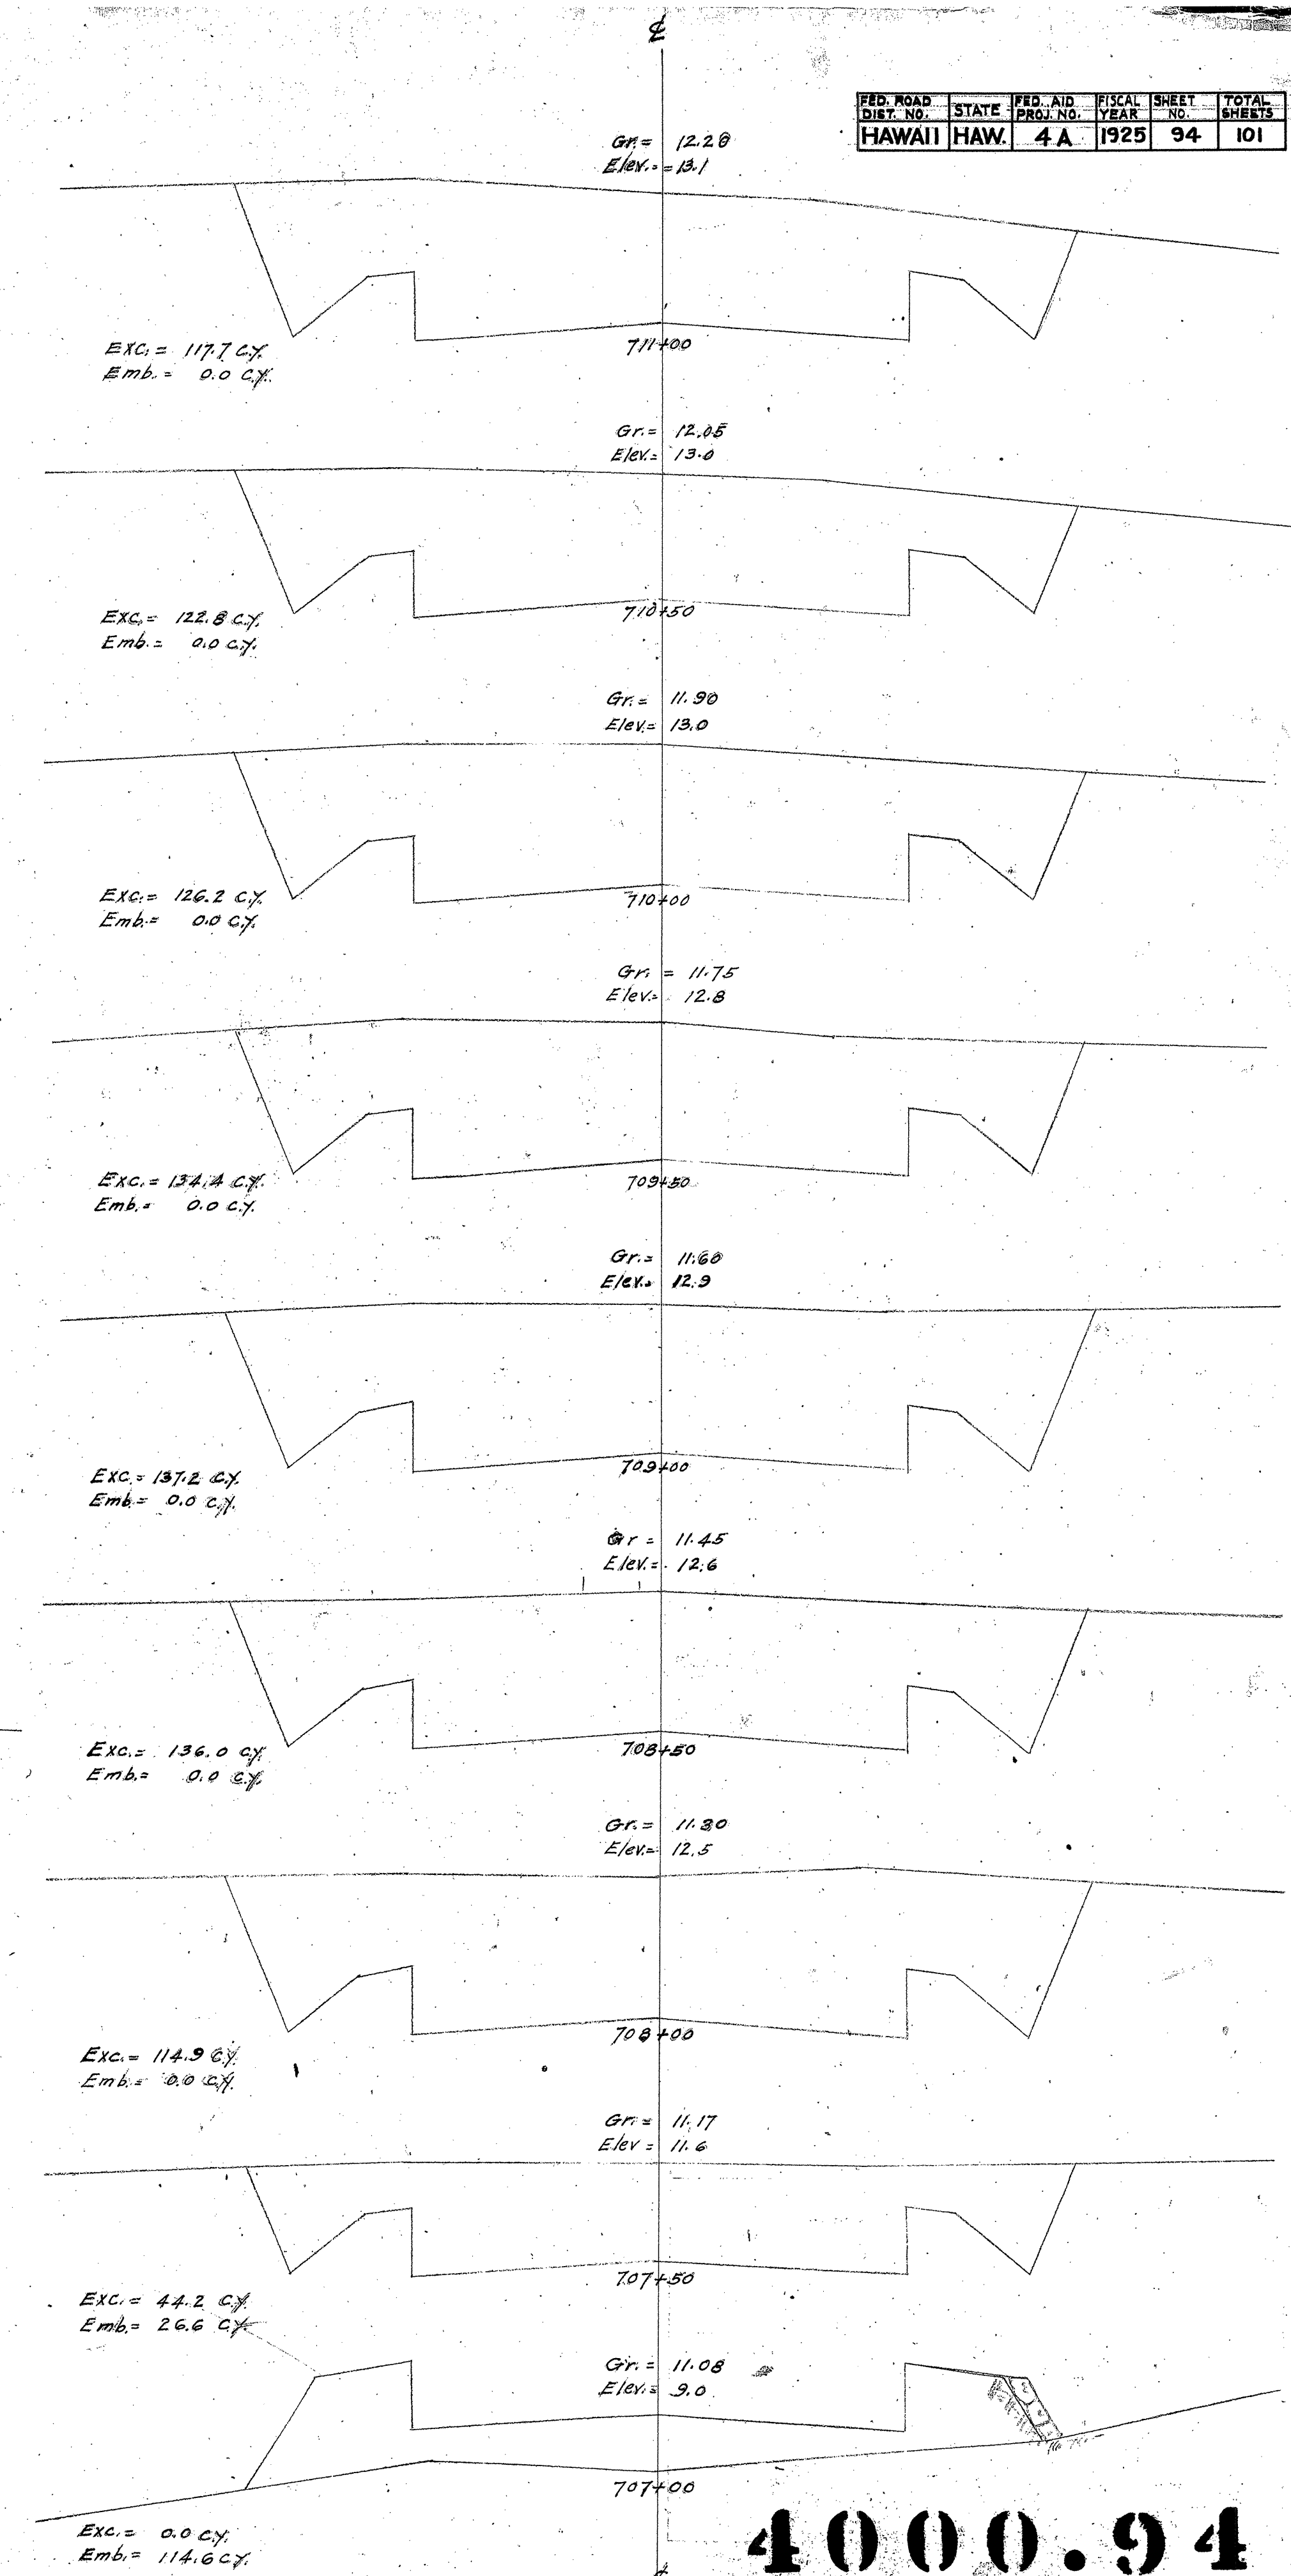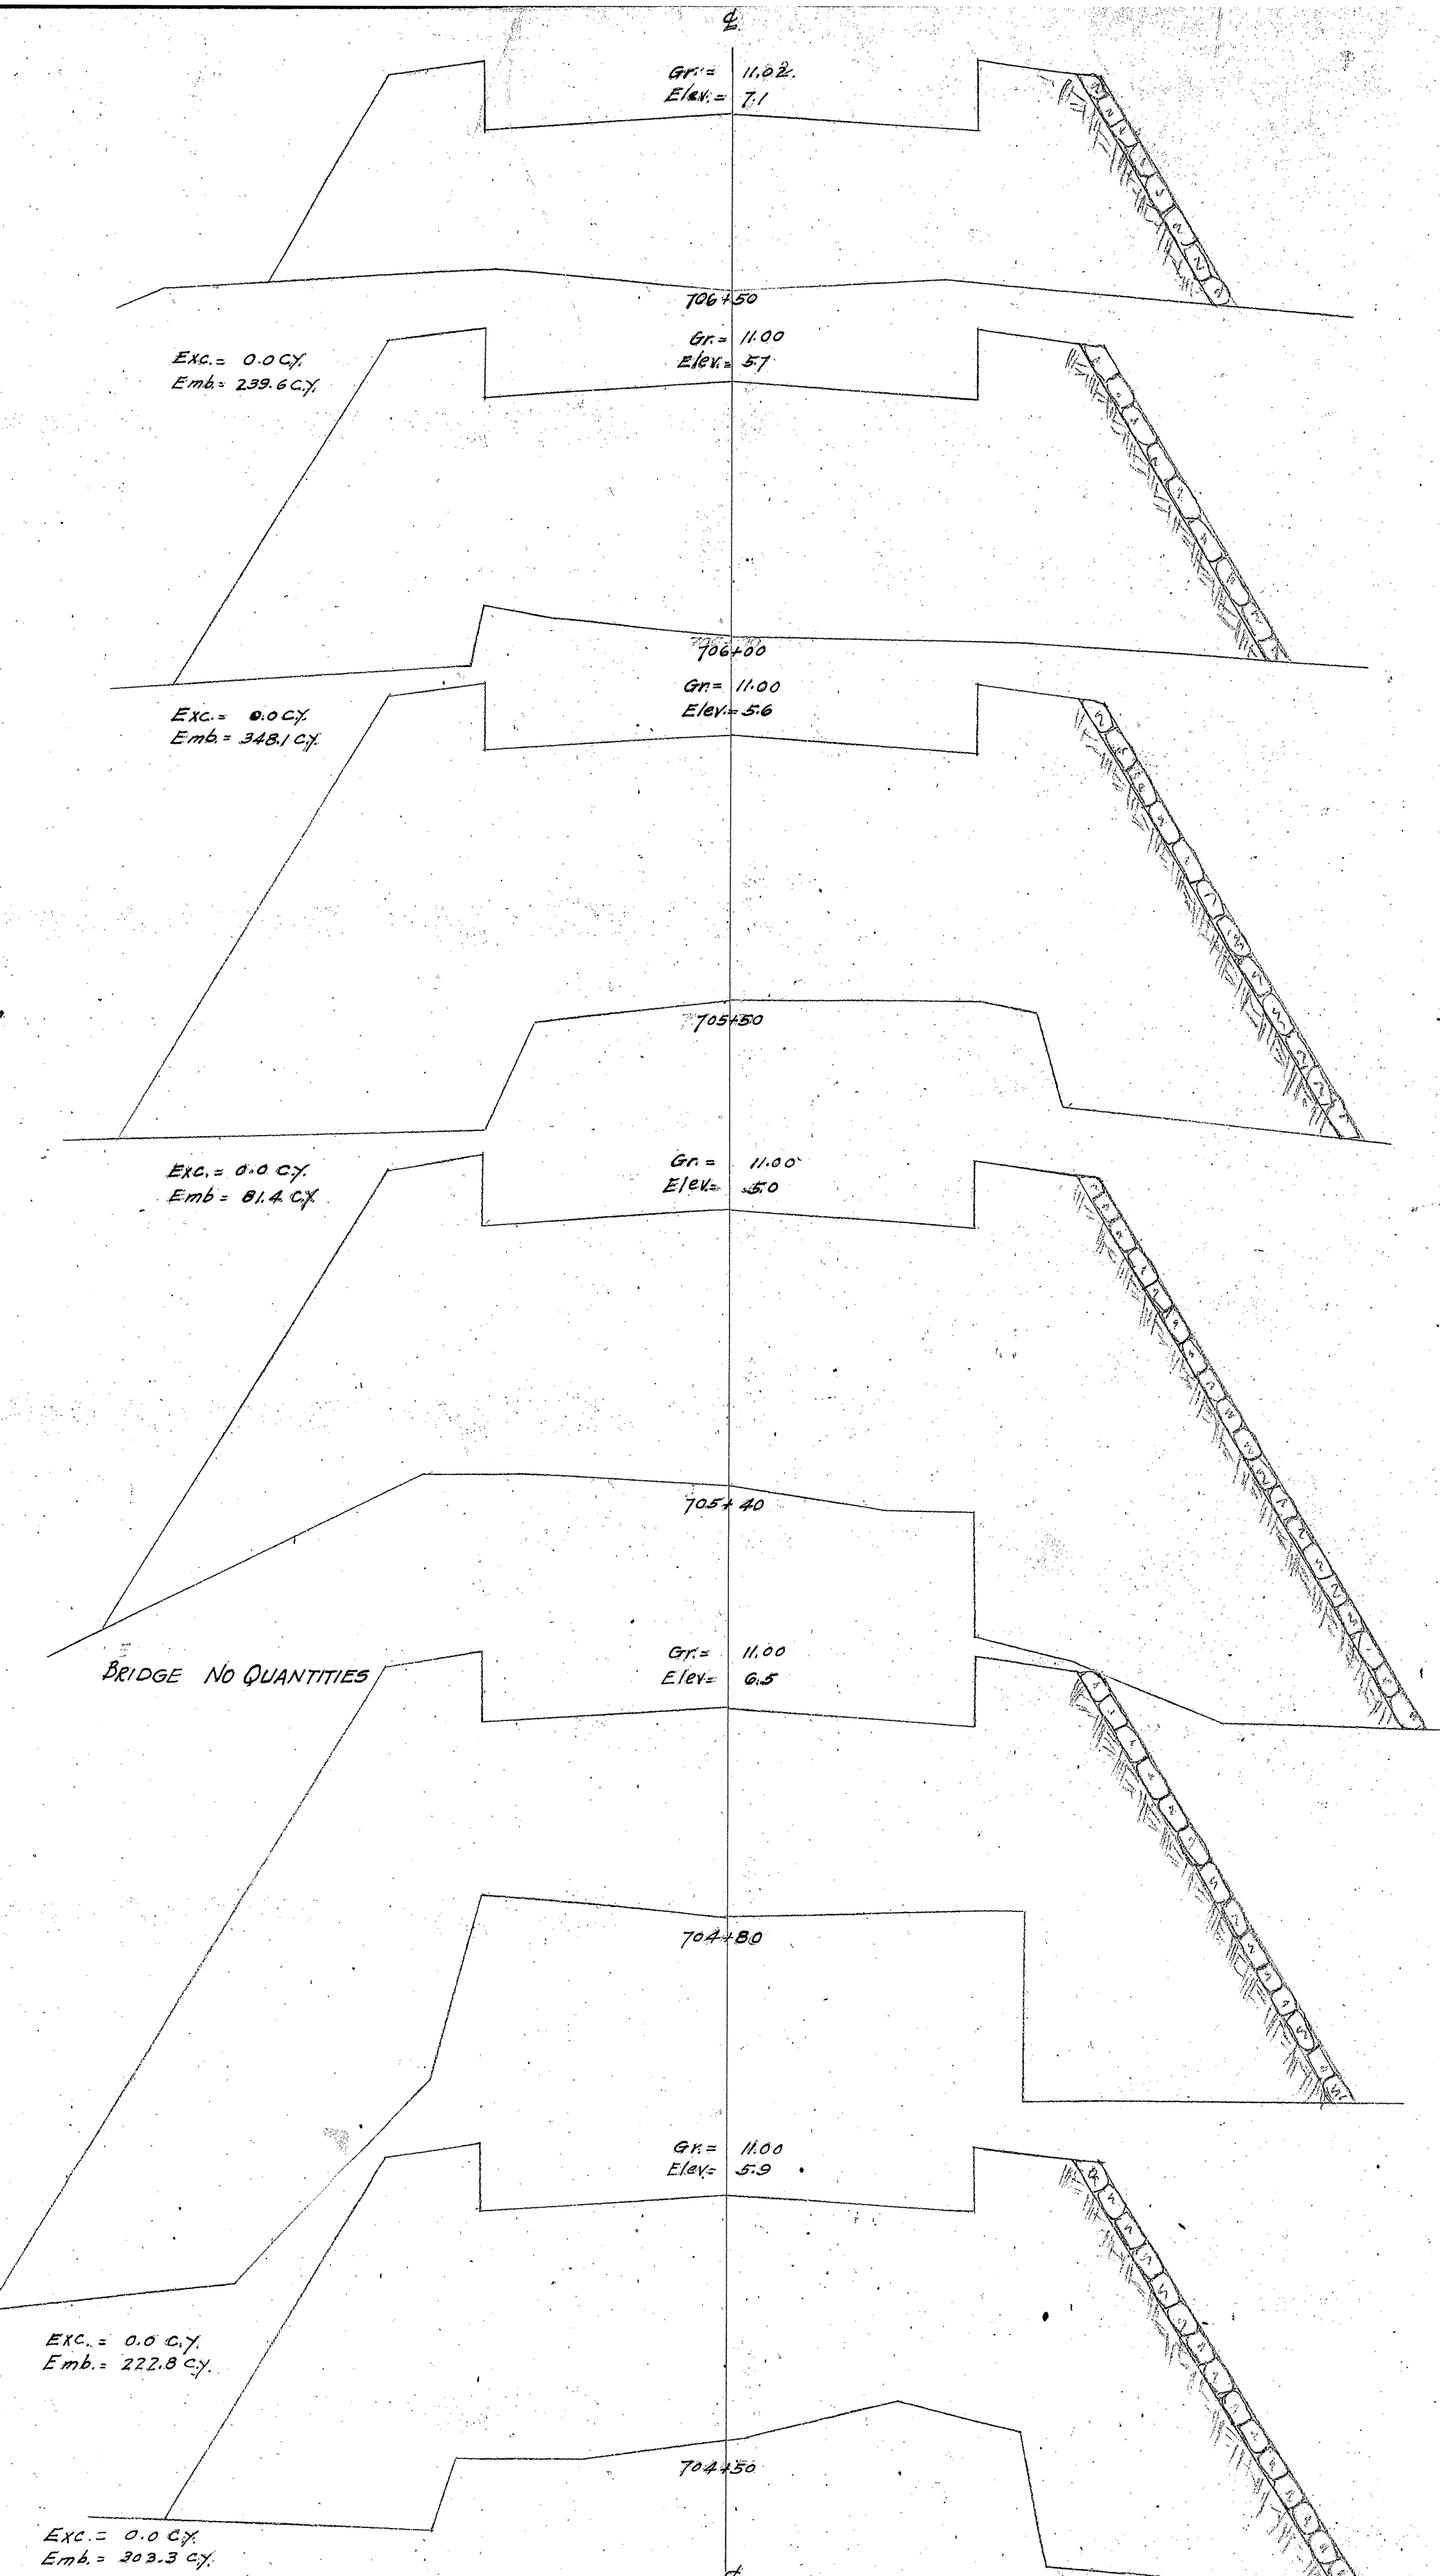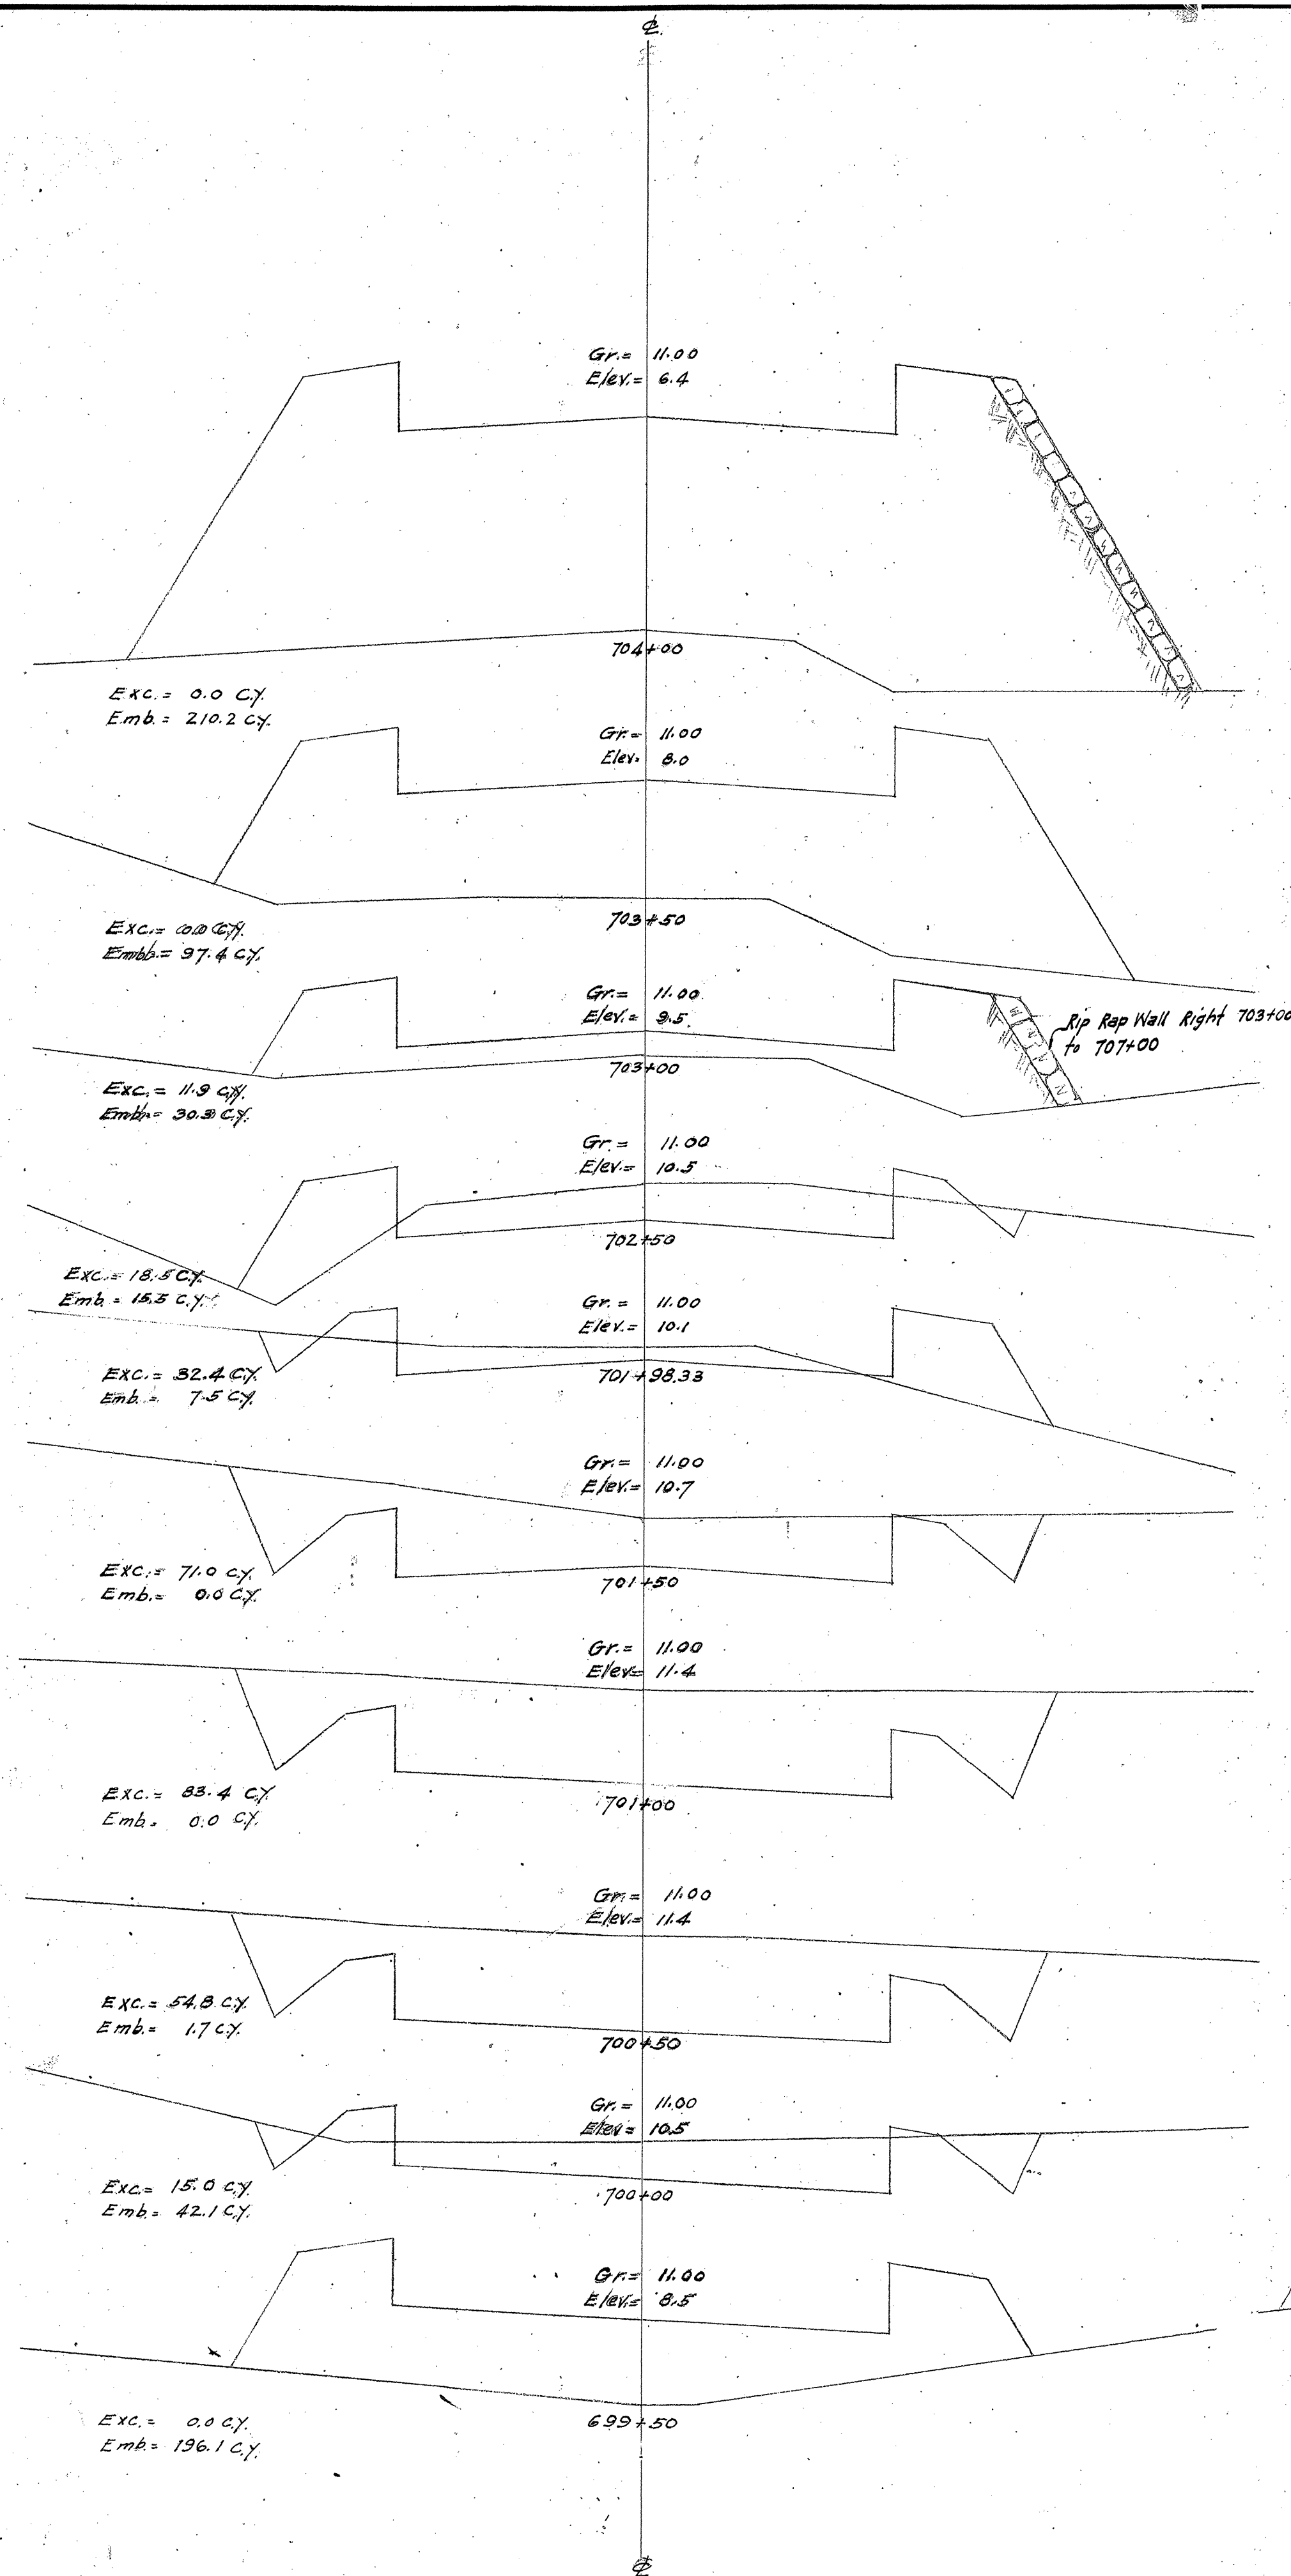




4000.94

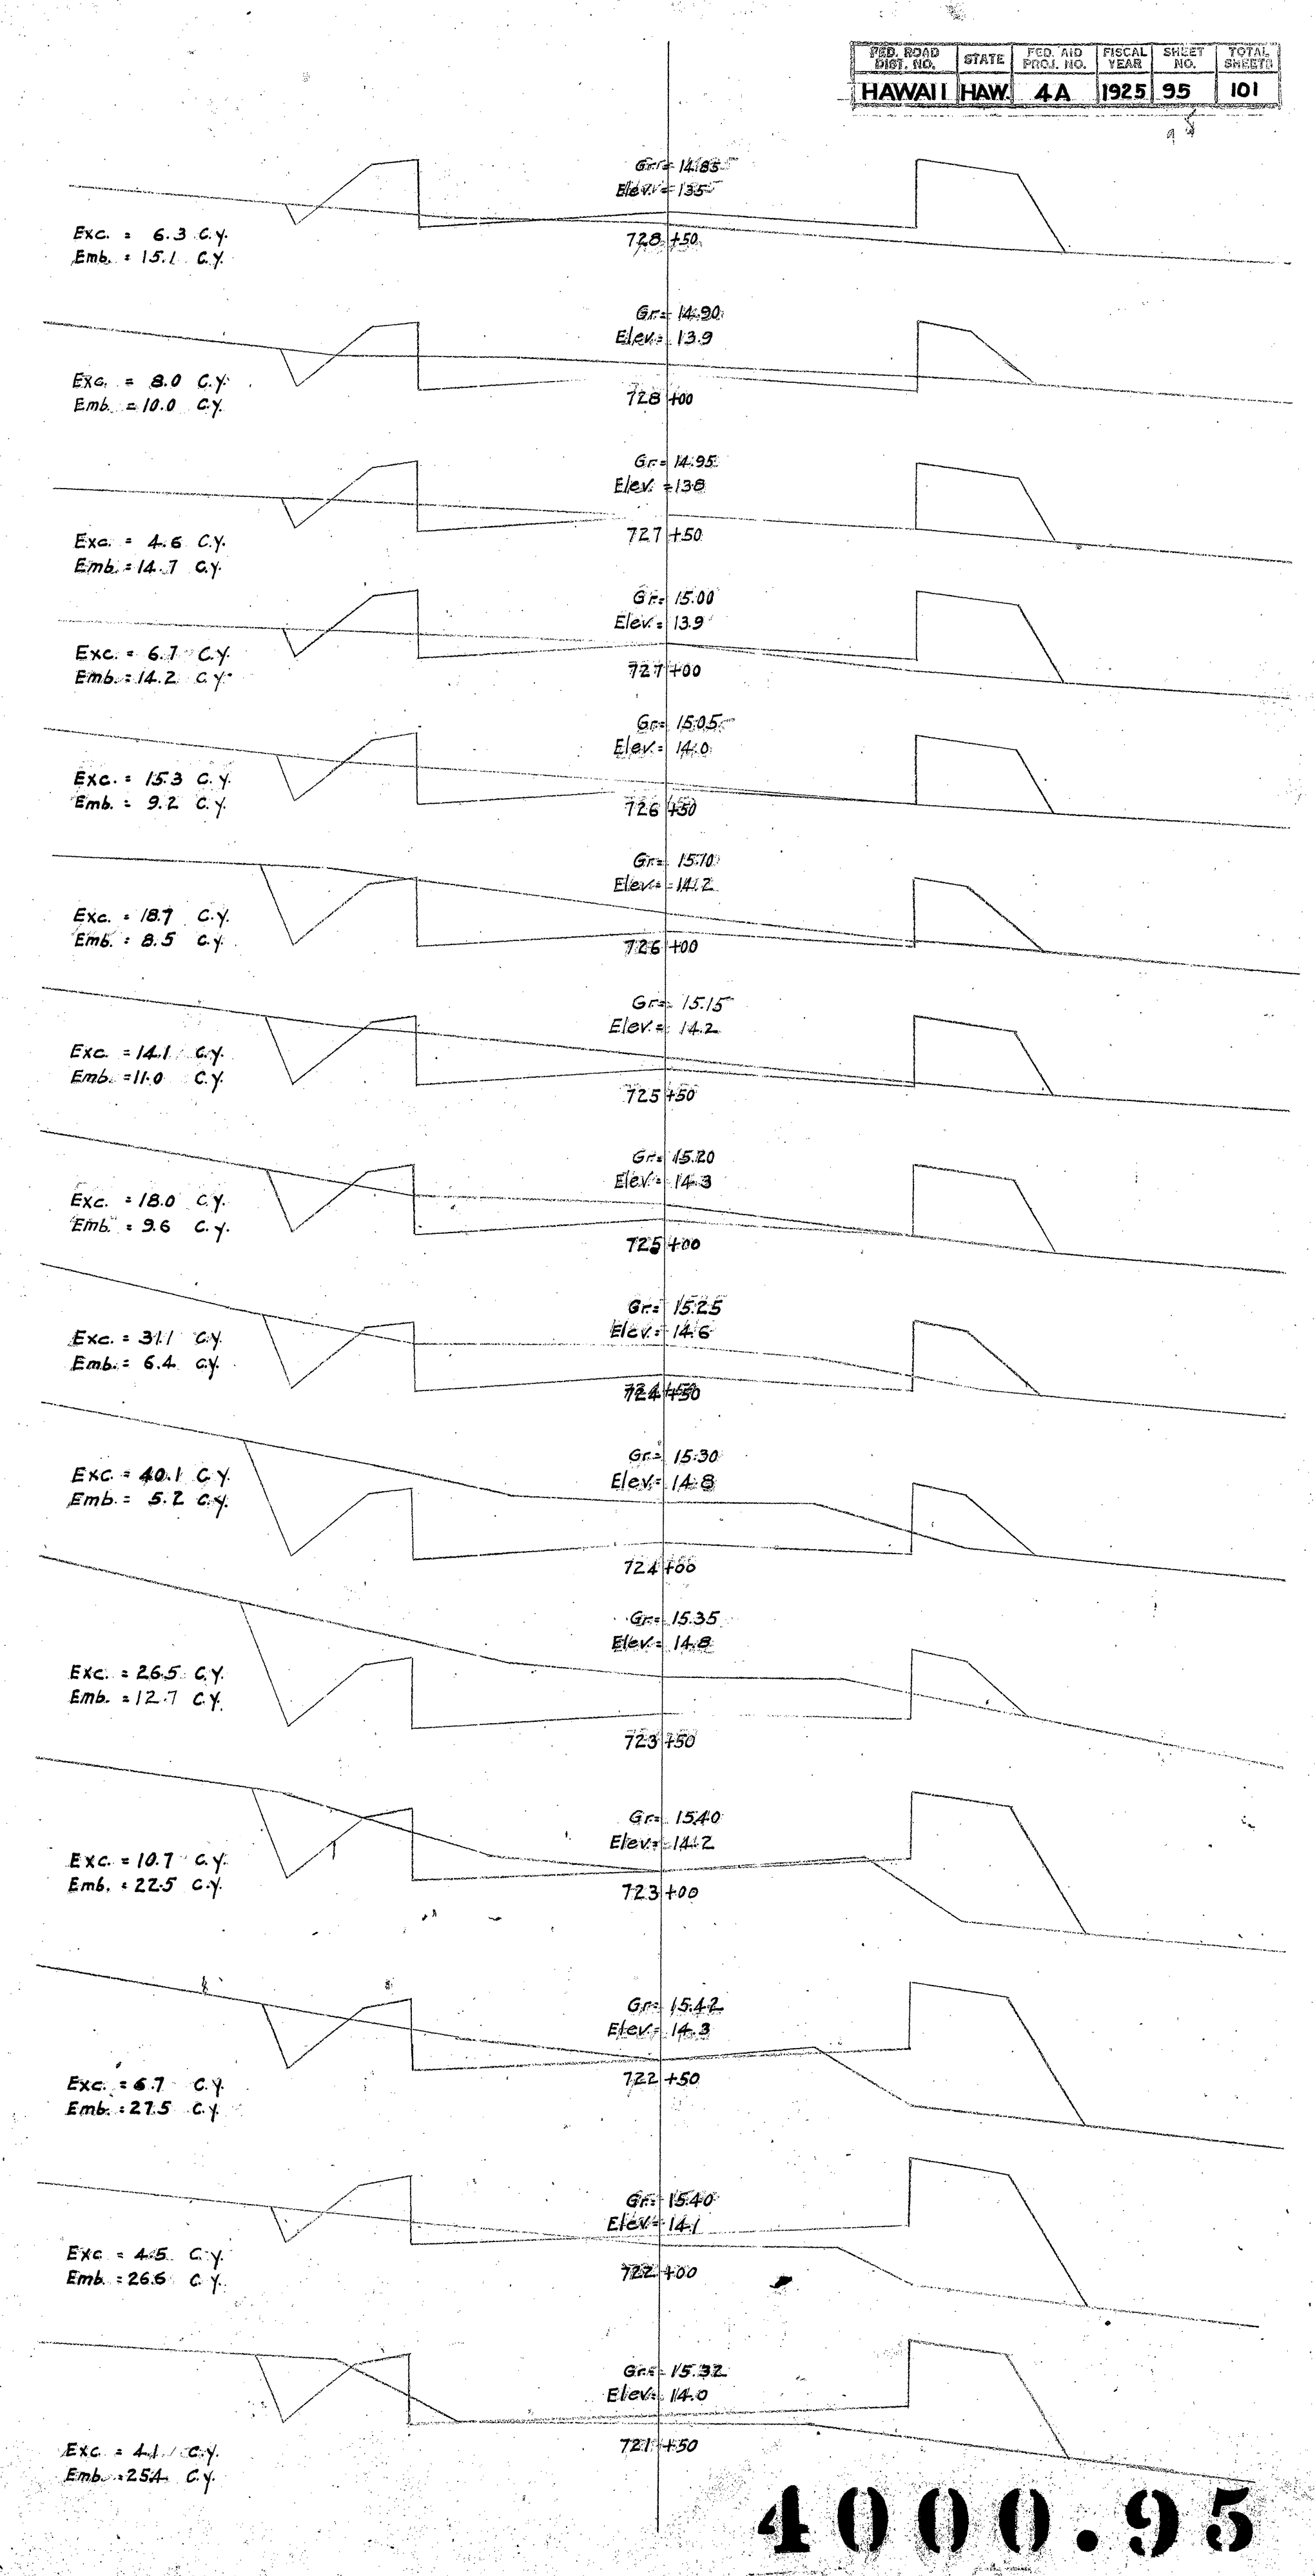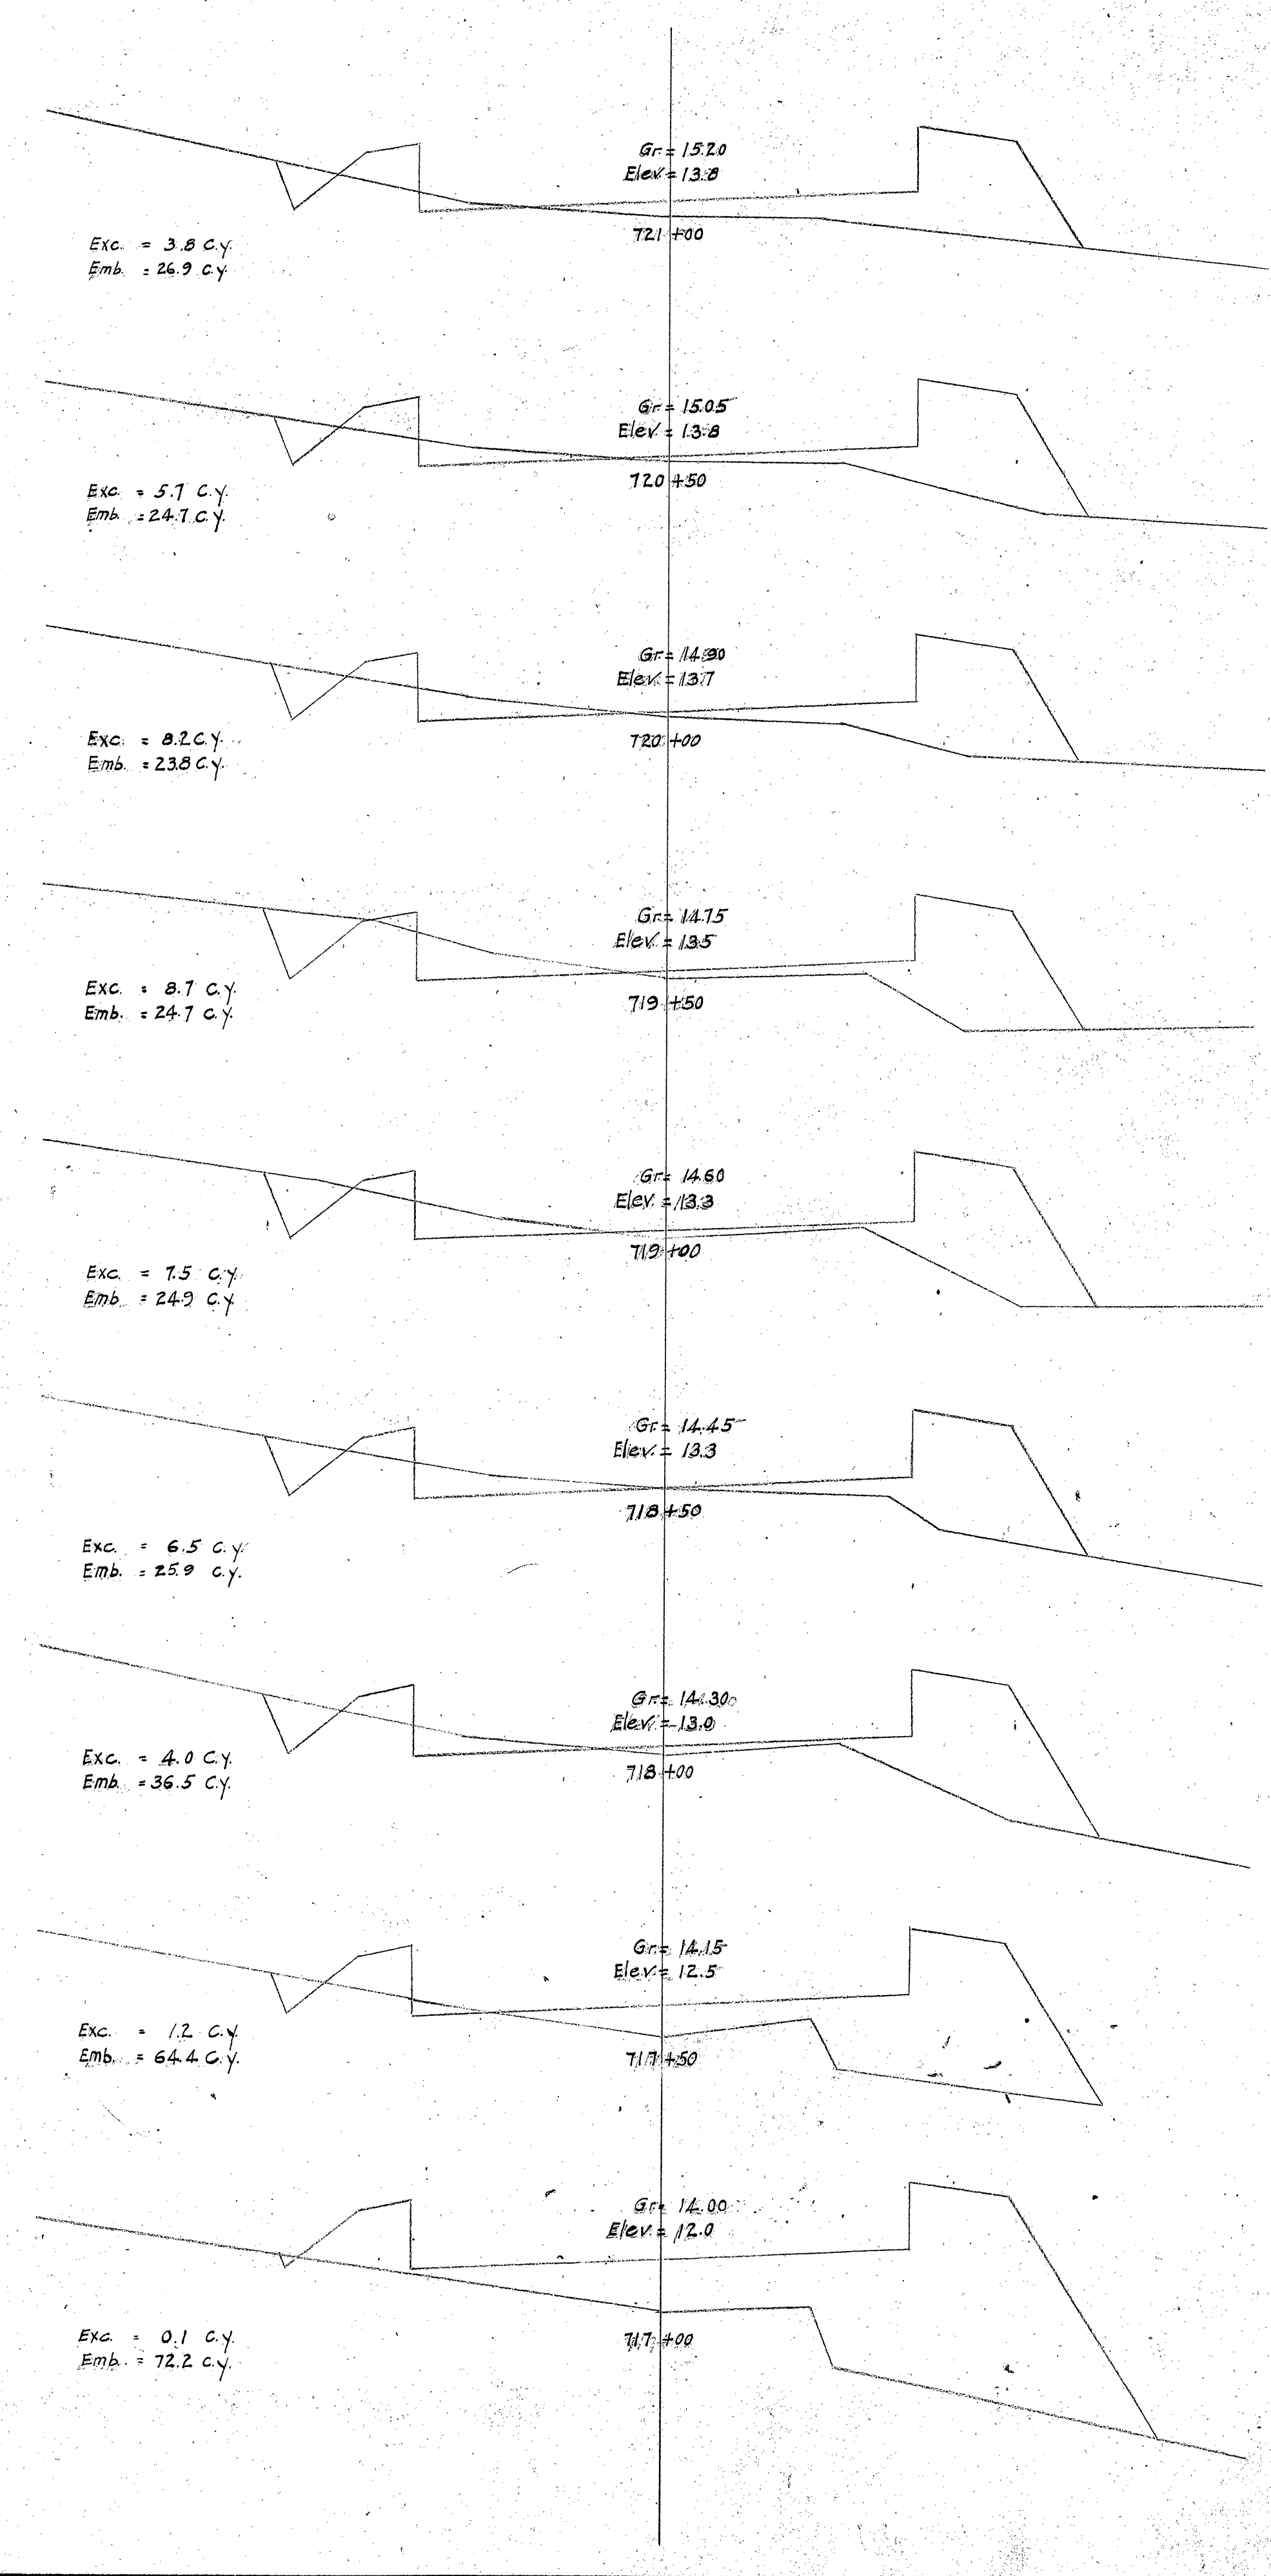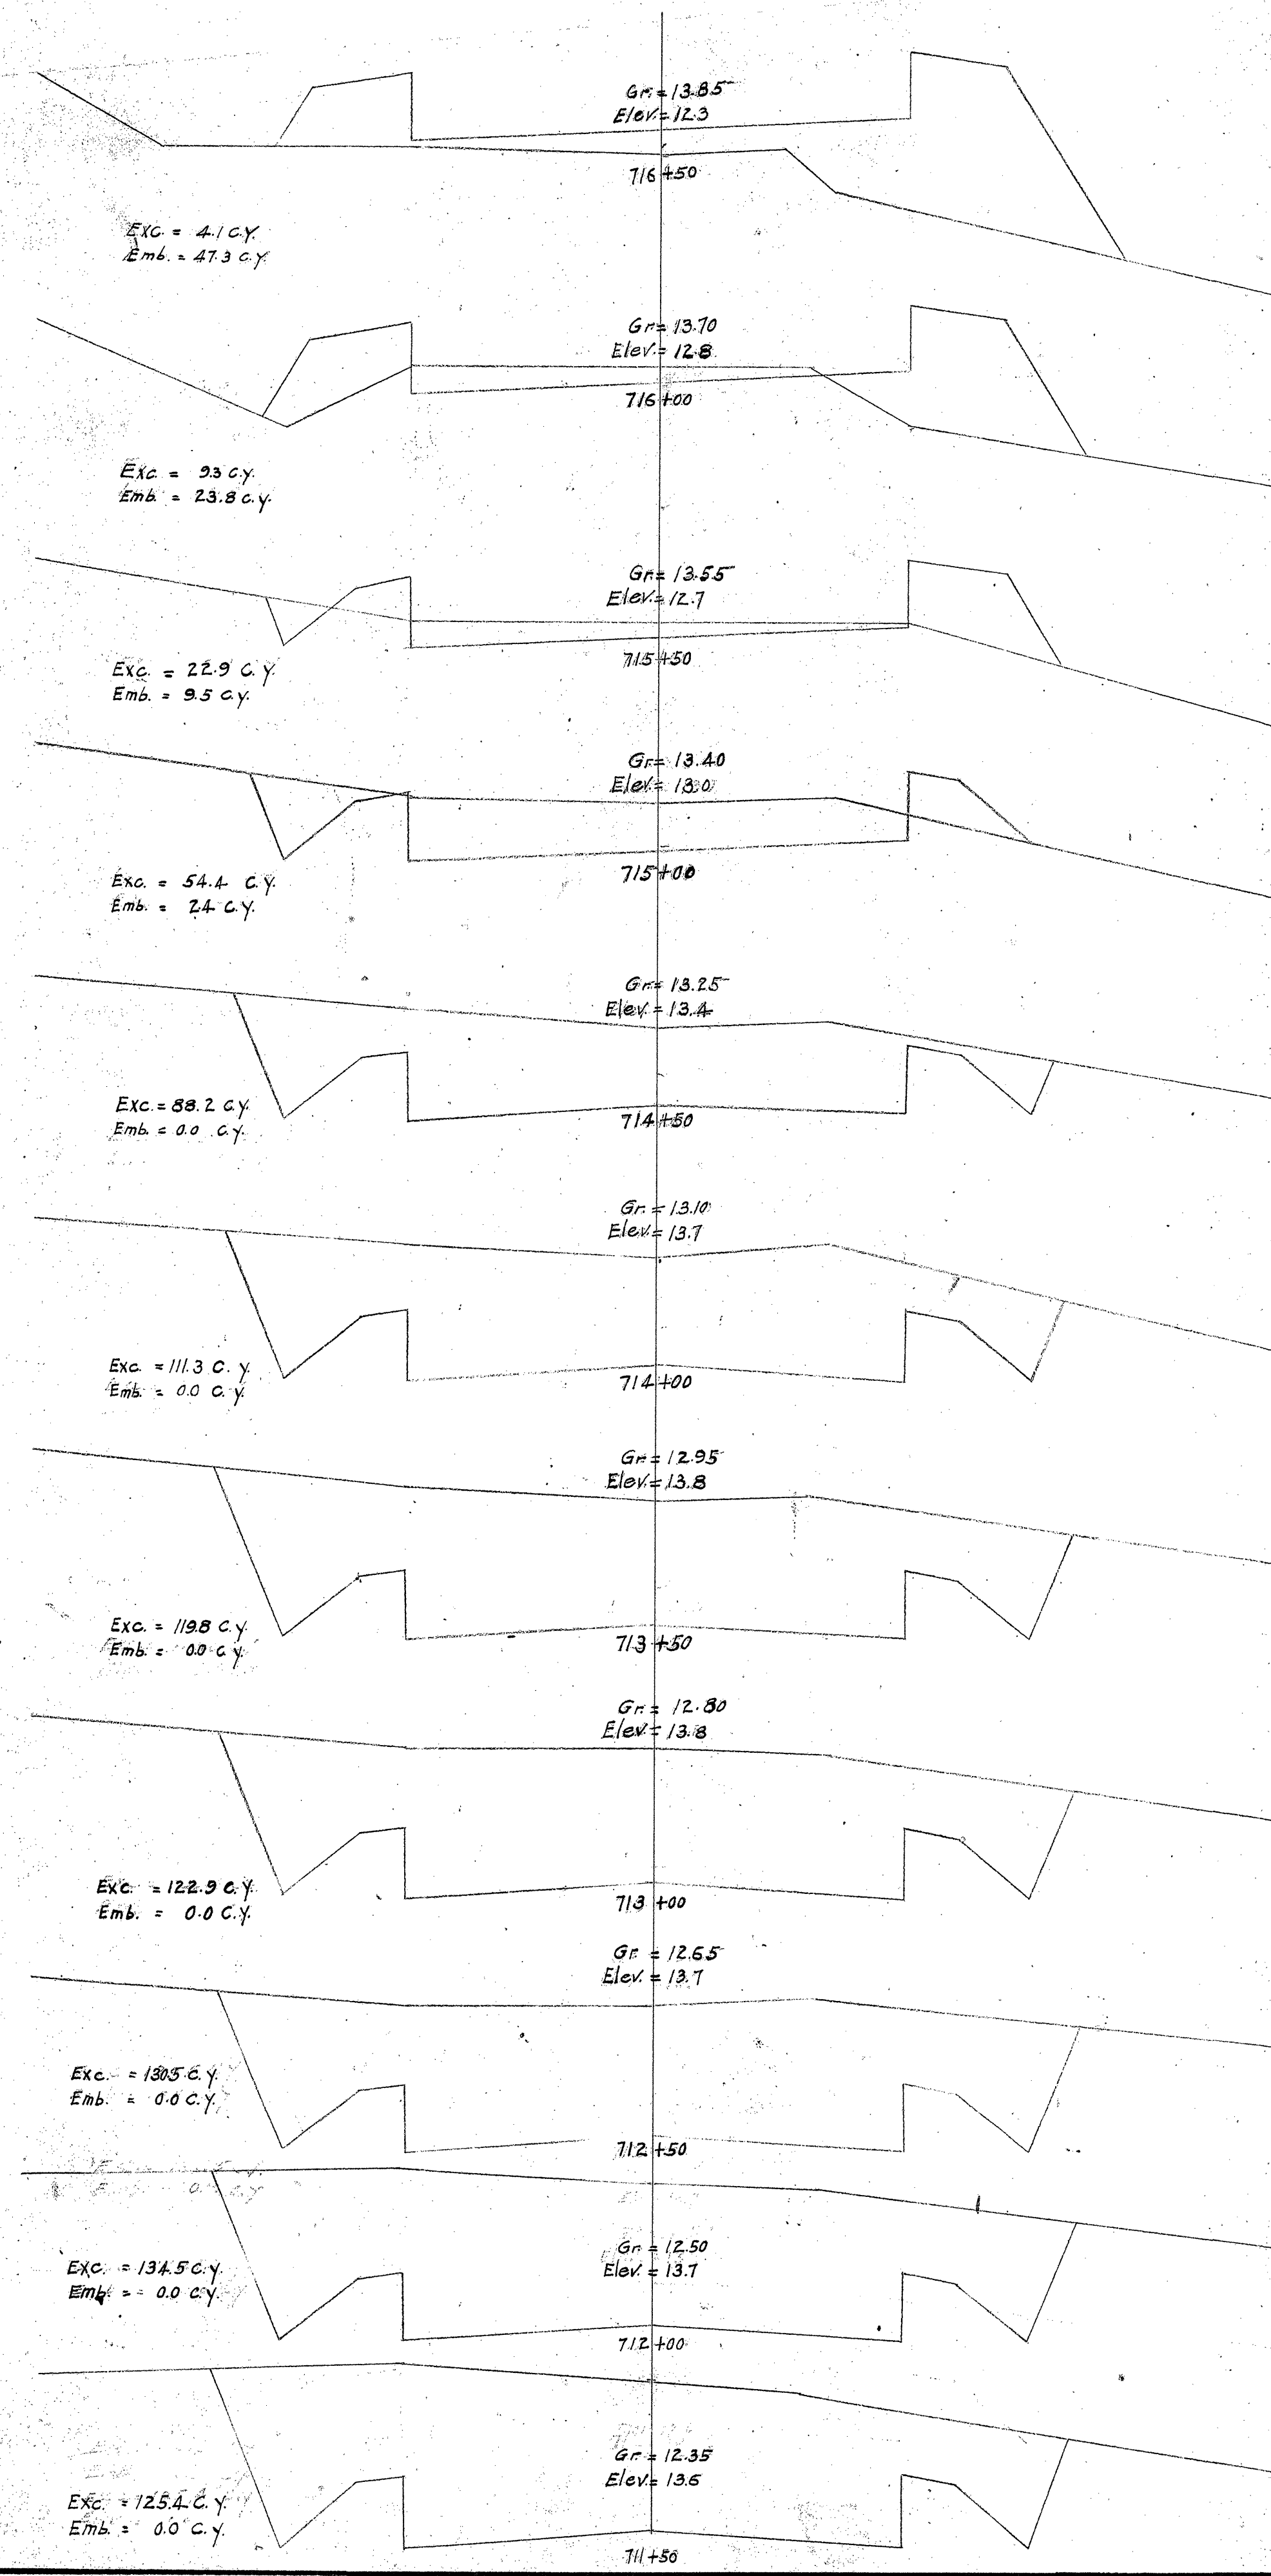


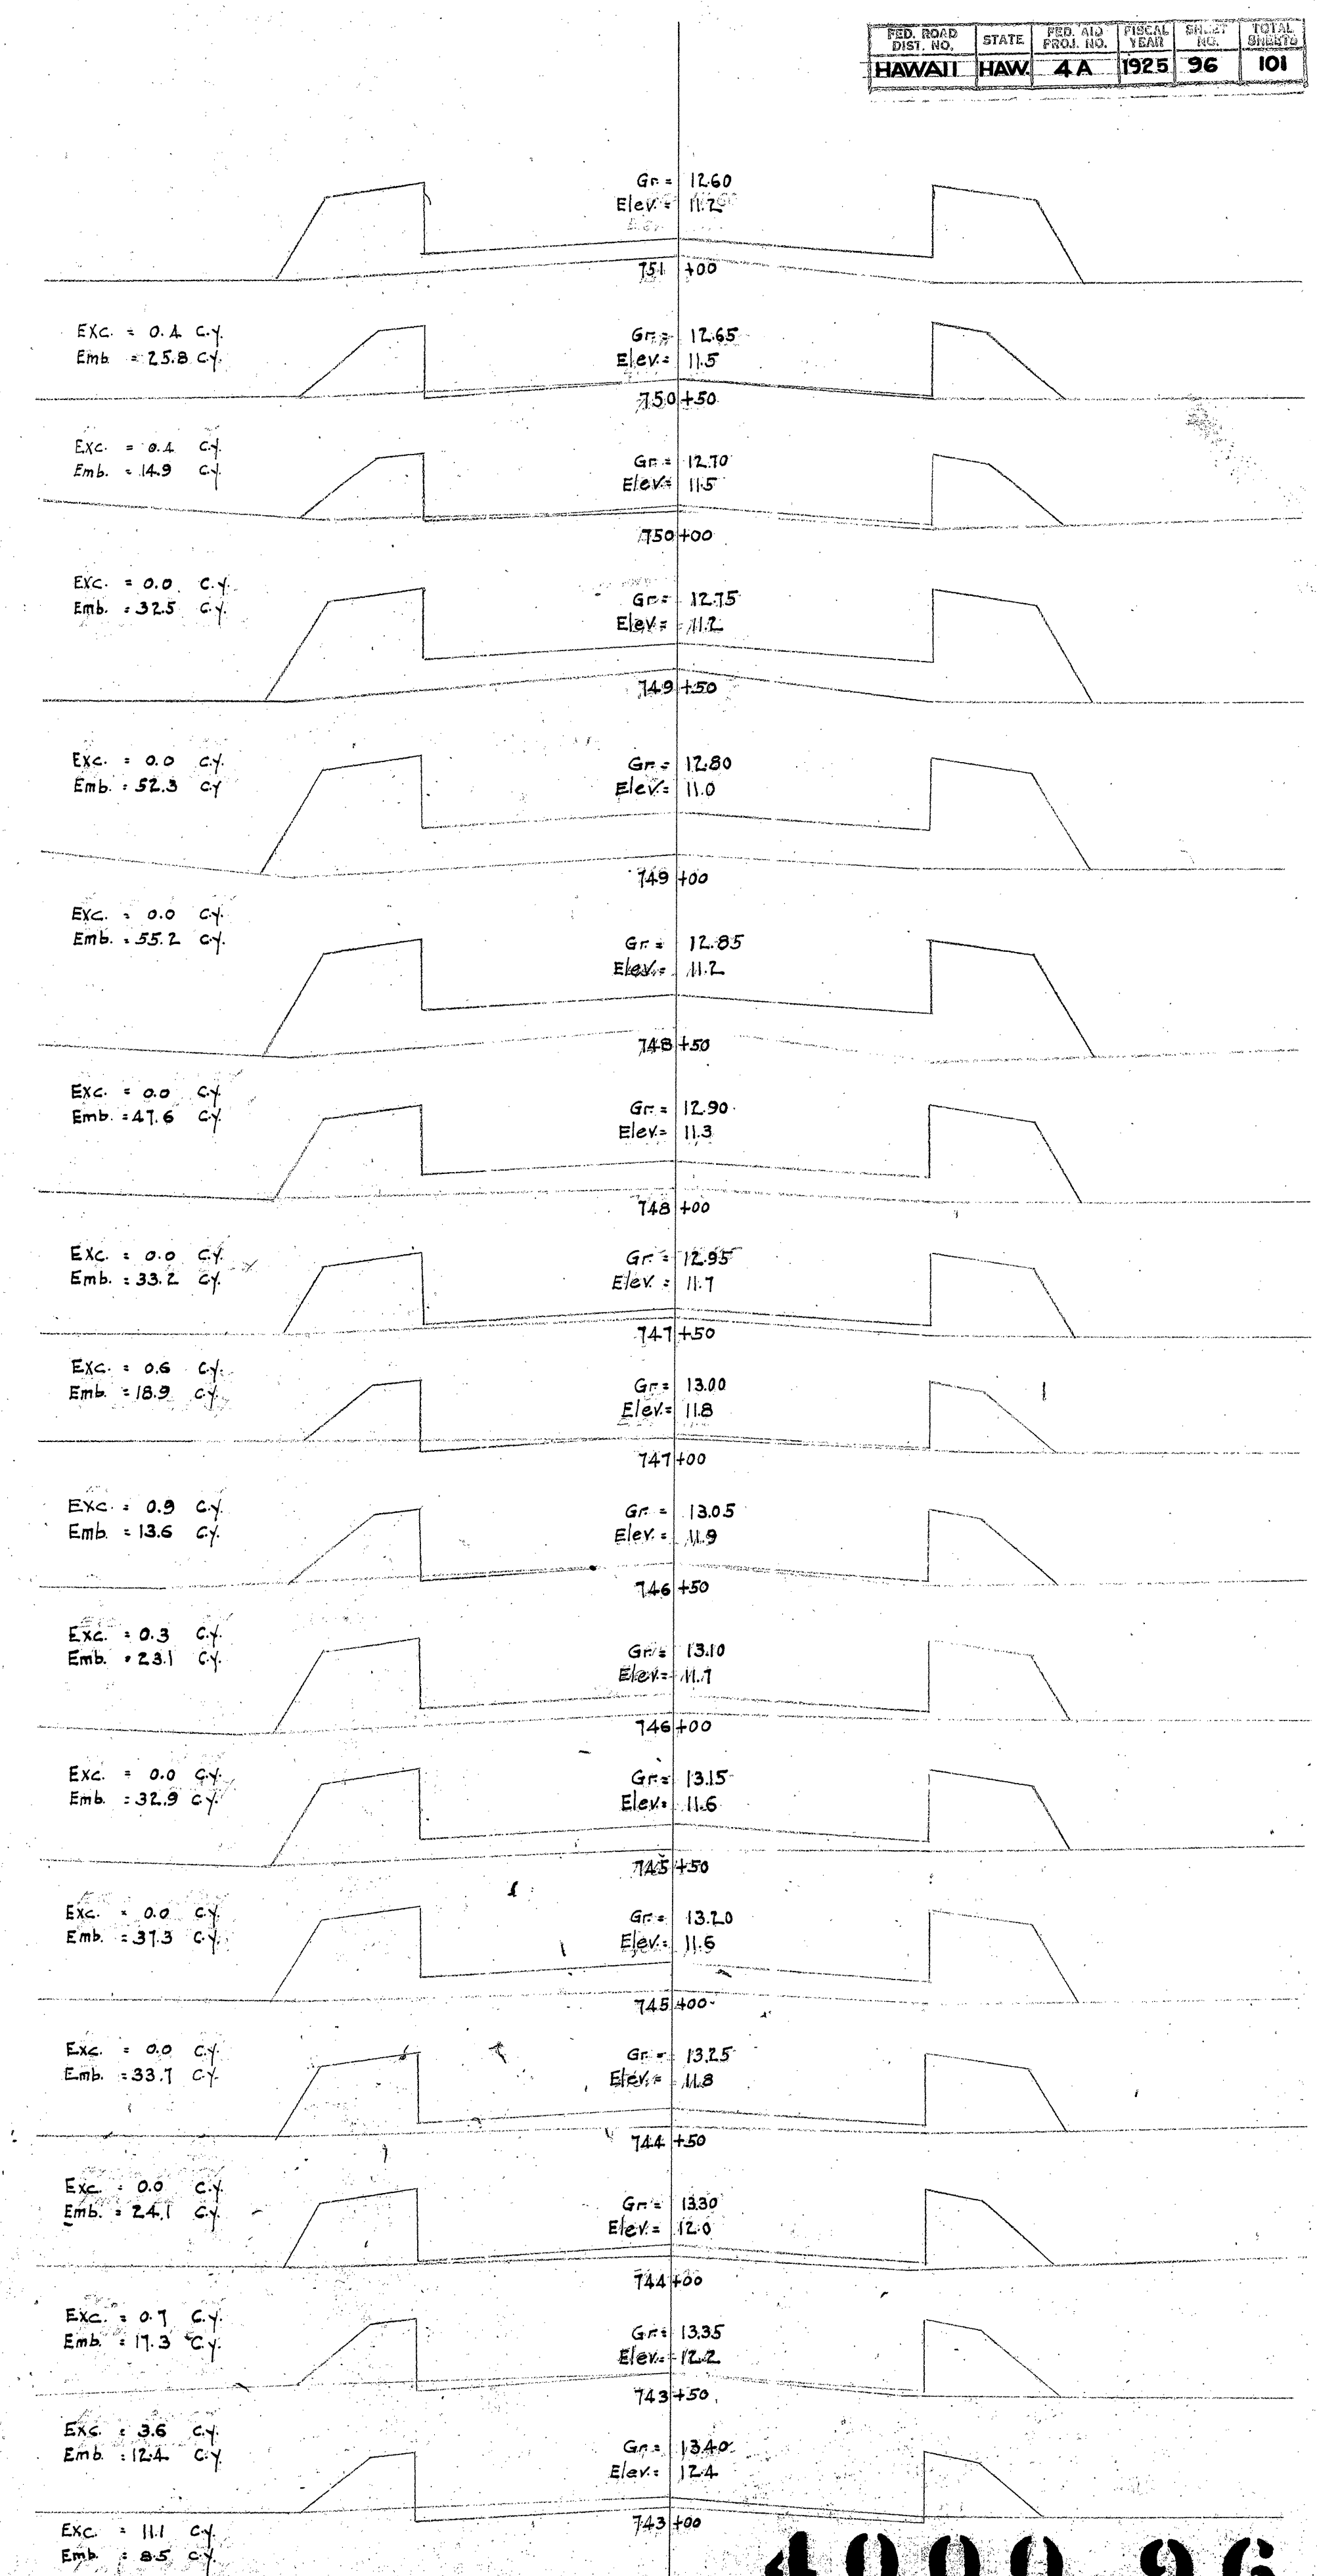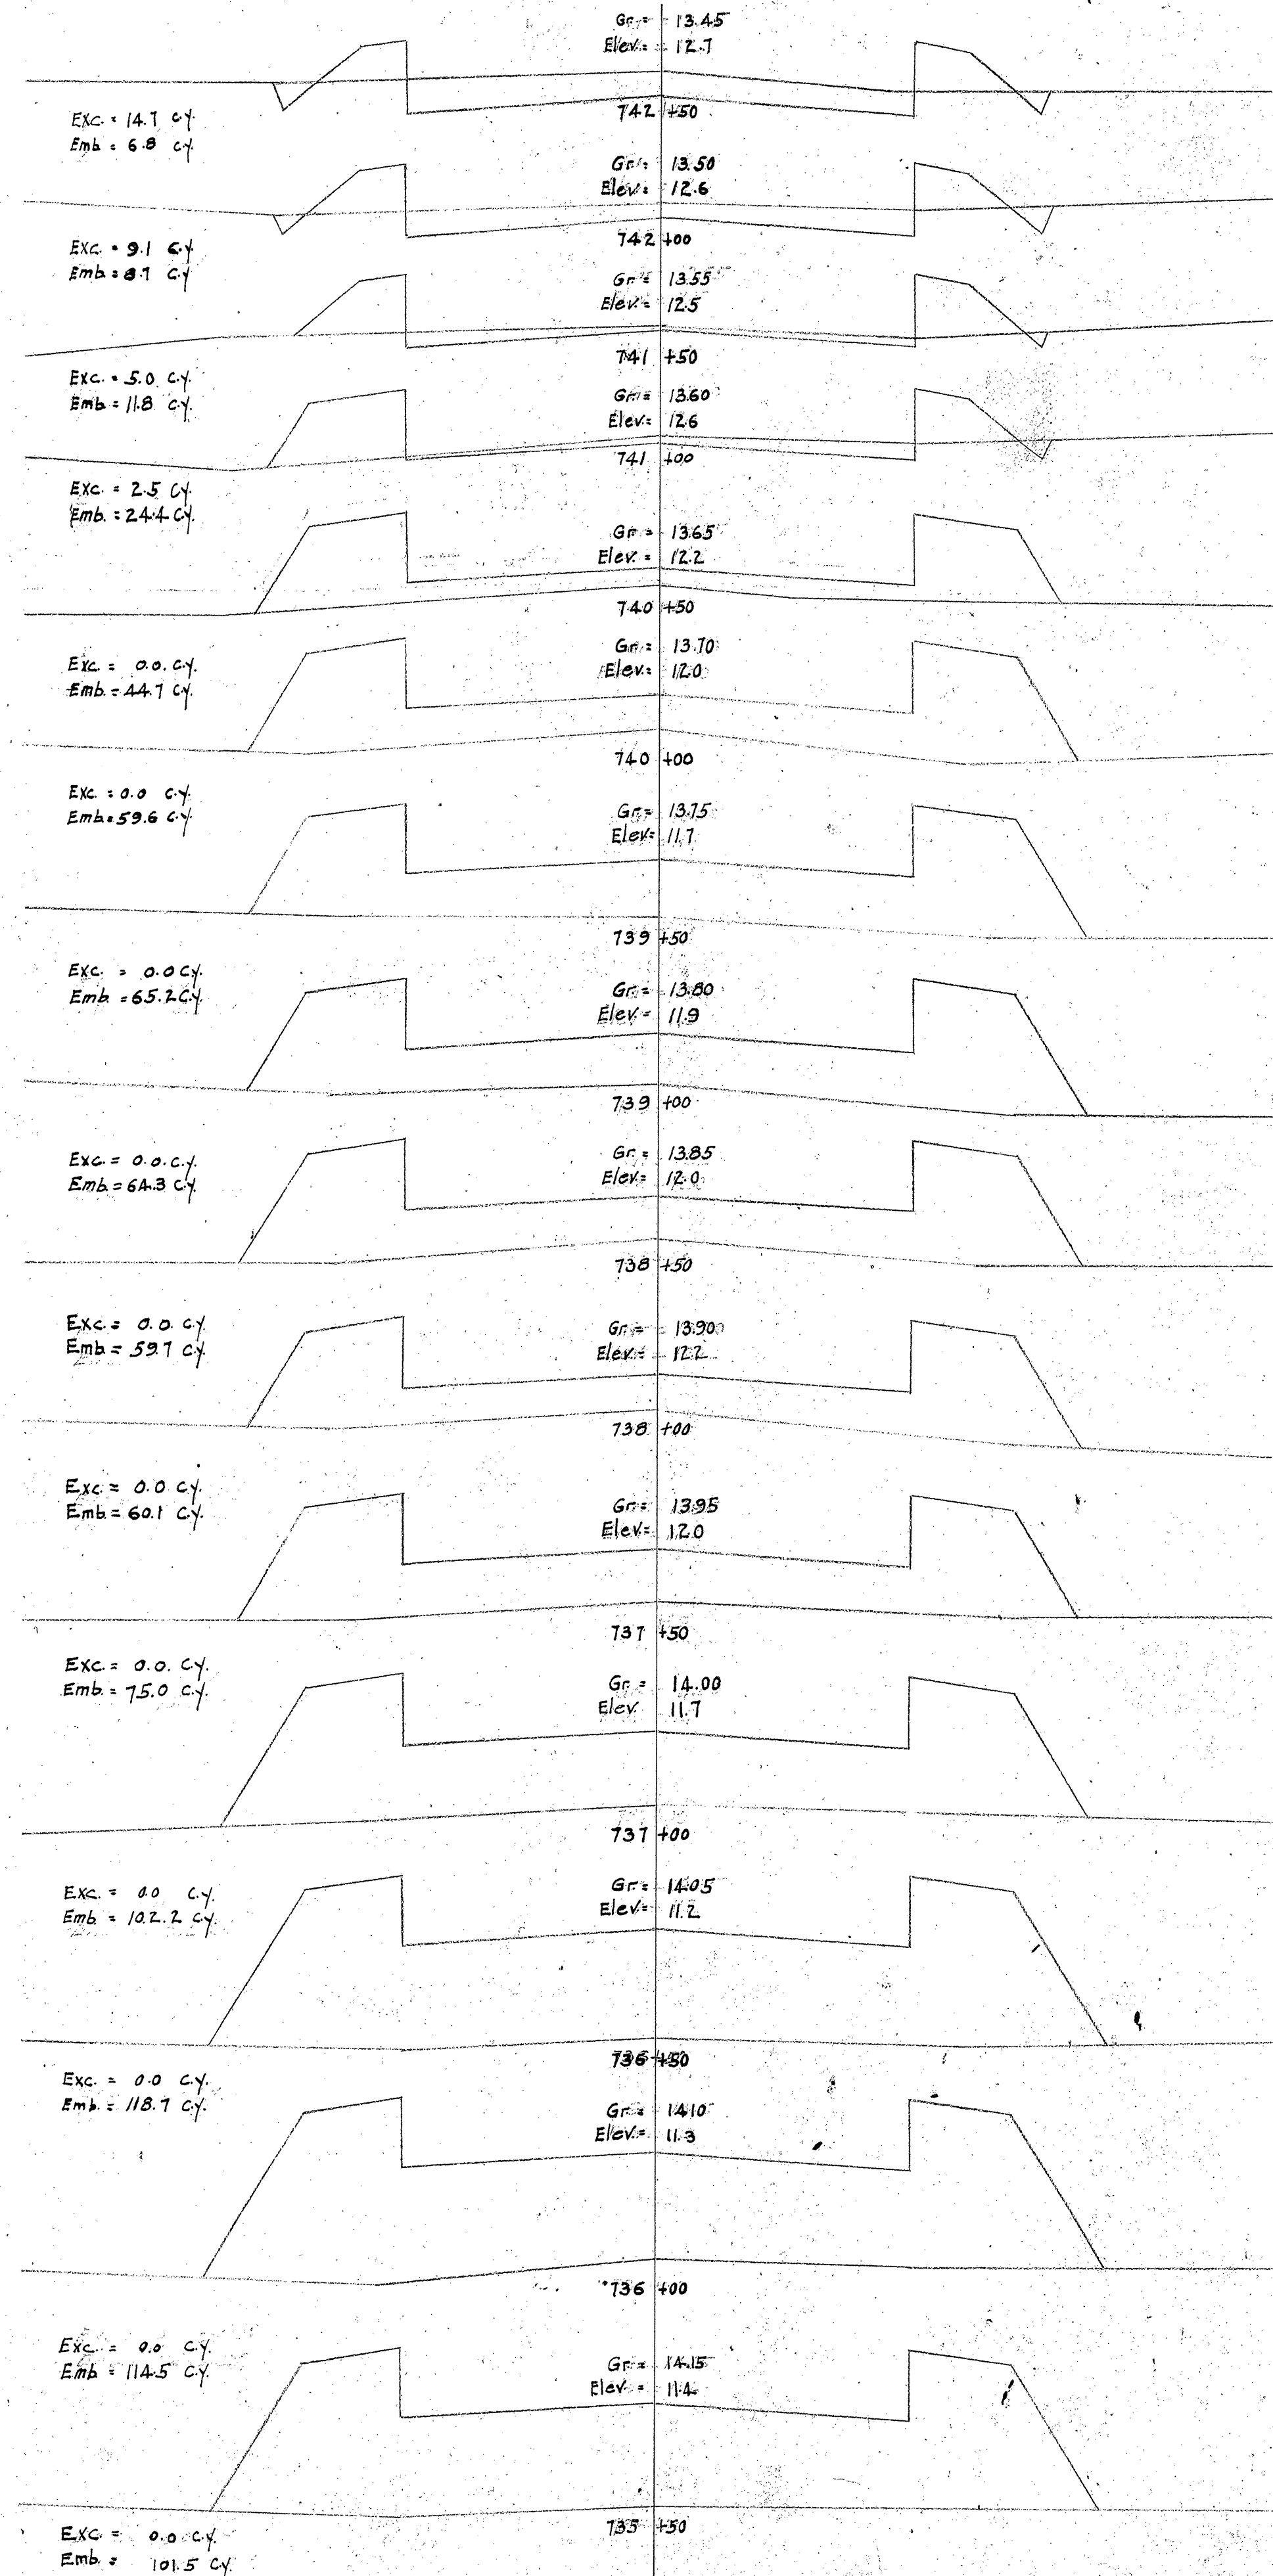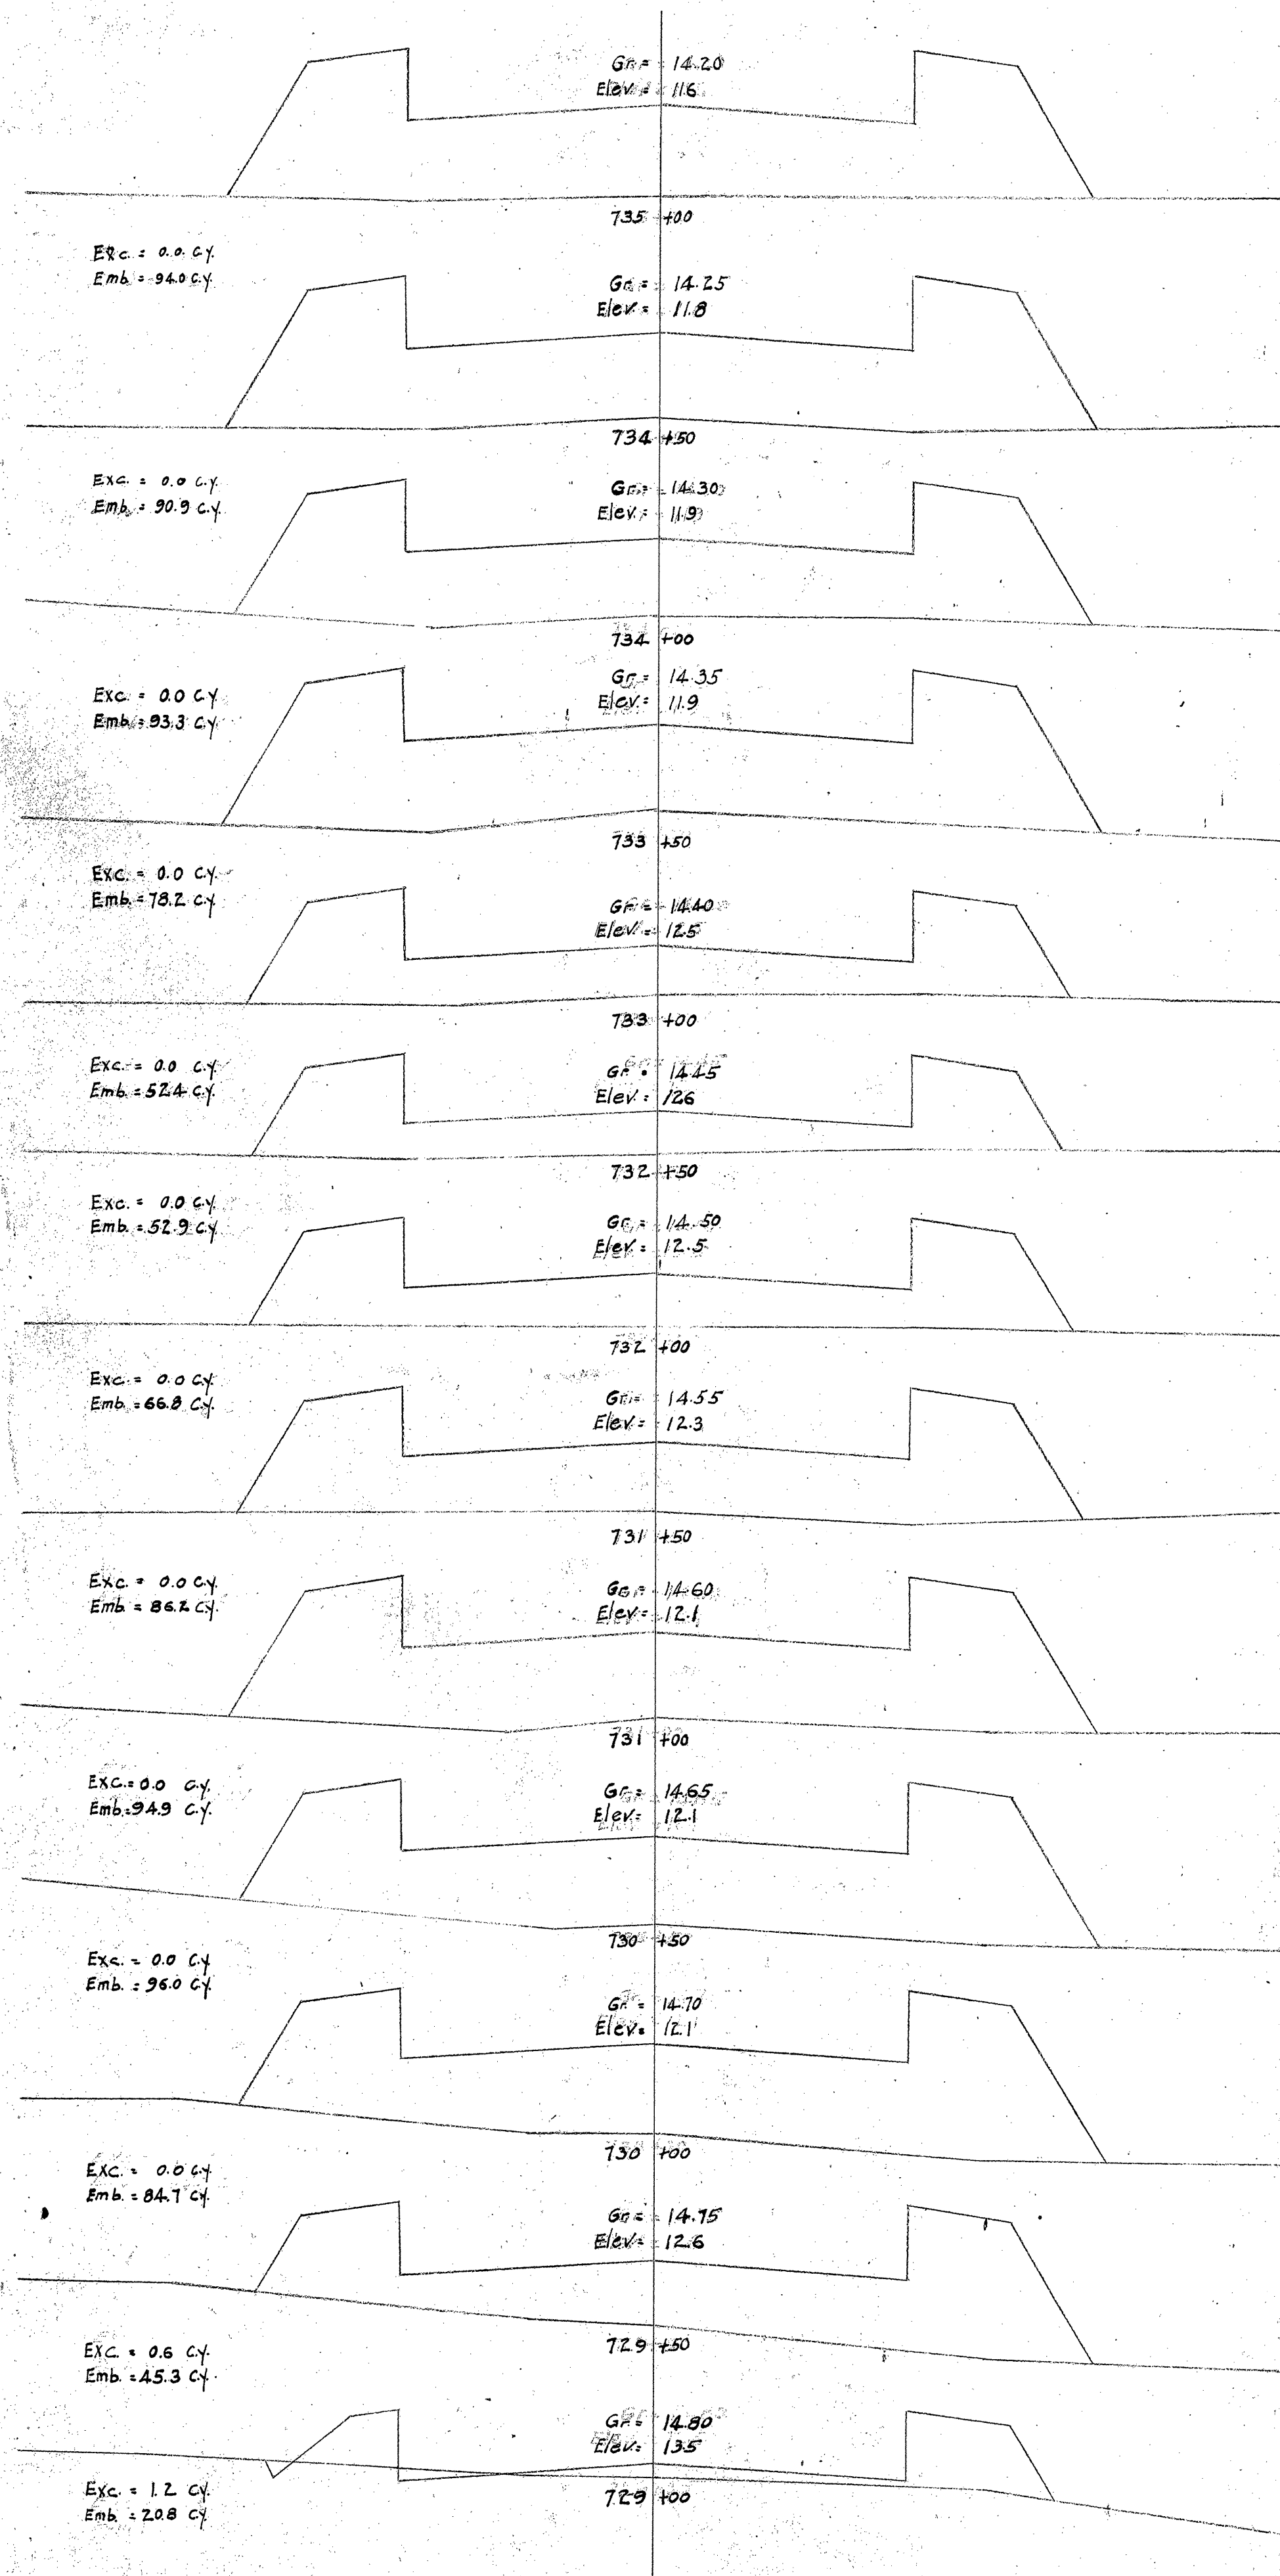




FED. ROAD DIST. NO.	STATE	FED. AID PROJ. NO.	FISCAL YEAR	SHEET NO.	TOTAL SHEETS
HAWAII	HAW	4A	1925	96	101

4000.96

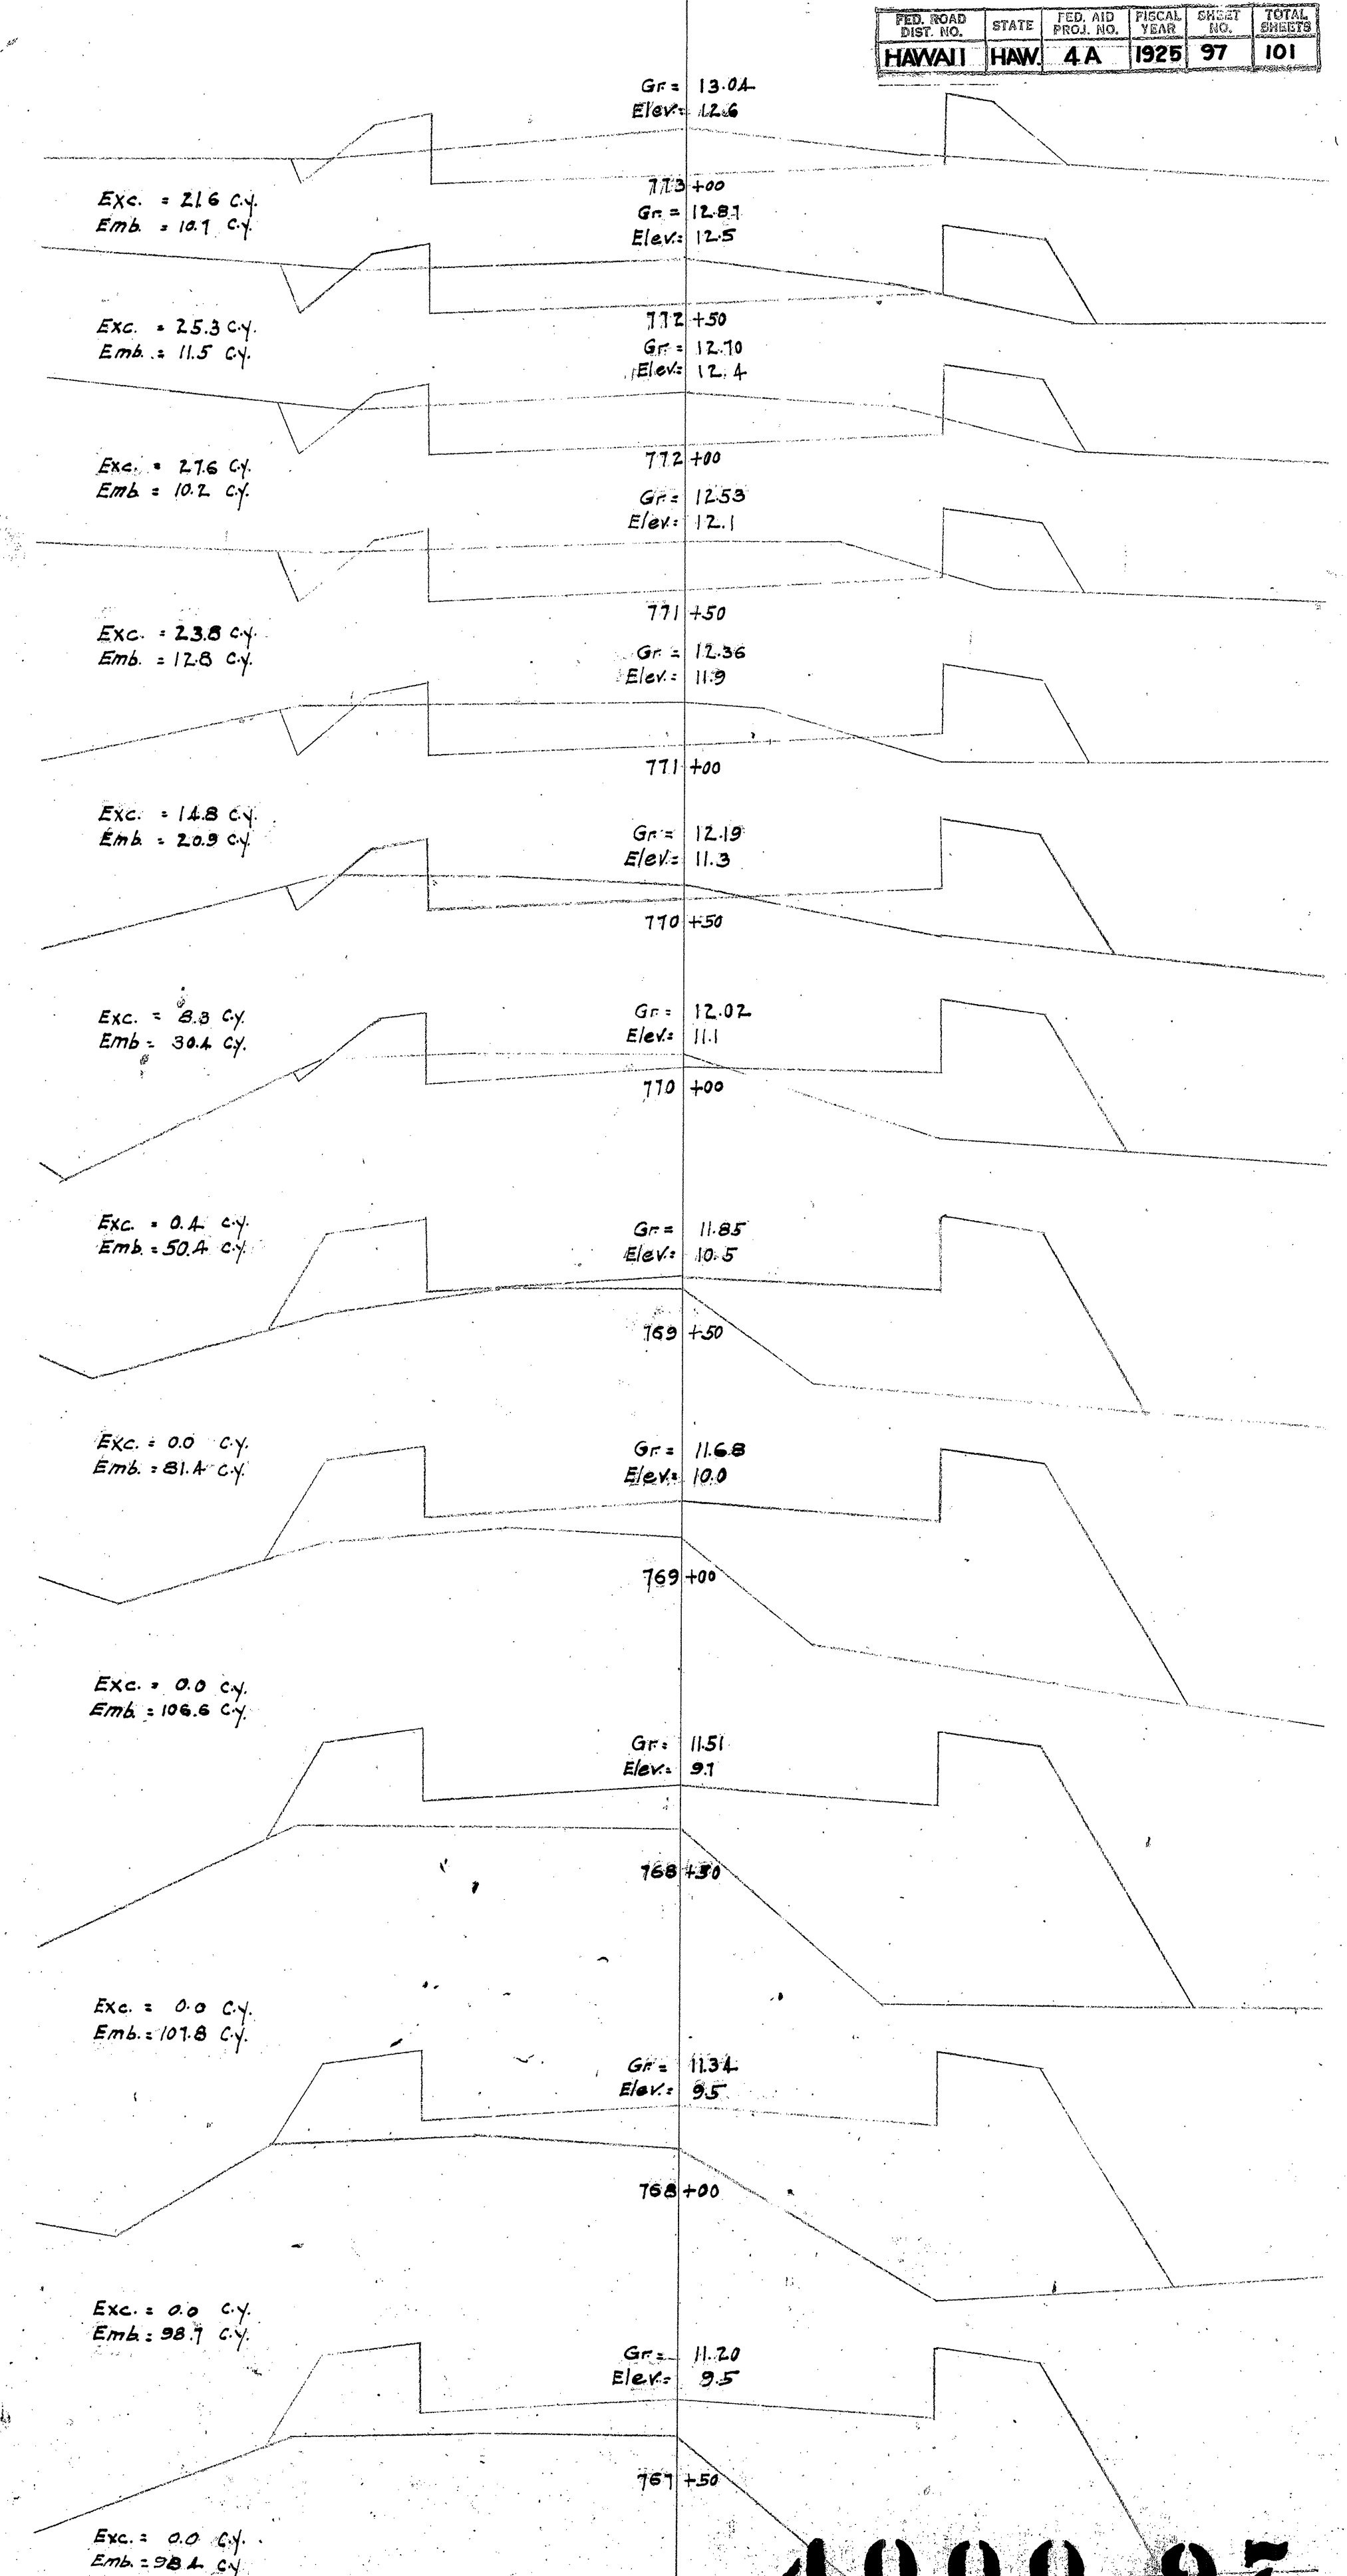
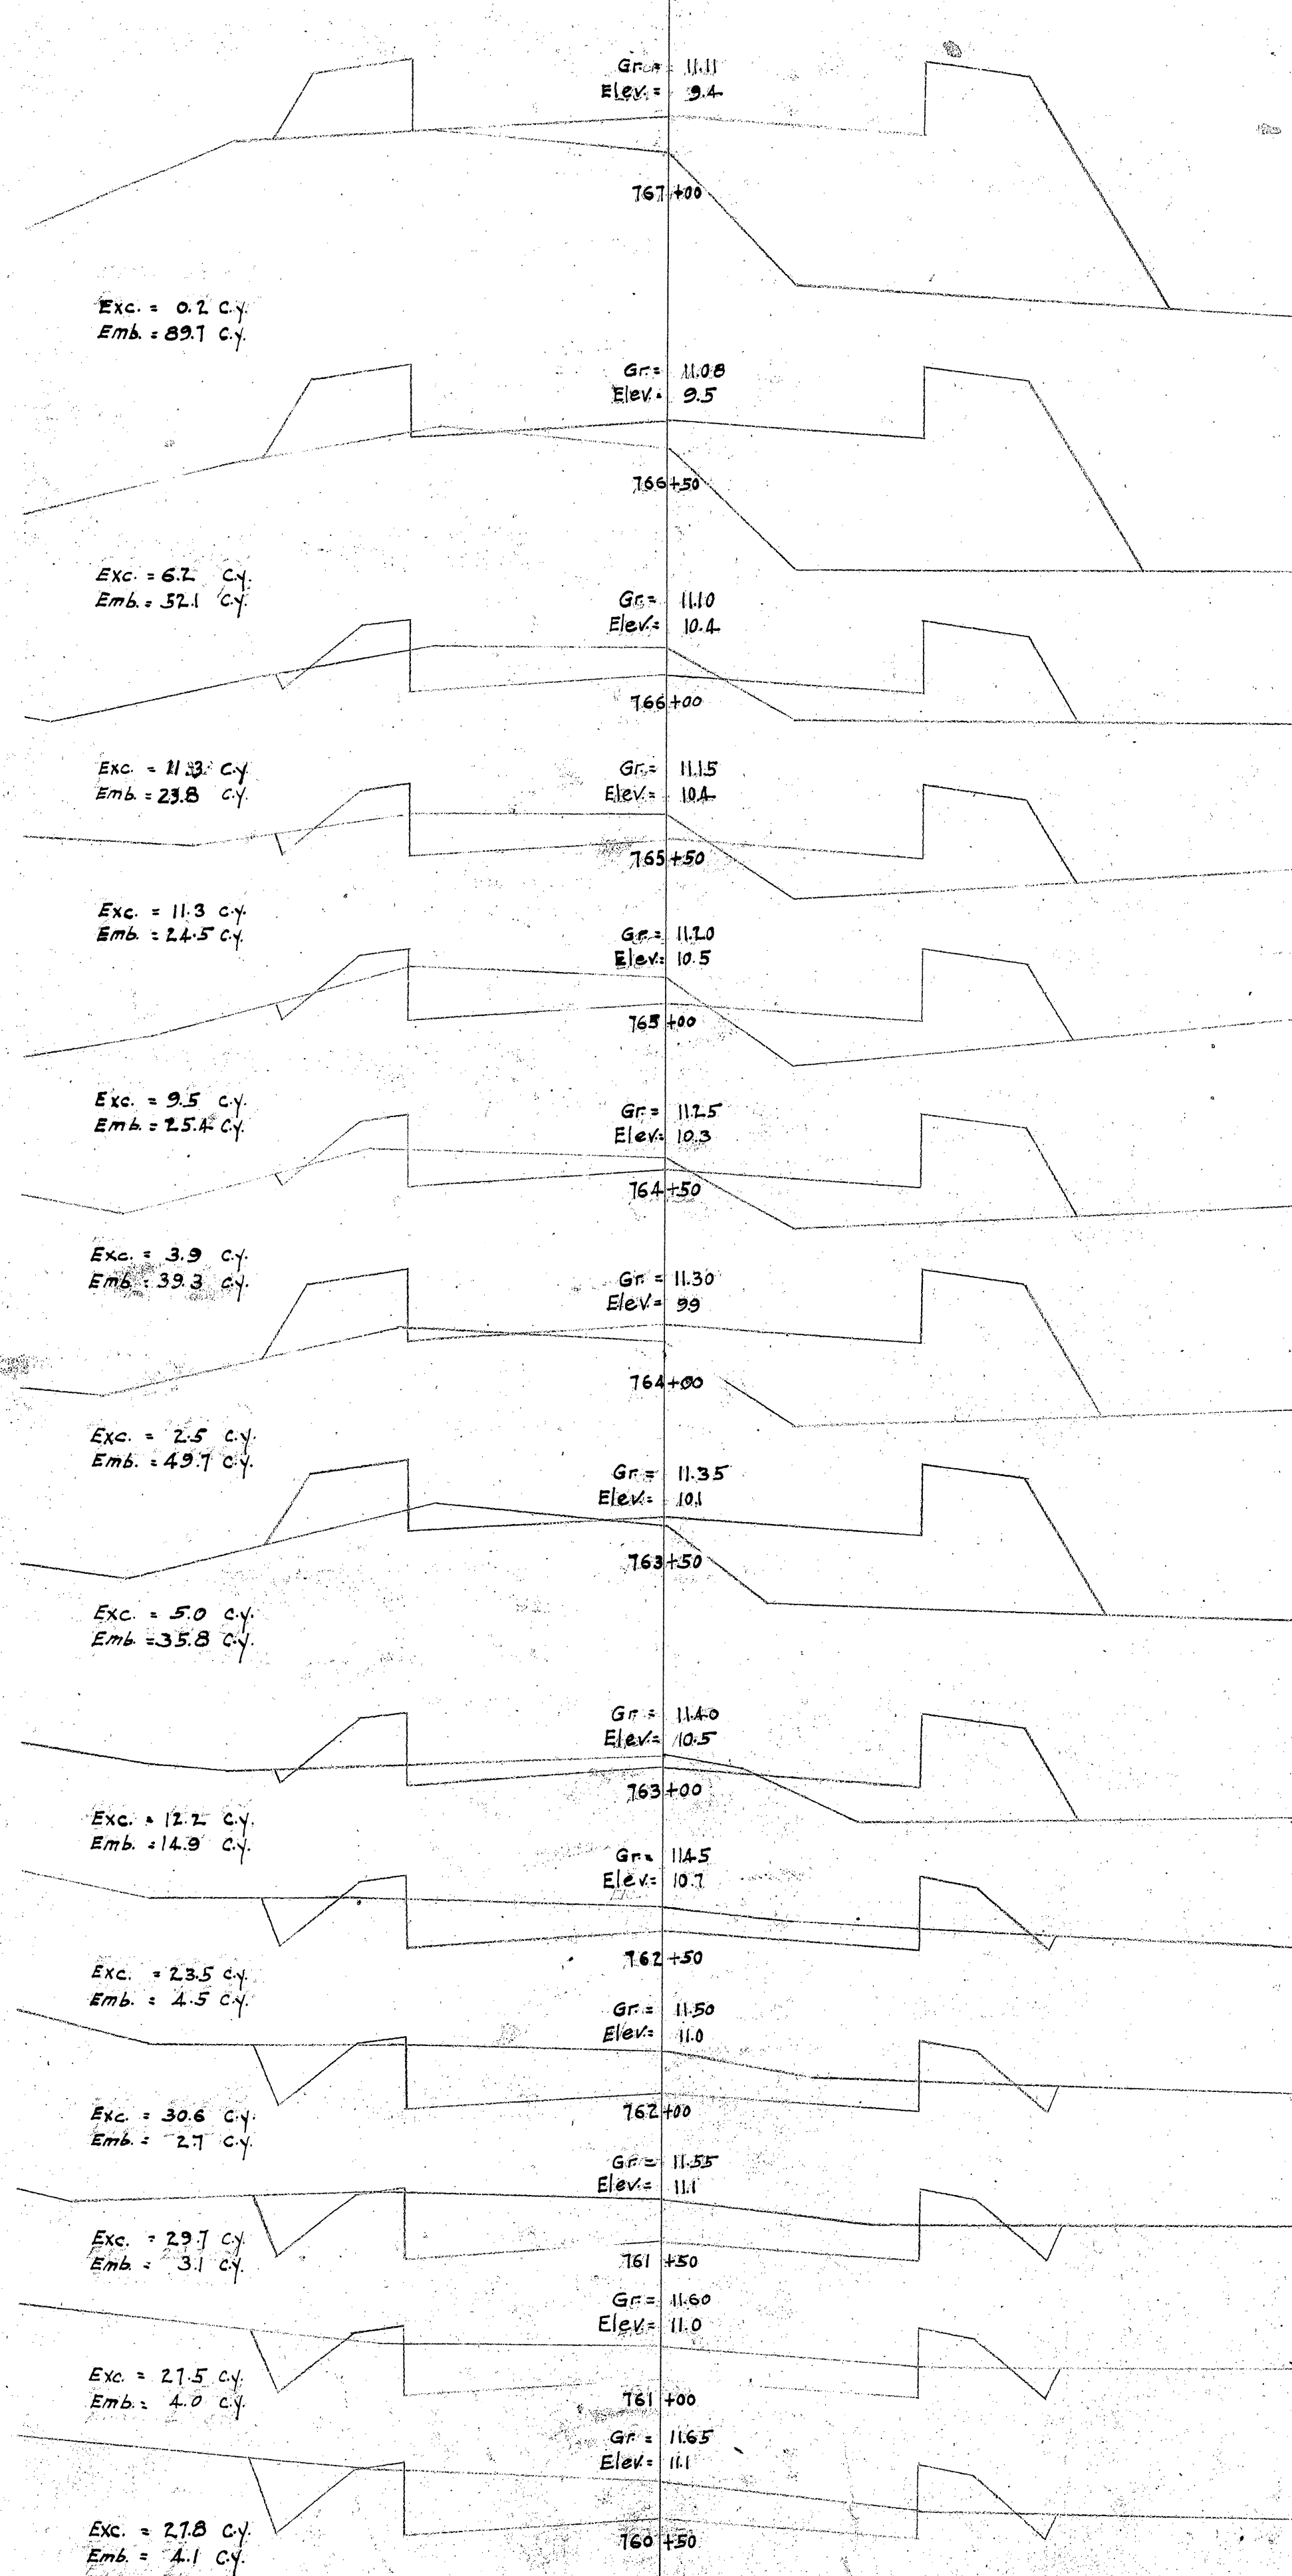
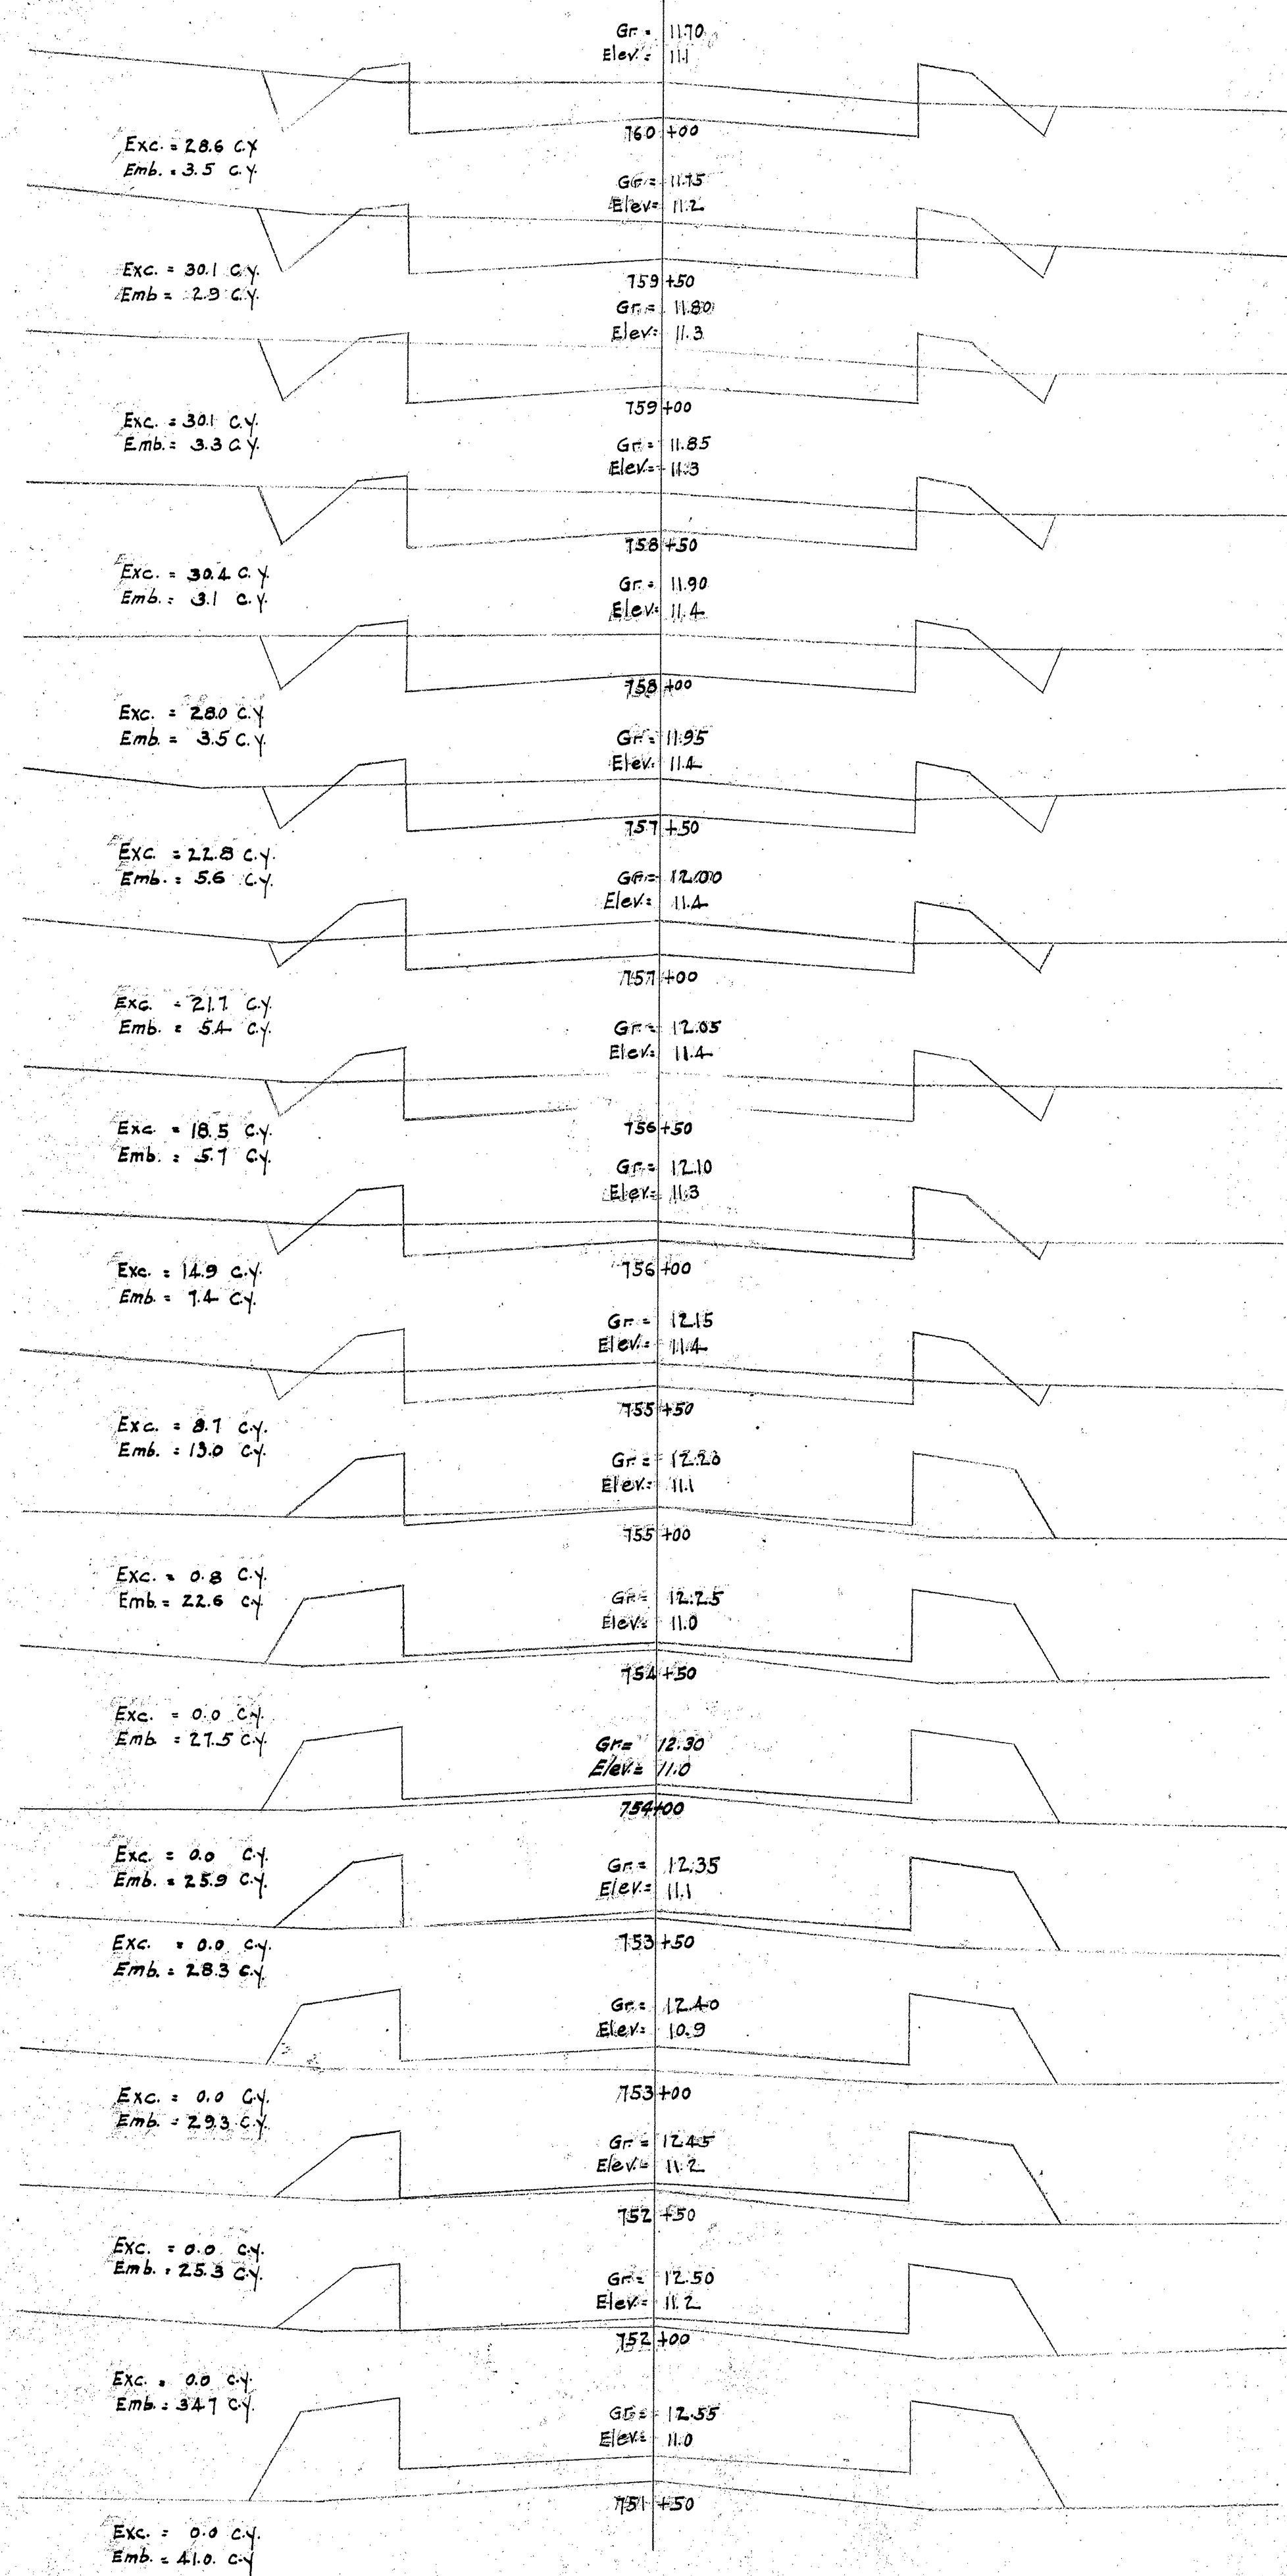


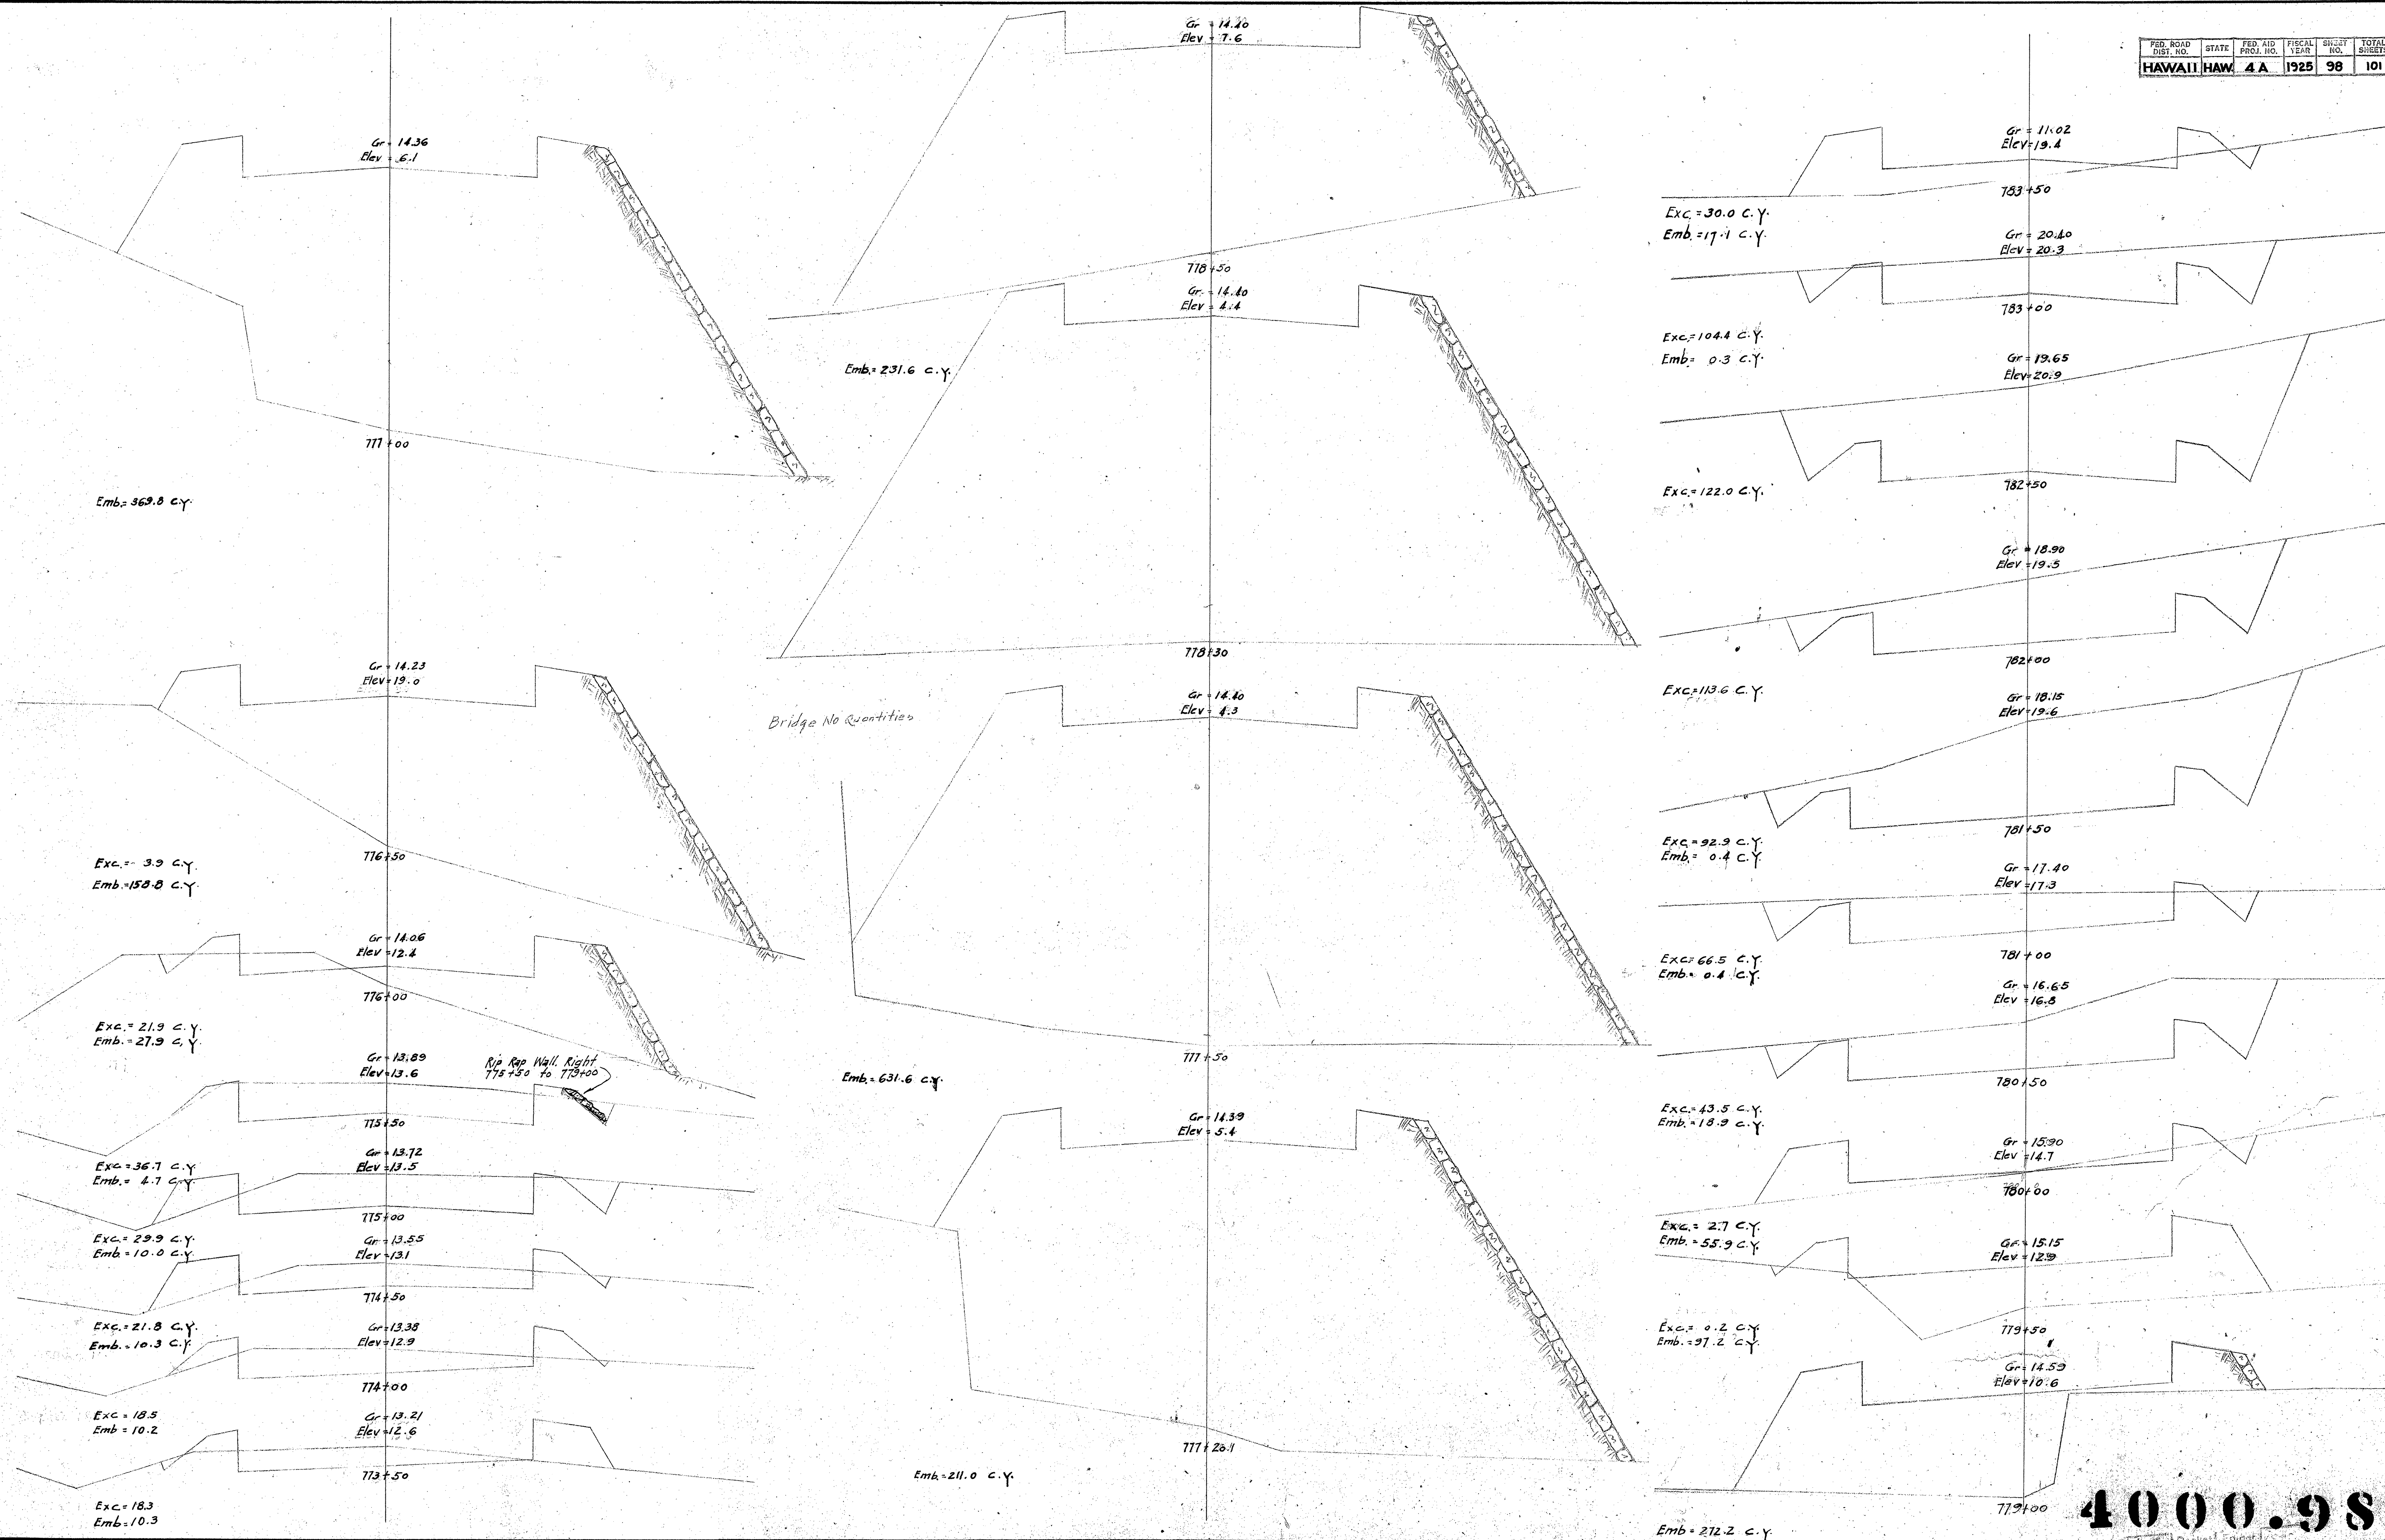

4000.98

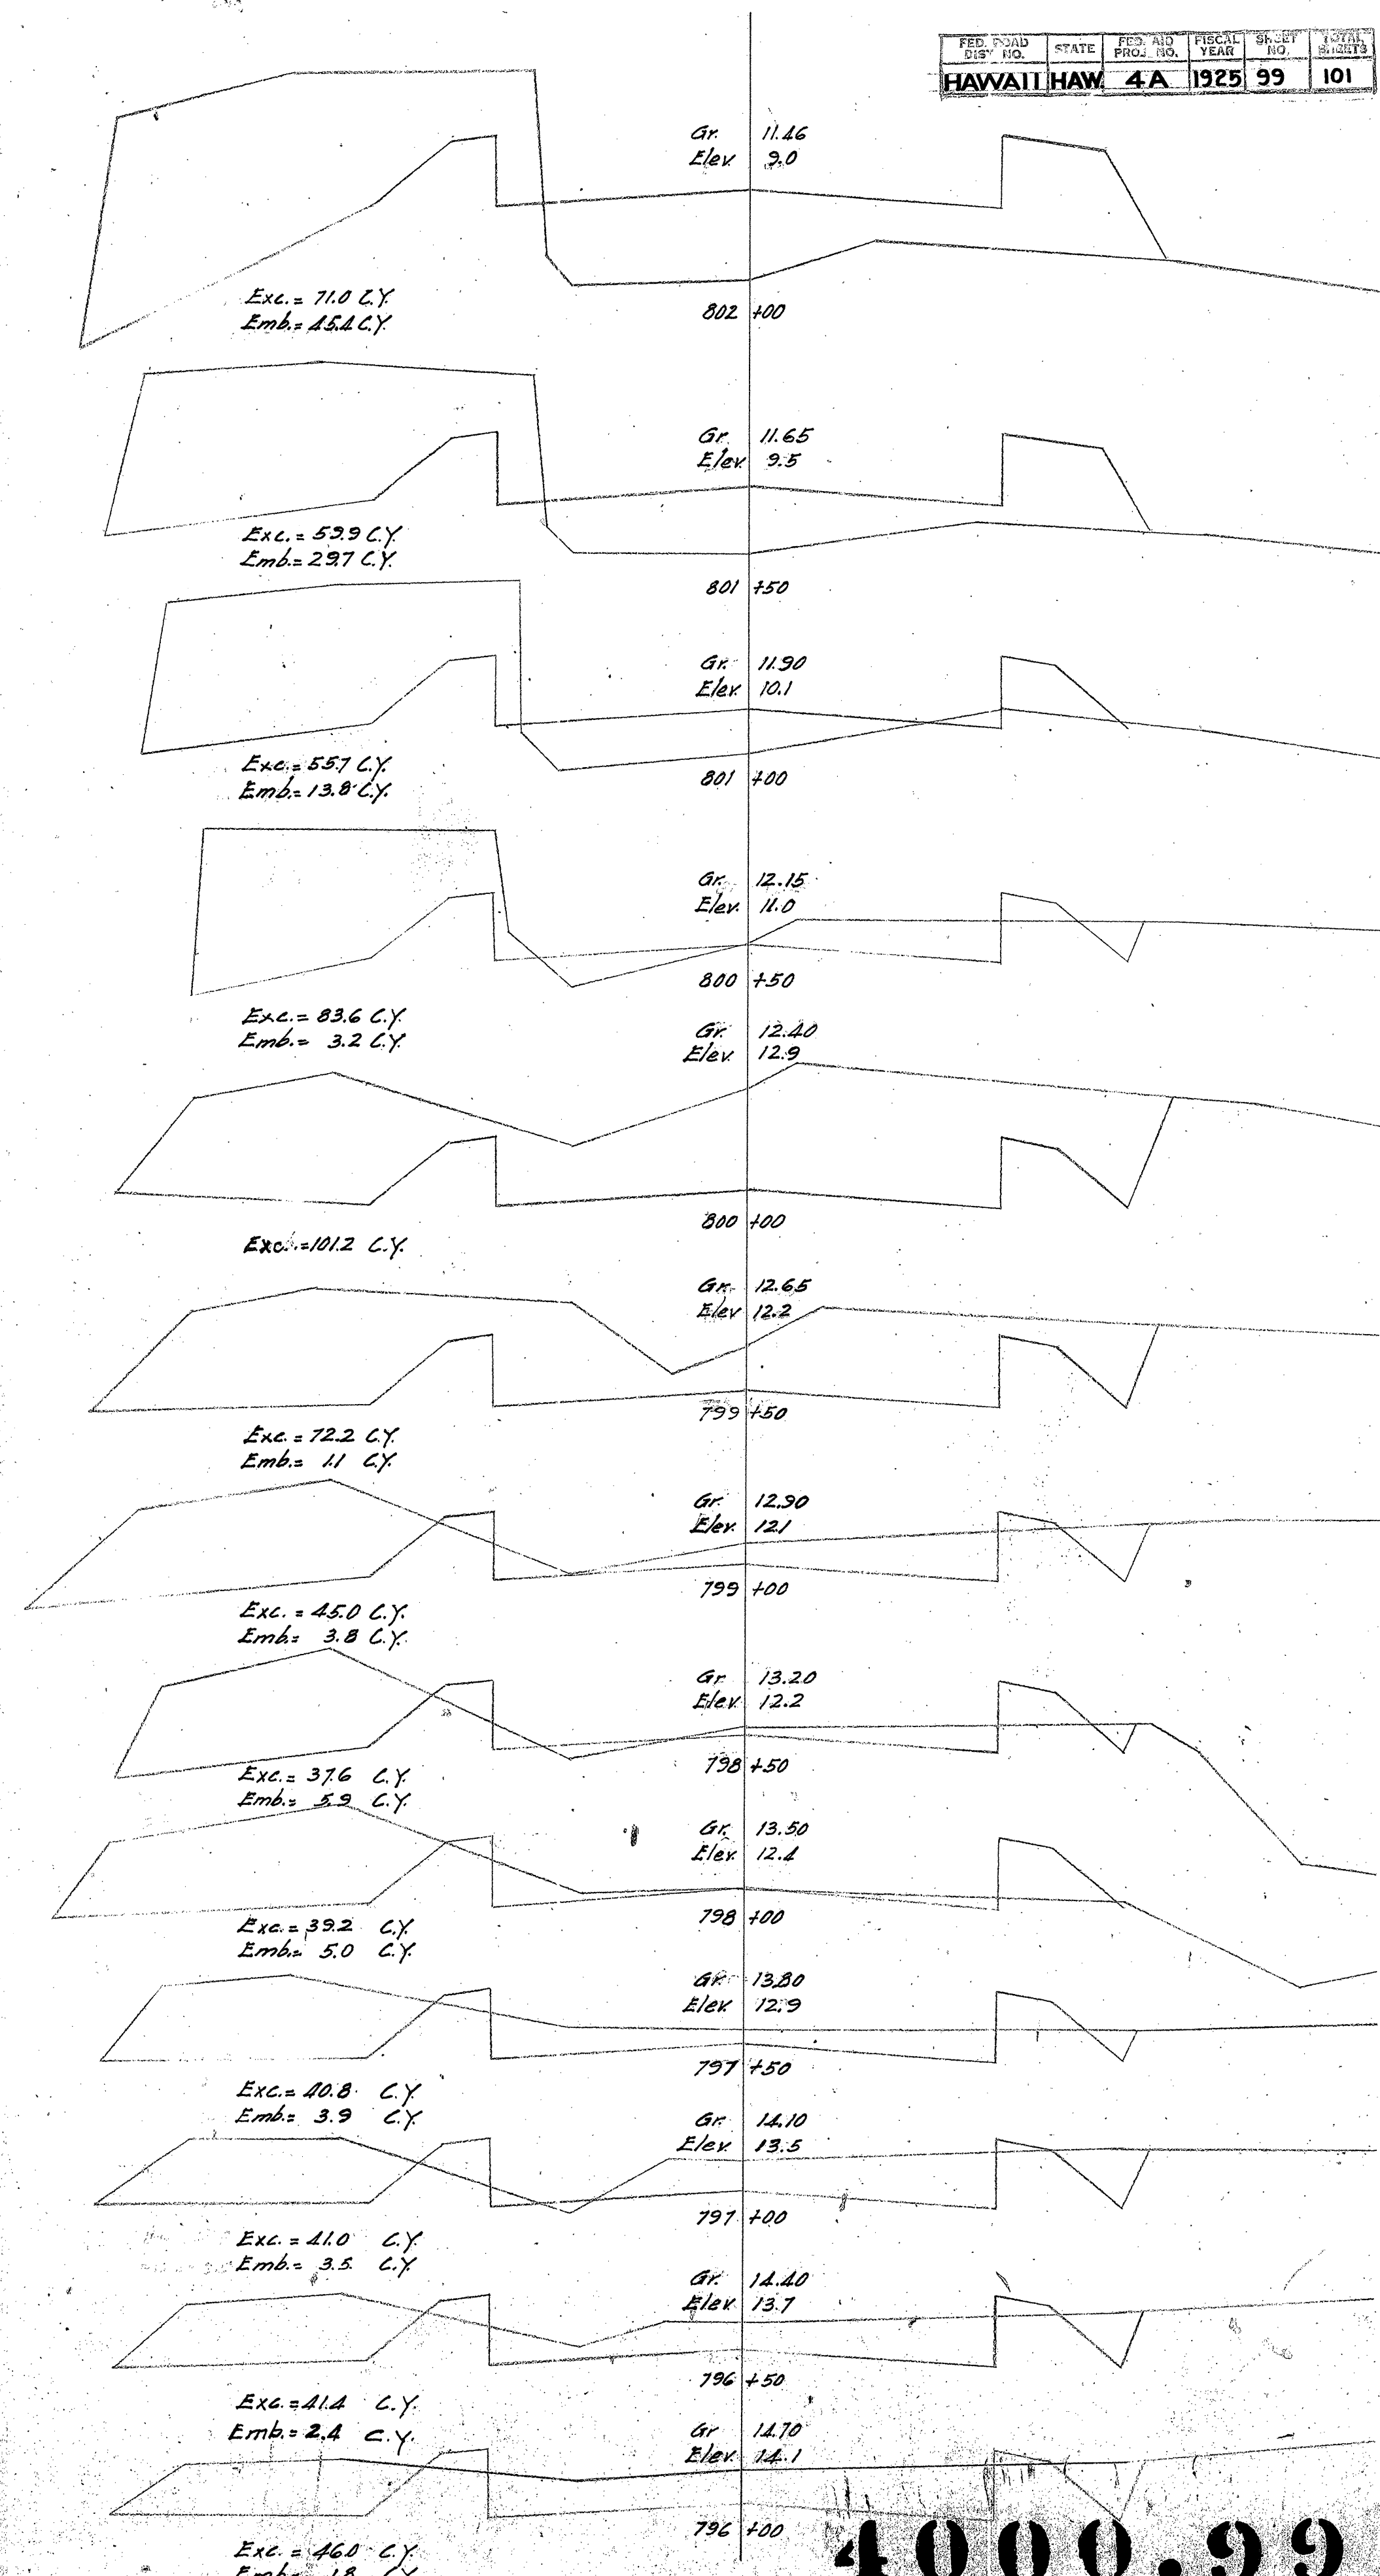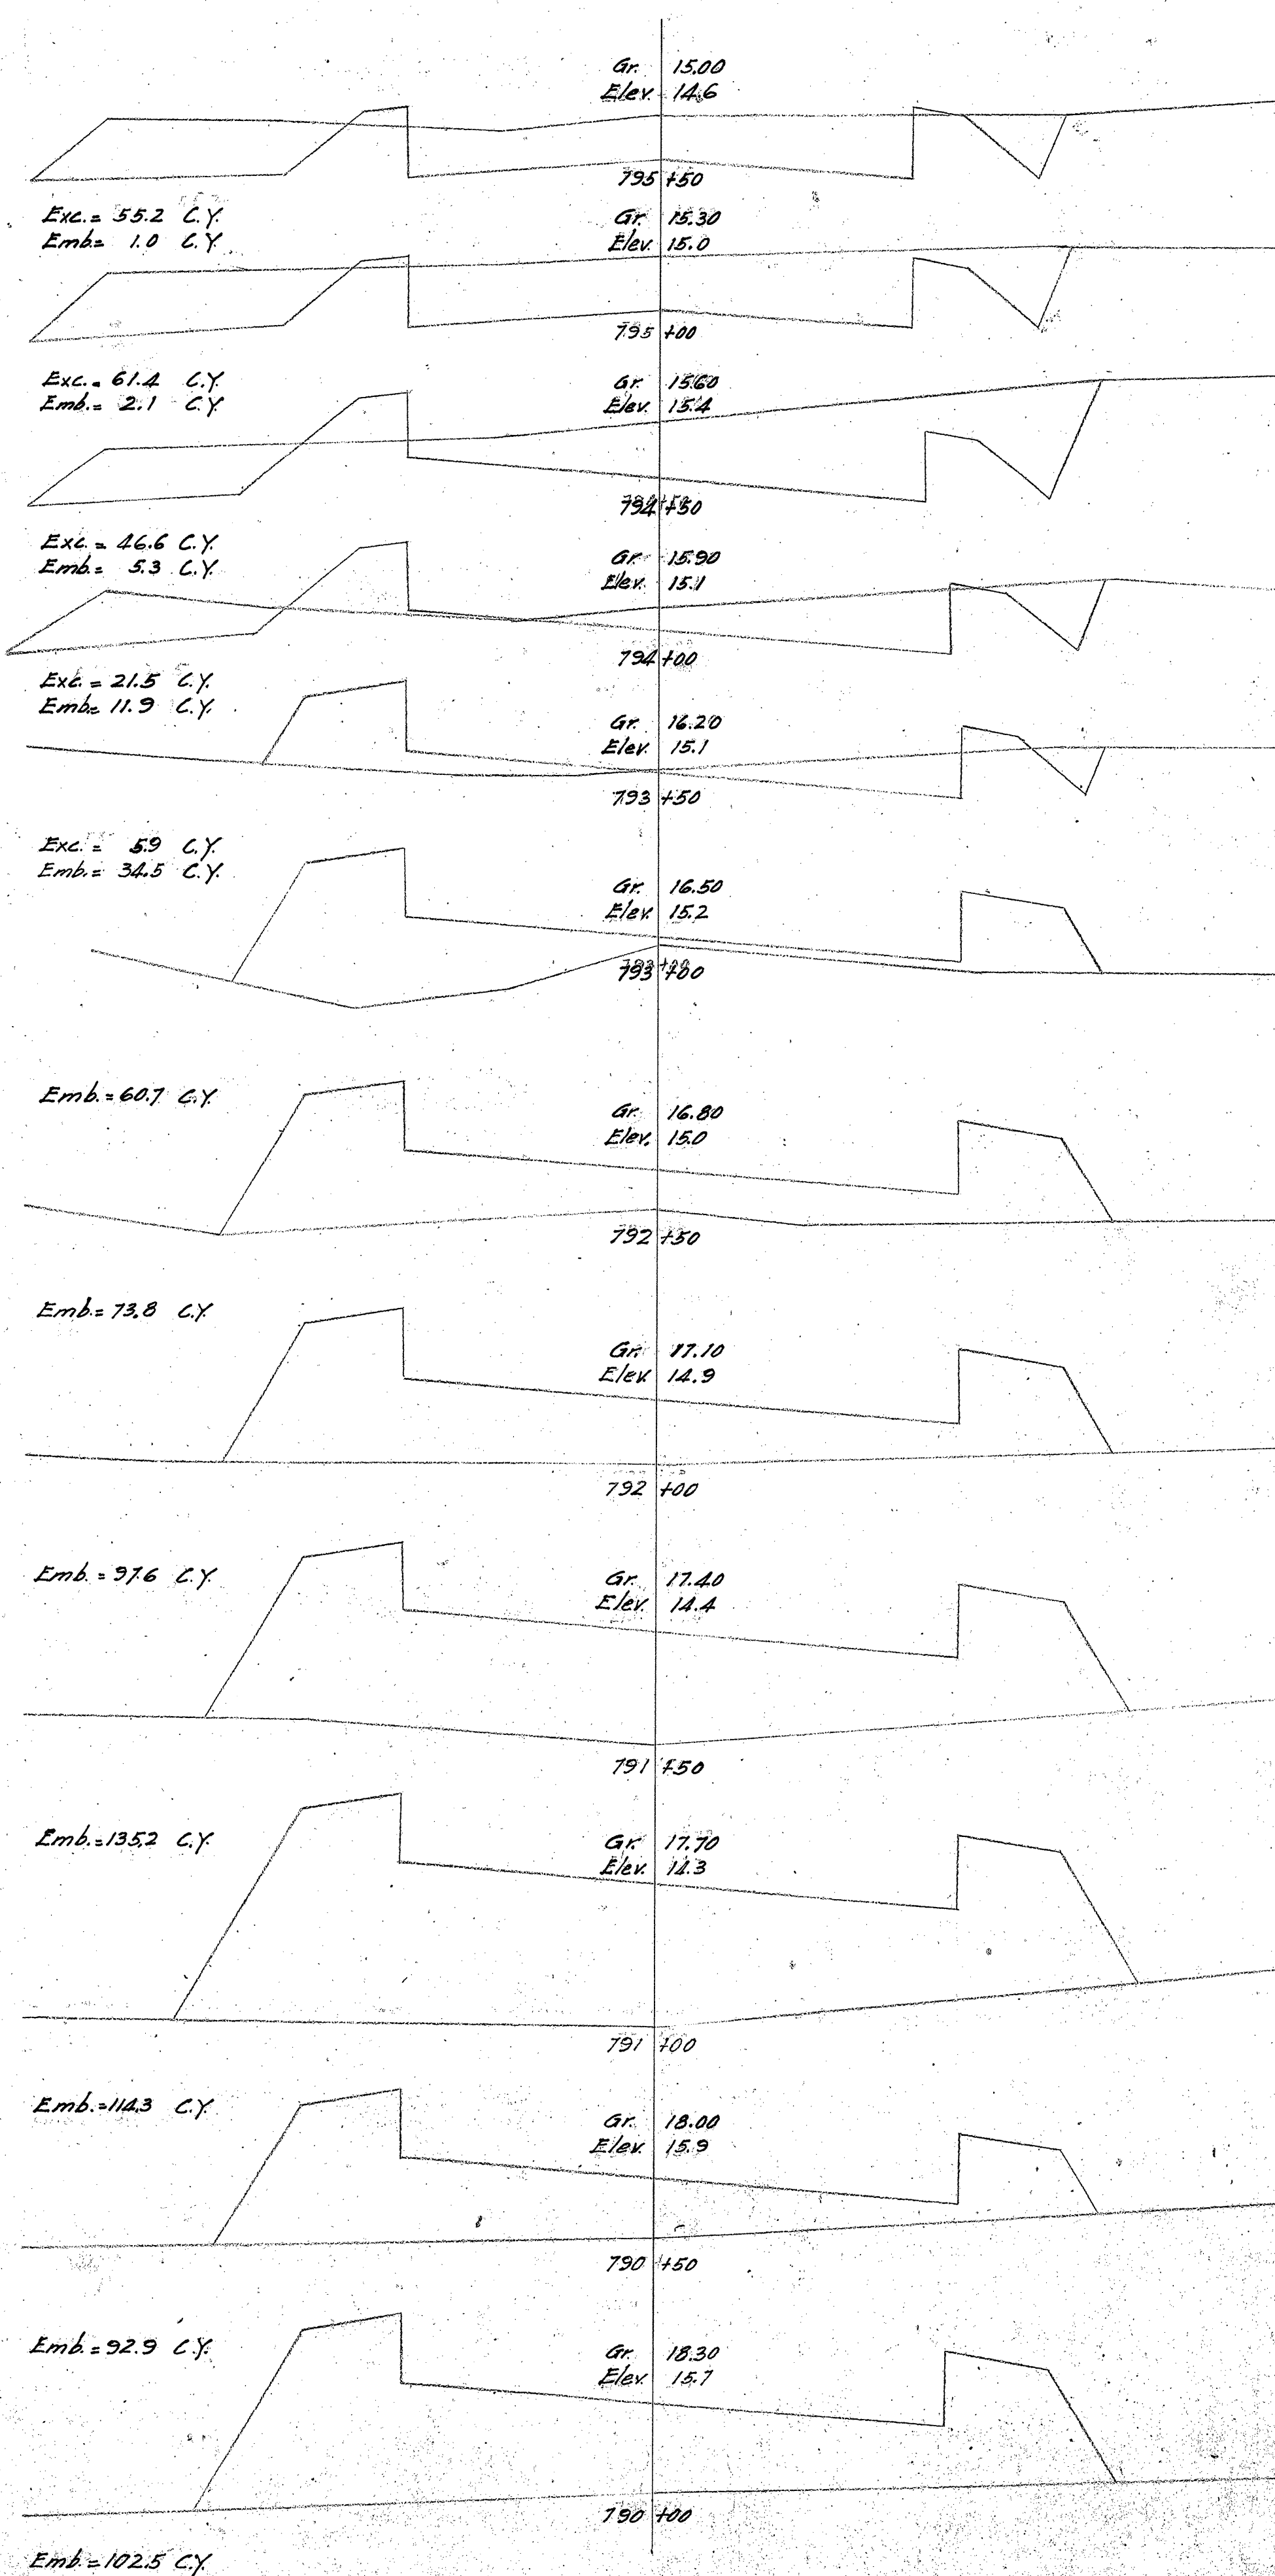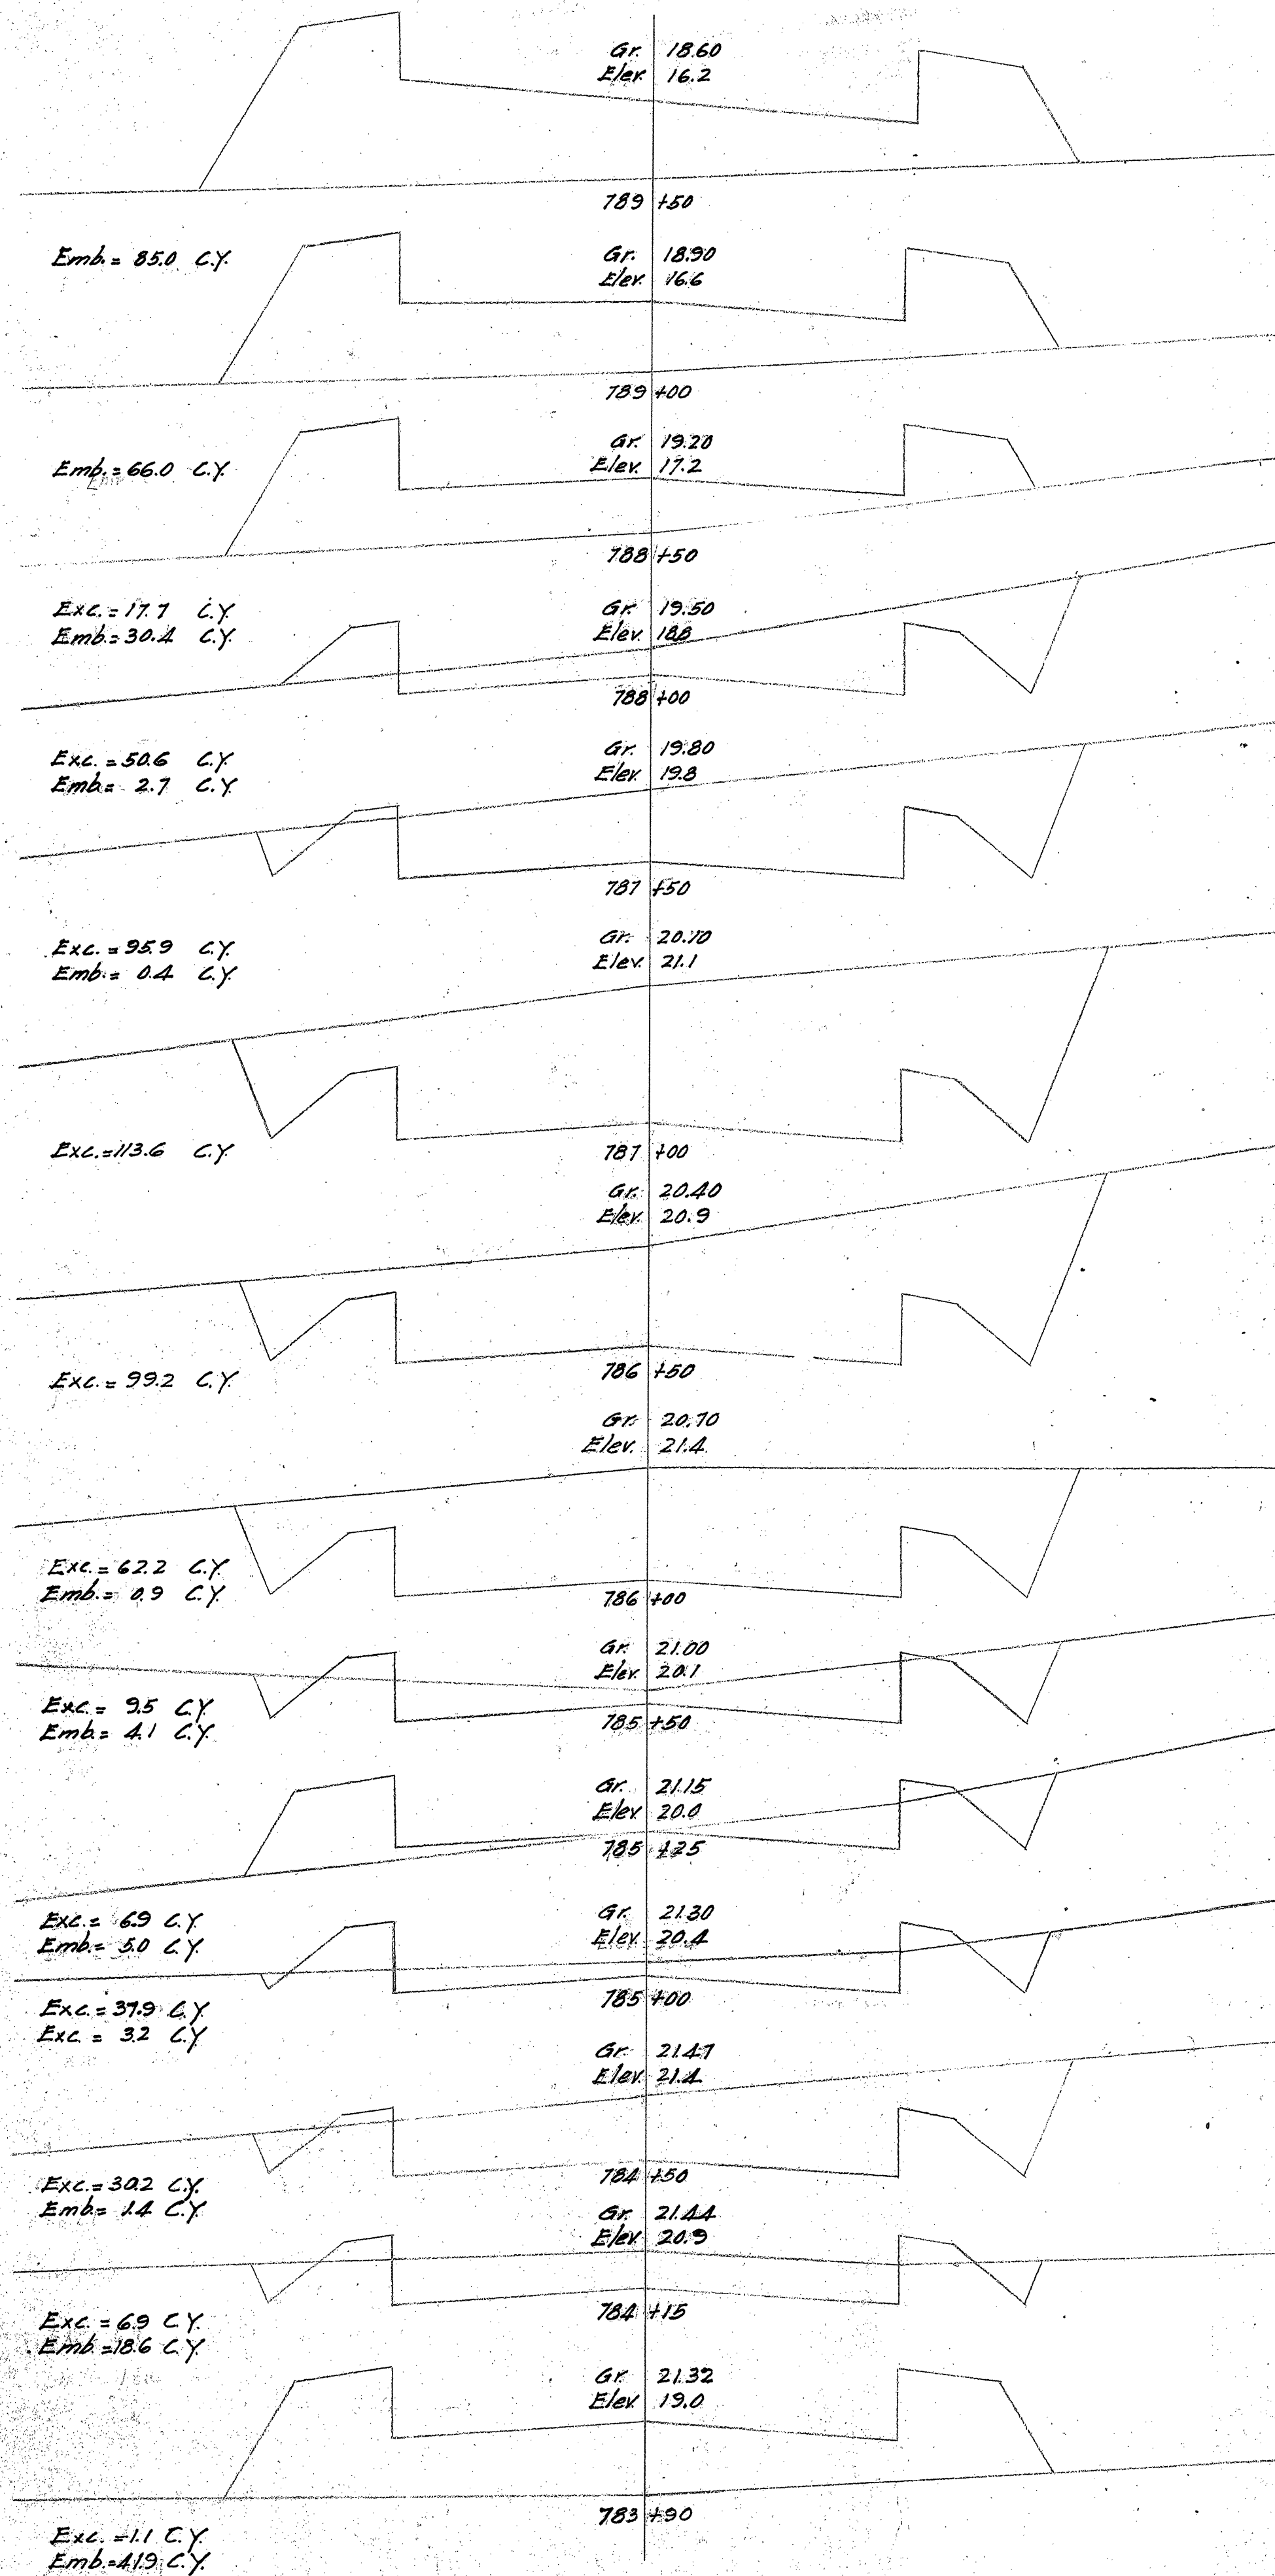

4000.99

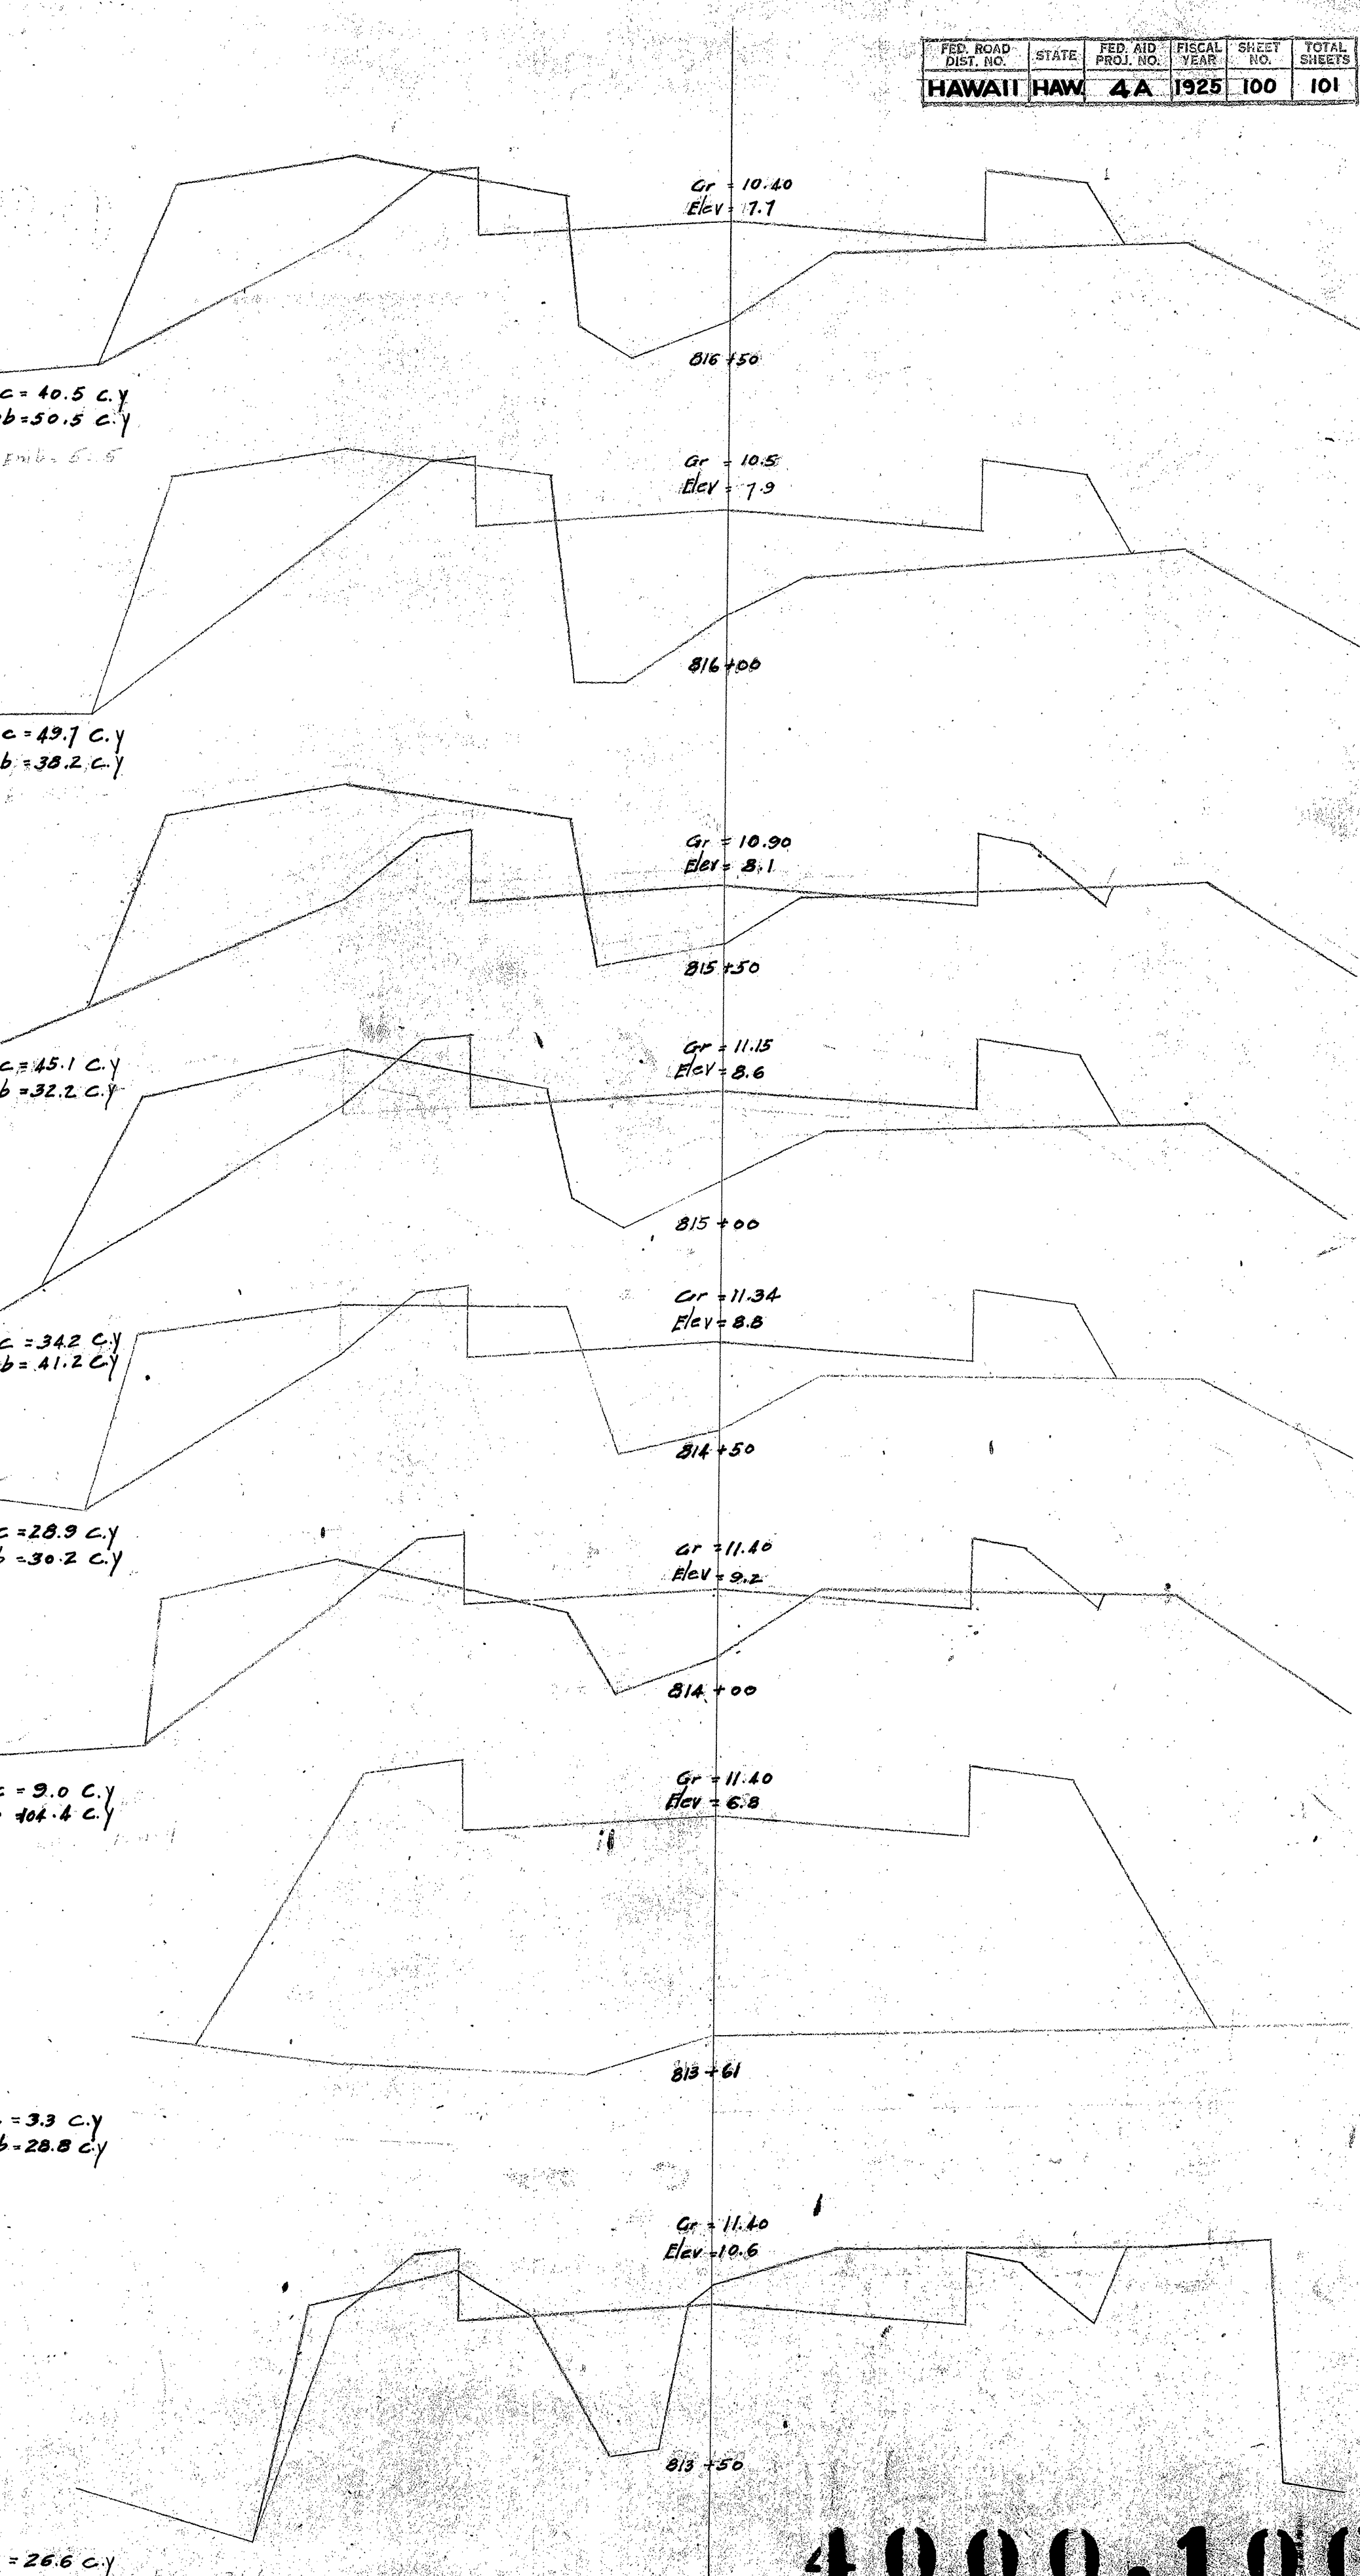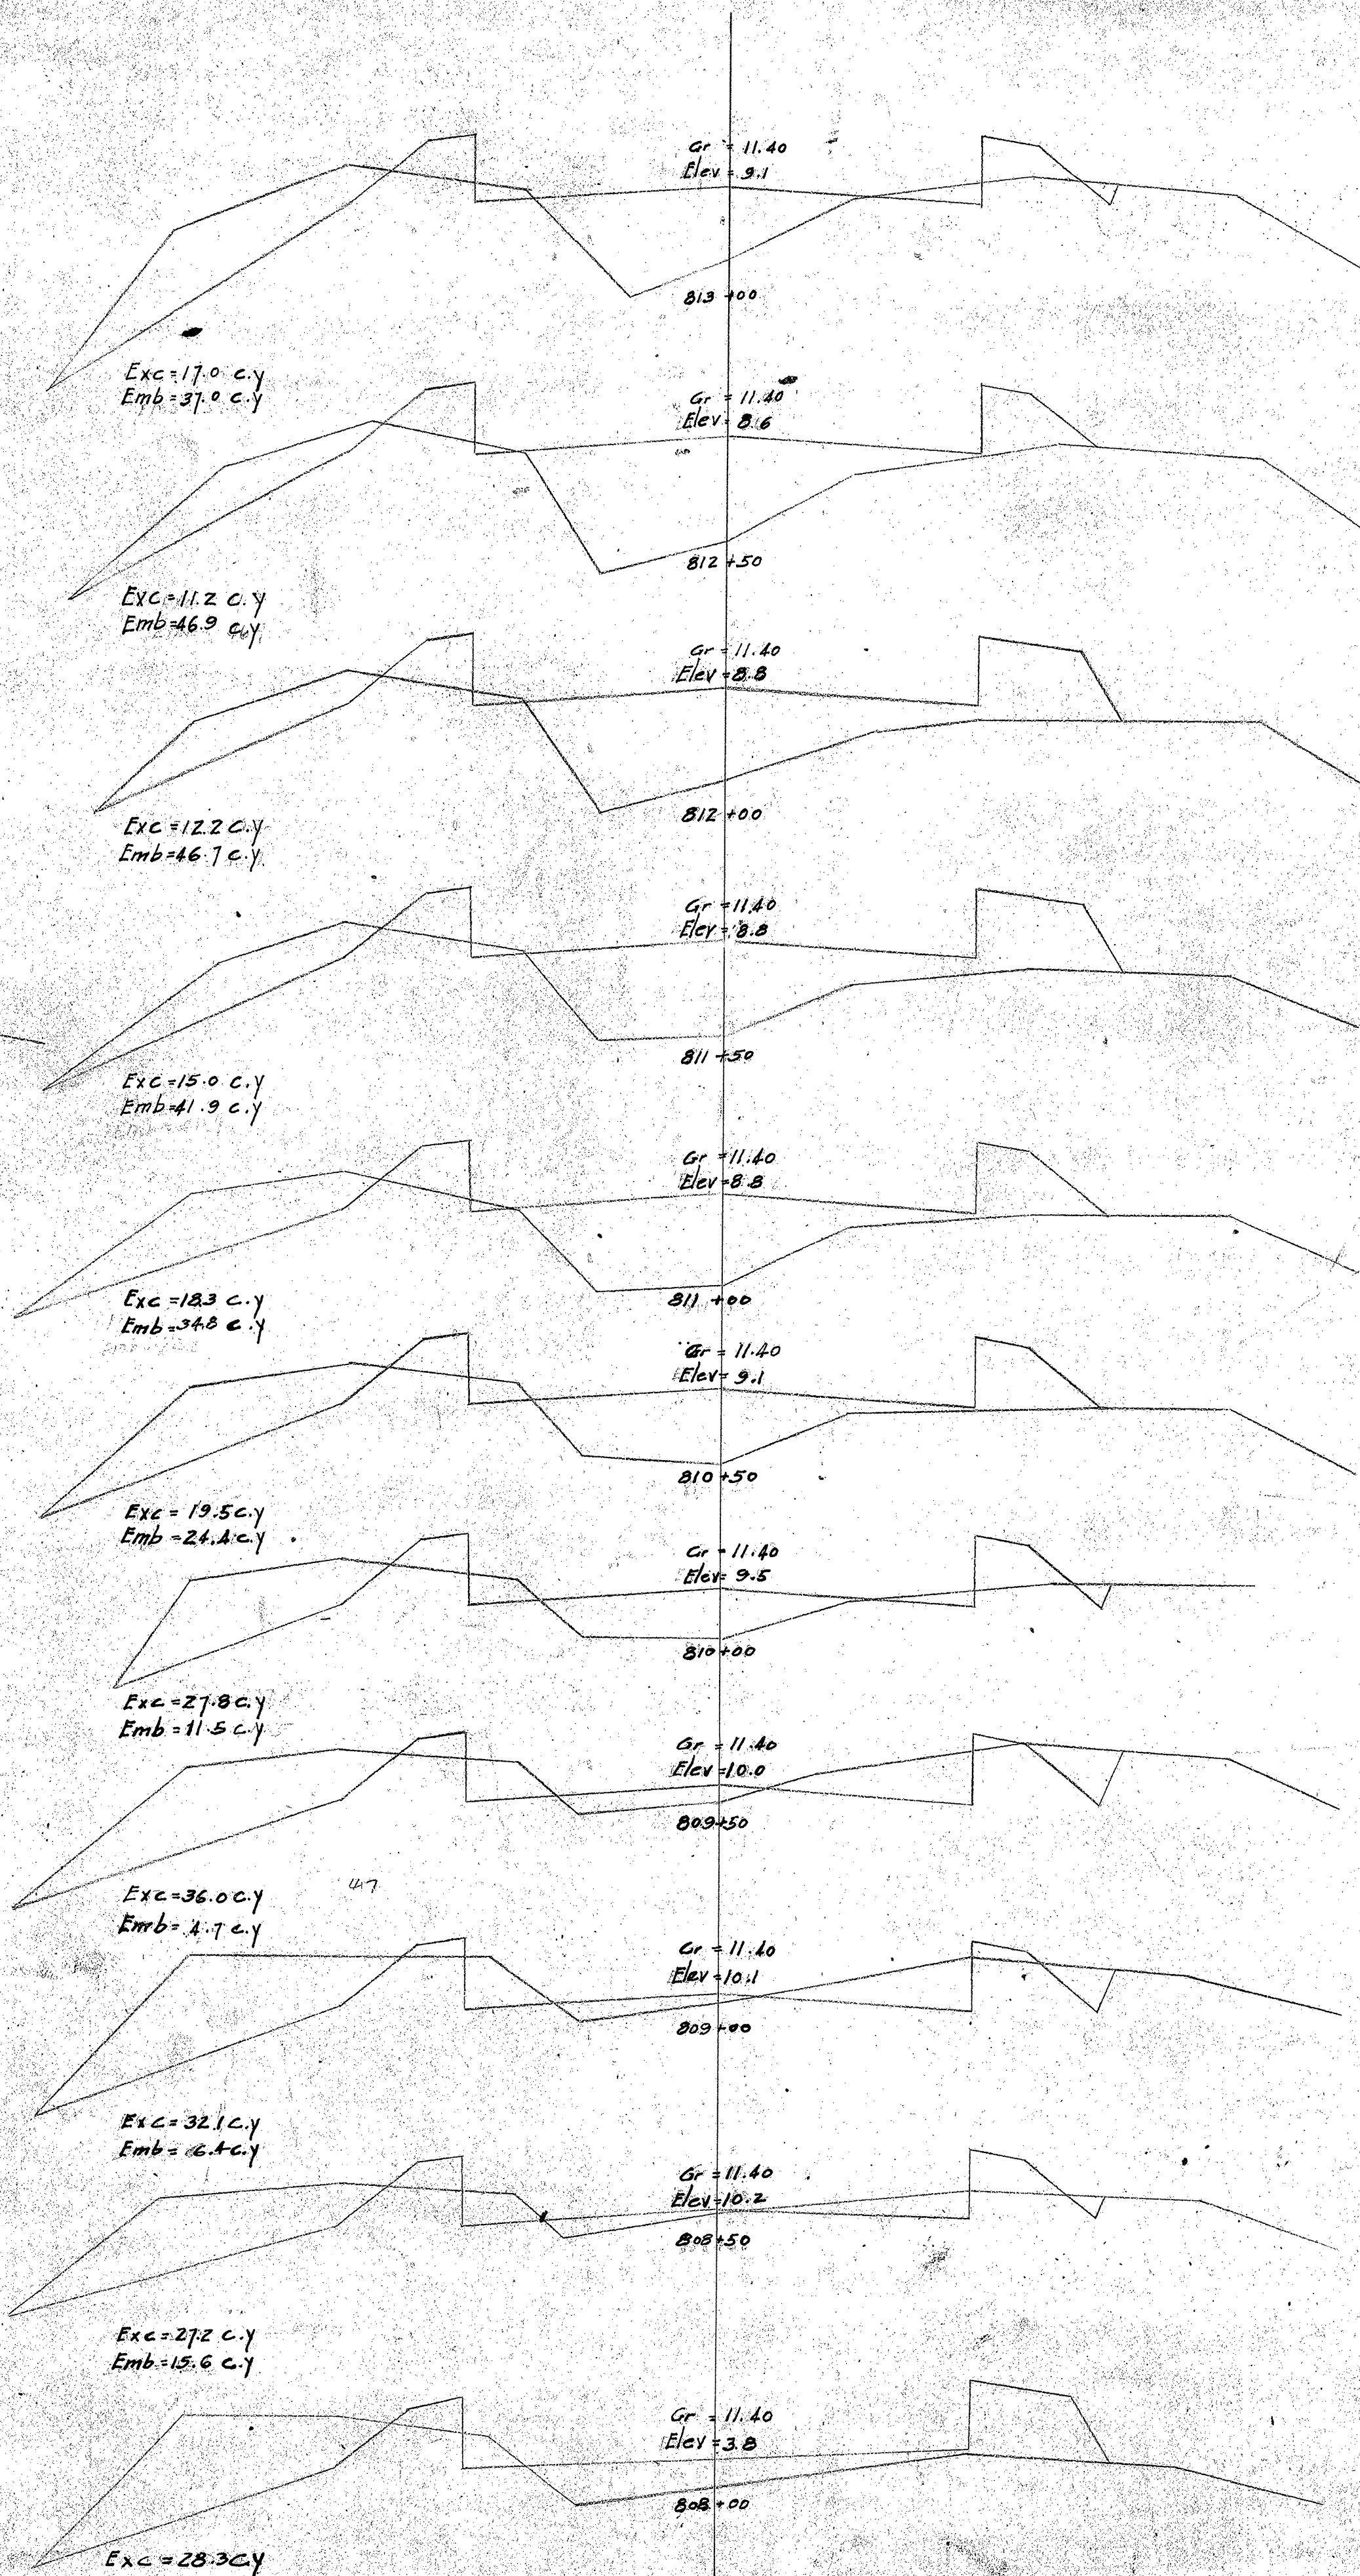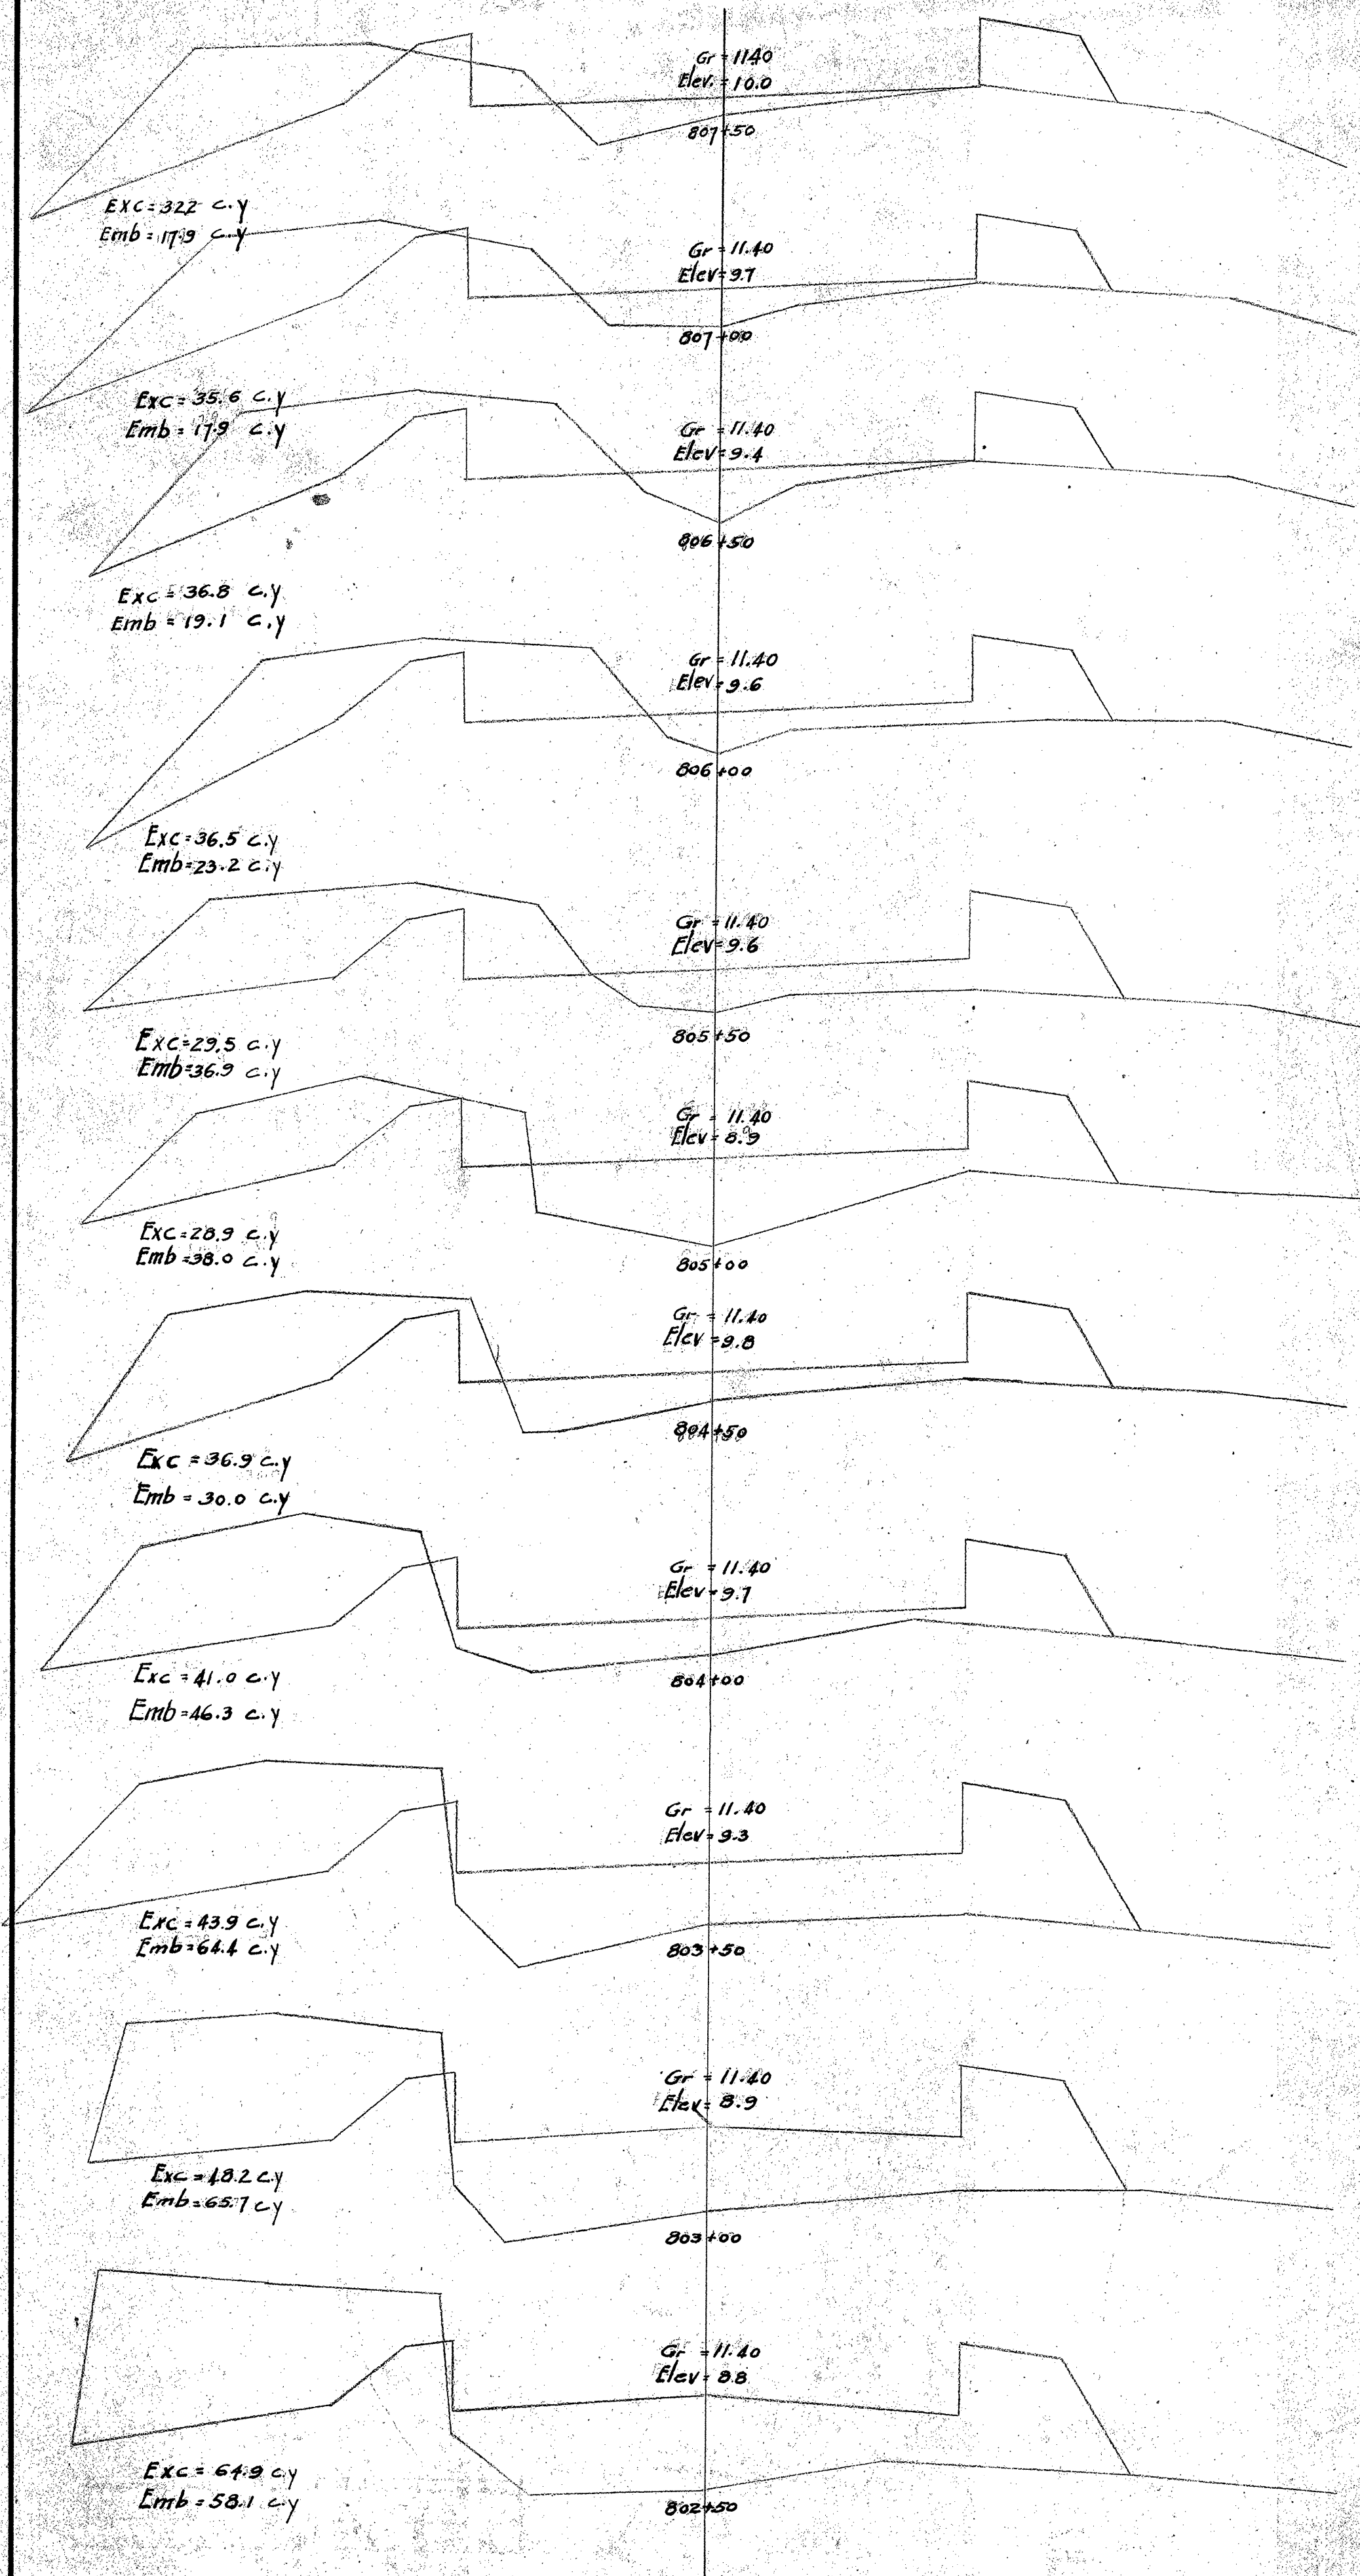

4000.100

