

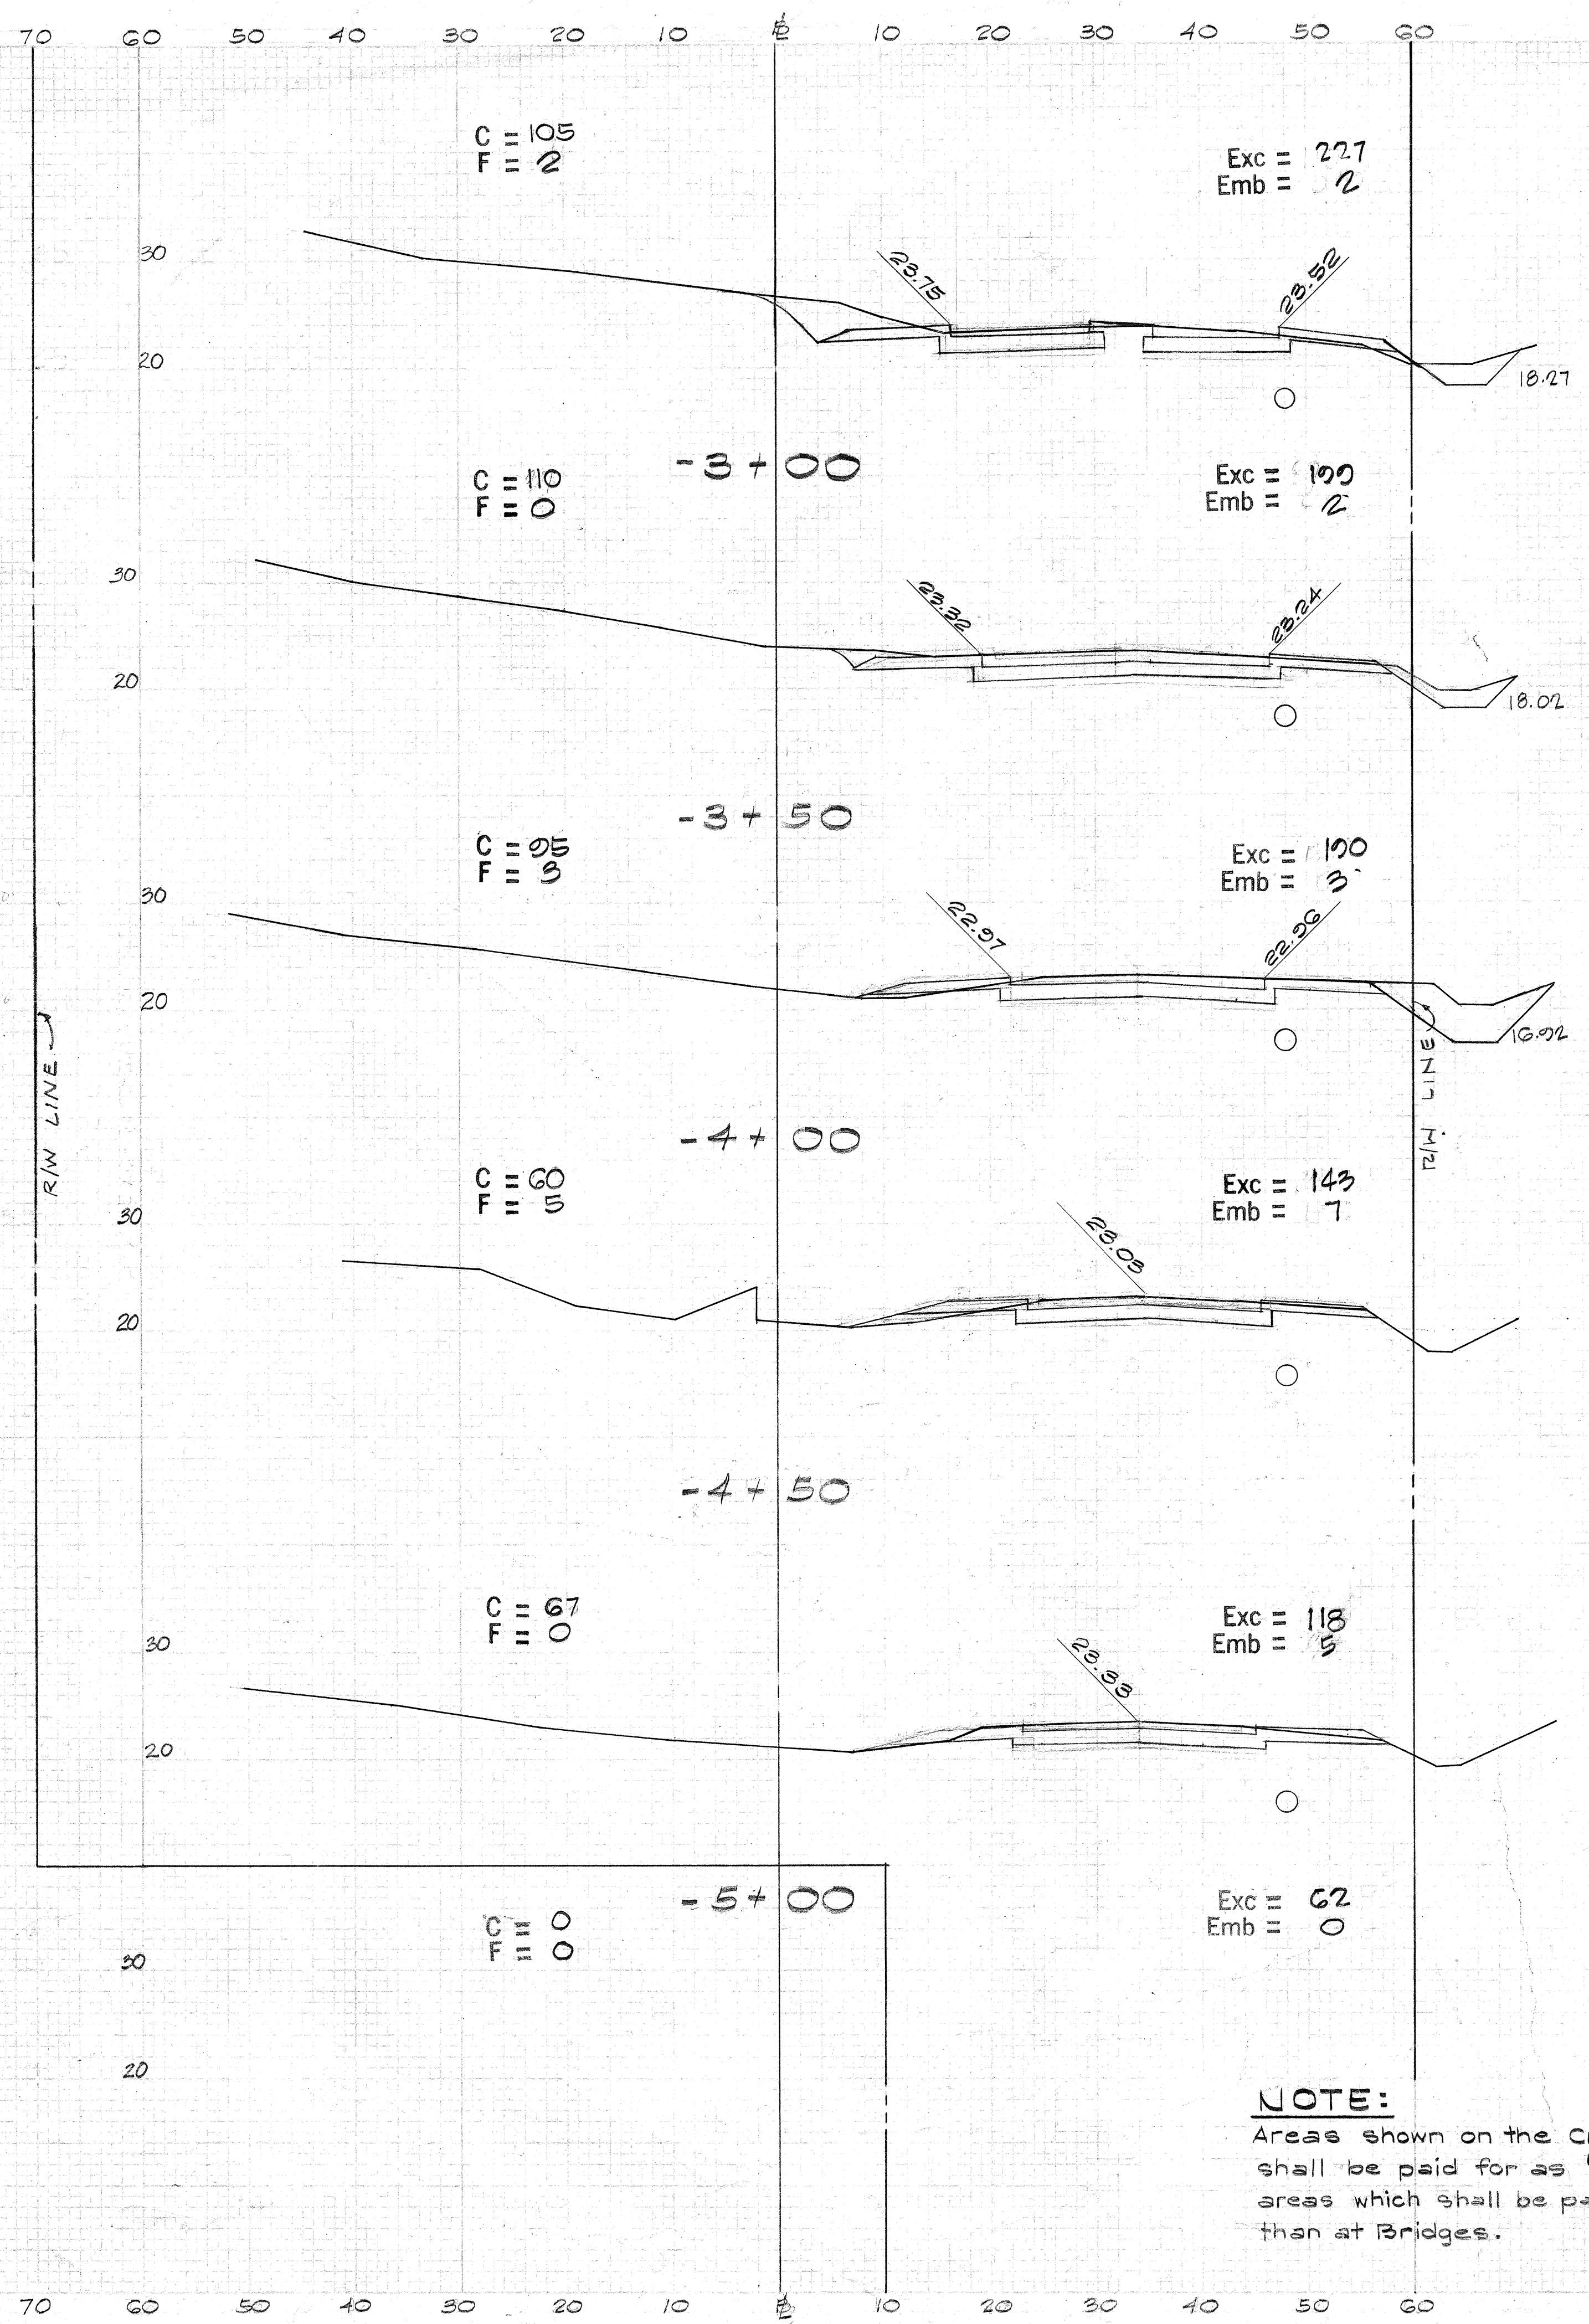


FED. ROAD DIST. No.	STATE	FED. AID PROJ. No.	FISCAL YEAR	SHEET No.	TOTAL SHEETS
HAWAII	HAW.	S-0900(2)	1965	121	162


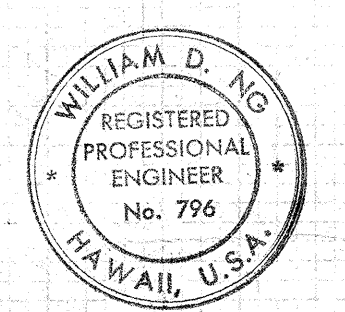


NOTE:
 Areas shown on the Cross-Sections to be excavated shall be paid for as "Roadway Excavation" except cross-hatched areas which shall be paid for as "Structure Excavation other than at Bridges."

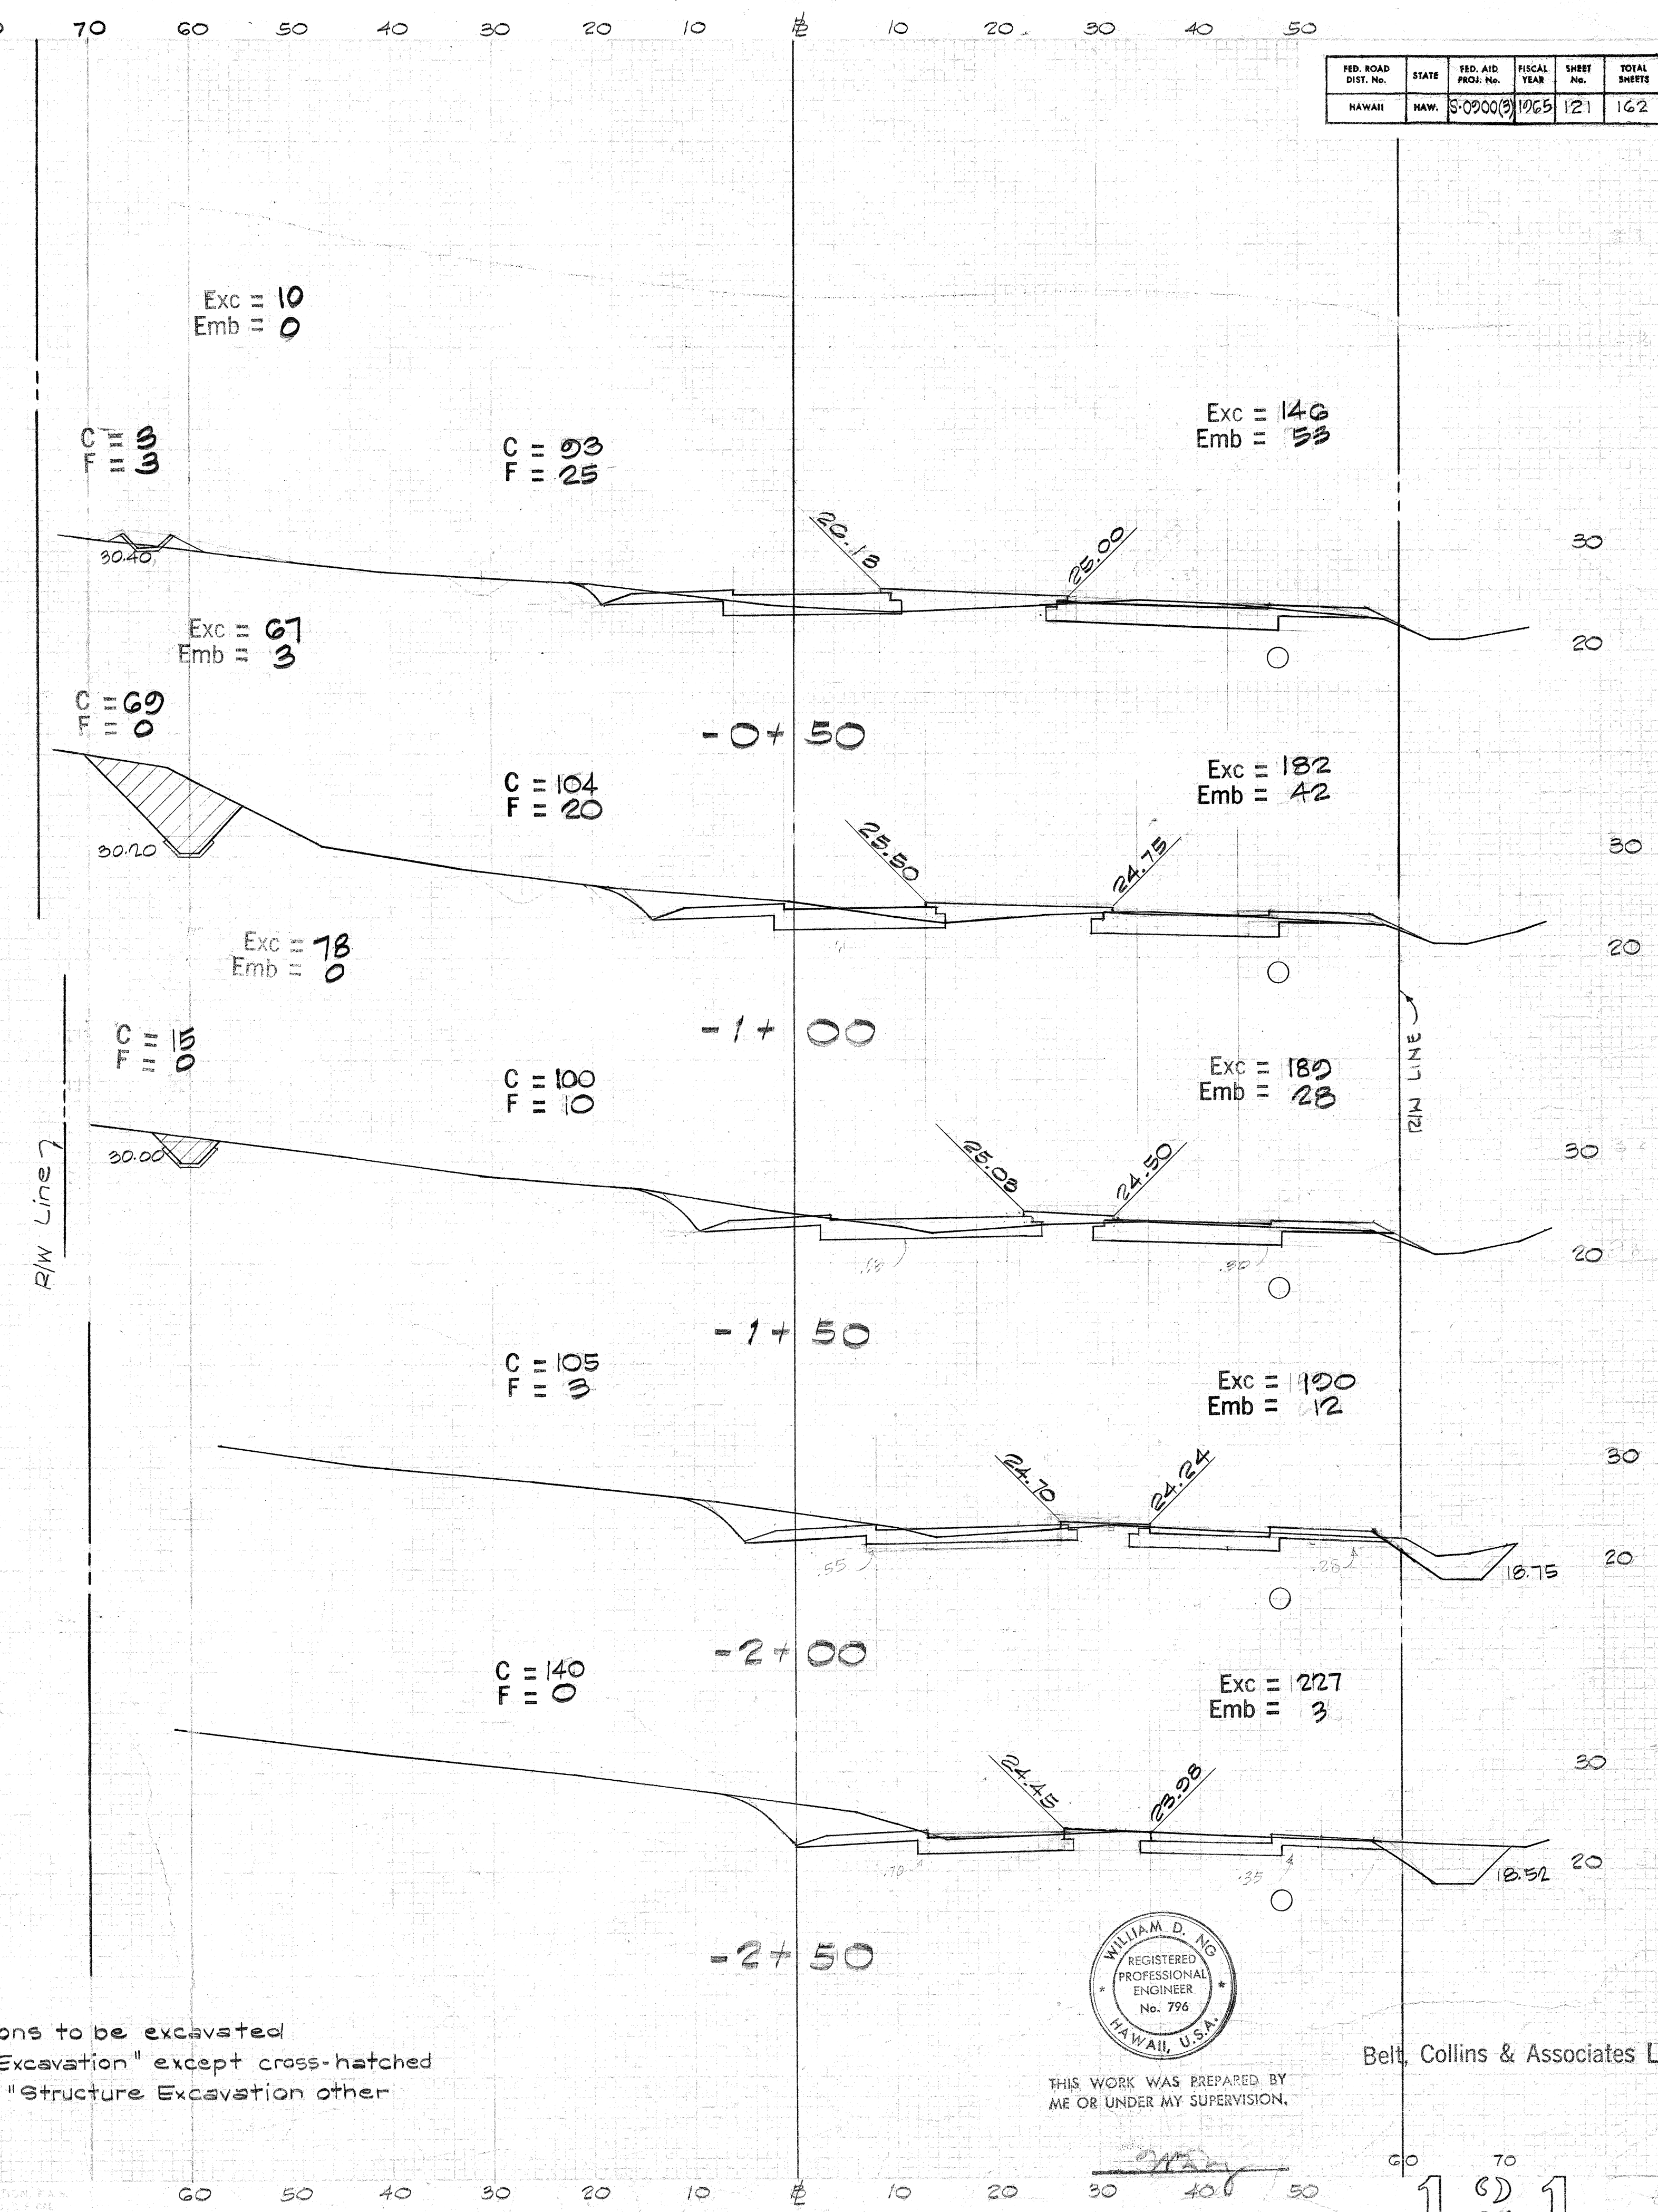



THIS WORK WAS PREPARED BY ME OR UNDER MY SUPERVISION.

Belt, Collins & Associates Ltd.

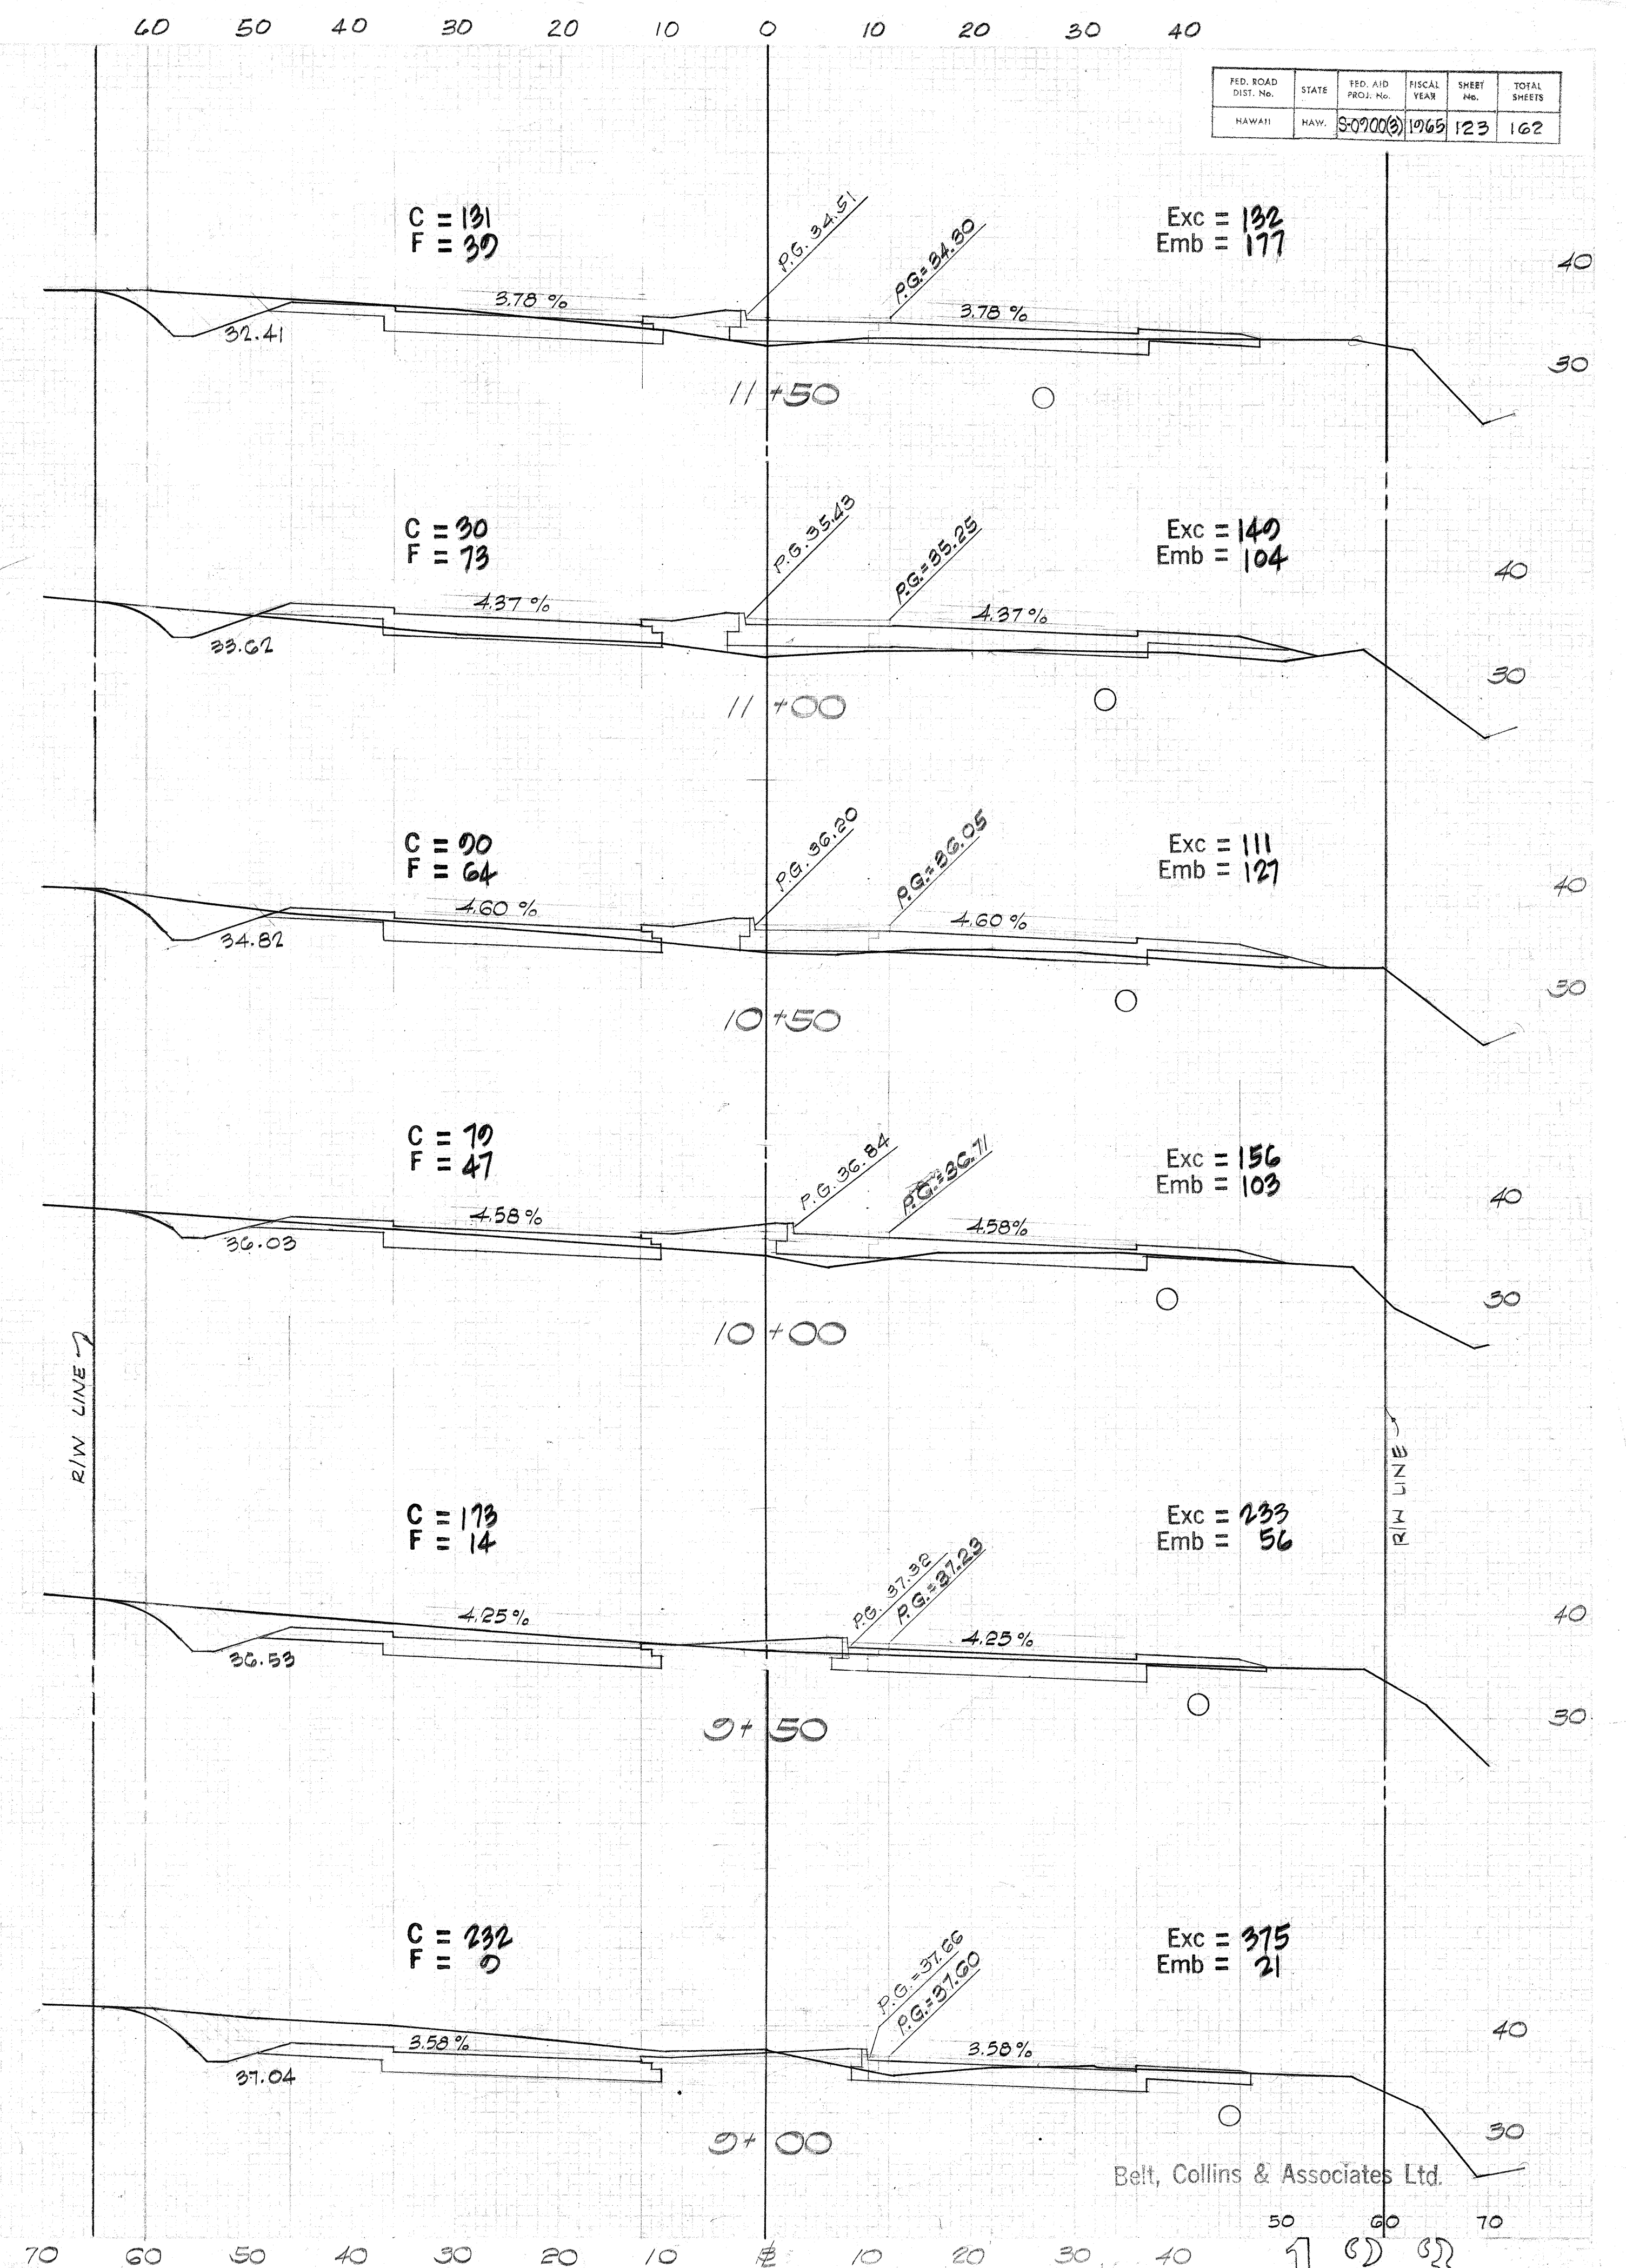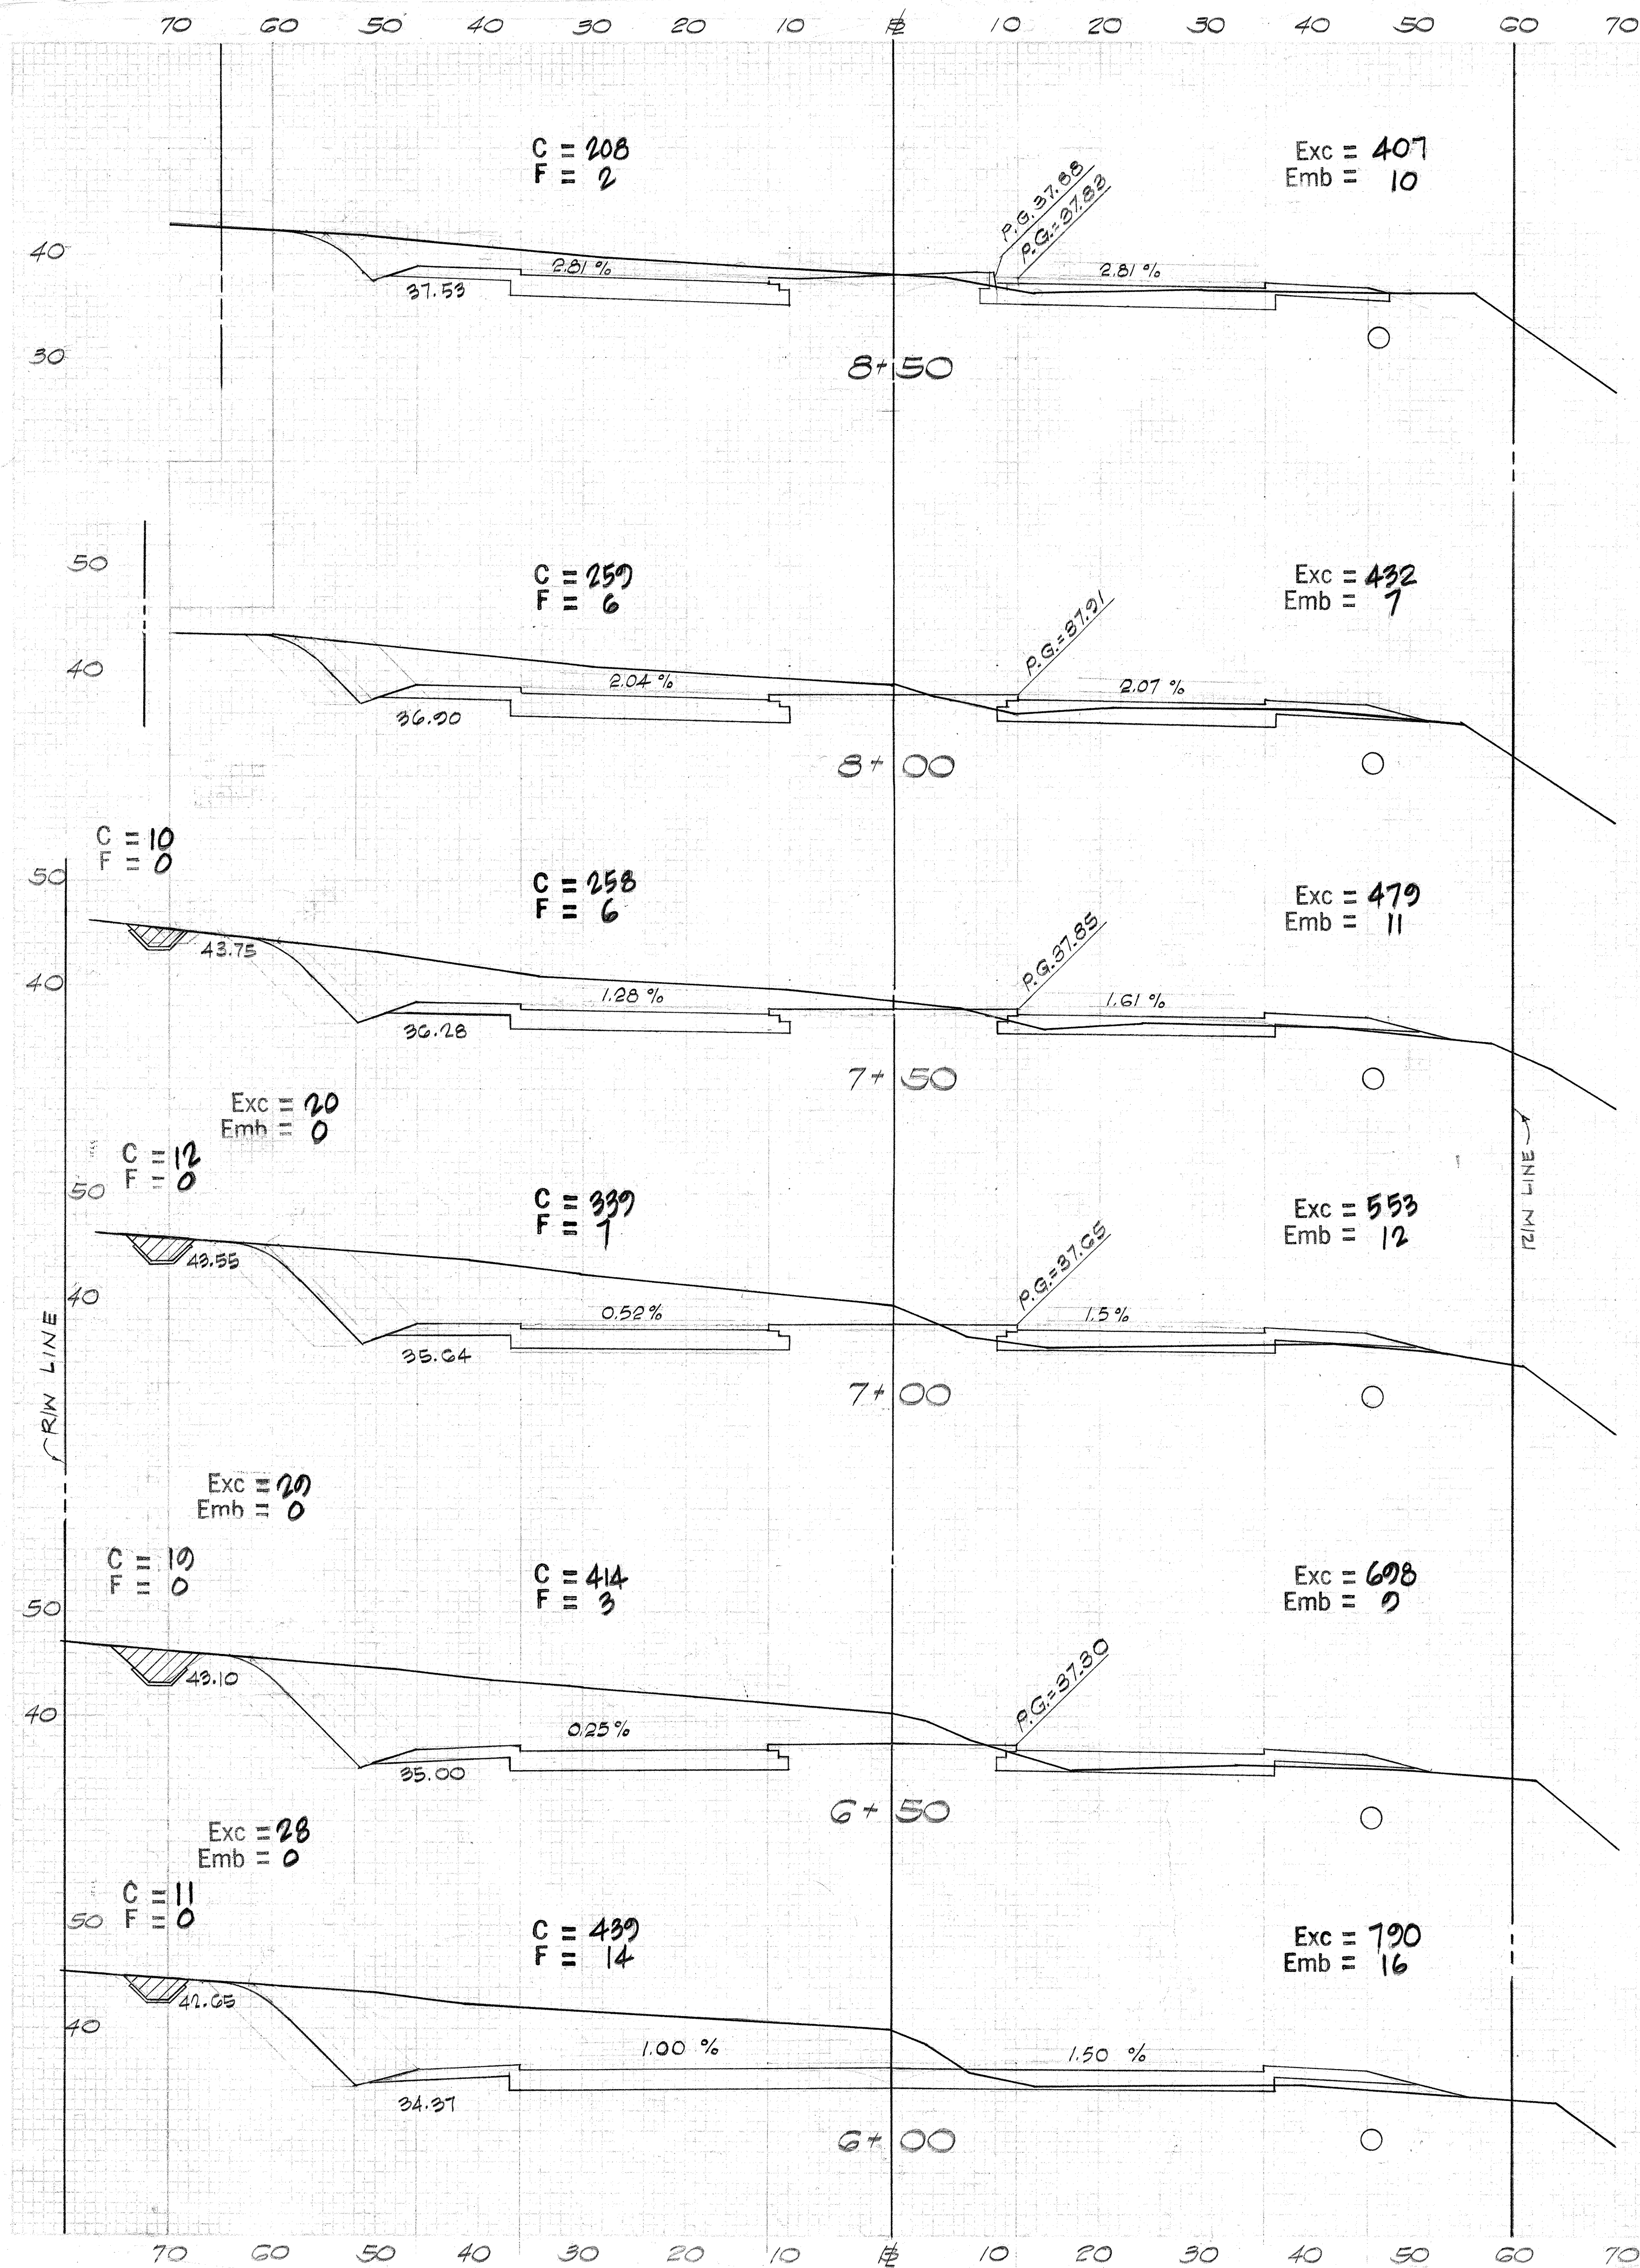



FED. ROAD DIST. NO.	STATE	FED. AID PROJ. NO.	FISCAL YEAR	SHEET NO.	TOTAL SHEETS
HAWAII	HAW.	5070003	1965	123	162

Belt, Collins & Associates Ltd.

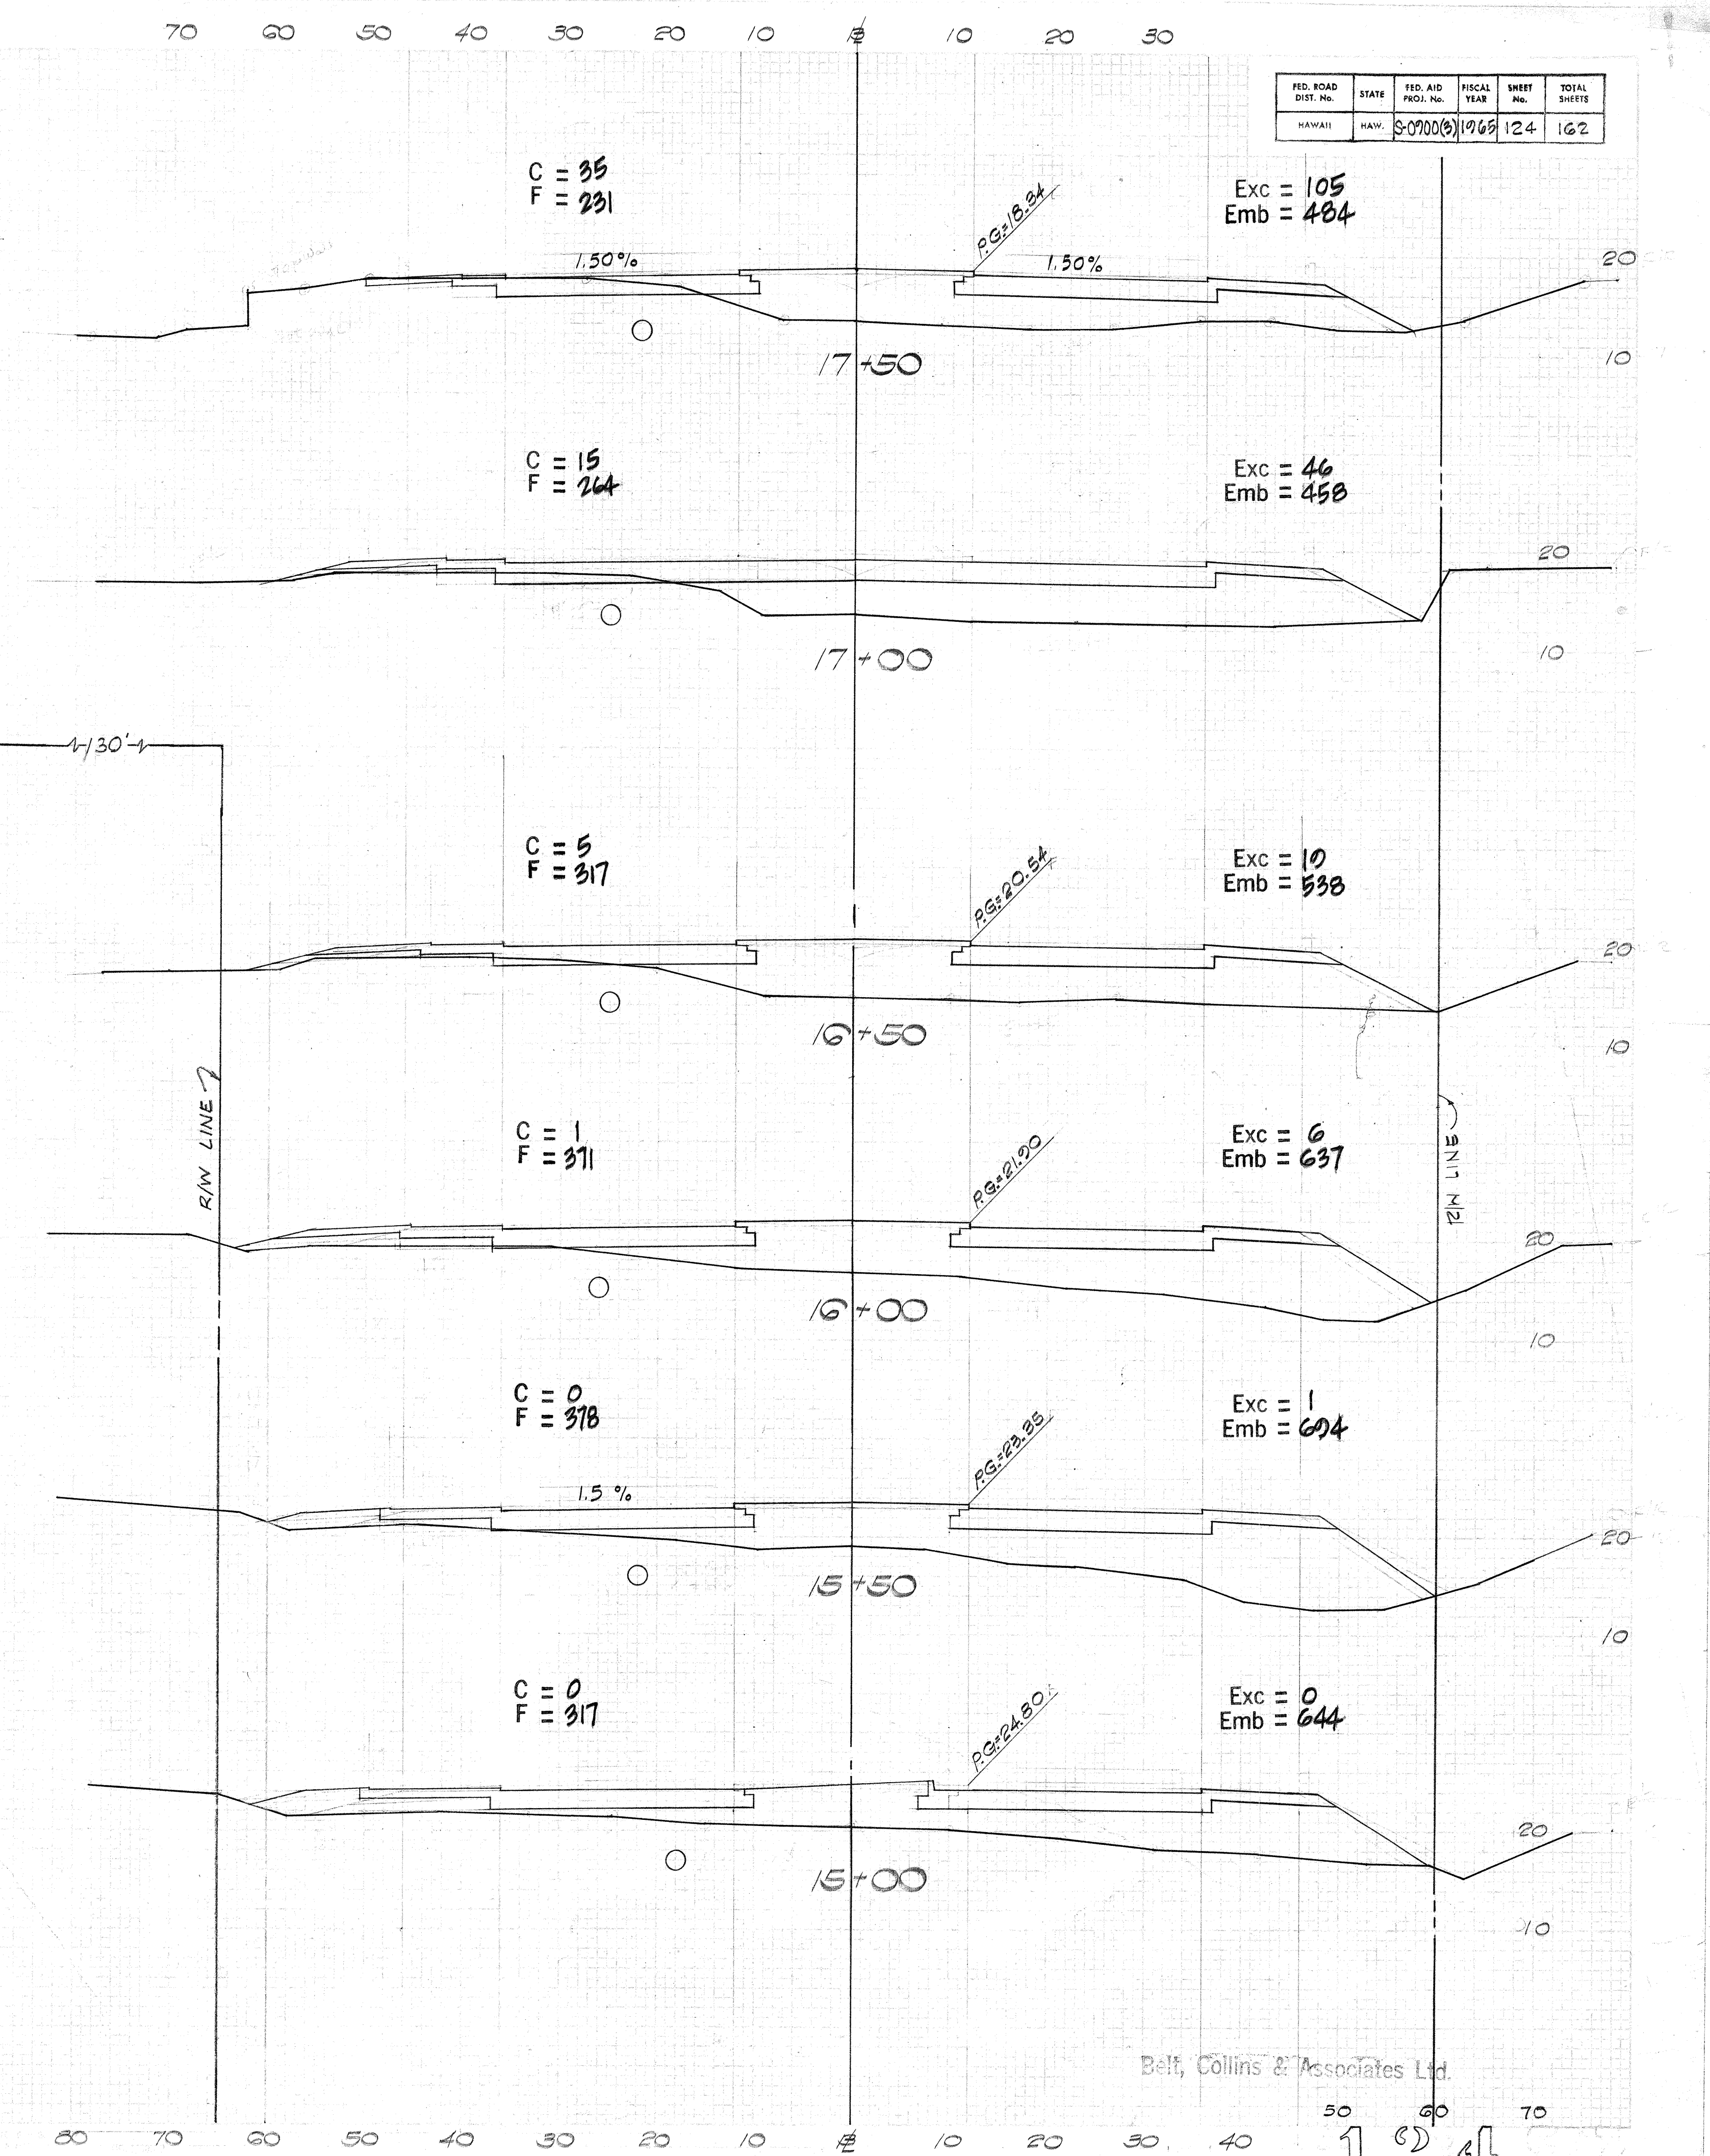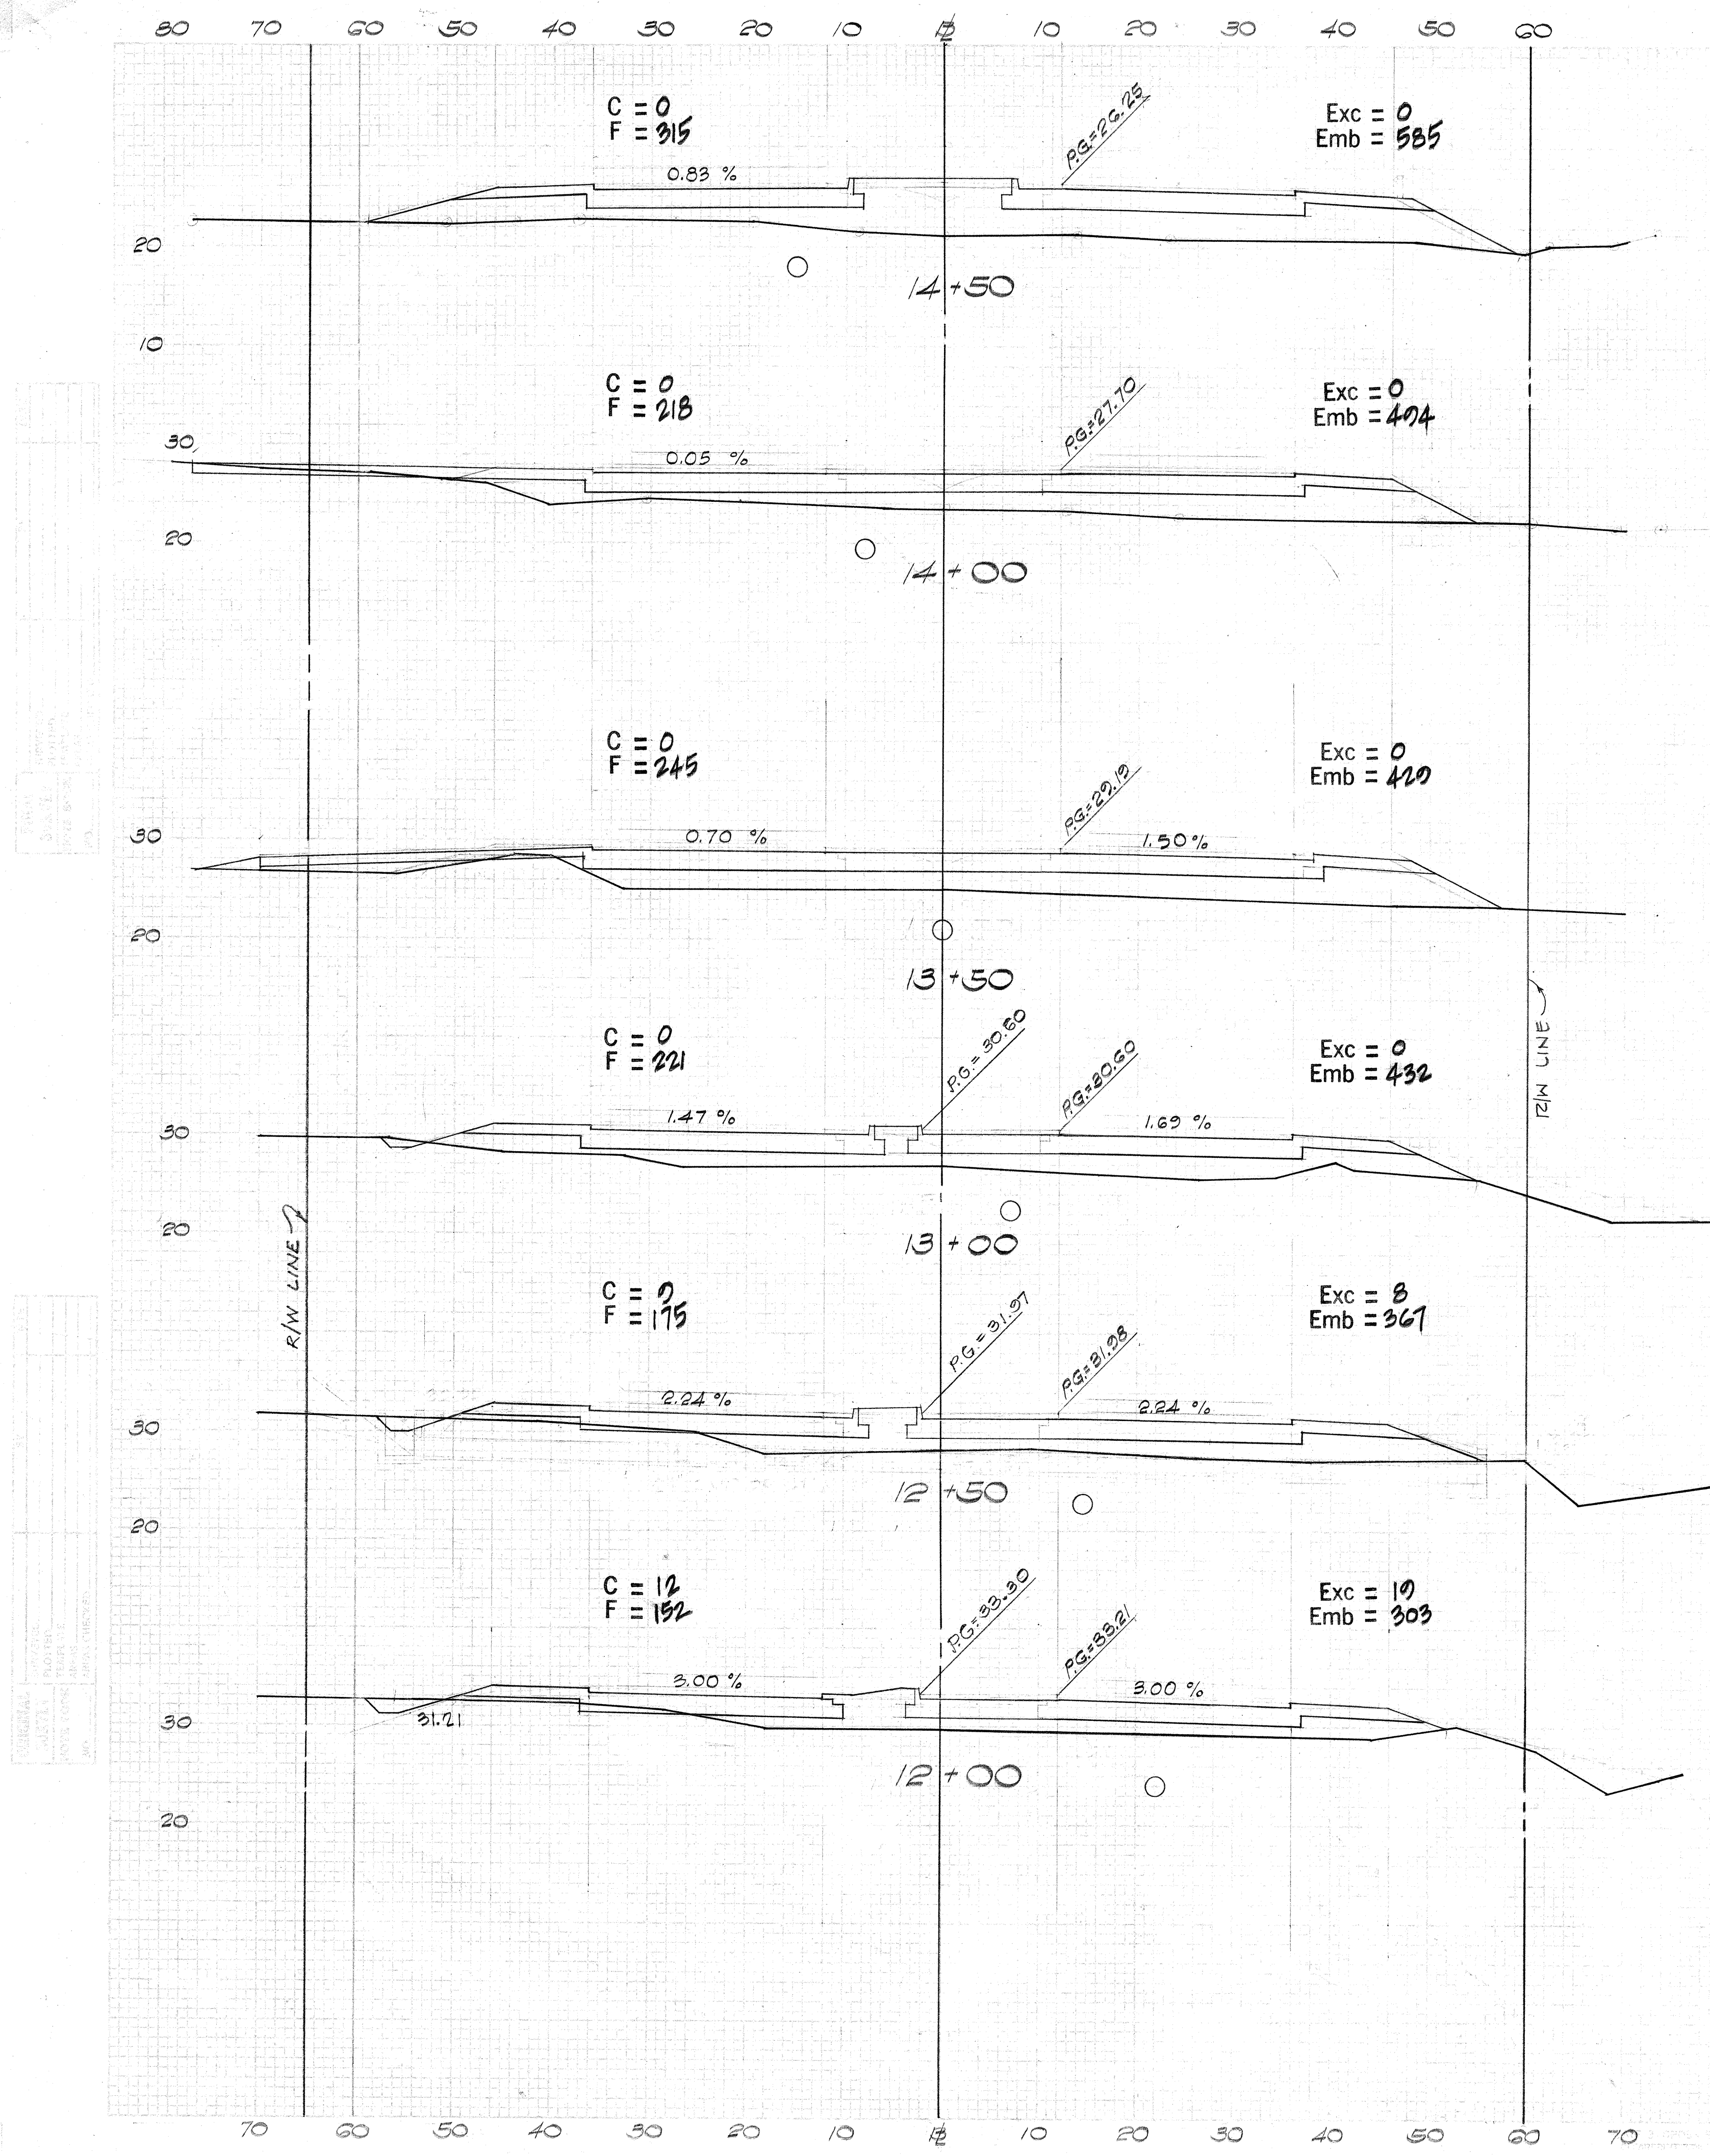



FED. ROAD DIST. No.	STATE	FED. AID PROJ. No.	FISCAL YEAR	SHEET No.	TOTAL SHEETS
HAWAII	HAW.	S-07000(5)	1968	124	162

Belt, Collins & Associates Ltd.

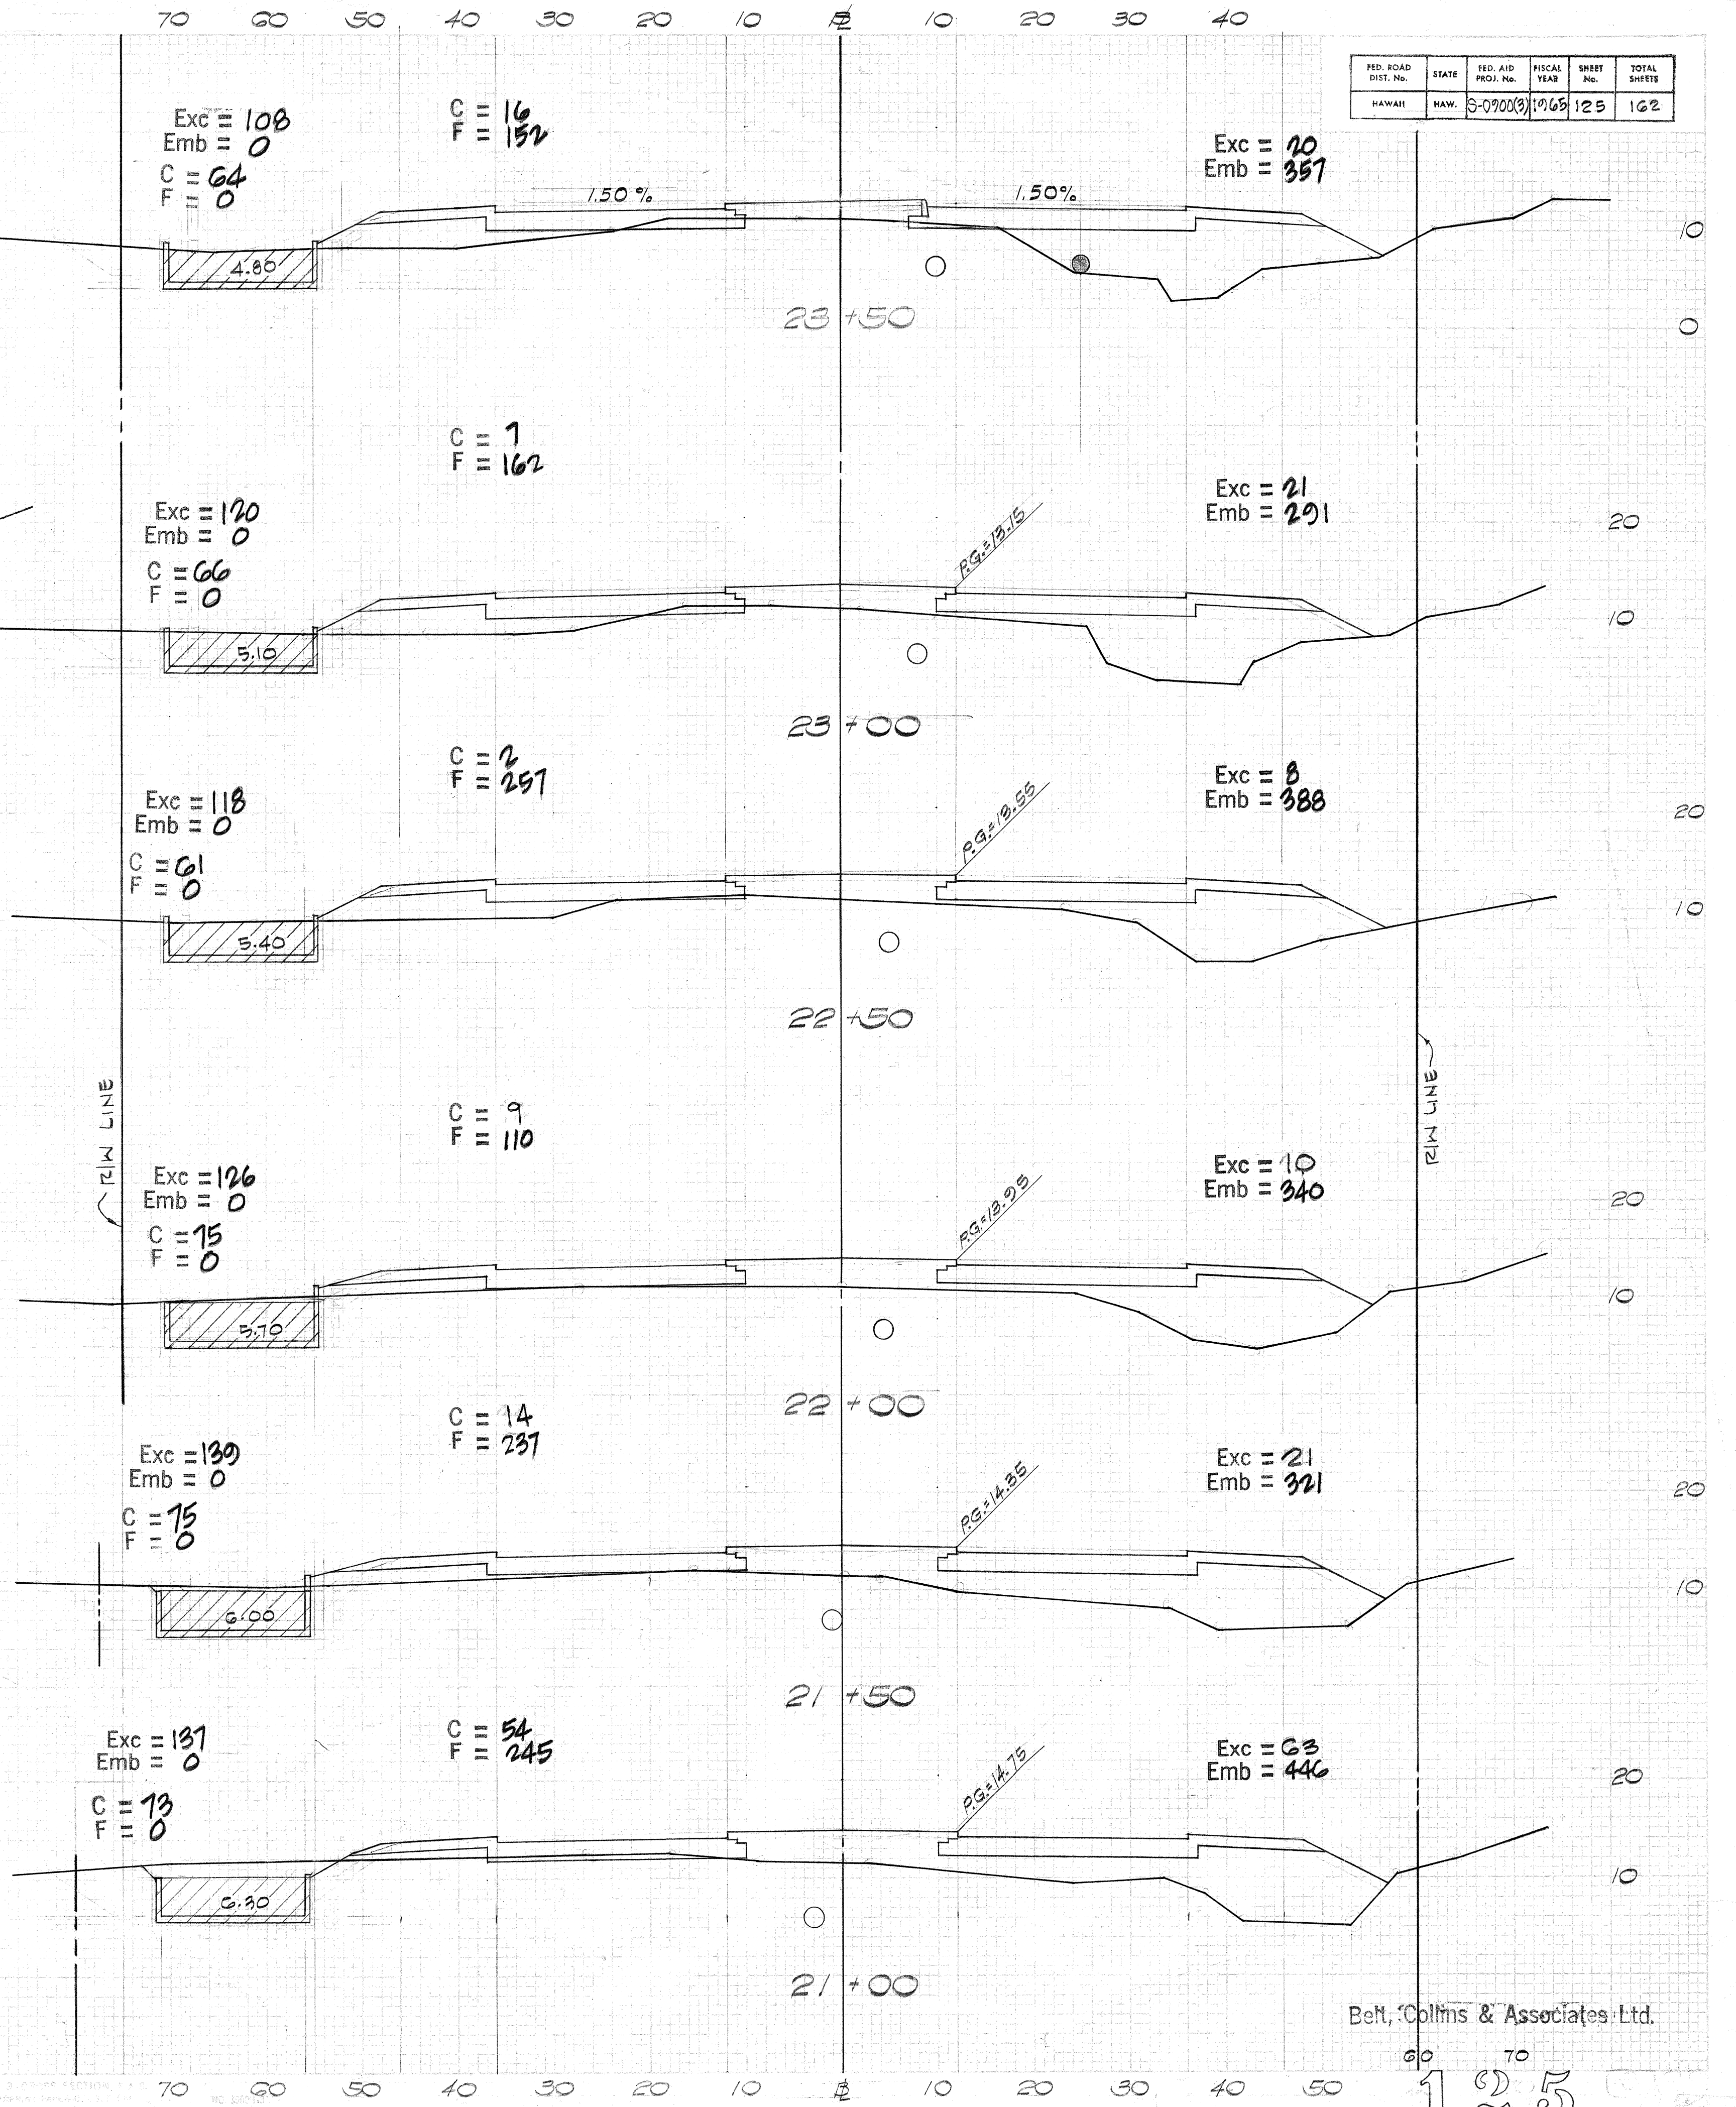
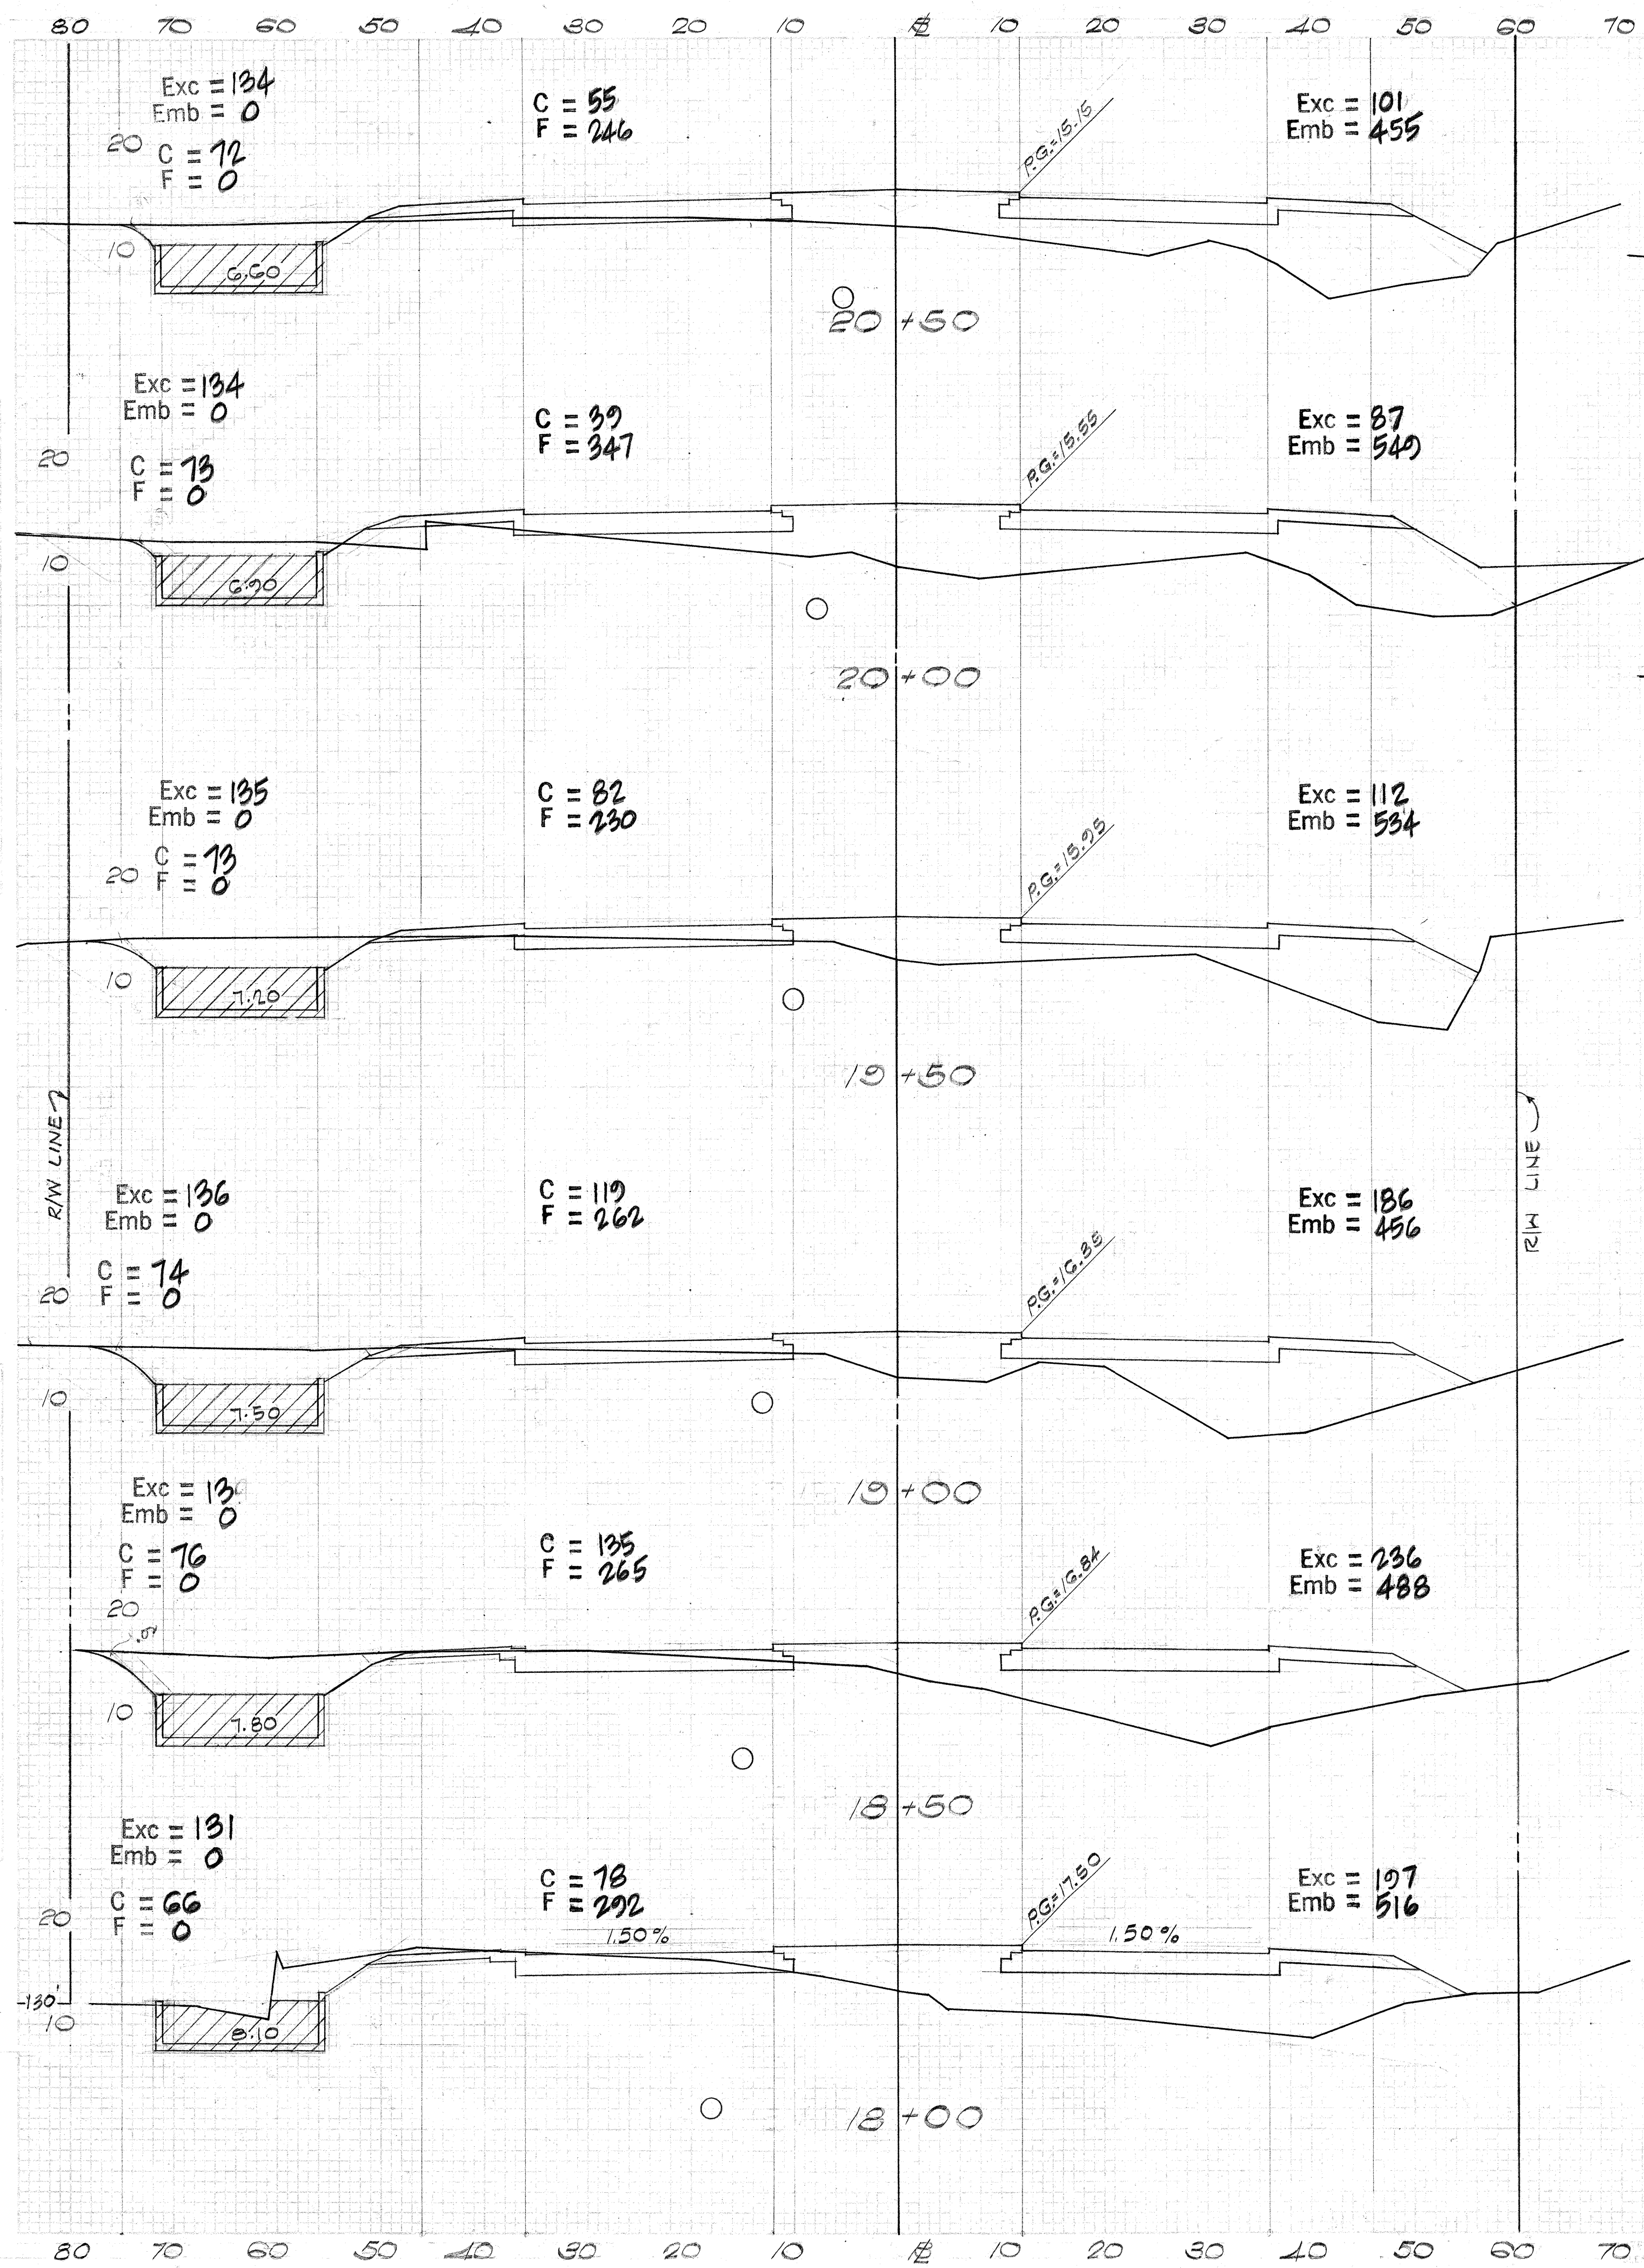


FED. ROAD DIST. No.	STATE	FED. AID PROJ. No.	FISCAL YEAR	SHEET No.	TOTAL SHEETS
HAWAII	HAW.	5-0700(3)	1965	125	122

Belt, Collins & Associates, Ltd.

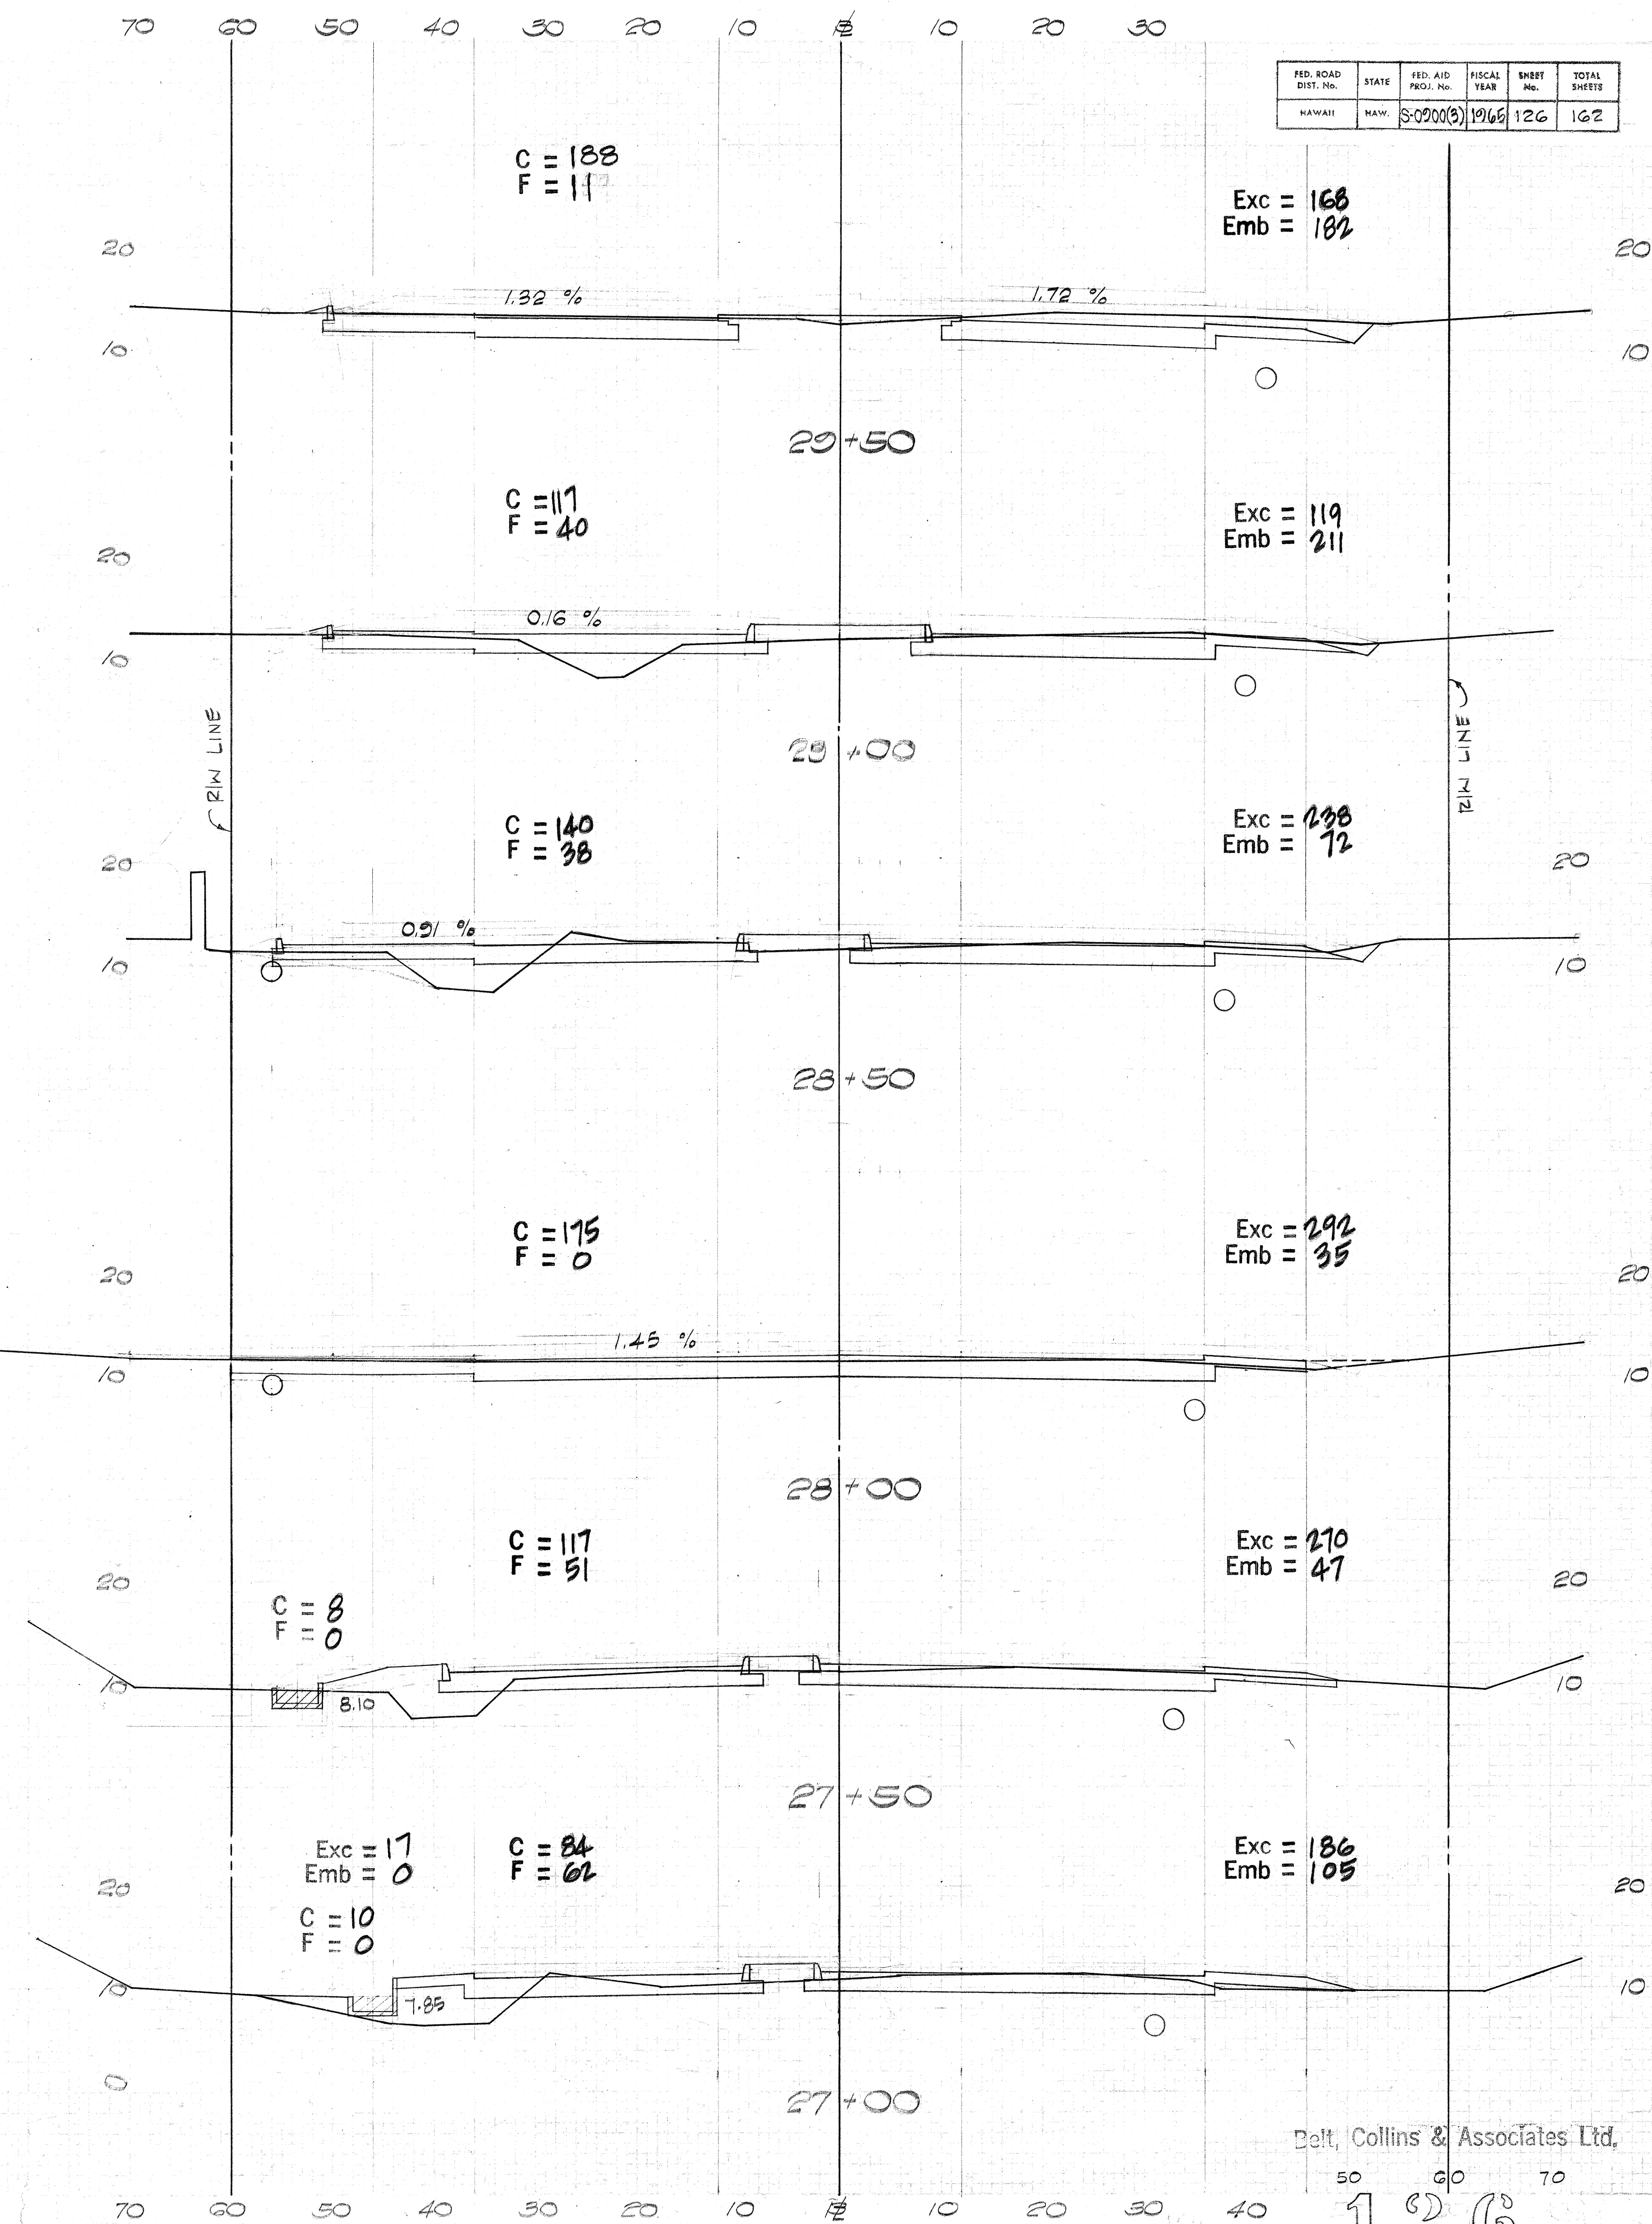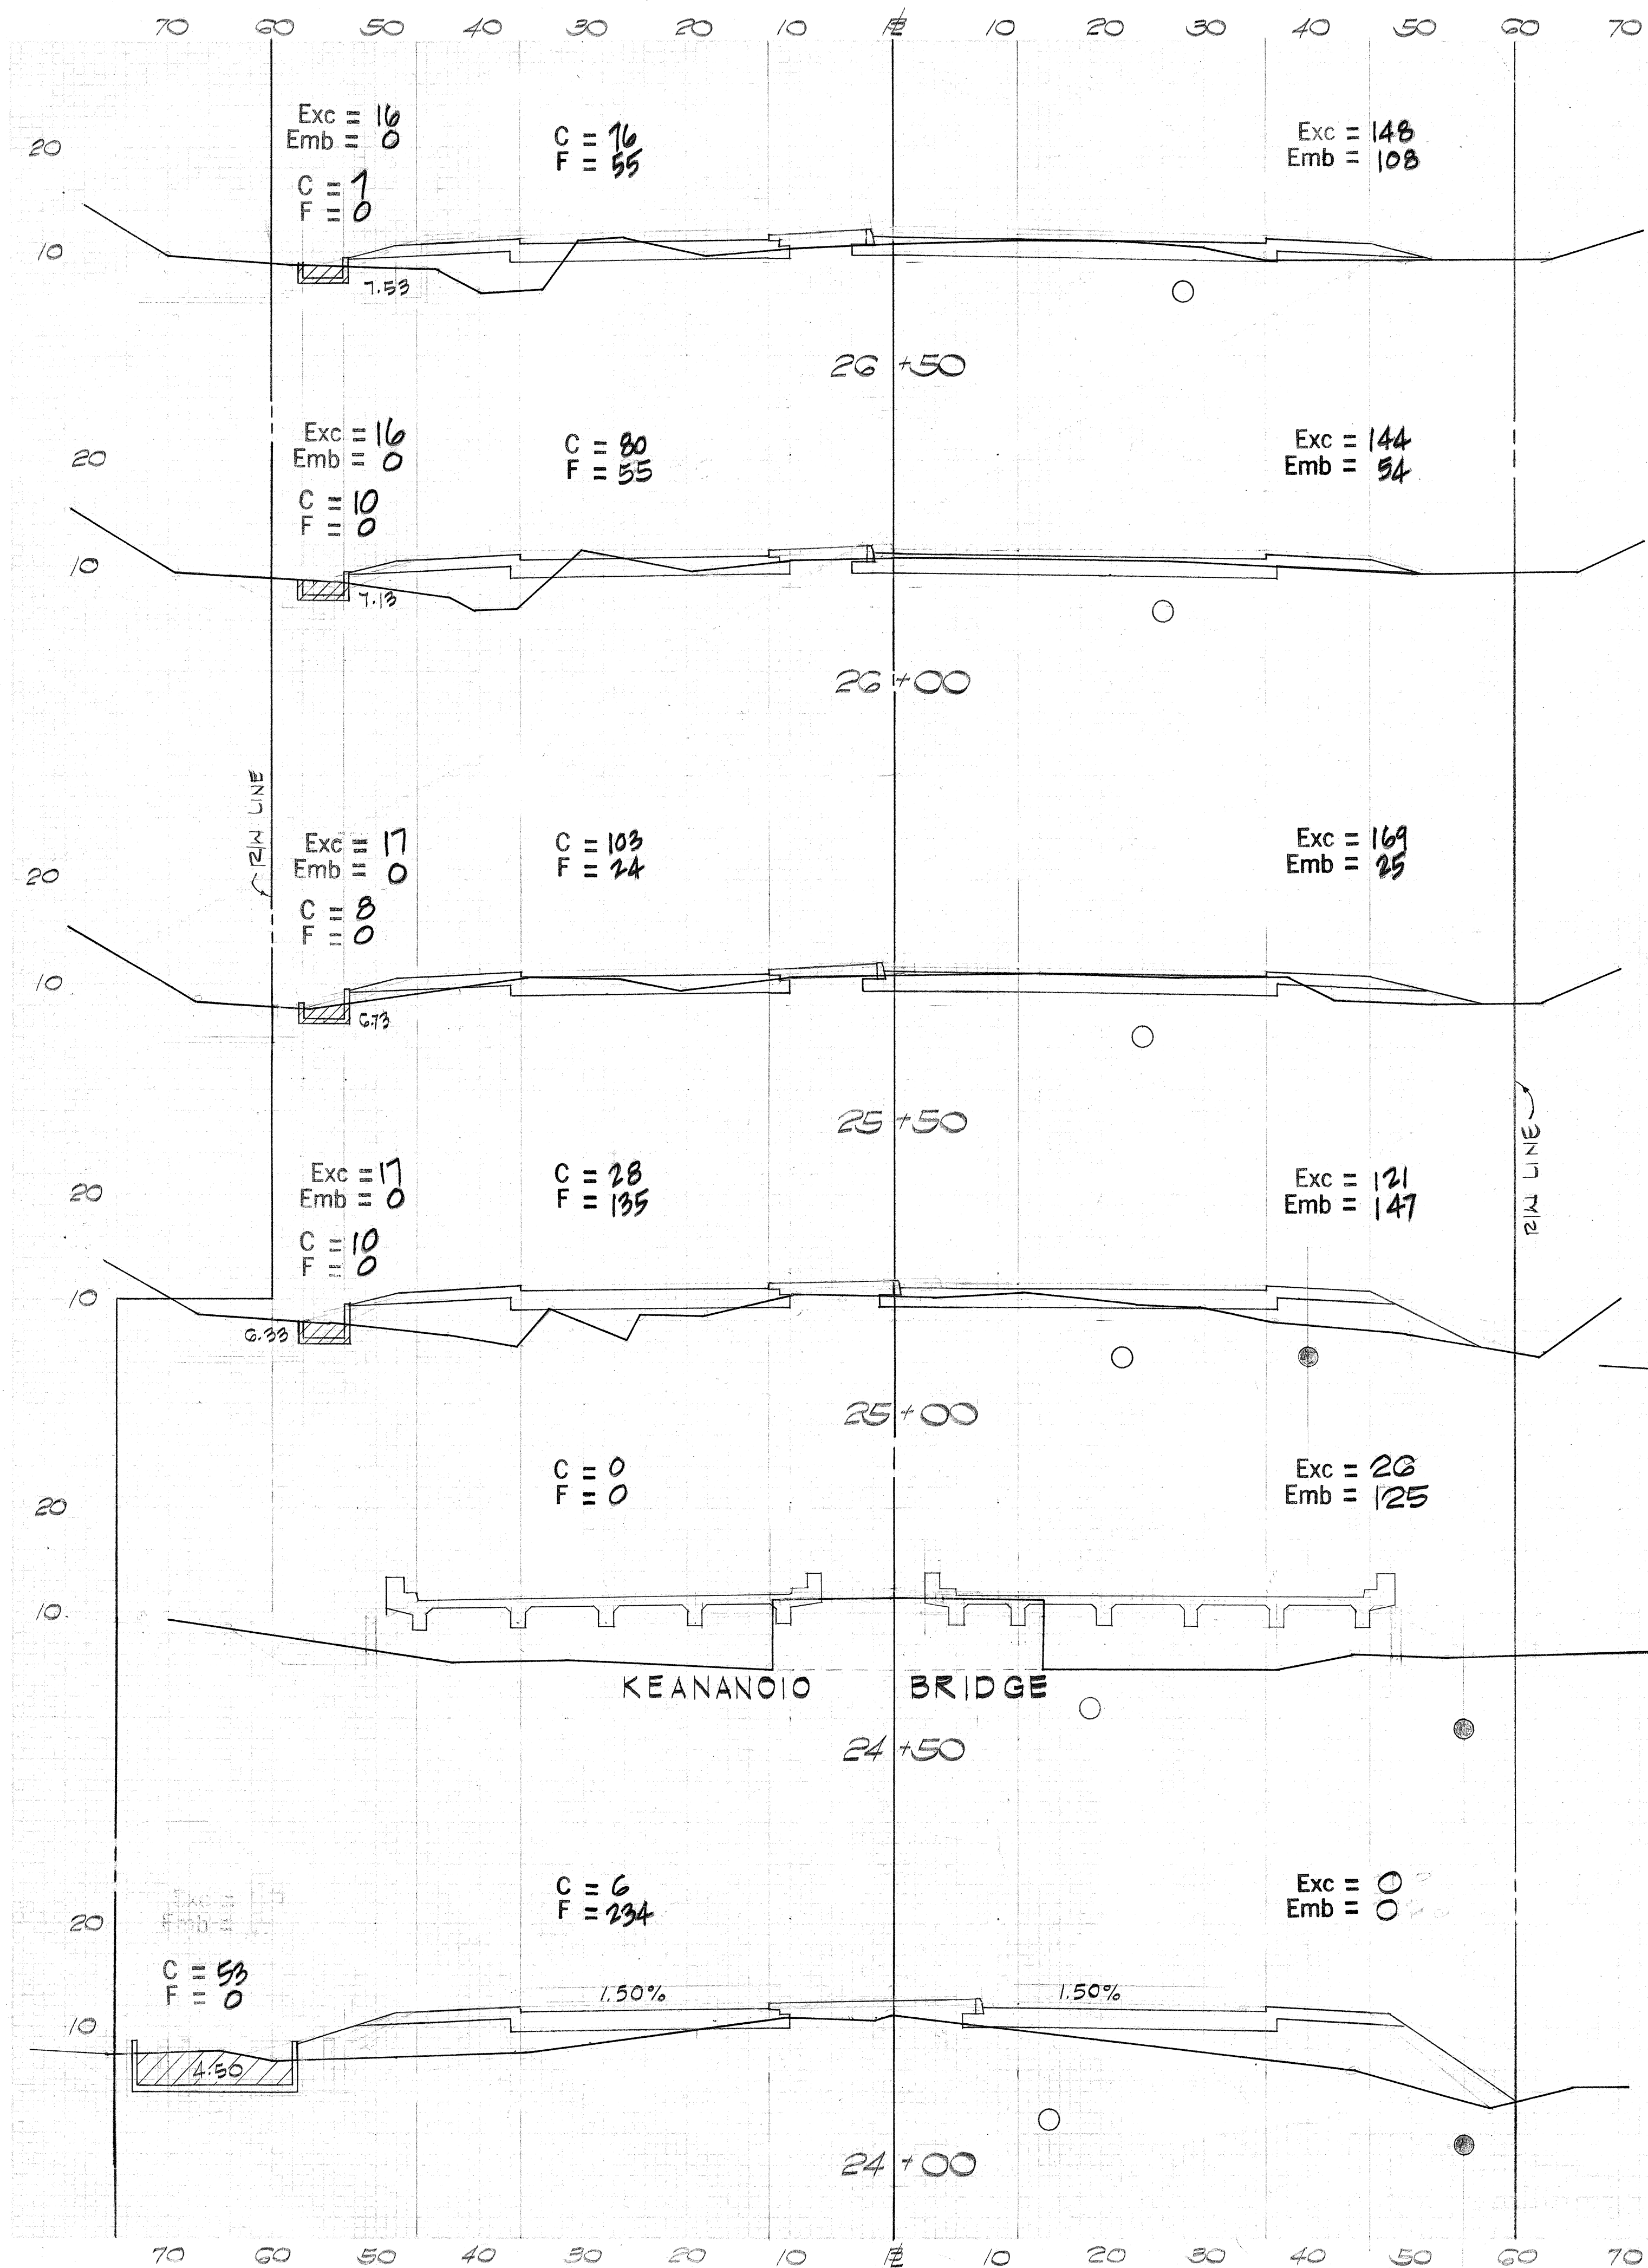


FED. ROAD DIST. No.	STATE	FED. AID PROJ. No.	FISCAL YEAR	SHEET No.	TOTAL SHEETS
HAWAII	NAW.	S-0200(9)	1965	126	162

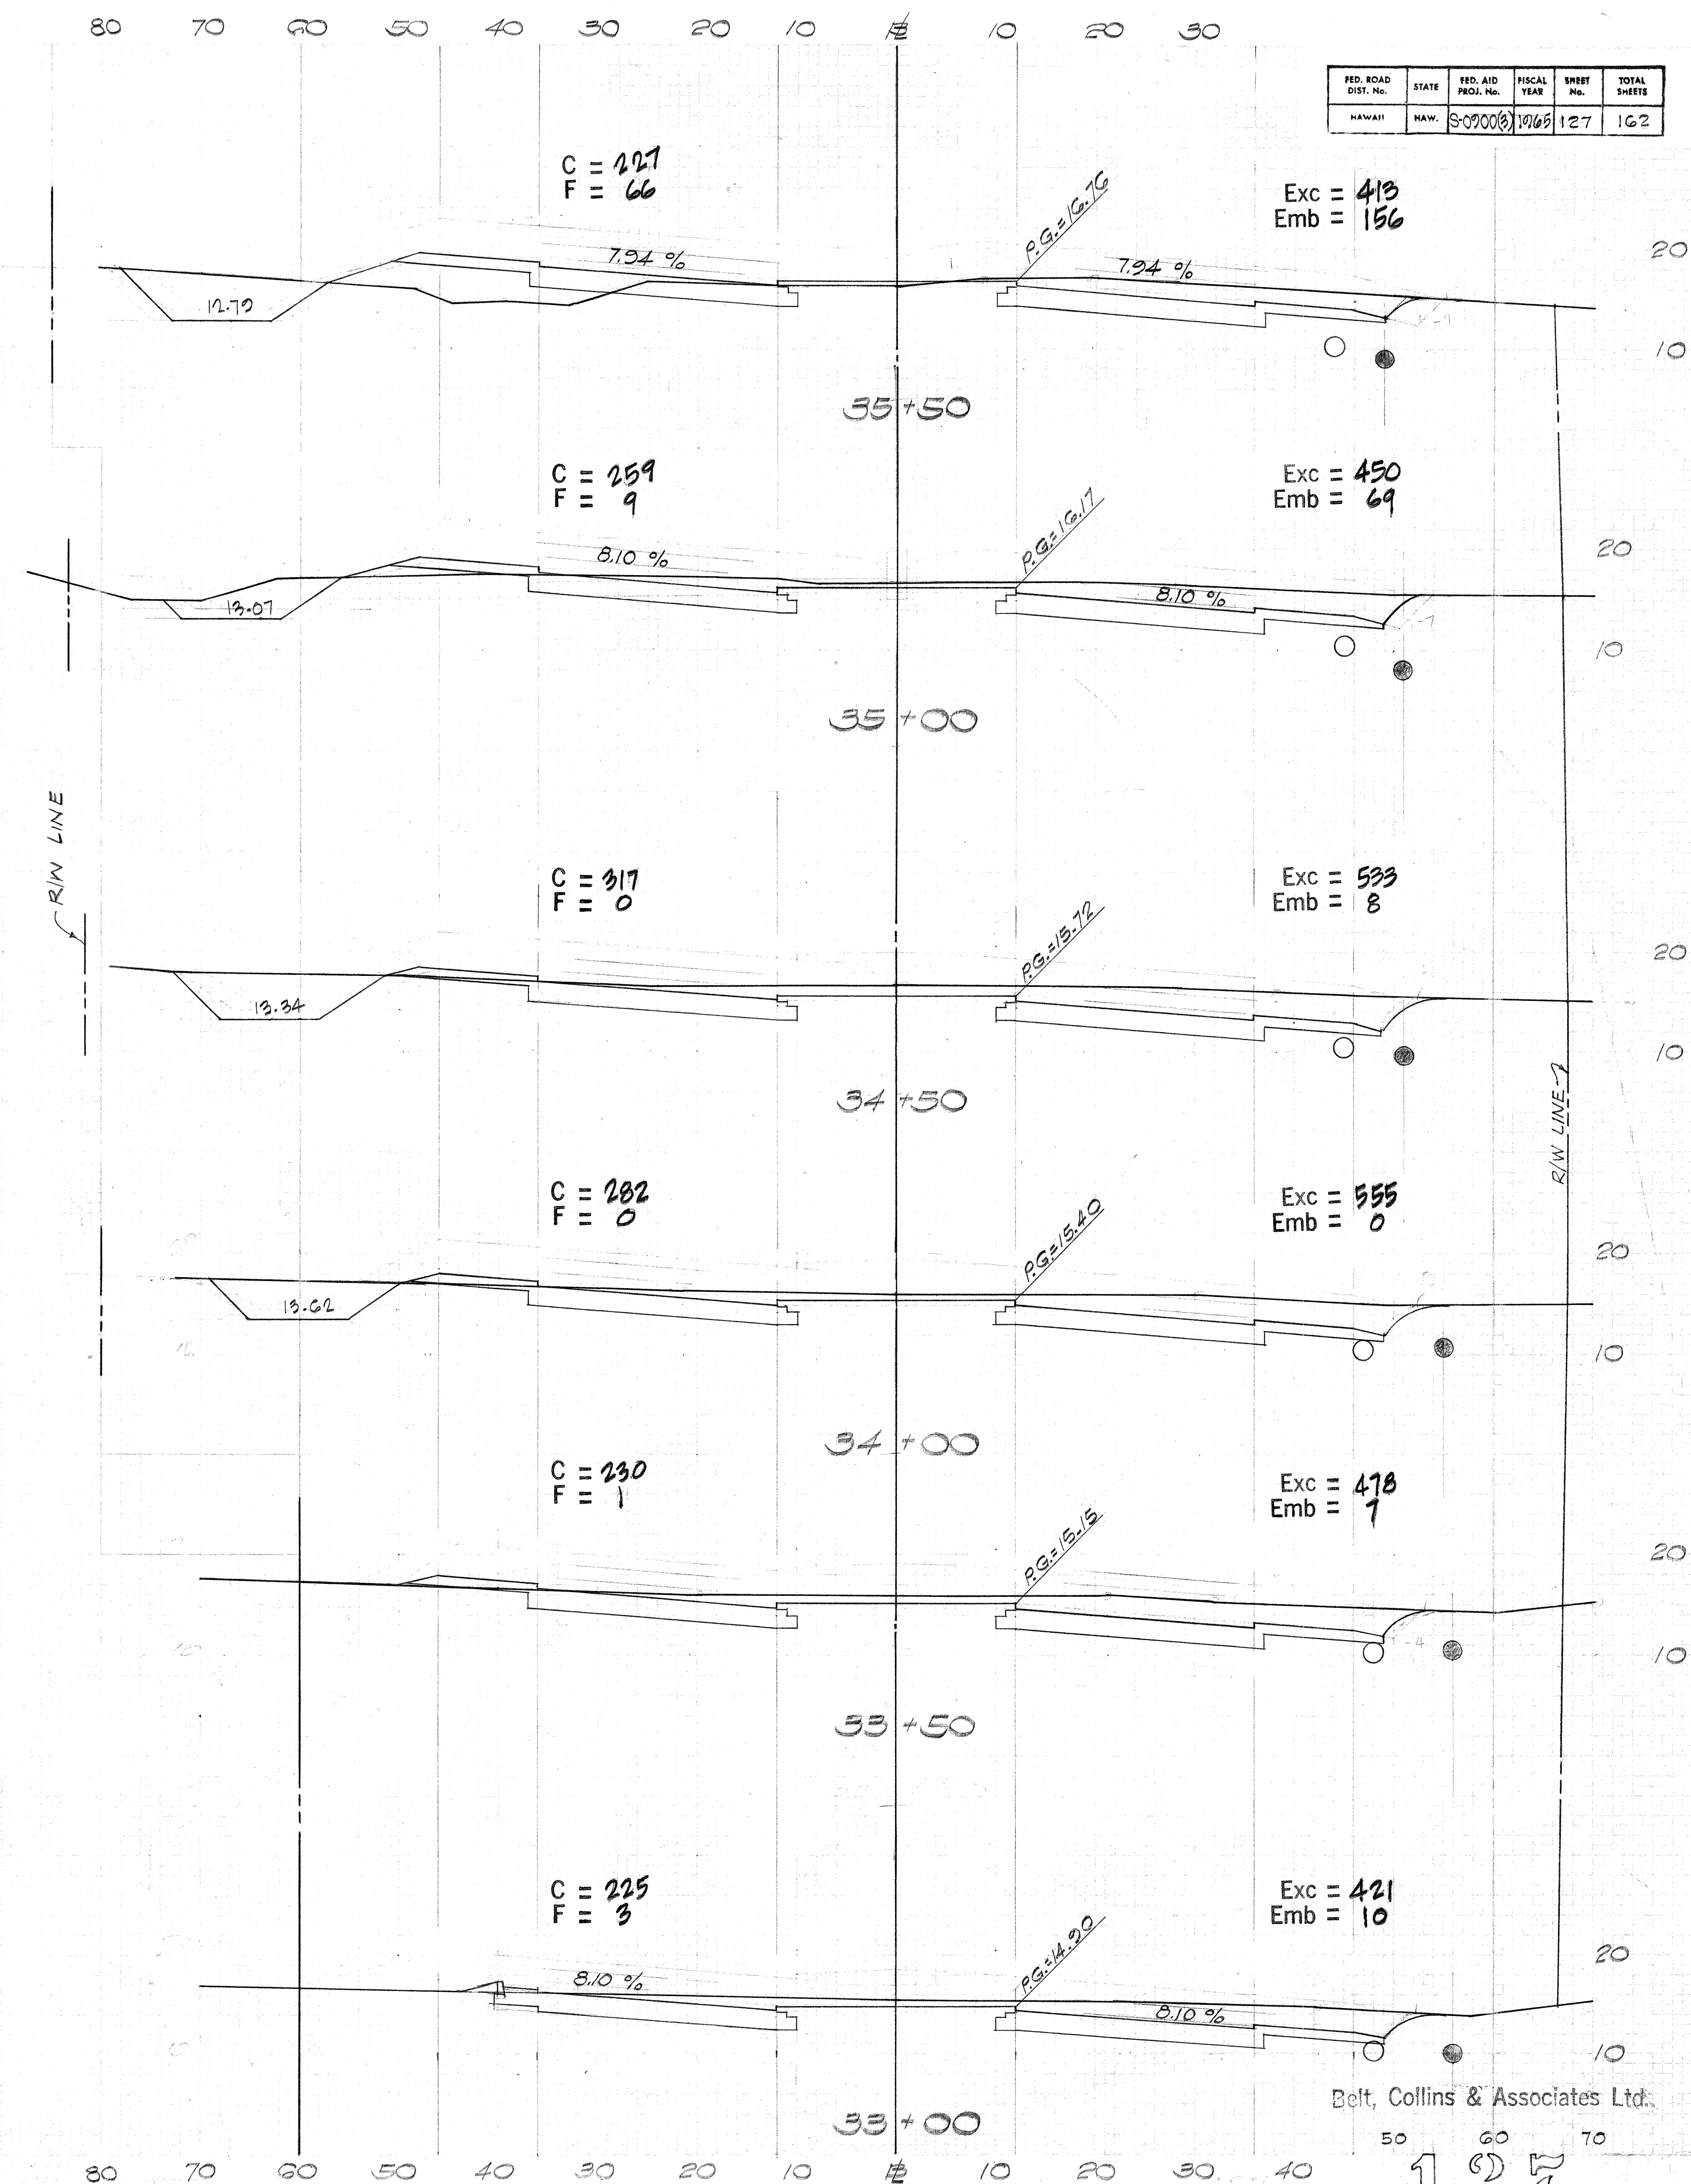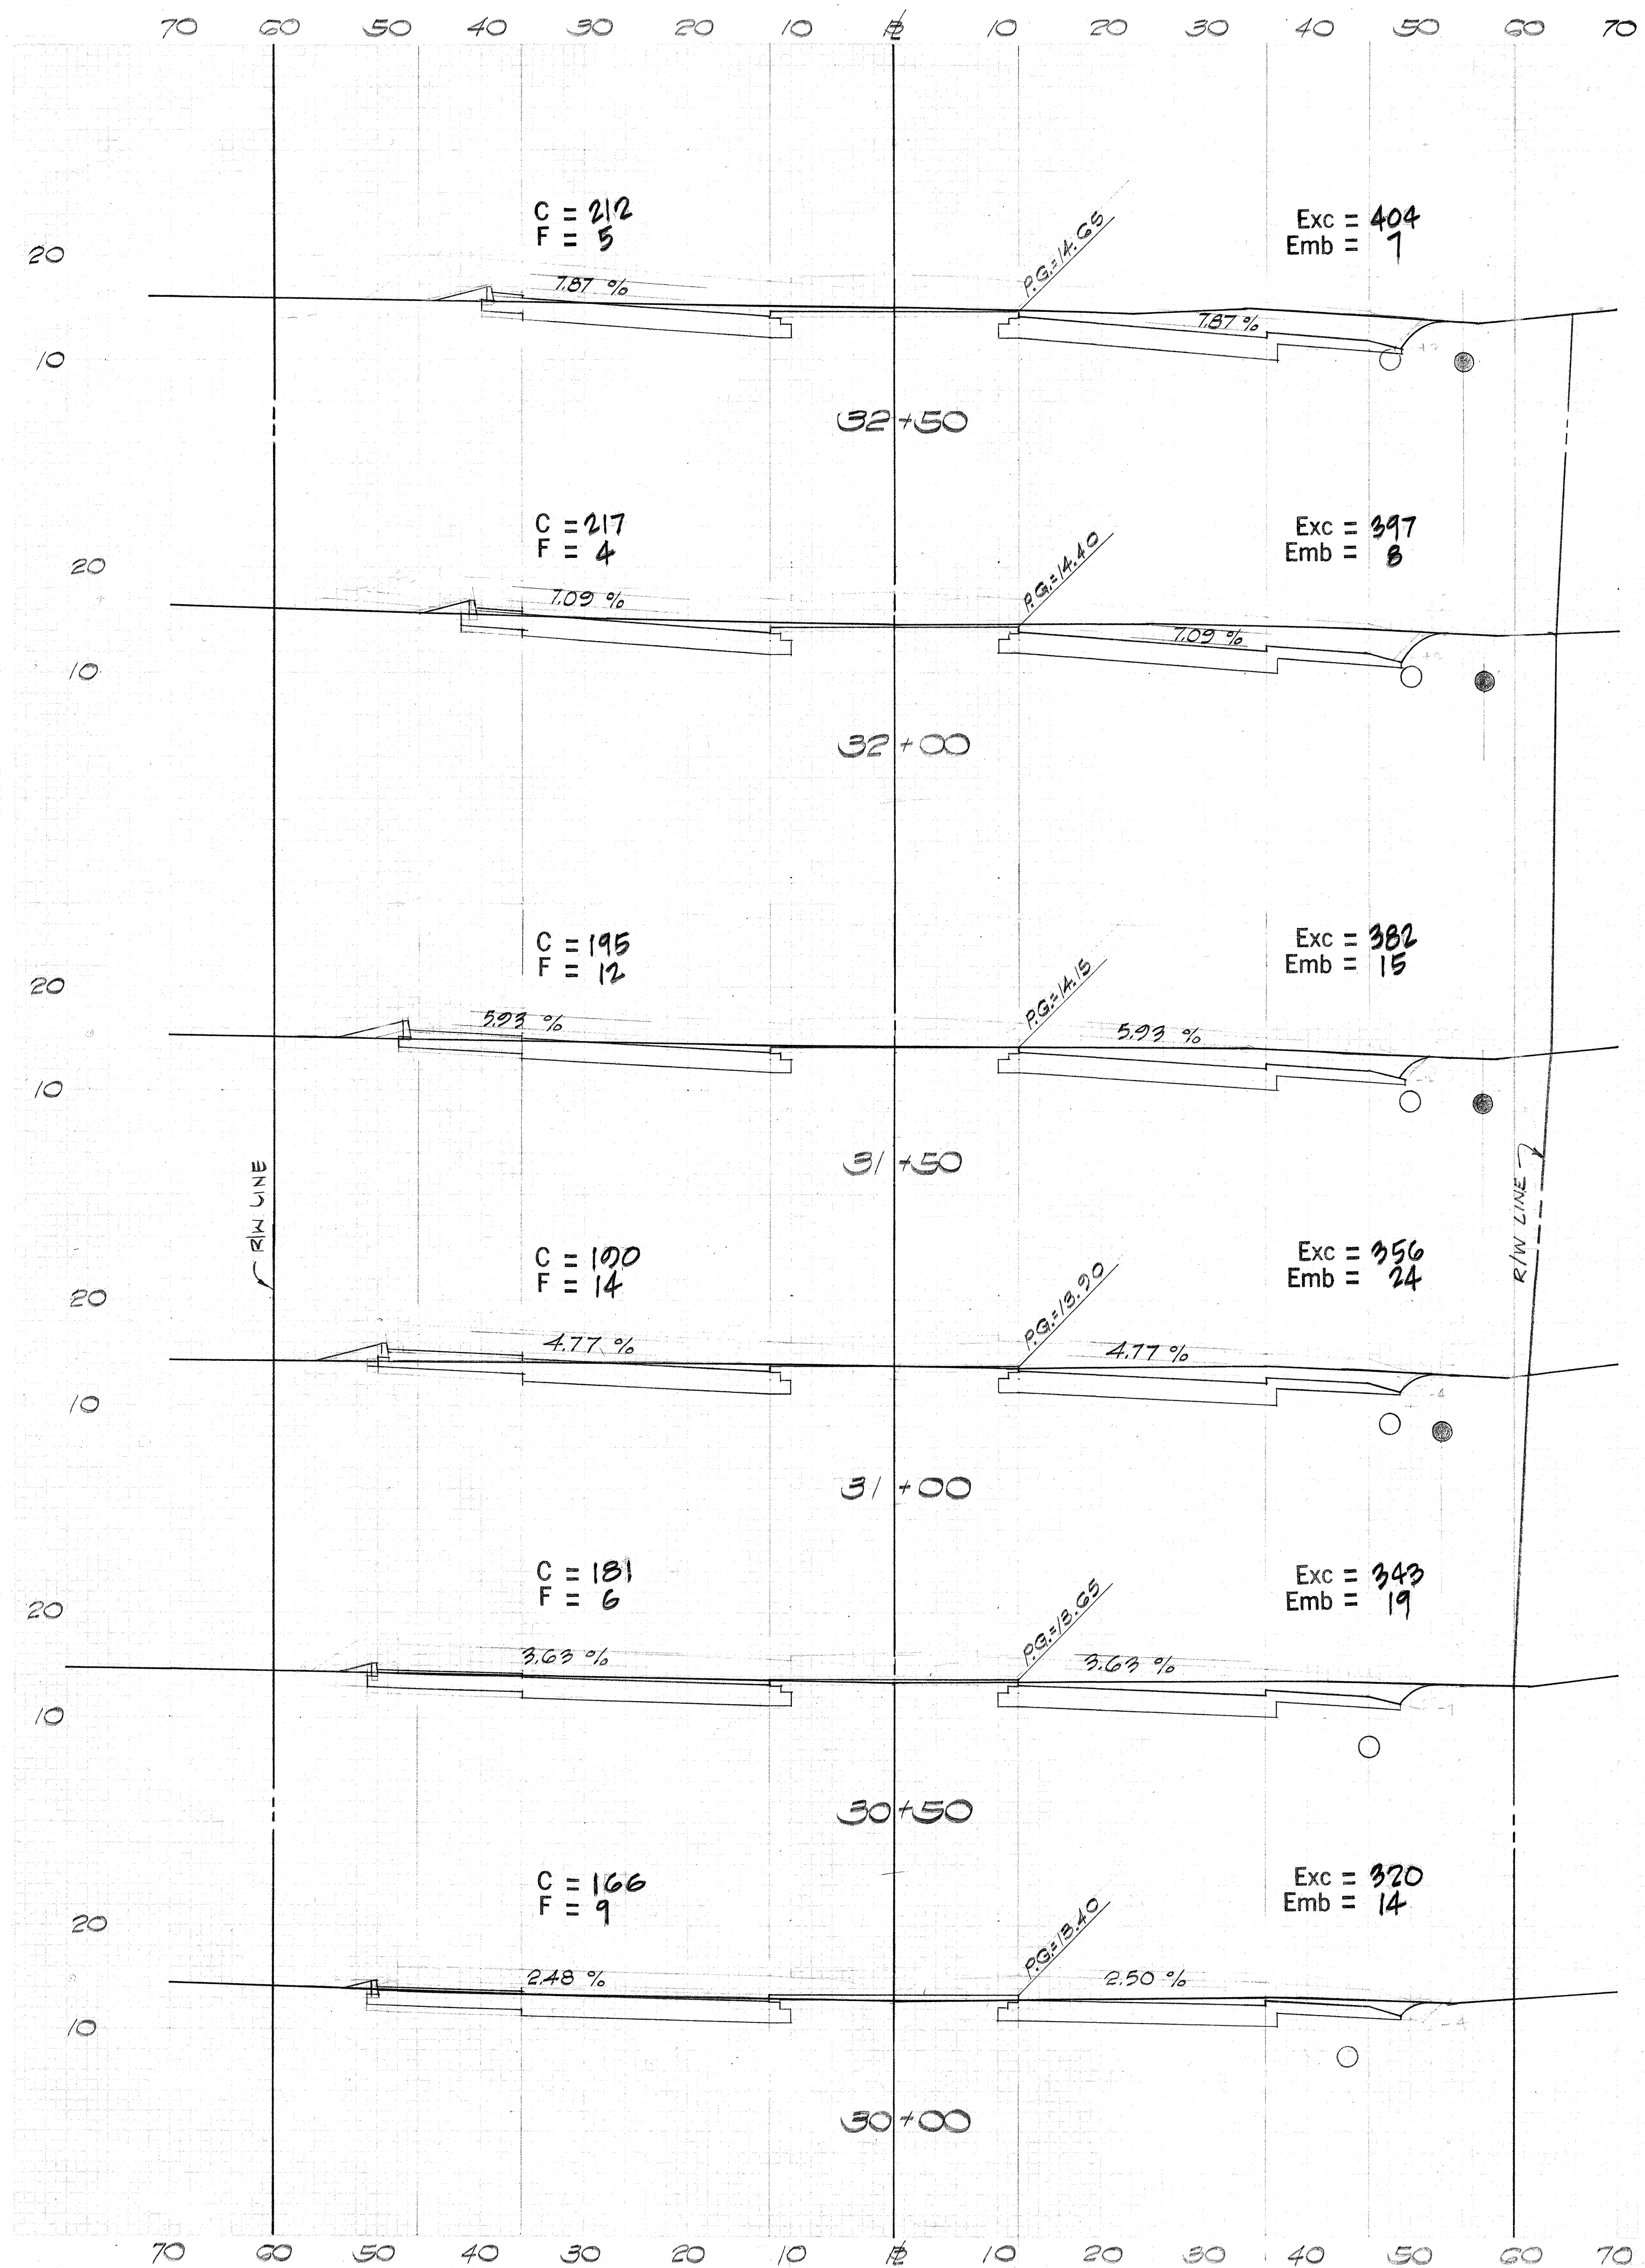



FED. ROAD DIST. No.	STATE	FED. AID PROJ. No.	FISCAL YEAR	SHEET No.	TOTAL SHEETS
HAWAII	HAW.	8-00008	1965	127	162

Belt, Collins & Associates Ltd.


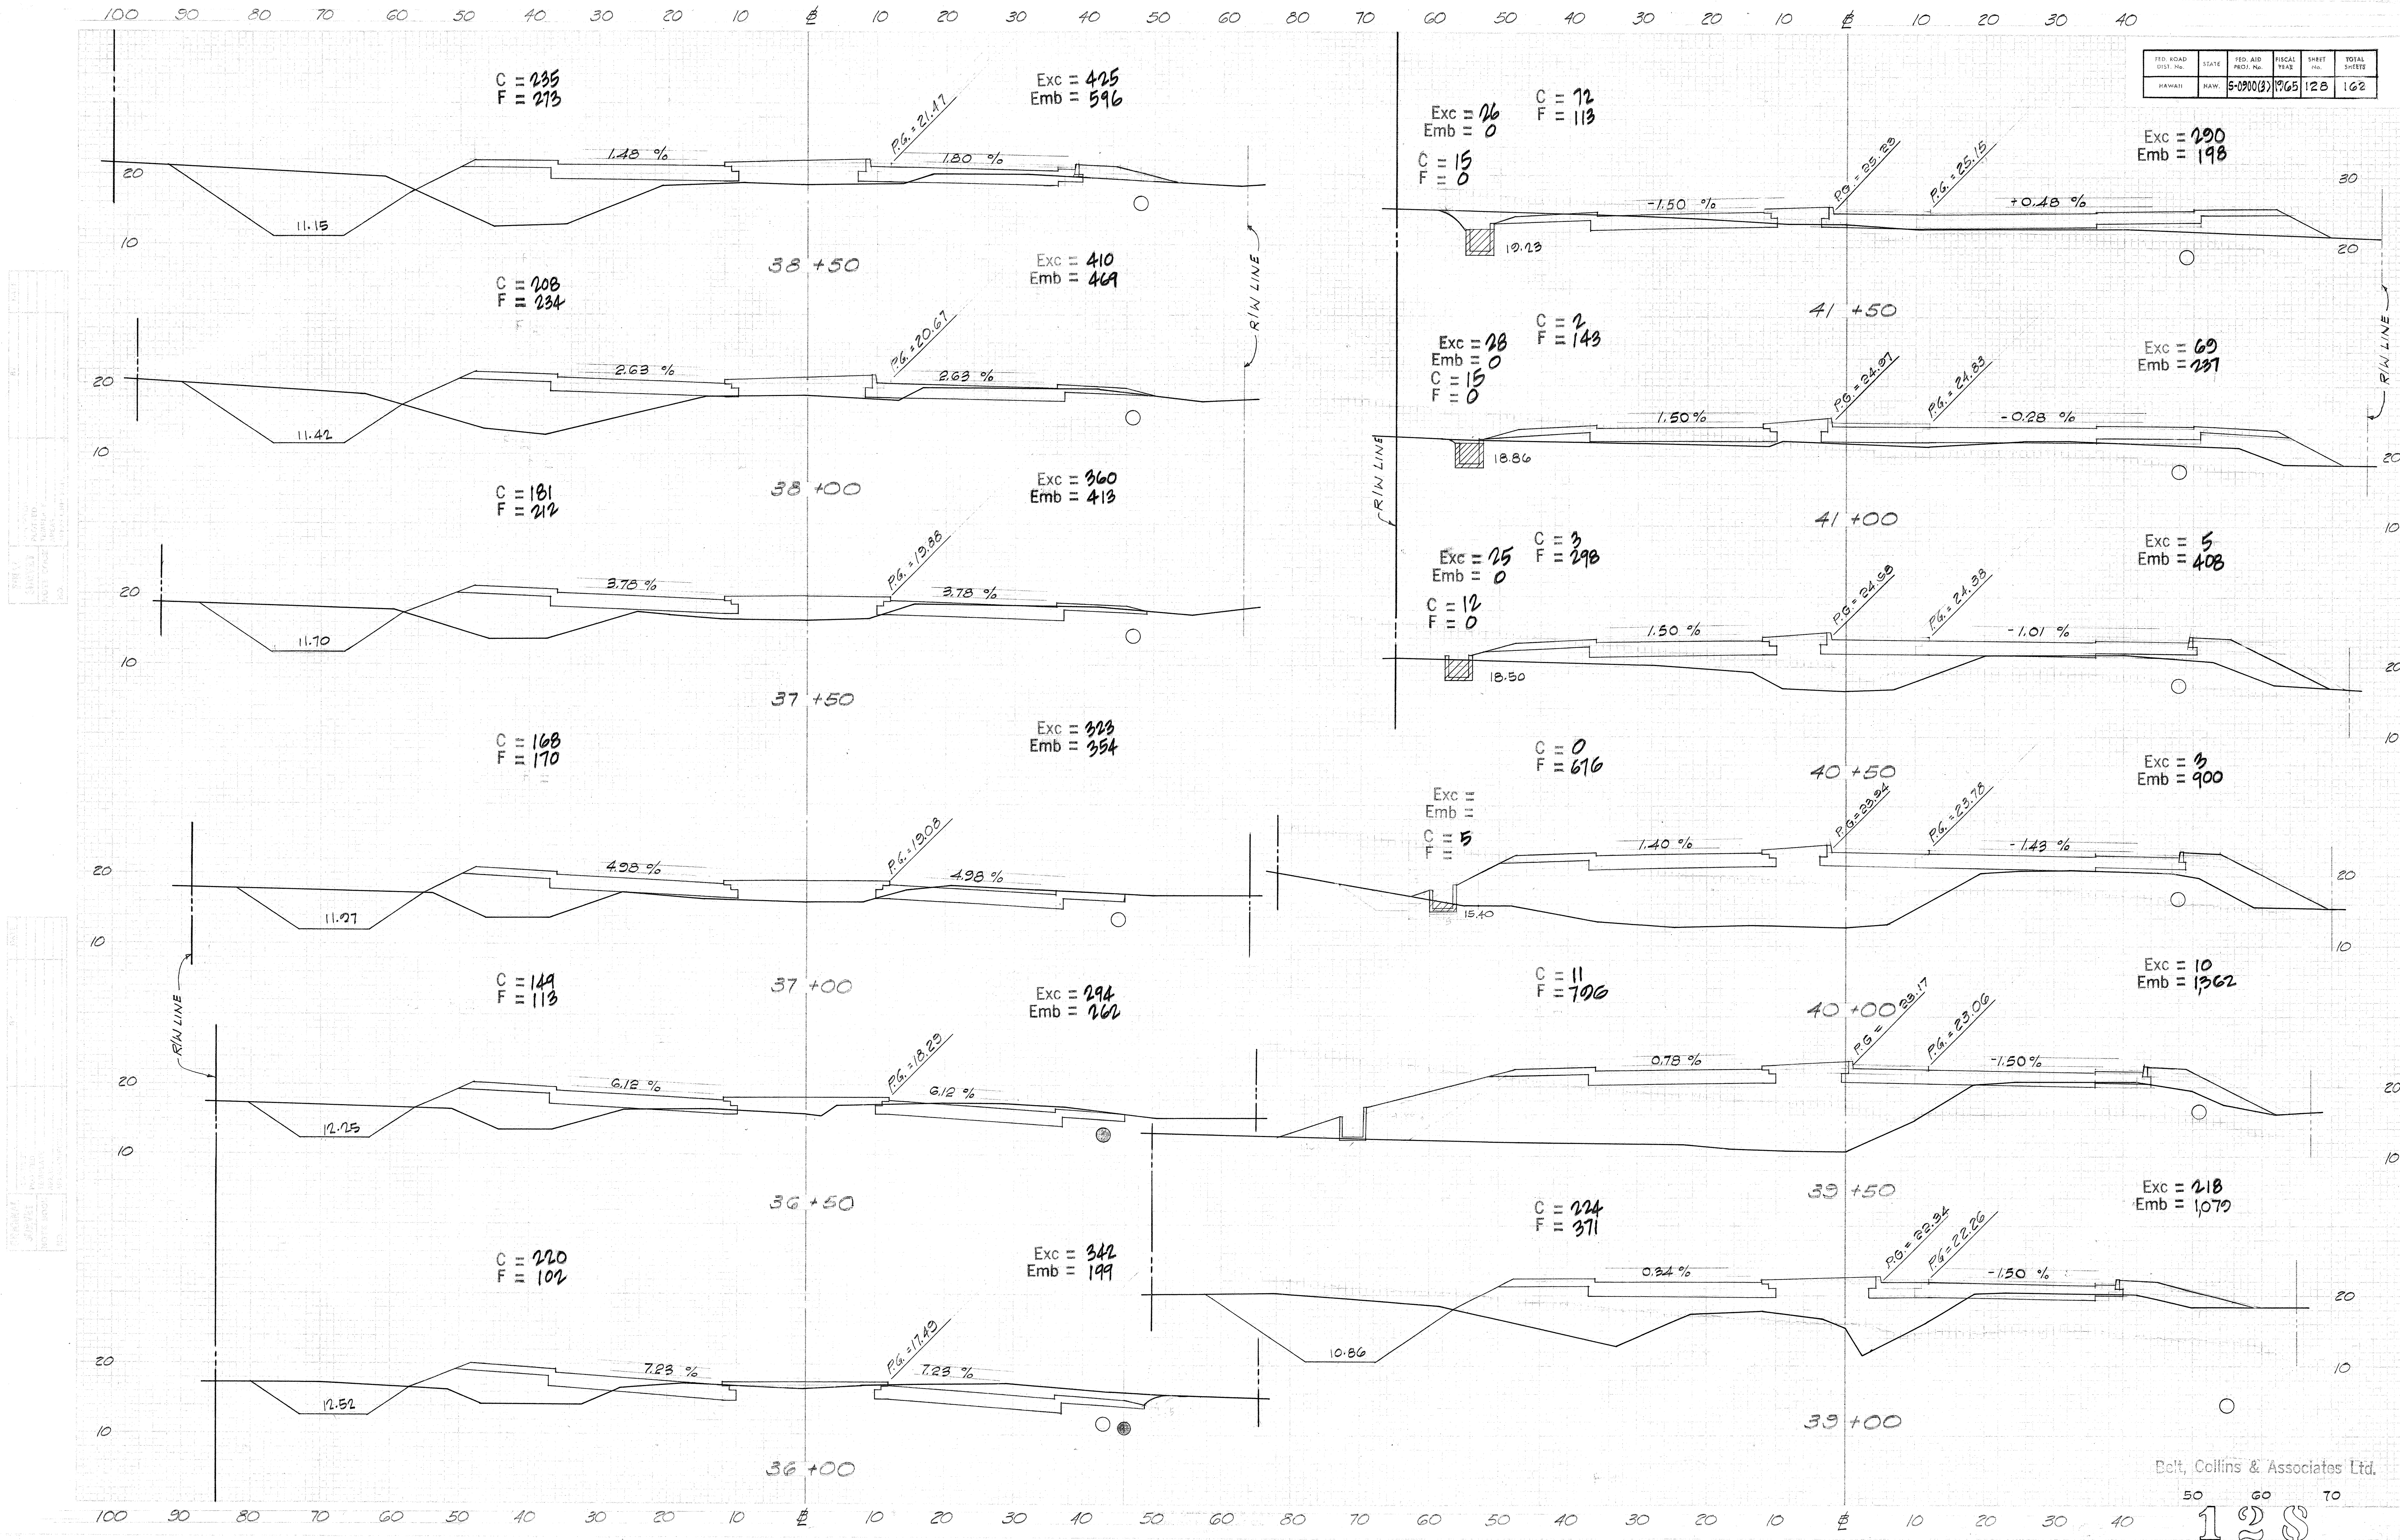


FED. ROAD DIST. No.	STATE	FED. AID PROJ. No.	FISCAL YEAR	SHEET No.	TOTAL SHEETS
5-0900(2)	HAWAII	1965	128	162	

Belt, Collins & Associates Ltd.

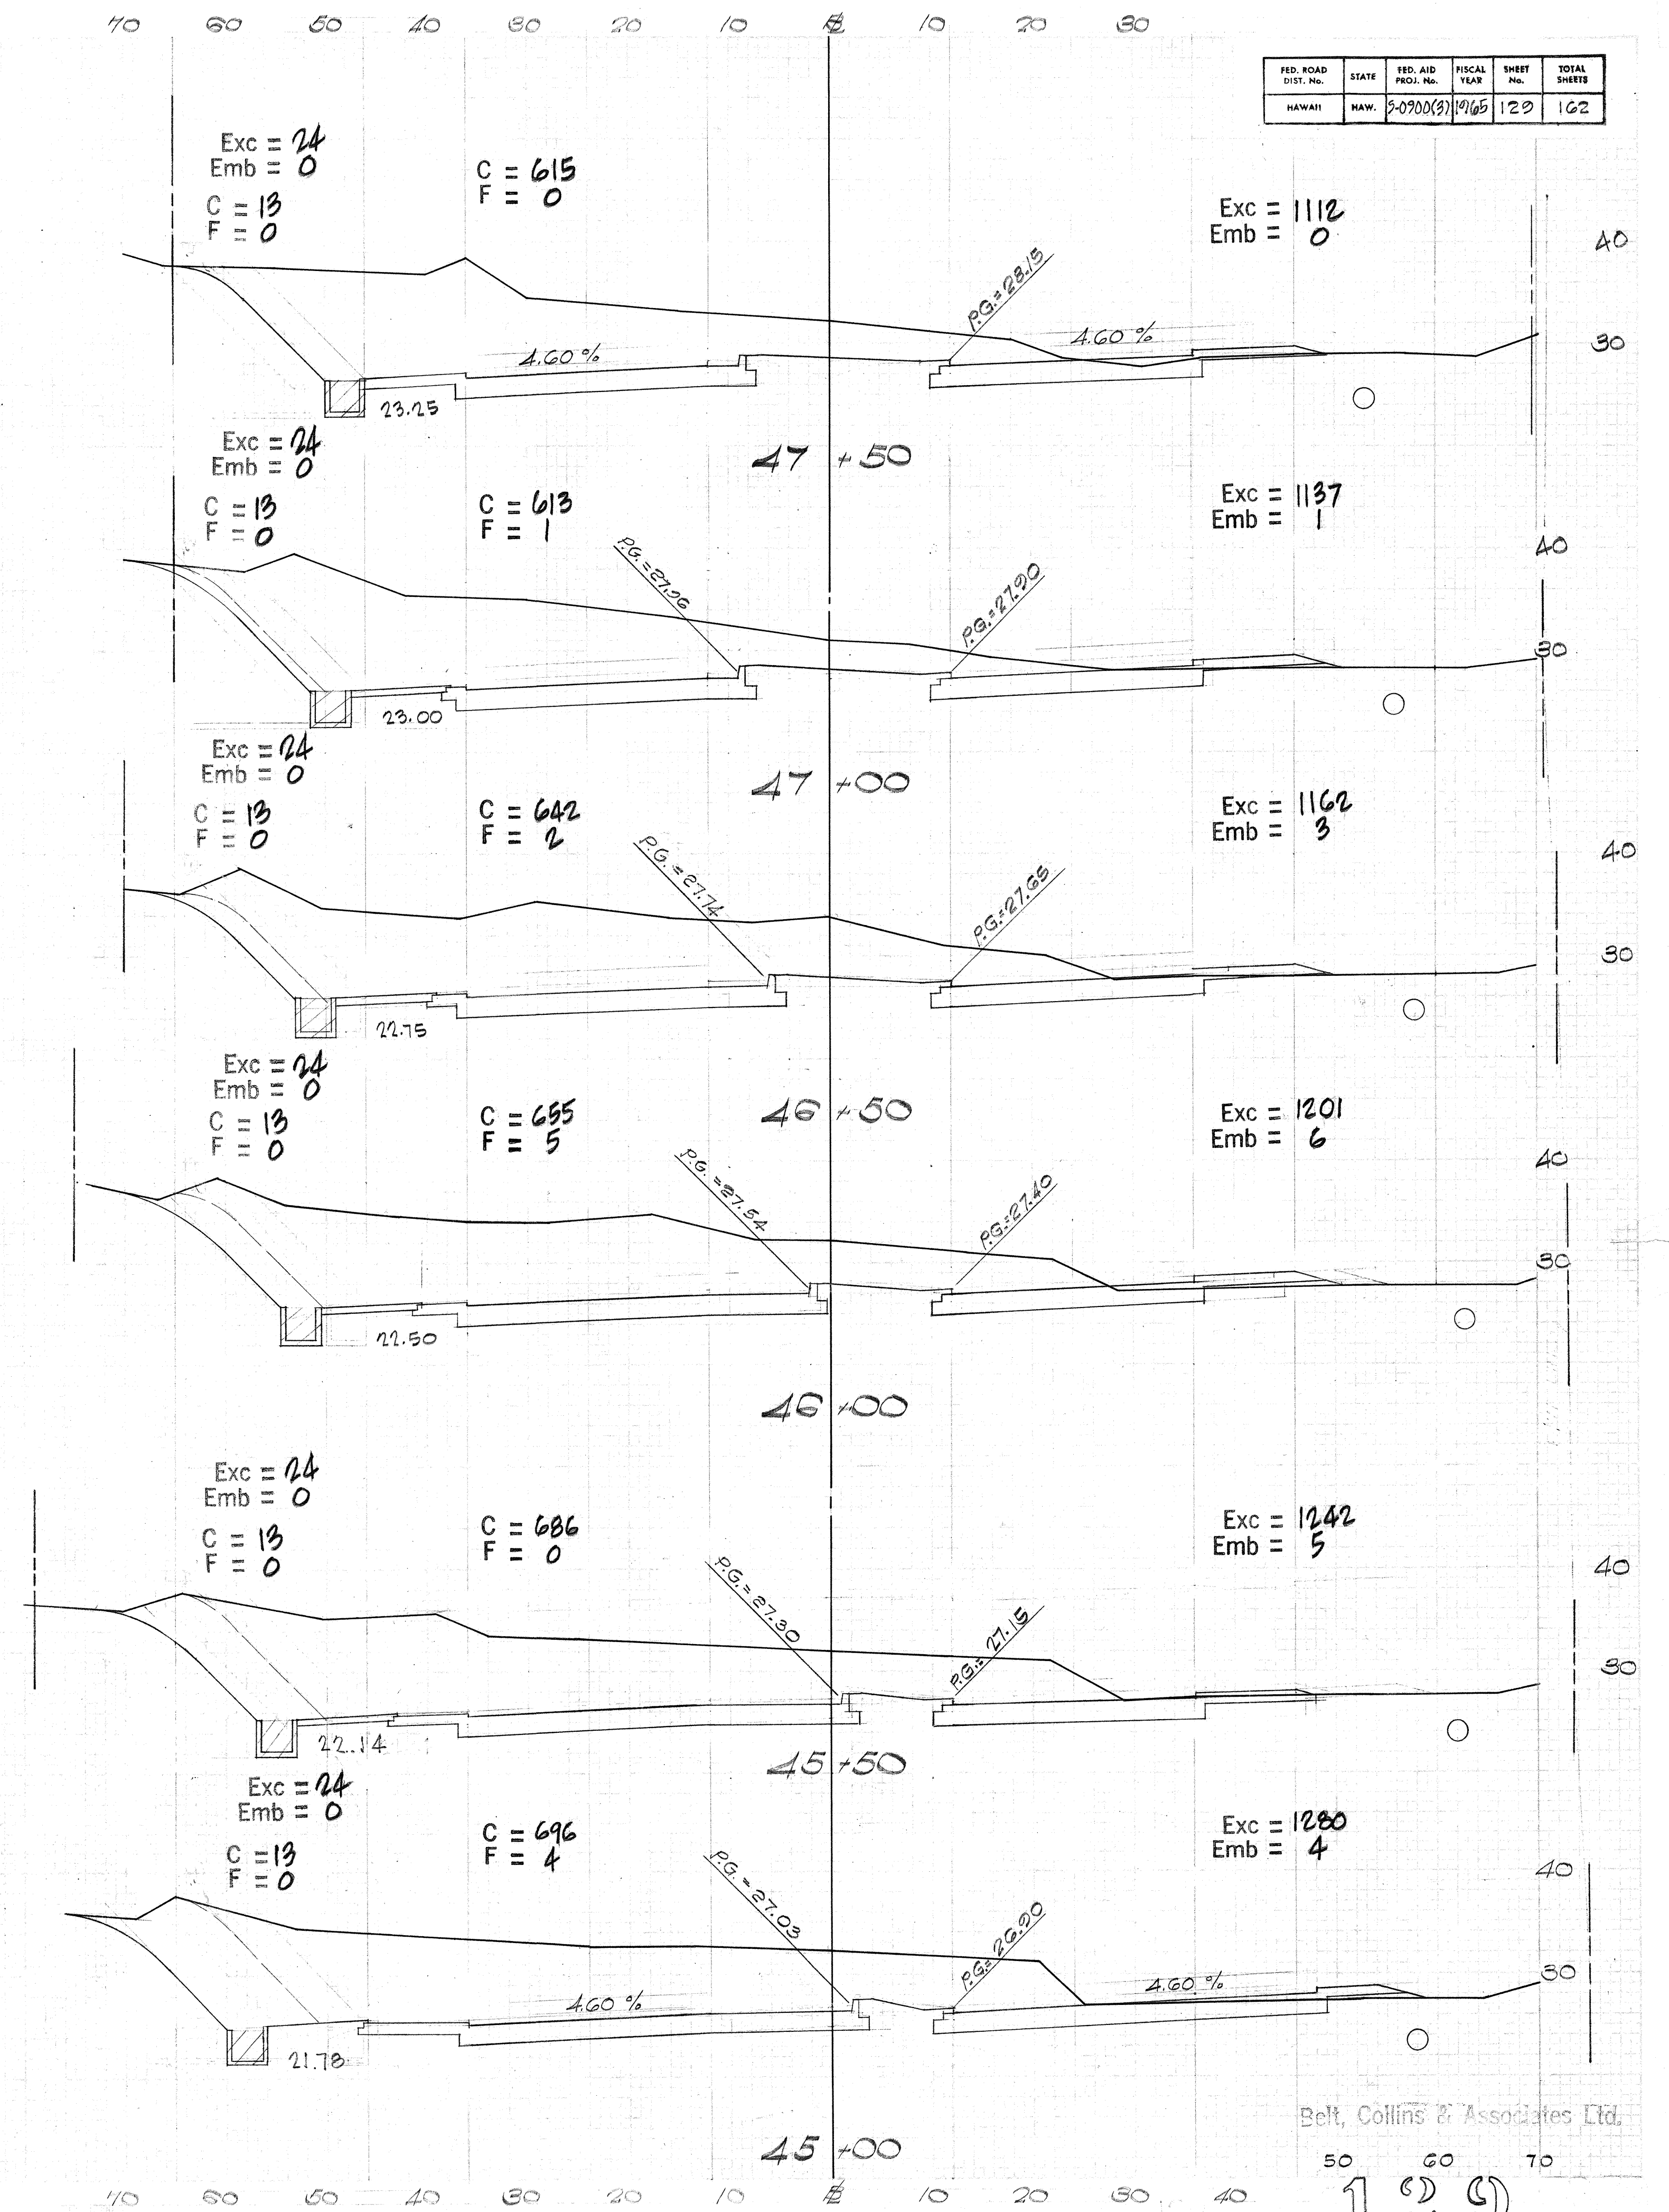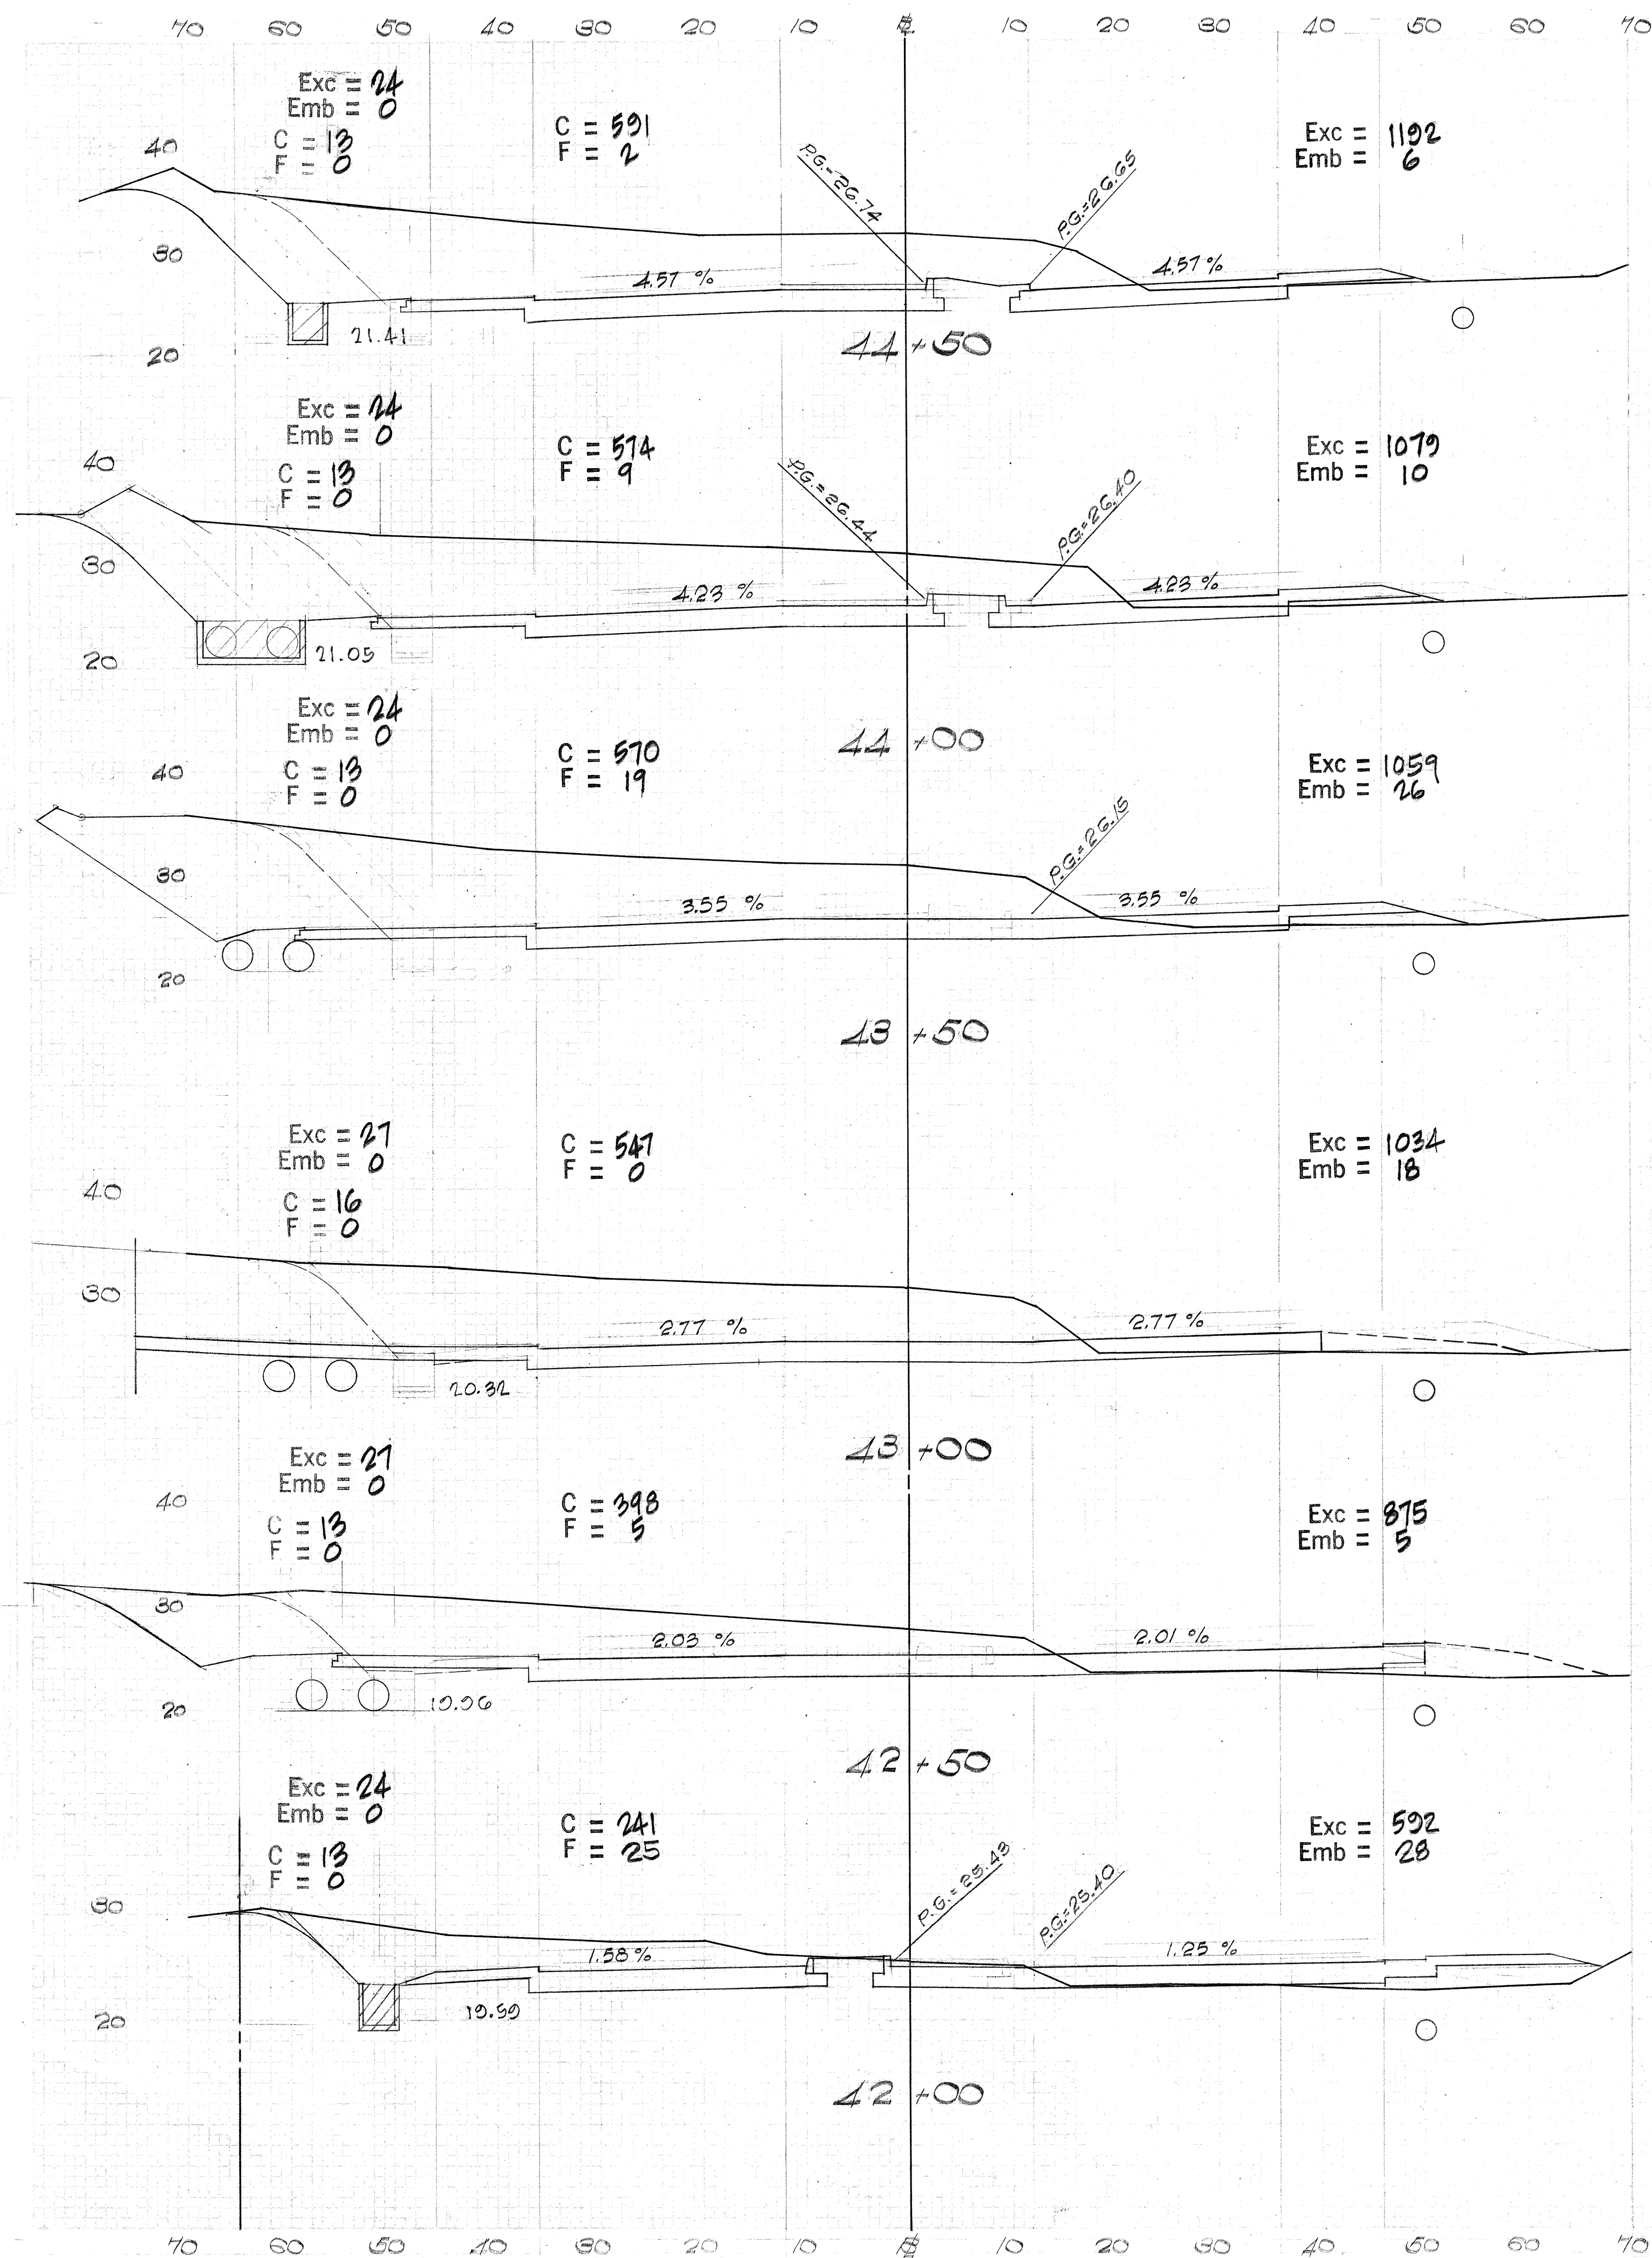

FED. ROAD DIST. No.	STATE	FED. AID PROJ. No.	FISCAL YEAR	SHEET No.	TOTAL SHEETS
HAWAII	HAW.	5-0700(3)	1965	129	162

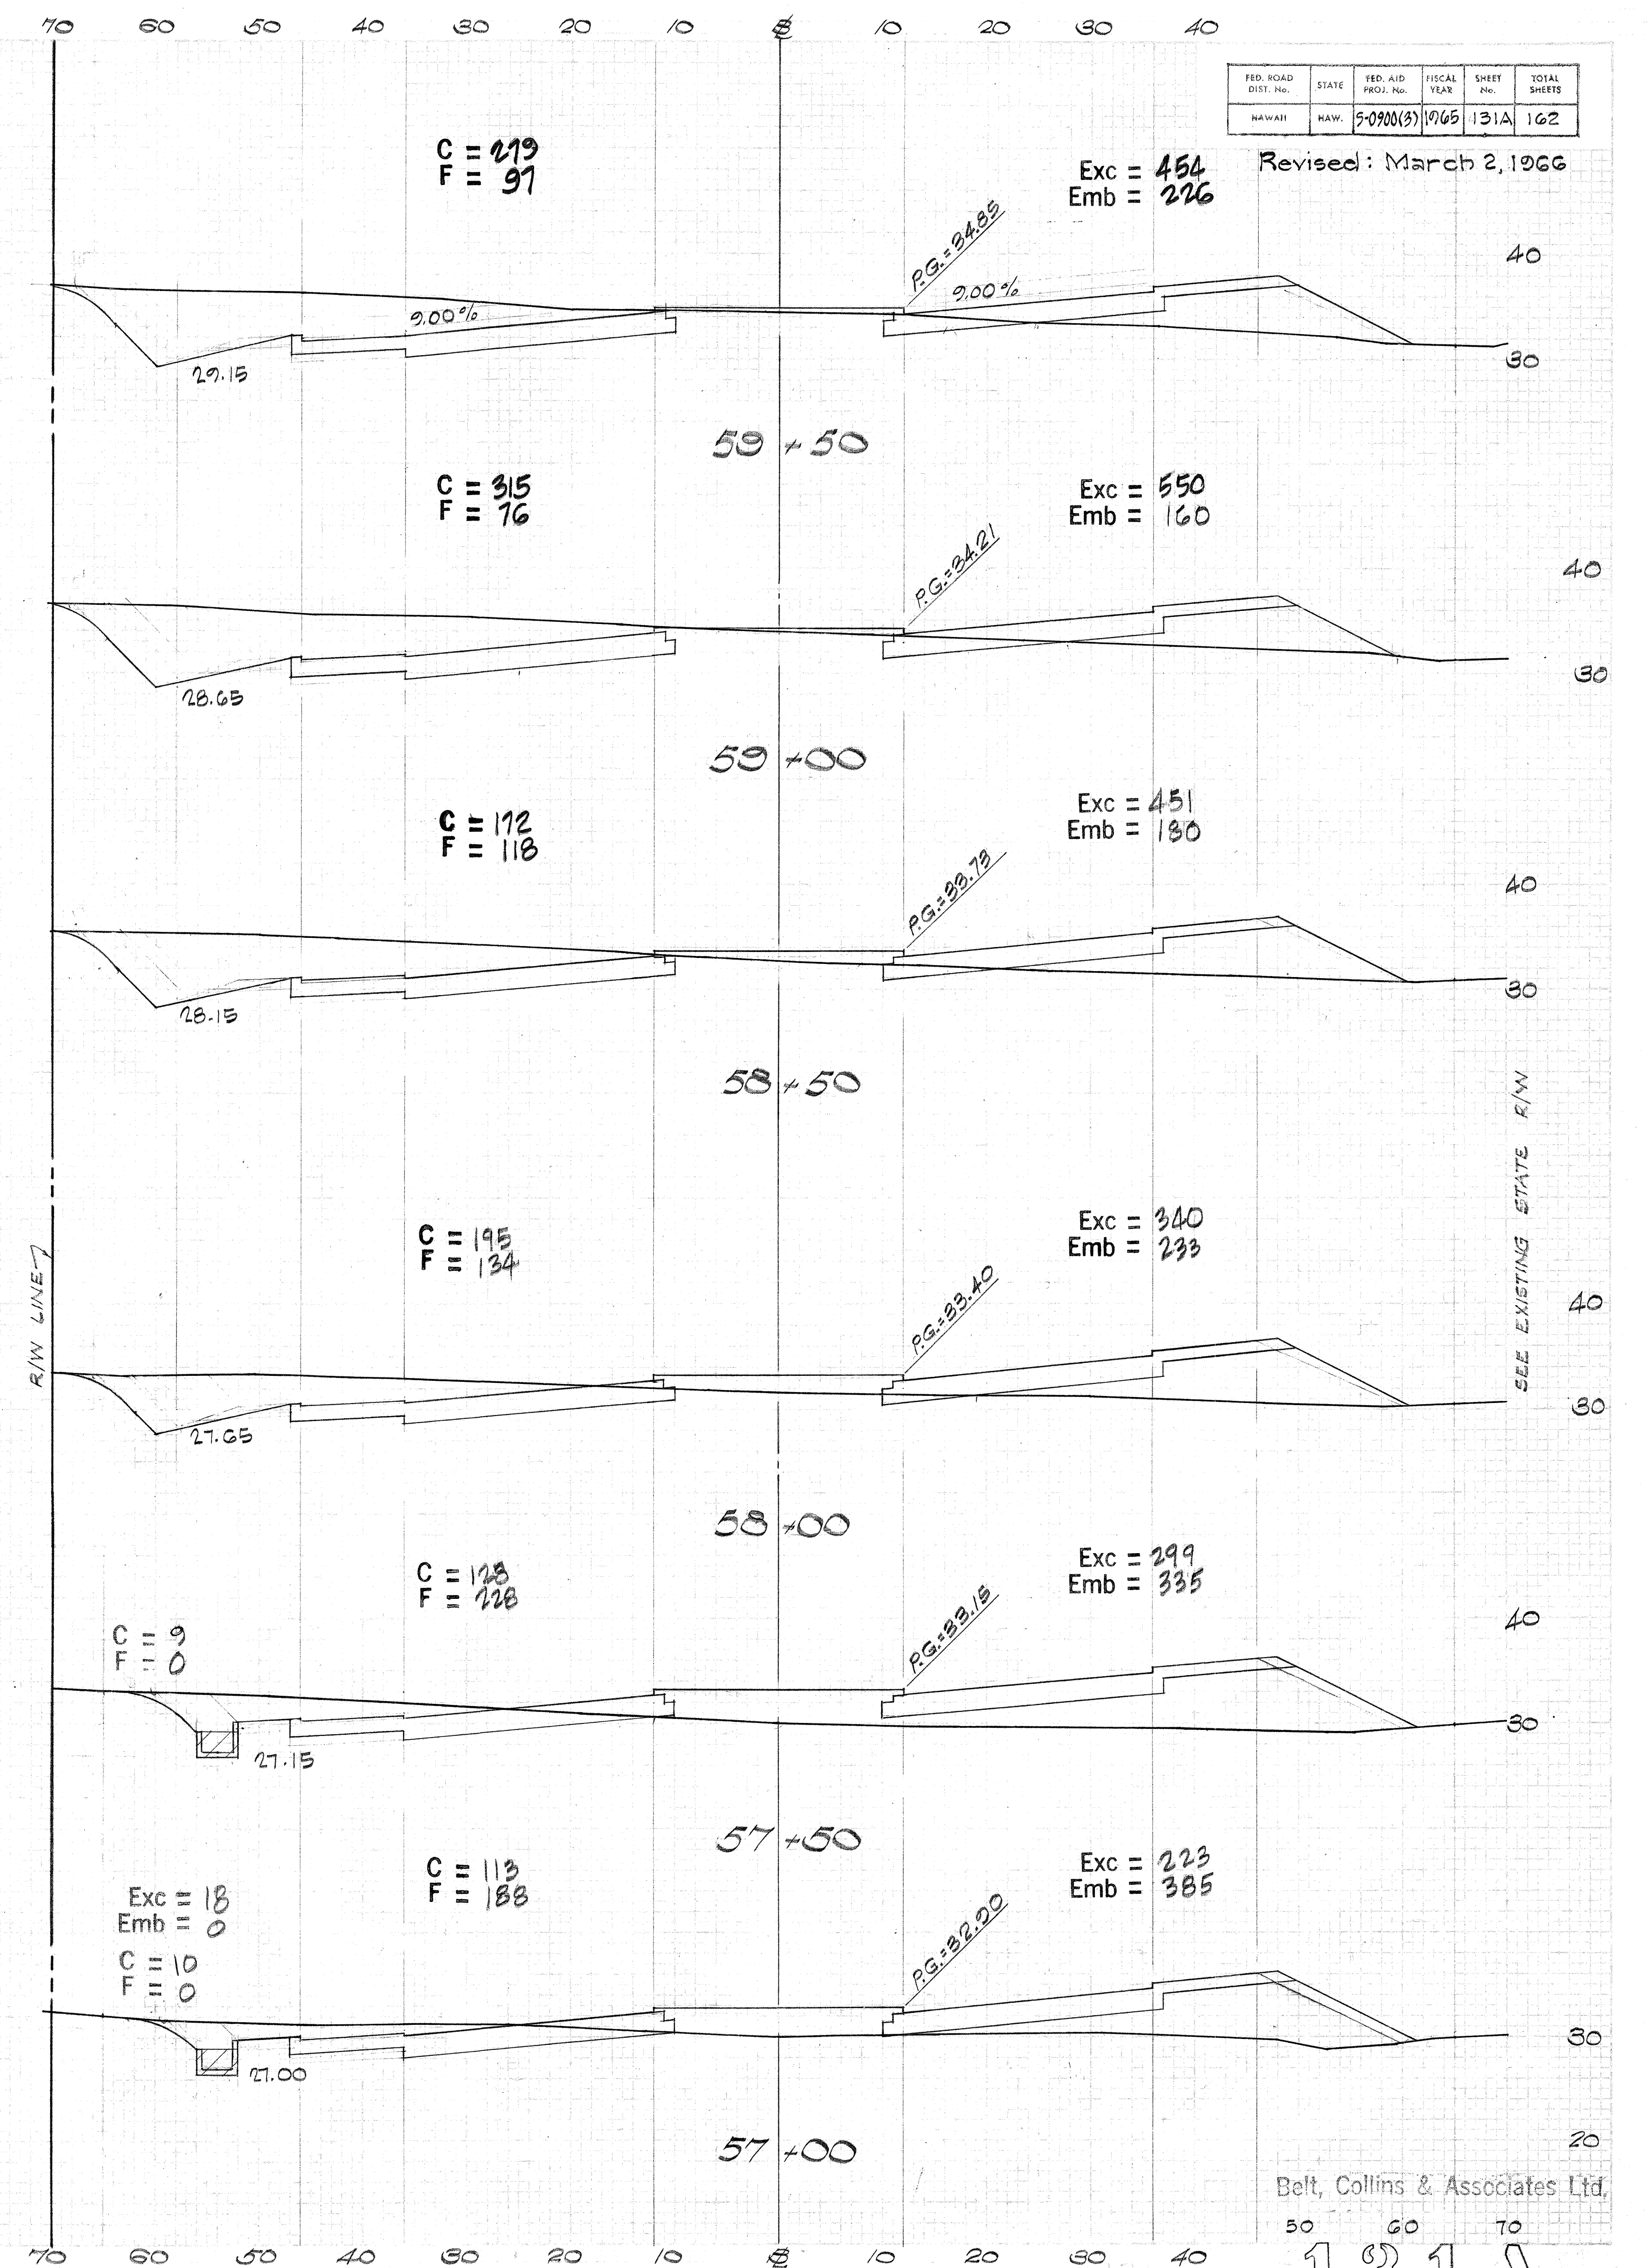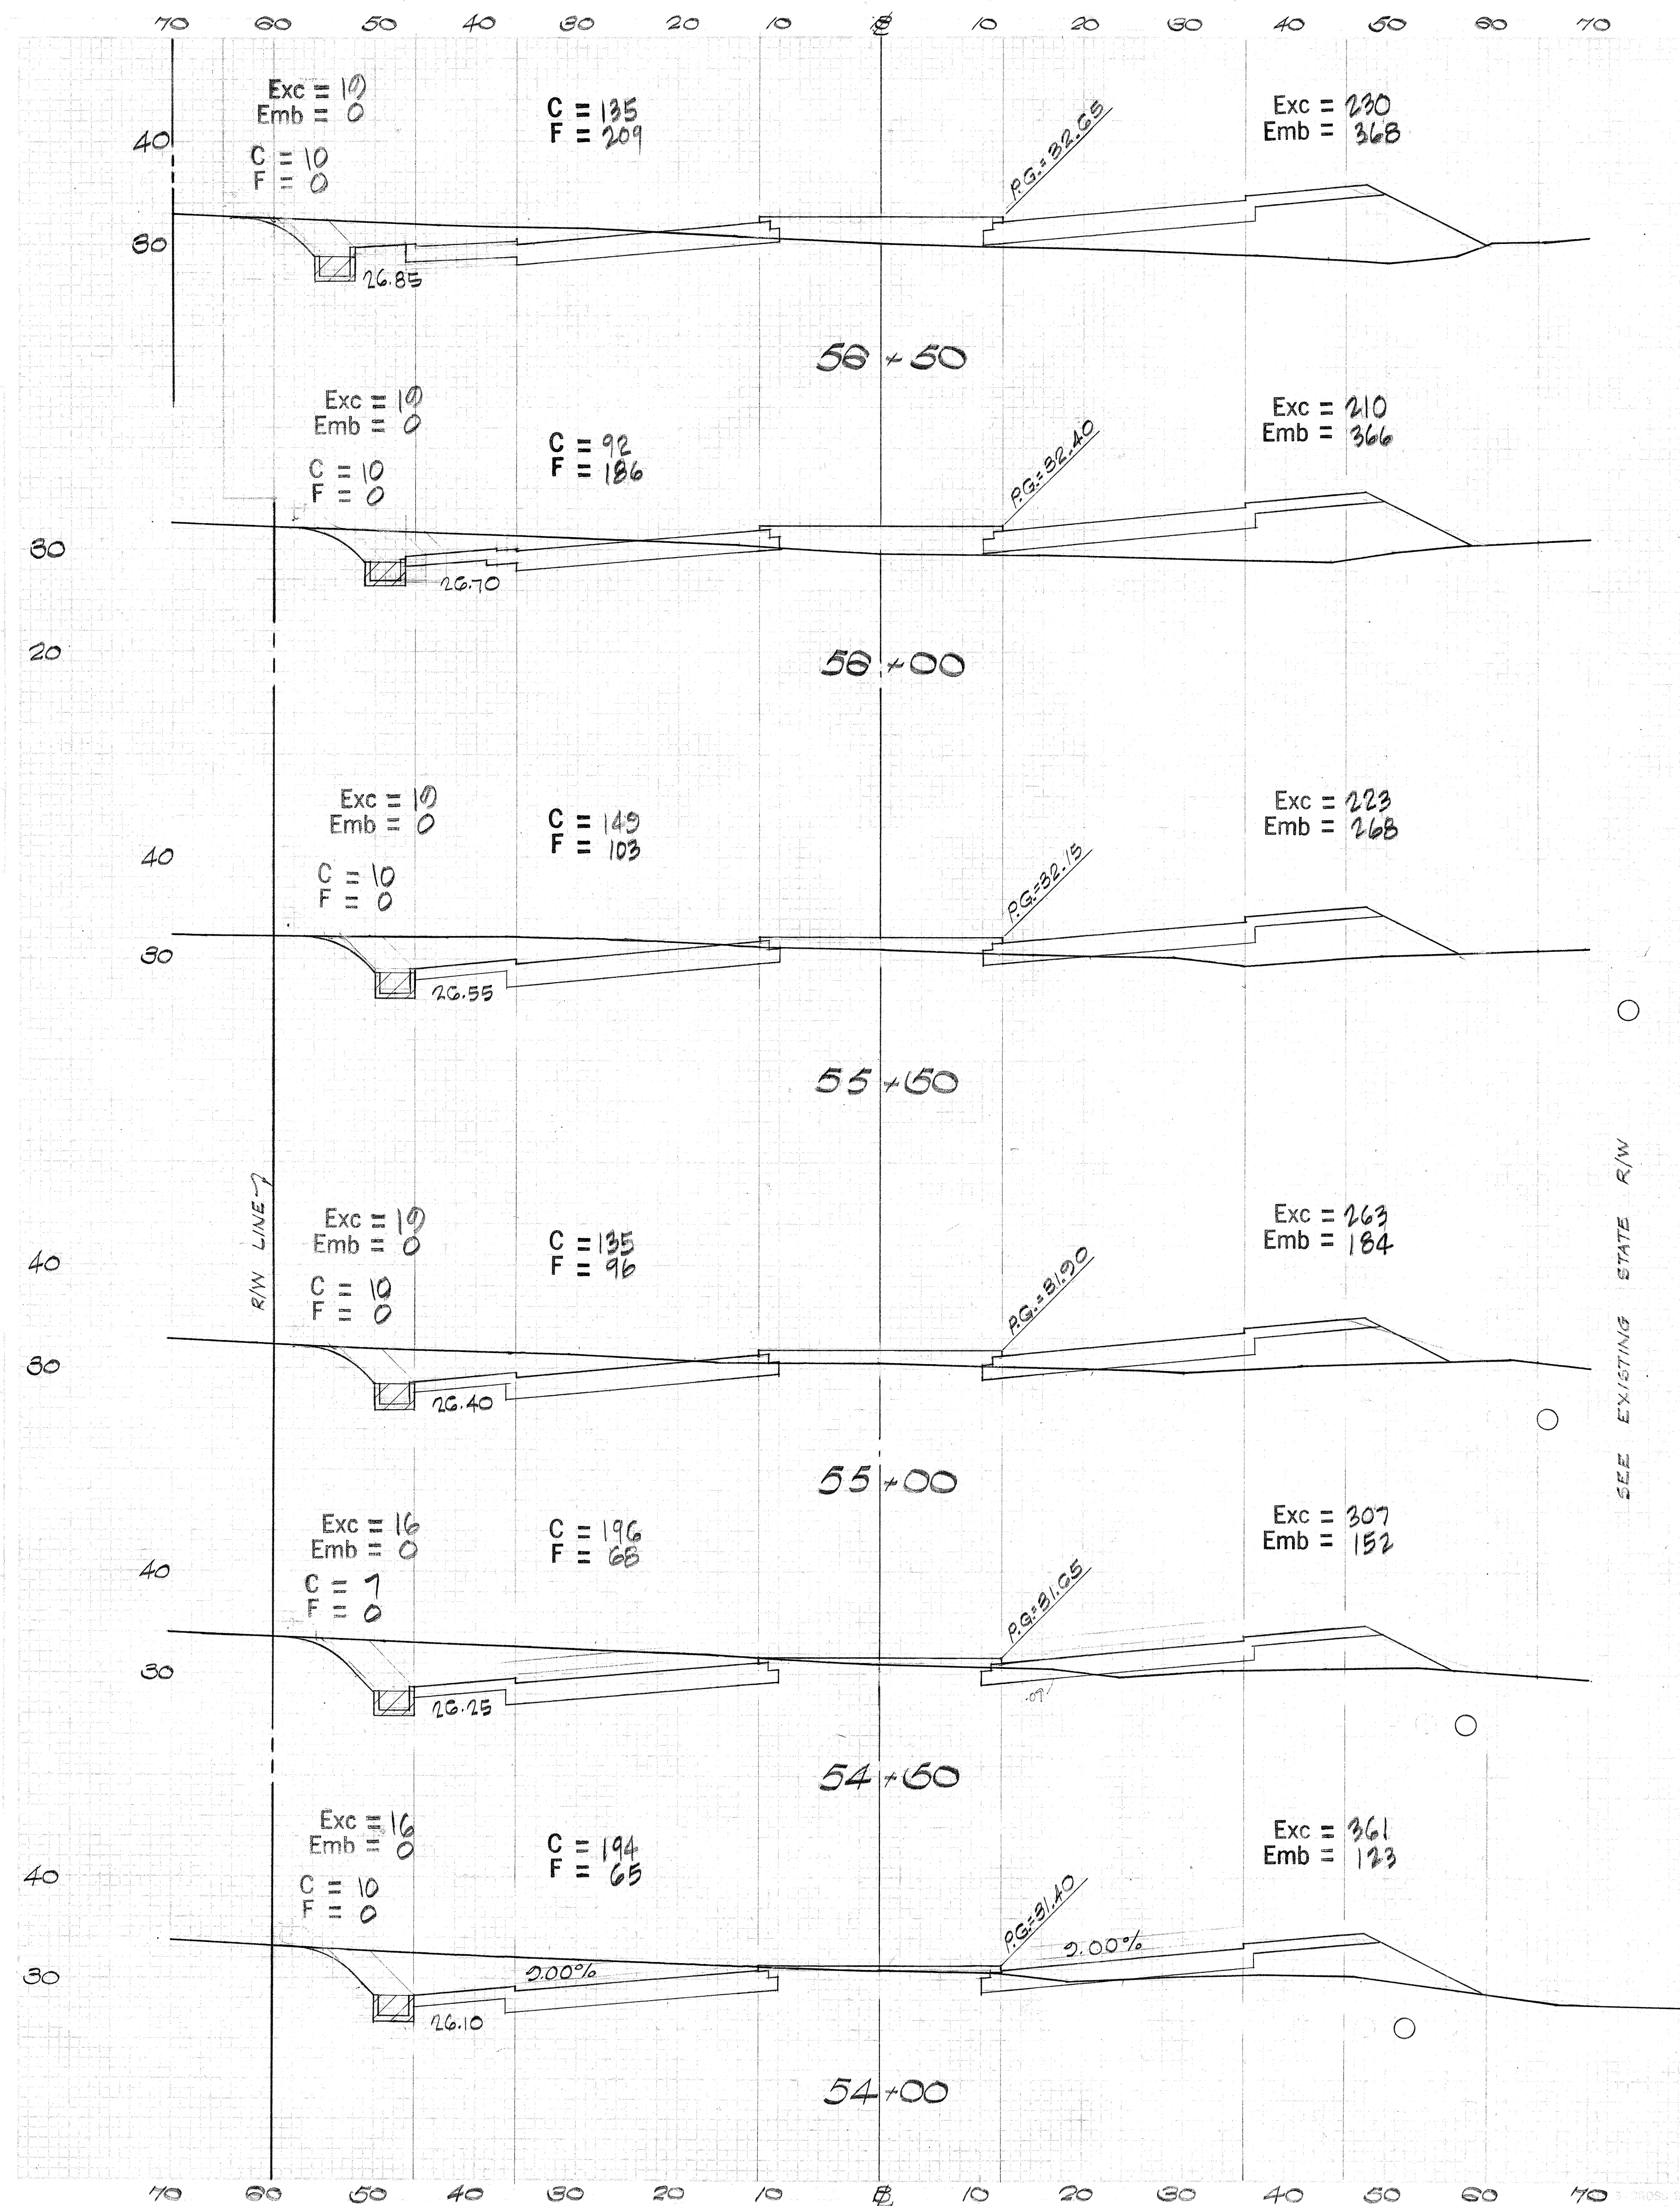



FED. ROAD DIST. No.	STATE	FED. AID PROJ. No.	FISCAL YEAR	SHEET No.	TOTAL SHEETS
HAWAII	HAW.	5-0700(3)	1965	131A	162

Revised: March 2, 1966



Belt, Collins & Associates Ltd.

HAWAII
 SURVEY
 PROJECT
 SHEET
 DATE
 DRAWN
 CHECKED
 APPROVED
 HAWAII
 SURVEY
 PROJECT
 SHEET
 DATE
 DRAWN
 CHECKED
 APPROVED

FED. ROAD DIST. No.	STATE	FED. AID PROJ. No.	FISCAL YEAR	SHEET No.	TOTAL SHEETS
HAWAII	HAW.	5-0900(1)	1965	132	162

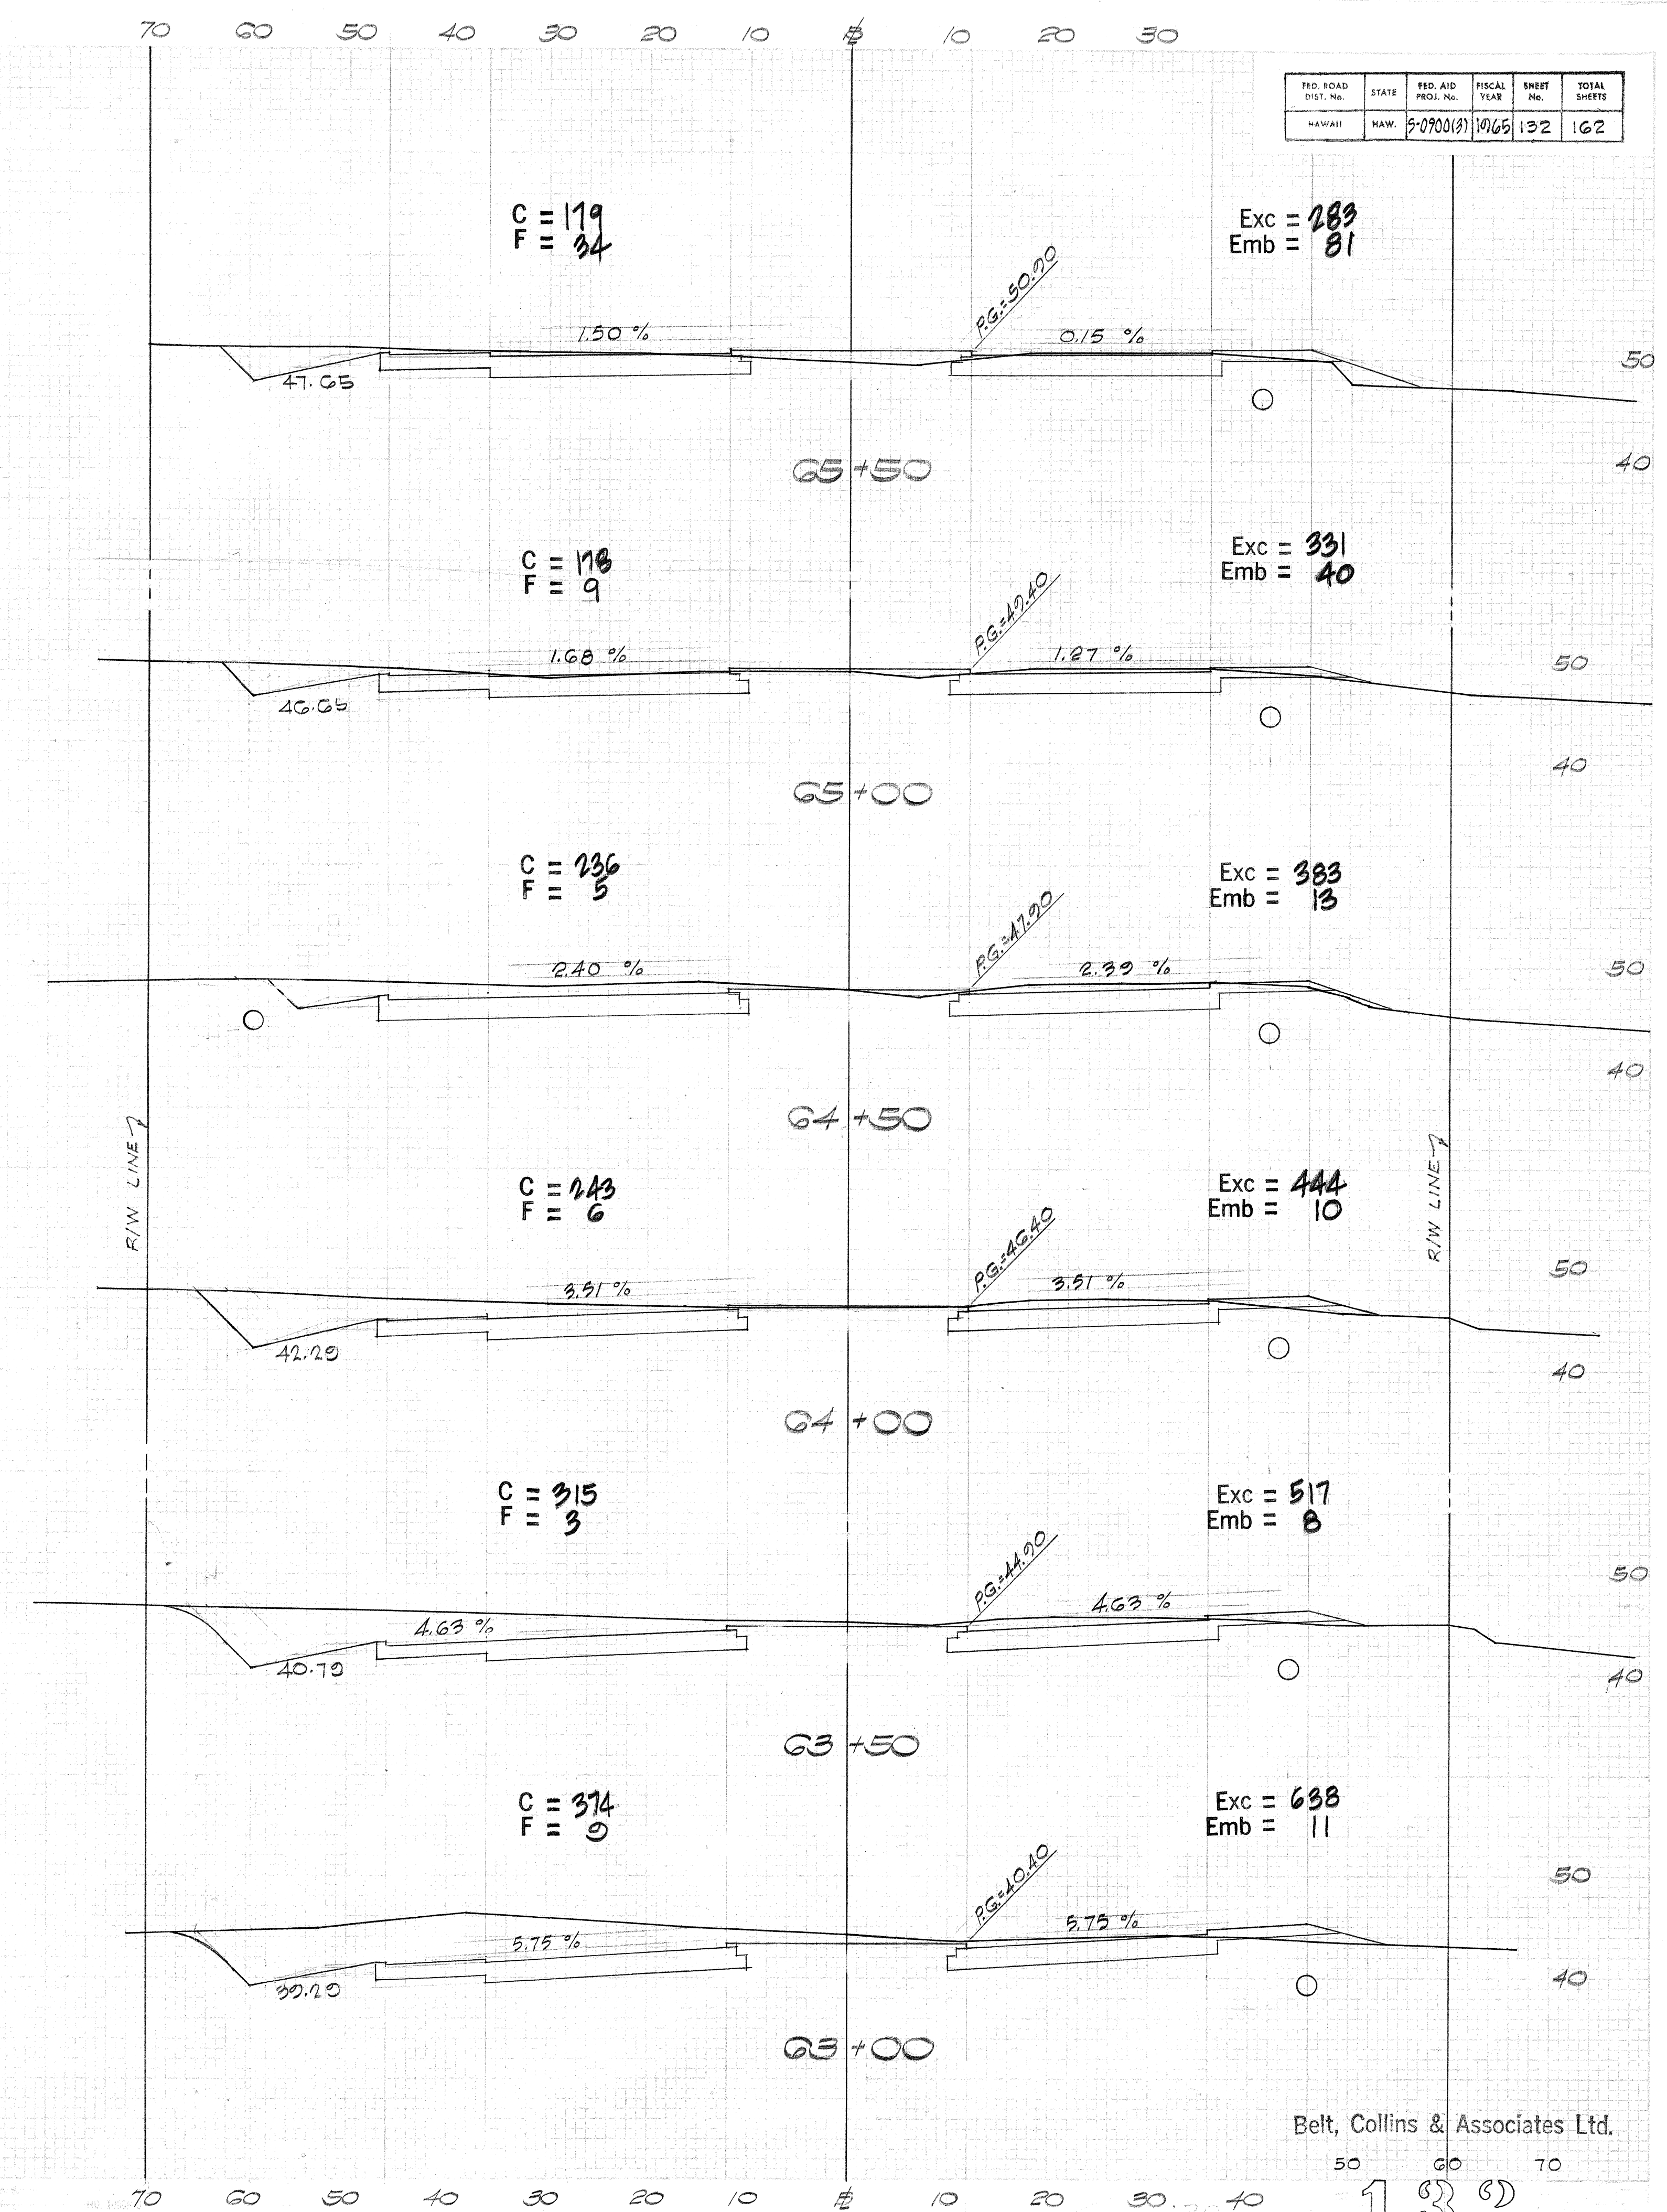
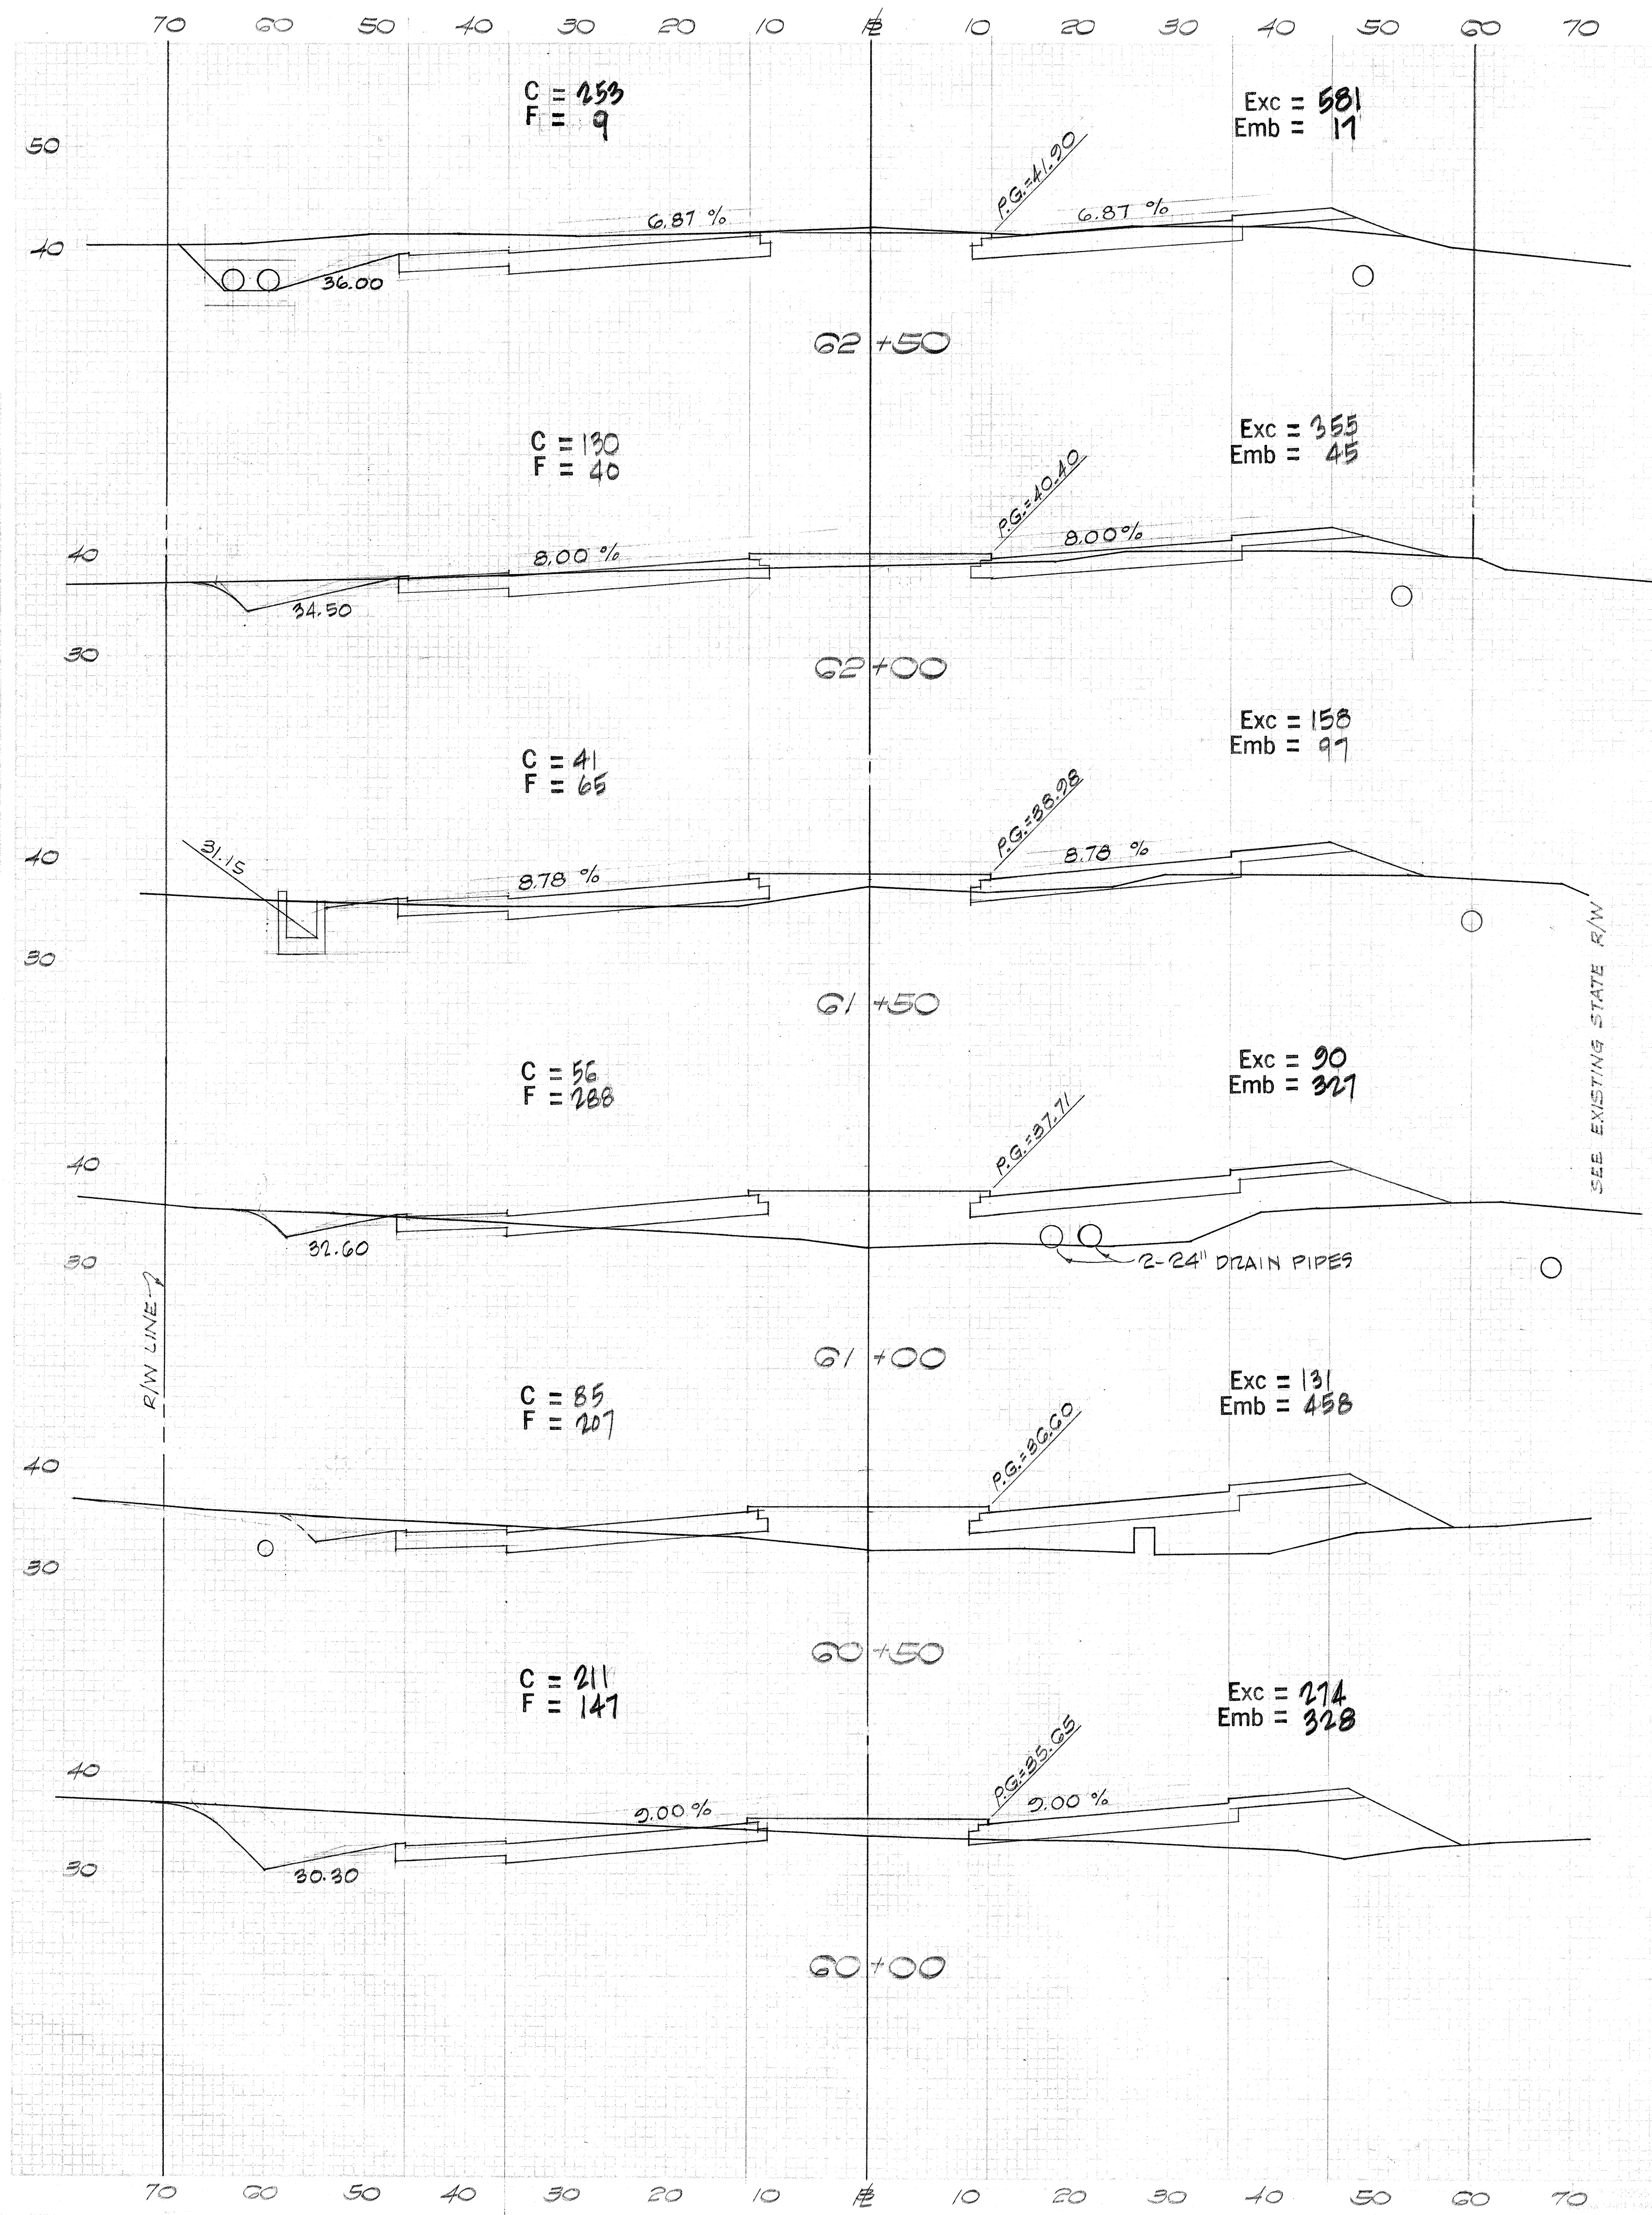




Belt, Collins & Associates Ltd.

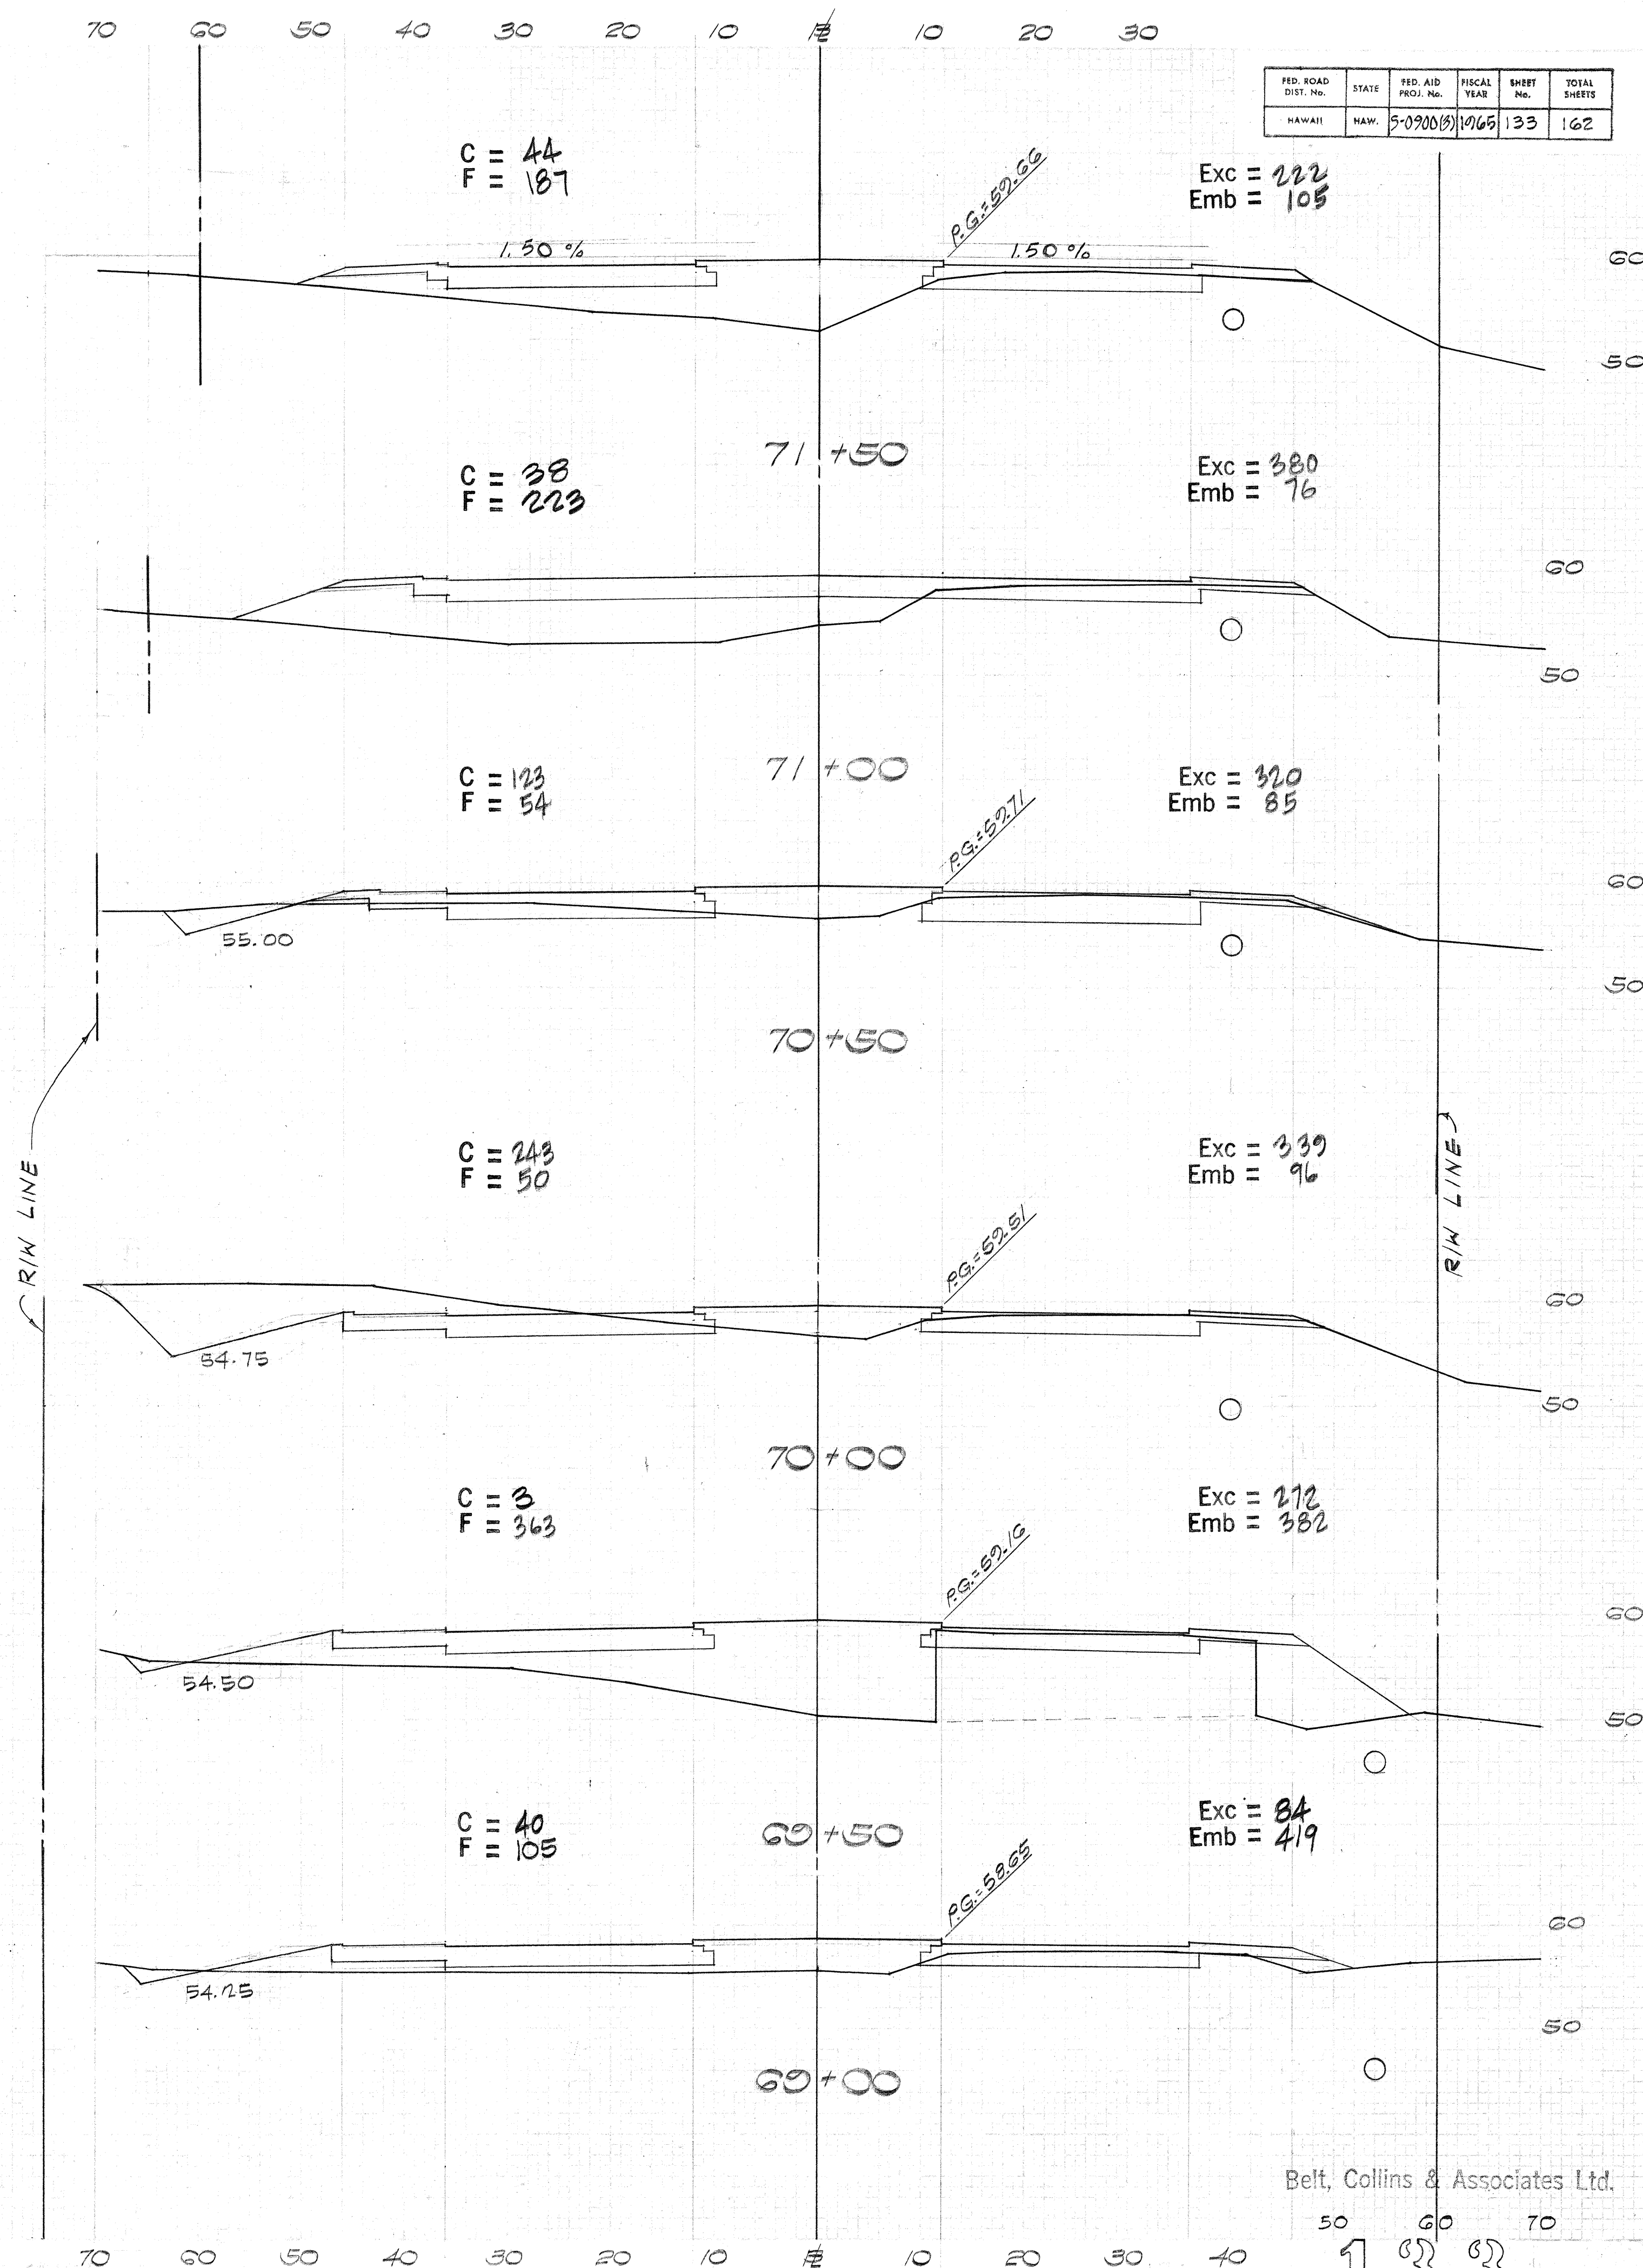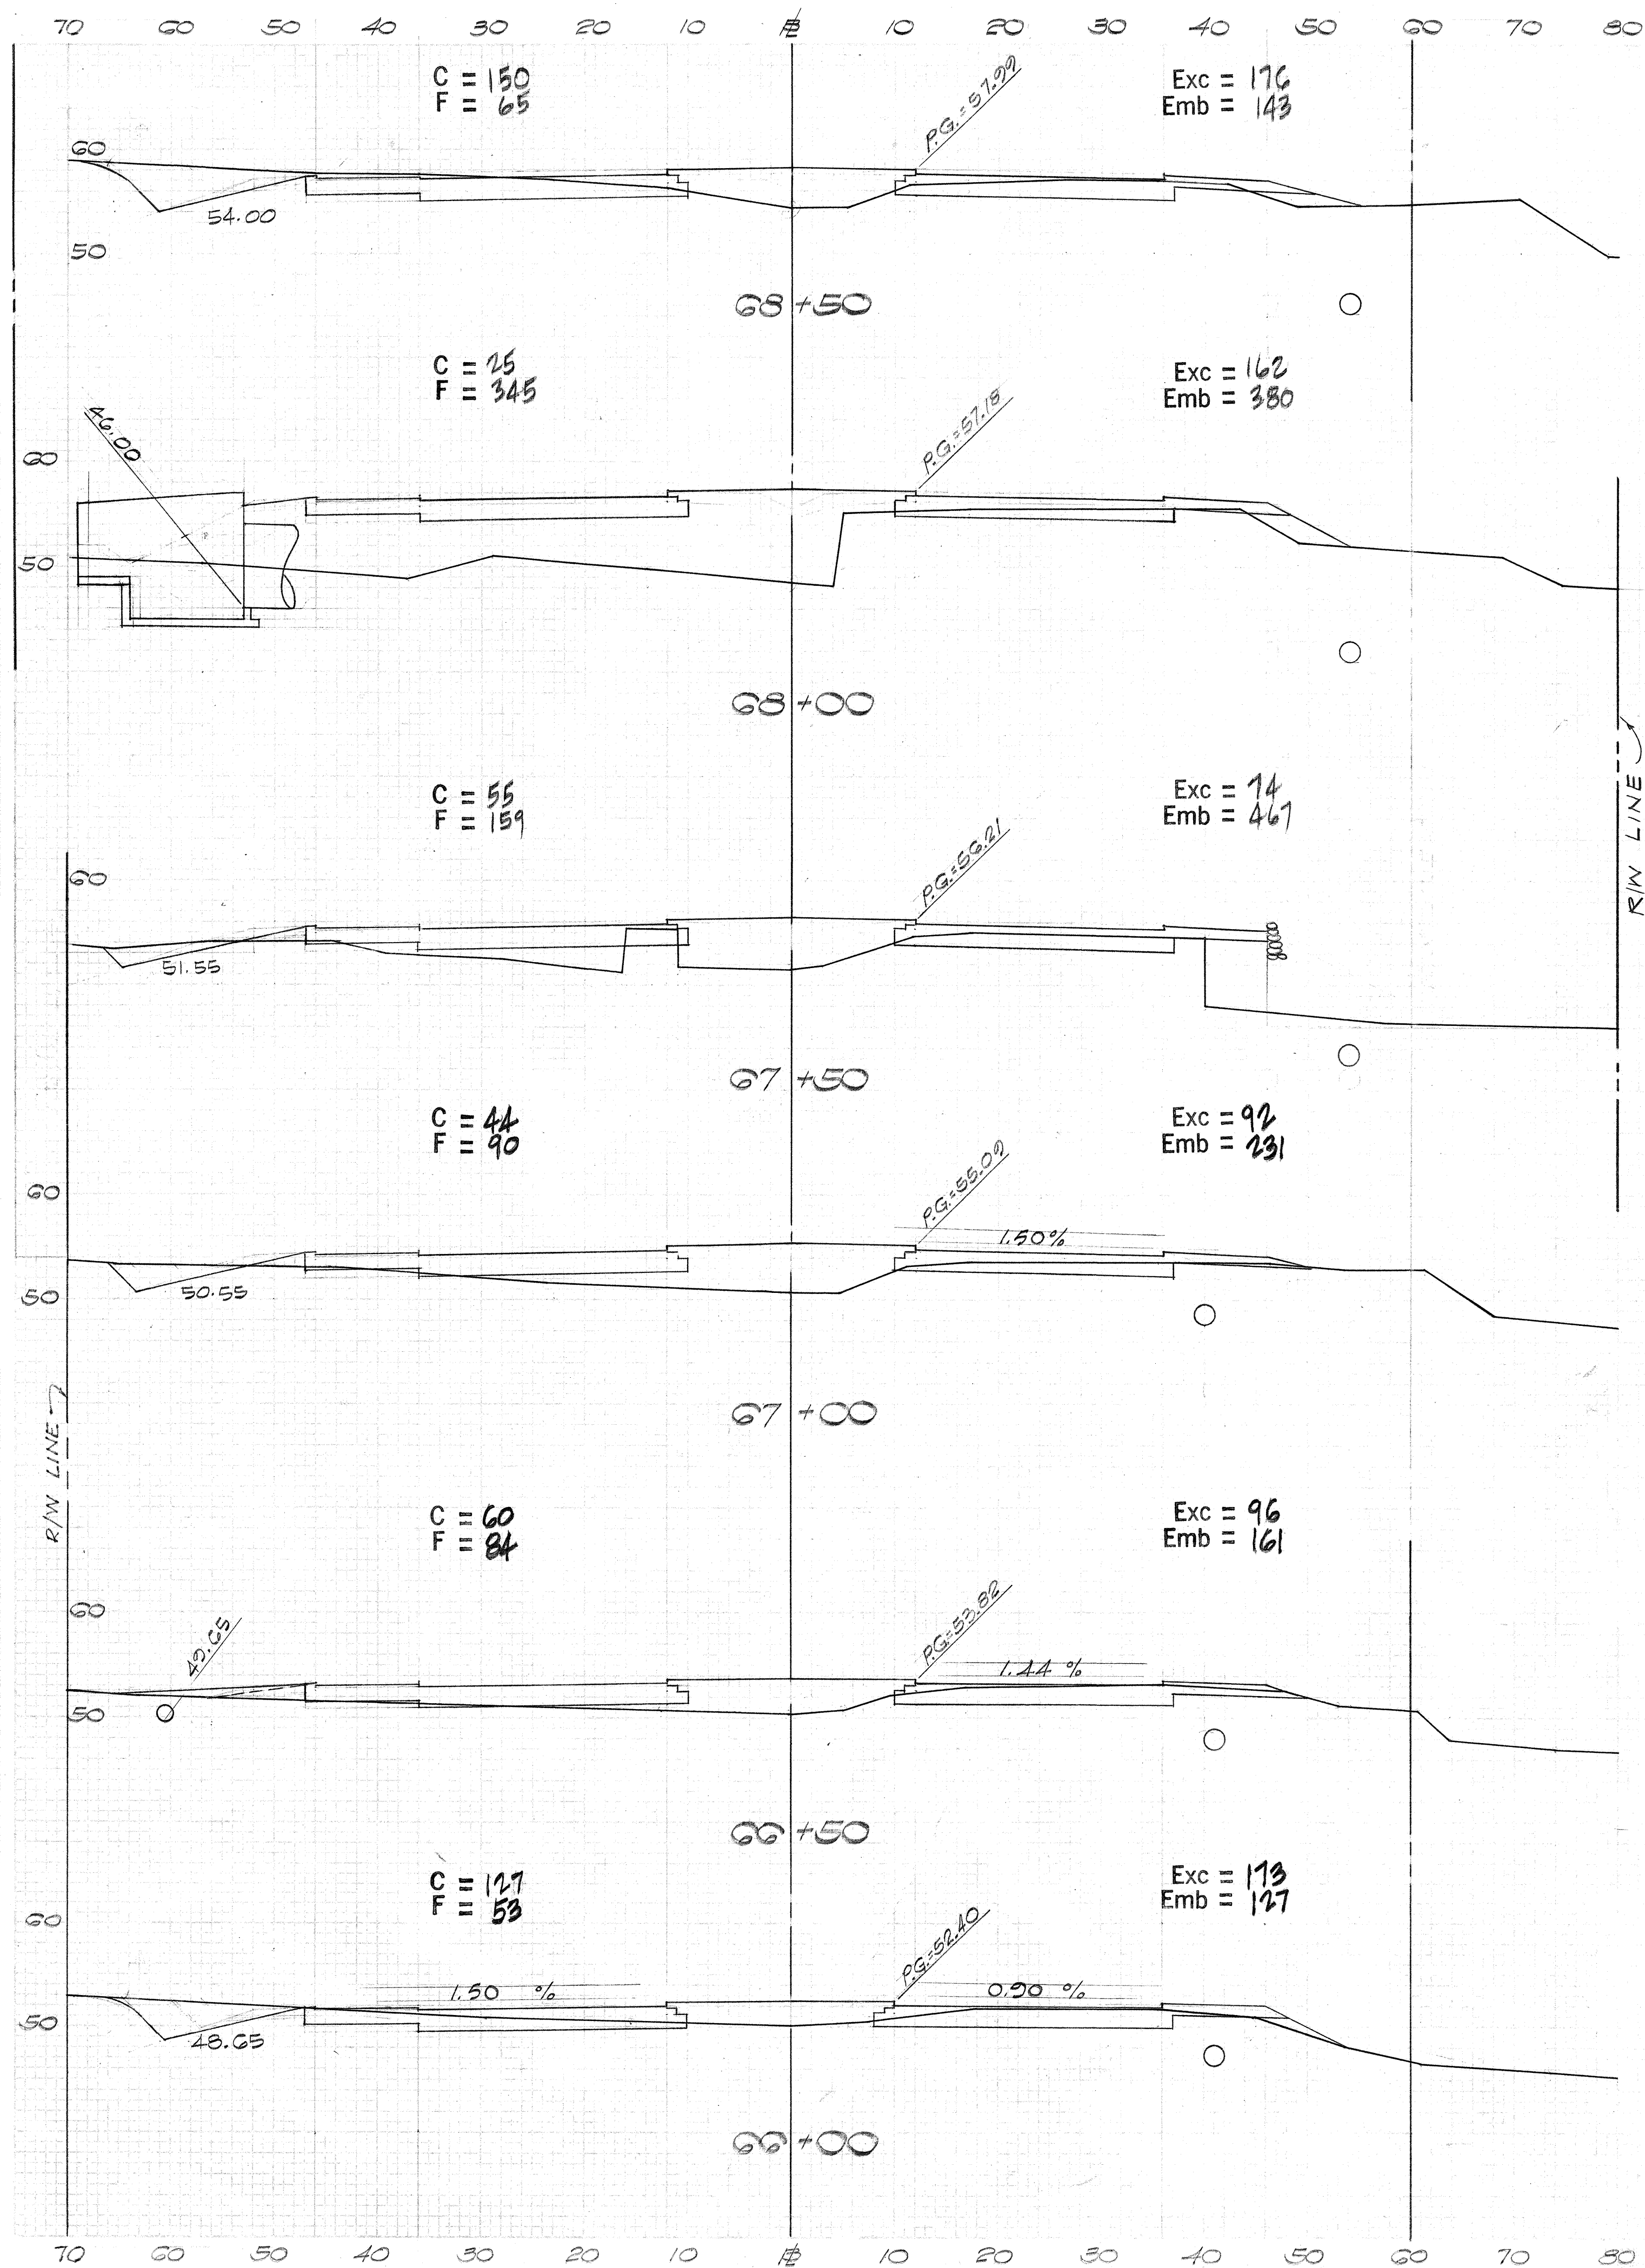

FED. ROAD DIST. No.	STATE	FED. AID PROJ. No.	FISCAL YEAR	SHEET No.	TOTAL SHEETS
HAWAII	HAW.	5-0900(5)	1965	133	162


Belt, Collins & Associates Ltd.

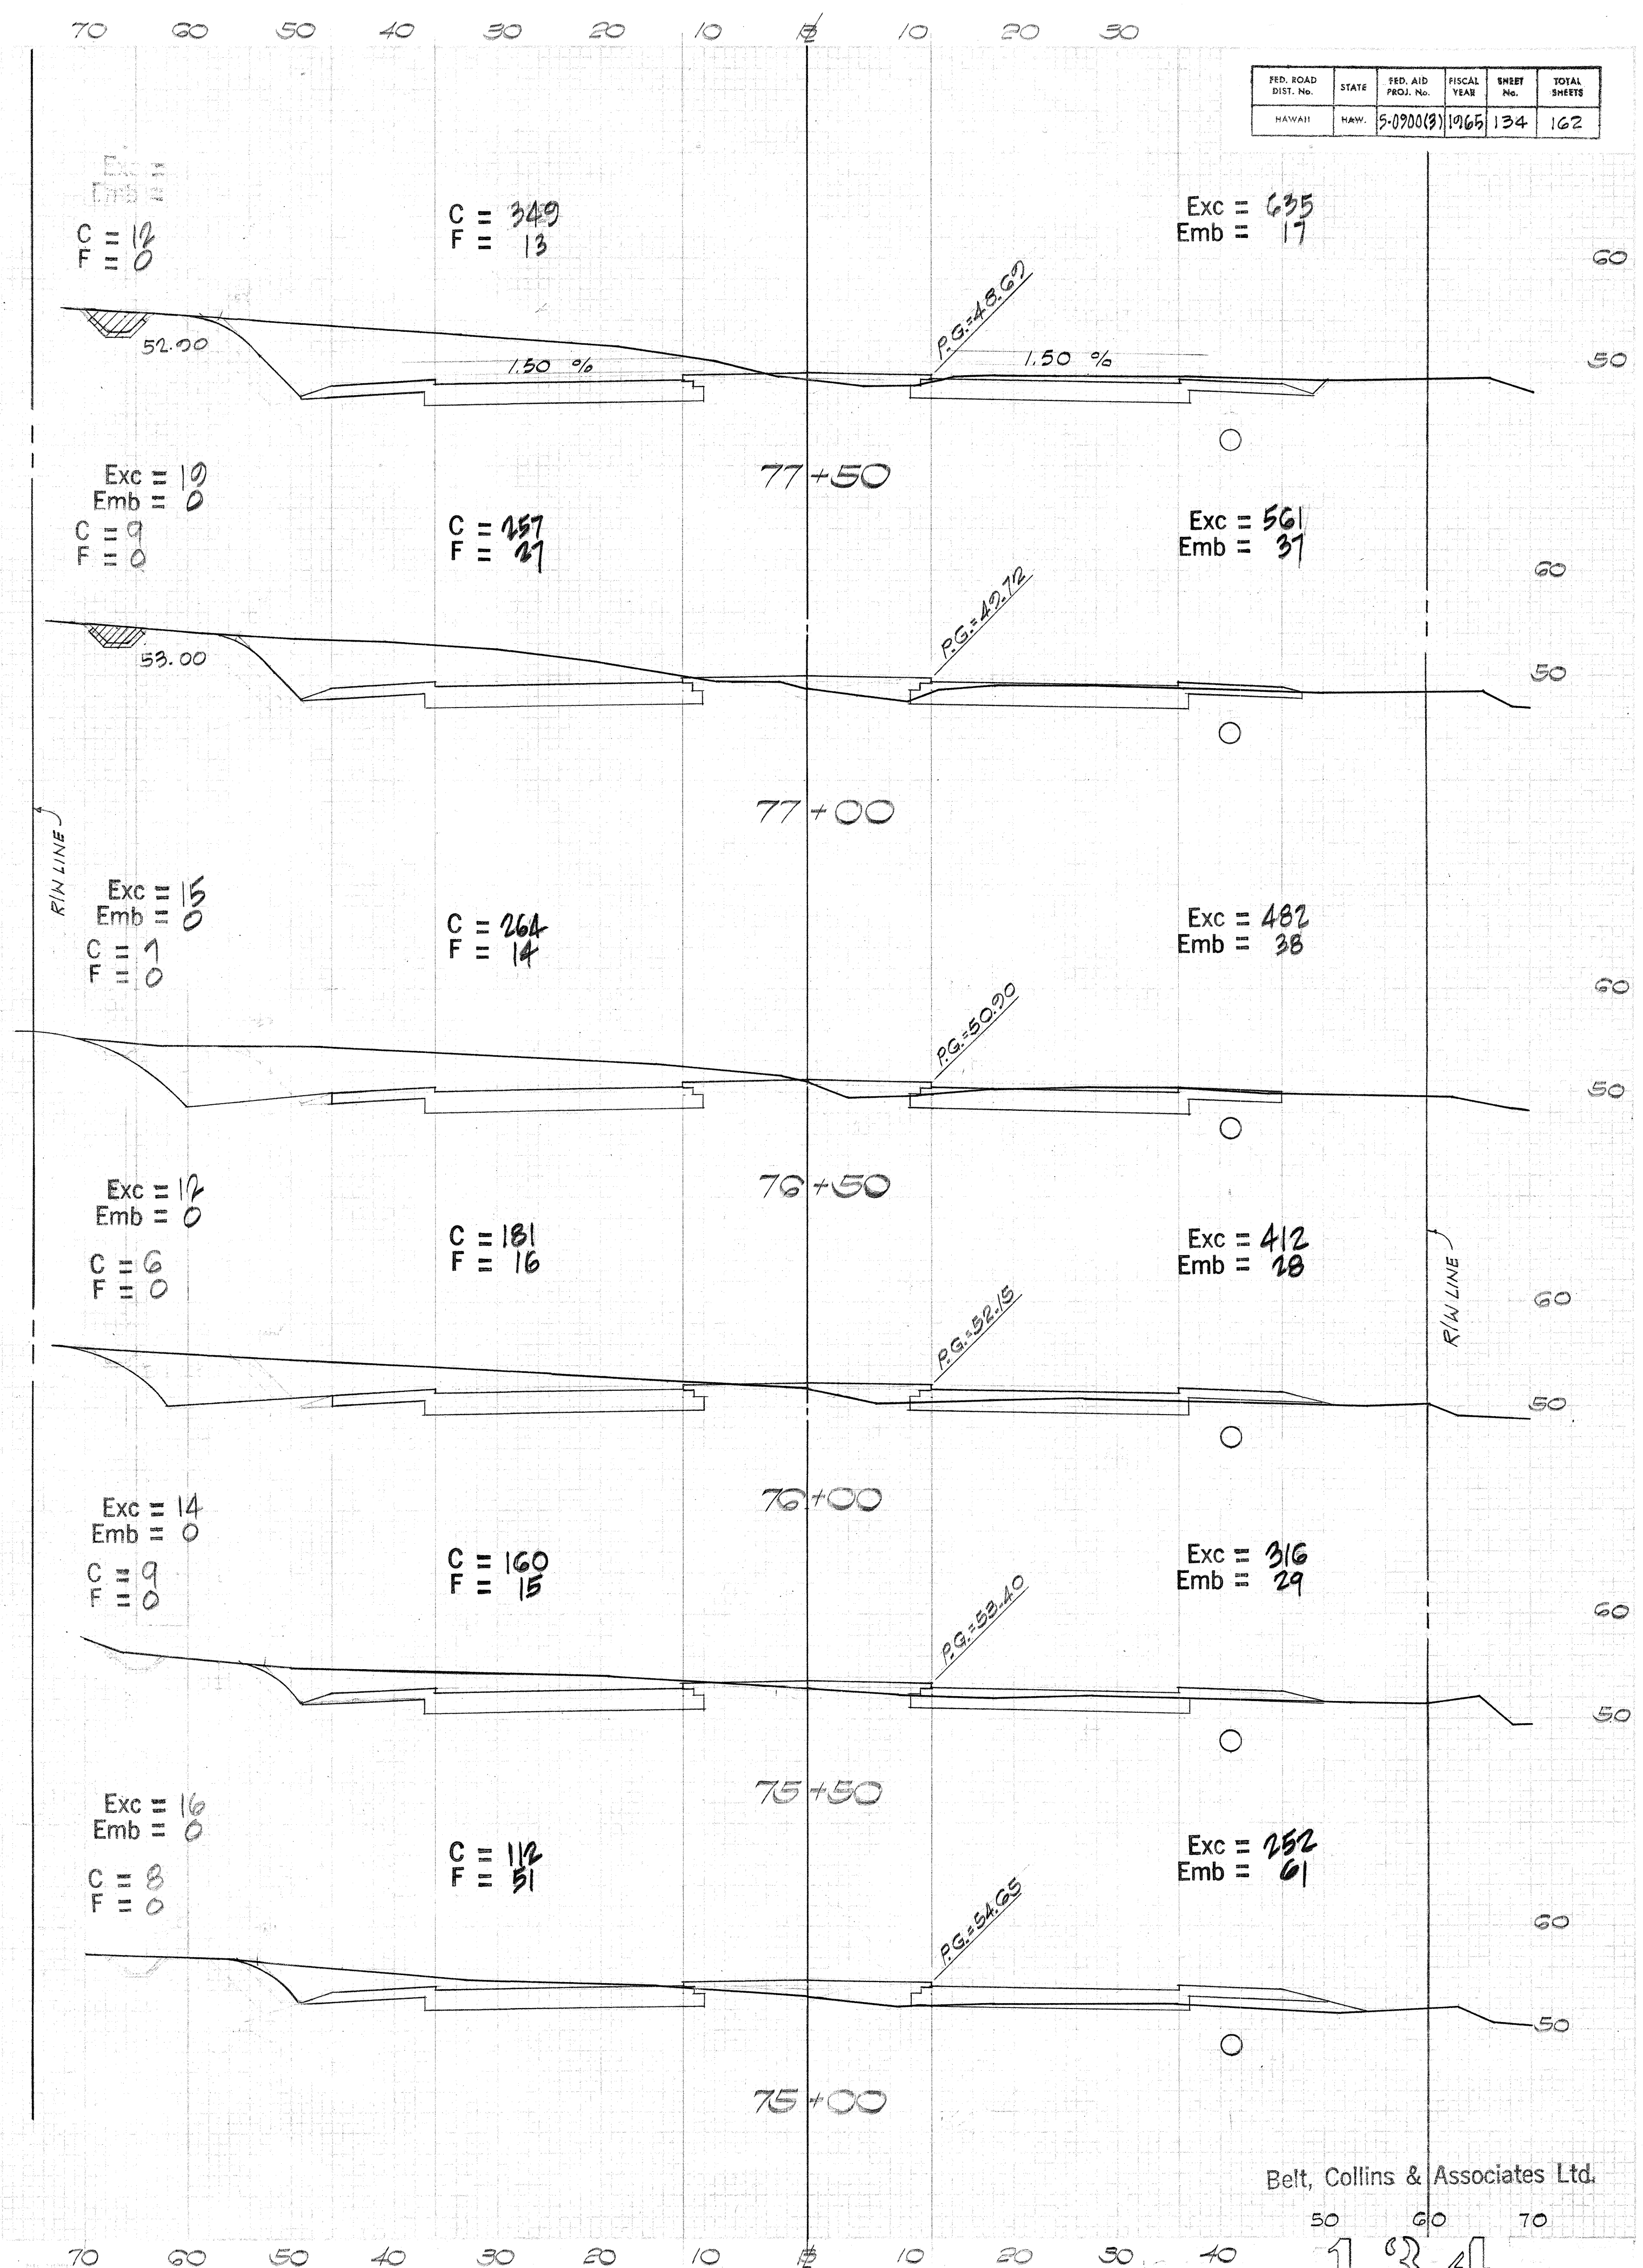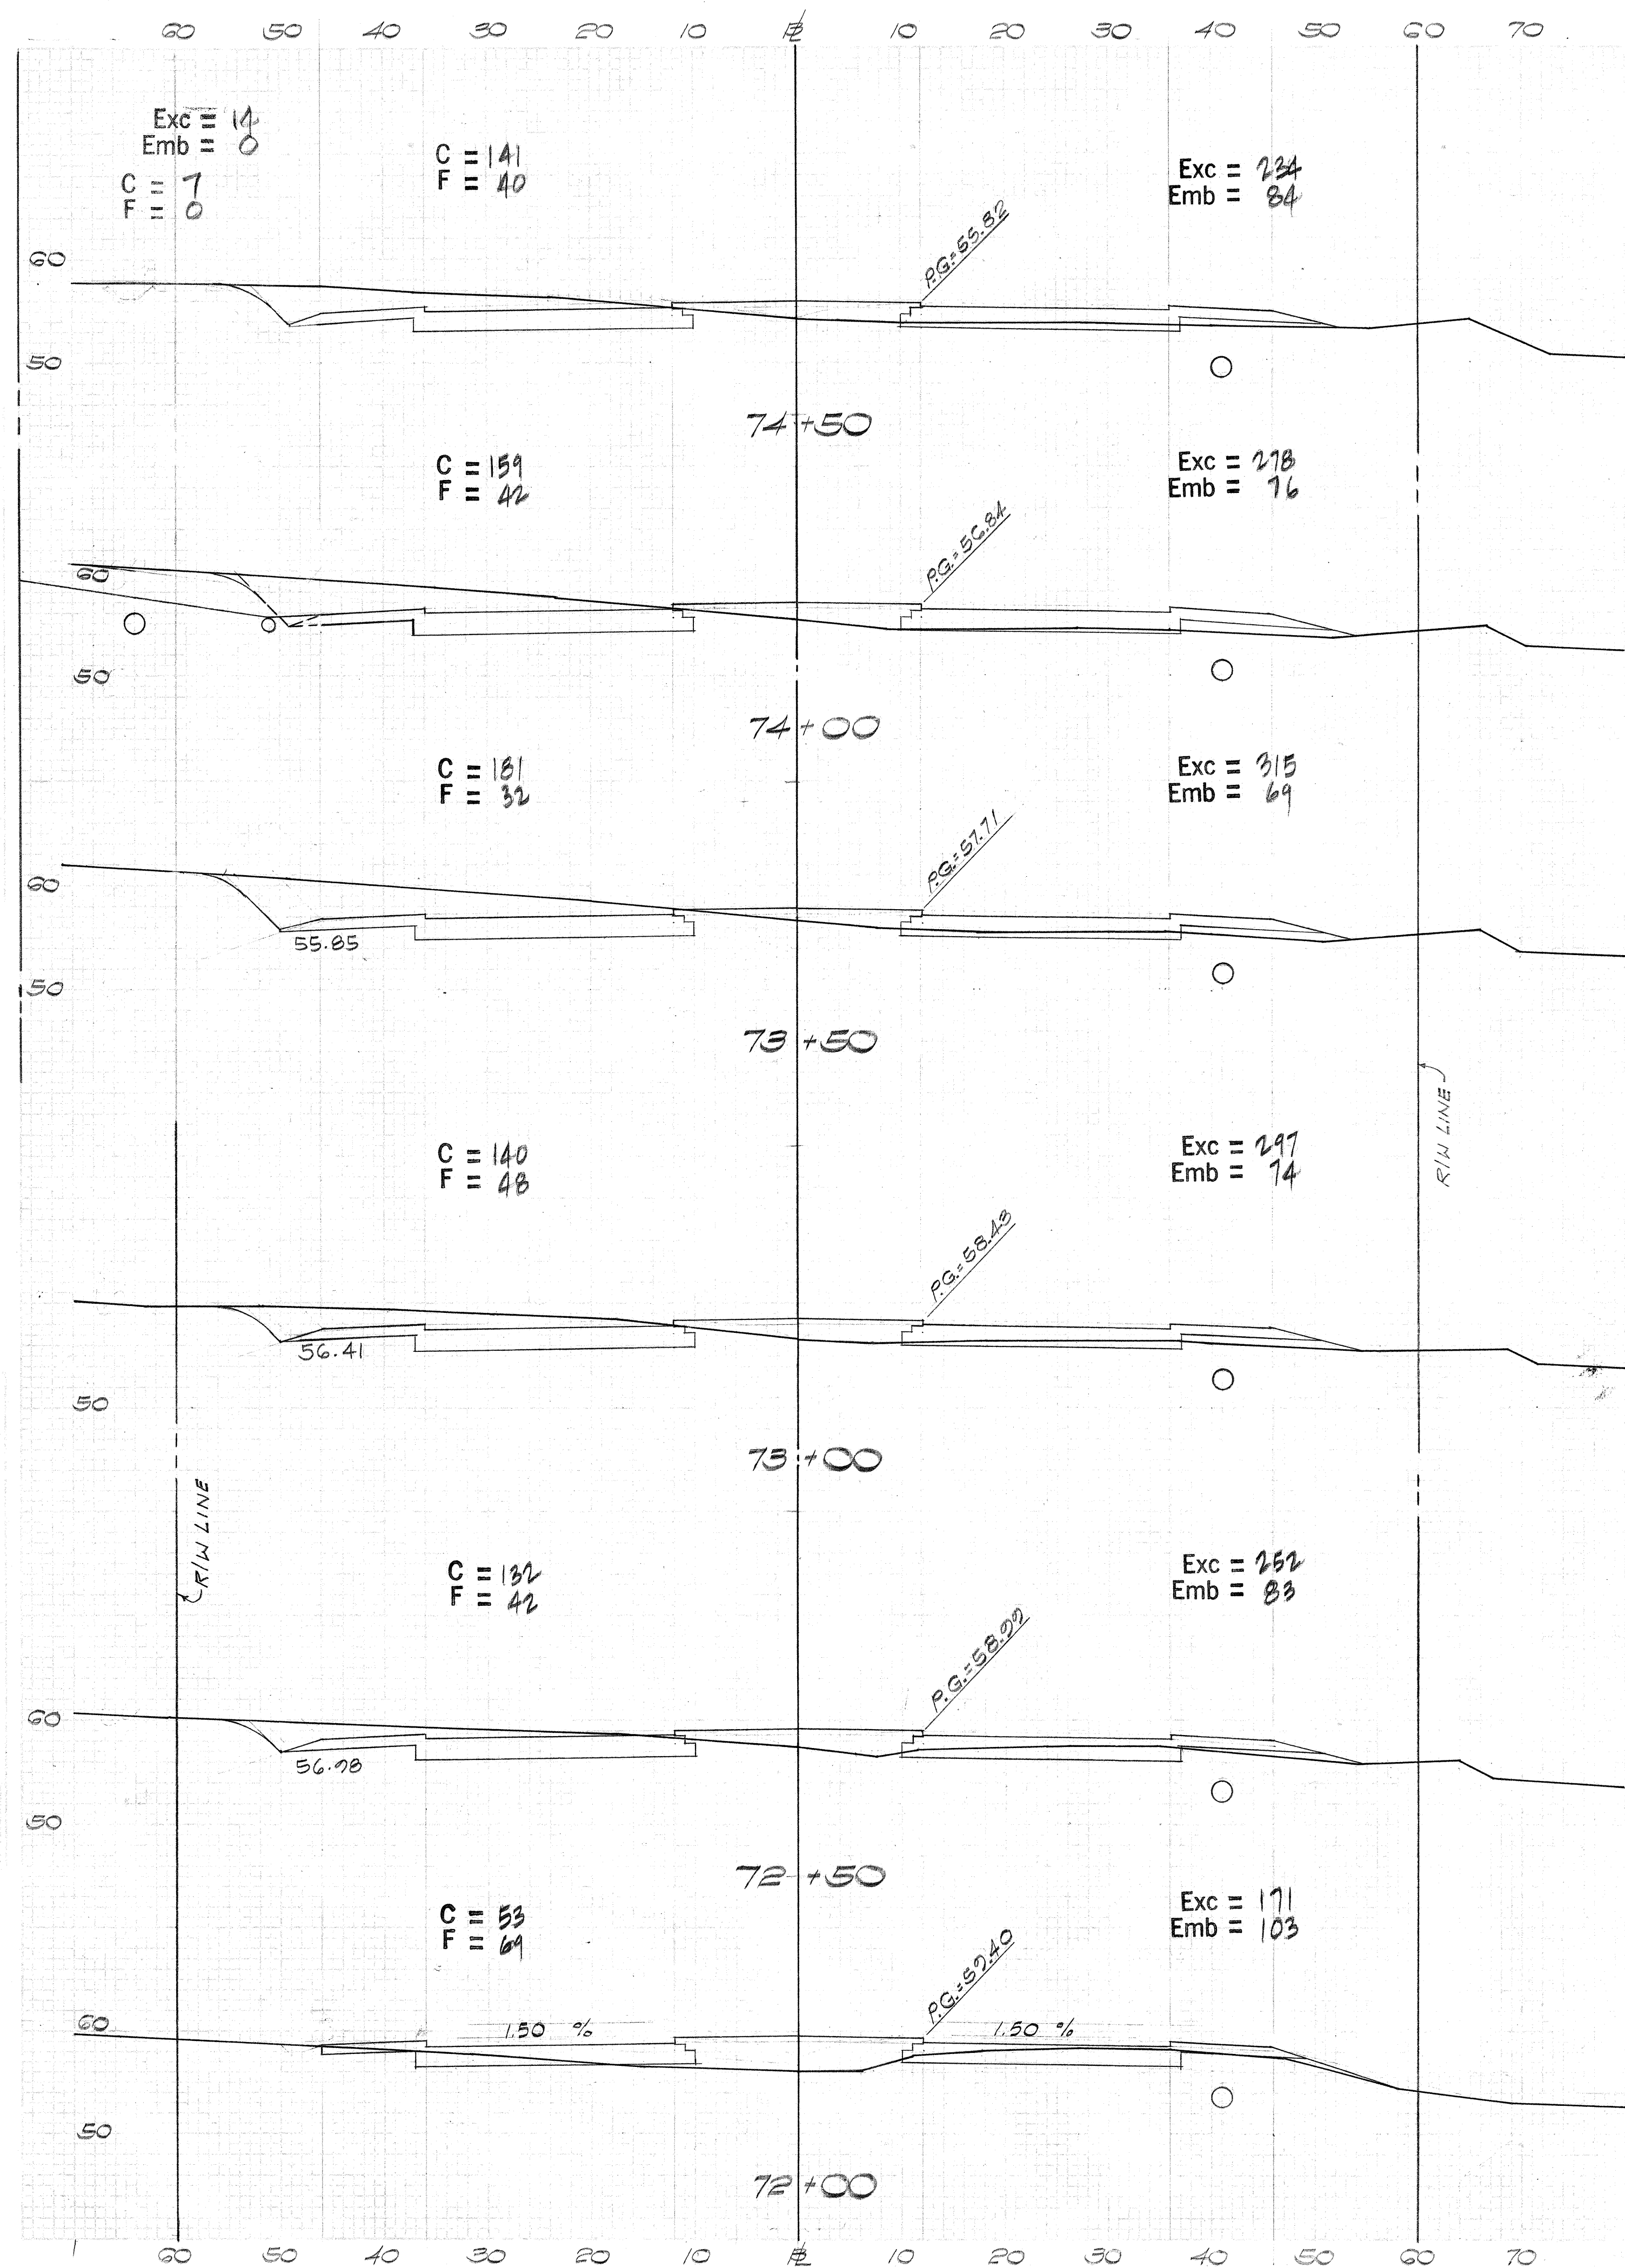


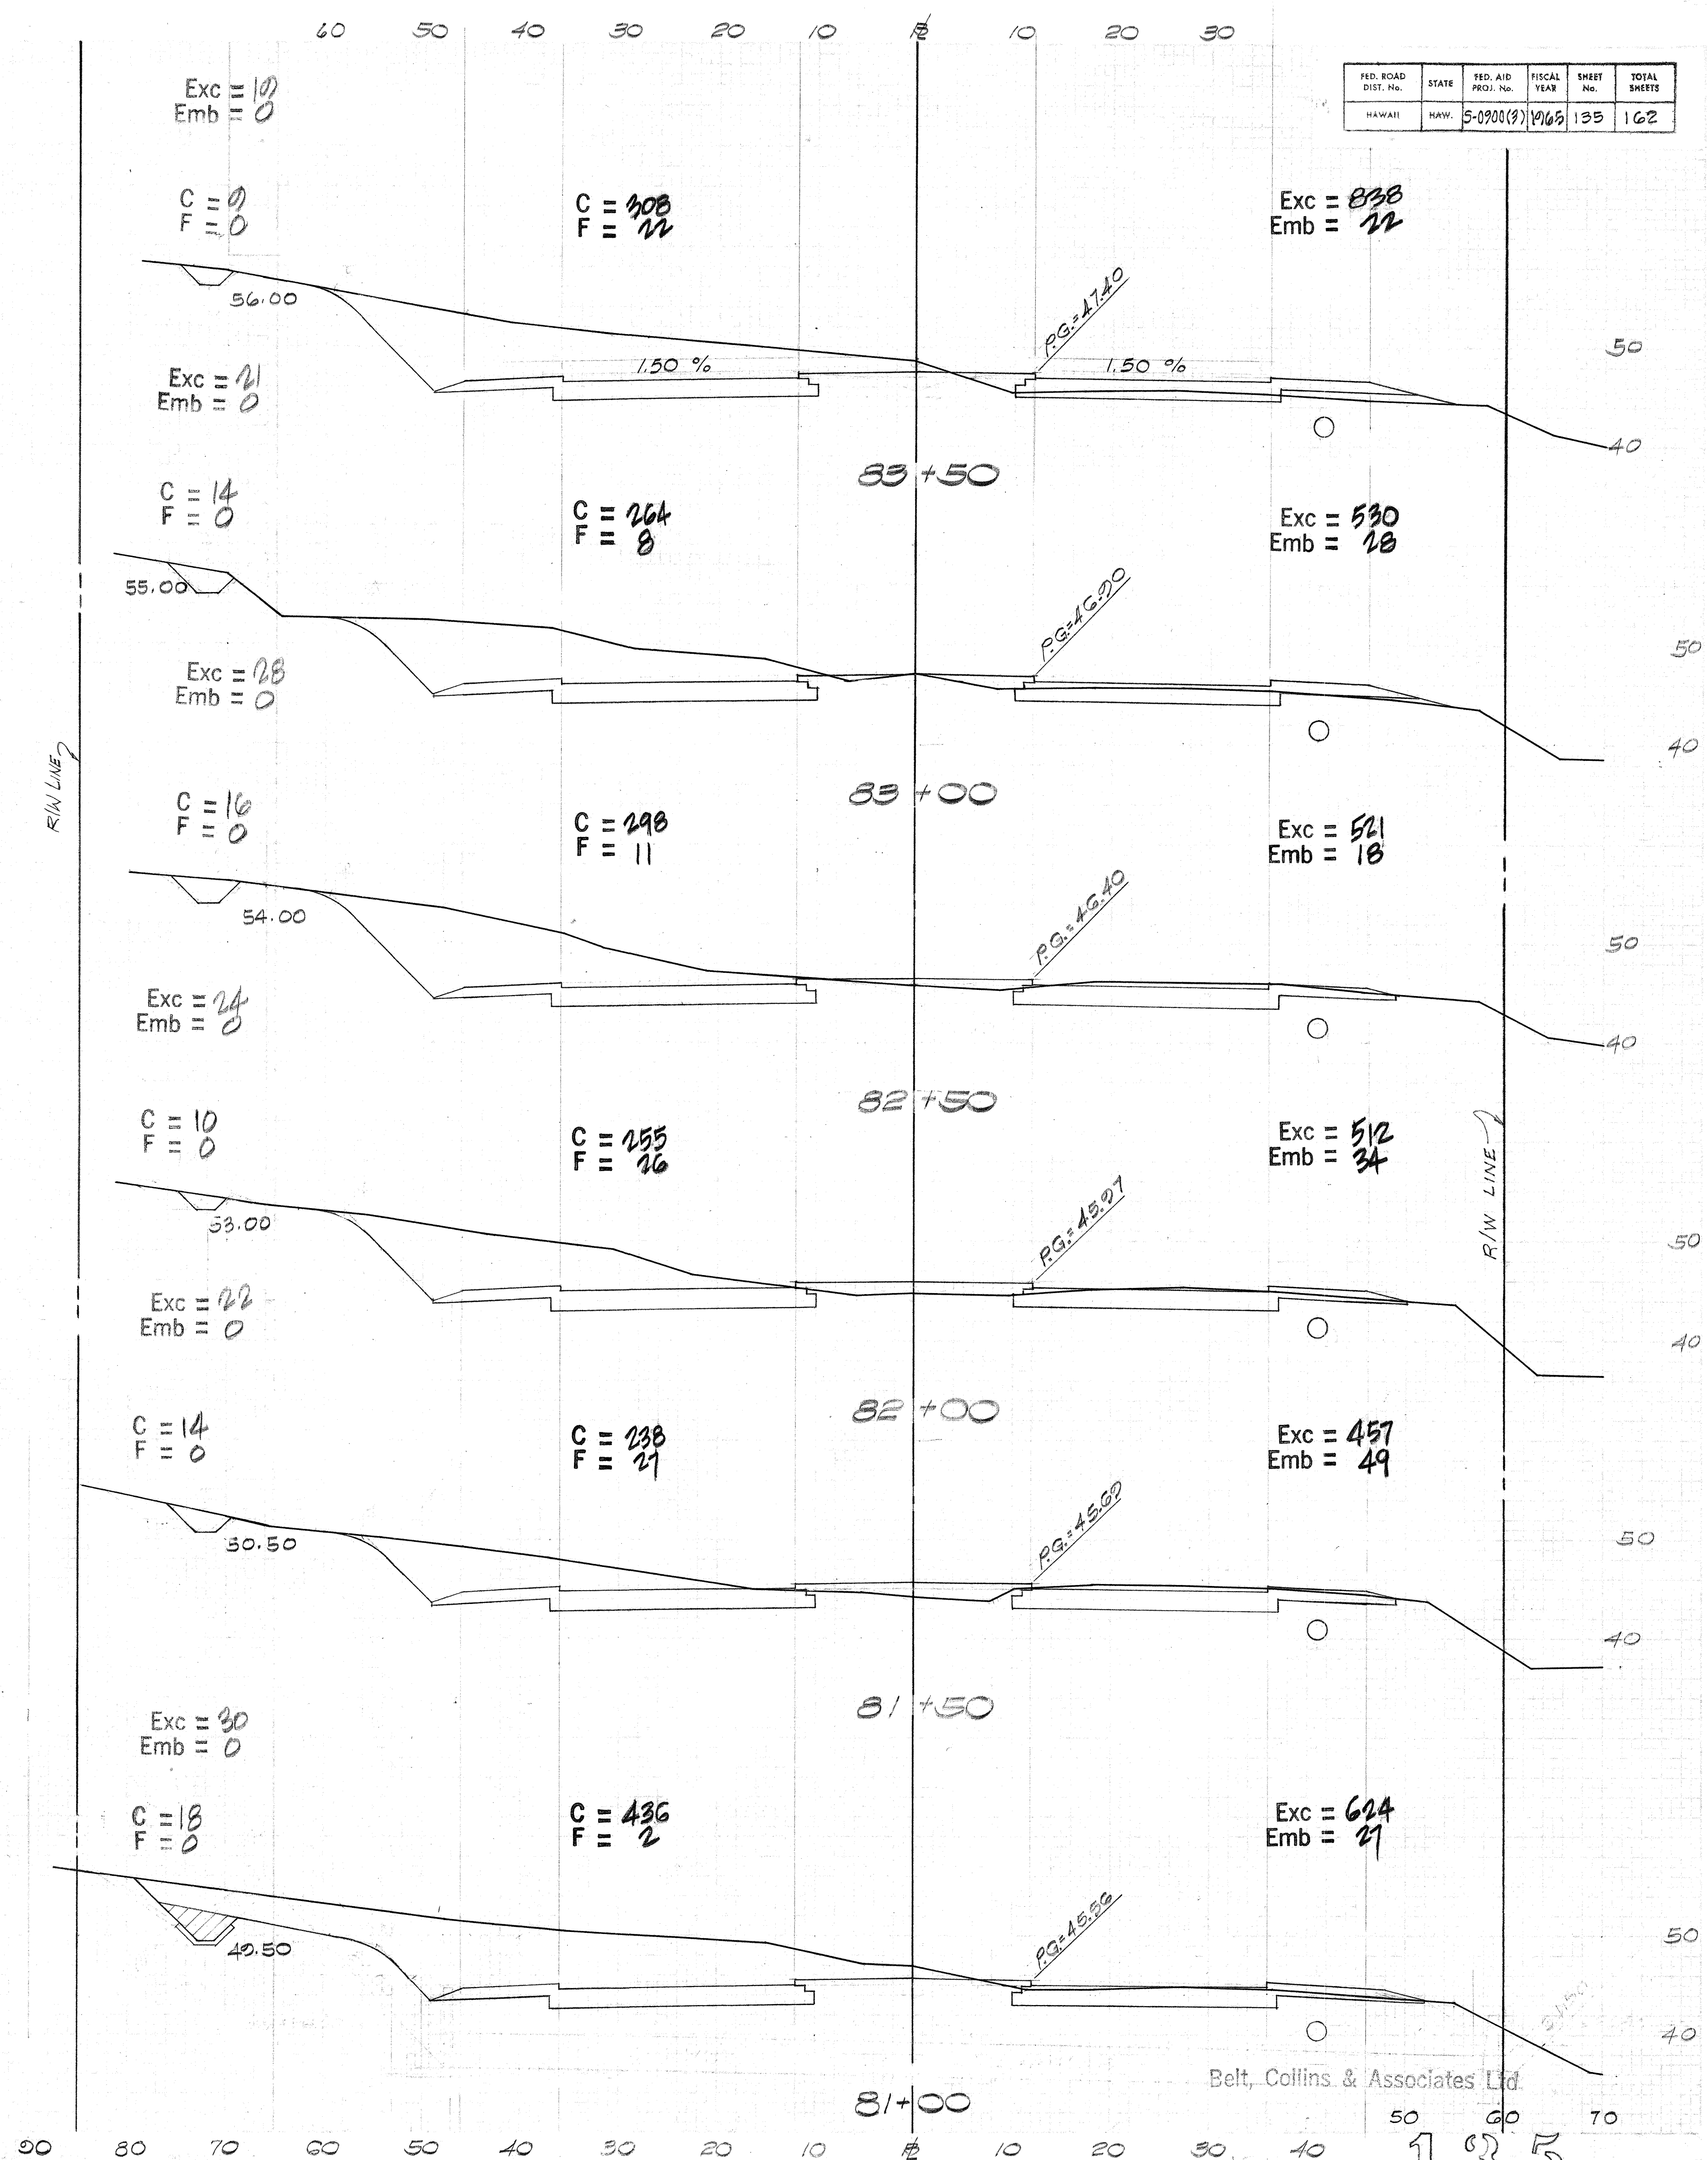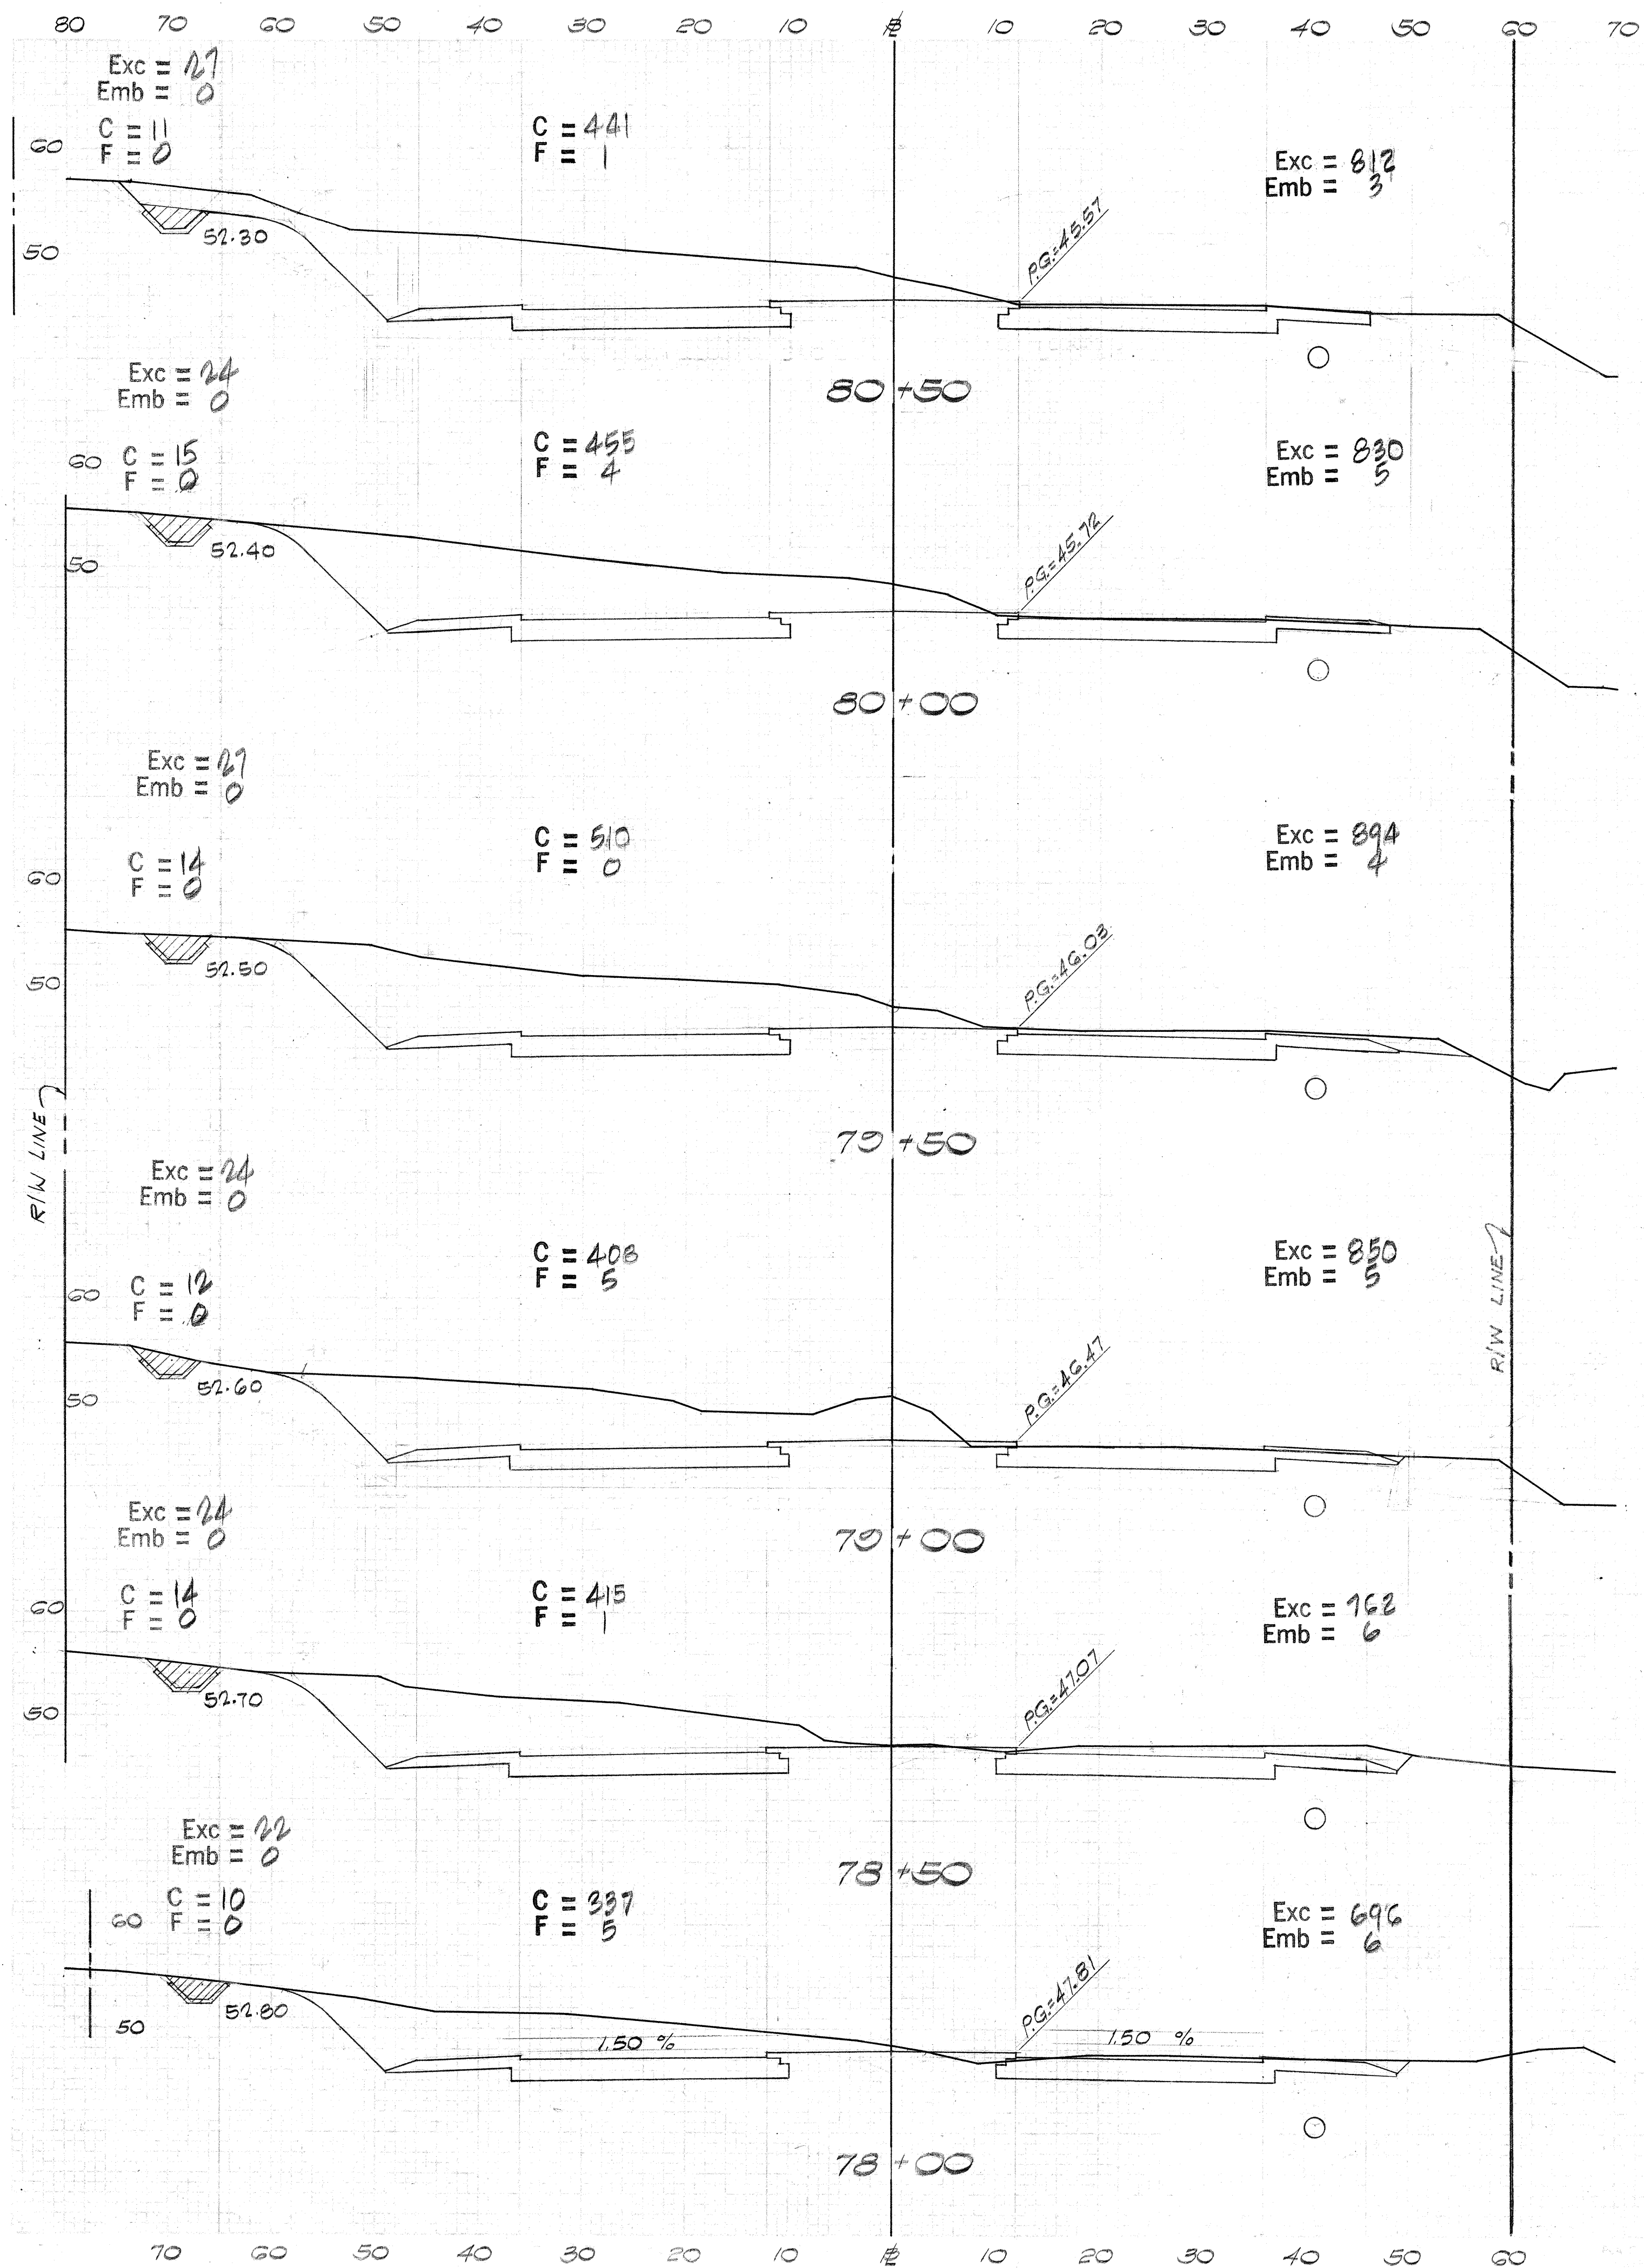

FED. ROAD DIST. No.	STATE	FED. AID PROJ. No.	FISCAL YEAR	SHEET No.	TOTAL SHEETS
HAWAII	HAW.	5-0900(8)	1965	135	162

Belt, Collins & Associates Ltd


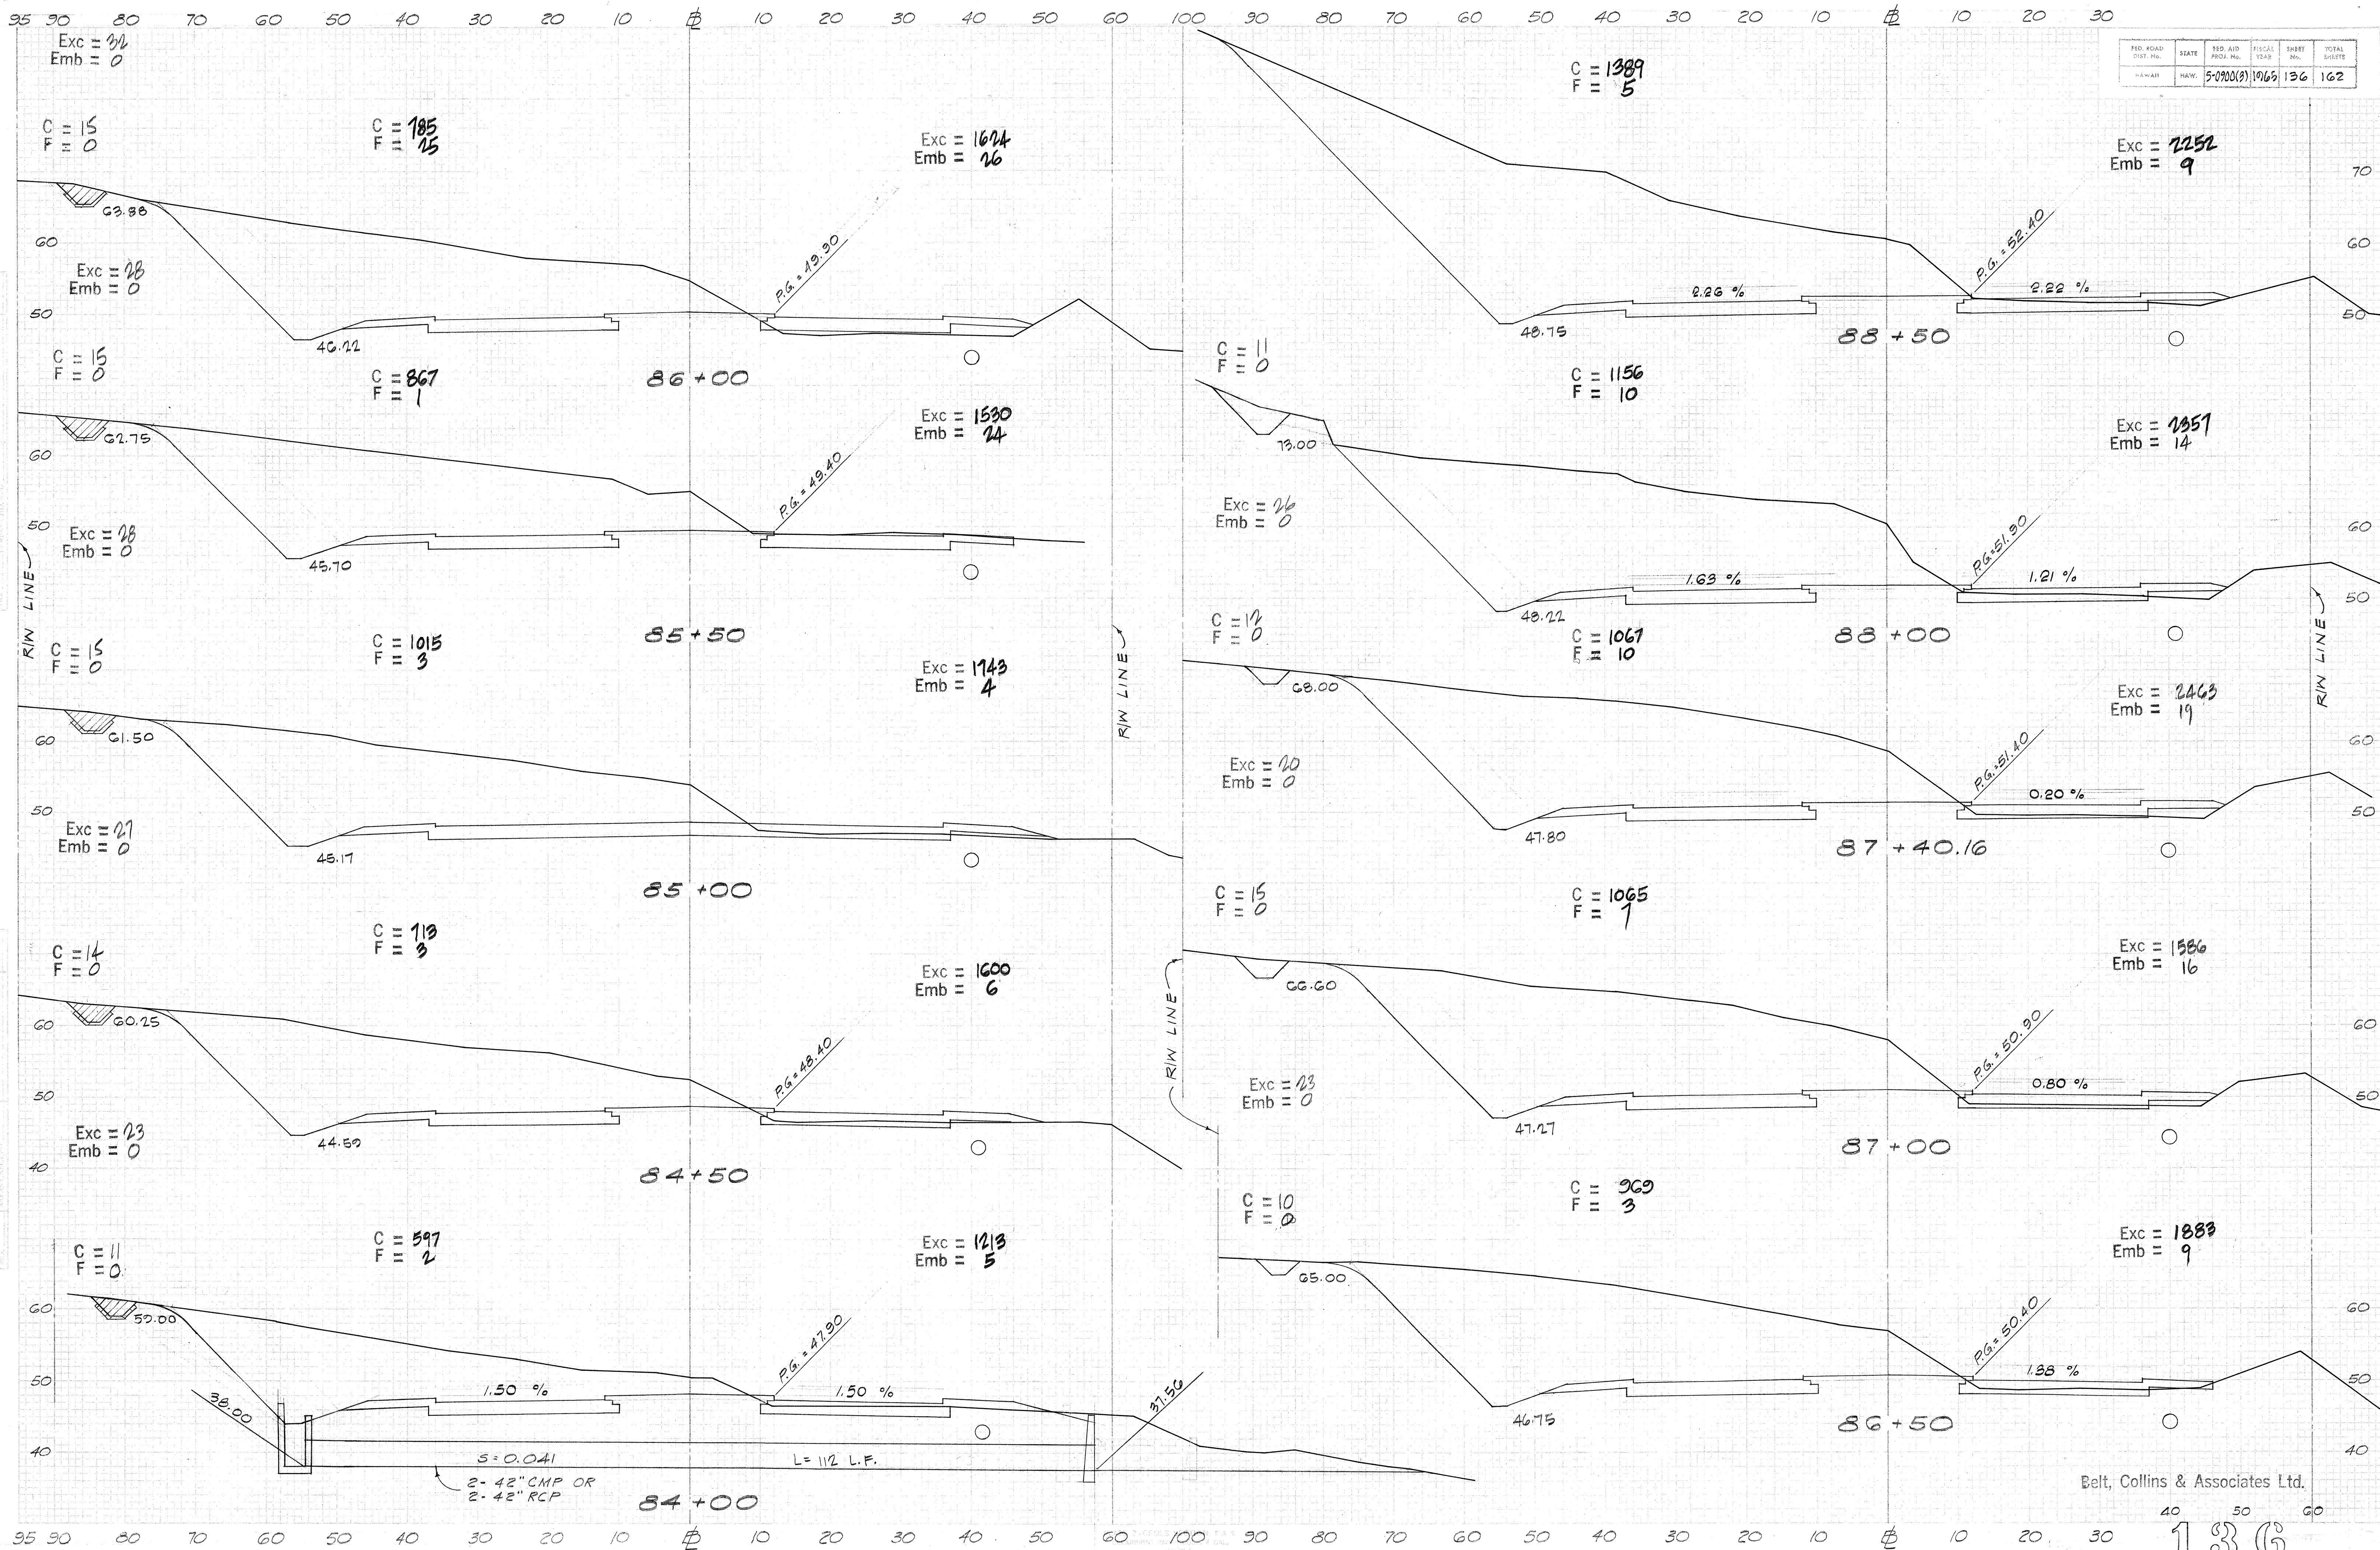


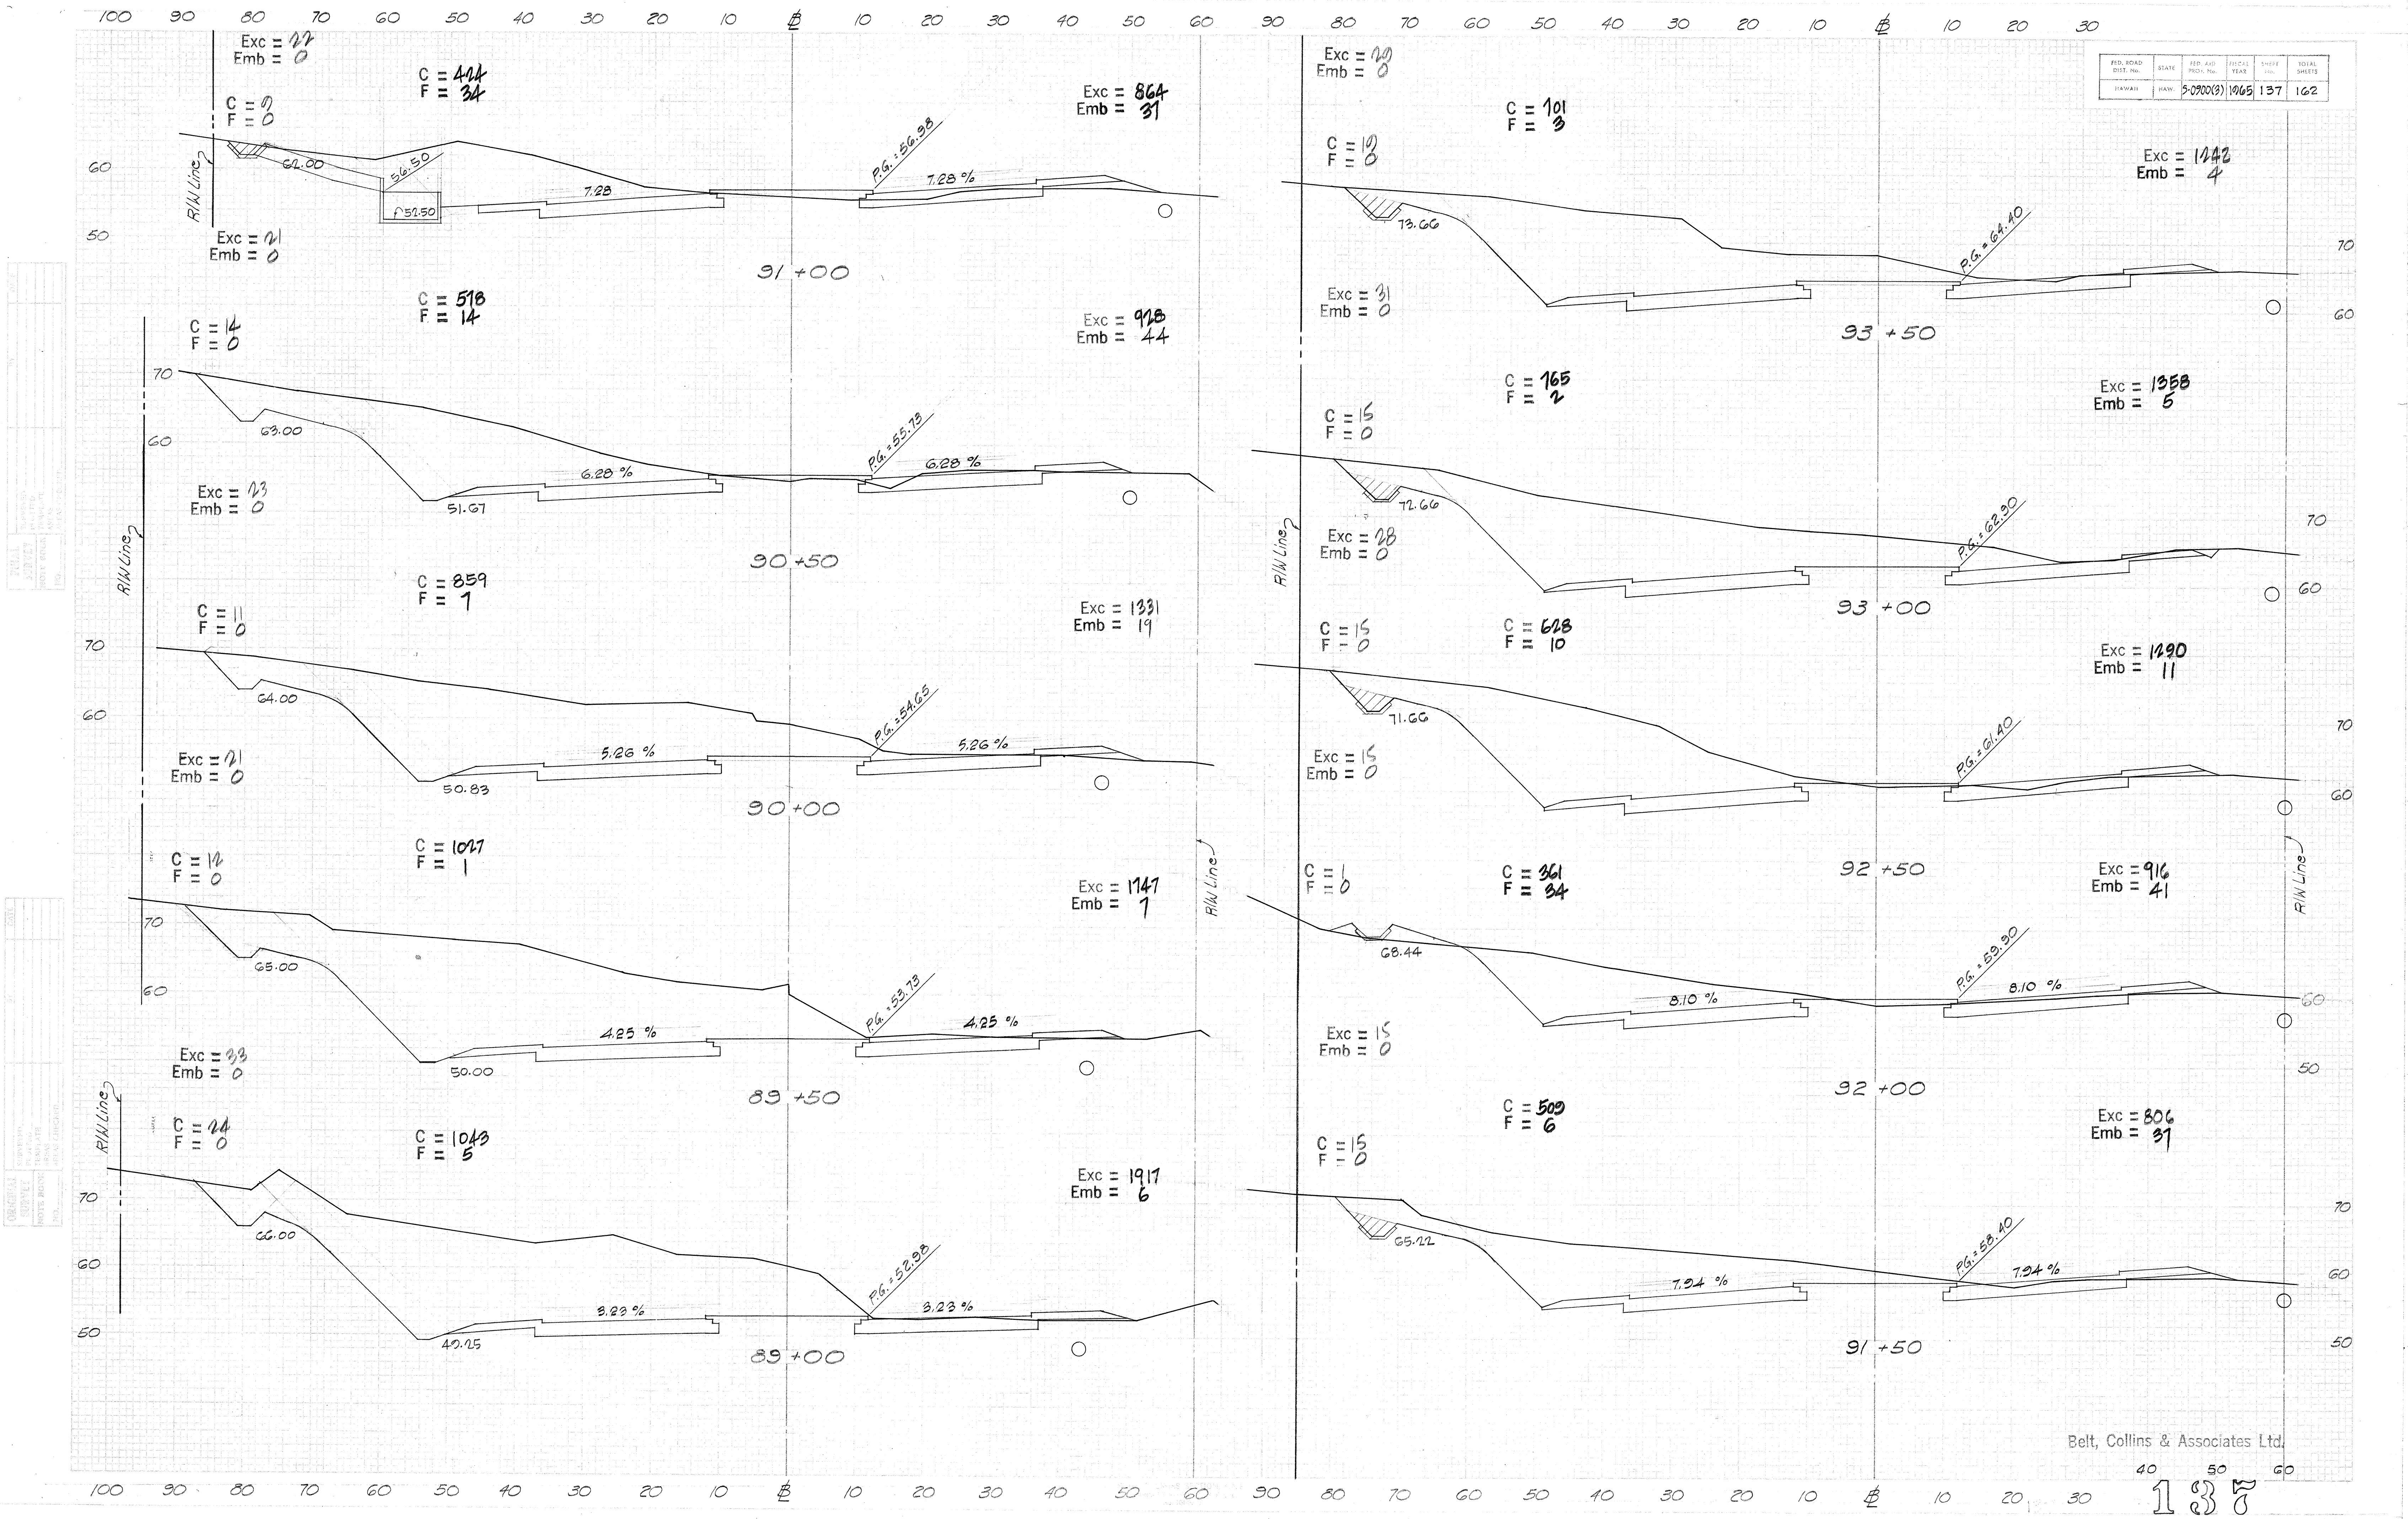

FED. ROAD DIST. NO.	STATE	FED. AID PROJ. NO.	TOTAL SHEETS	TOTAL SHEETS
5-0900(3)	HAWAII	1065	137	162



Belt, Collins & Associates Ltd.

137

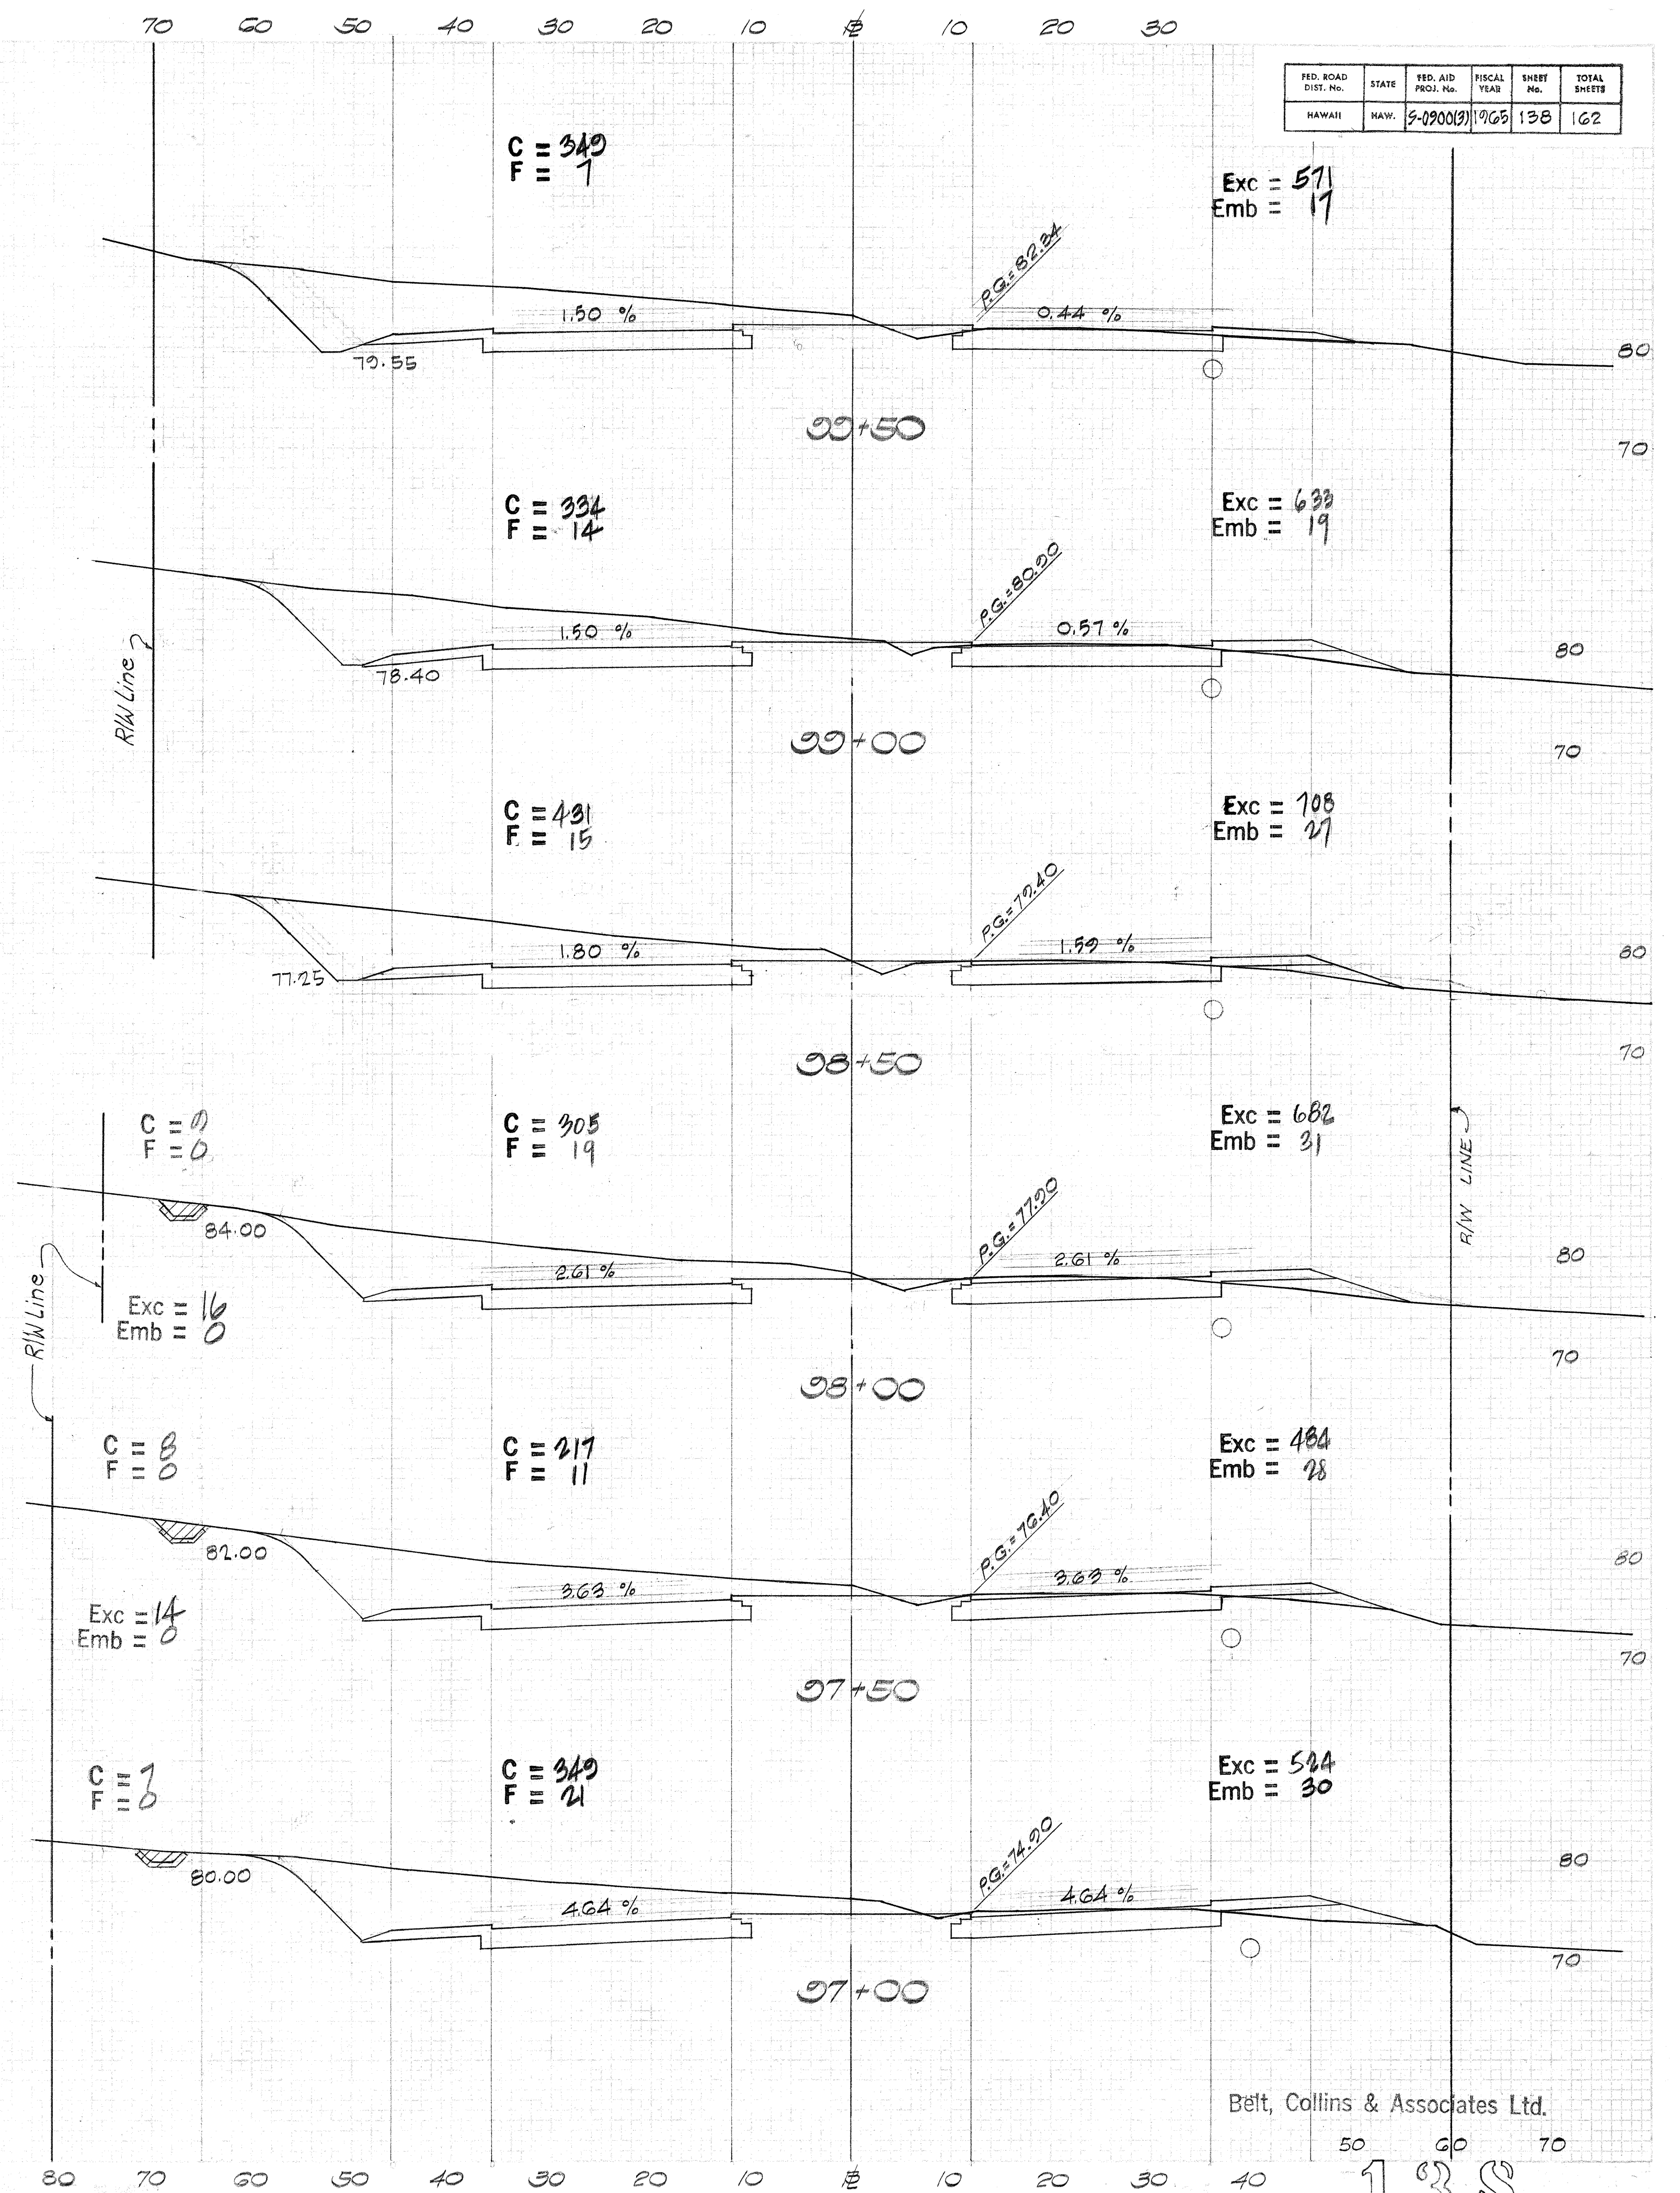
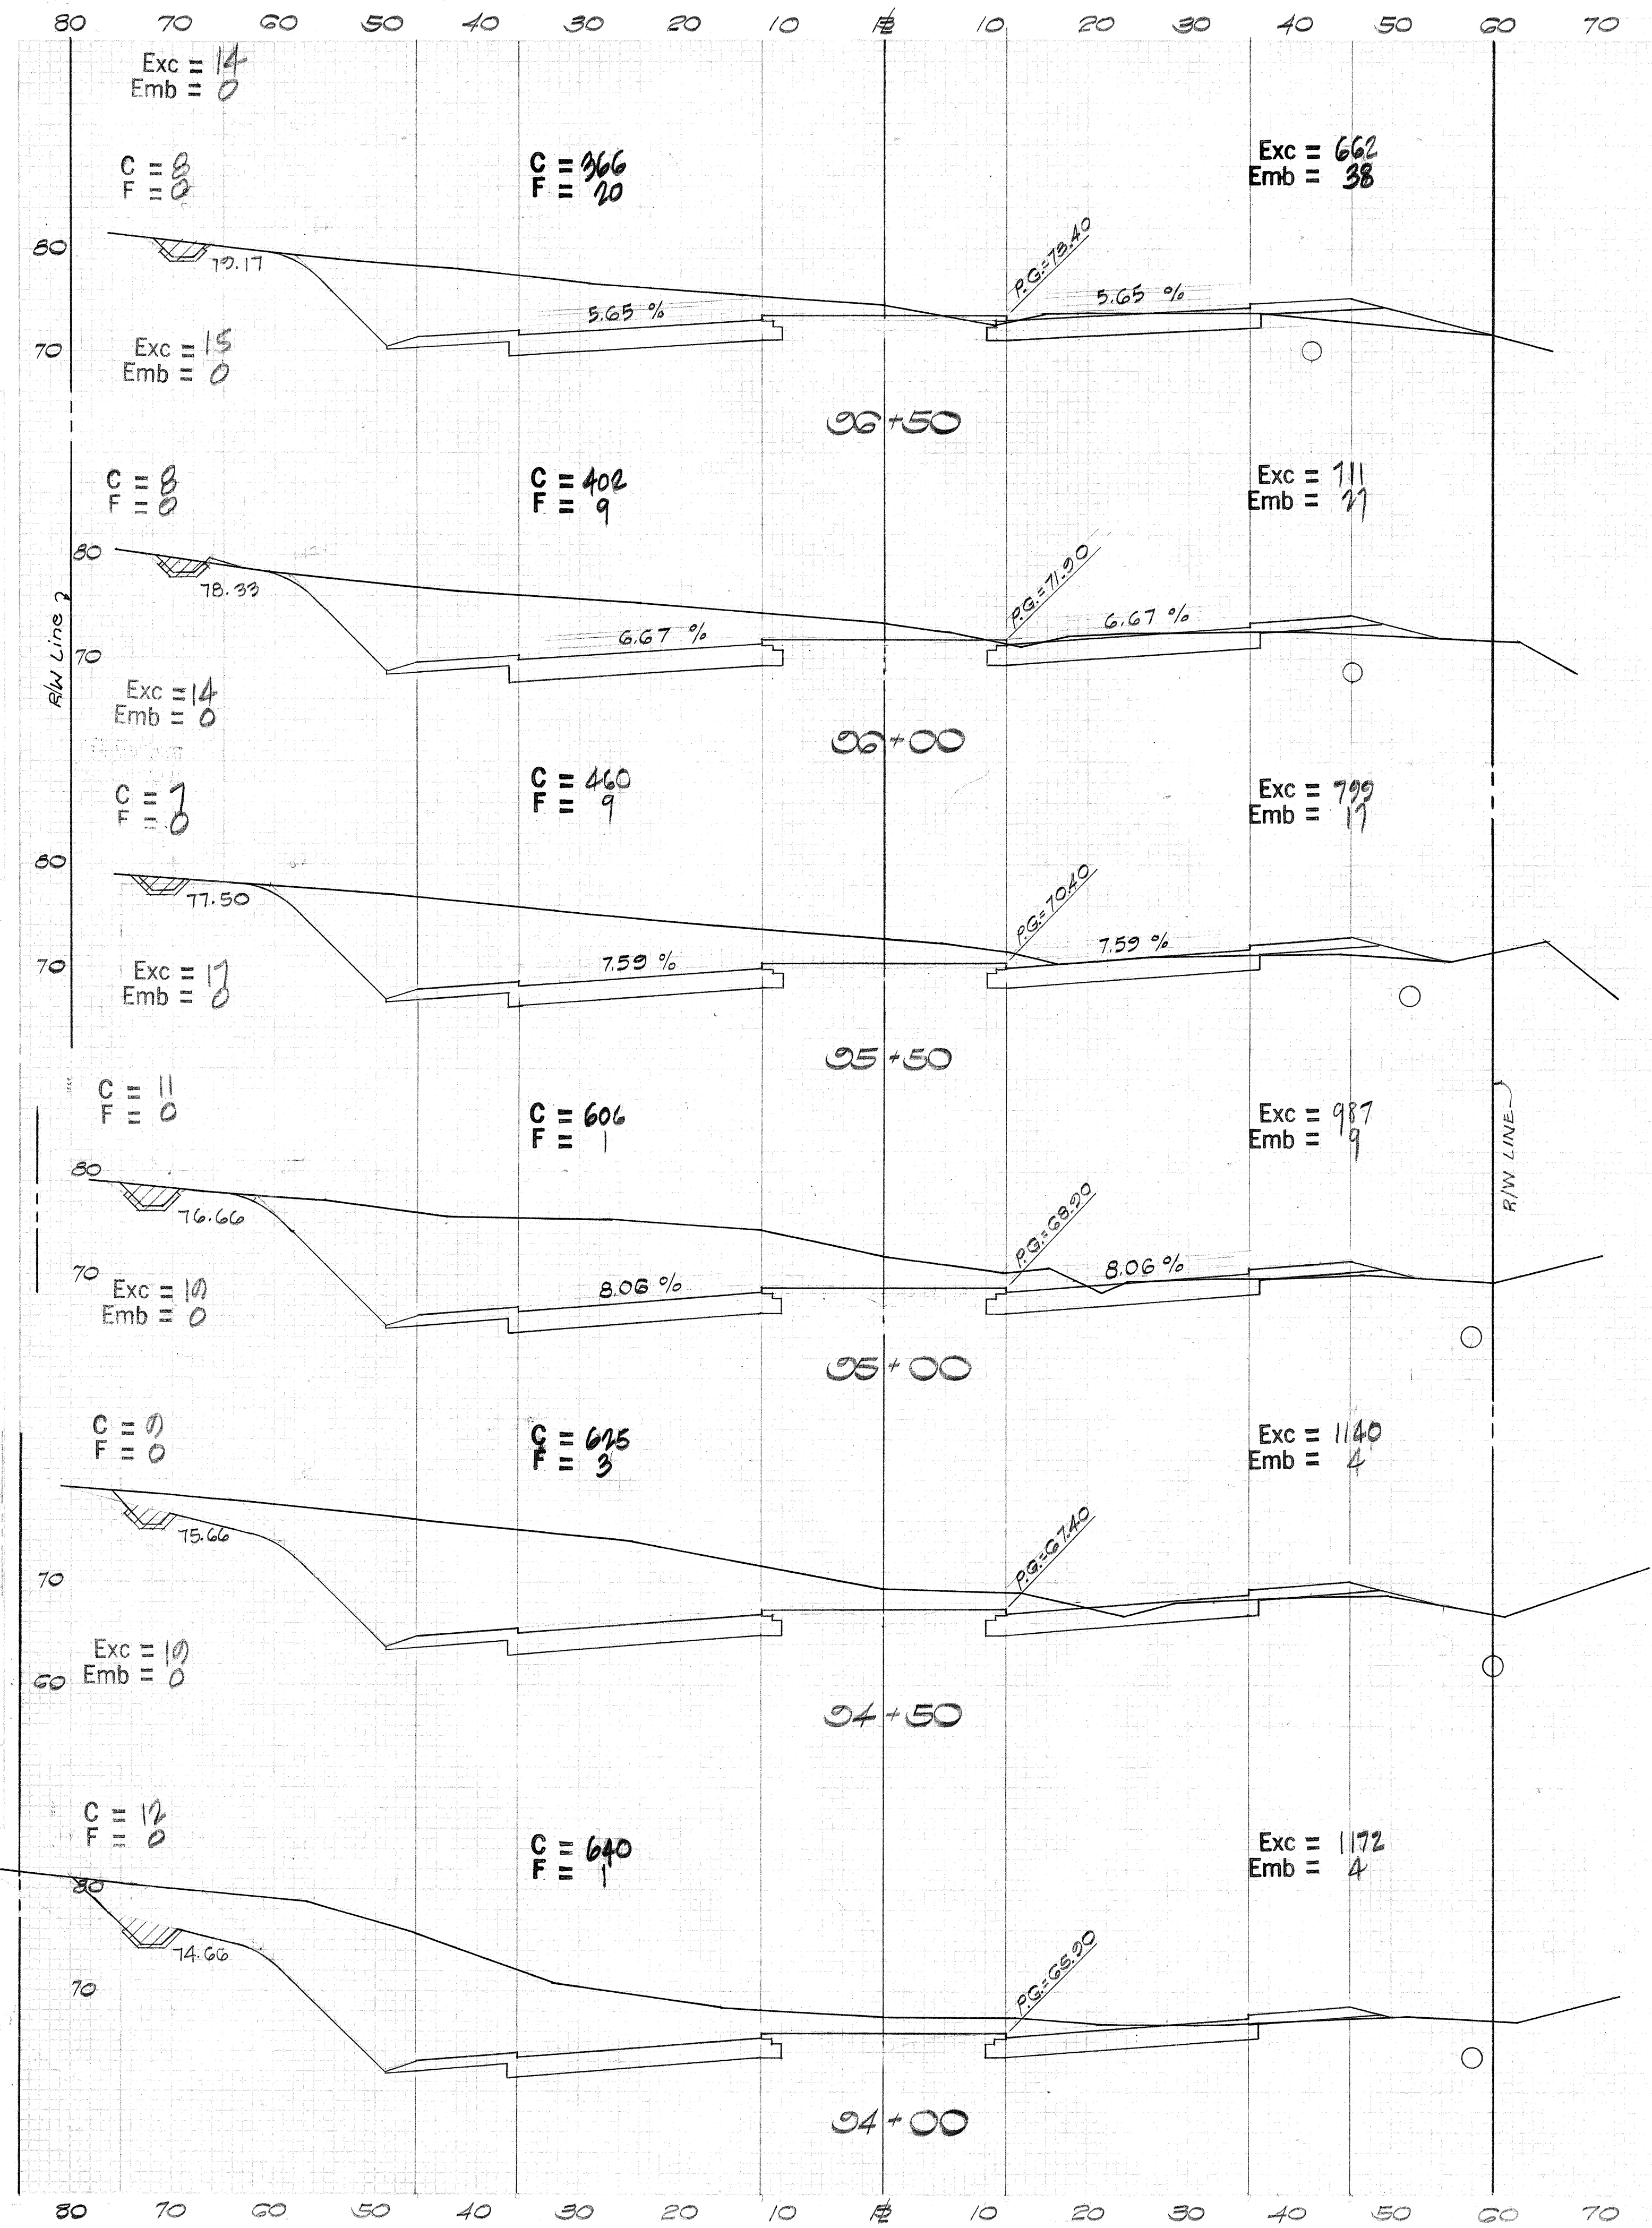


FED. ROAD DIST. No.	STATE	FED. AID PROJ. No.	FISCAL YEAR	SHEET No.	TOTAL SHEETS
HAWAII	HAW.	5-090003	1965	138	162

Belt, Collins & Associates Ltd.

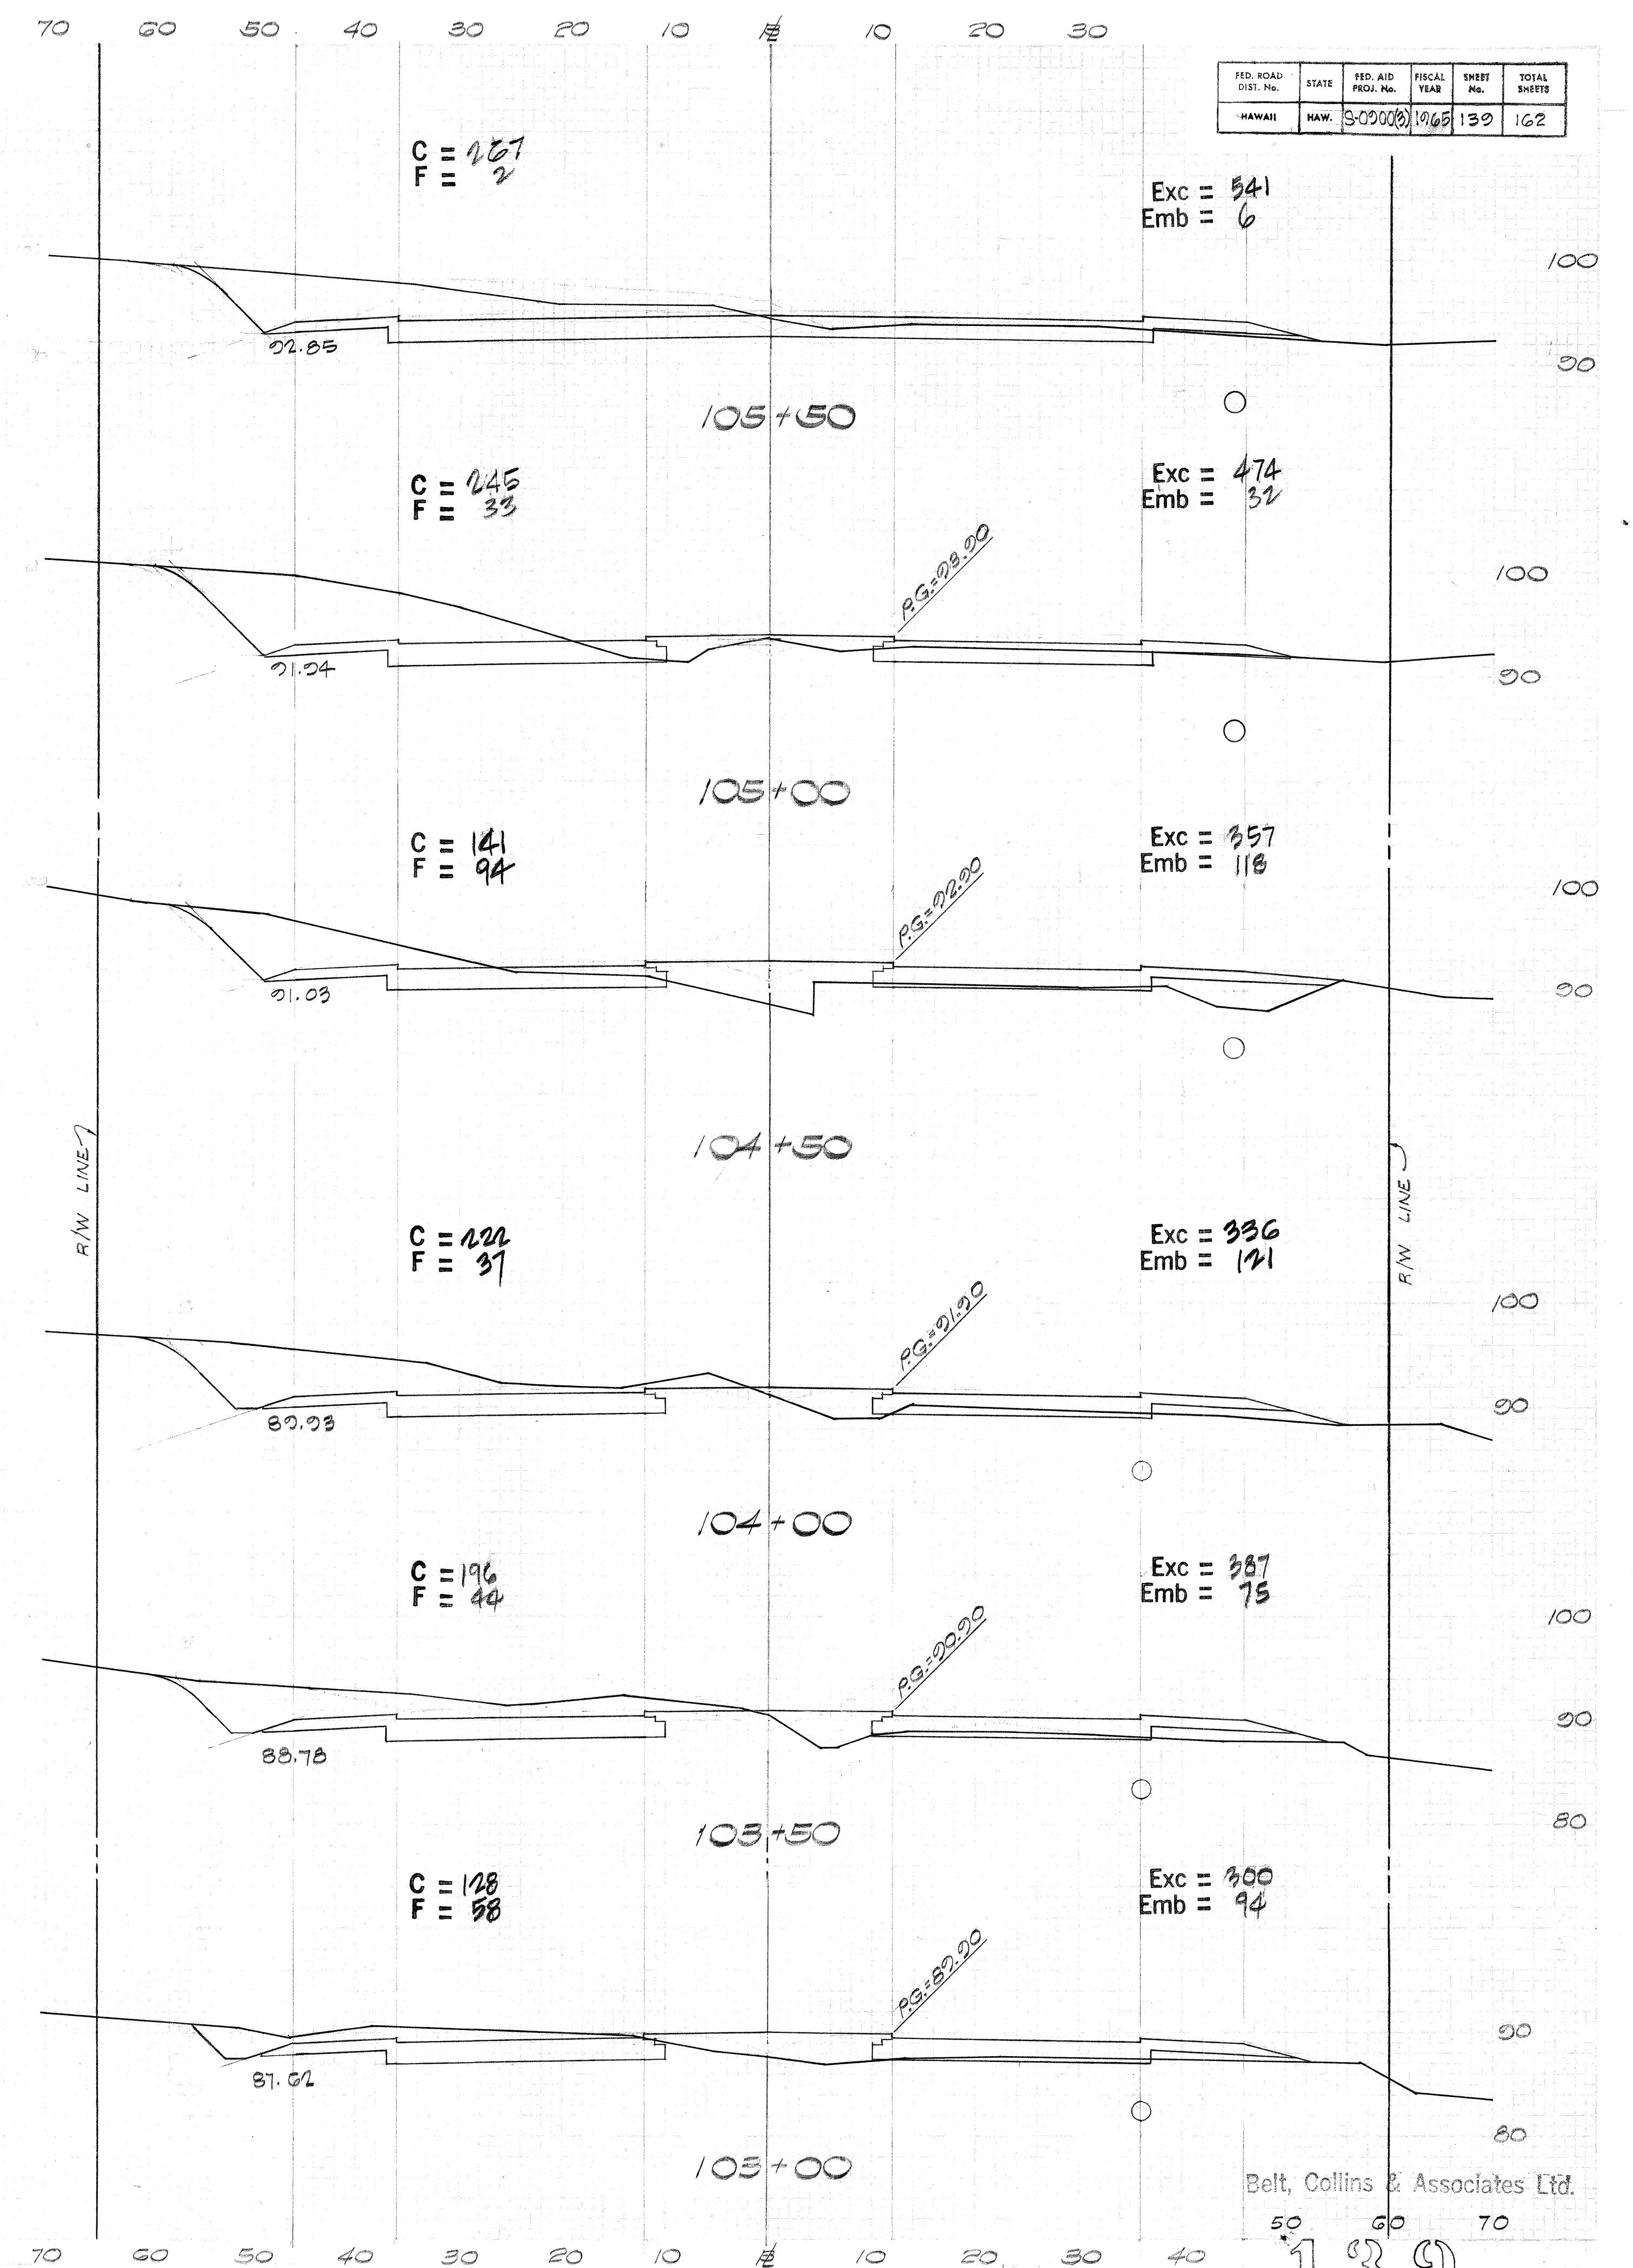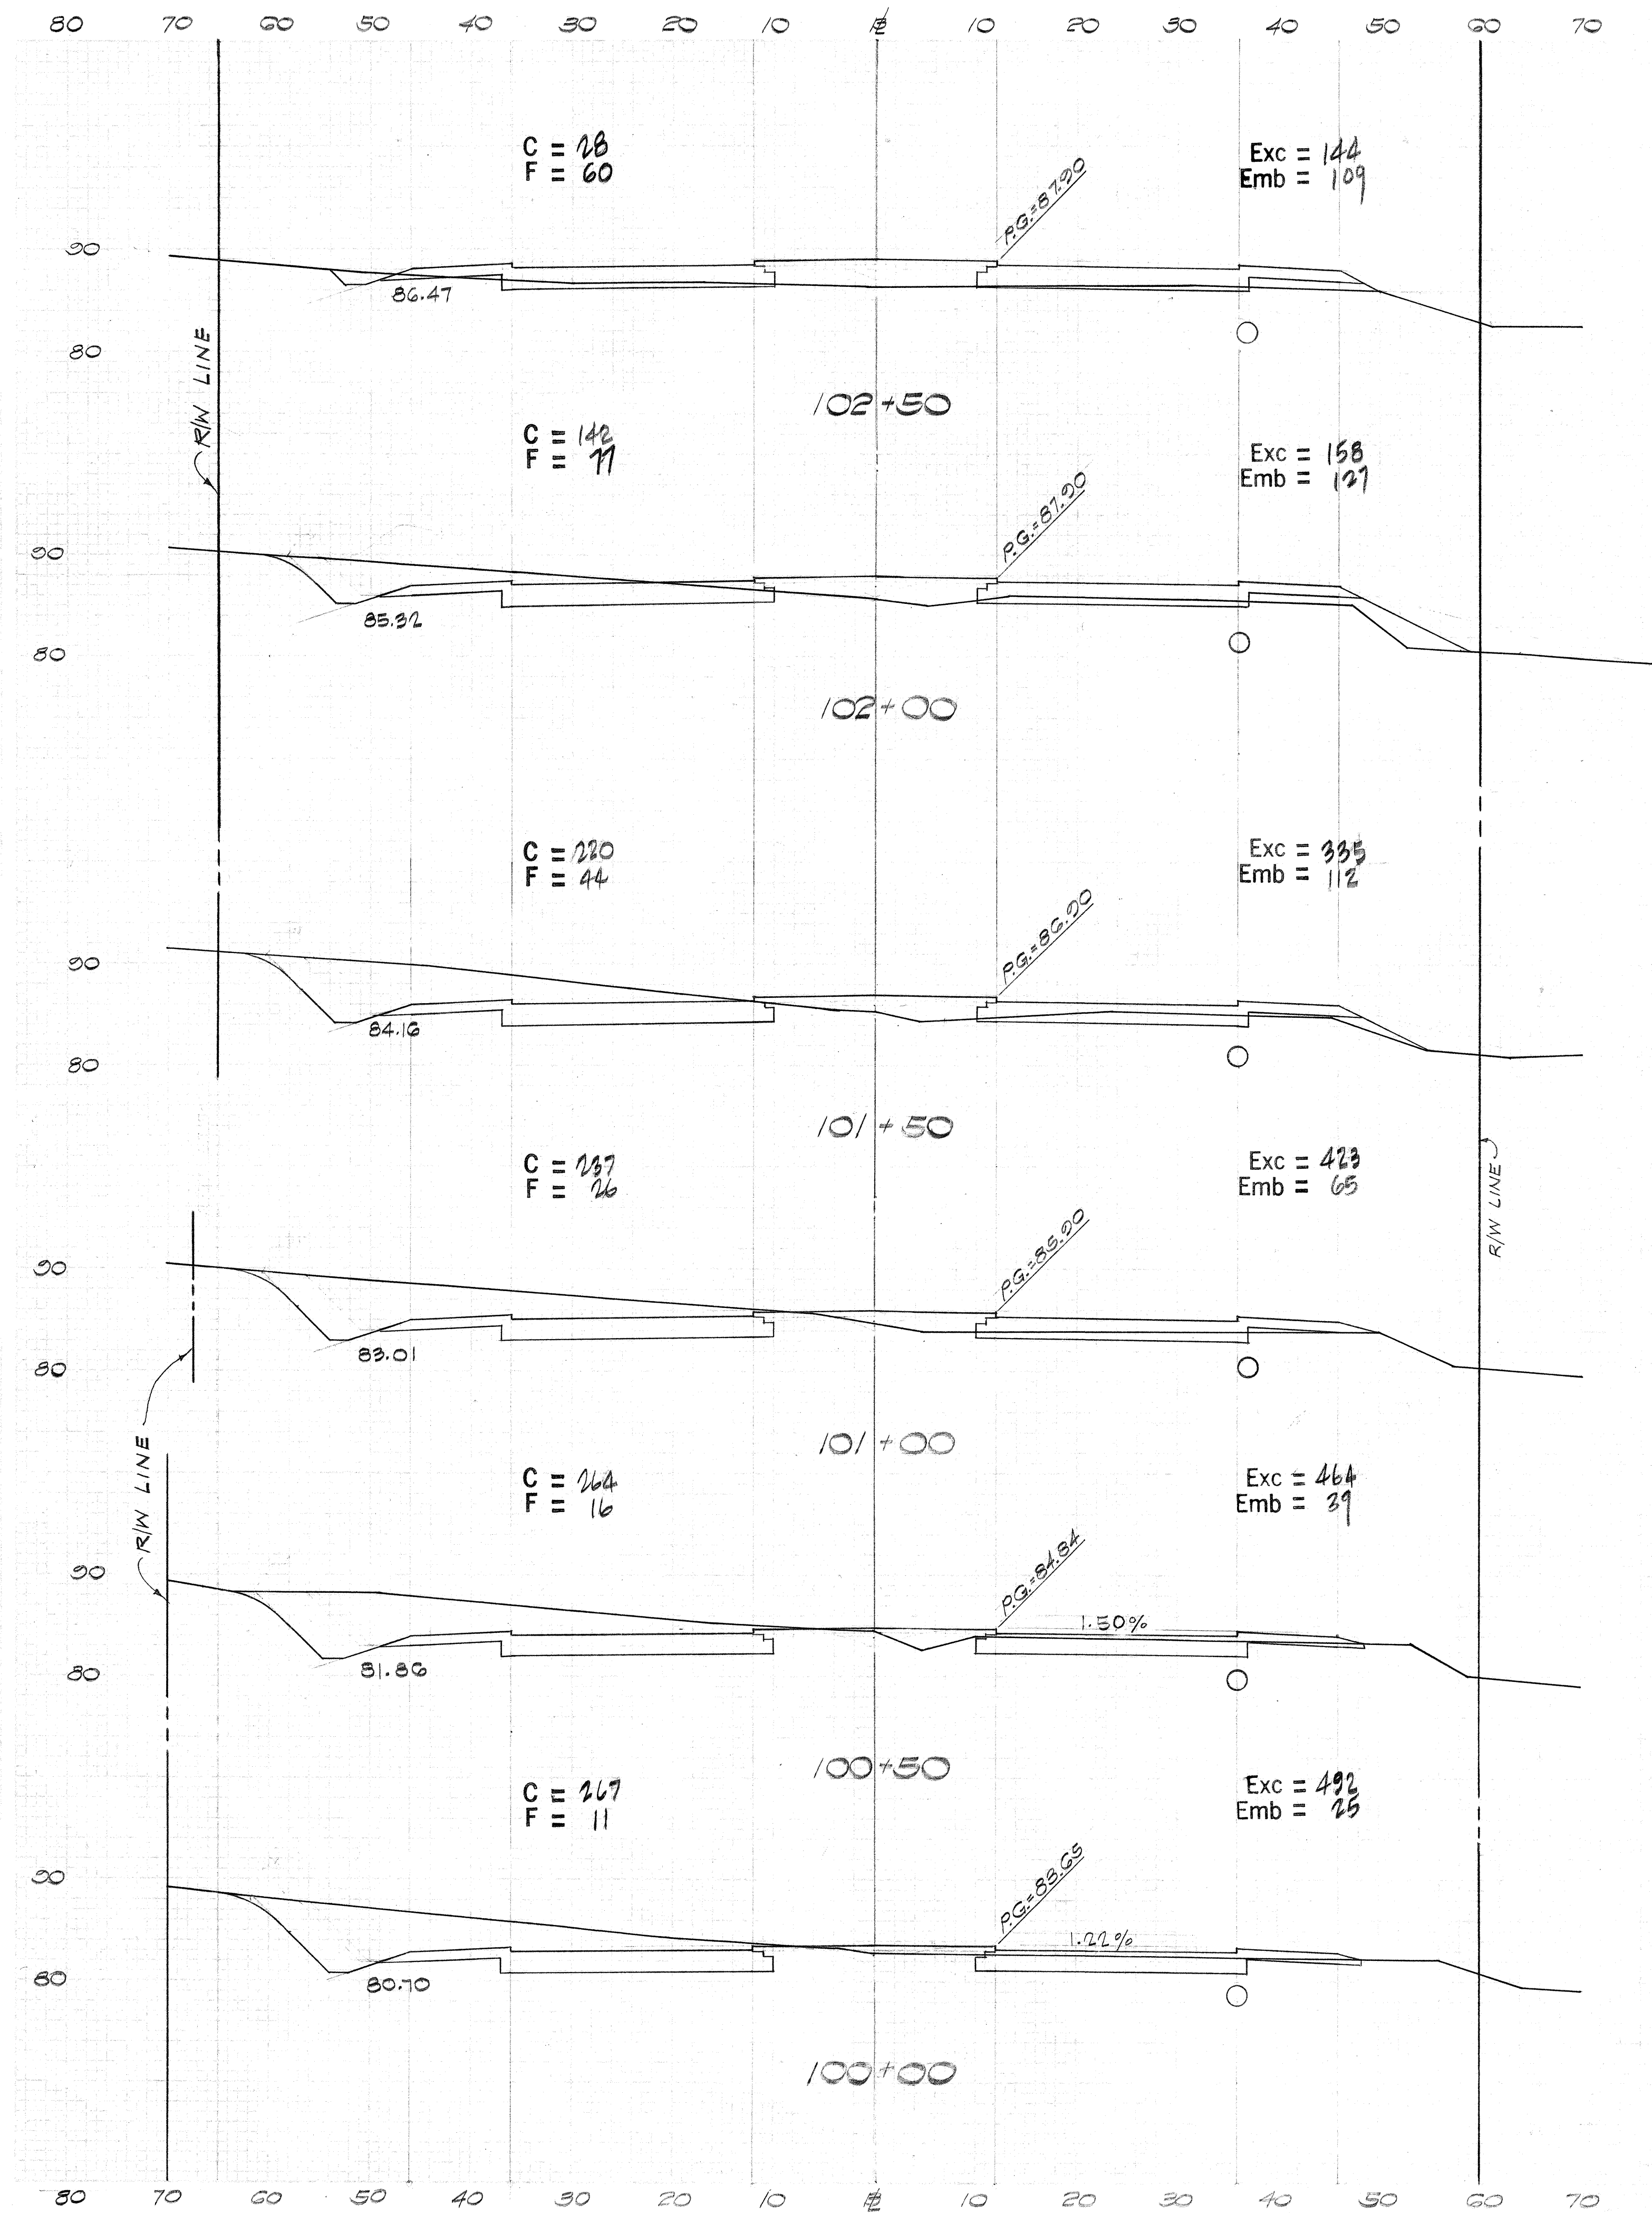



FED. ROAD DIST. No.	STATE	FED. AID PROJ. No.	FISCAL YEAR	SHEET No.	TOTAL SHEETS
HAWAII	HAW.	3-00000	1965	130	162

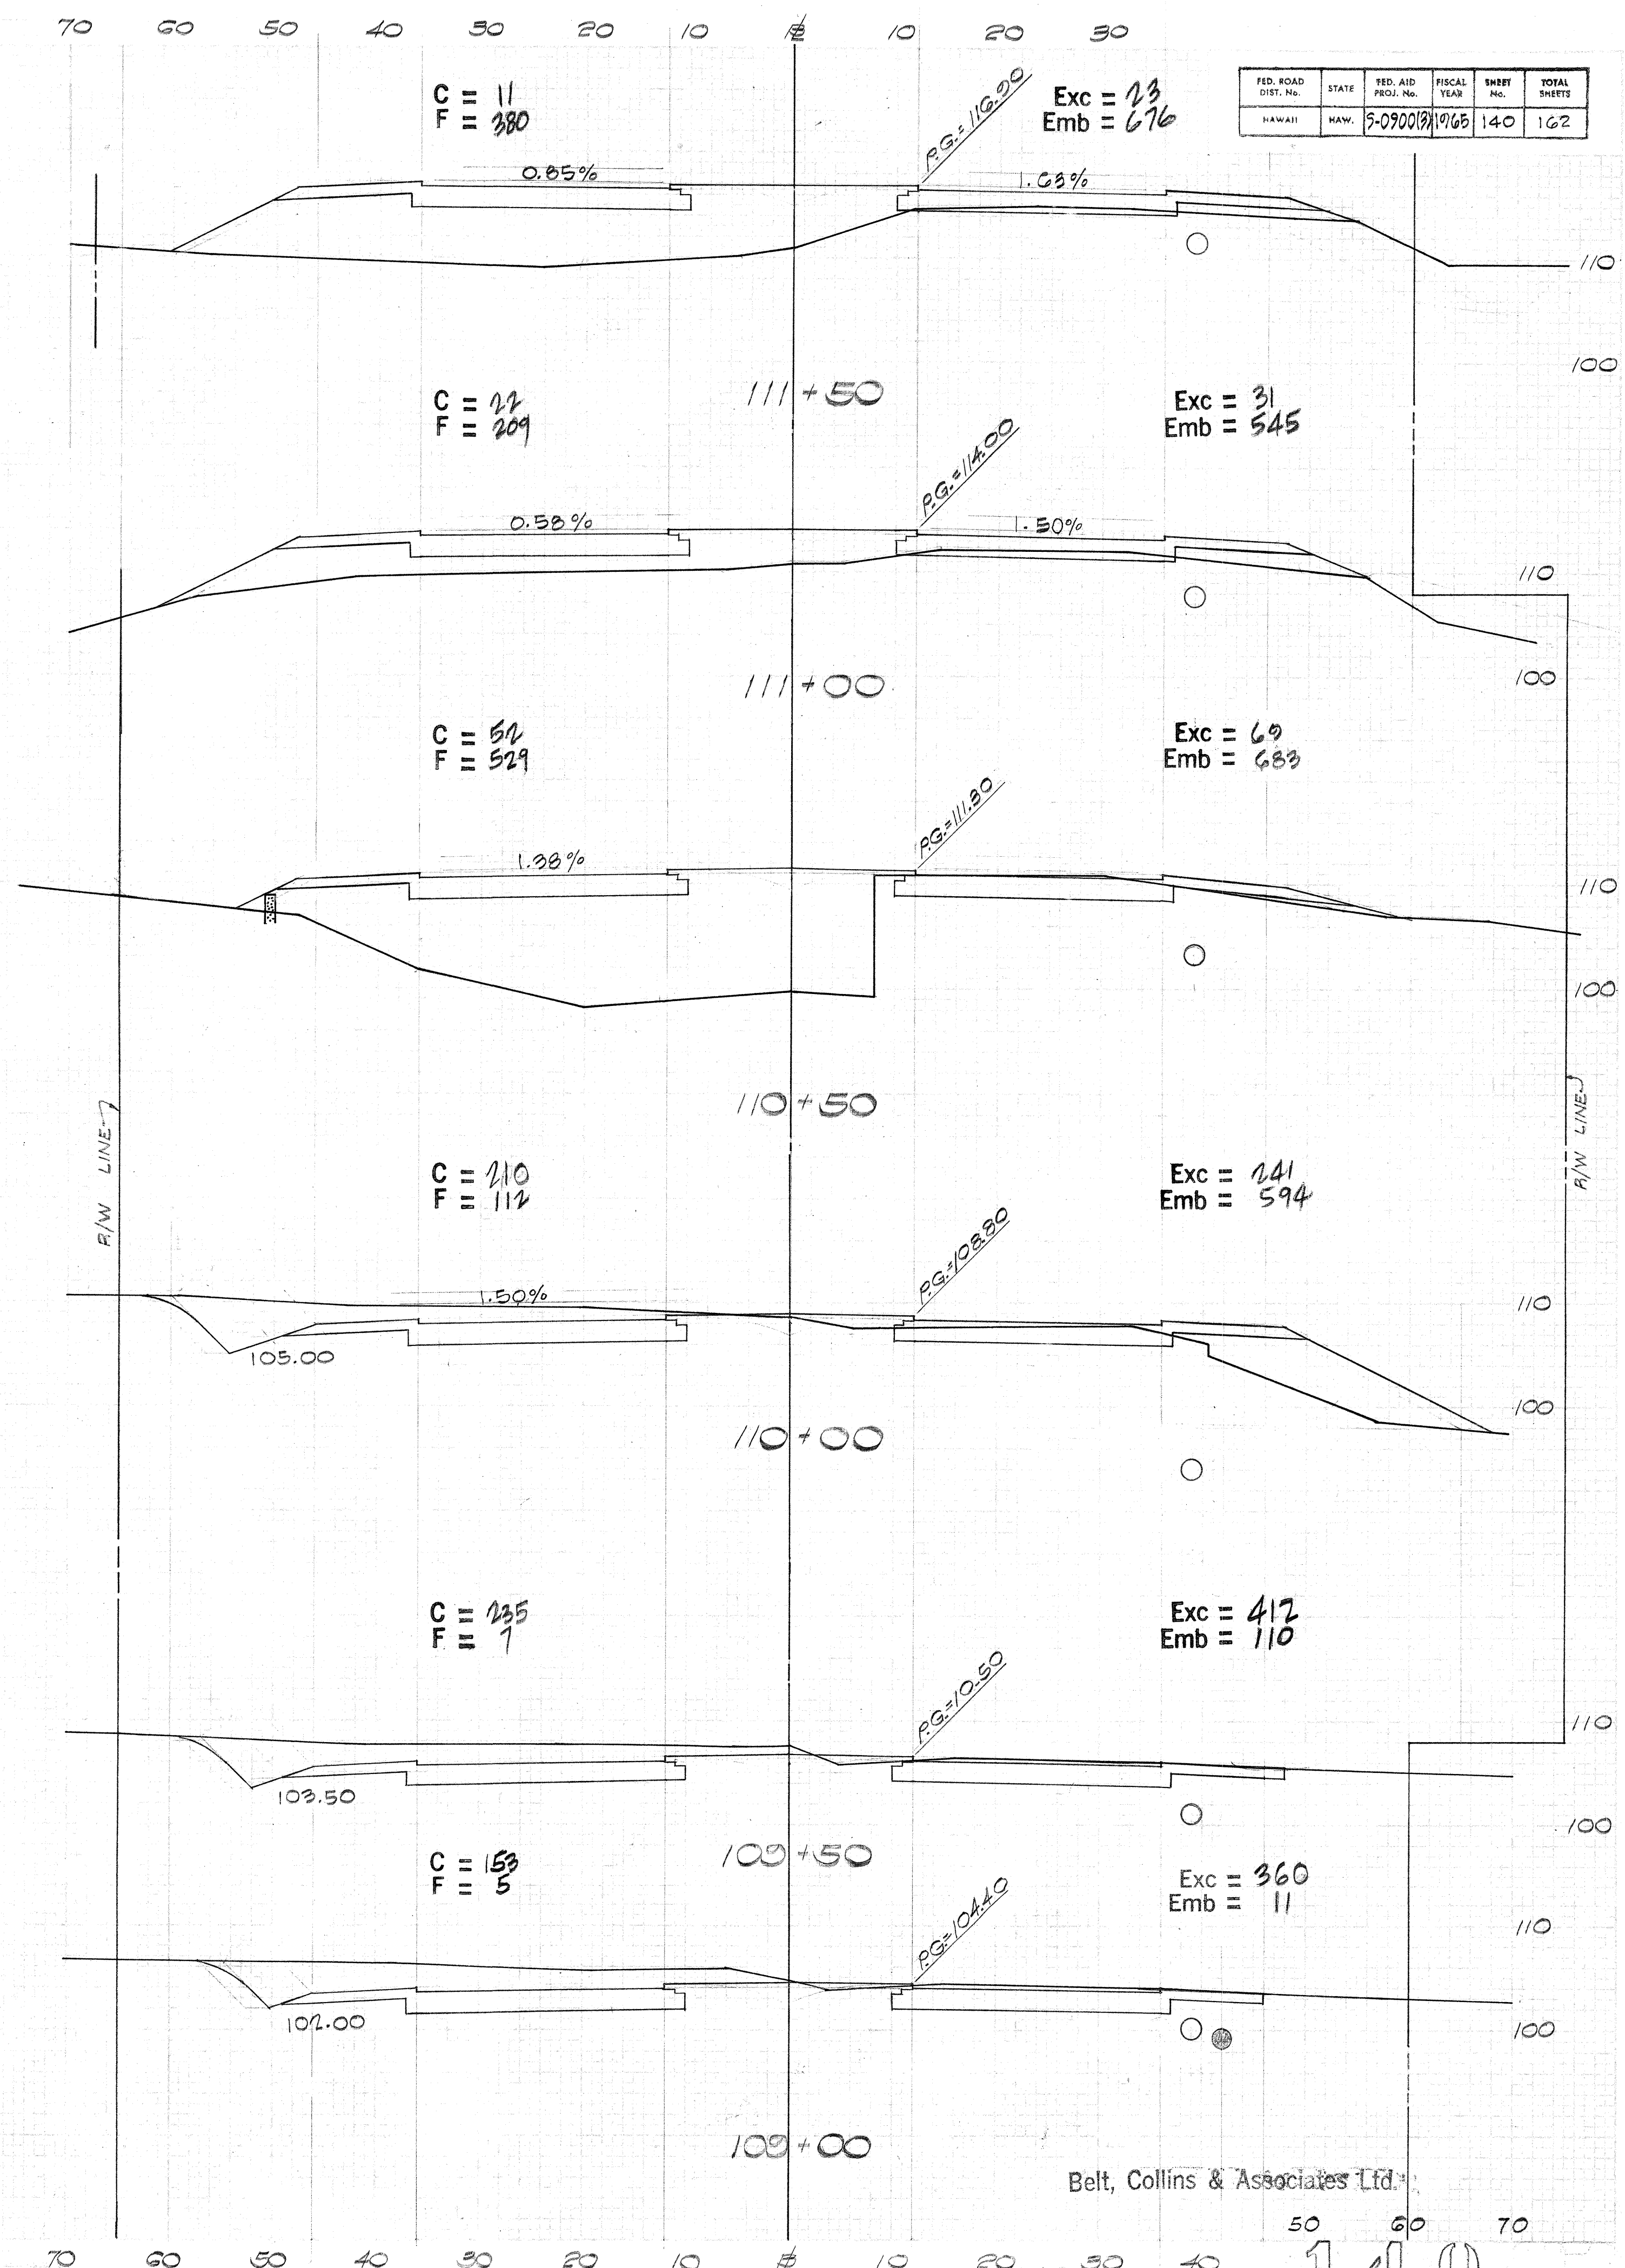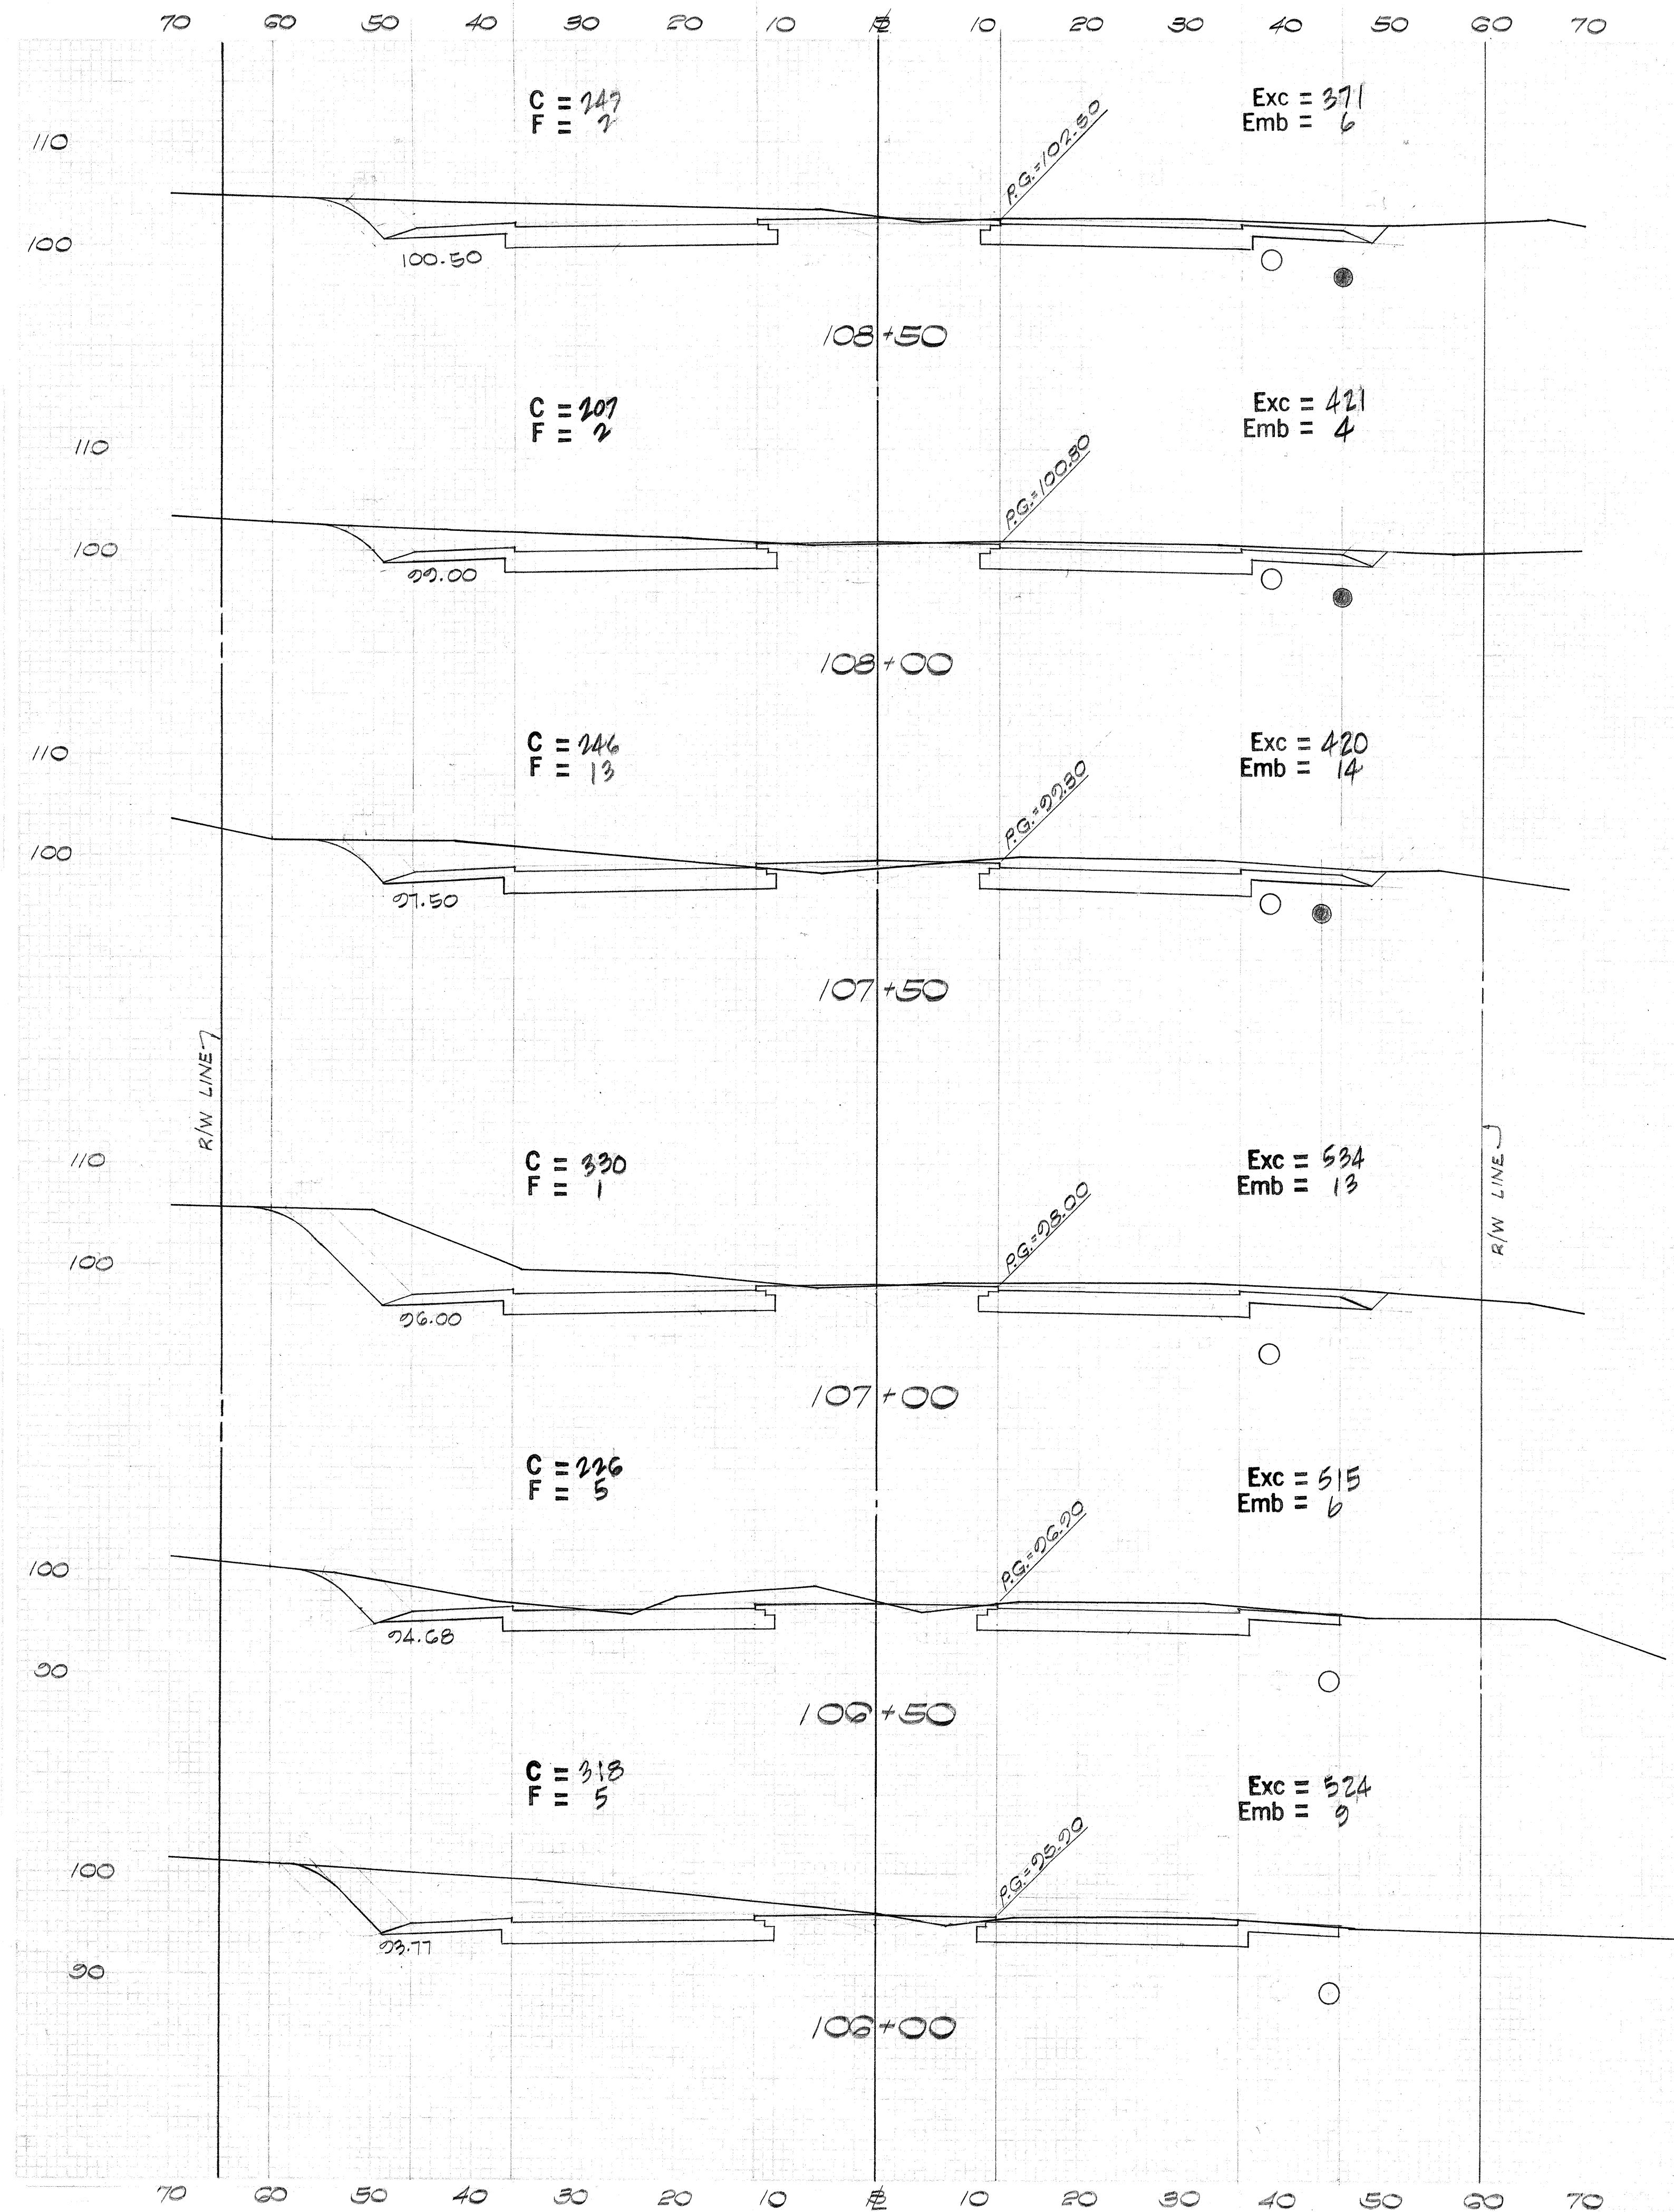


SURVEY
 DATE
 BY
 CHECKED
 APPROVED

SURVEY
 DATE
 BY
 CHECKED
 APPROVED

FED. ROAD DIST. No.	STATE	FED. AID PROJ. No.	FISCAL YEAR	SHEET No.	TOTAL SHEETS
HAWAII	HAW.	5-0900(3)	1965	141	162

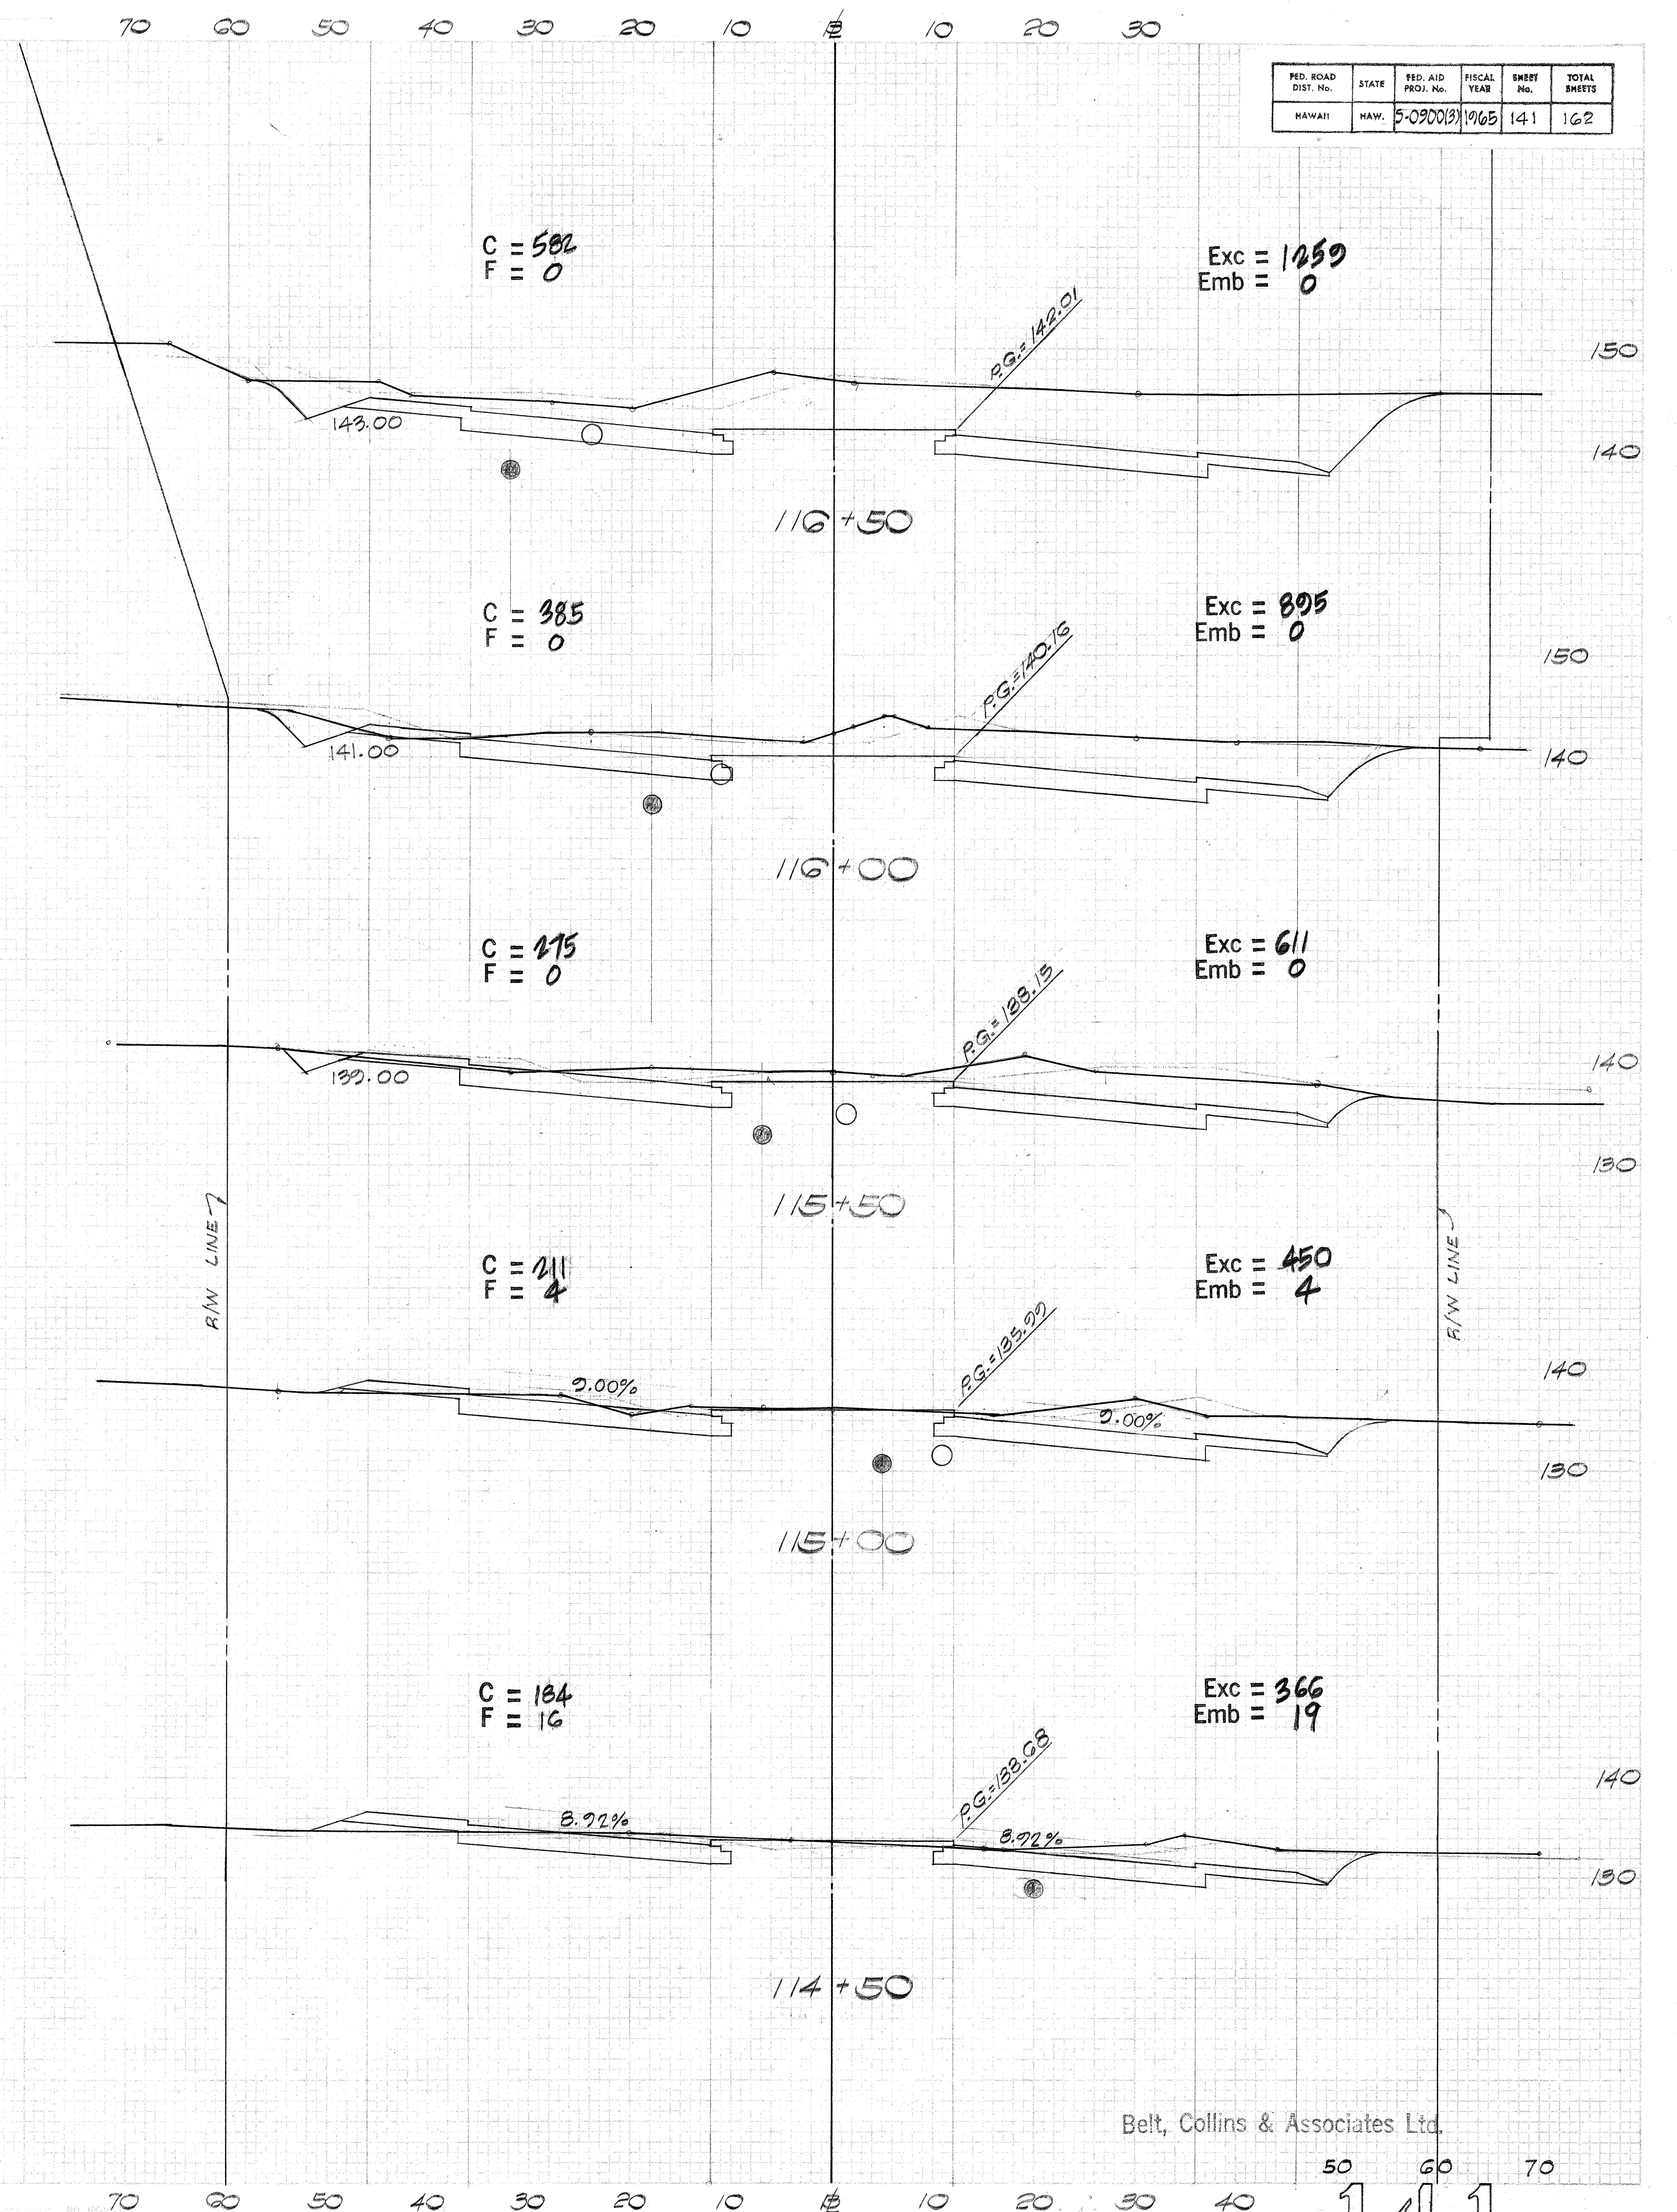
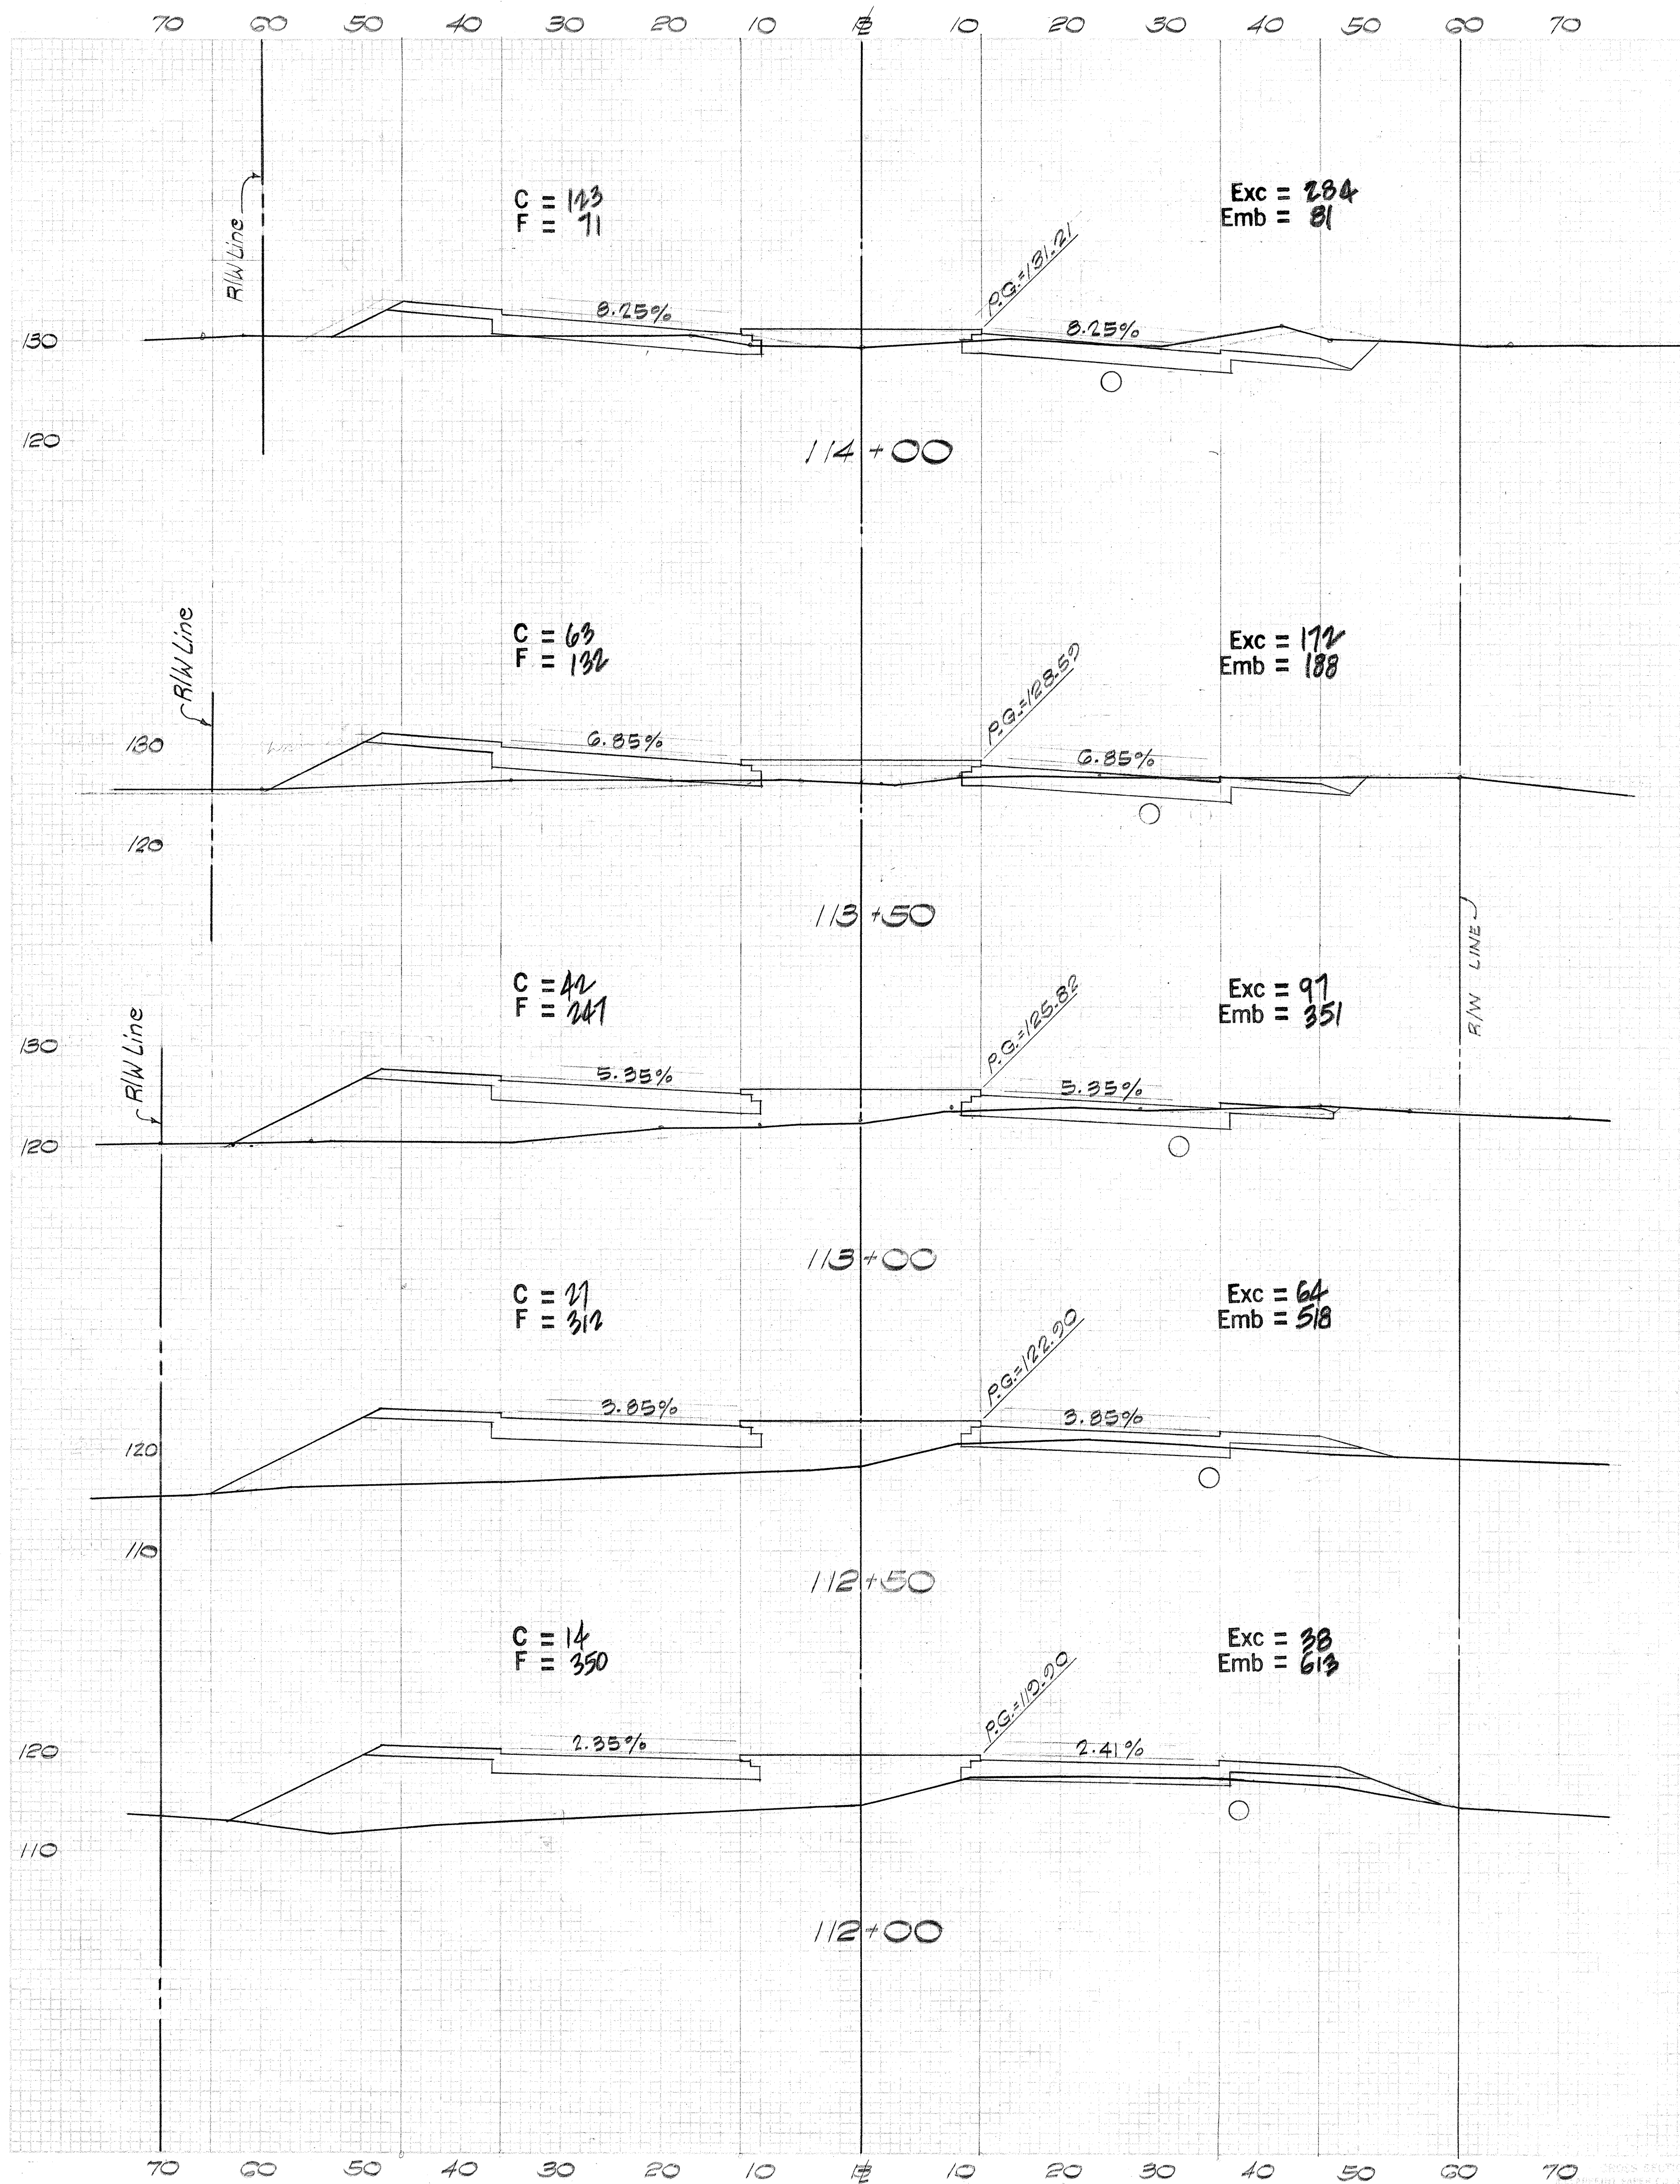


Belt, Collins & Associates Ltd.

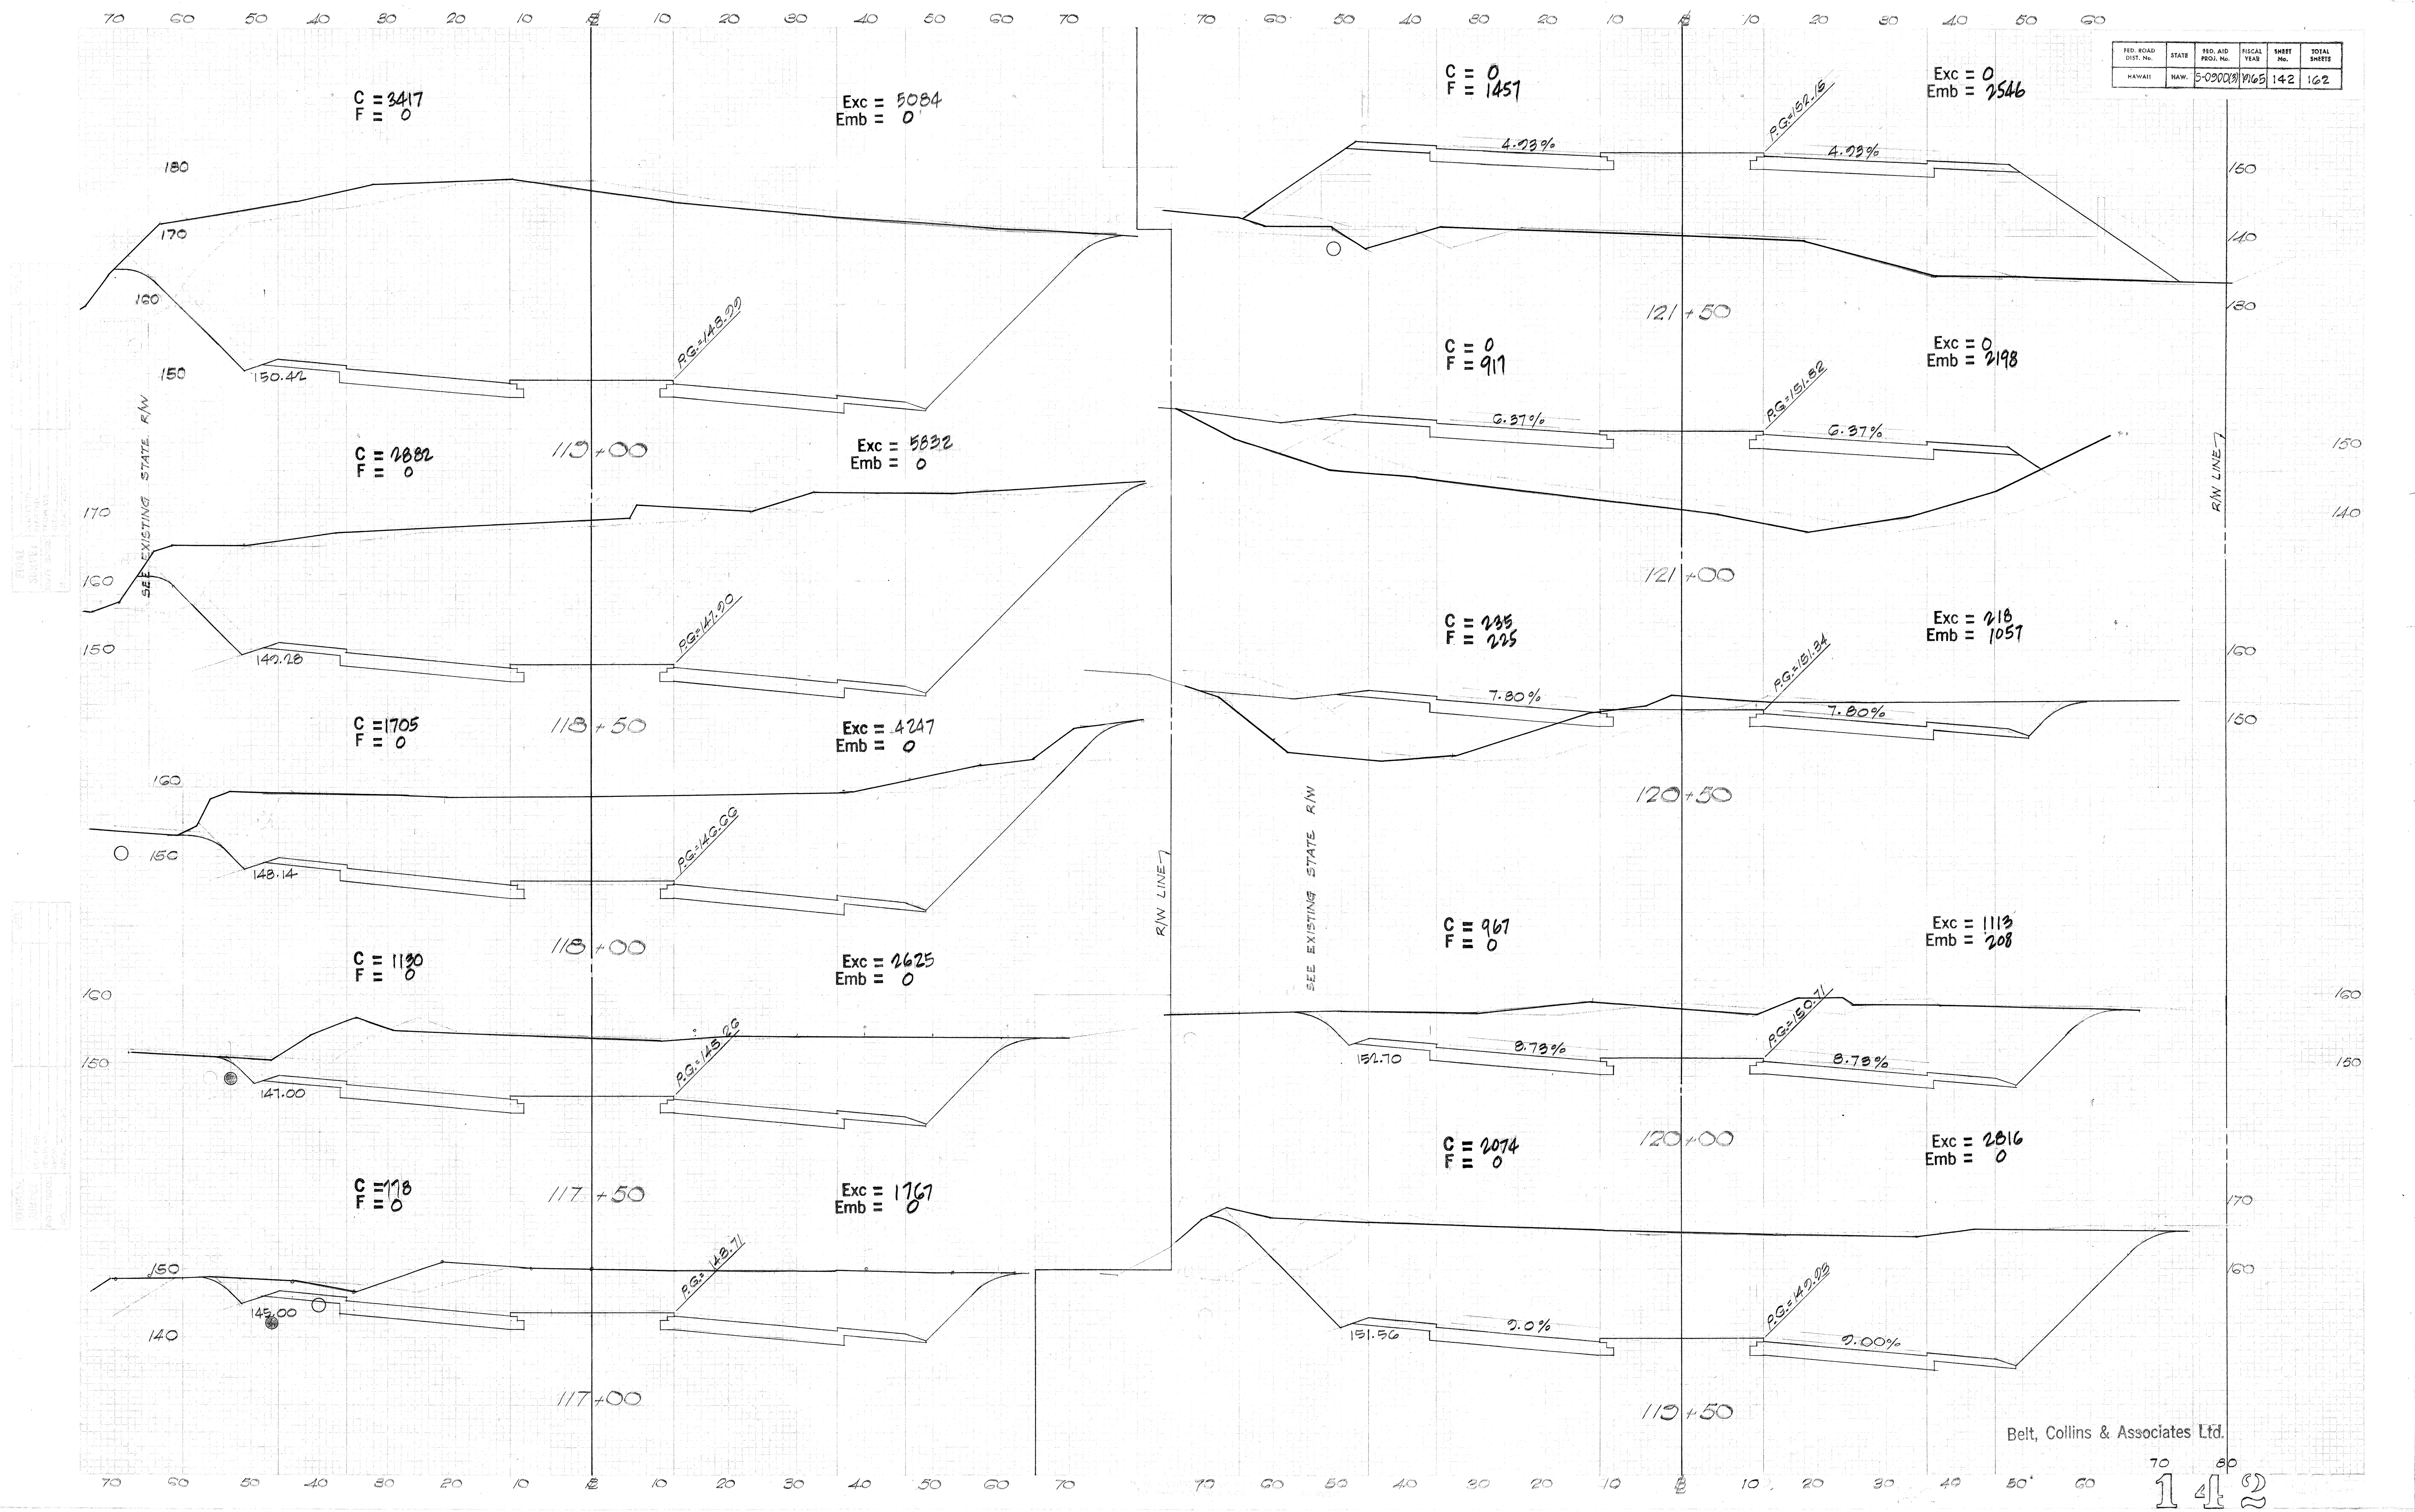



FED. ROAD DIST. NO.	STATE	FED. AID PROJ. NO.	FISCAL YEAR	SHEET NO.	TOTAL SHEETS
HAWAII	NAW.	5-0900(8)	1968	142	162

Belt, Collins & Associates Ltd.

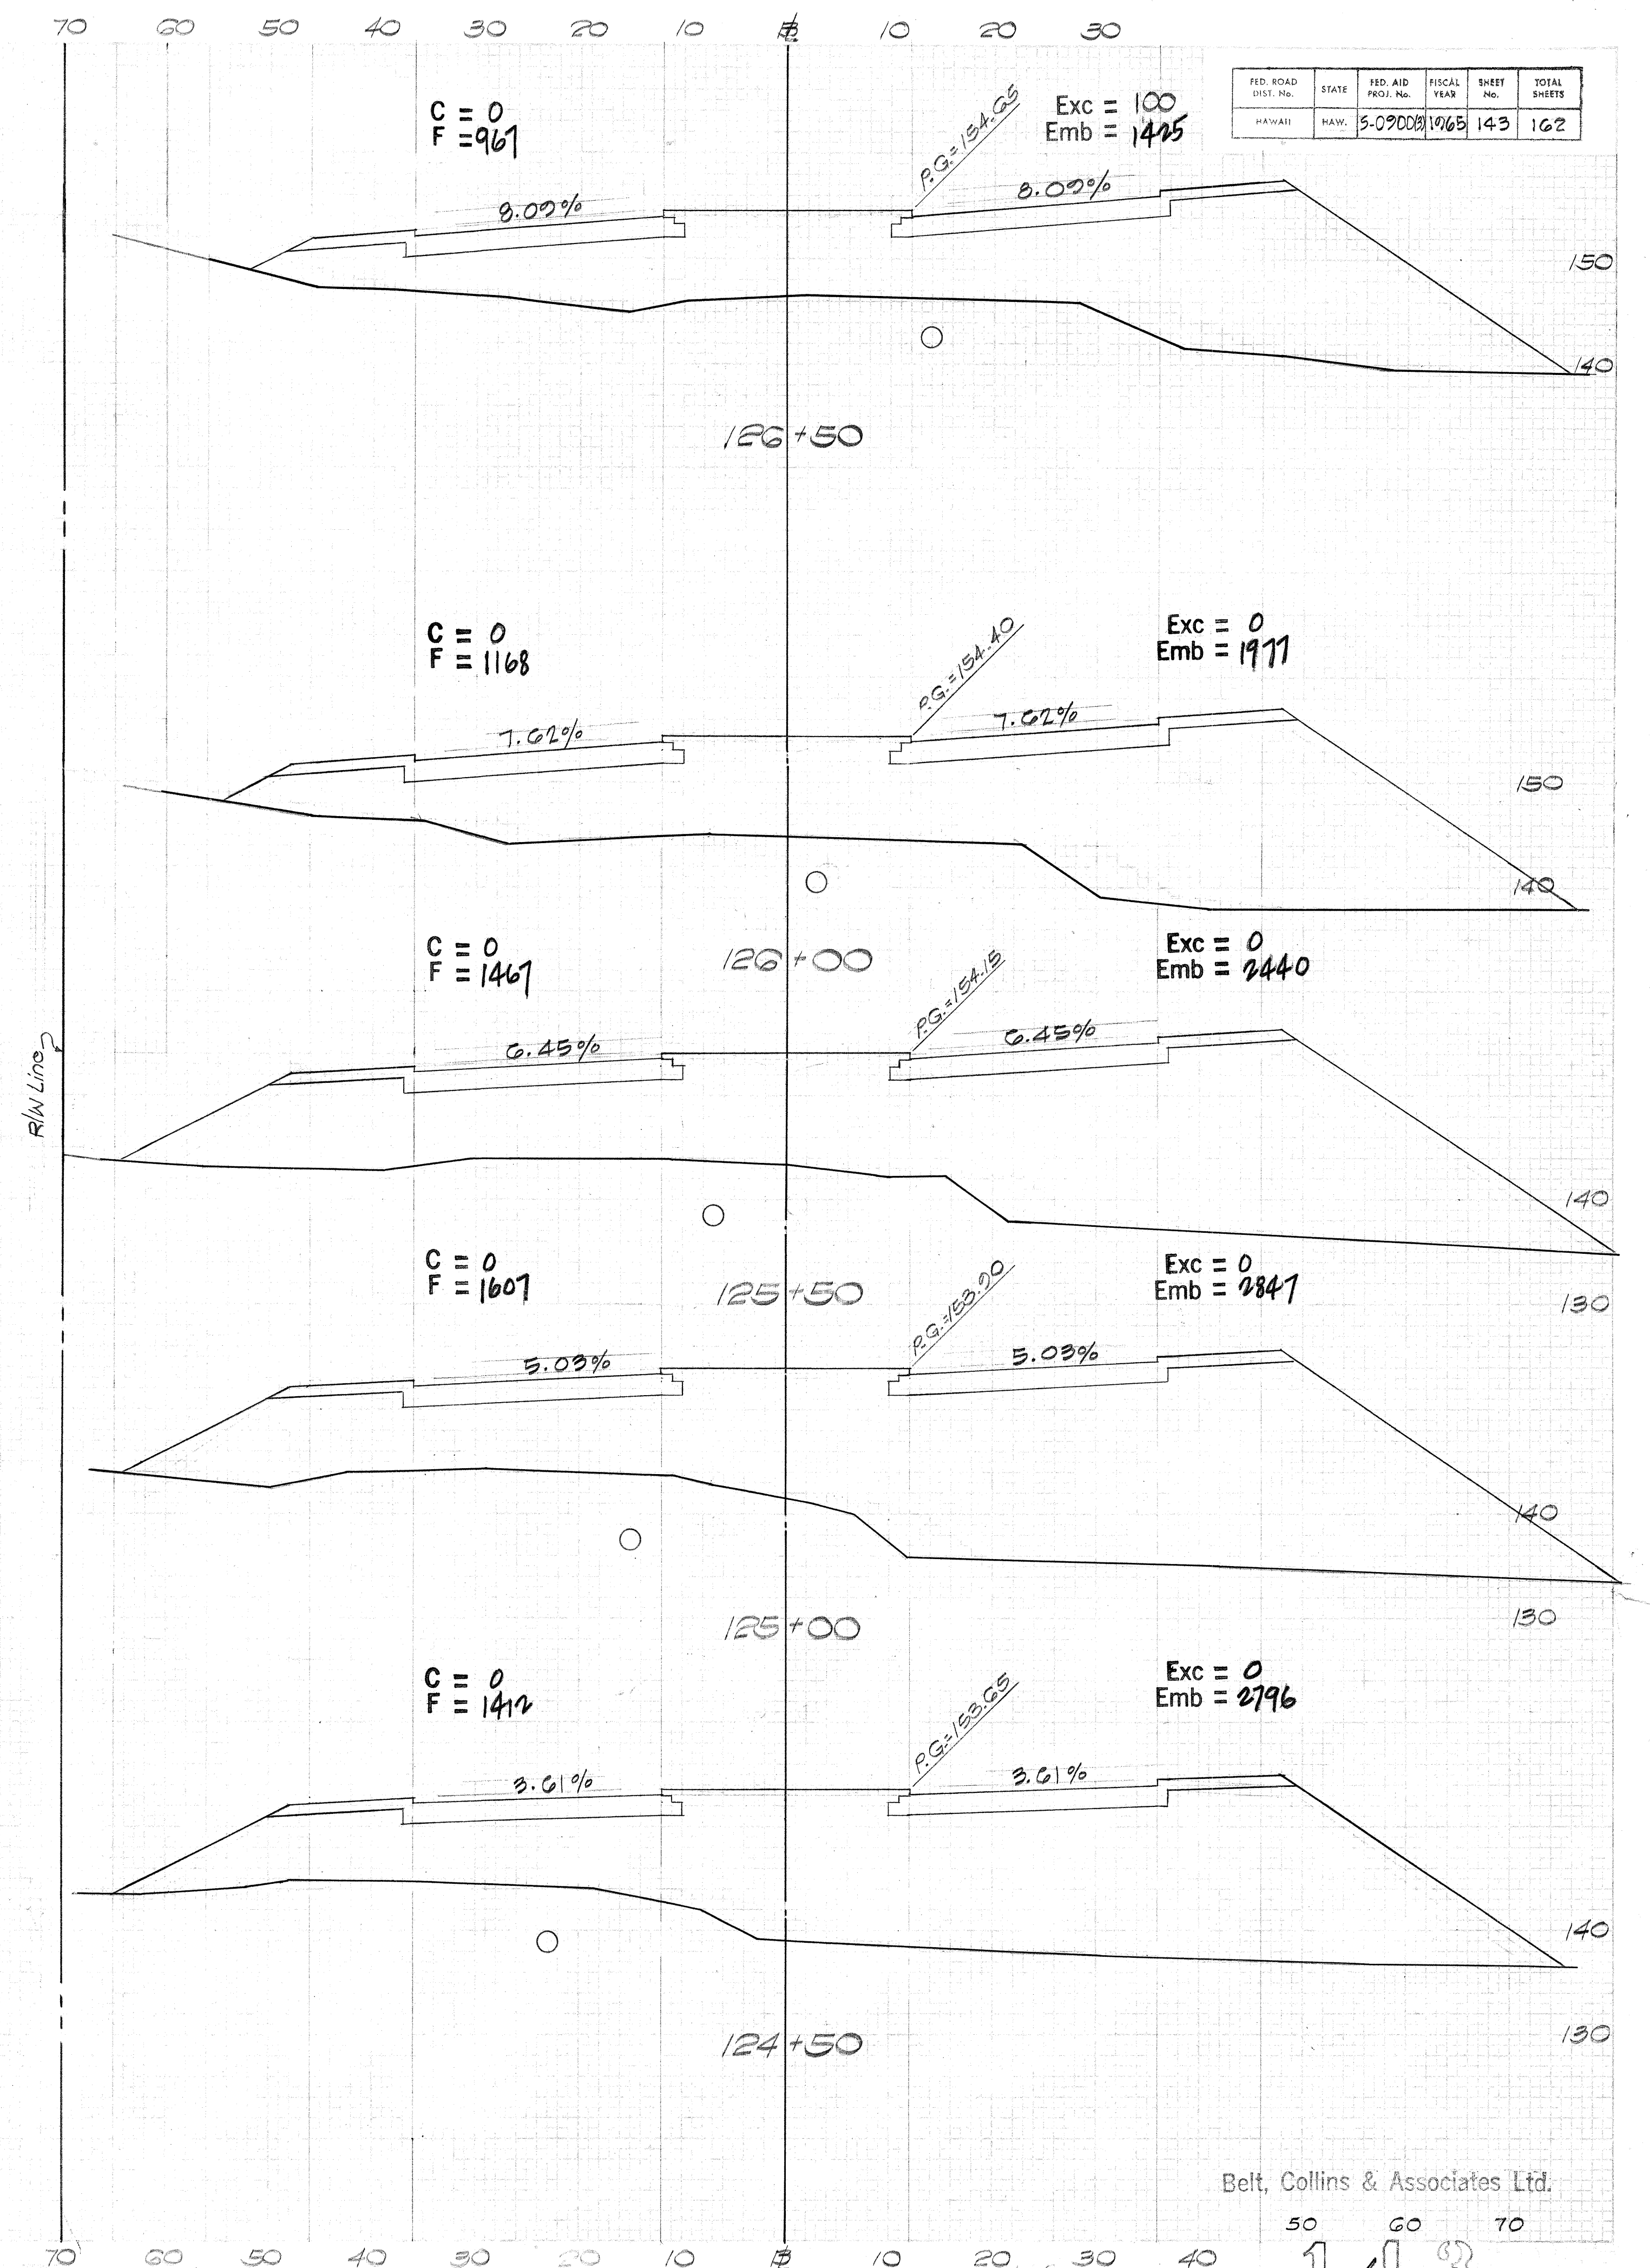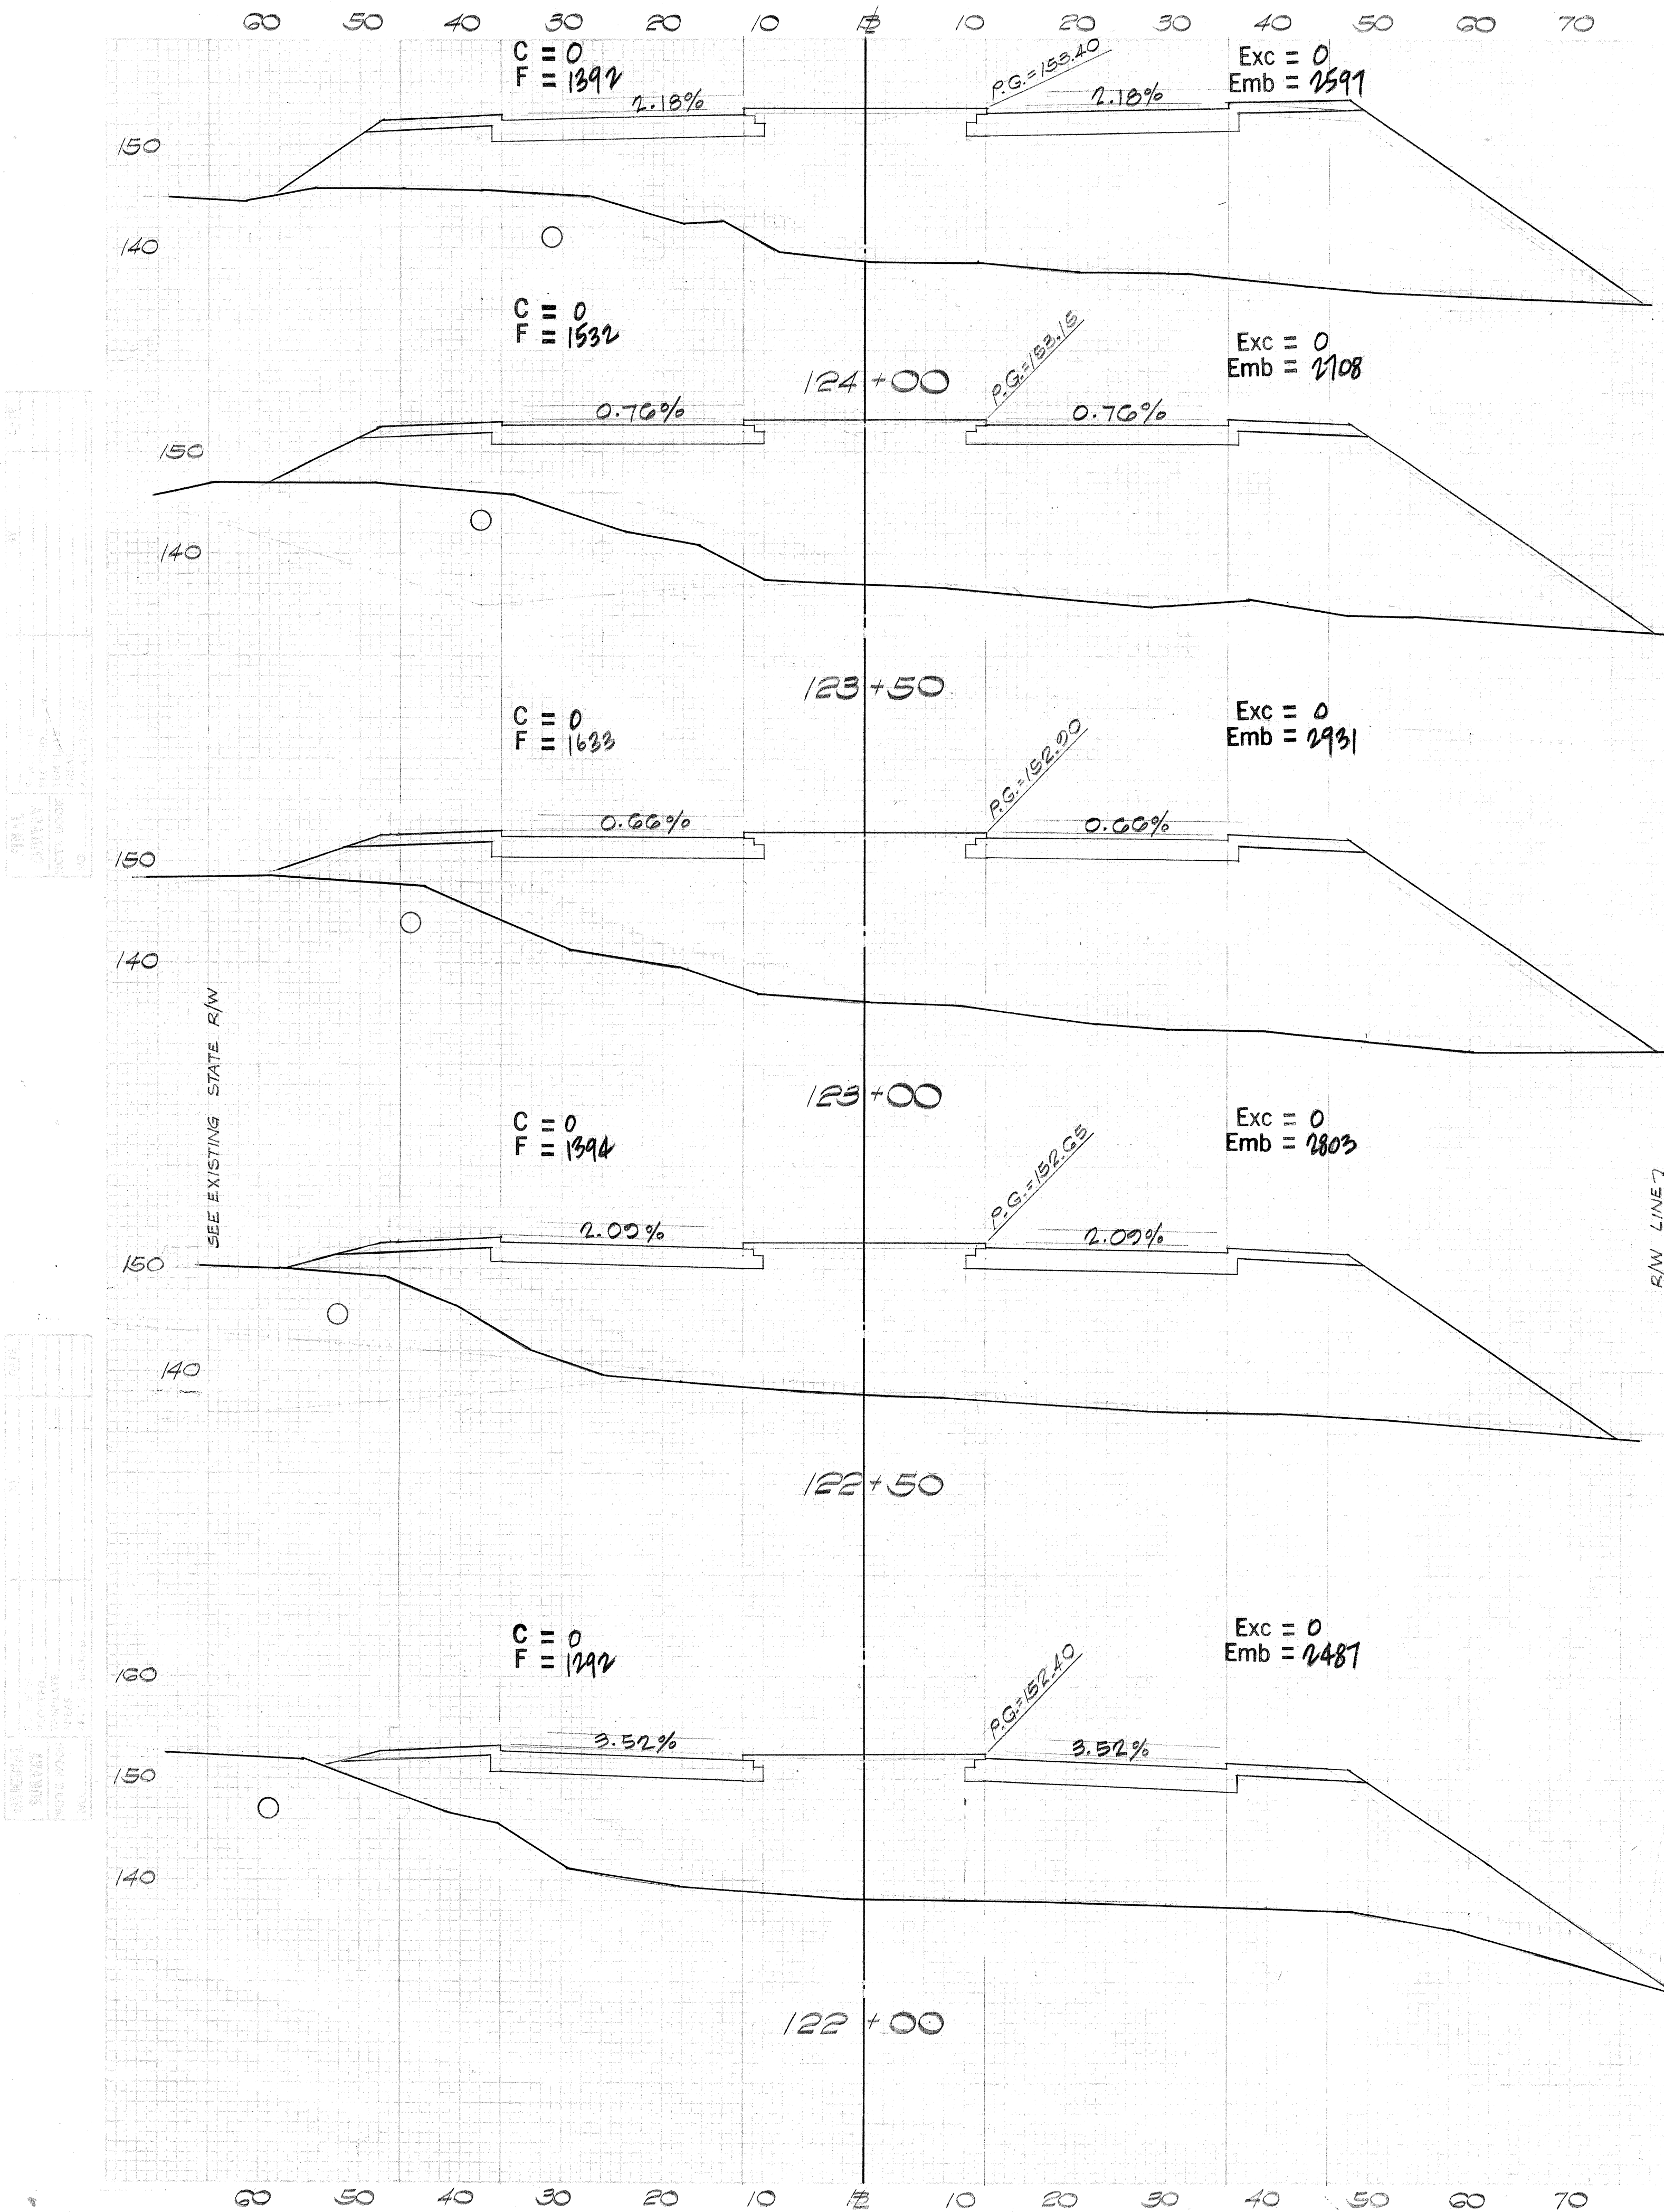



FED. ROAD DIST. No.	STATE	FED. AID PROJ. No.	FISCAL YEAR	SHEET No.	TOTAL SHEETS
HAWAII	HAW.	5-09008	1965	143	162

FED. ROAD DIST. No.	STATE	FED. AID PROJ. No.	FISCAL YEAR	SHEET No.	TOTAL SHEETS
HAWAII	HAW.	5-0700(3)	1969	144	162

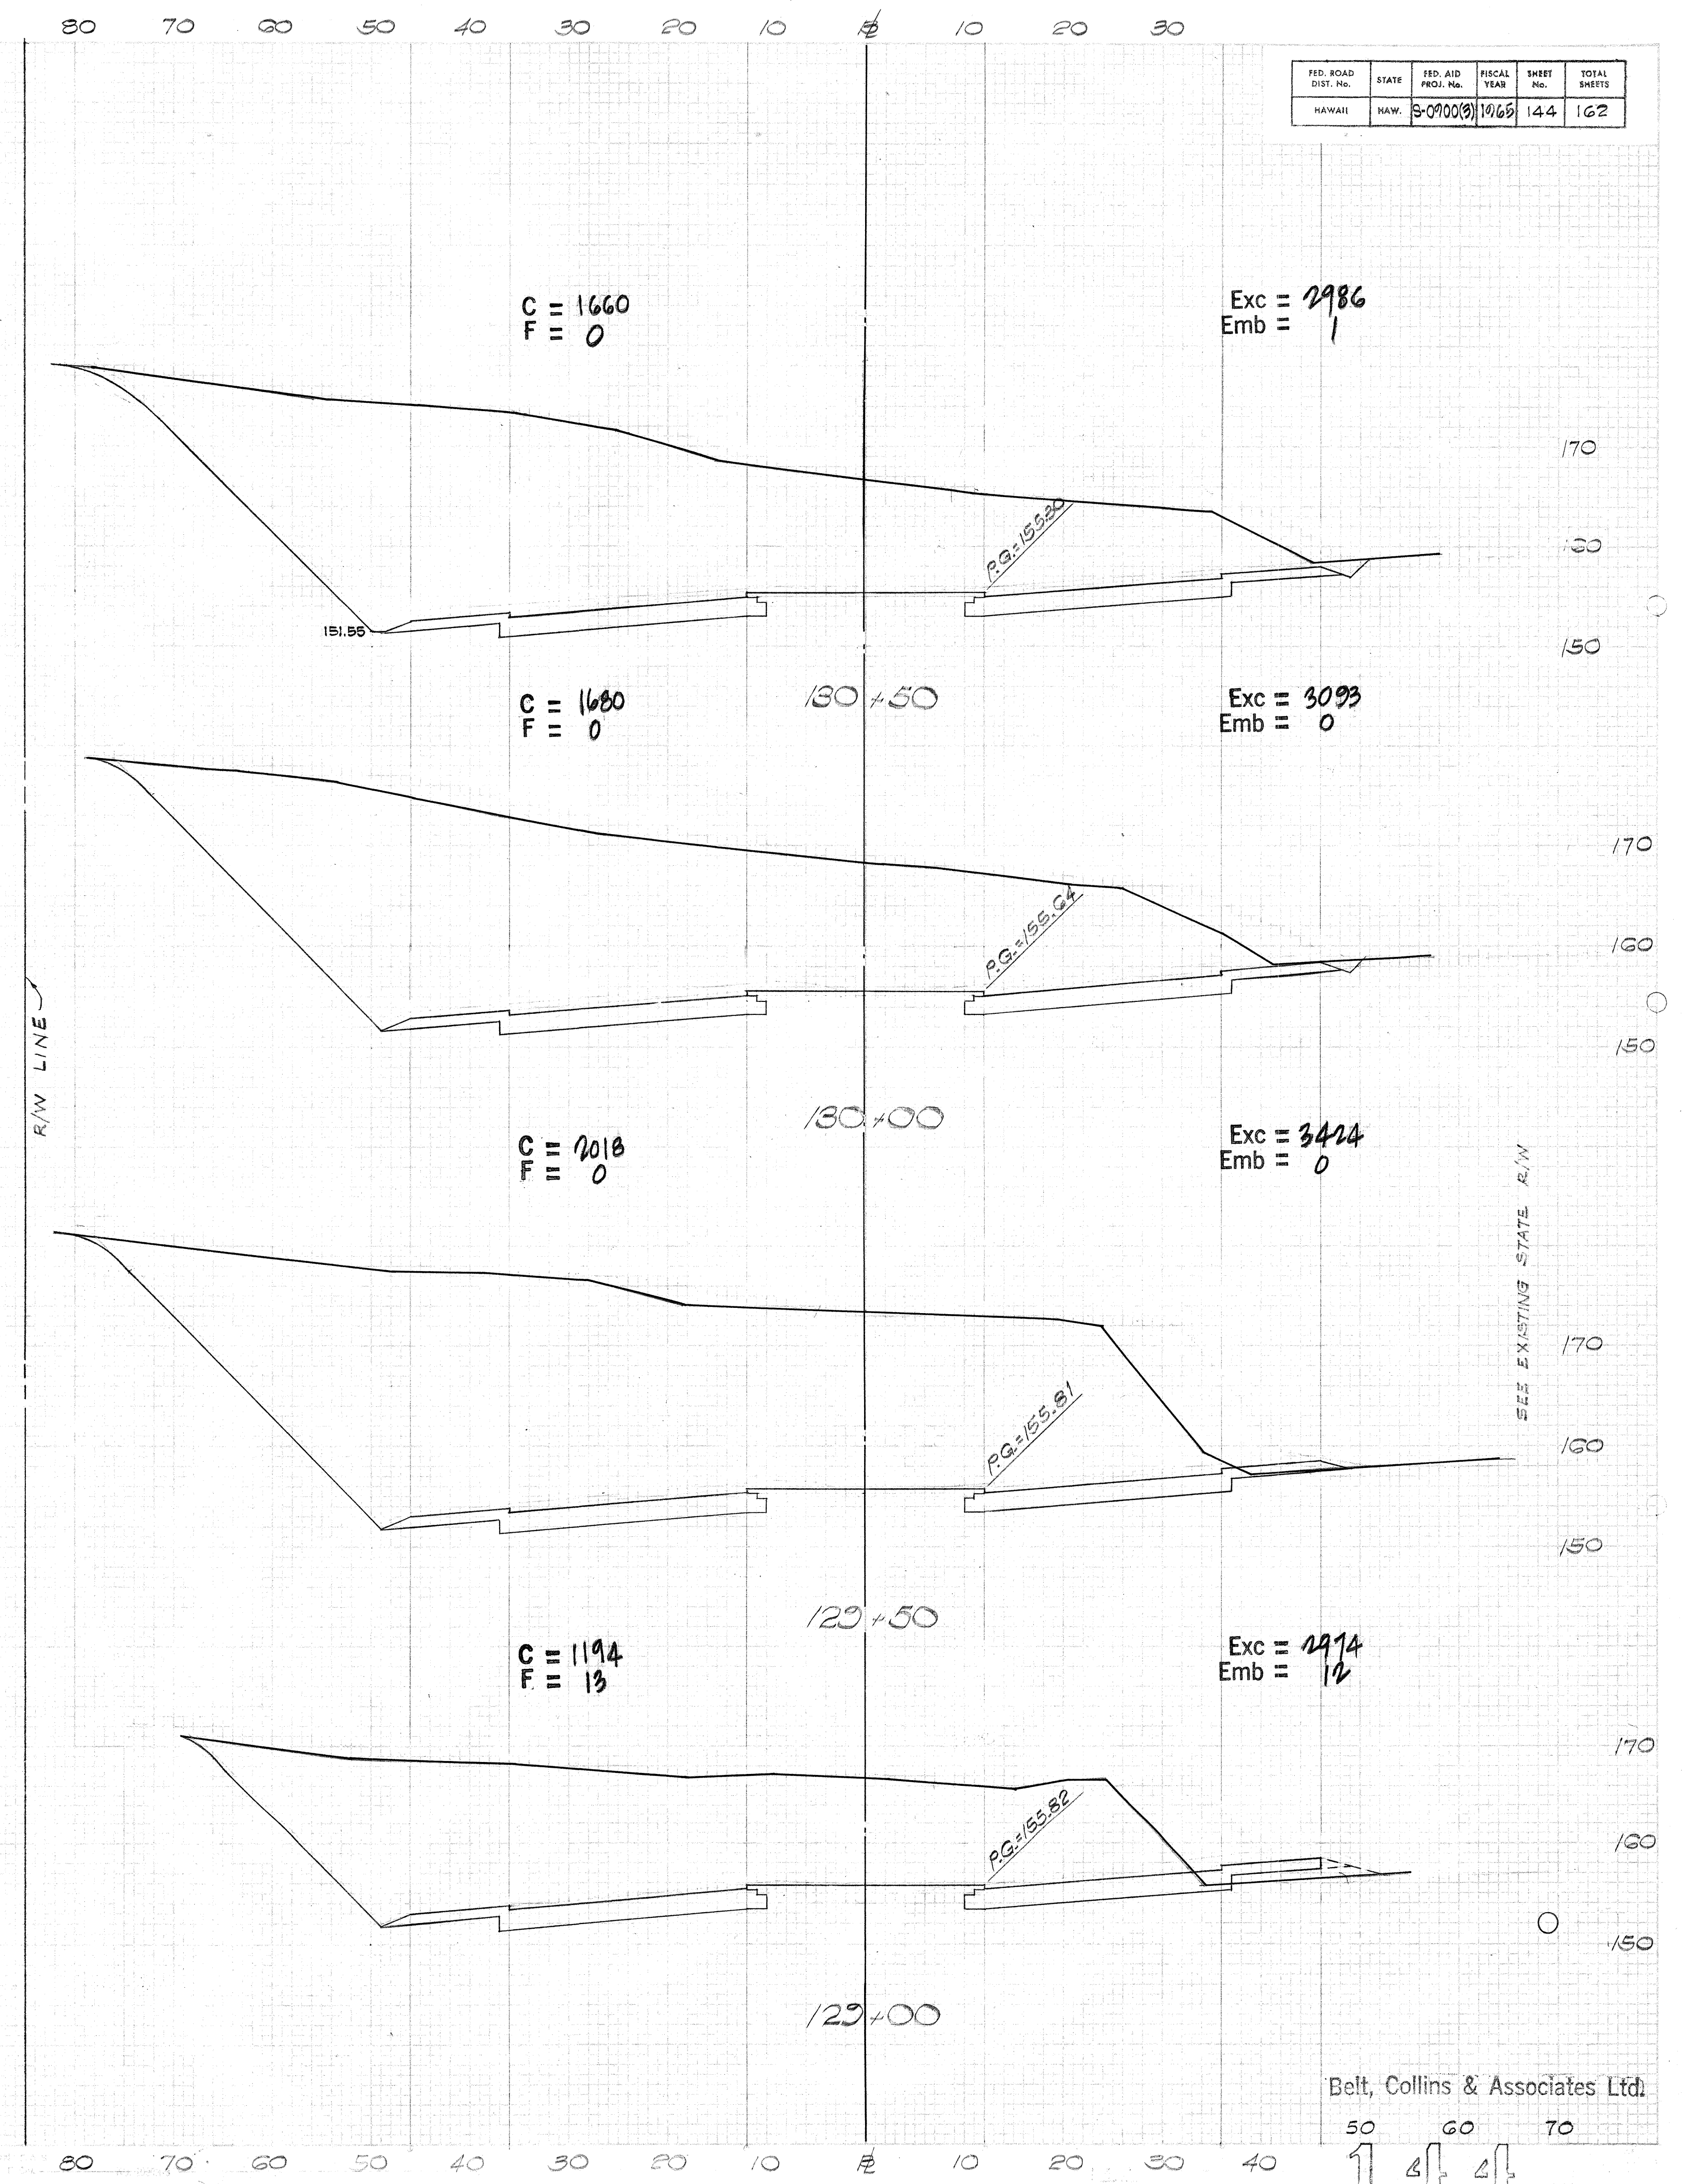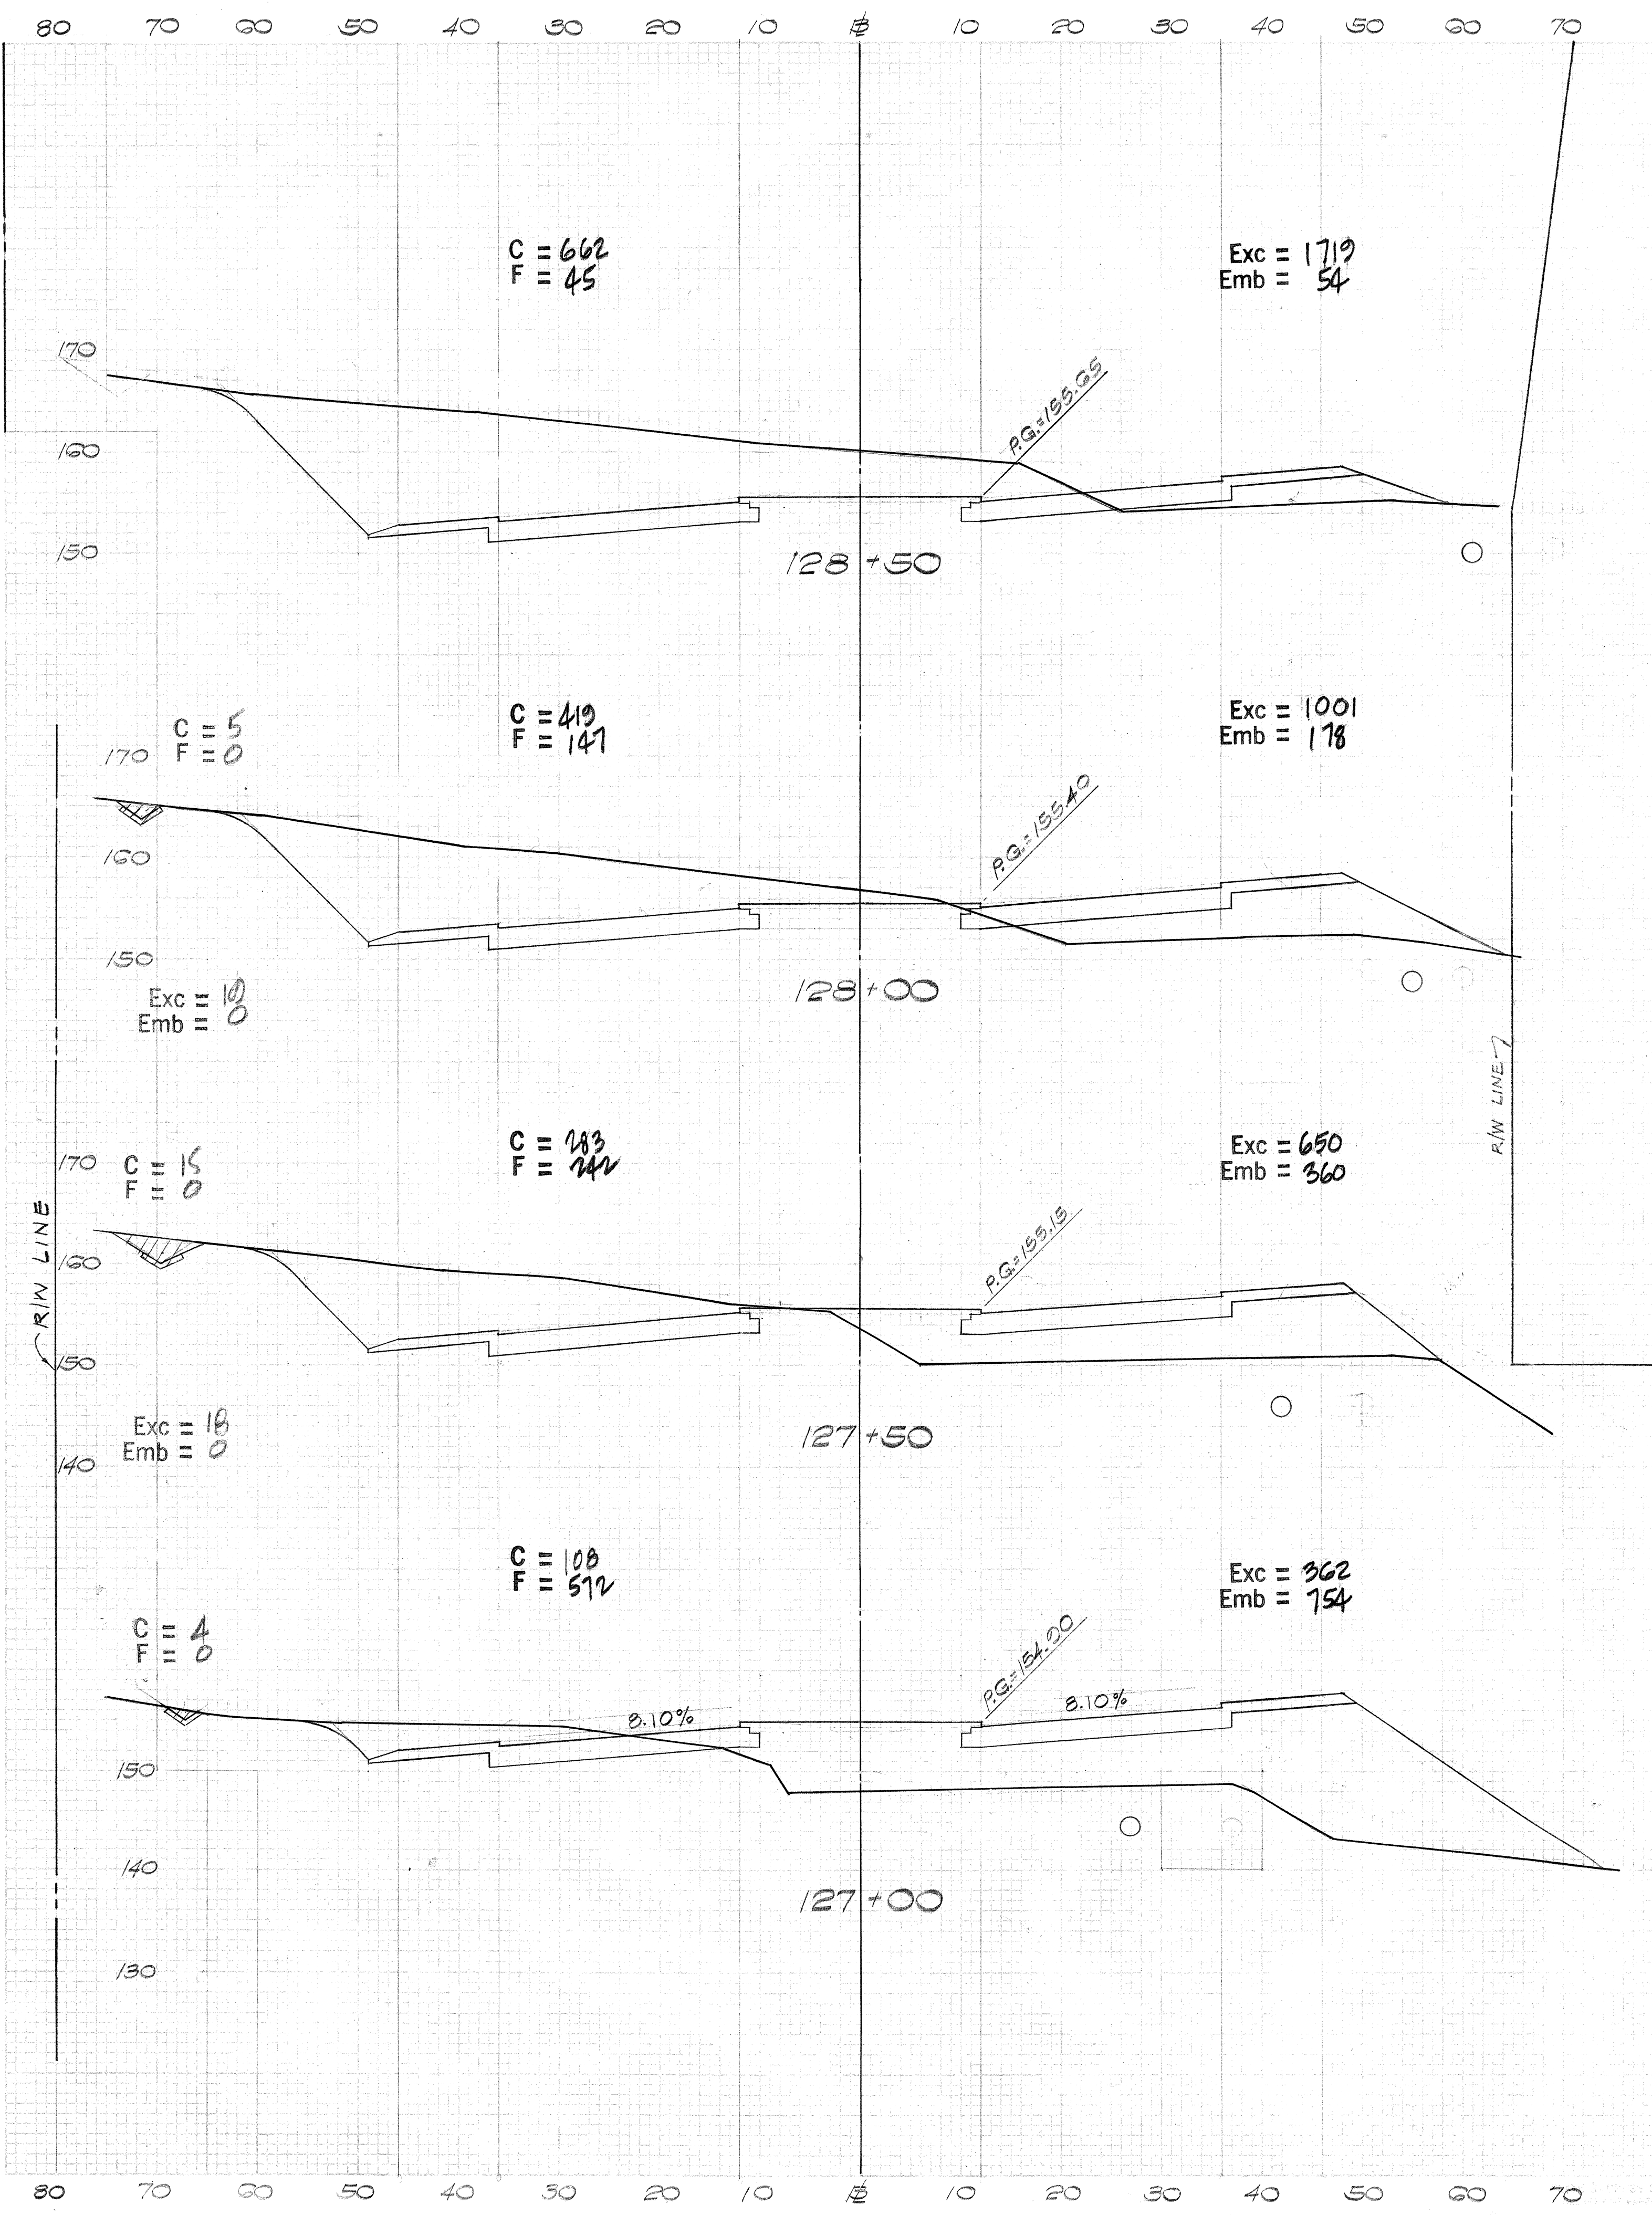



Belt, Collins & Associates Ltd.

FED. ROAD DIST. No.	STATE	FED. AID PROJ. No.	FISCAL YEAR	SHEET No.	TOTAL SHEETS
HAWAII	HAW.	S-000003	1963	145	

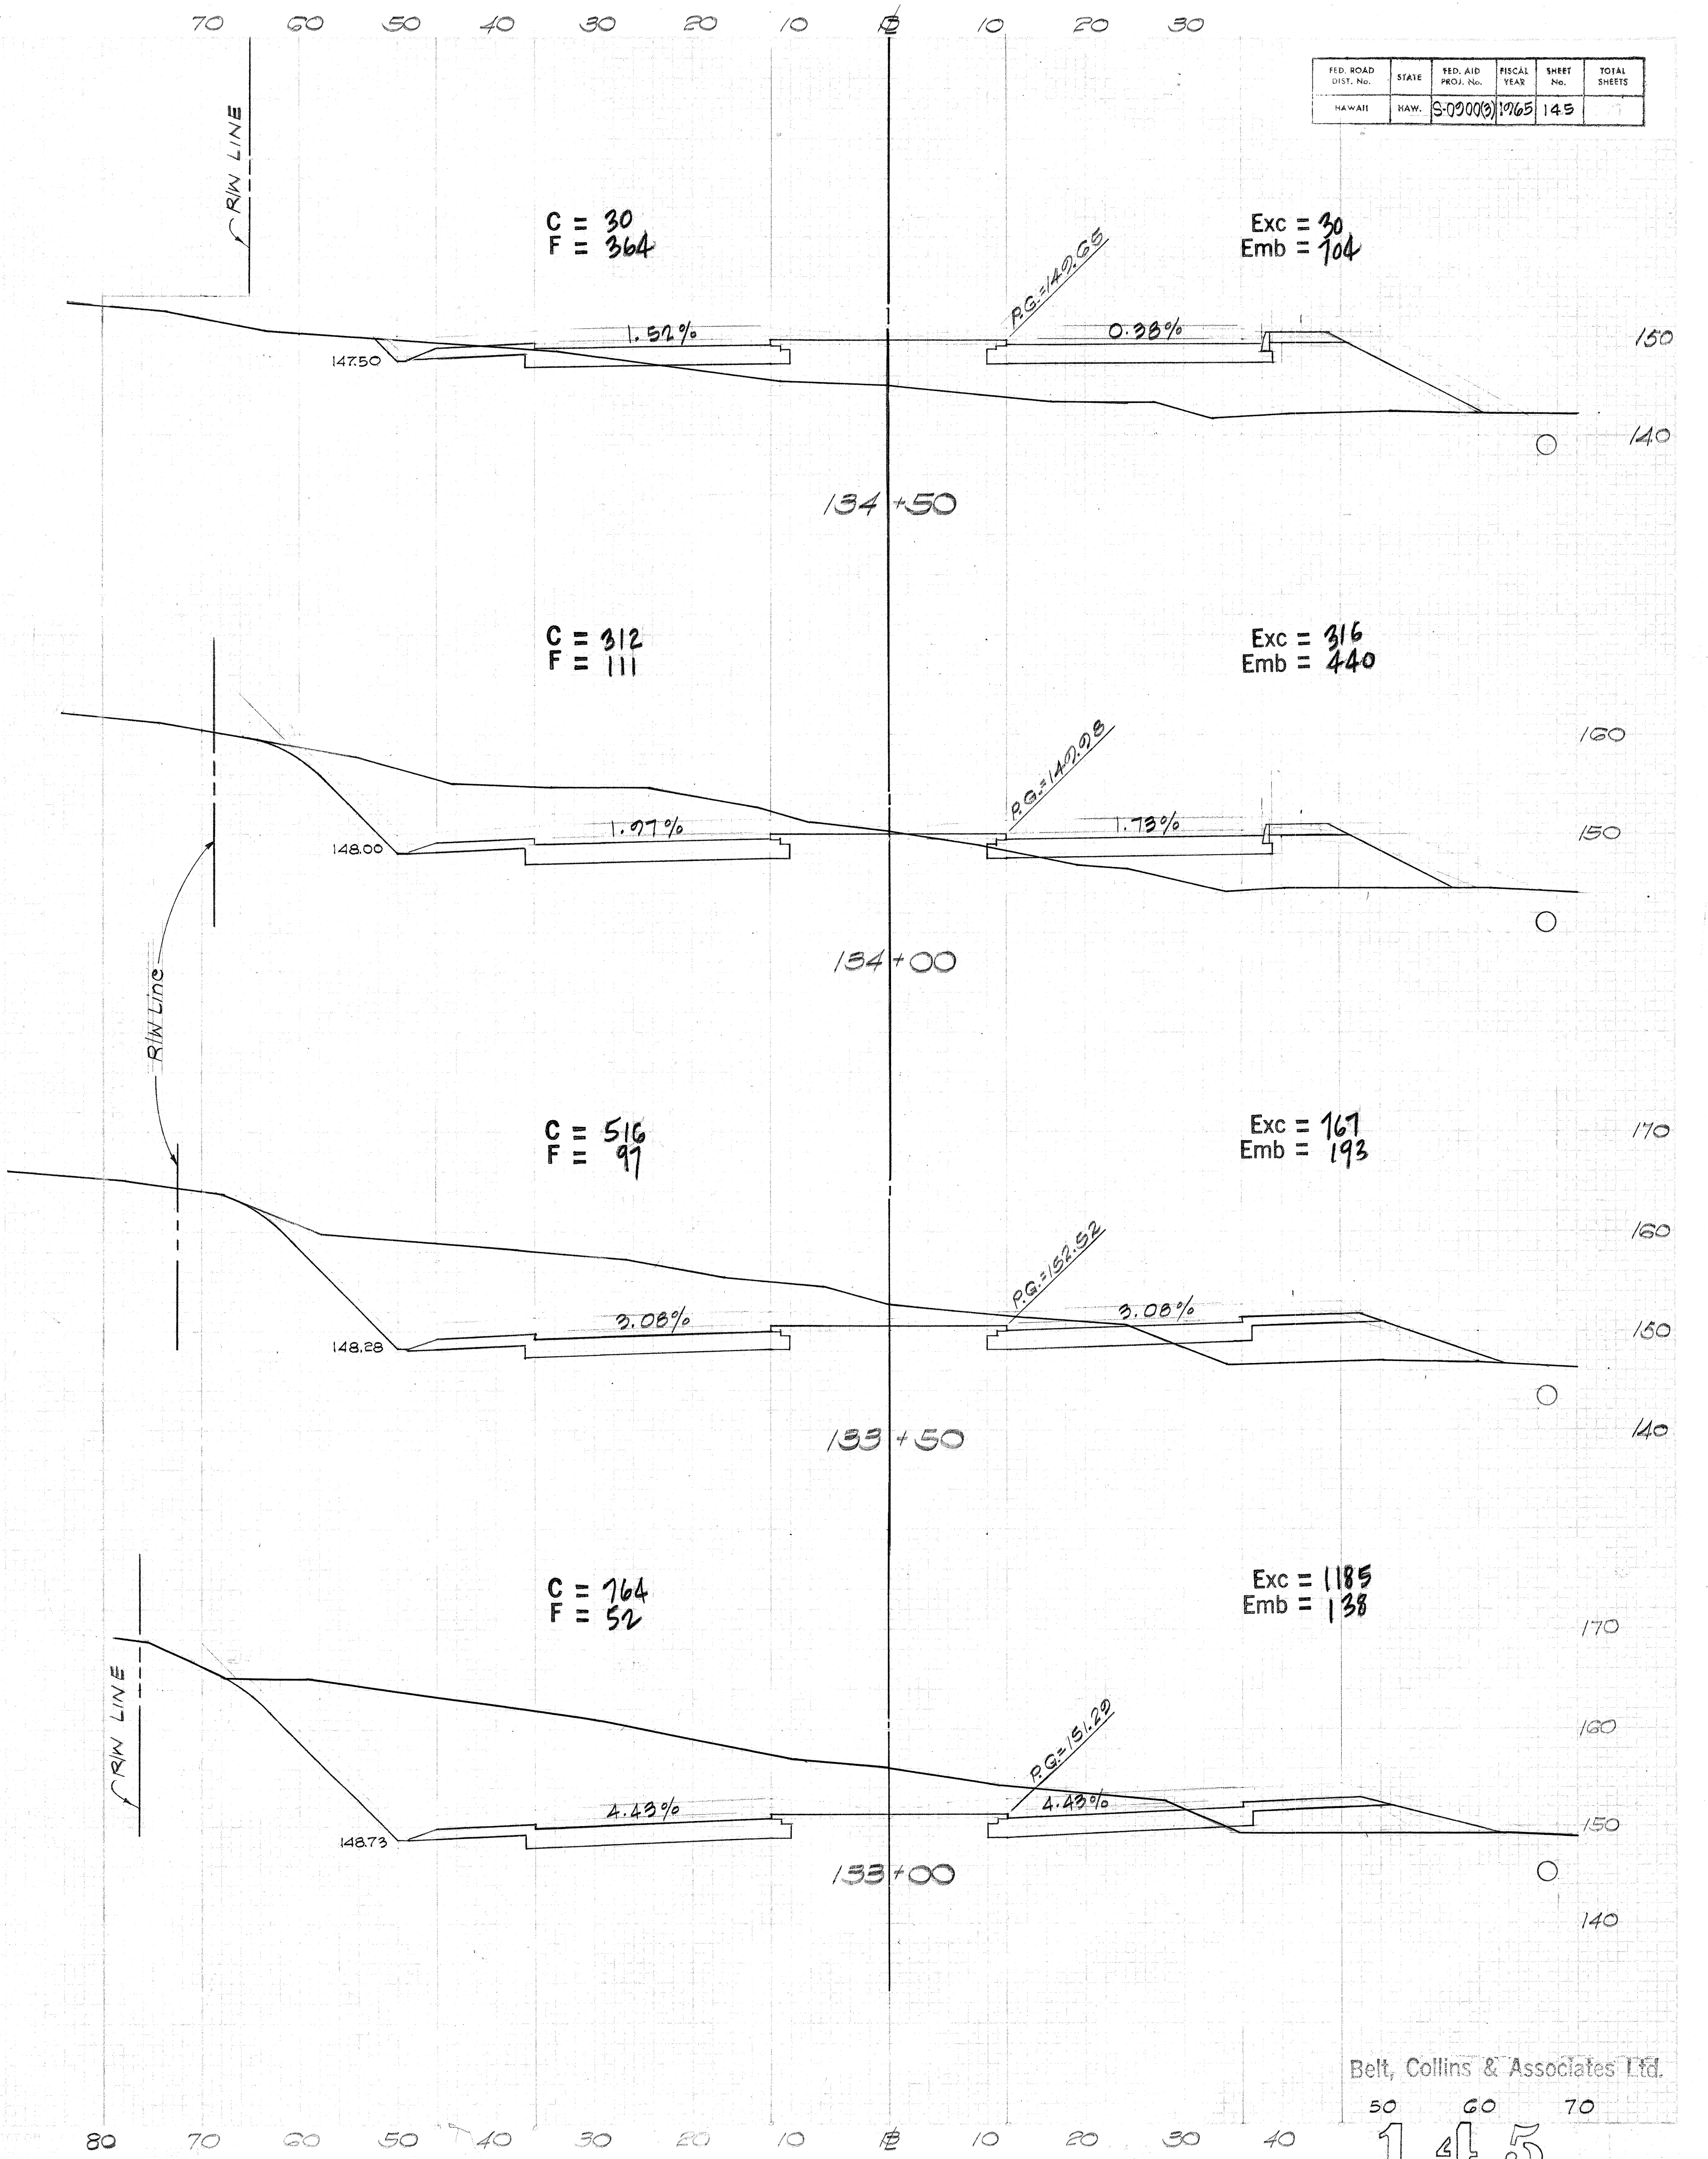
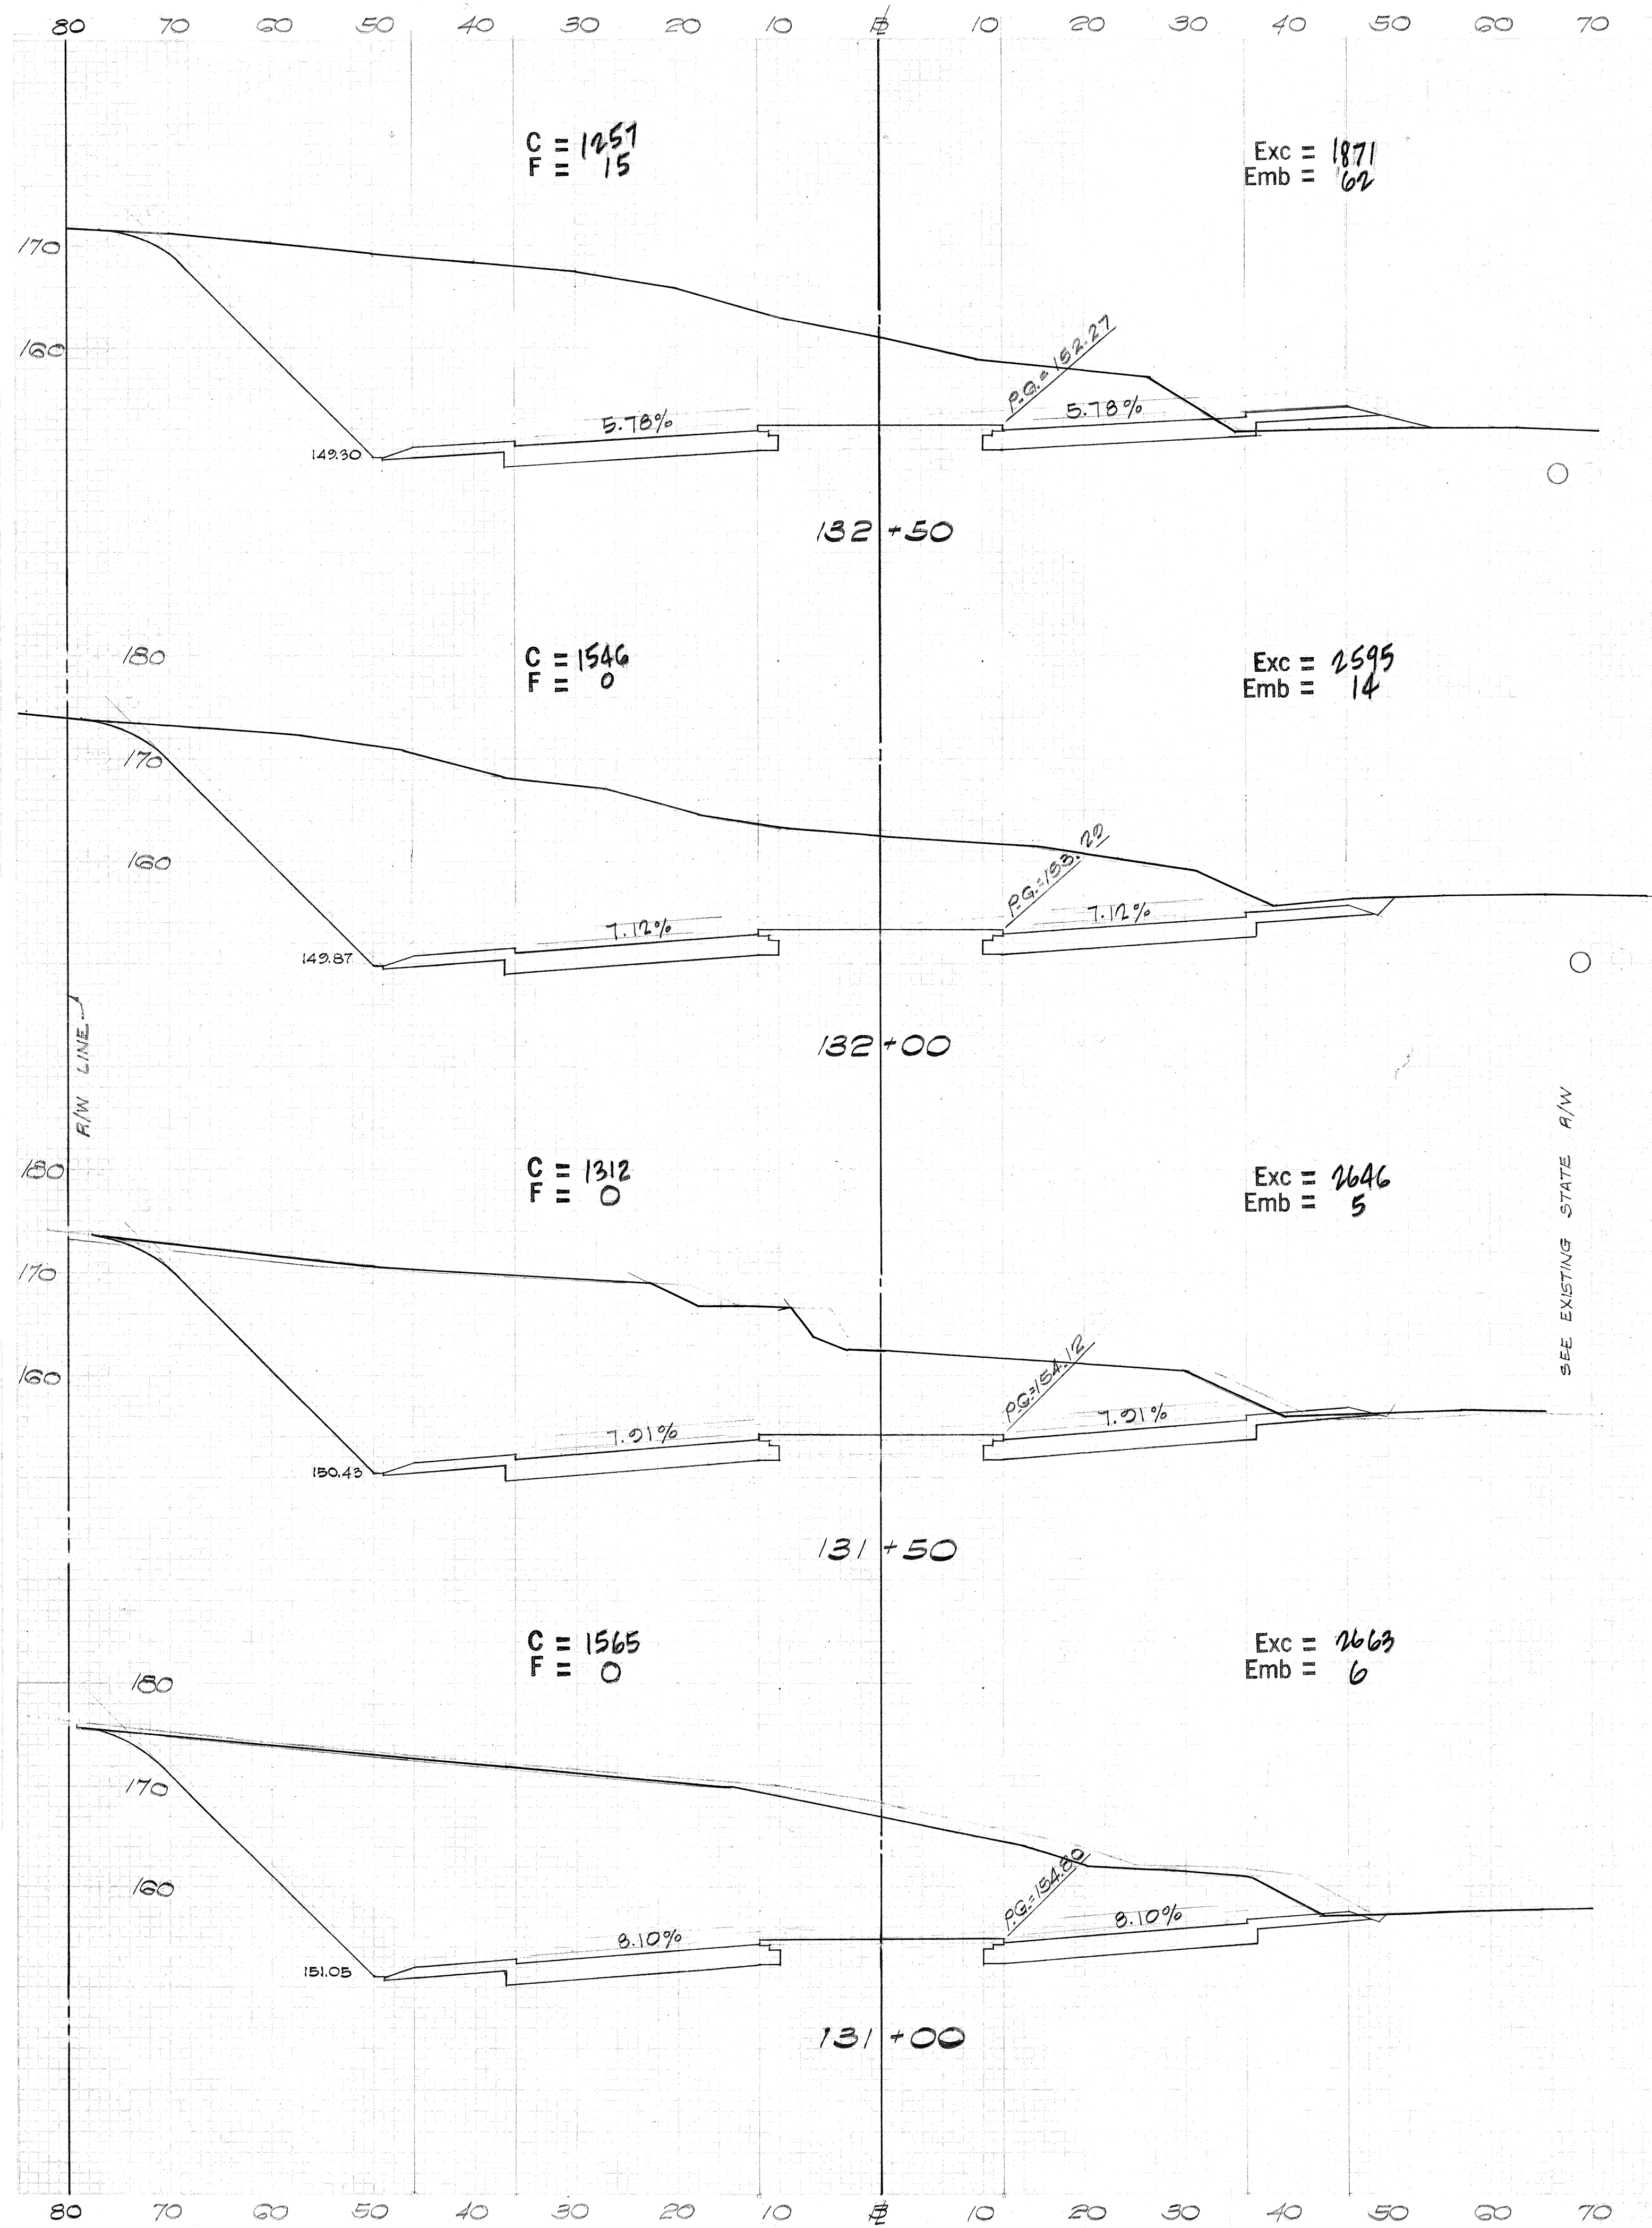


Belt, Collins & Associates Ltd.

FED. ROAD DIST. No.	STATE	FED. AID PROJ. No.	FISCAL YEAR	SHEET No.	TOTAL SHEETS
HAWAII	HAW.	S-000009	1965	146	162

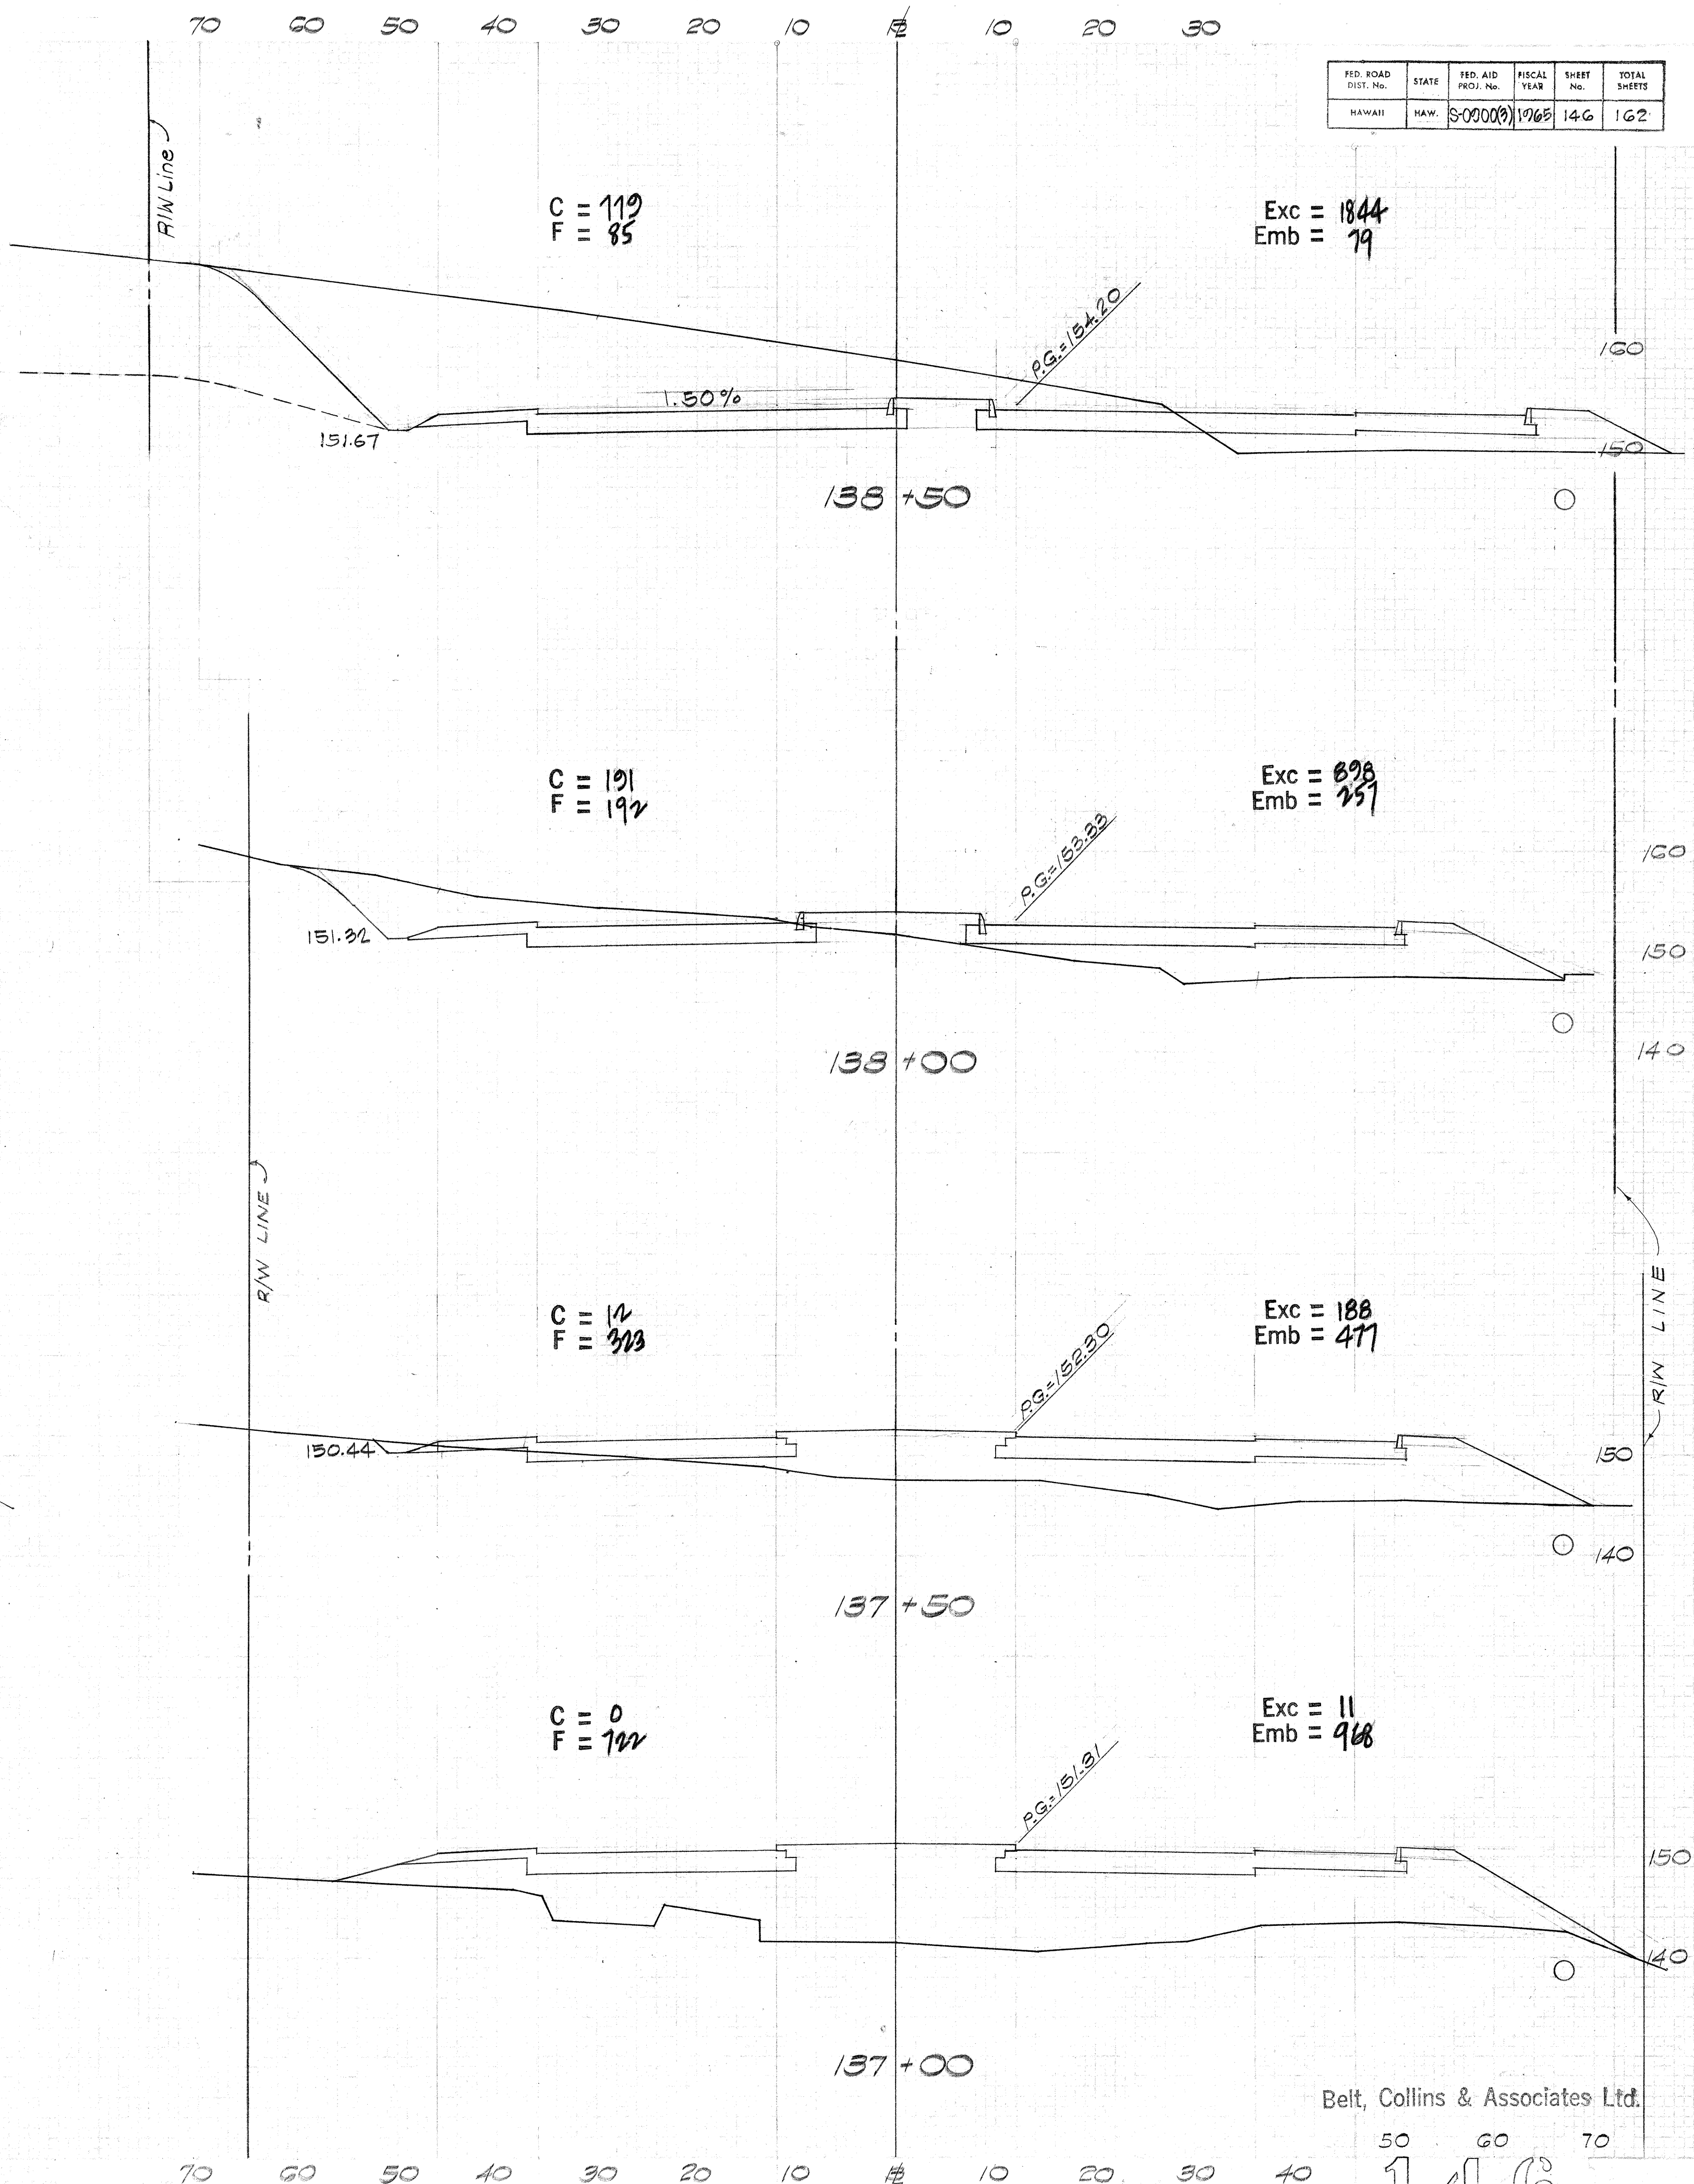
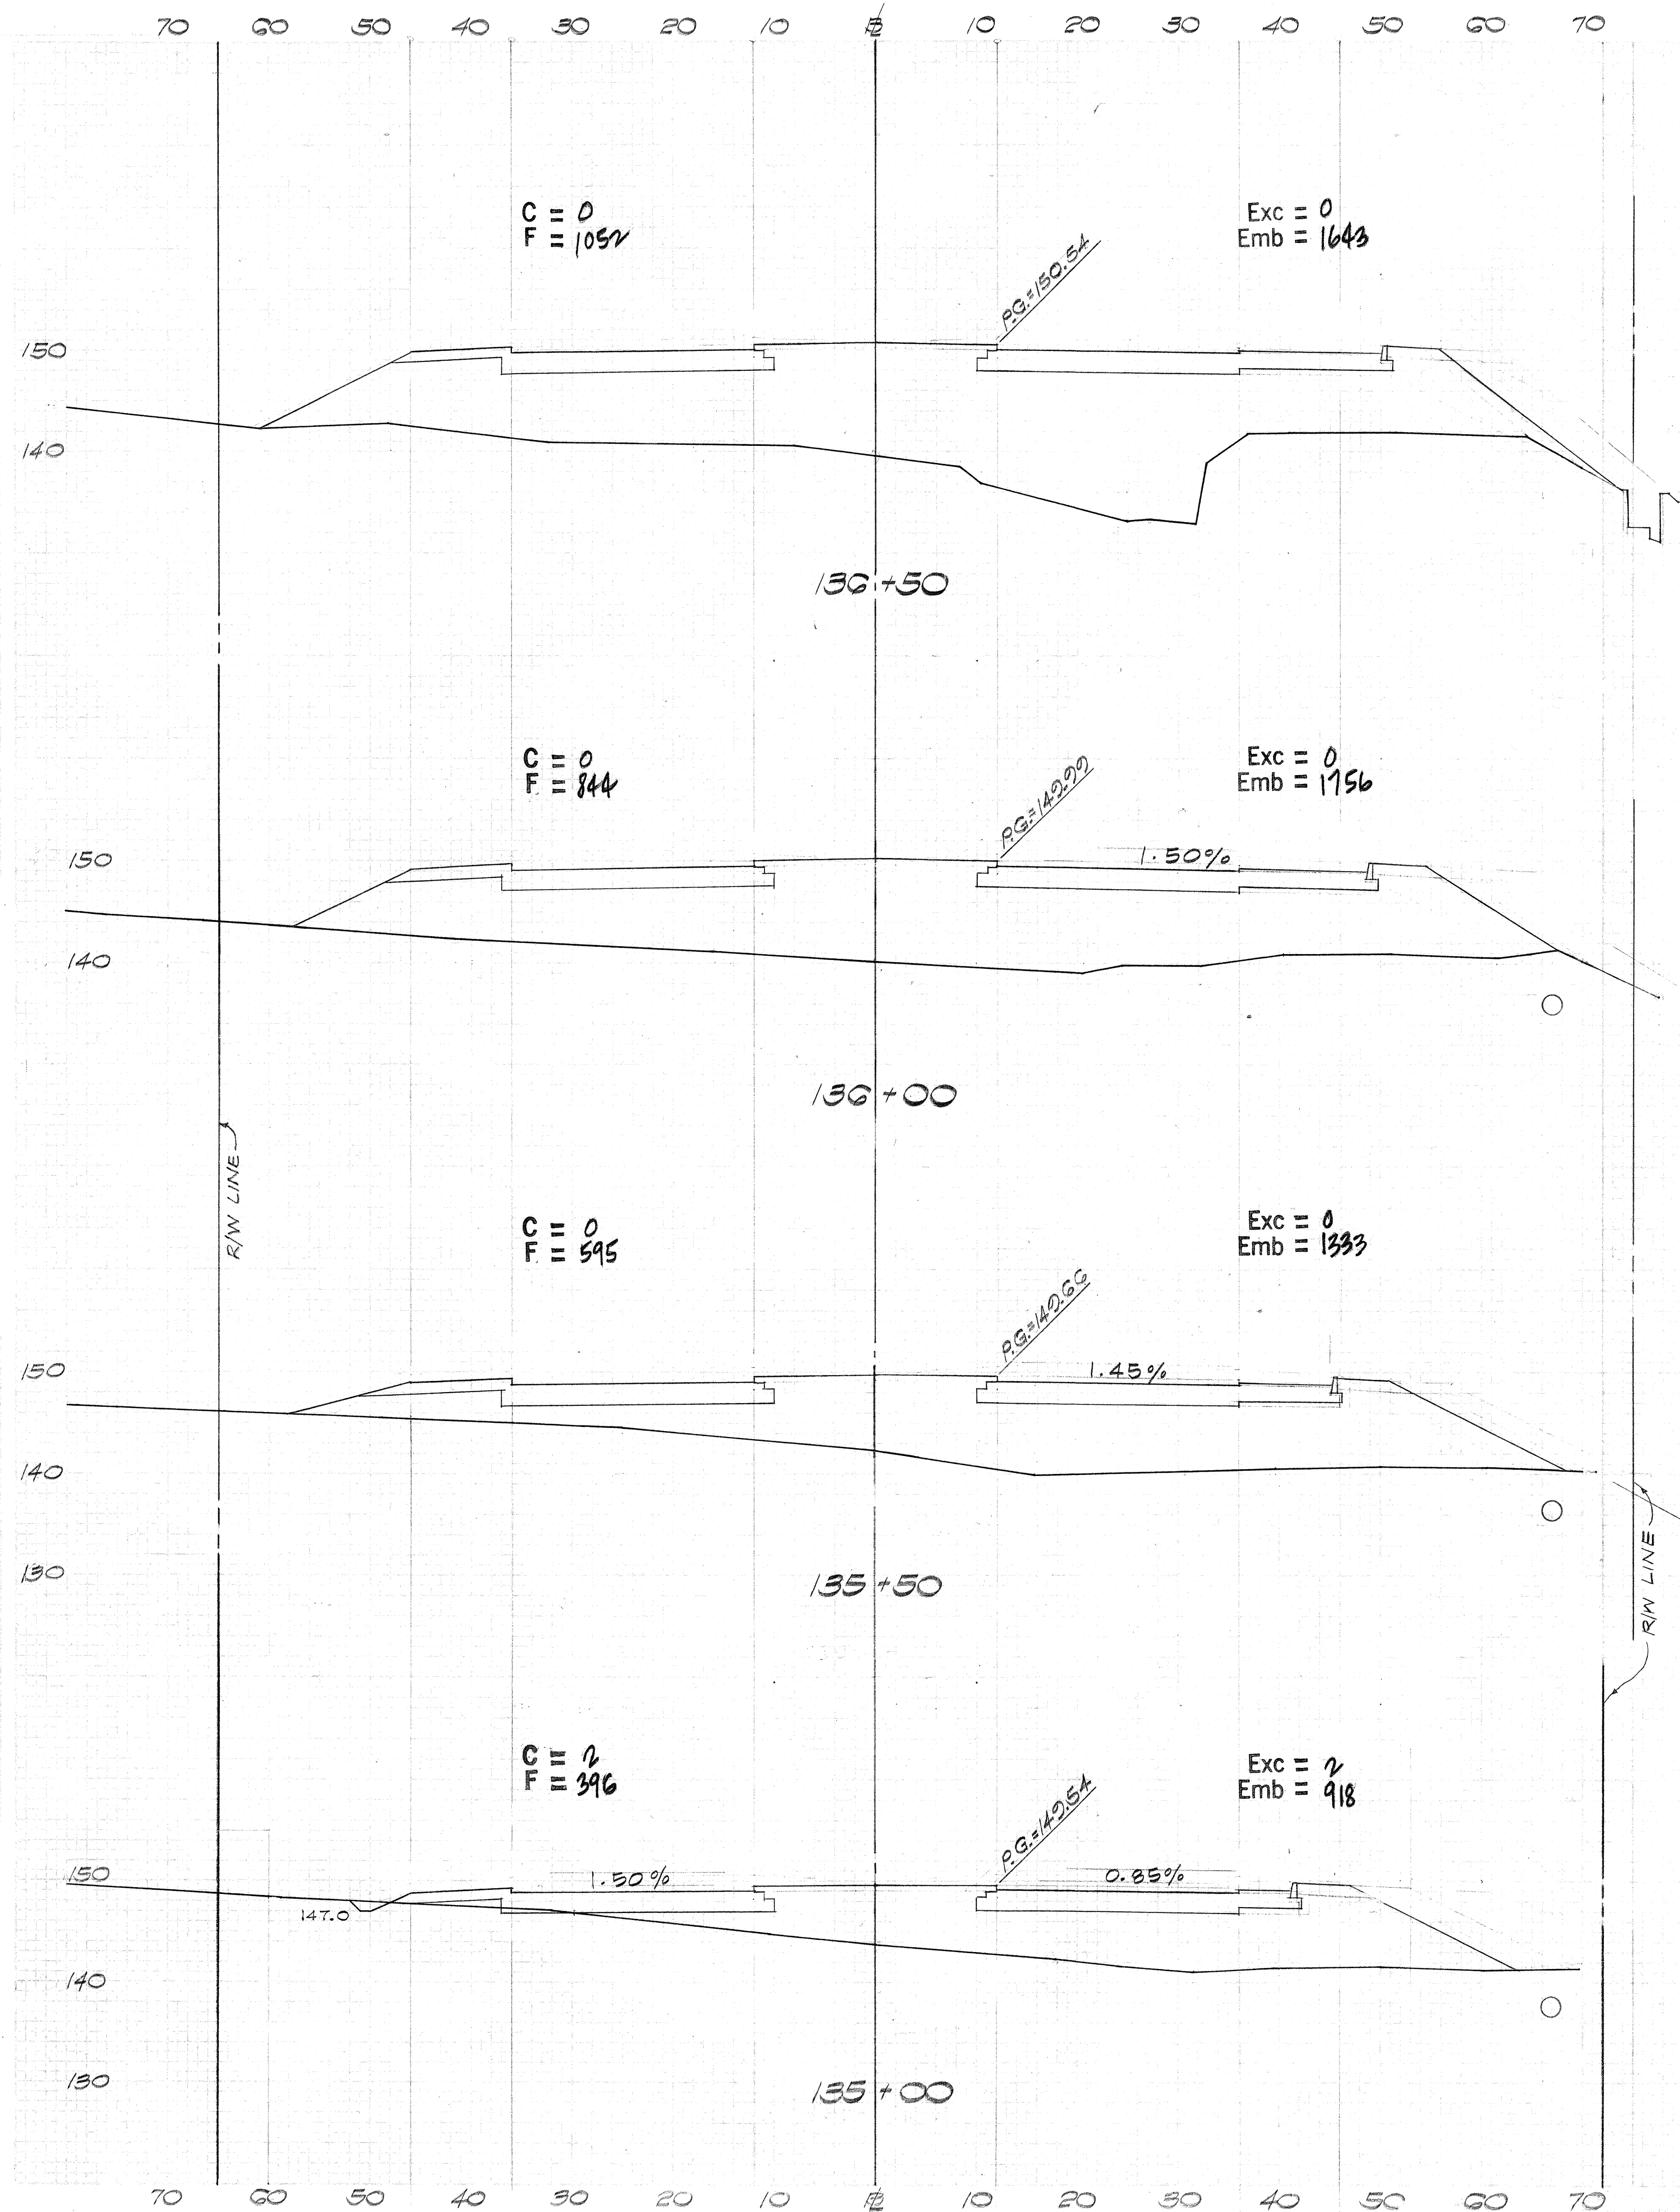


Belt, Collins & Associates Ltd.

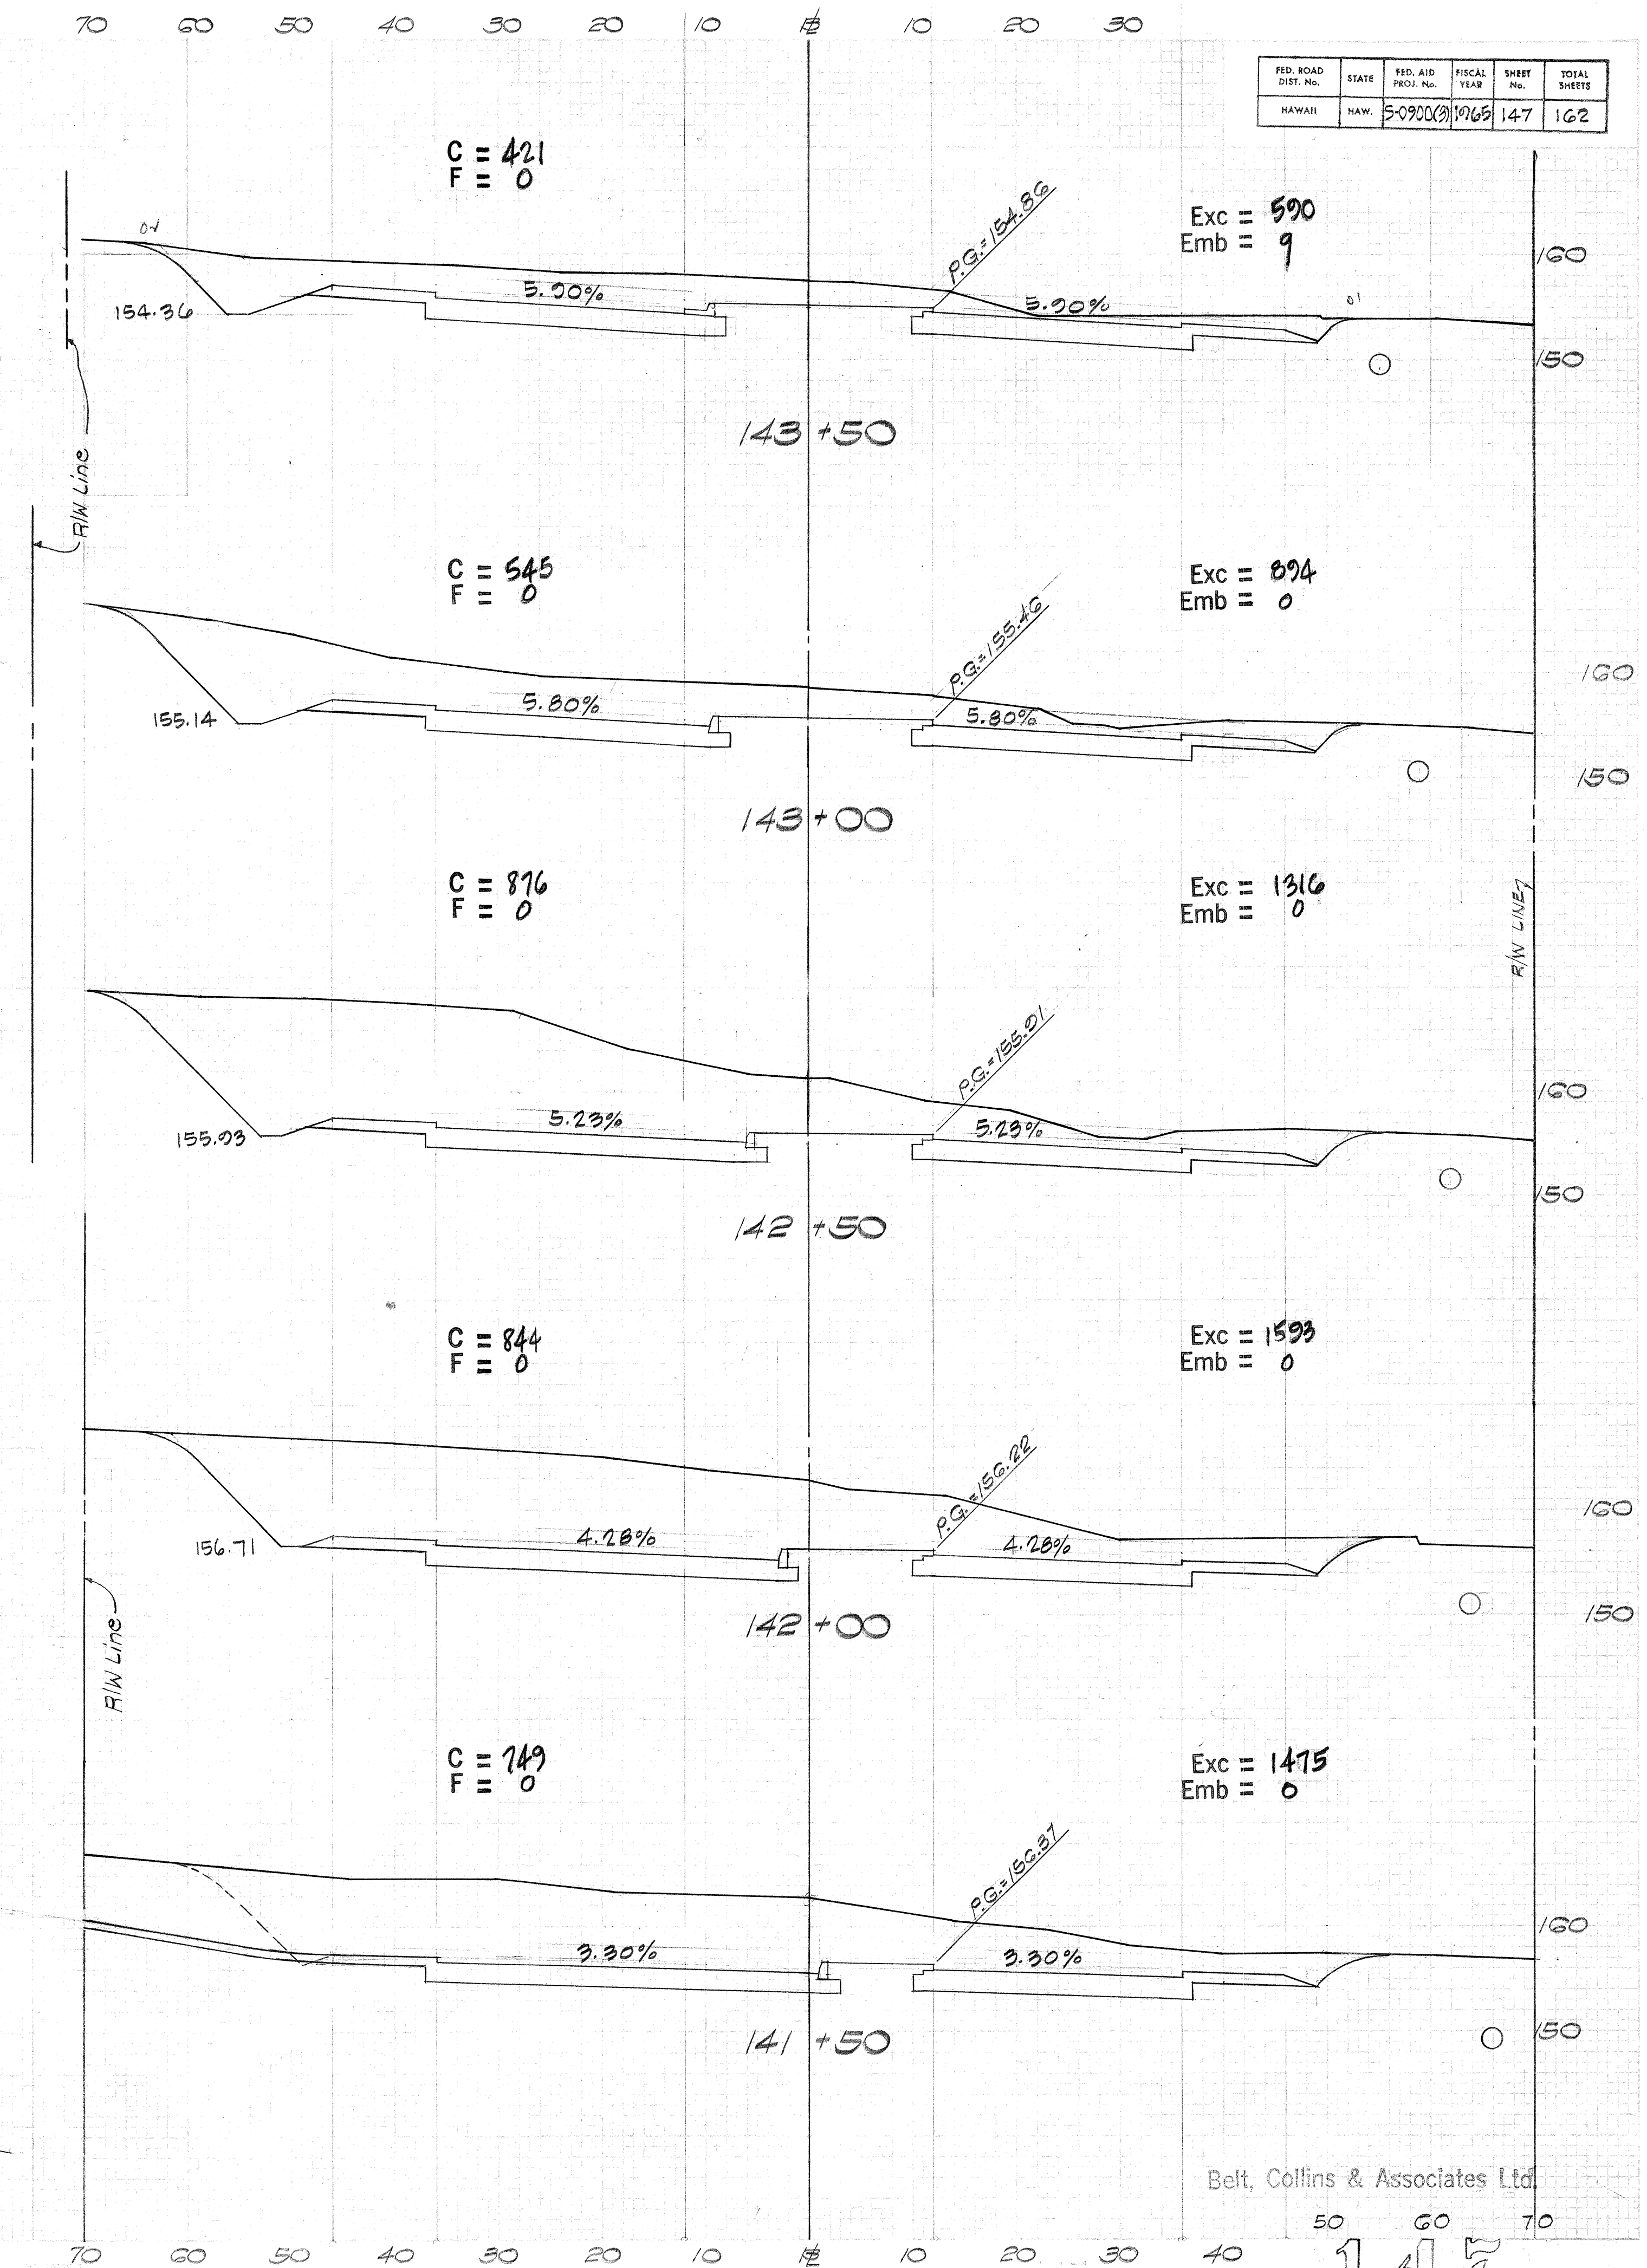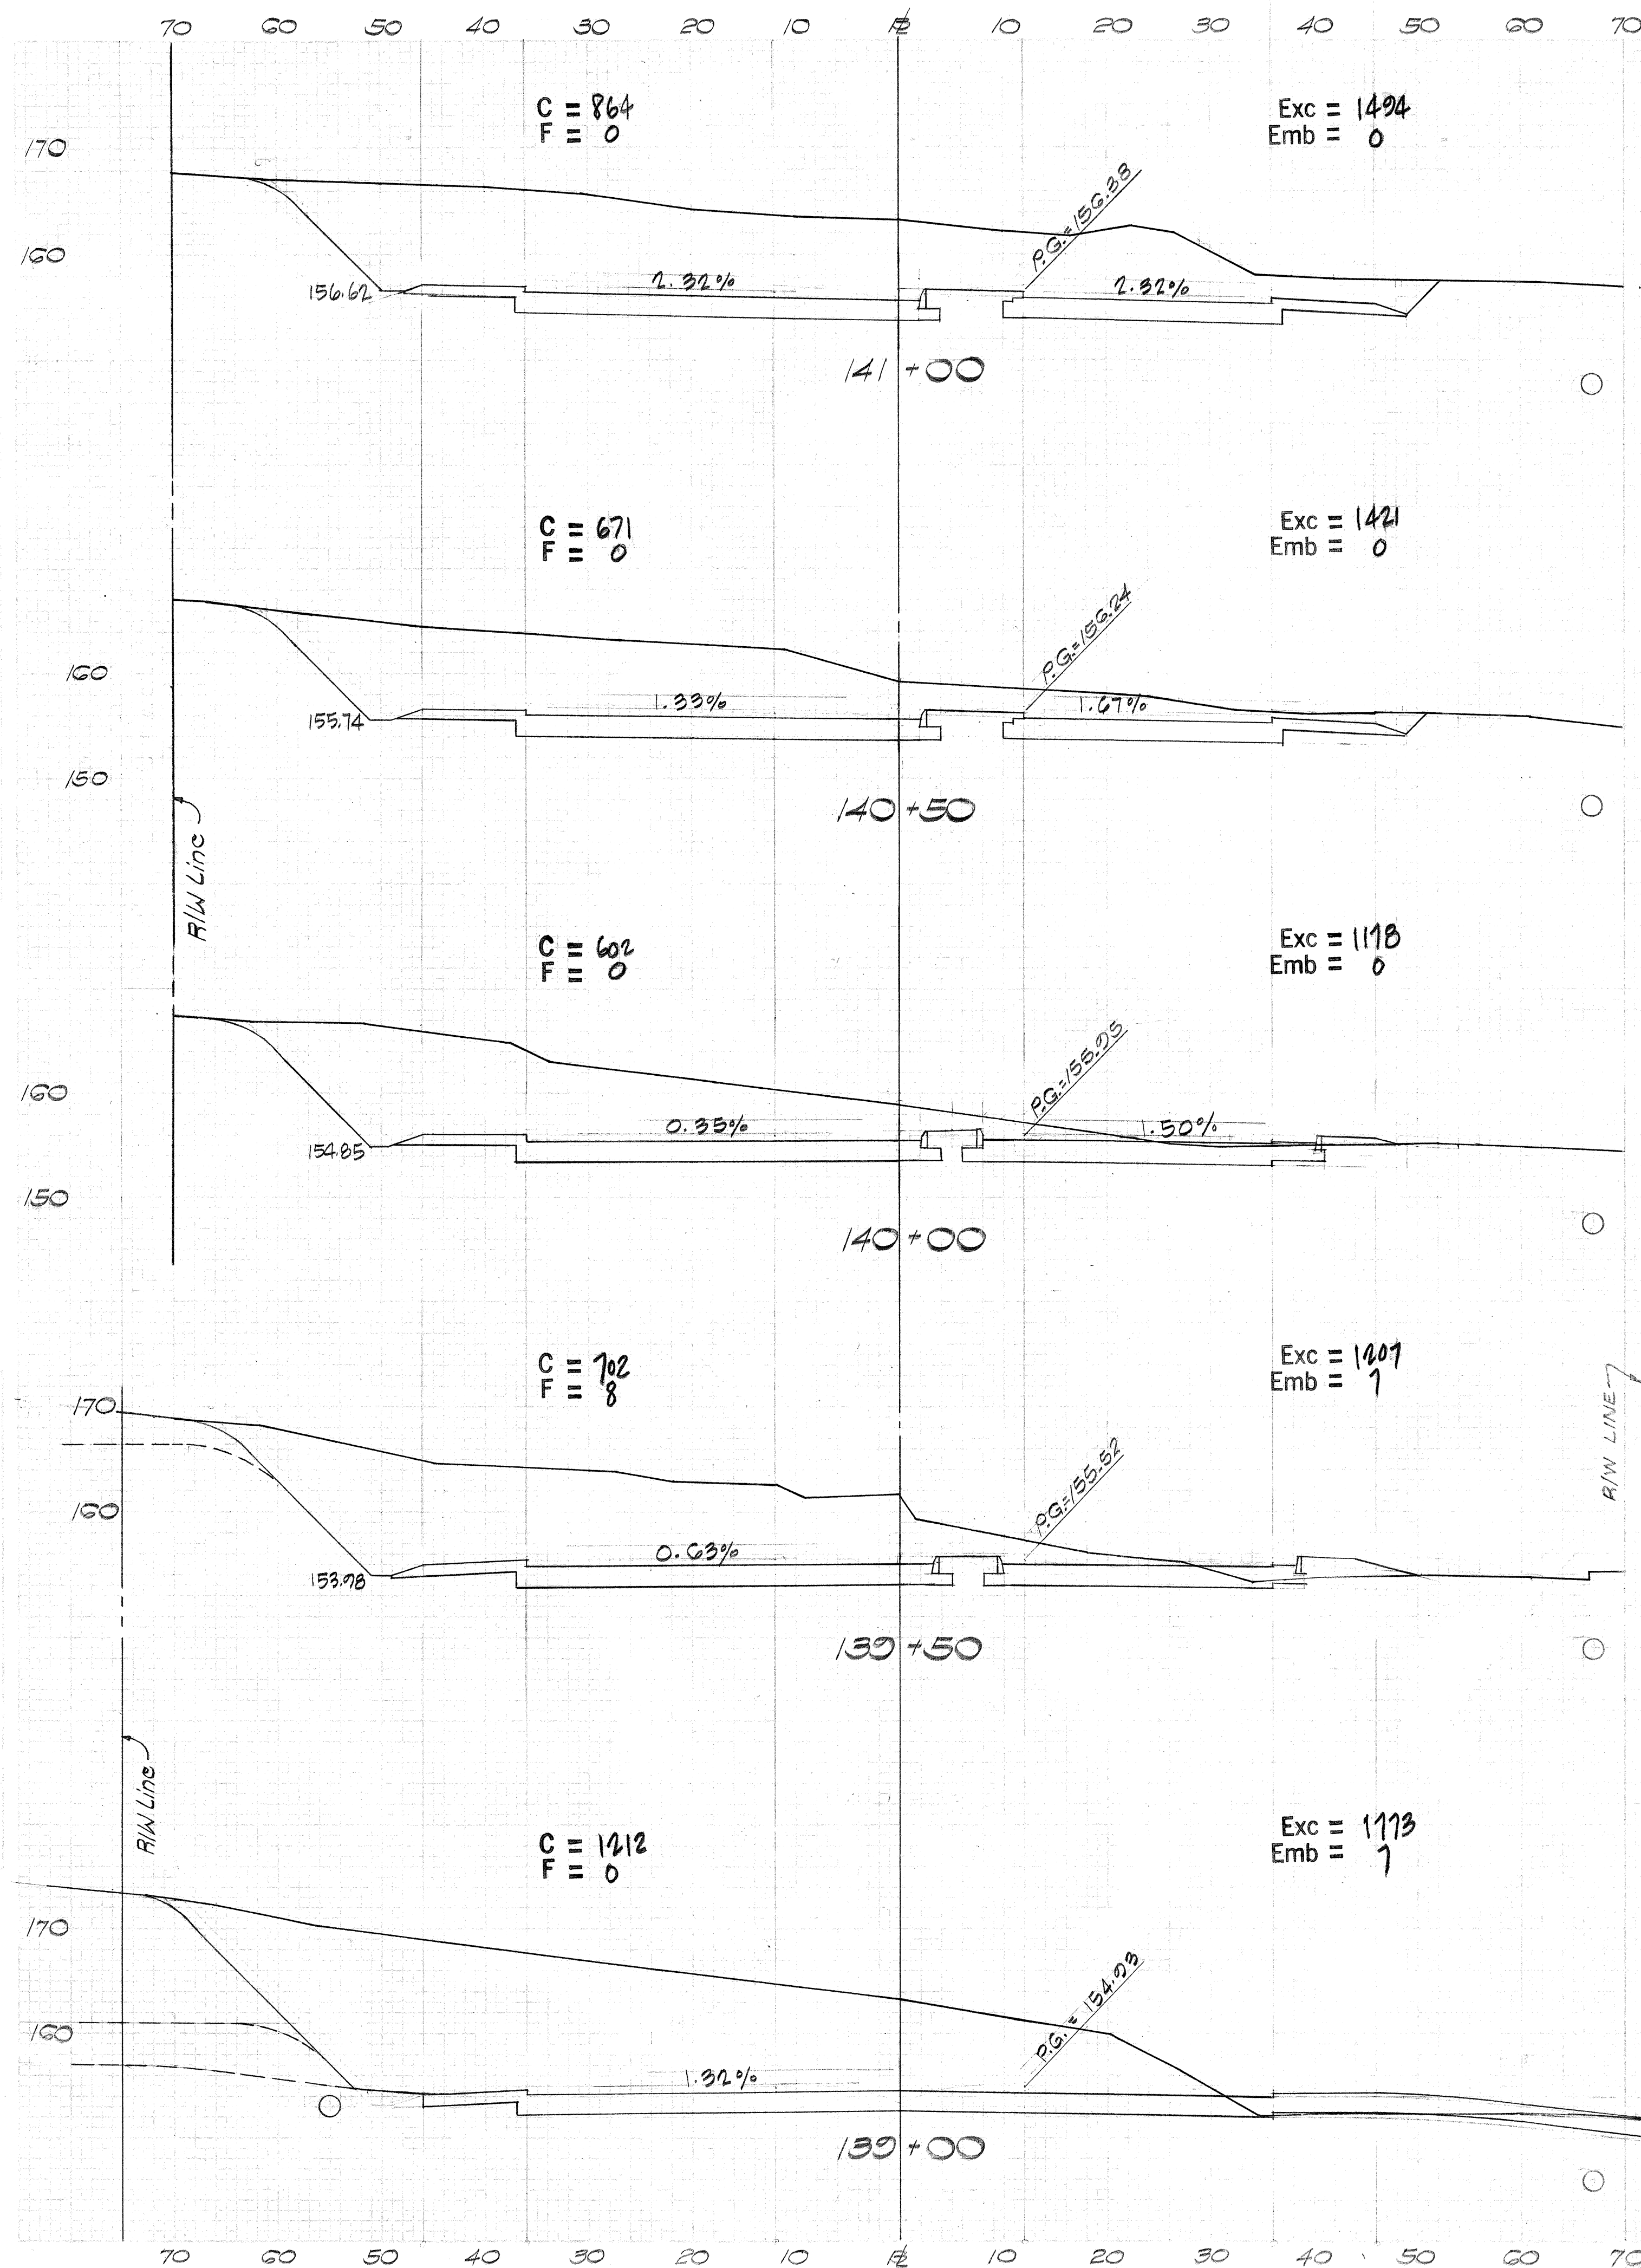



FED. ROAD DIST. NO.	STATE	FED. AID PROJ. NO.	FISCAL YEAR	SHEET NO.	TOTAL SHEETS
HAWAII	HAW.	5-0900(3)	1965	147	162

Belt, Collins & Associates Ltd.

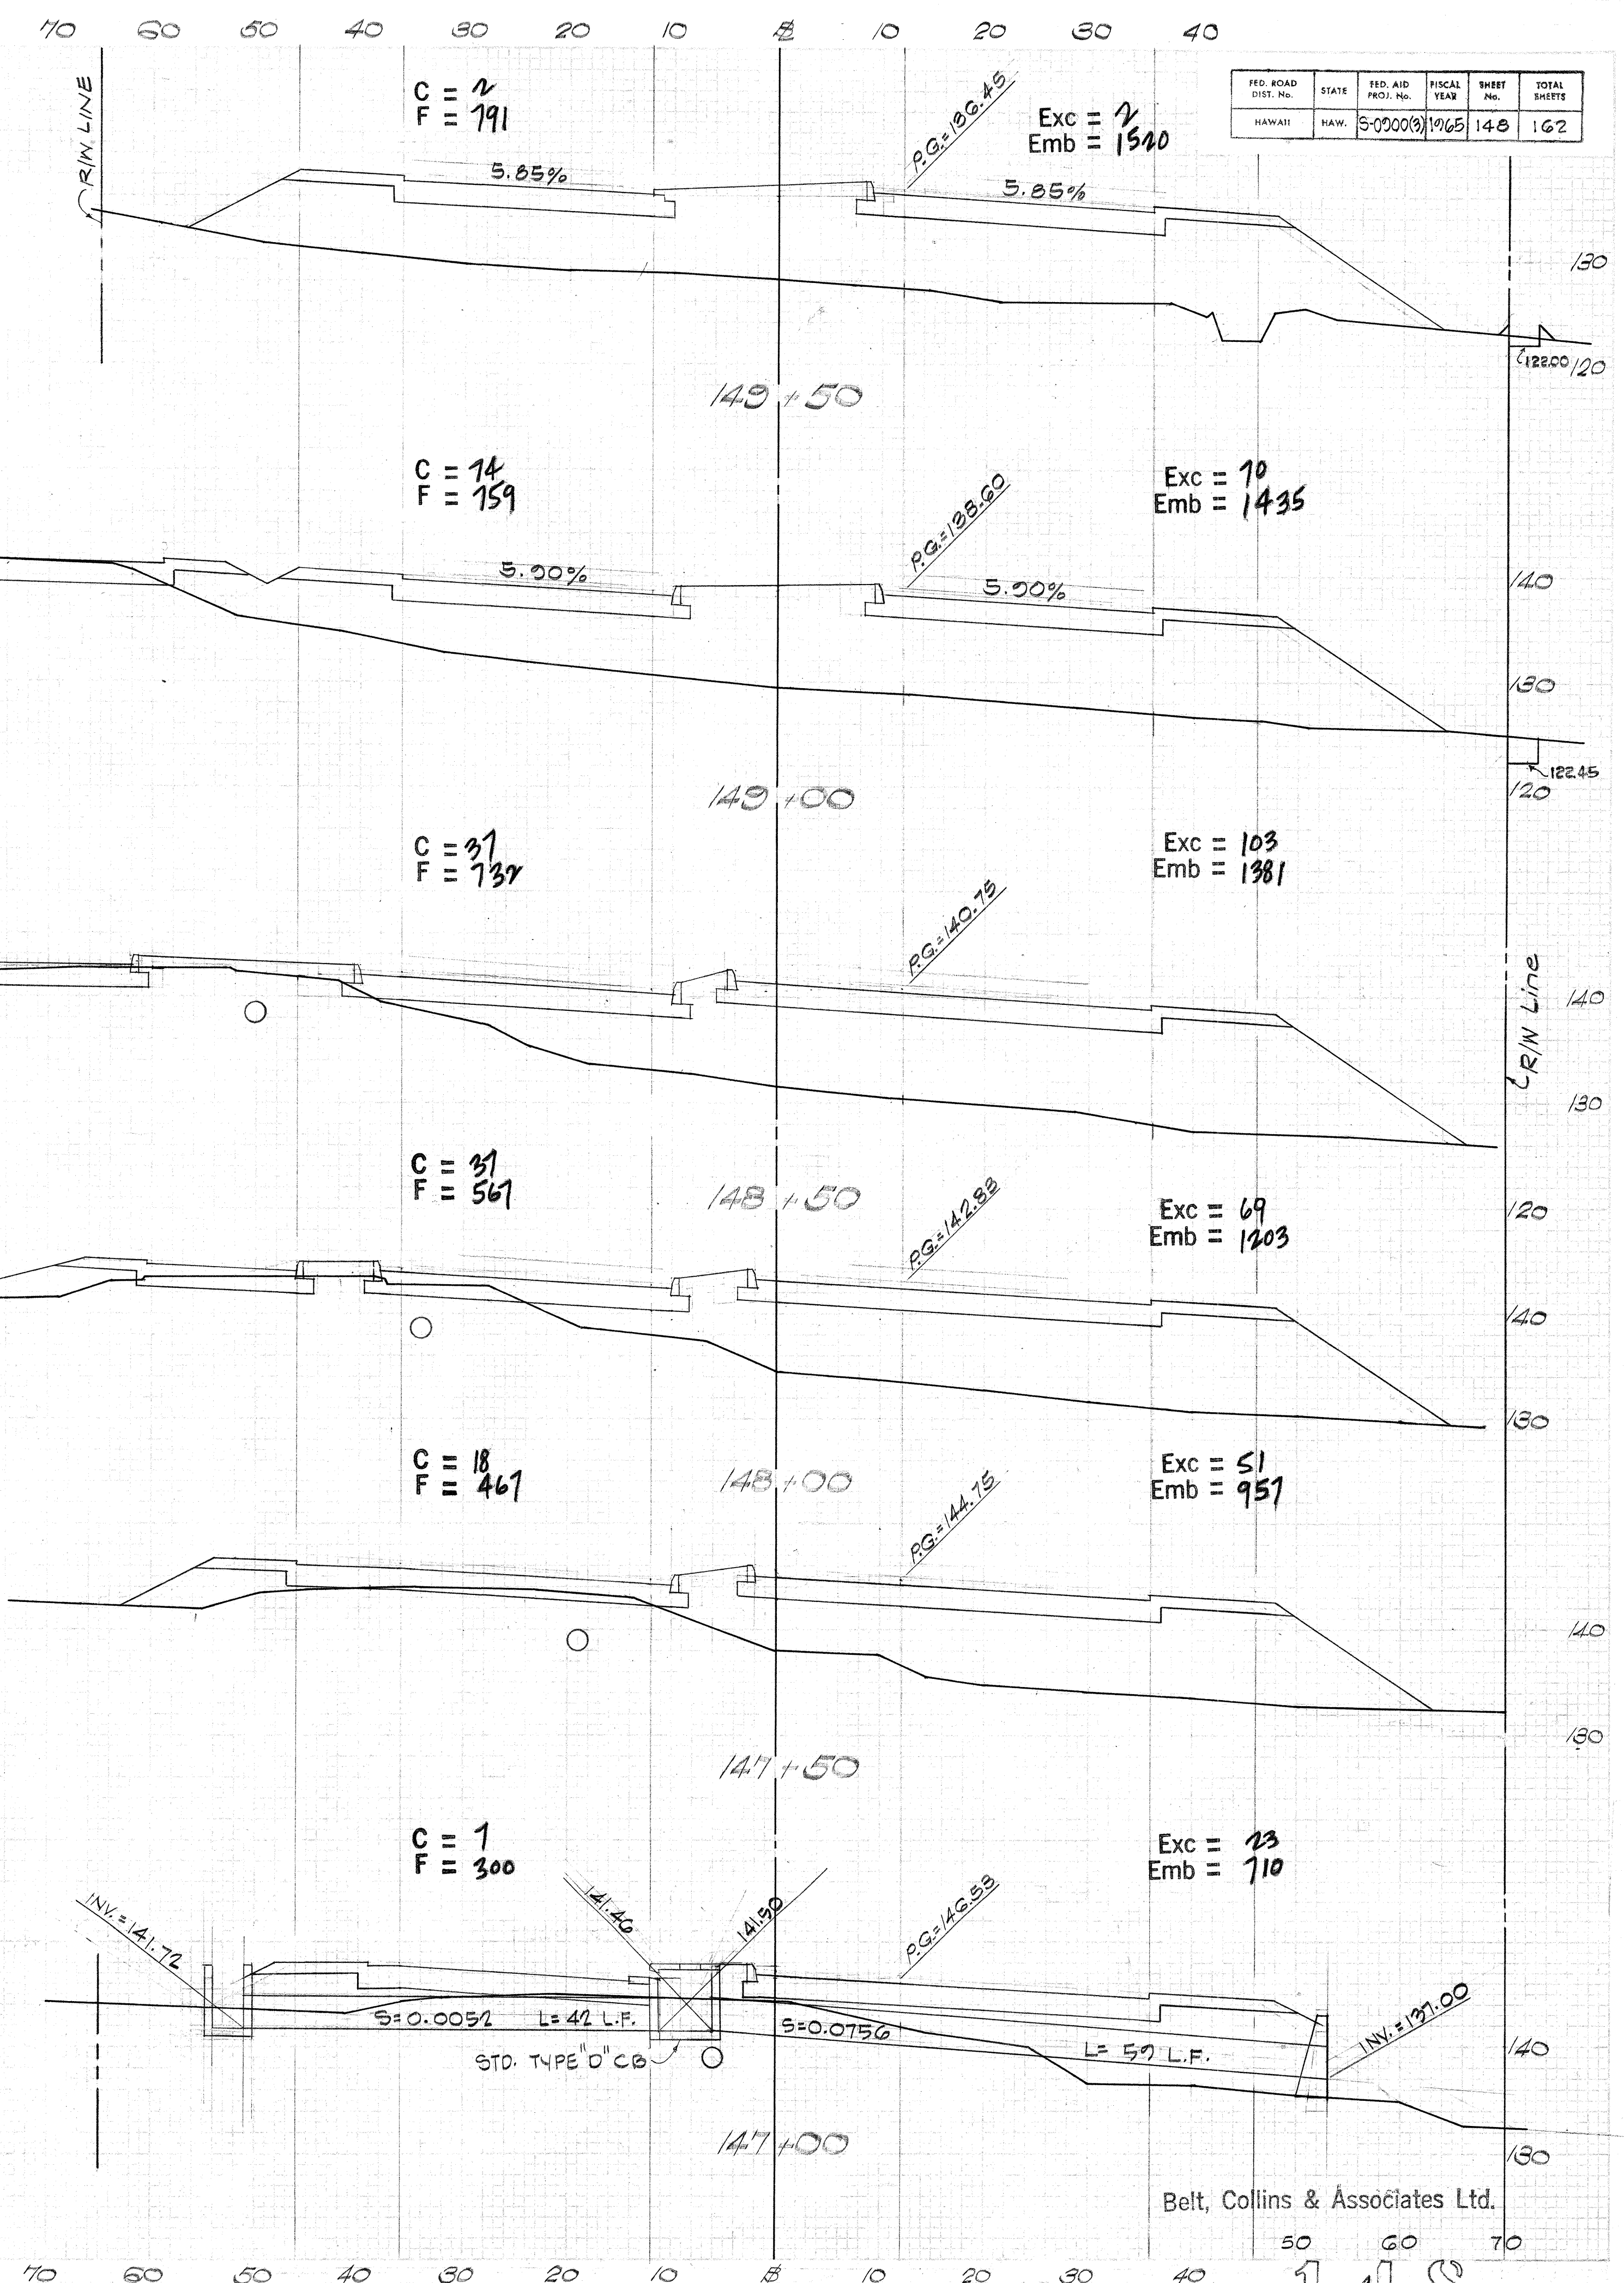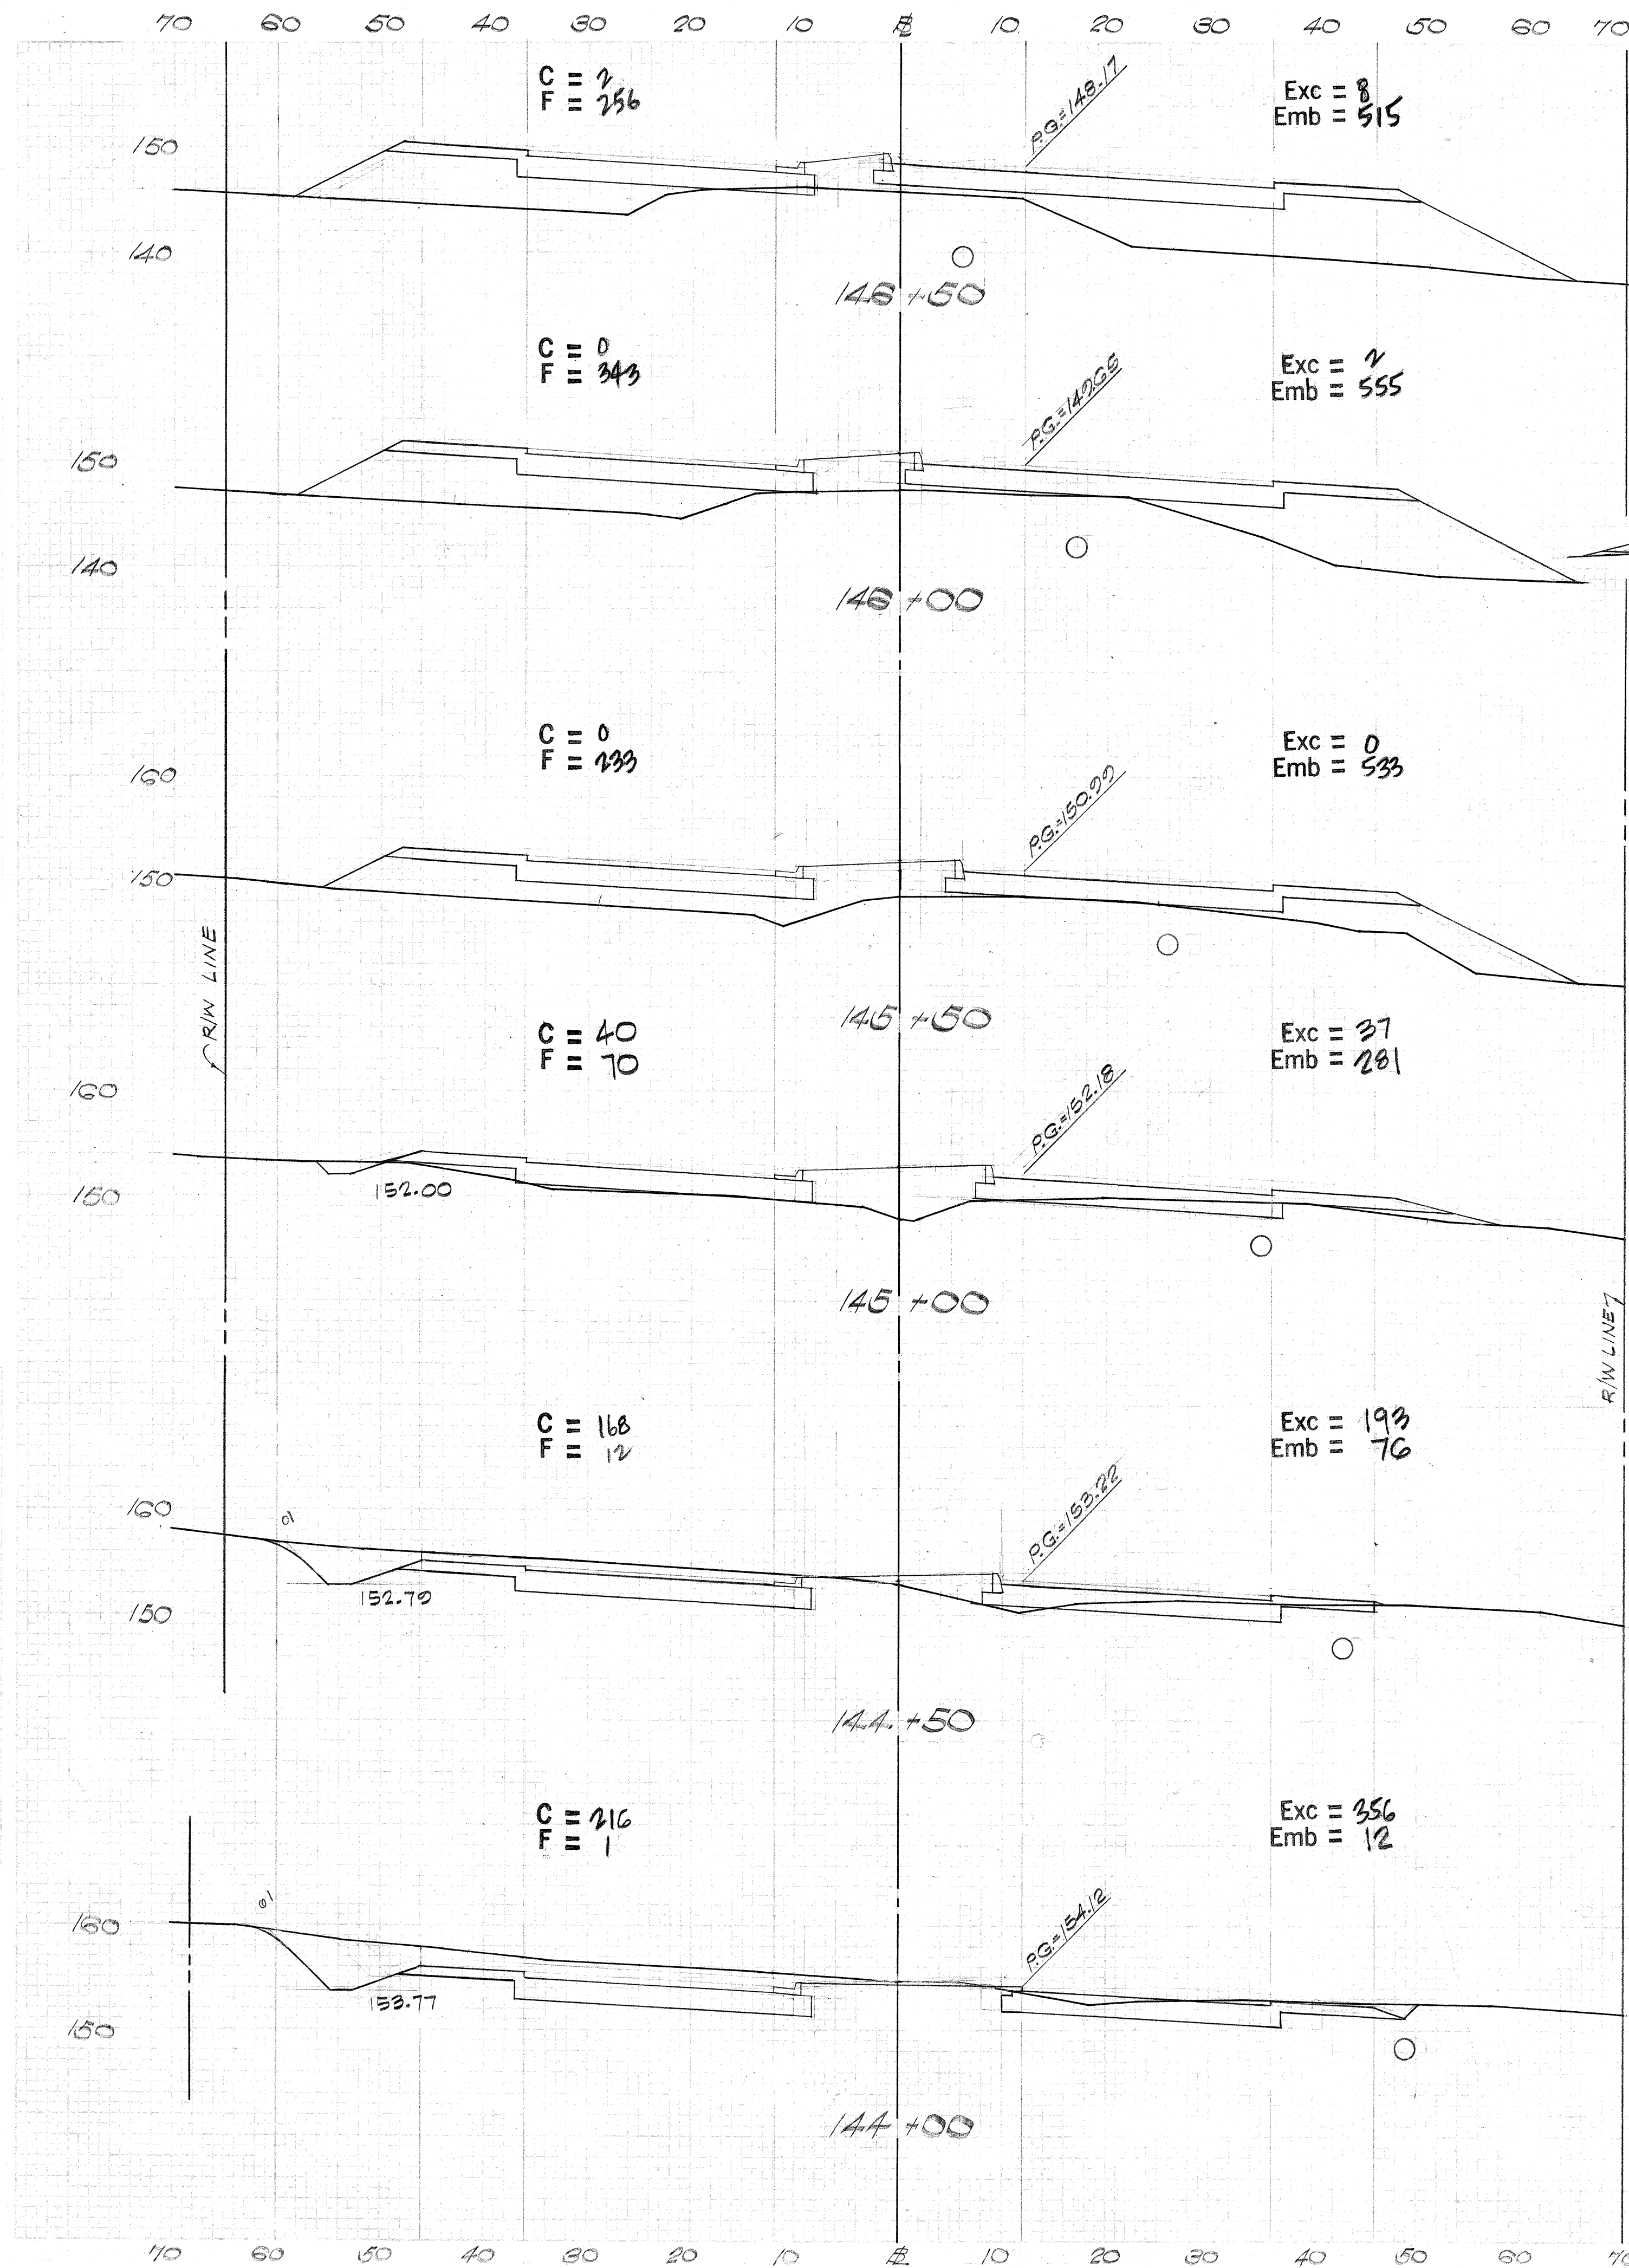

FED. ROAD DIST. No.	STATE	FED. AID PROJ. No.	FISCAL YEAR	SHEET No.	TOTAL SHEETS
HAWAII	HAW.	5-000003	1965	148	162


Belt, Collins & Associates Ltd.

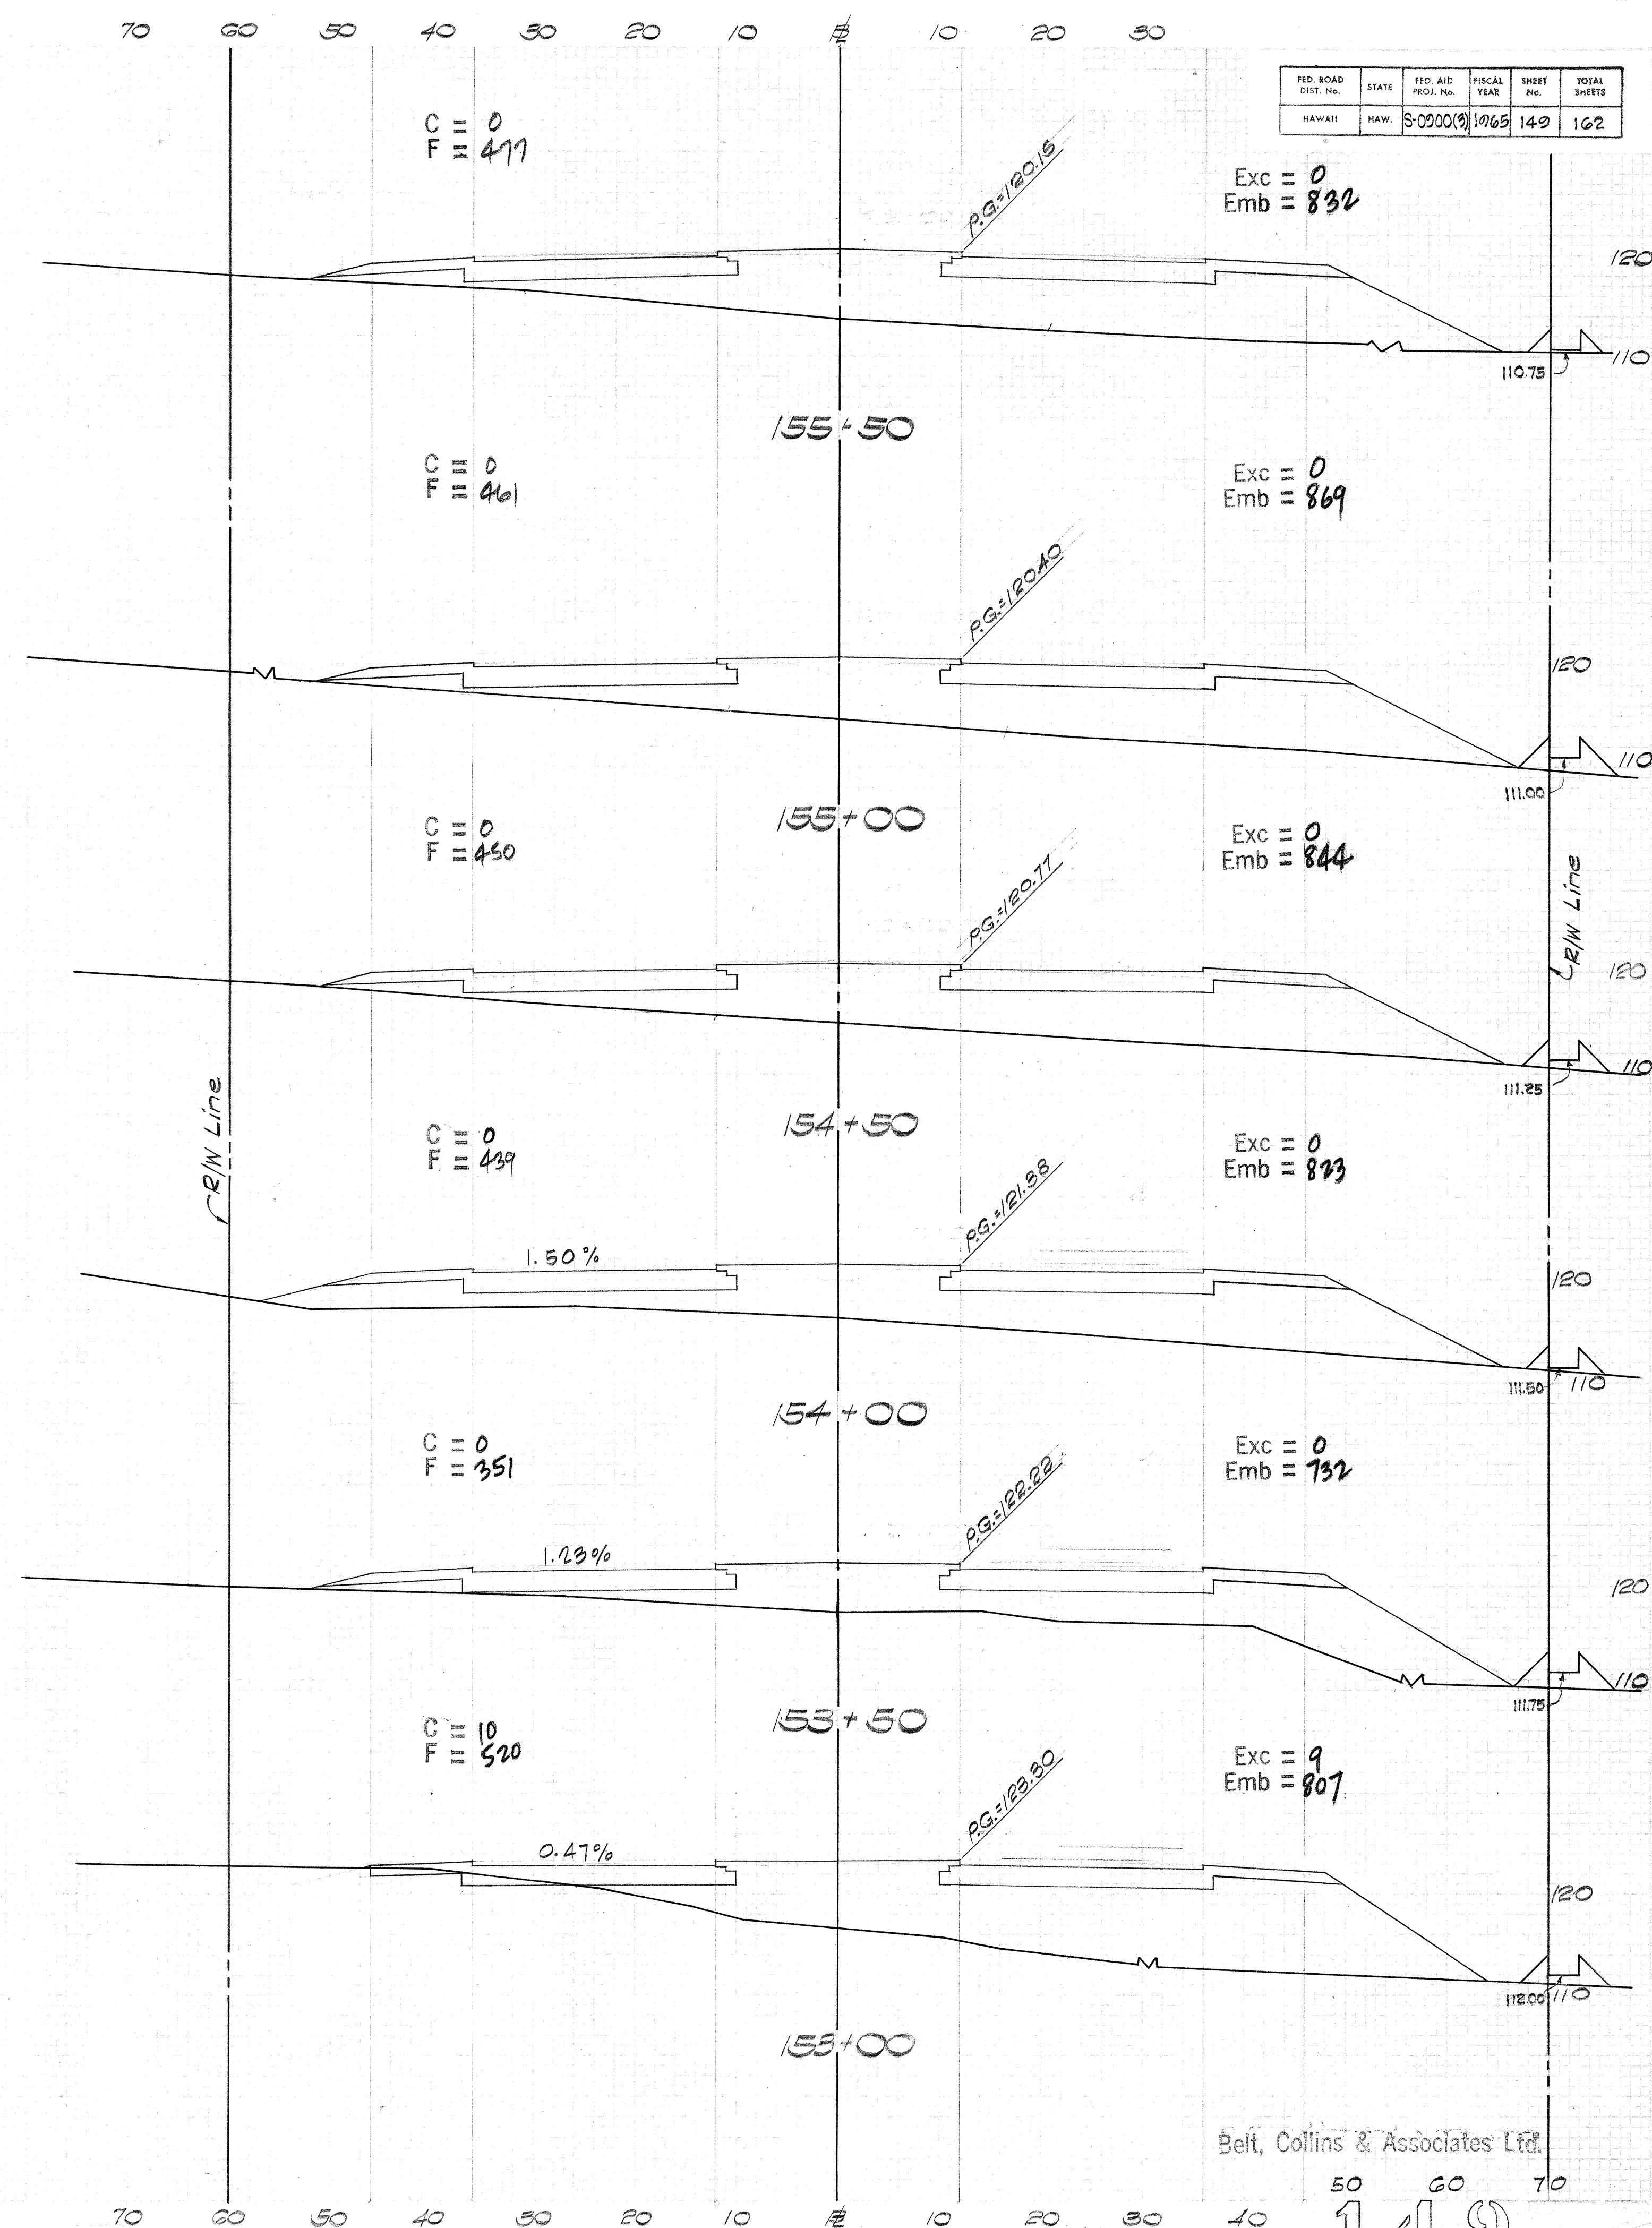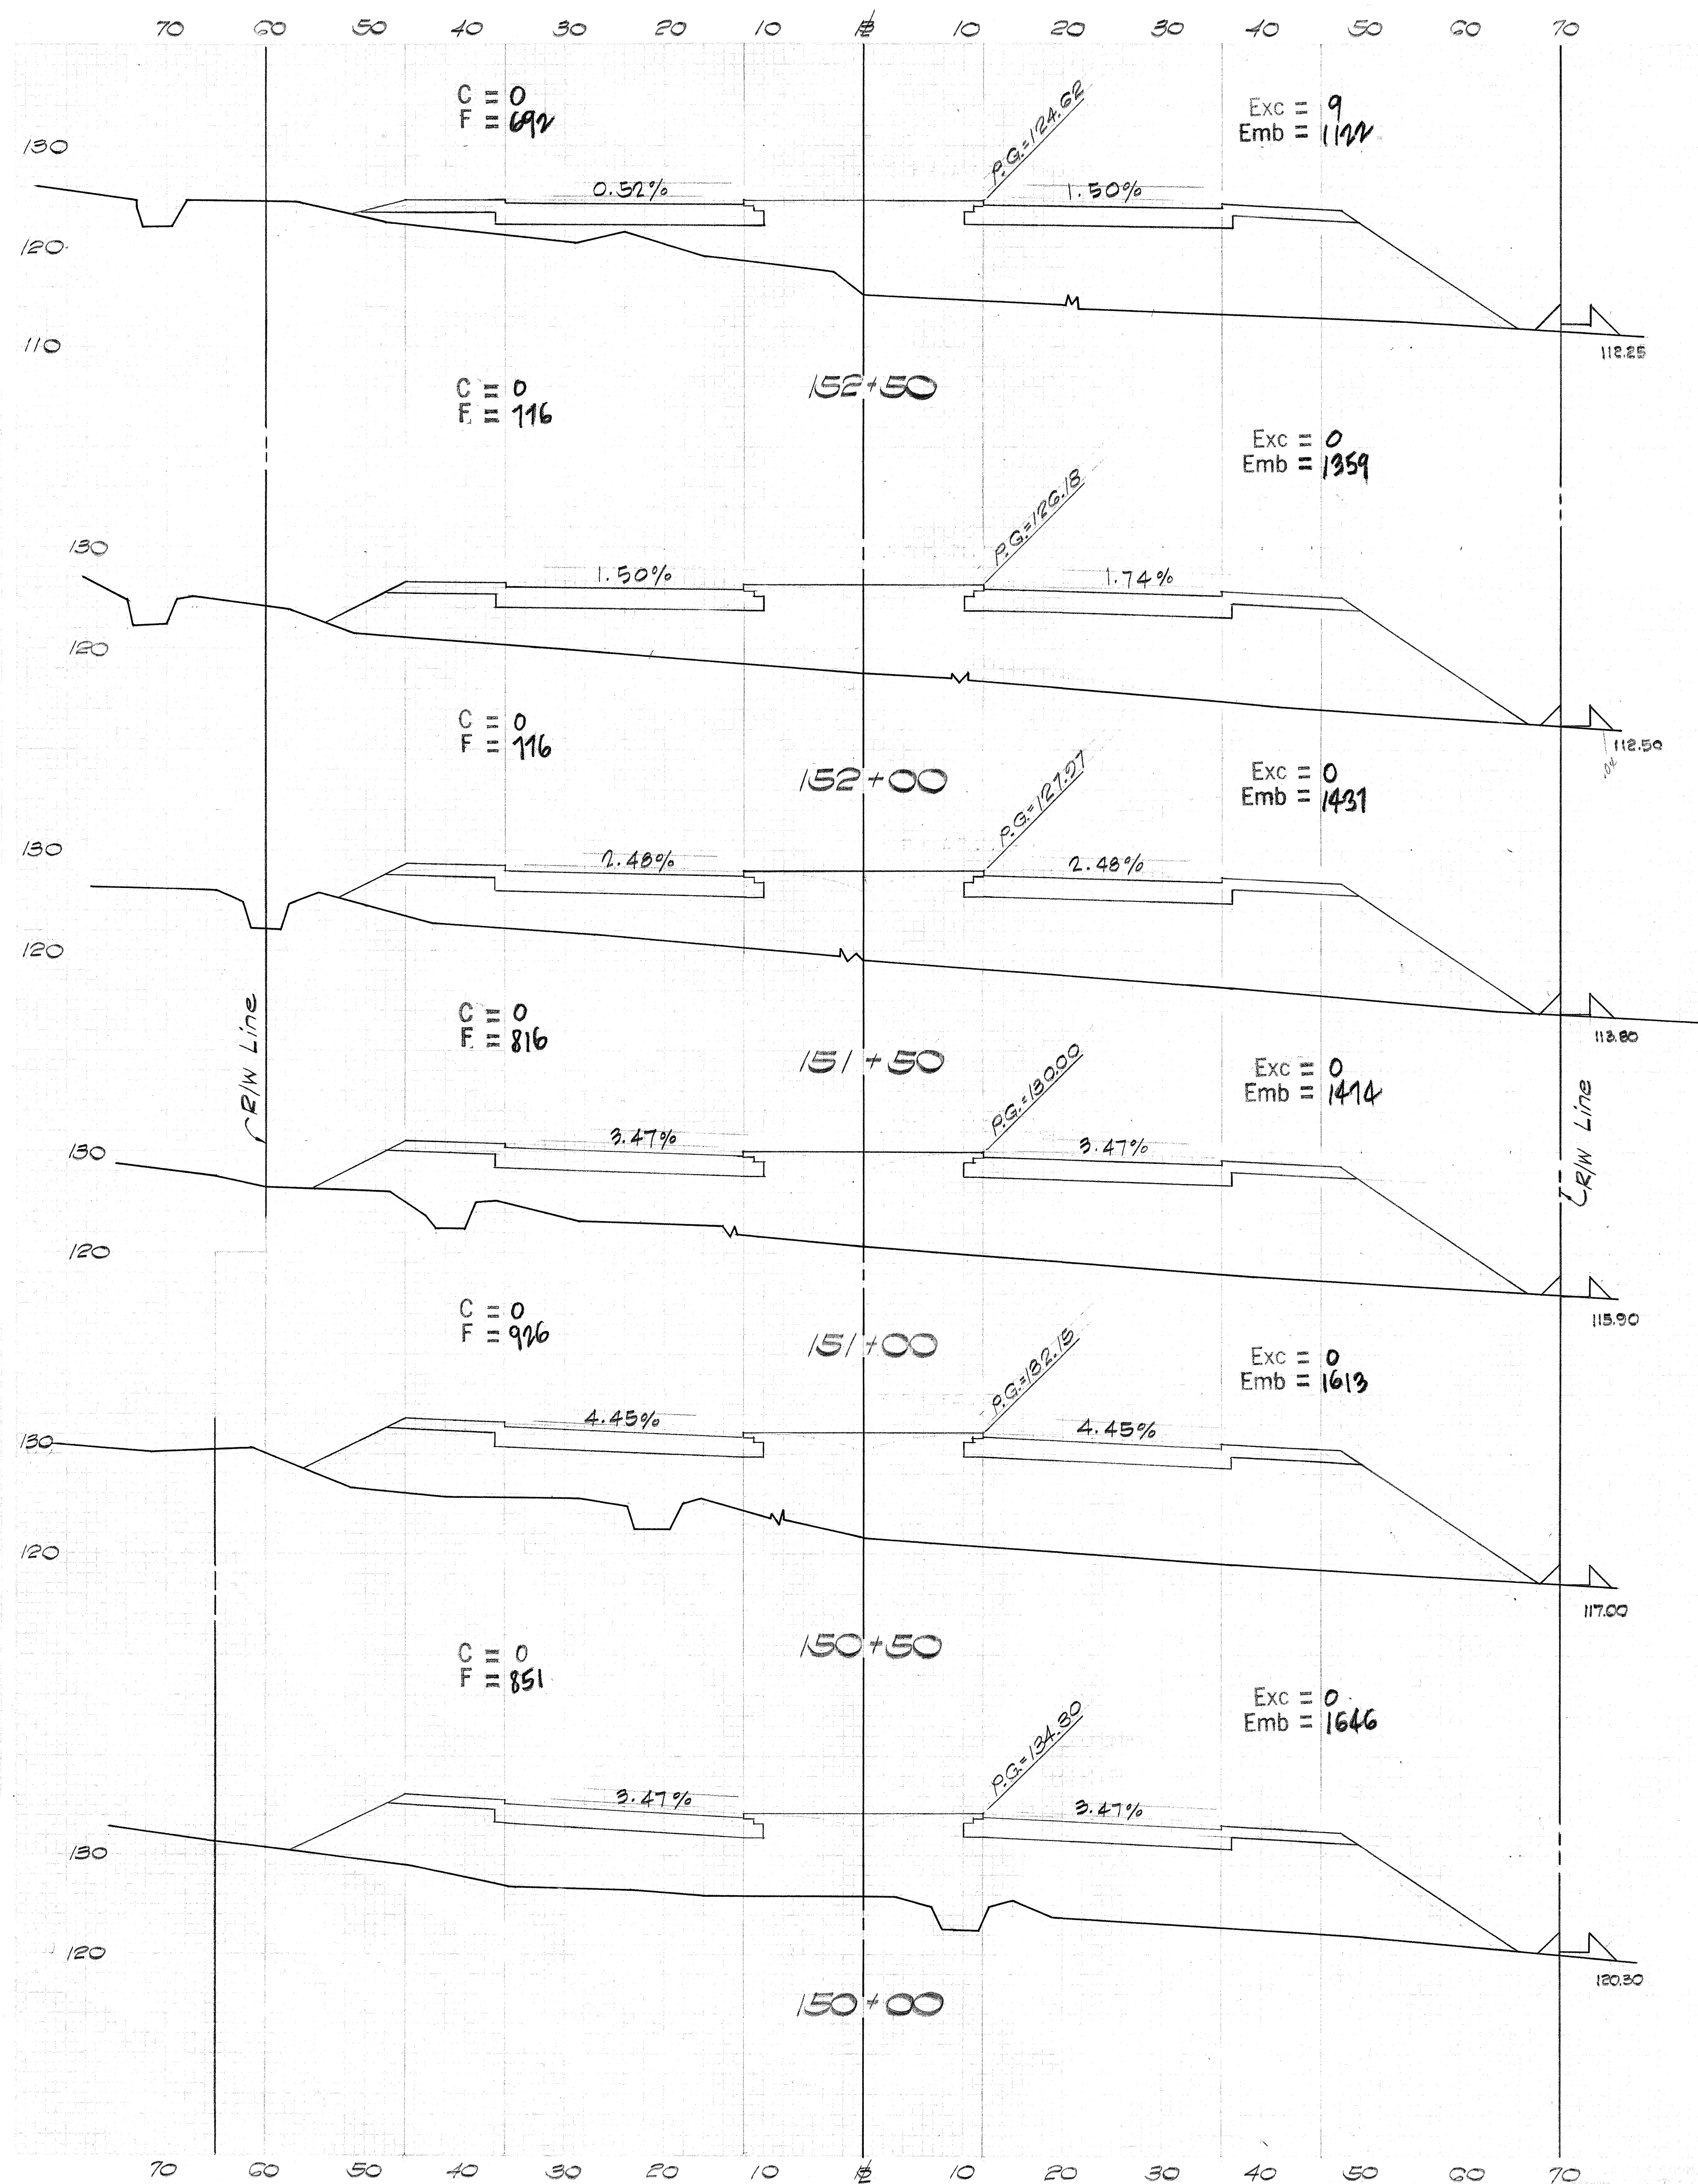



FED. ROAD DIST. NO.	STATE	FED. AID PROJ. NO.	FISCAL YEAR	SHEET NO.	TOTAL SHEETS
HAWAII	HAW.	S-00001(2)	1965	149	162

Belt, Collins & Associates Ltd.

FED. ROAD DIST. No.	STATE	FED. AID PROJ. No.	FISCAL YEAR	SHEET No.	TOTAL SHEETS
HAWAII	HAW.	5-00000(3)	1965	150	162


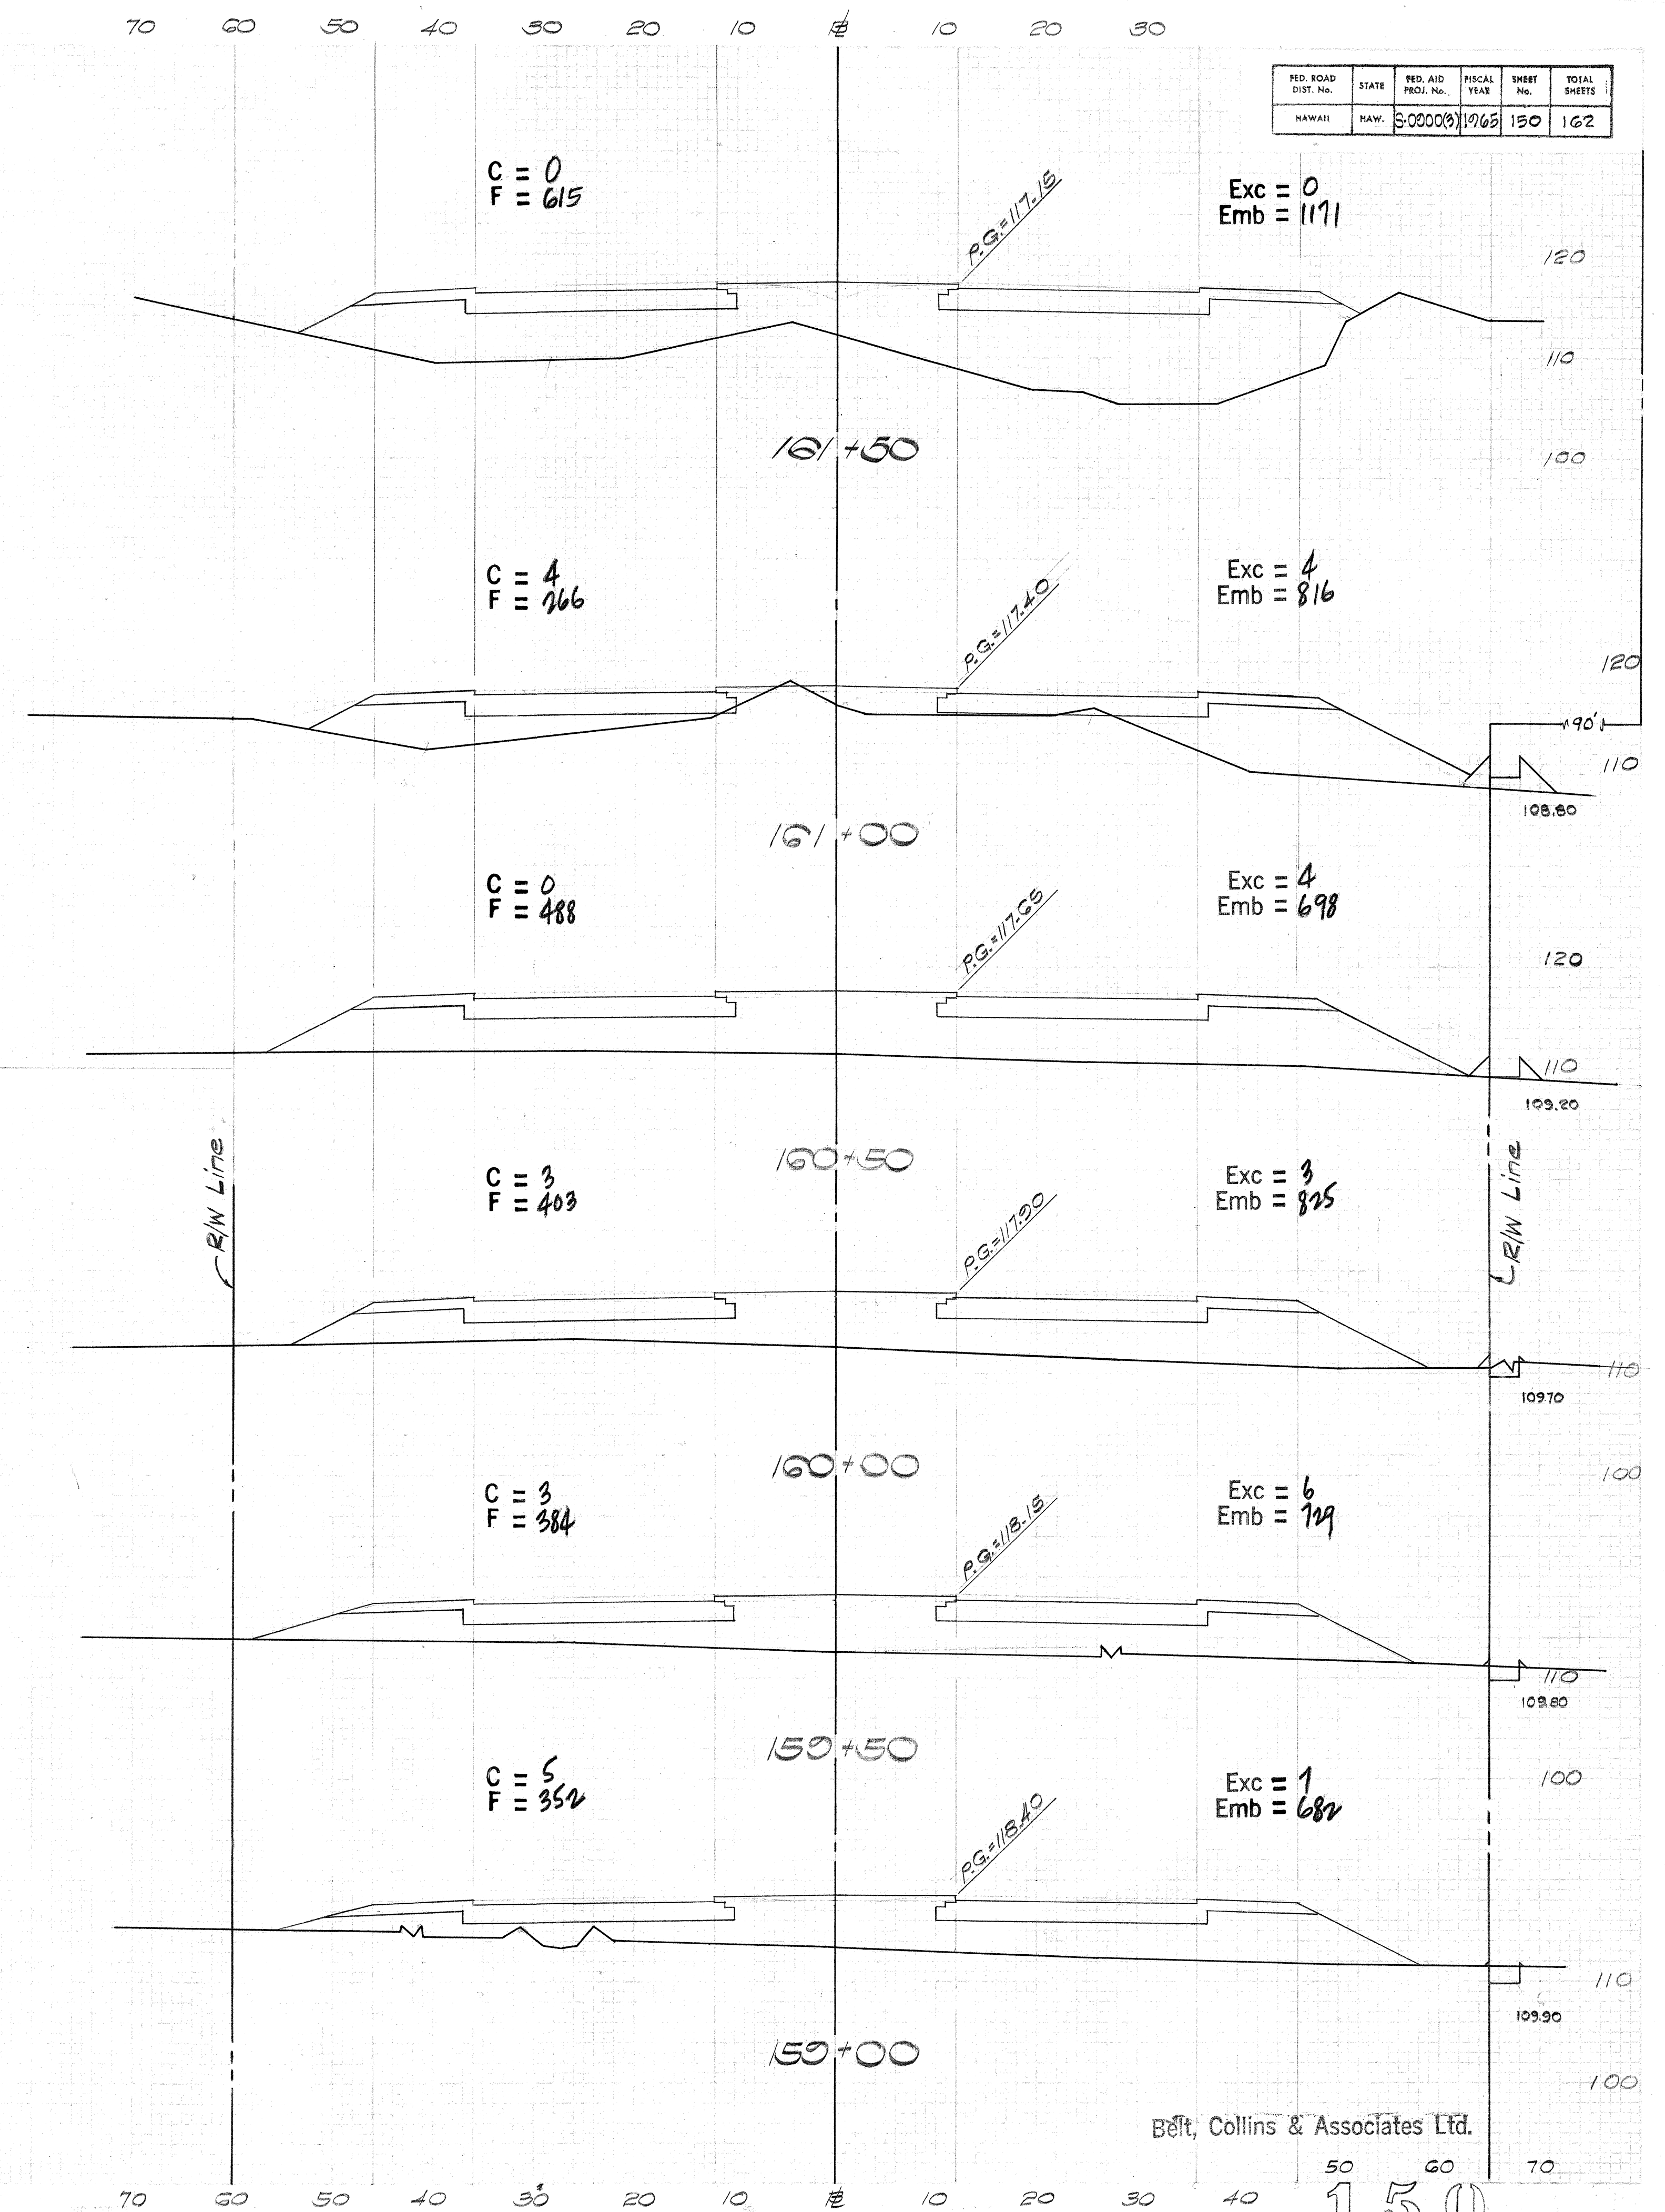


Belt, Collins & Associates Ltd.

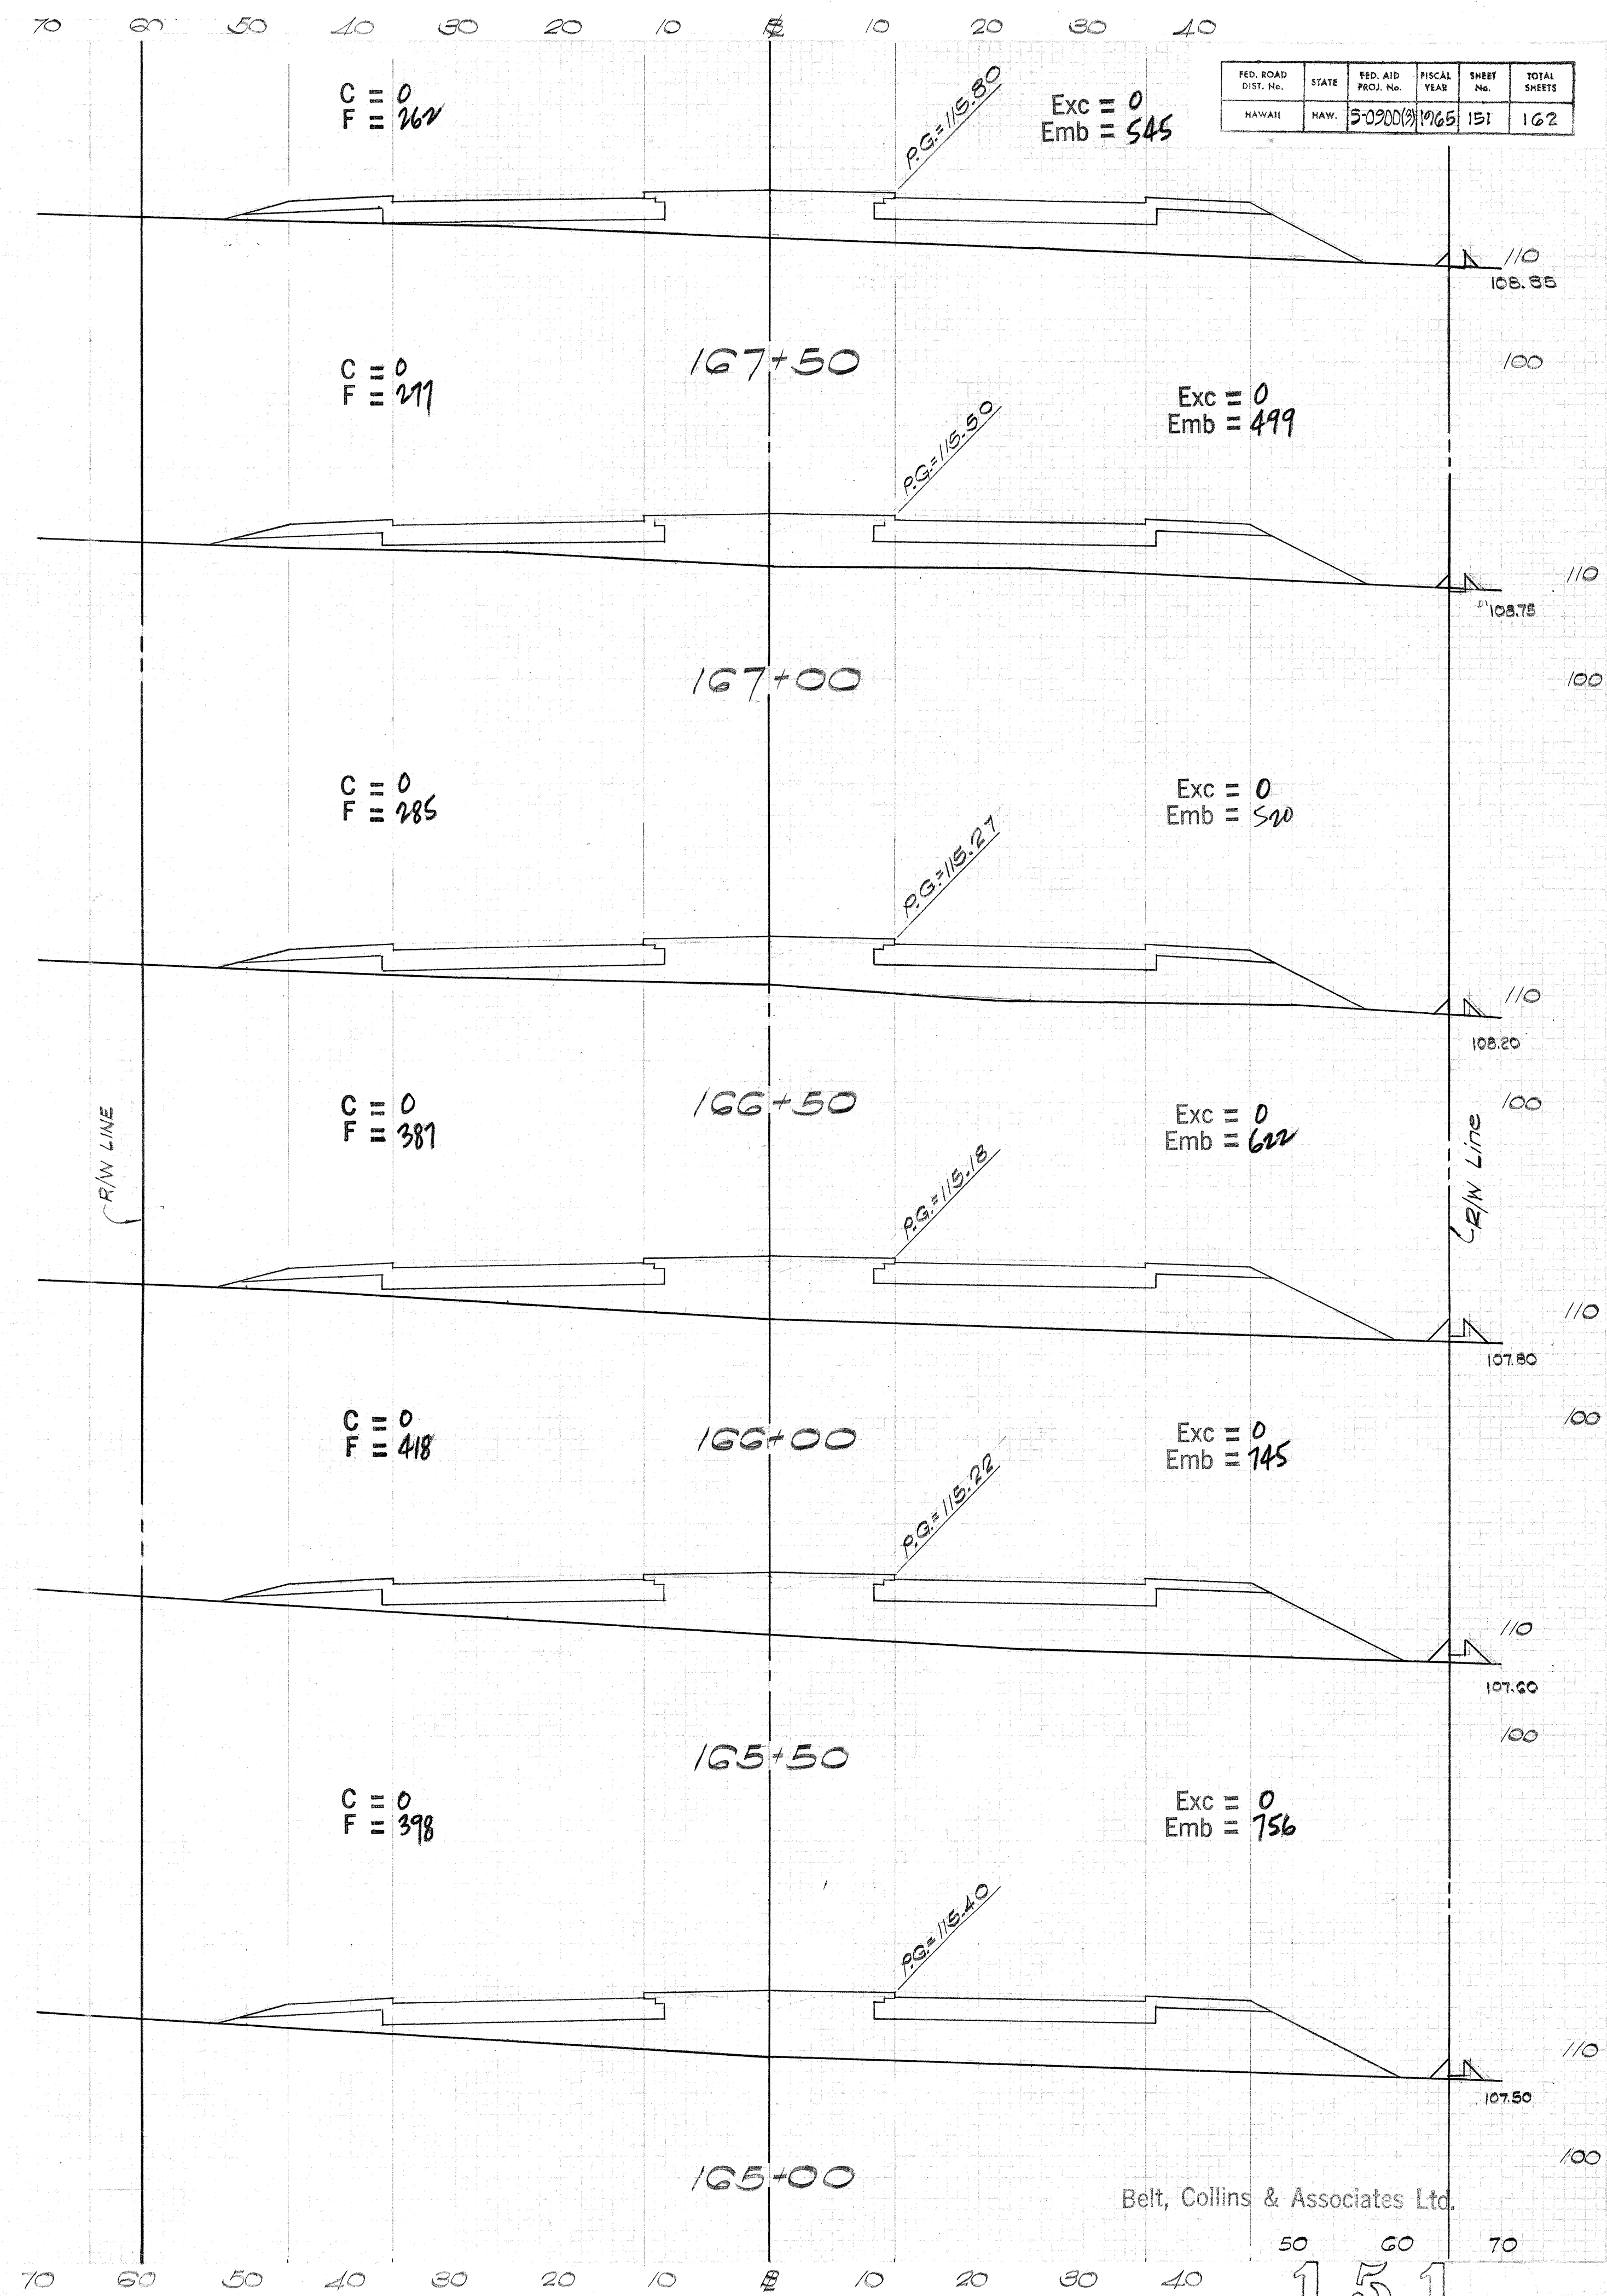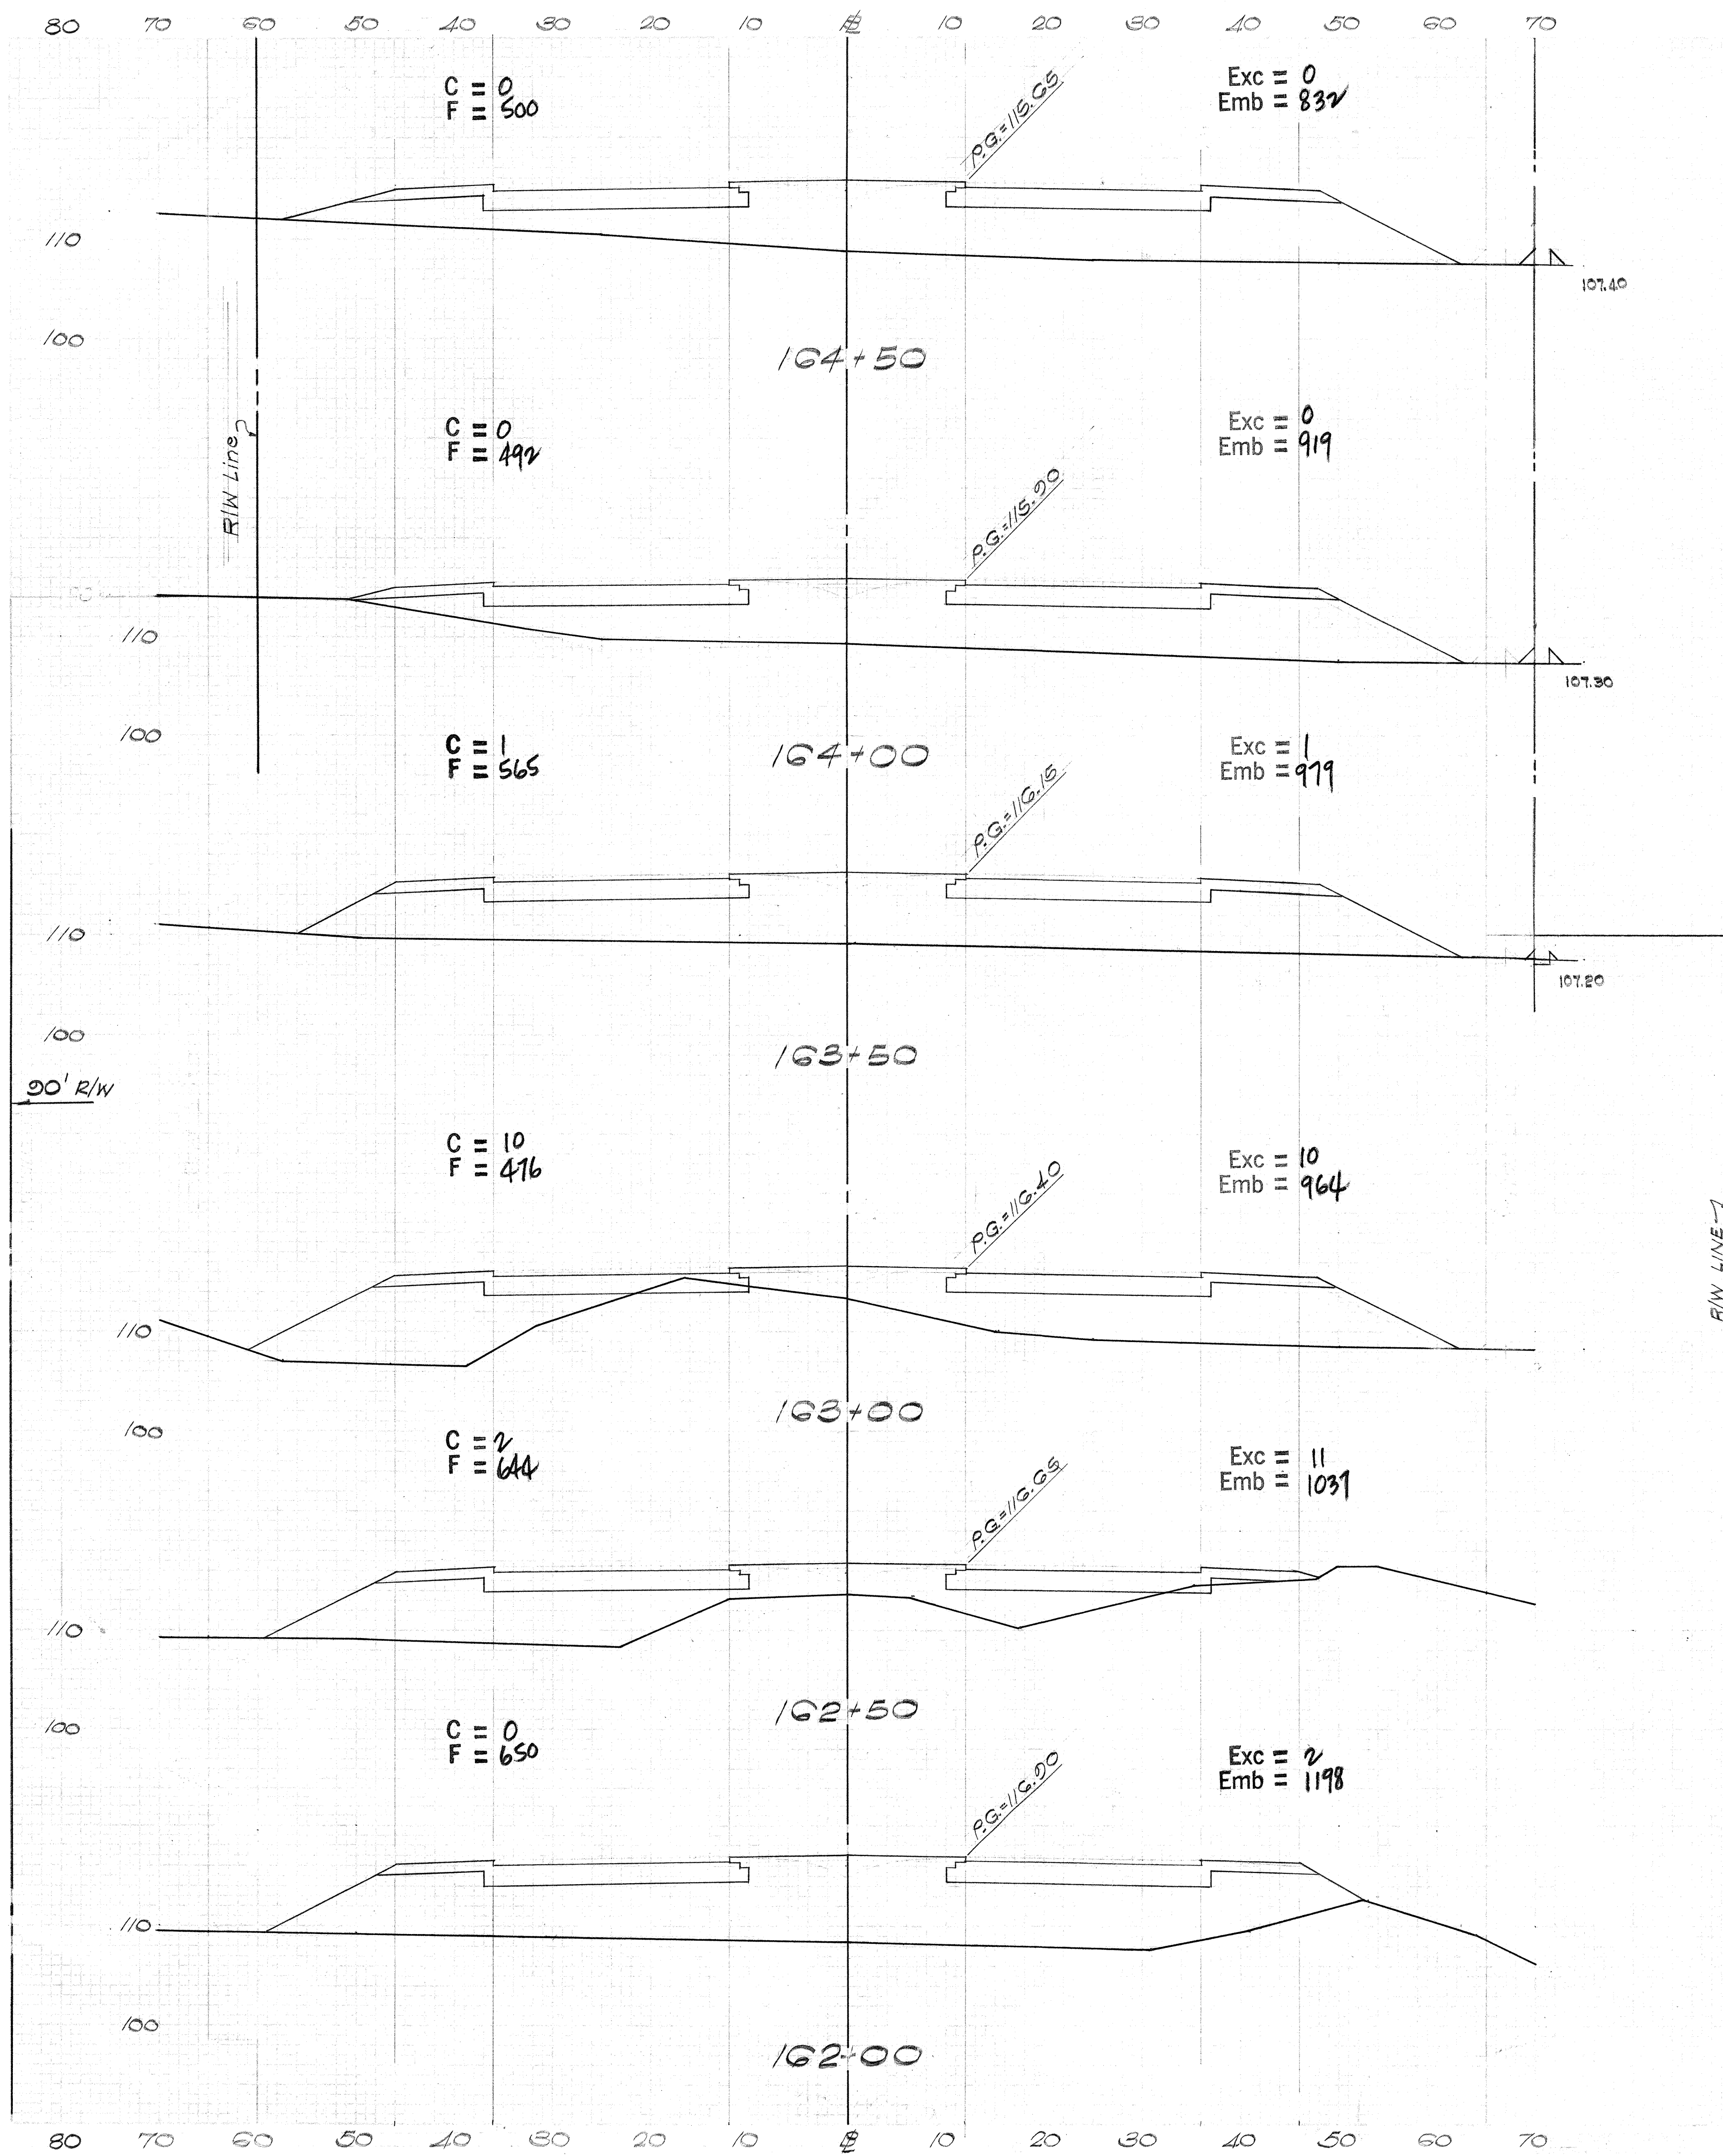



FED. ROAD DIST. NO.	STATE	FED. AID PROJ. NO.	FISCAL YEAR	SHEET NO.	TOTAL SHEETS
HAWAII	HAW.	5-0200(2)	1965	151	162

Belt, Collins & Associates Ltd.

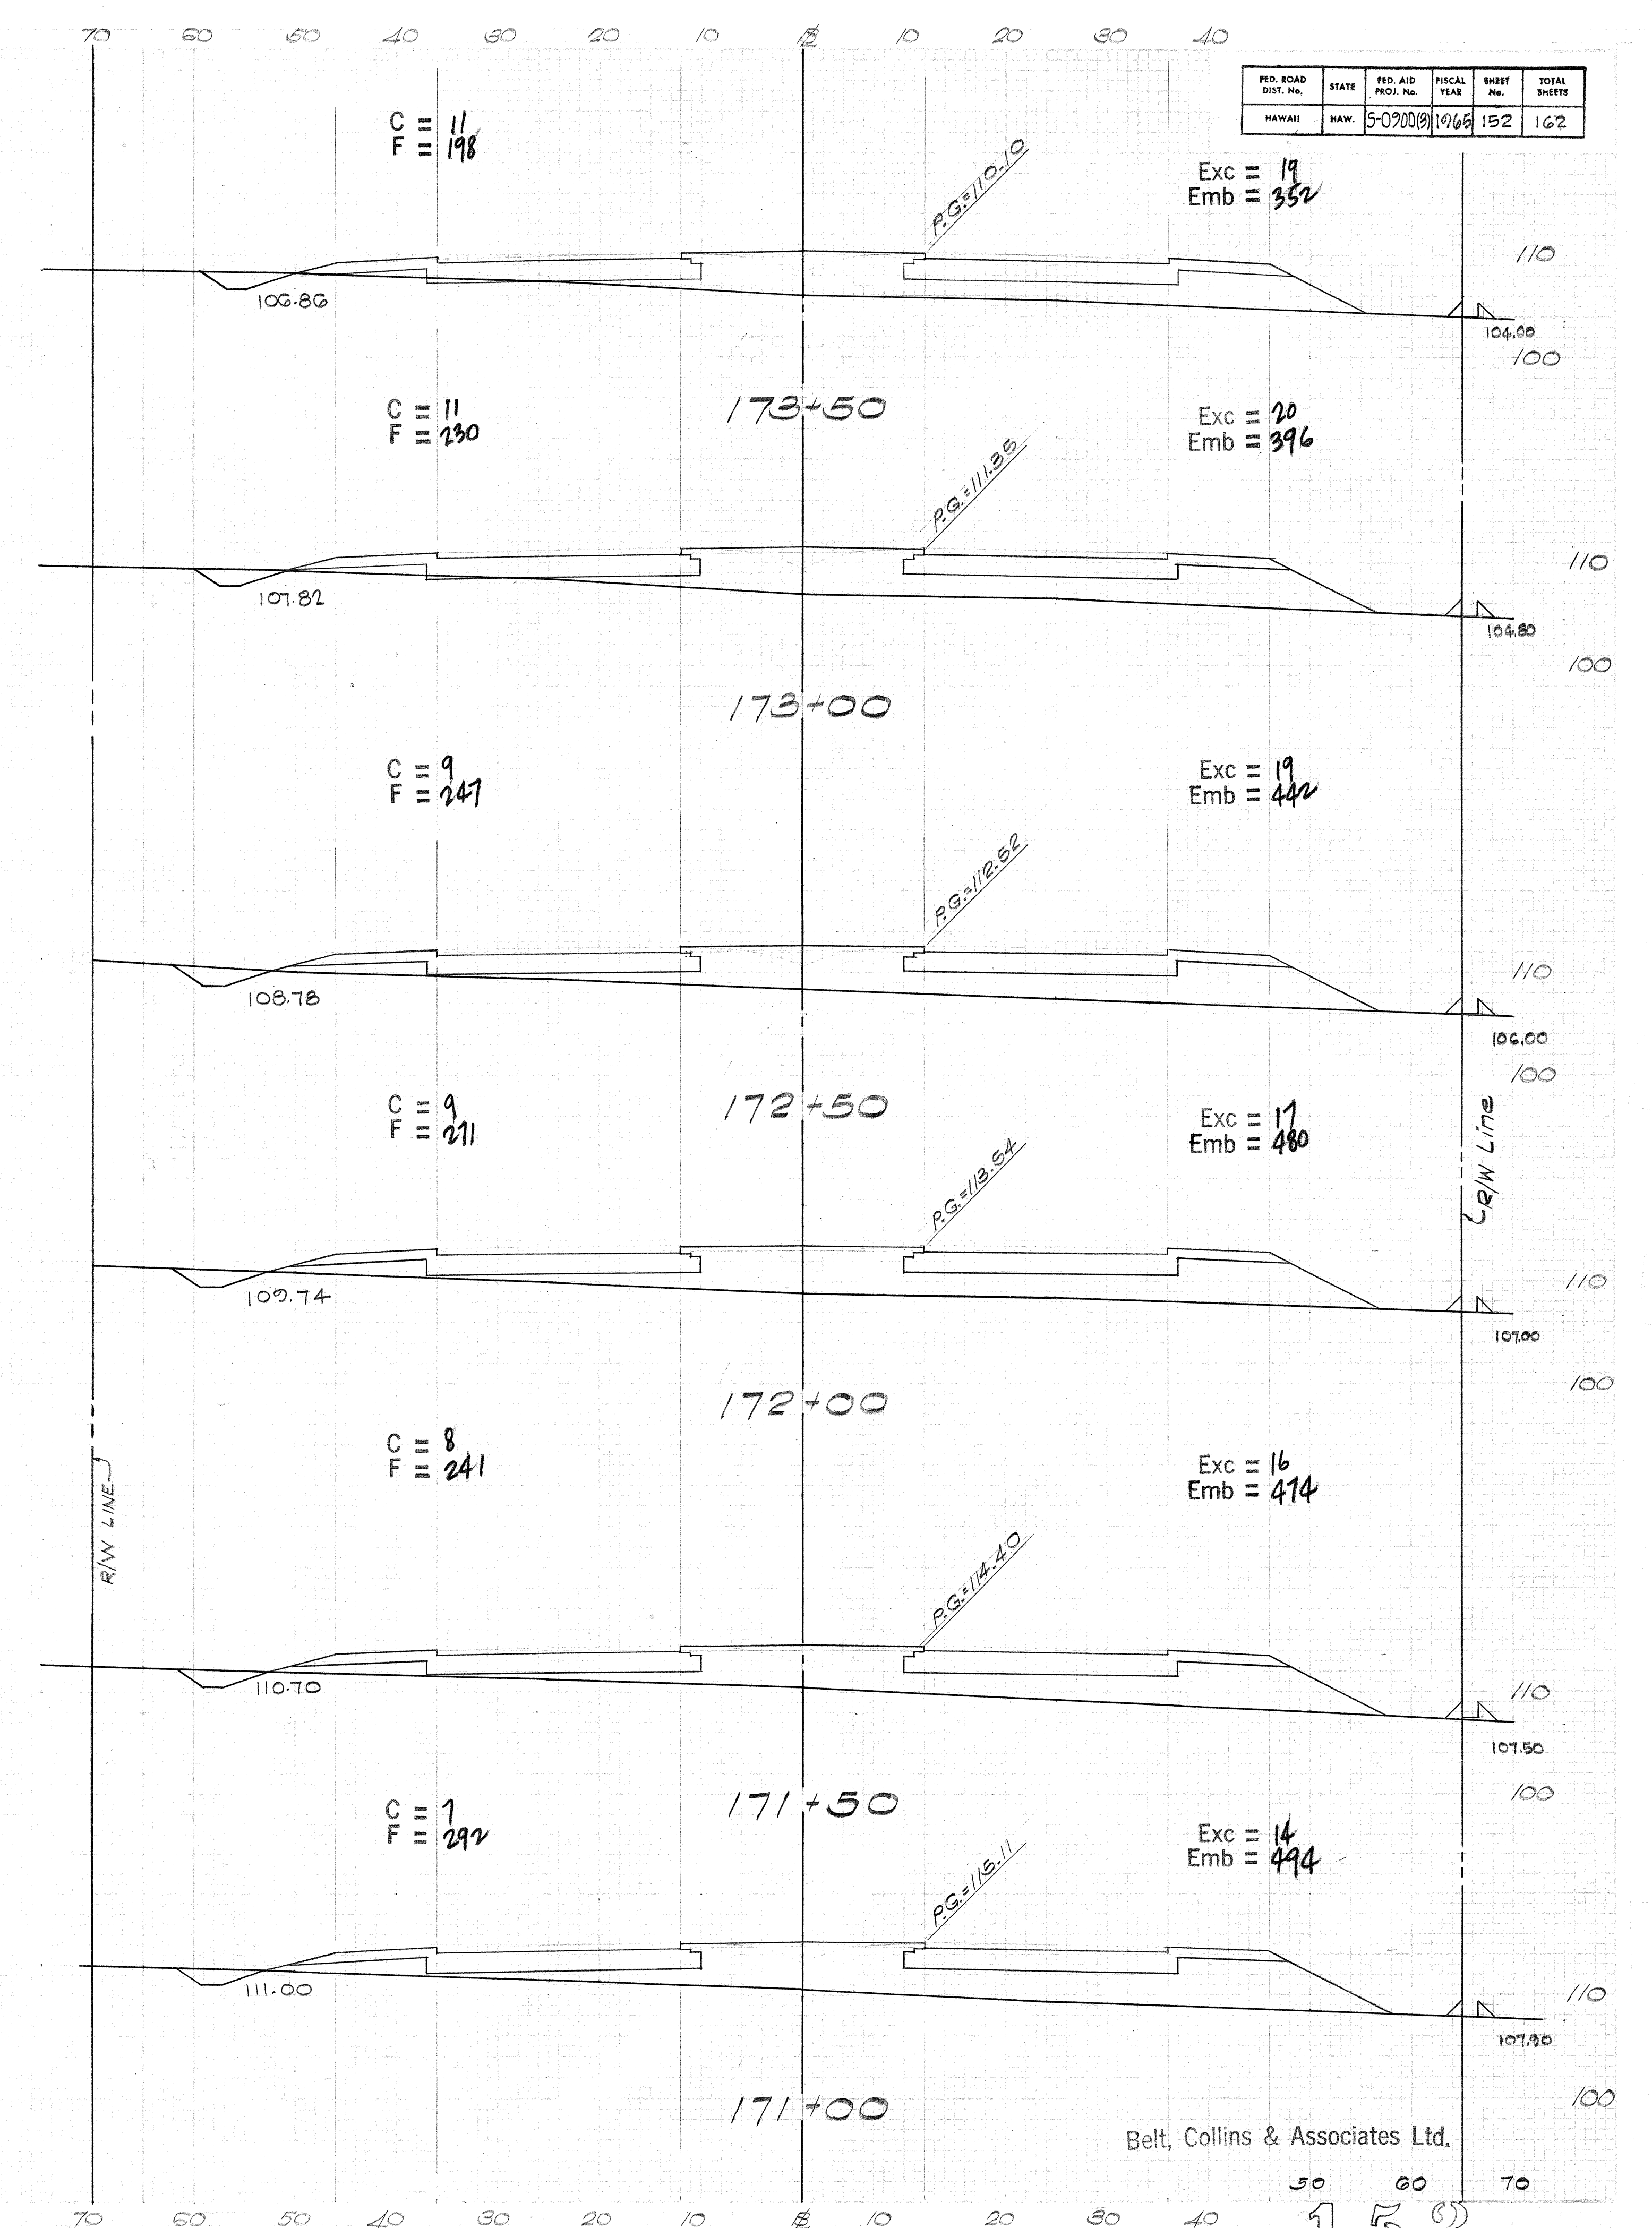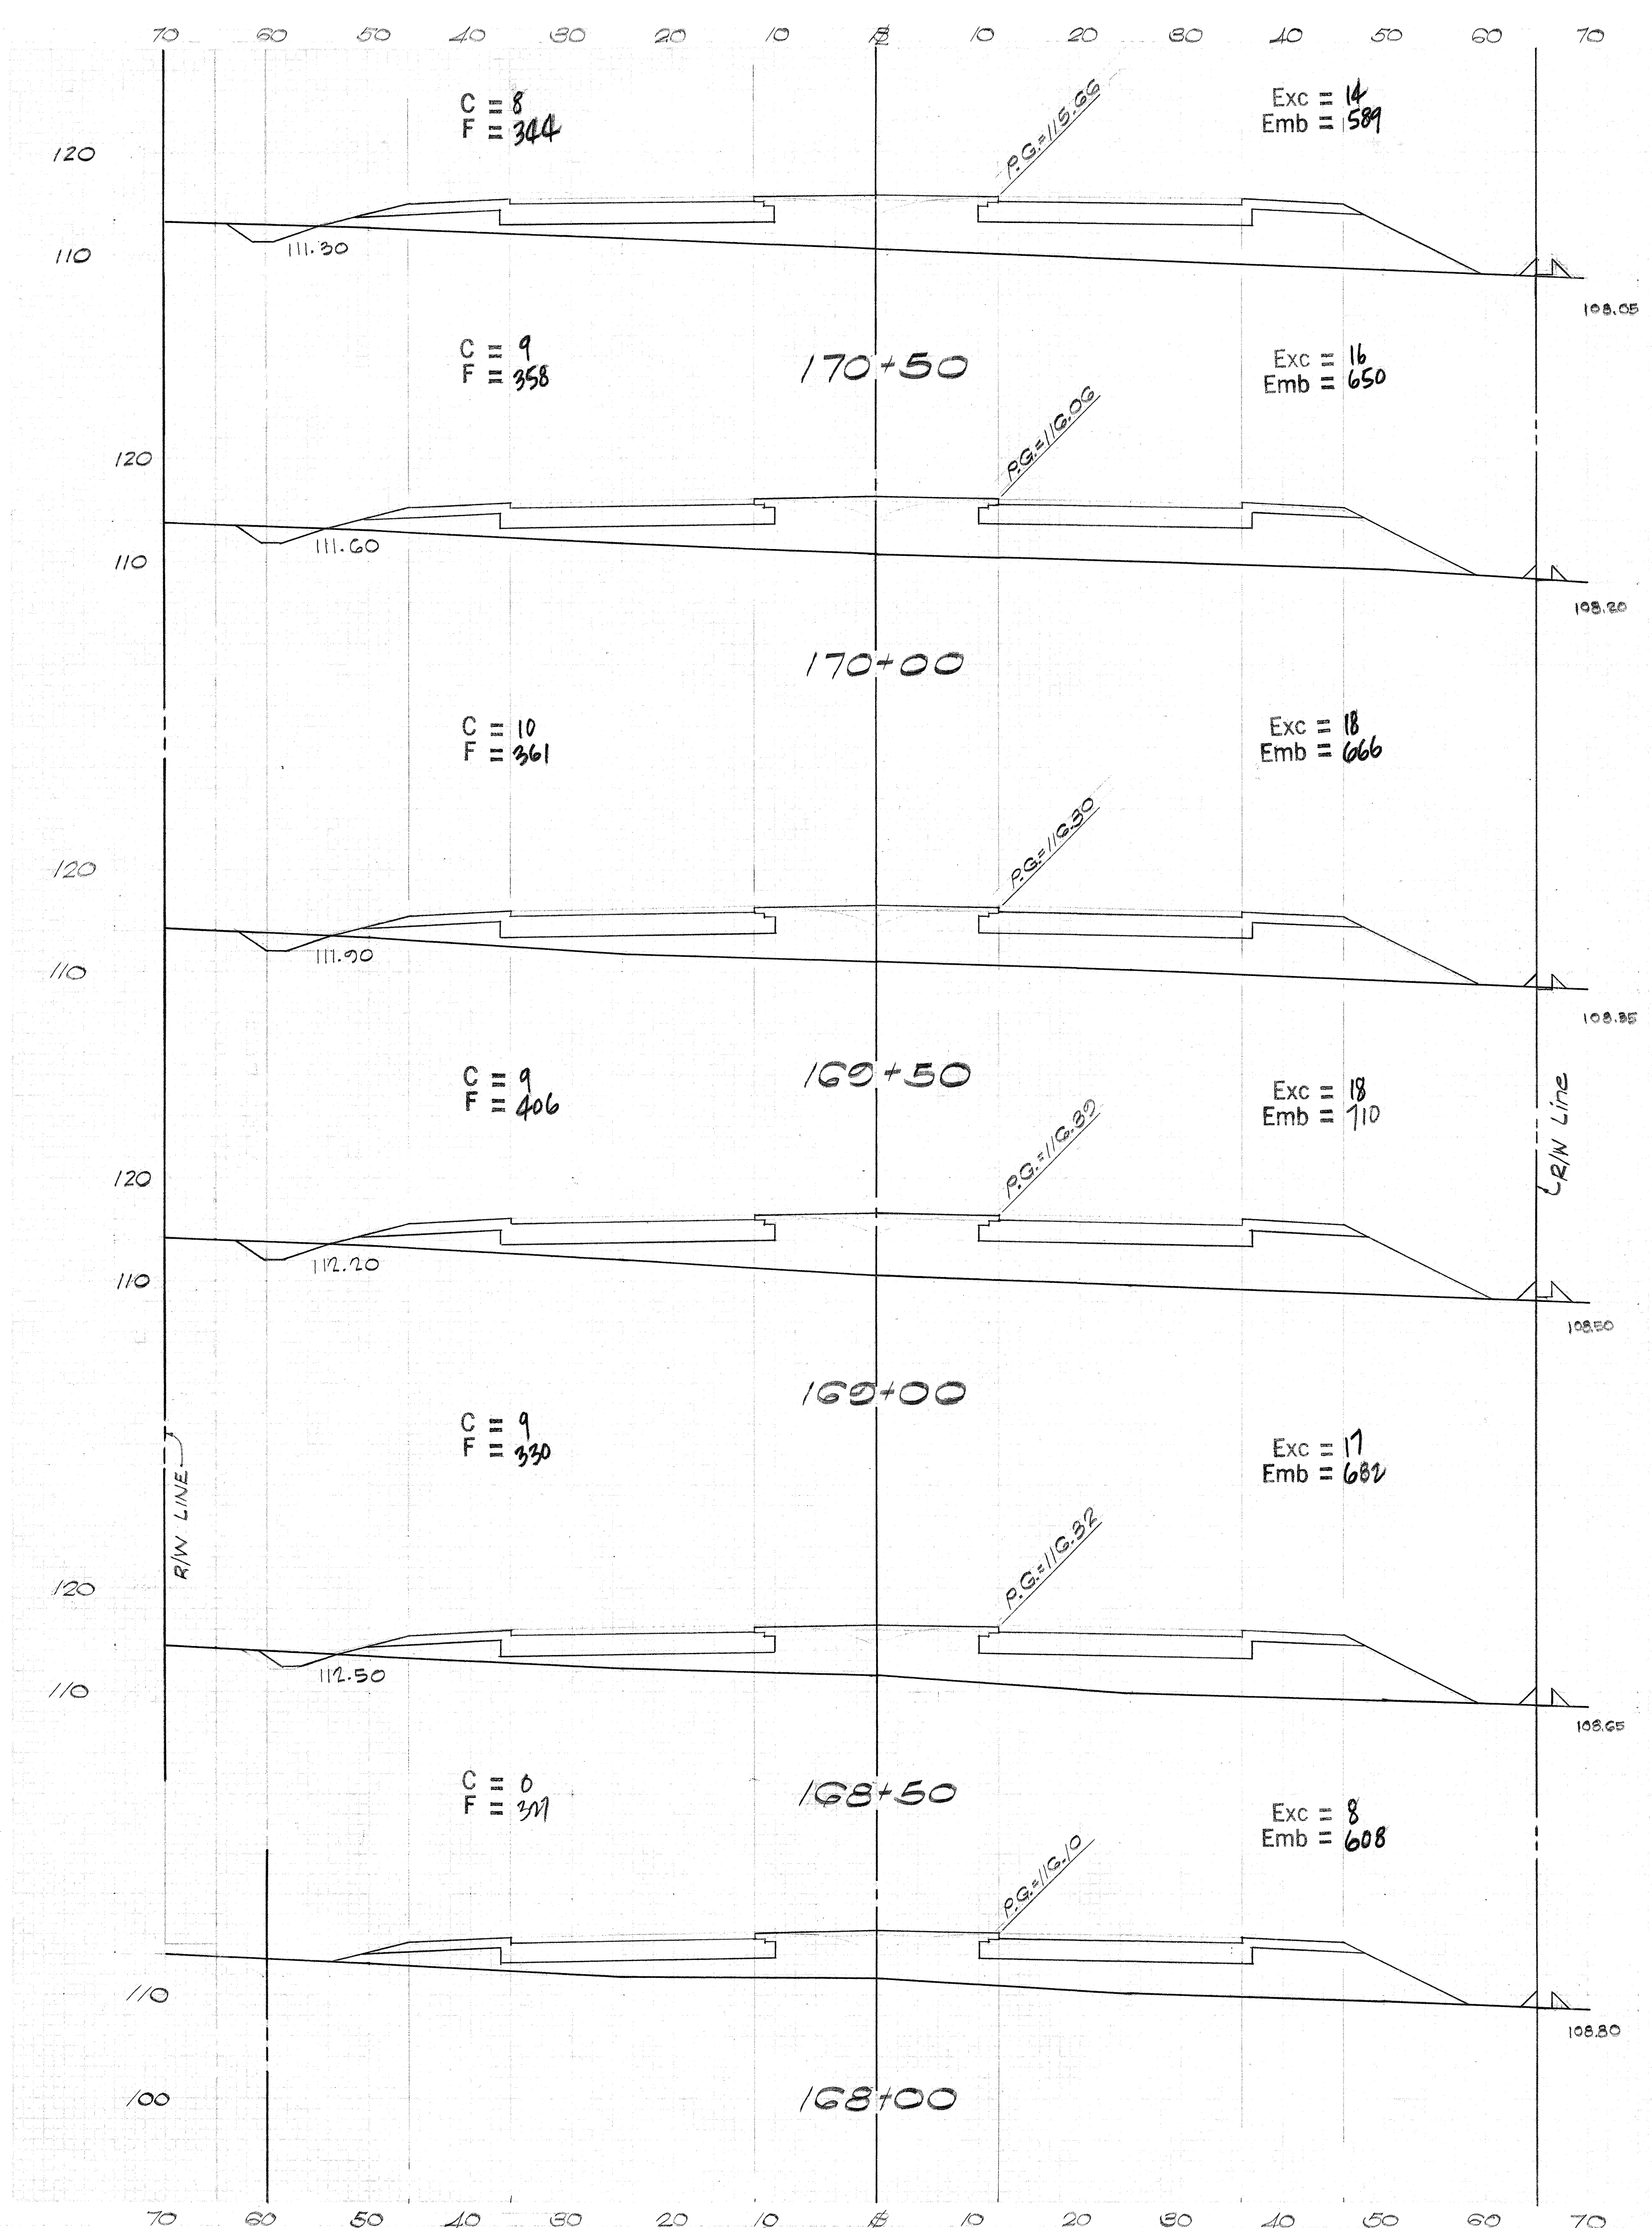


FED. ROAD DIST. No.	STATE	FED. AID PROJ. No.	FISCAL YEAR	SHEET No.	TOTAL SHEETS
HAWAII	HAW.	5-0700(2)	1965	152	162

Belt, Collins & Associates Ltd.

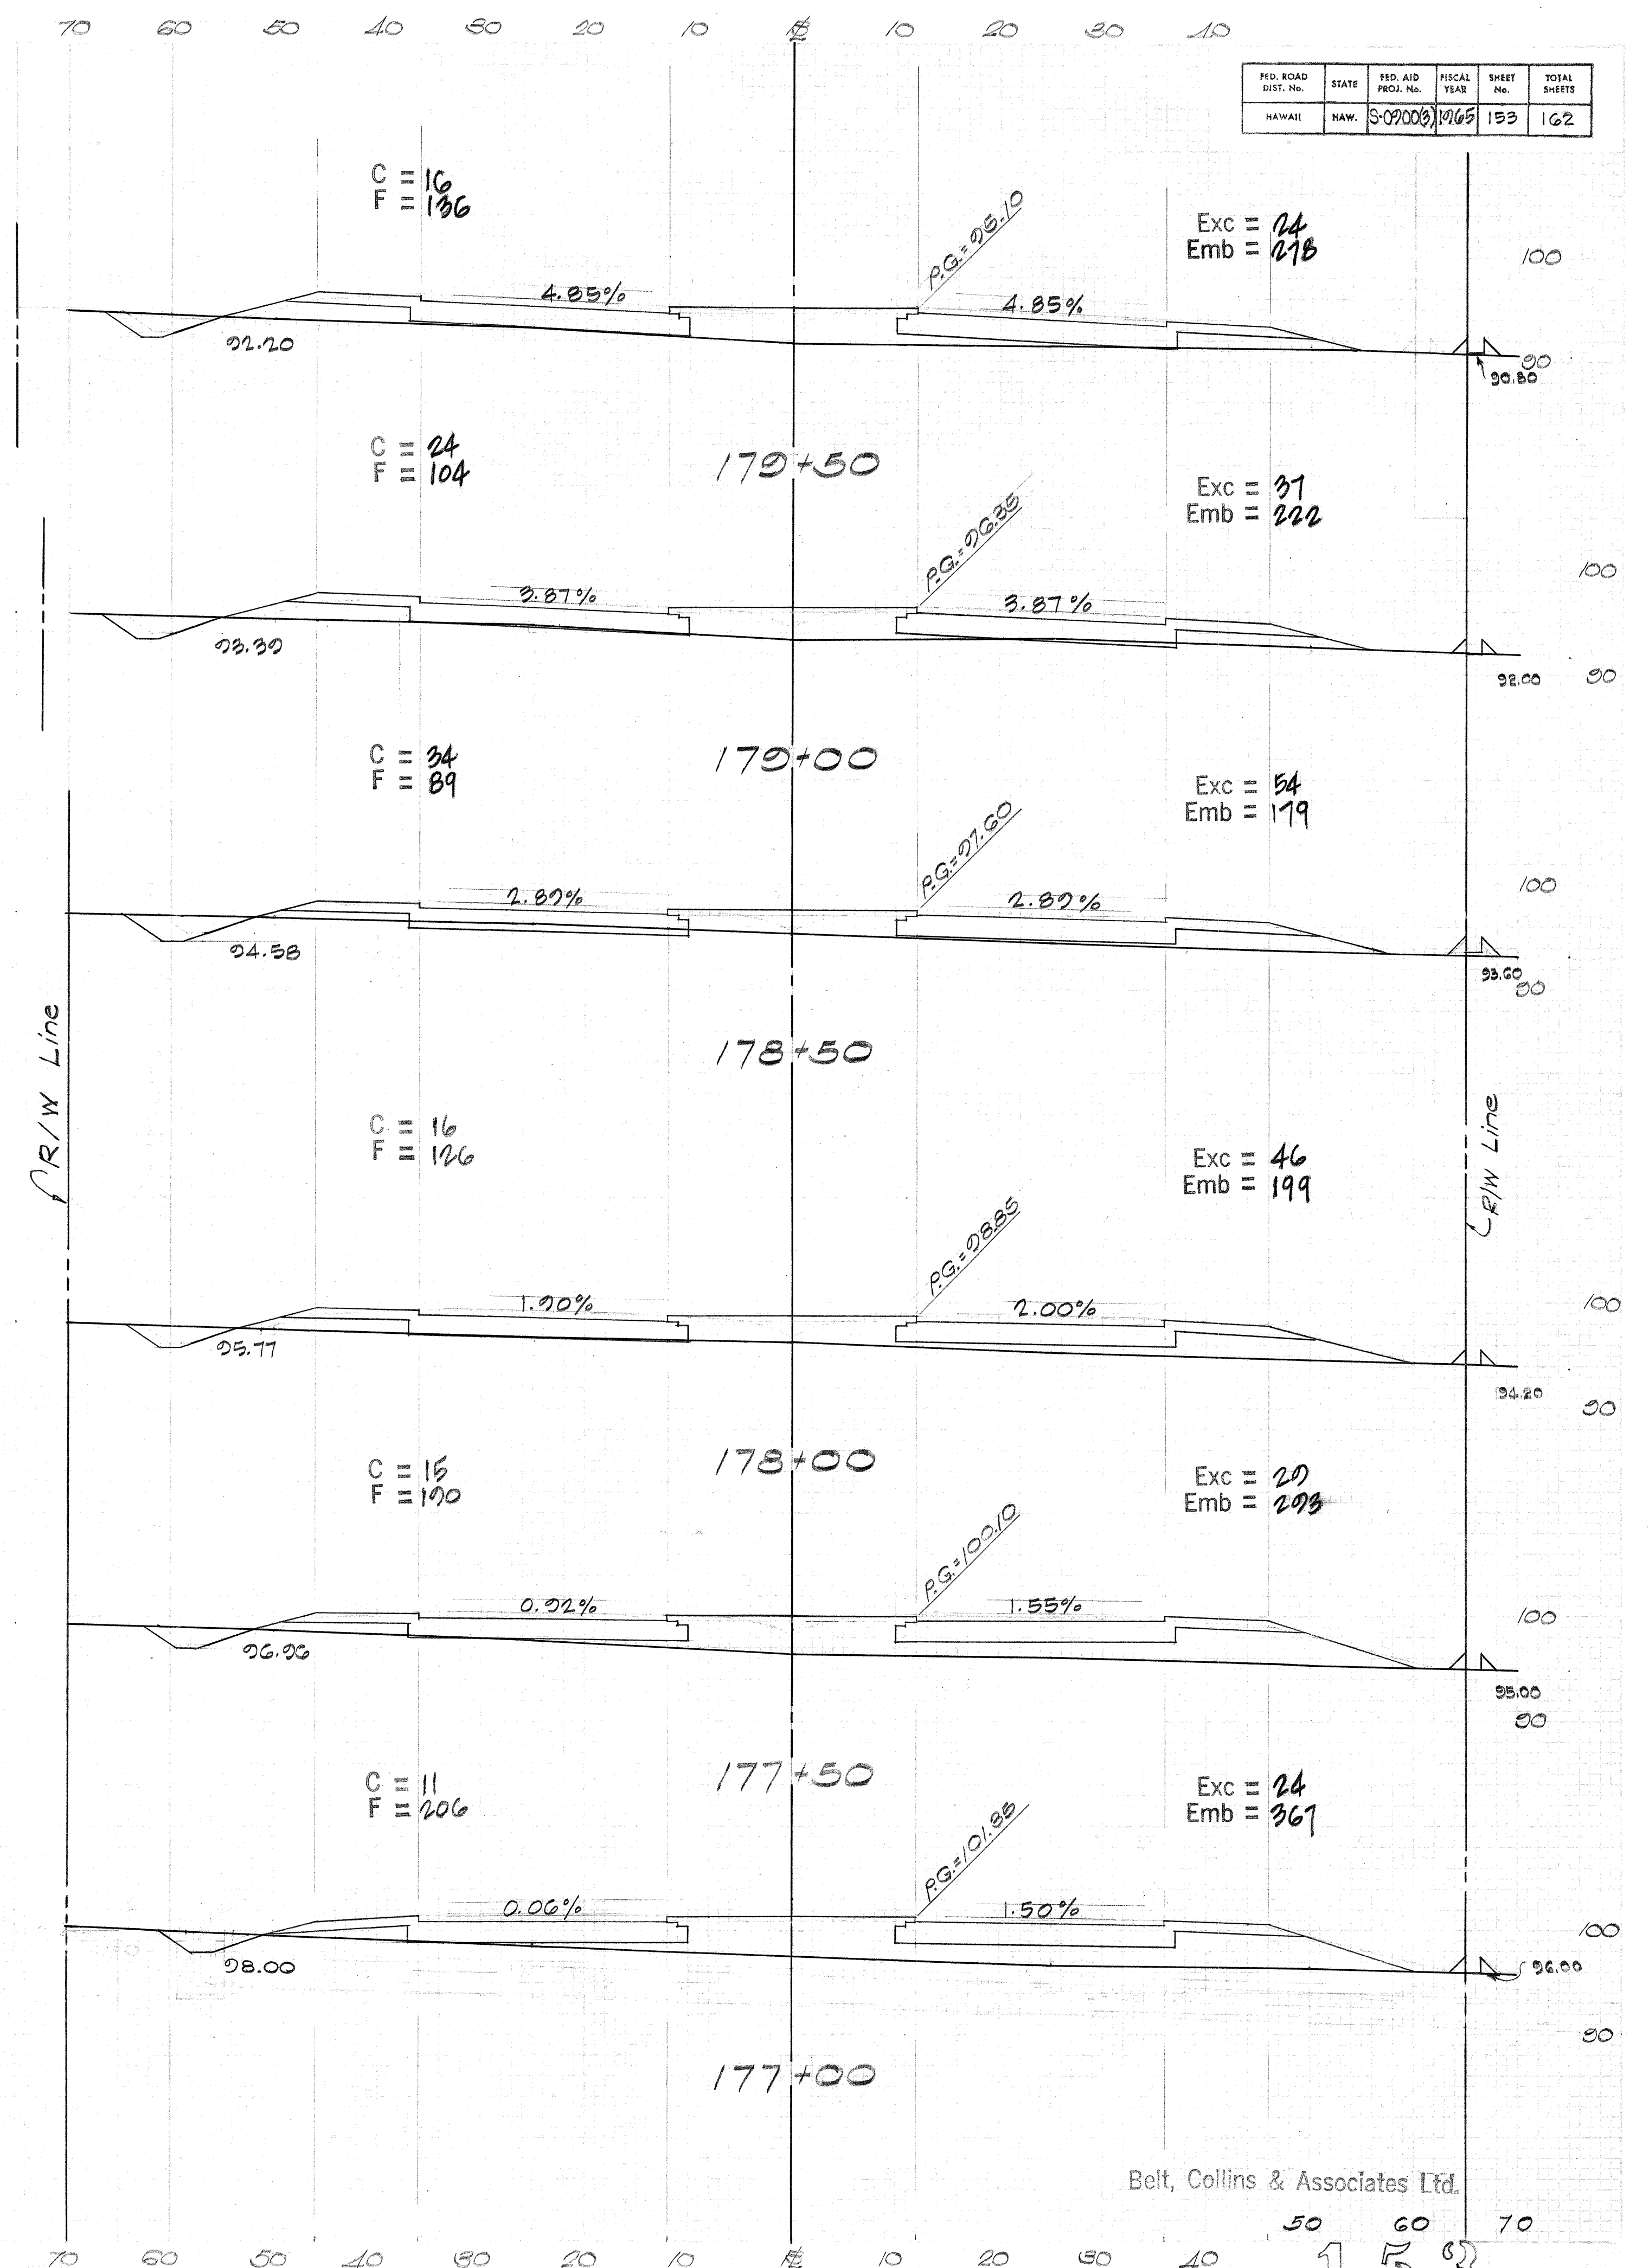
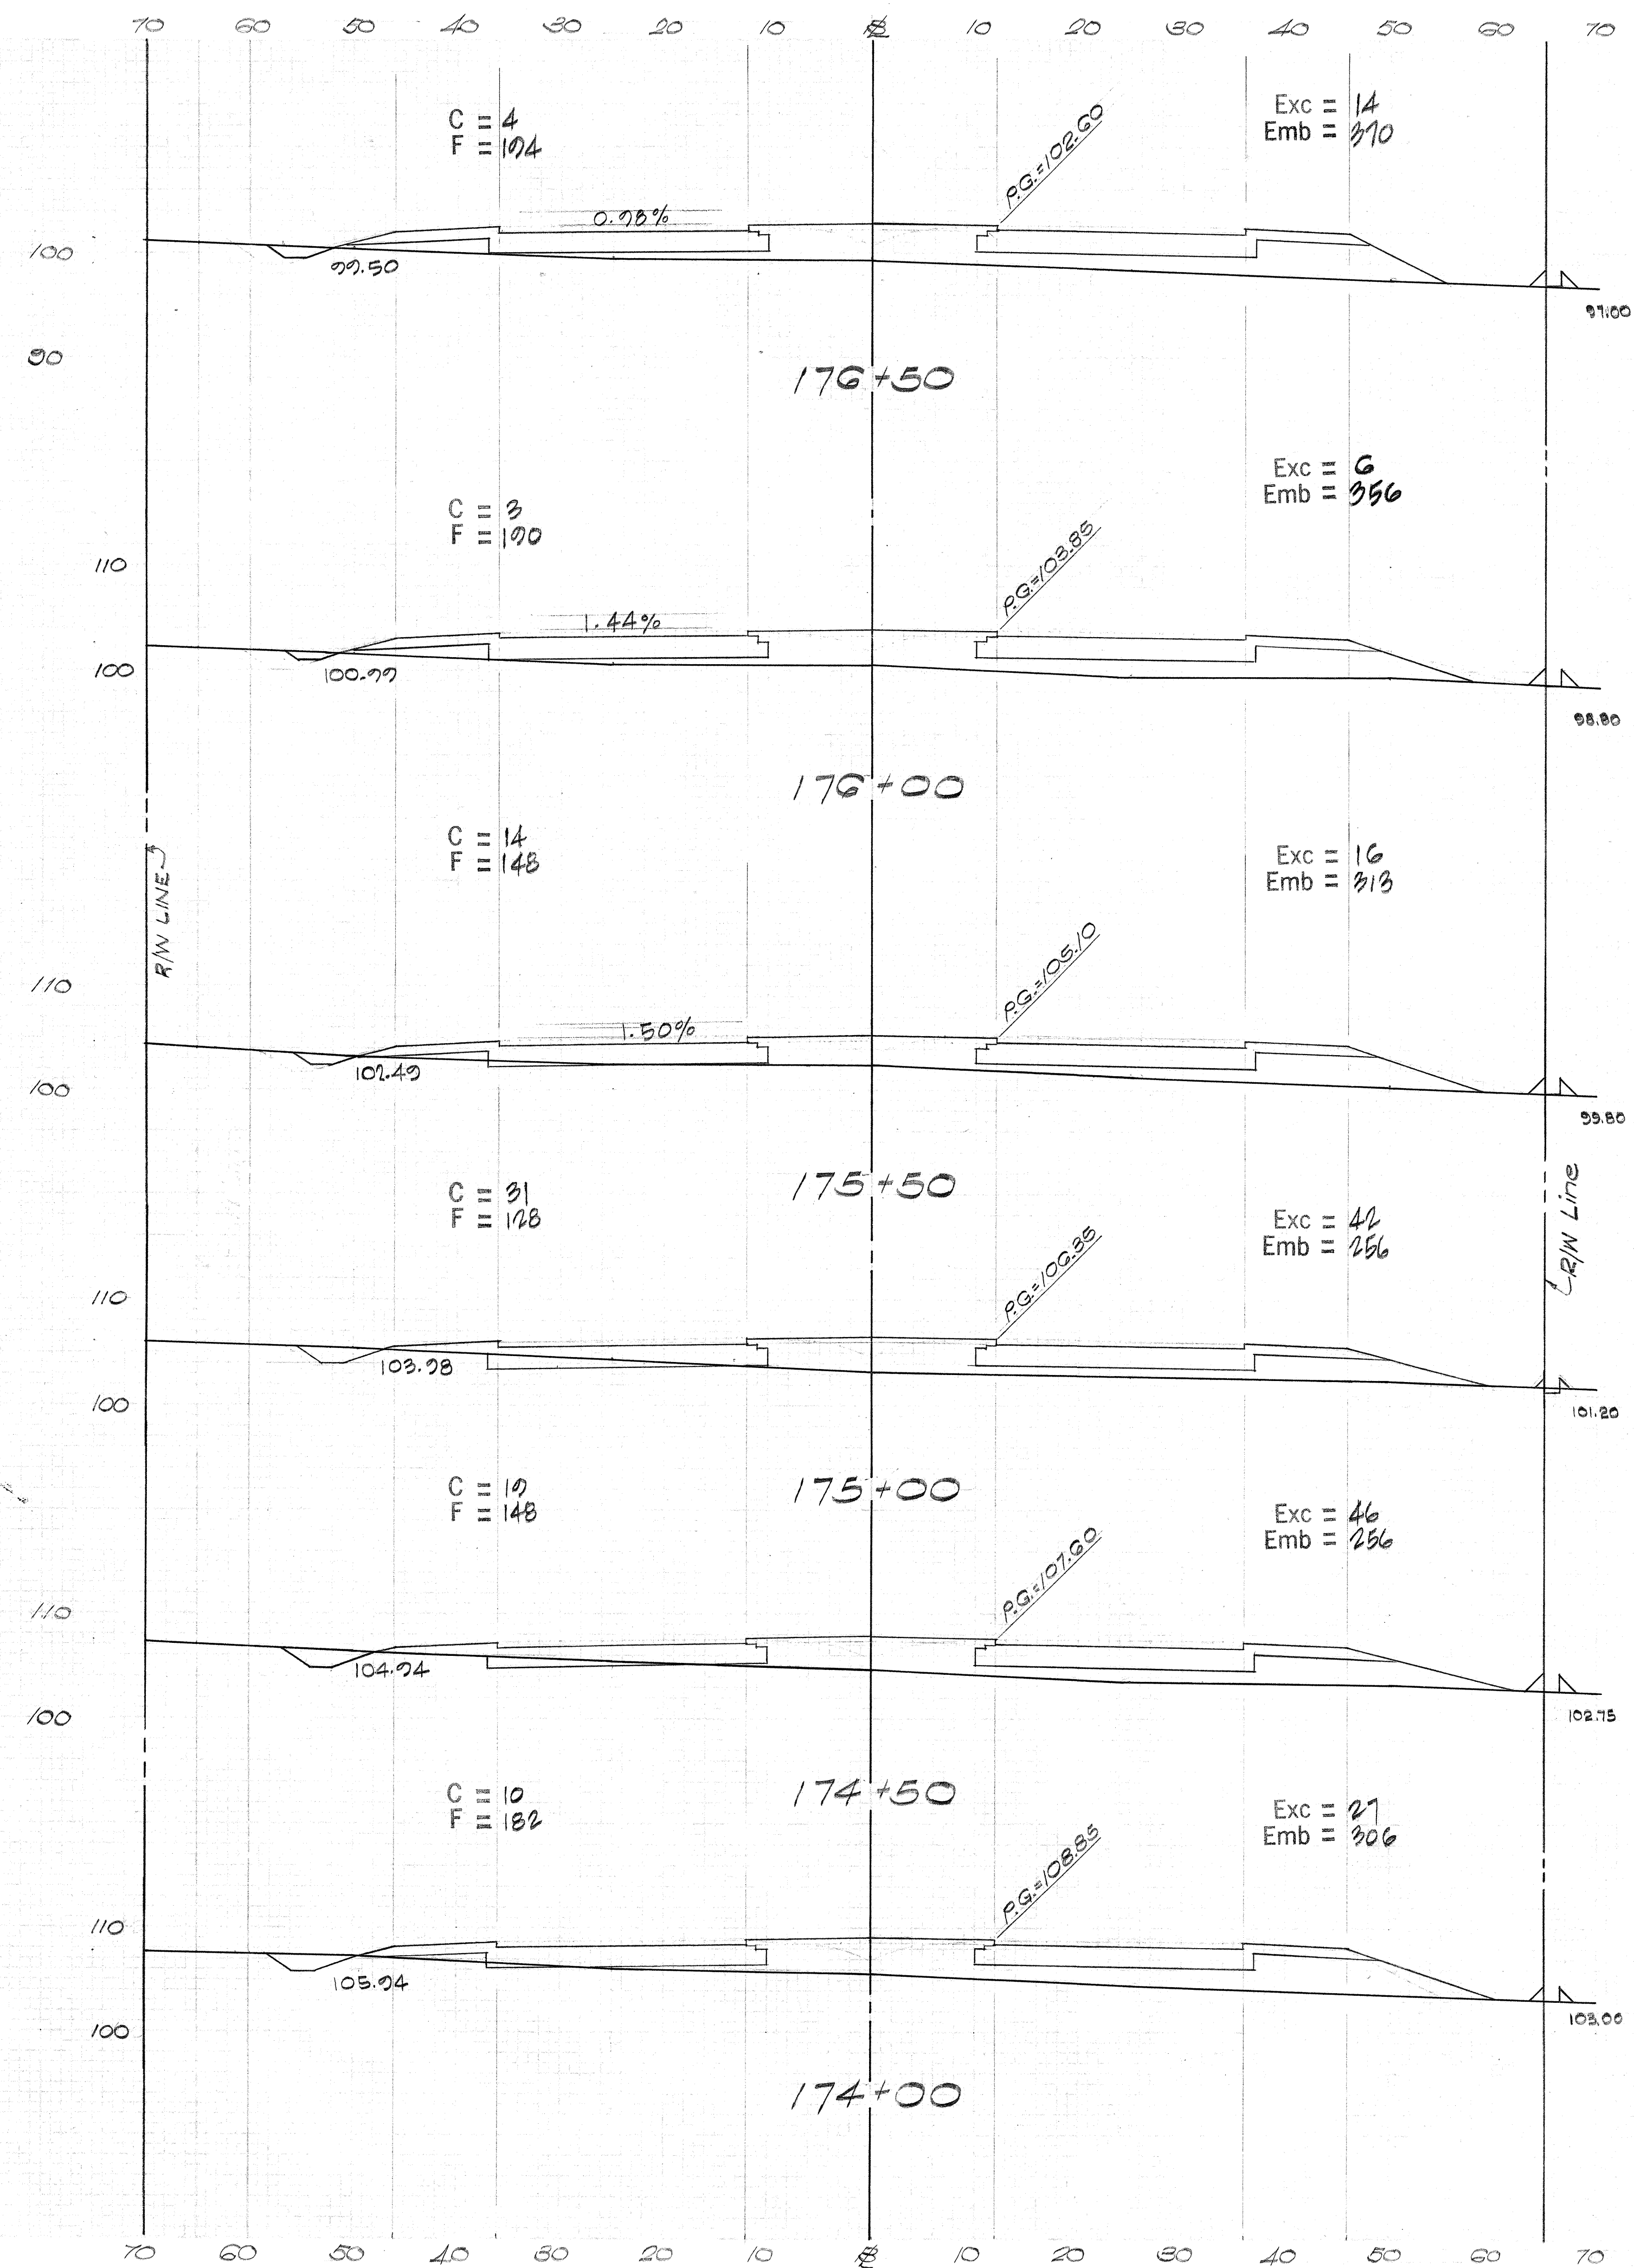


FED. ROAD DIST. No.	STATE	FED. AID PROJ. No.	FISCAL YEAR	SHEET No.	TOTAL SHEETS
HAWAII	HAW.	S-09000	1965	153	162

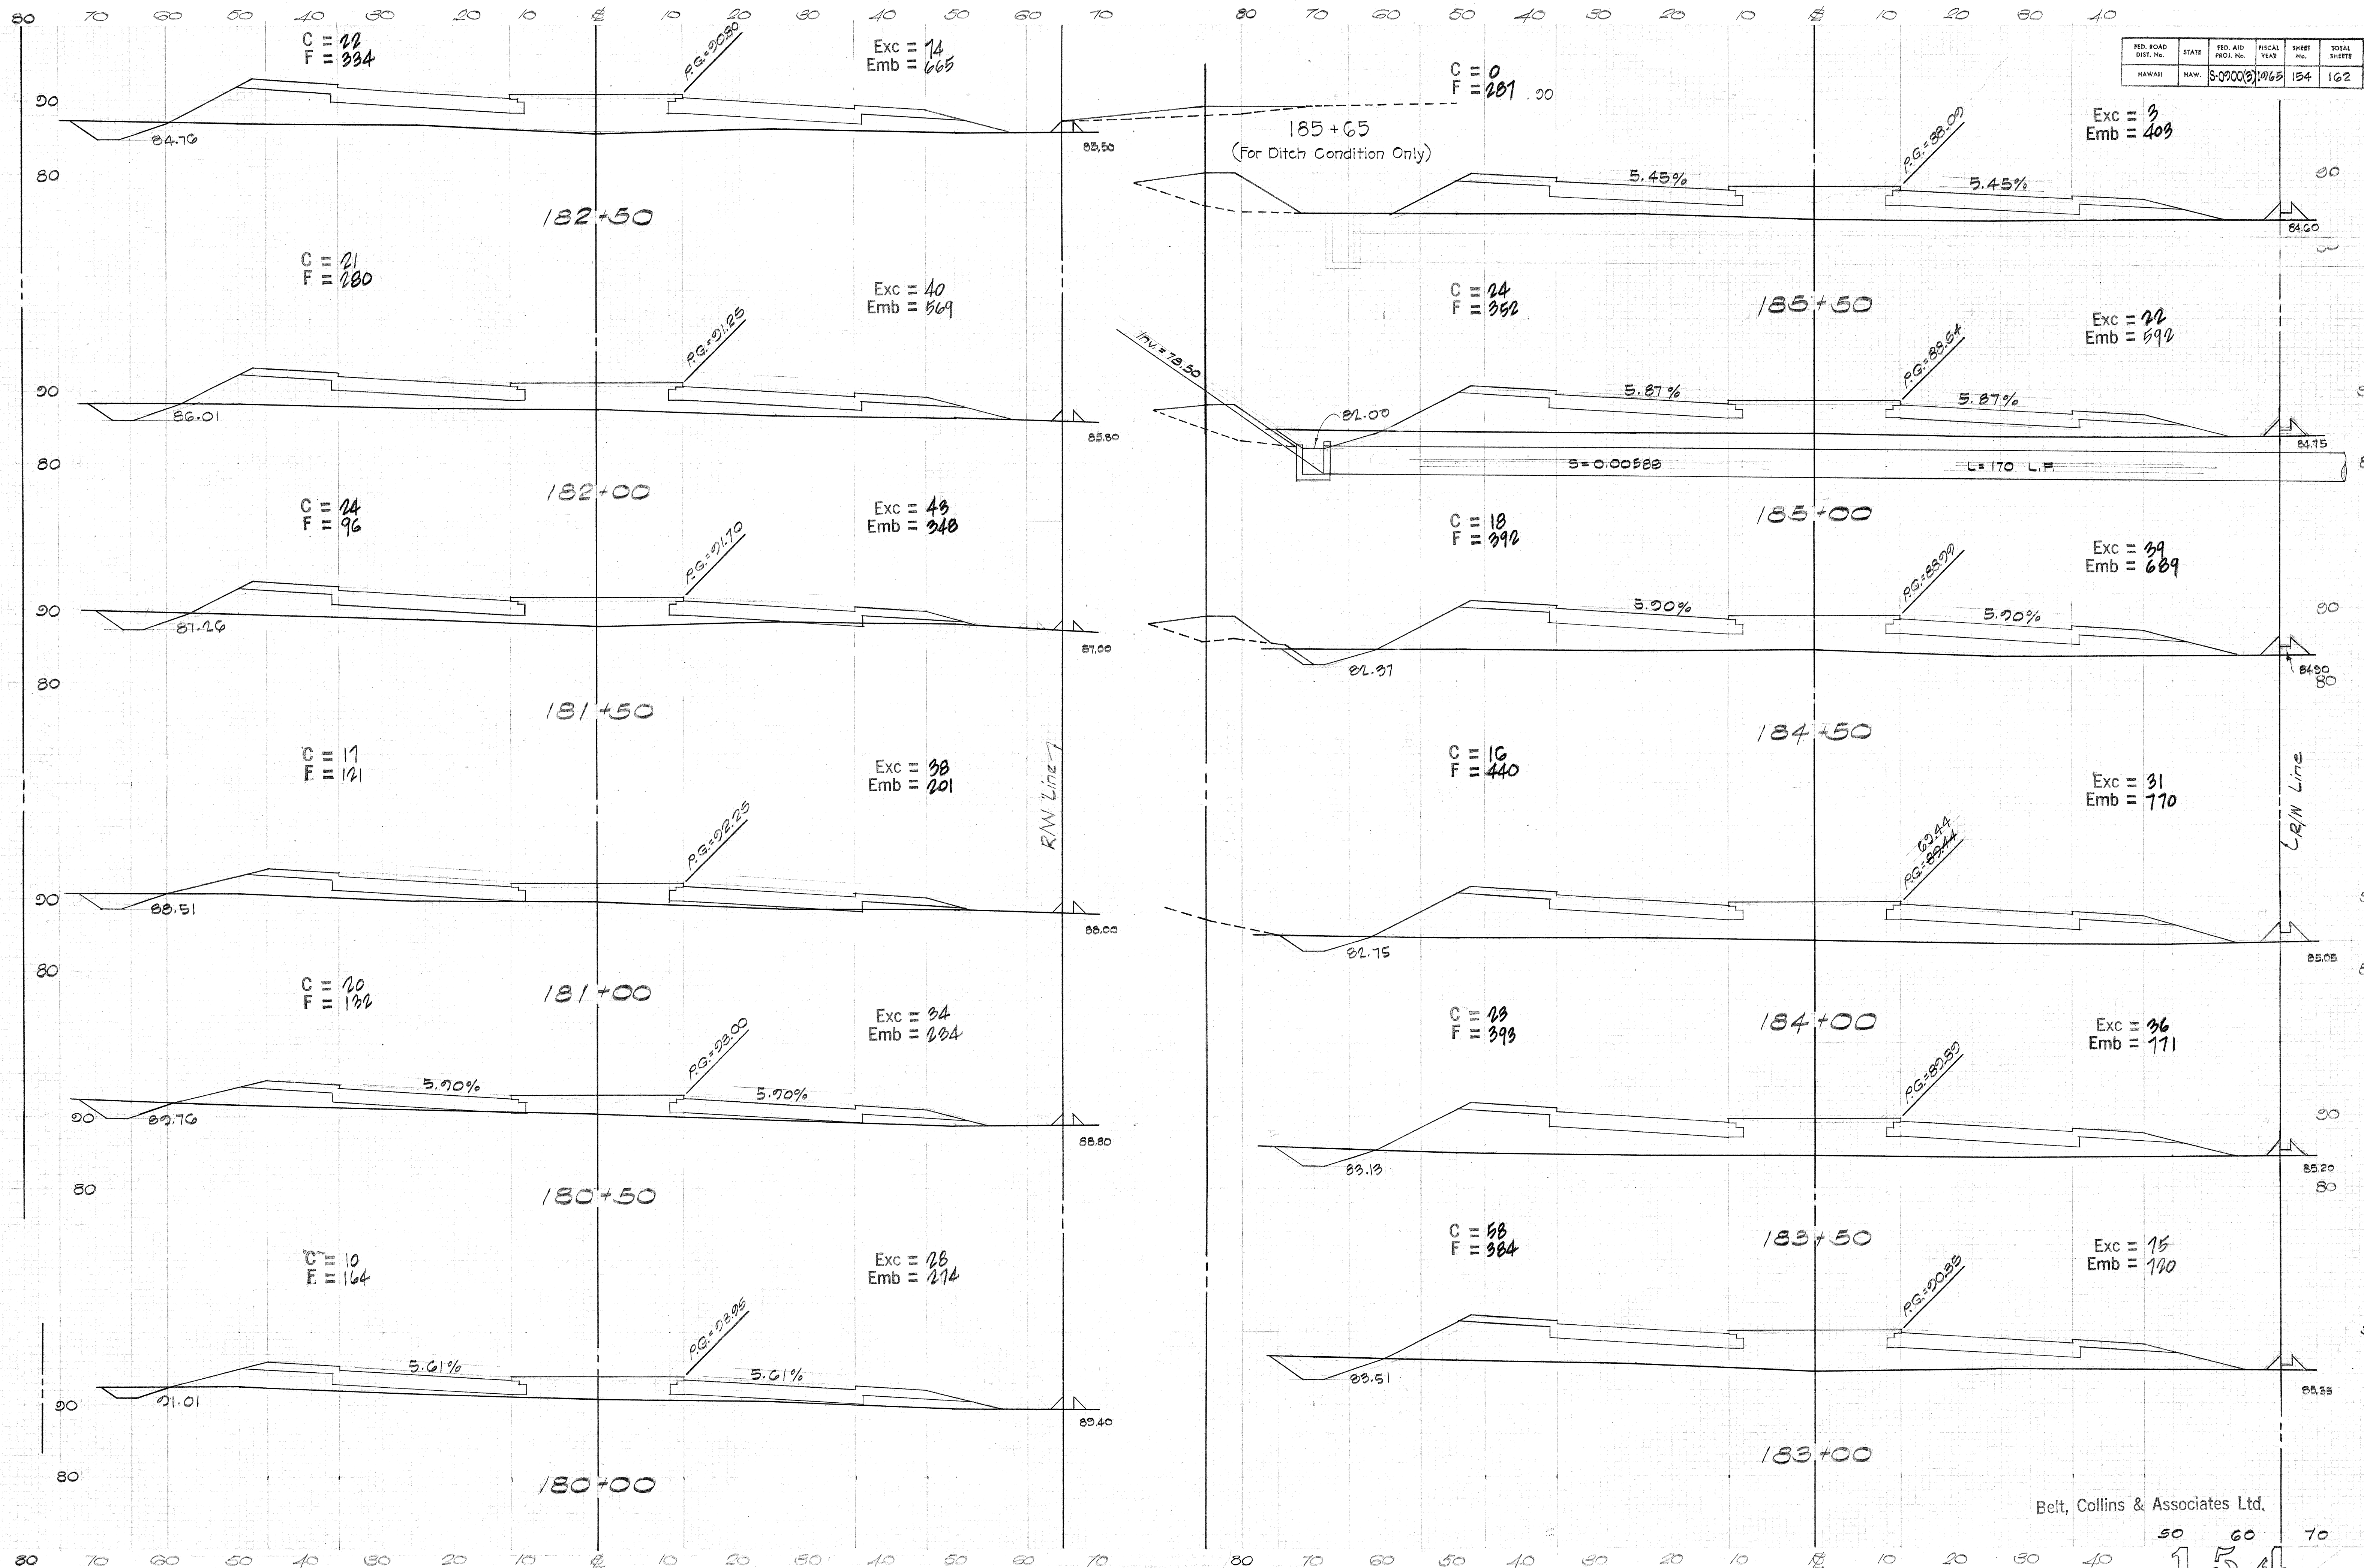

FED. ROAD DIST. No.	STATE	FED. AID PROJ. No.	FISCAL YEAR	SHEET No.	TOTAL SHEETS
HAWAII	HAW.	S-0900(2)	1968	154	162


Belt, Collins & Associates Ltd.

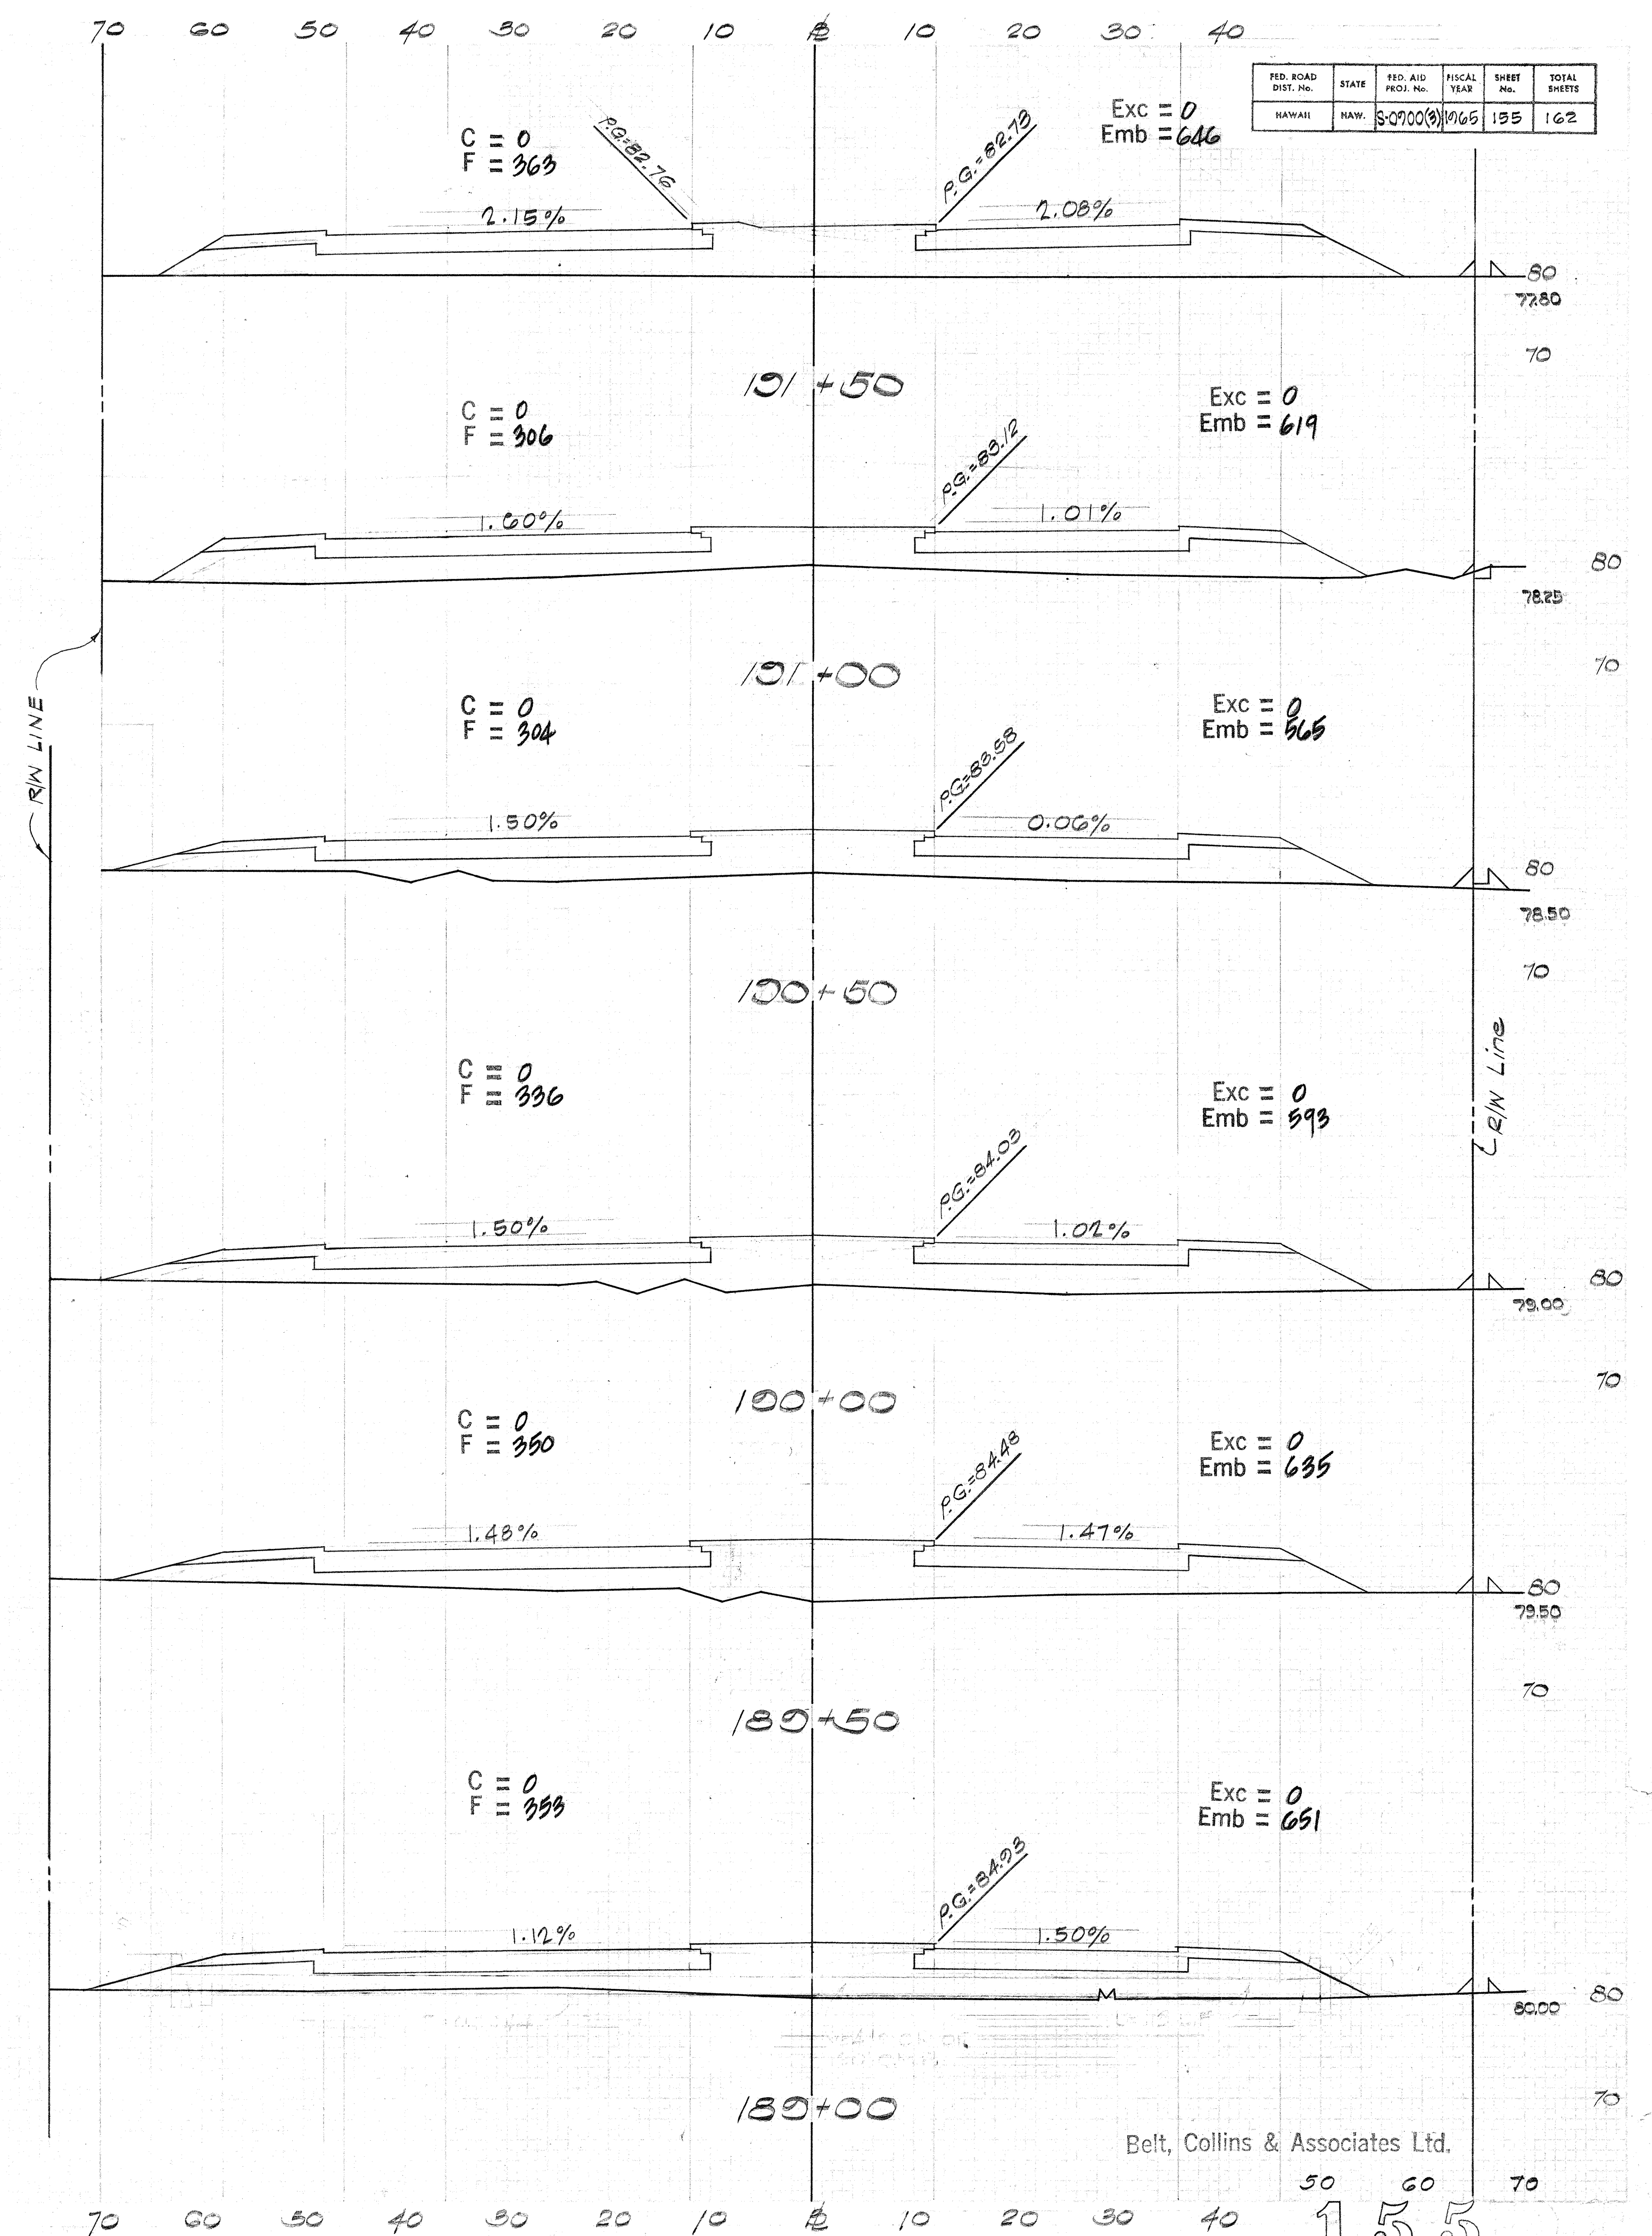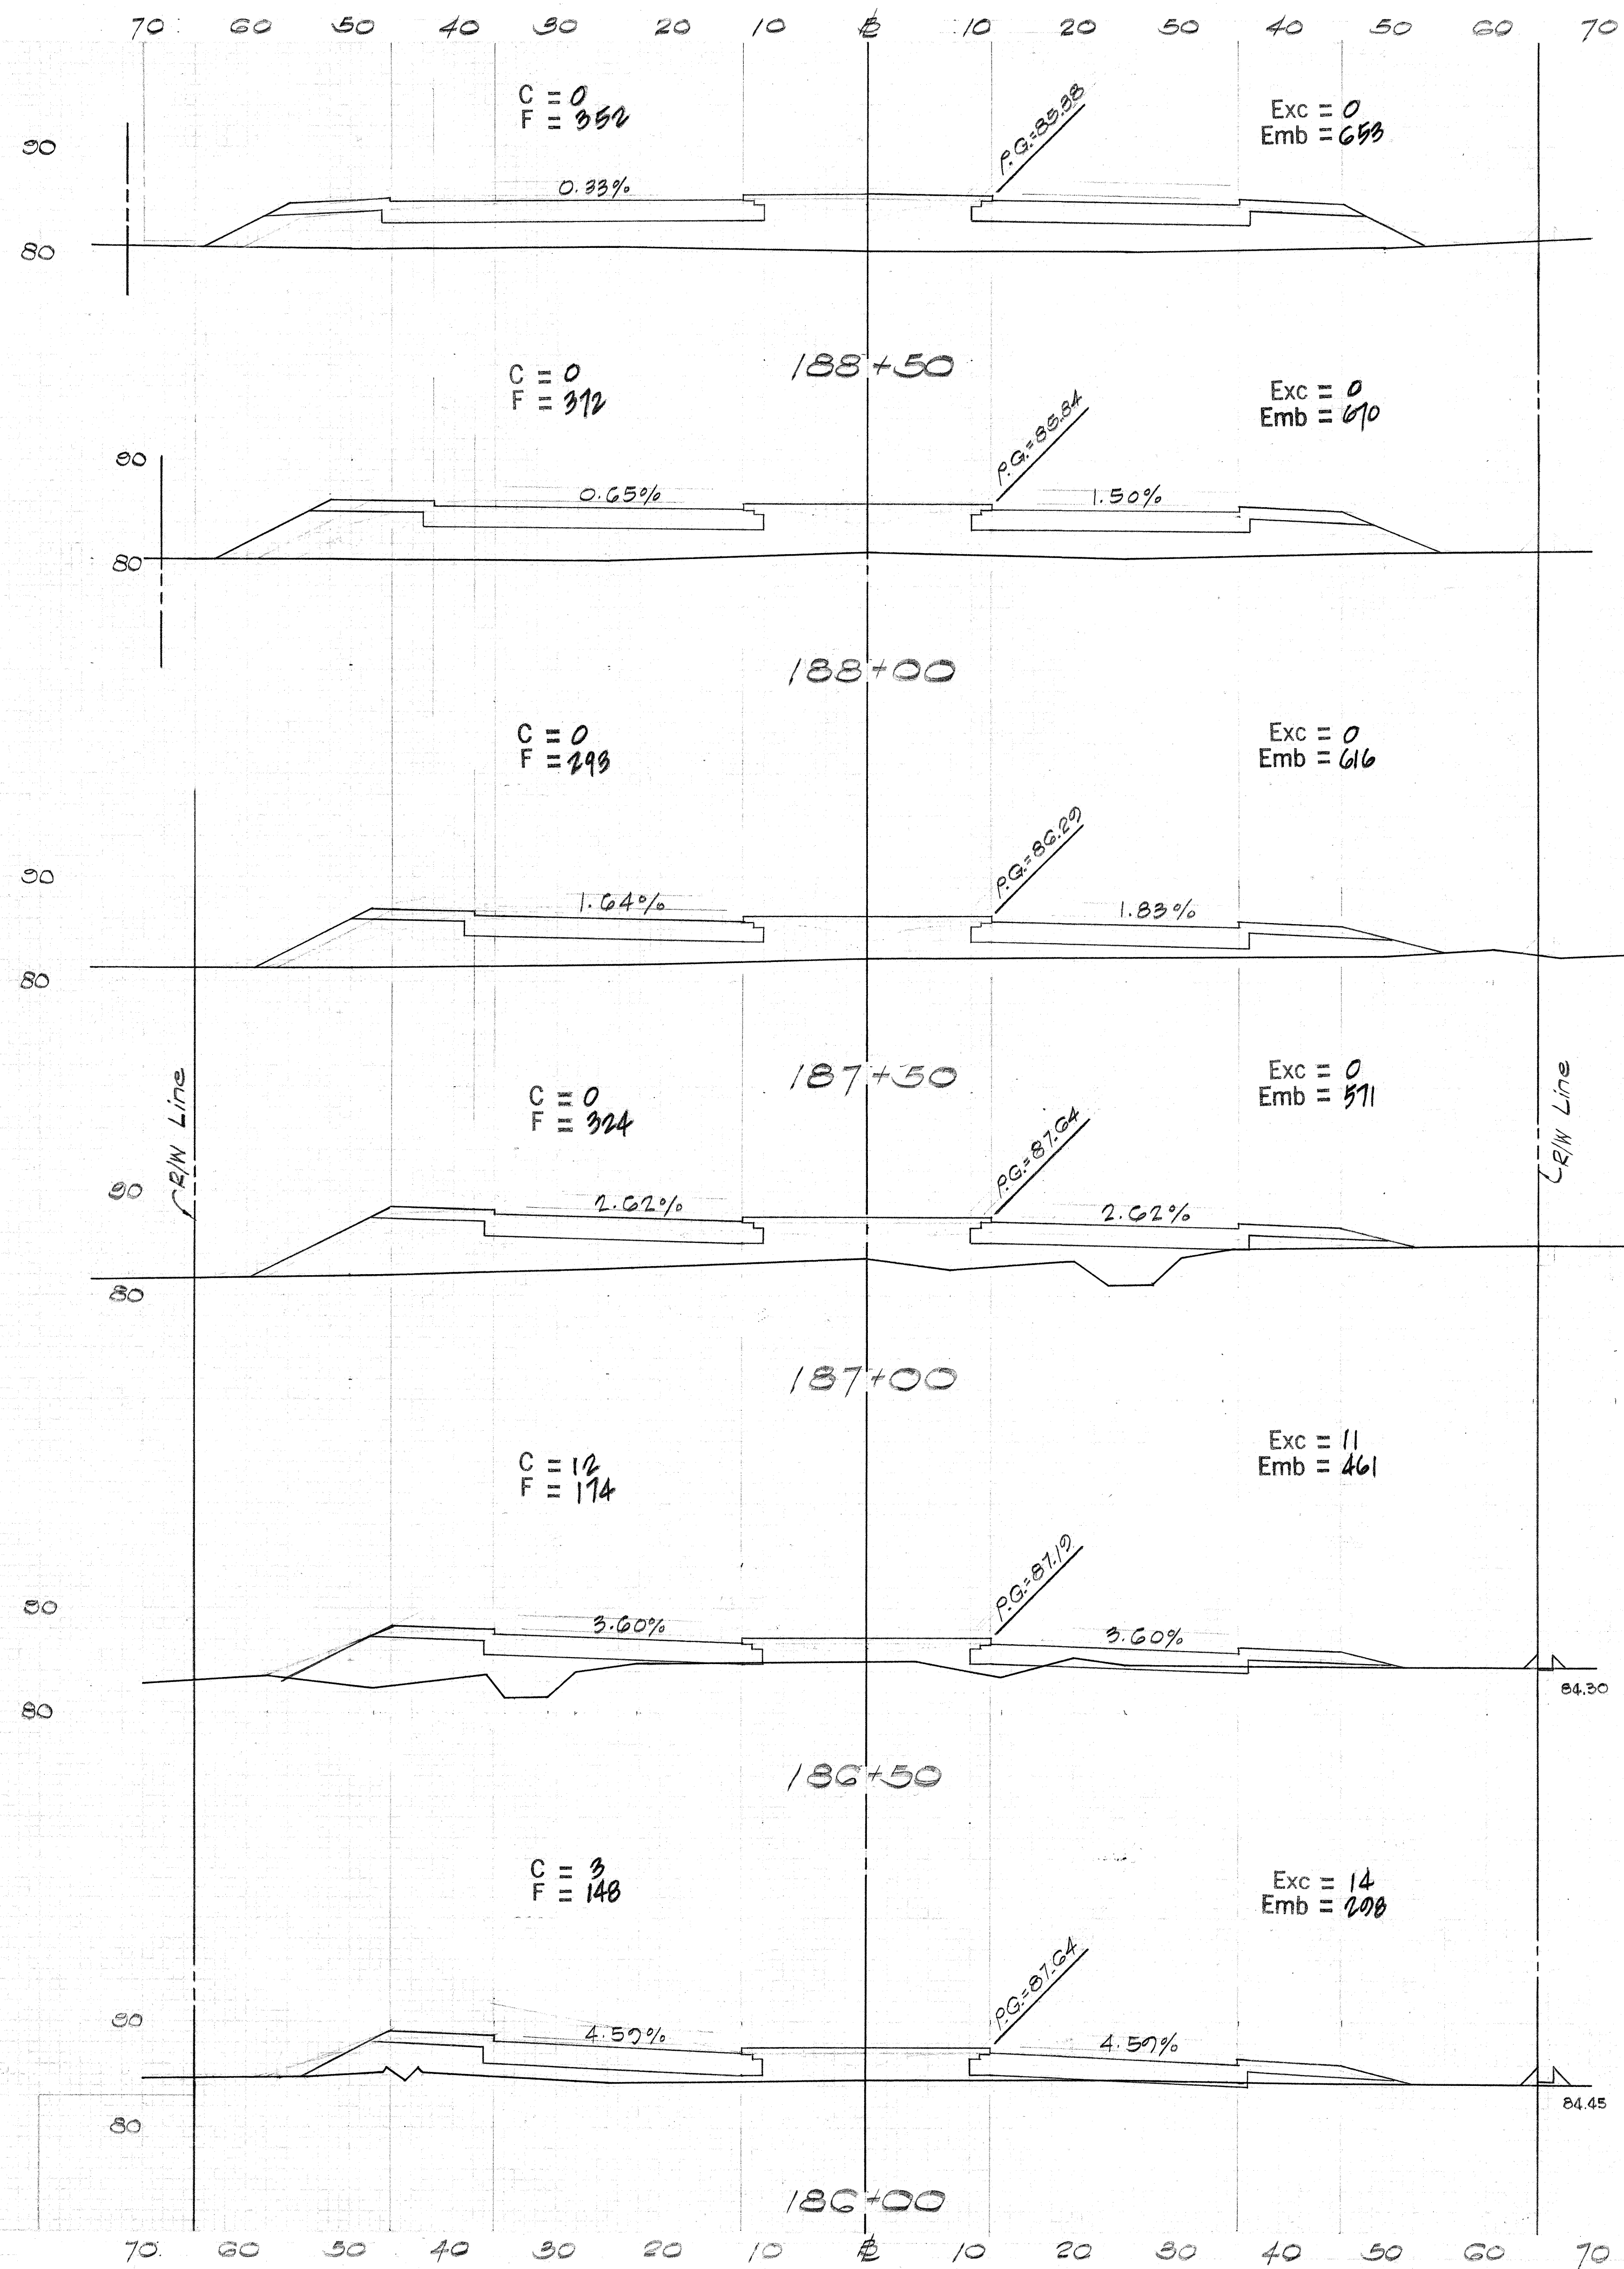

Belt, Collins & Associates Ltd.

190 180 170 160 150 140 130 120 110 100 90 80 70 60 50 40 30 20 10


FED. ROAD DIST. No.	STATE	FED. AID PROJ. No.	FISCAL YEAR	SHEET No.	TOTAL SHEETS
HAWAII	HAW.	S-070003	1965	157	162

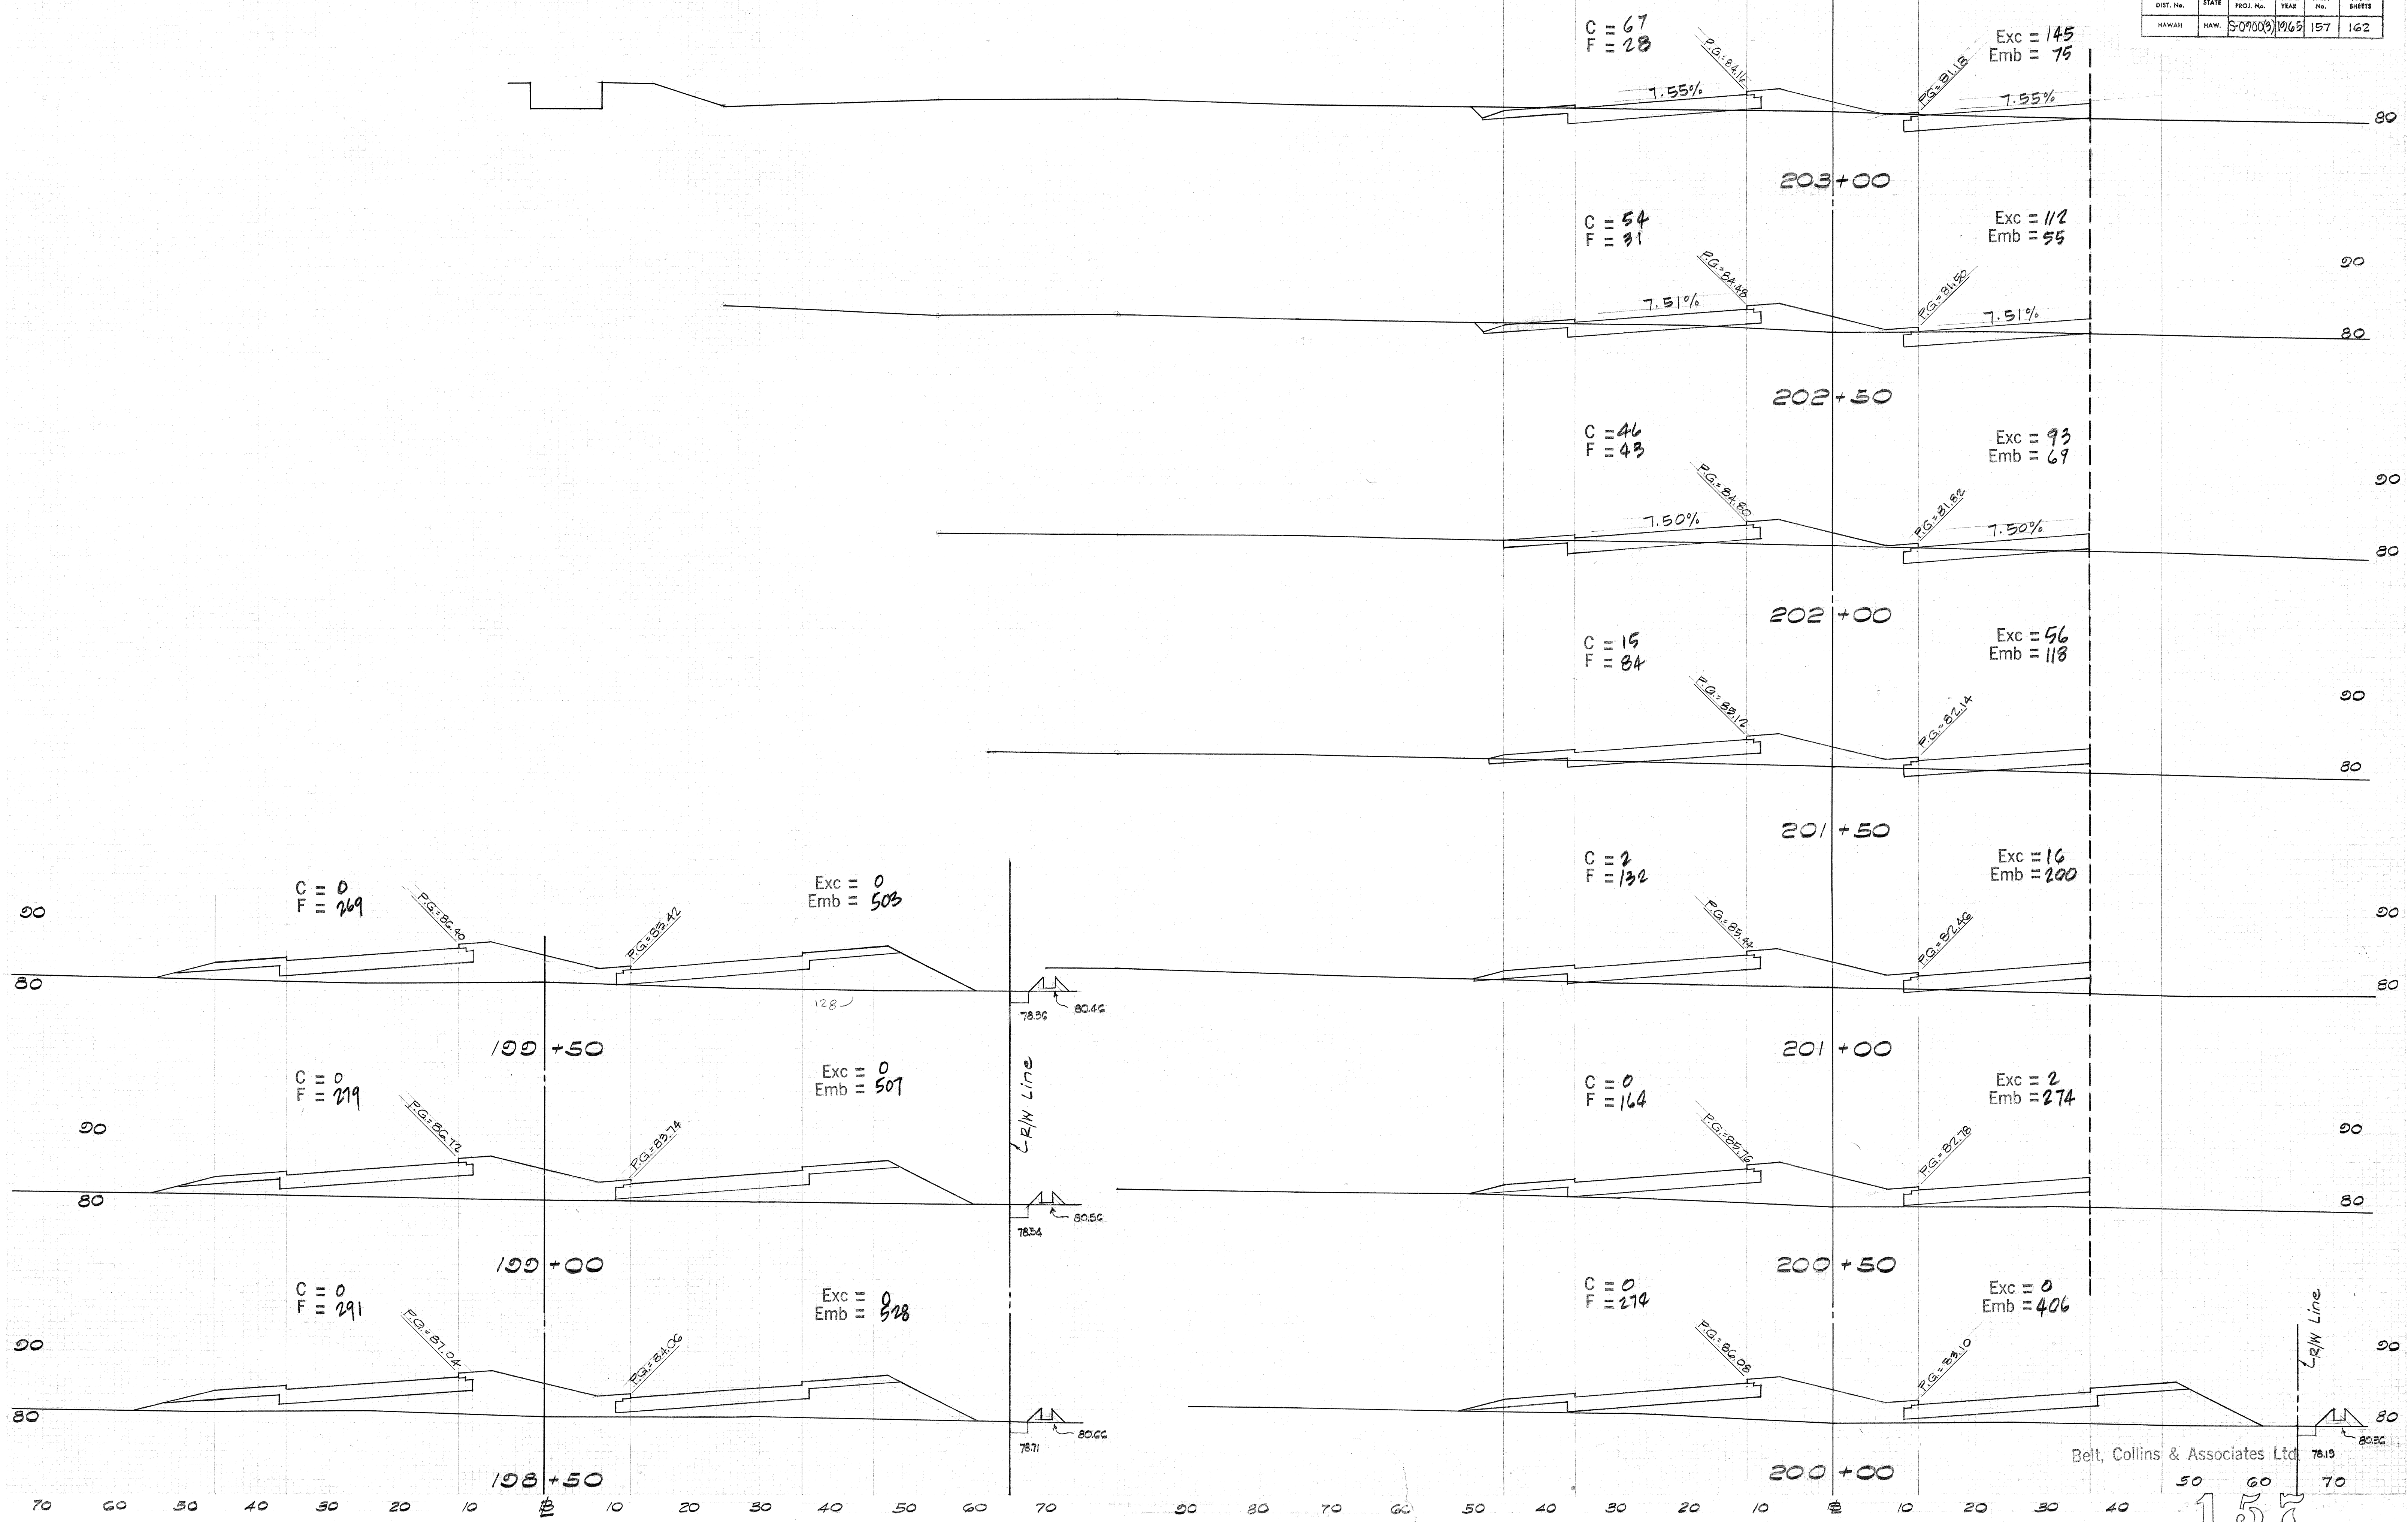

Belt, Collins & Associates Ltd.

50-B-6-3

FED. ROAD DIST. No.	STATE	FED. AID PROJ. No.	FISCAL YEAR	SHEET No.	TOTAL SHEETS
HAWAII	HAW.	3-0000(8)	1968	158	162

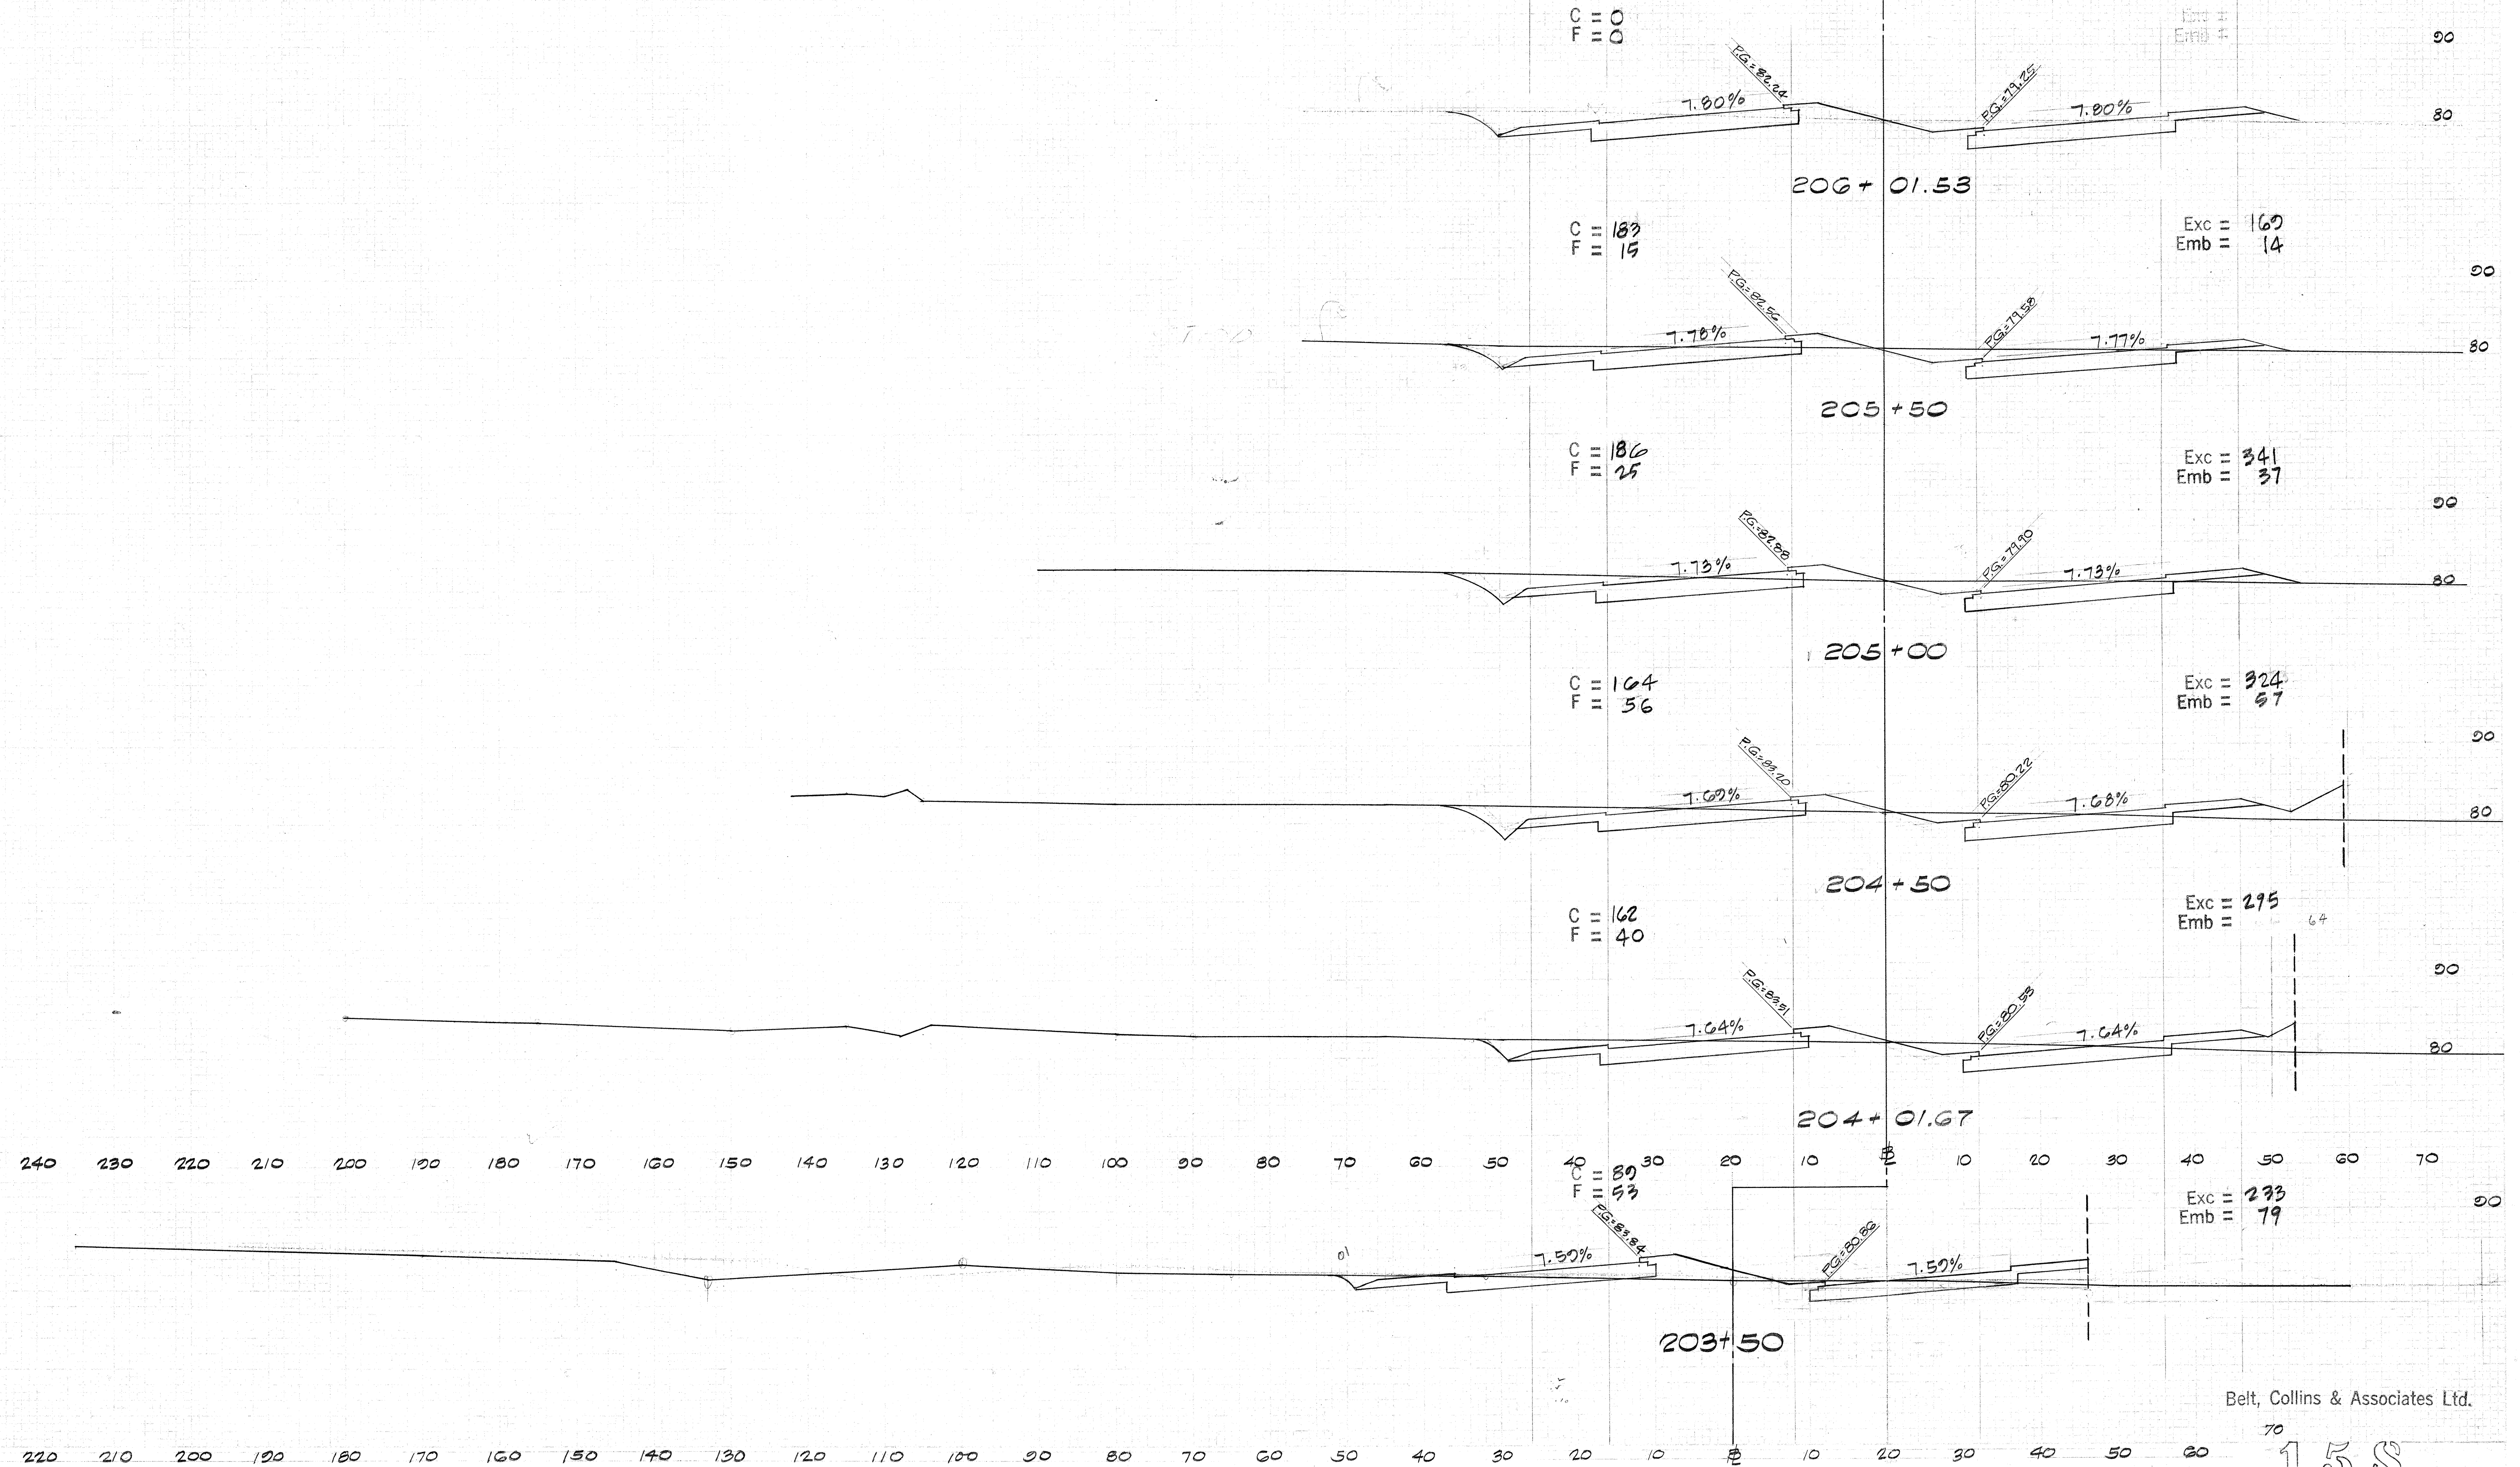

Belt, Collins & Associates Ltd.