


|                  |                   |         |
|------------------|-------------------|---------|
| ORIGINAL<br>PLAN | SURVEY PLOTTED BY | DATE    |
| NOTE BOOK        | DRAWN BY          | 7/28/00 |
| 10/1/01          | TRACED BY         |         |
| 10/1/01          | QUANTITIES BY     |         |
| 10/1/01          | CHECKED BY        |         |

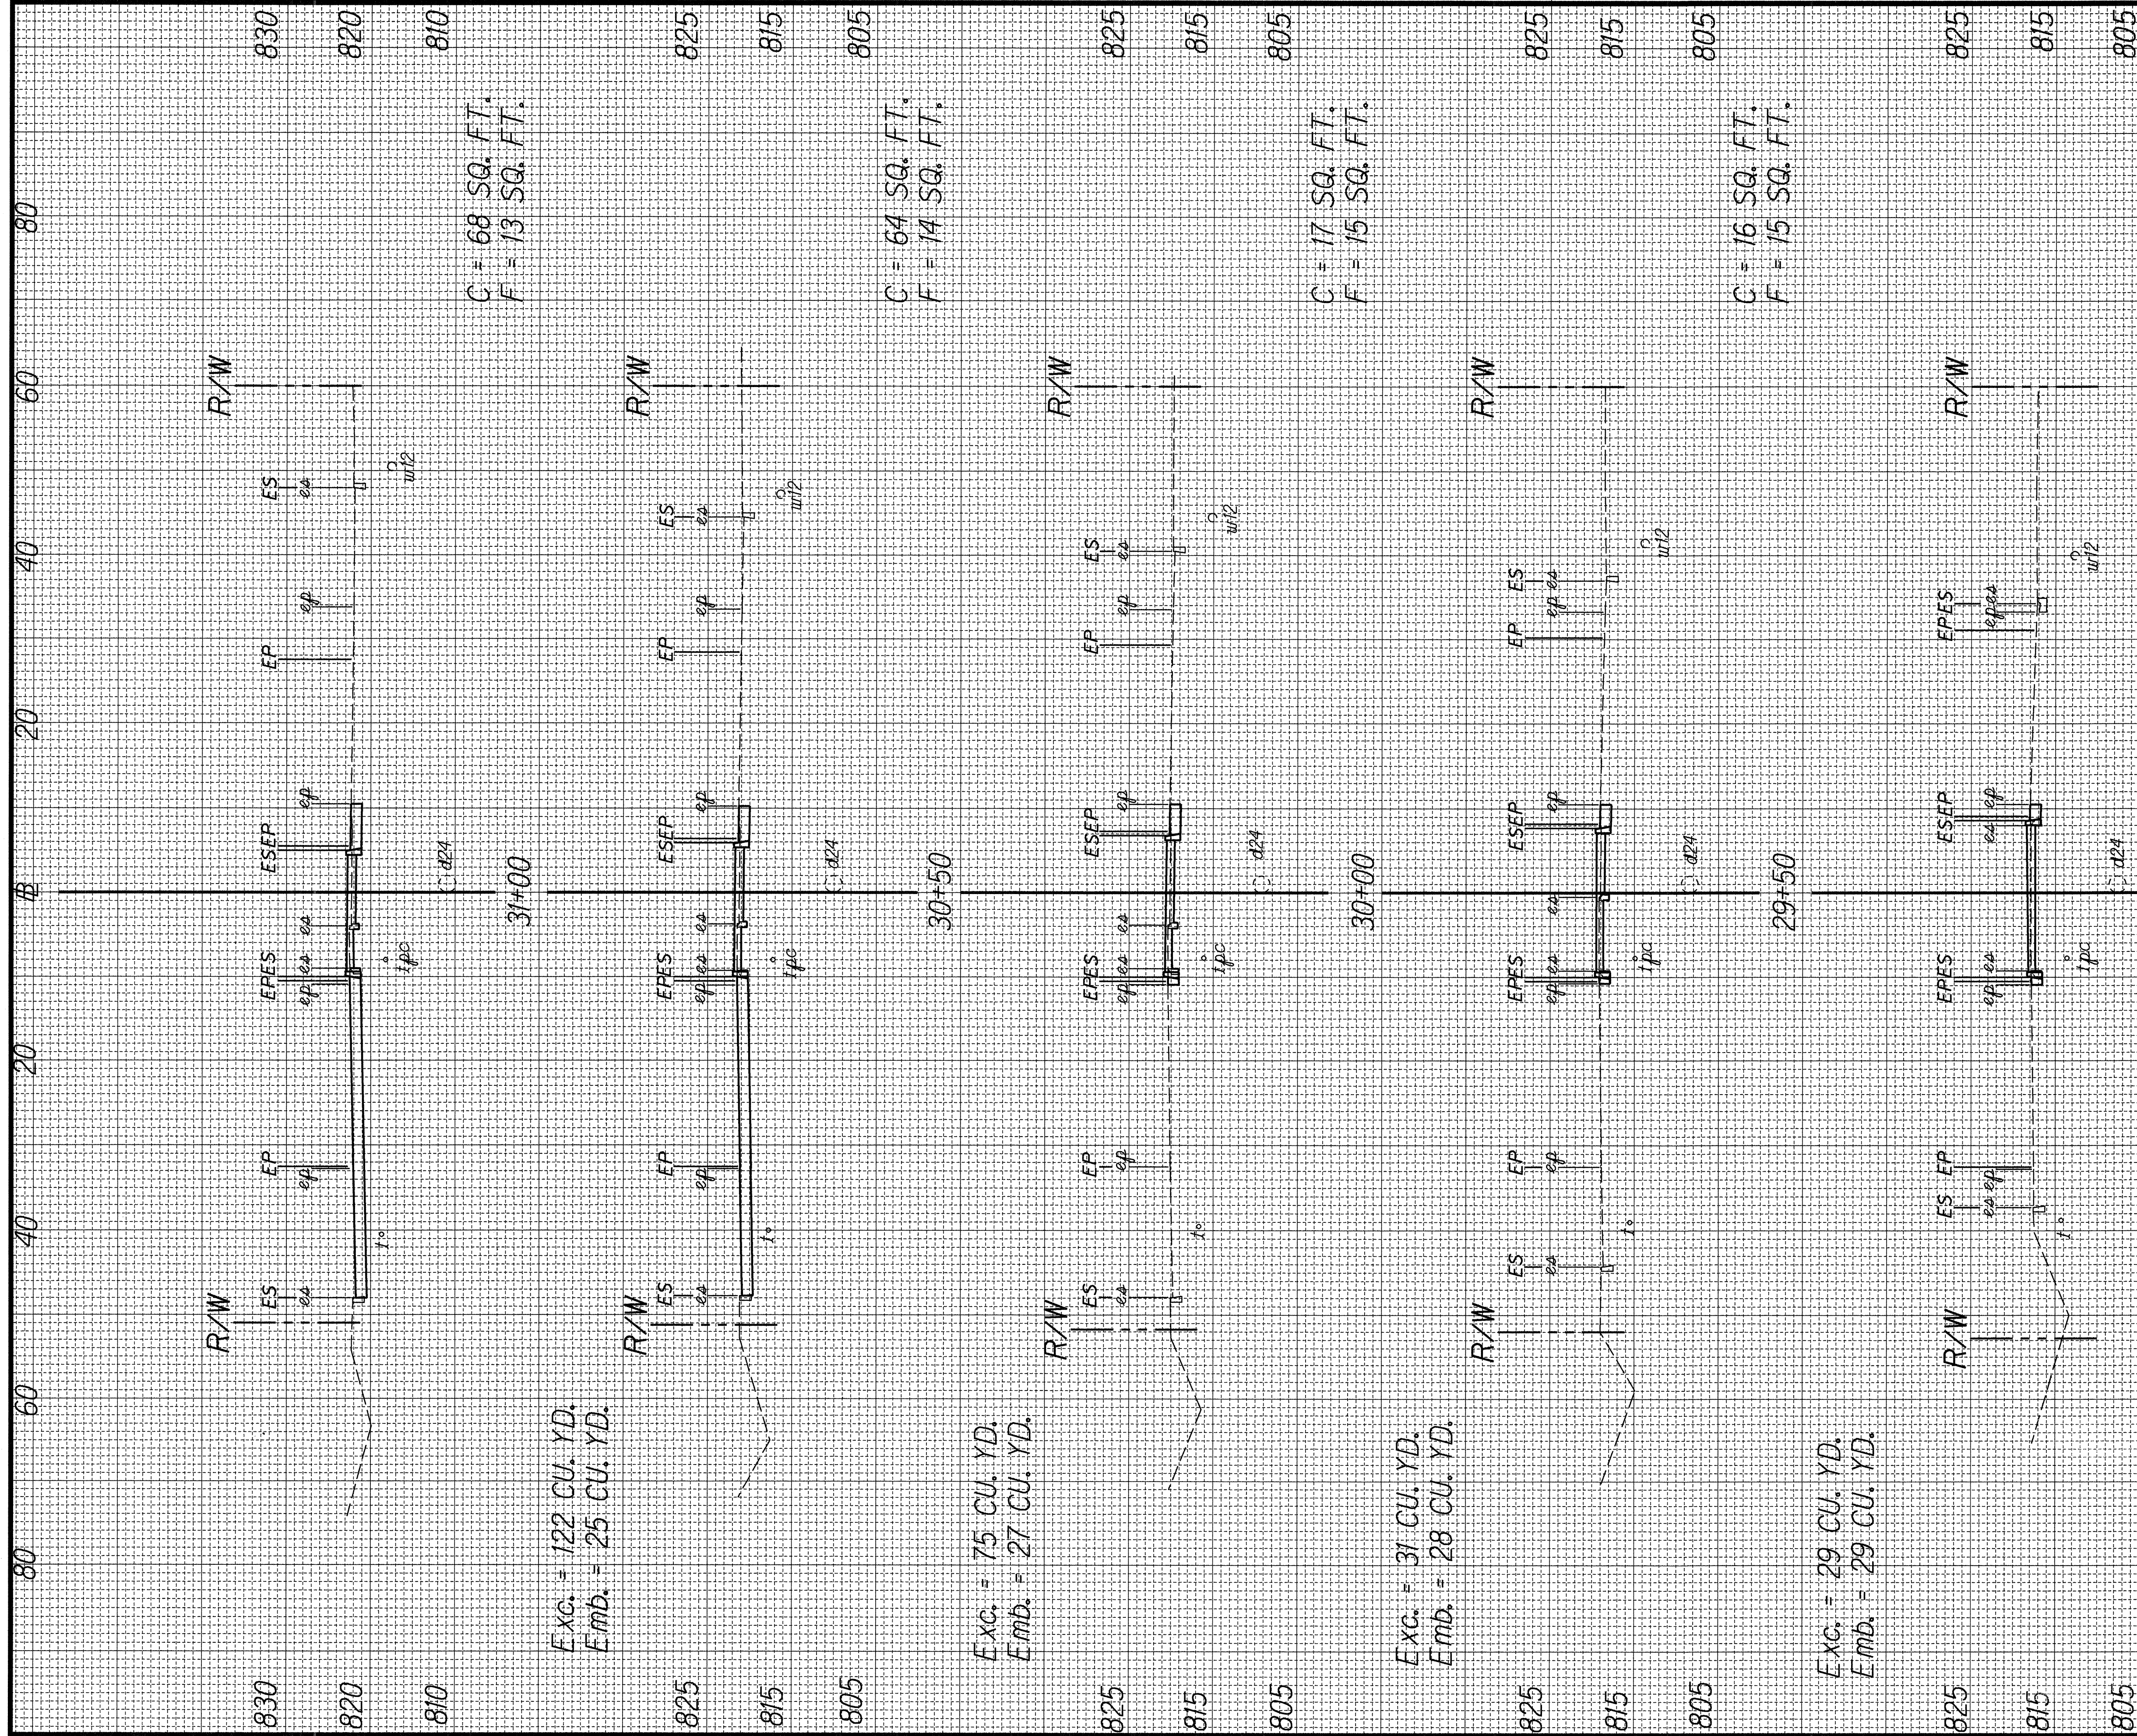

| FED. ROAD<br>DIST. NO. | STATE | FED. AID<br>PROJ. NO. | FISCAL<br>YEAR | SHEET<br>NO. | TOTAL<br>SHEETS |
|------------------------|-------|-----------------------|----------------|--------------|-----------------|
| HAWAII                 | HAW.  | DE-0200(803)          | 2000           | 72           | 79              |

Exc. = 14 CU. YD.  
Emb. = 15 CU. YD.

Exc. = 29 CU. YD.  
Emb. = 29 CU. YD.

Exc. = 31 CU. YD.  
Emb. = 28 CU. YD.

Exc. = 75 CU. YD.  
Emb. = 27 CU. YD.

Exc. = 122 CU. YD.  
Emb. = 25 CU. YD.

C = 0 SQ. FT.  
F = 0 SQ. FT.

C = 15 SQ. FT.  
F = 16 SQ. FT.

C = 16 SQ. FT.  
F = 15 SQ. FT.

C = 17 SQ. FT.  
F = 15 SQ. FT.


C = 64 SQ. FT.  
F = 14 SQ. FT.

C = 68 SQ. FT.  
F = 13 SQ. FT.

SCALE  
Horiz. : 1" = 10'  
Vert. : 1" = 10'


SHEET No. 1 OF 8 SHEETS

|                |                          |                |
|----------------|--------------------------|----------------|
| ORIGINAL PLAN  | SURVEY PLOTTED BY        | DATE           |
|                | DRAWN BY <i>HW-TS</i>    | <i>4/28/00</i> |
| NOTE BOOK      | TRACED BY                |                |
| <i>foljan</i>  | DESIGNED BY <i>HW-TS</i> |                |
| <i>W/Amx52</i> | QUANTITIES BY            |                |
|                | CHECKED BY               |                |

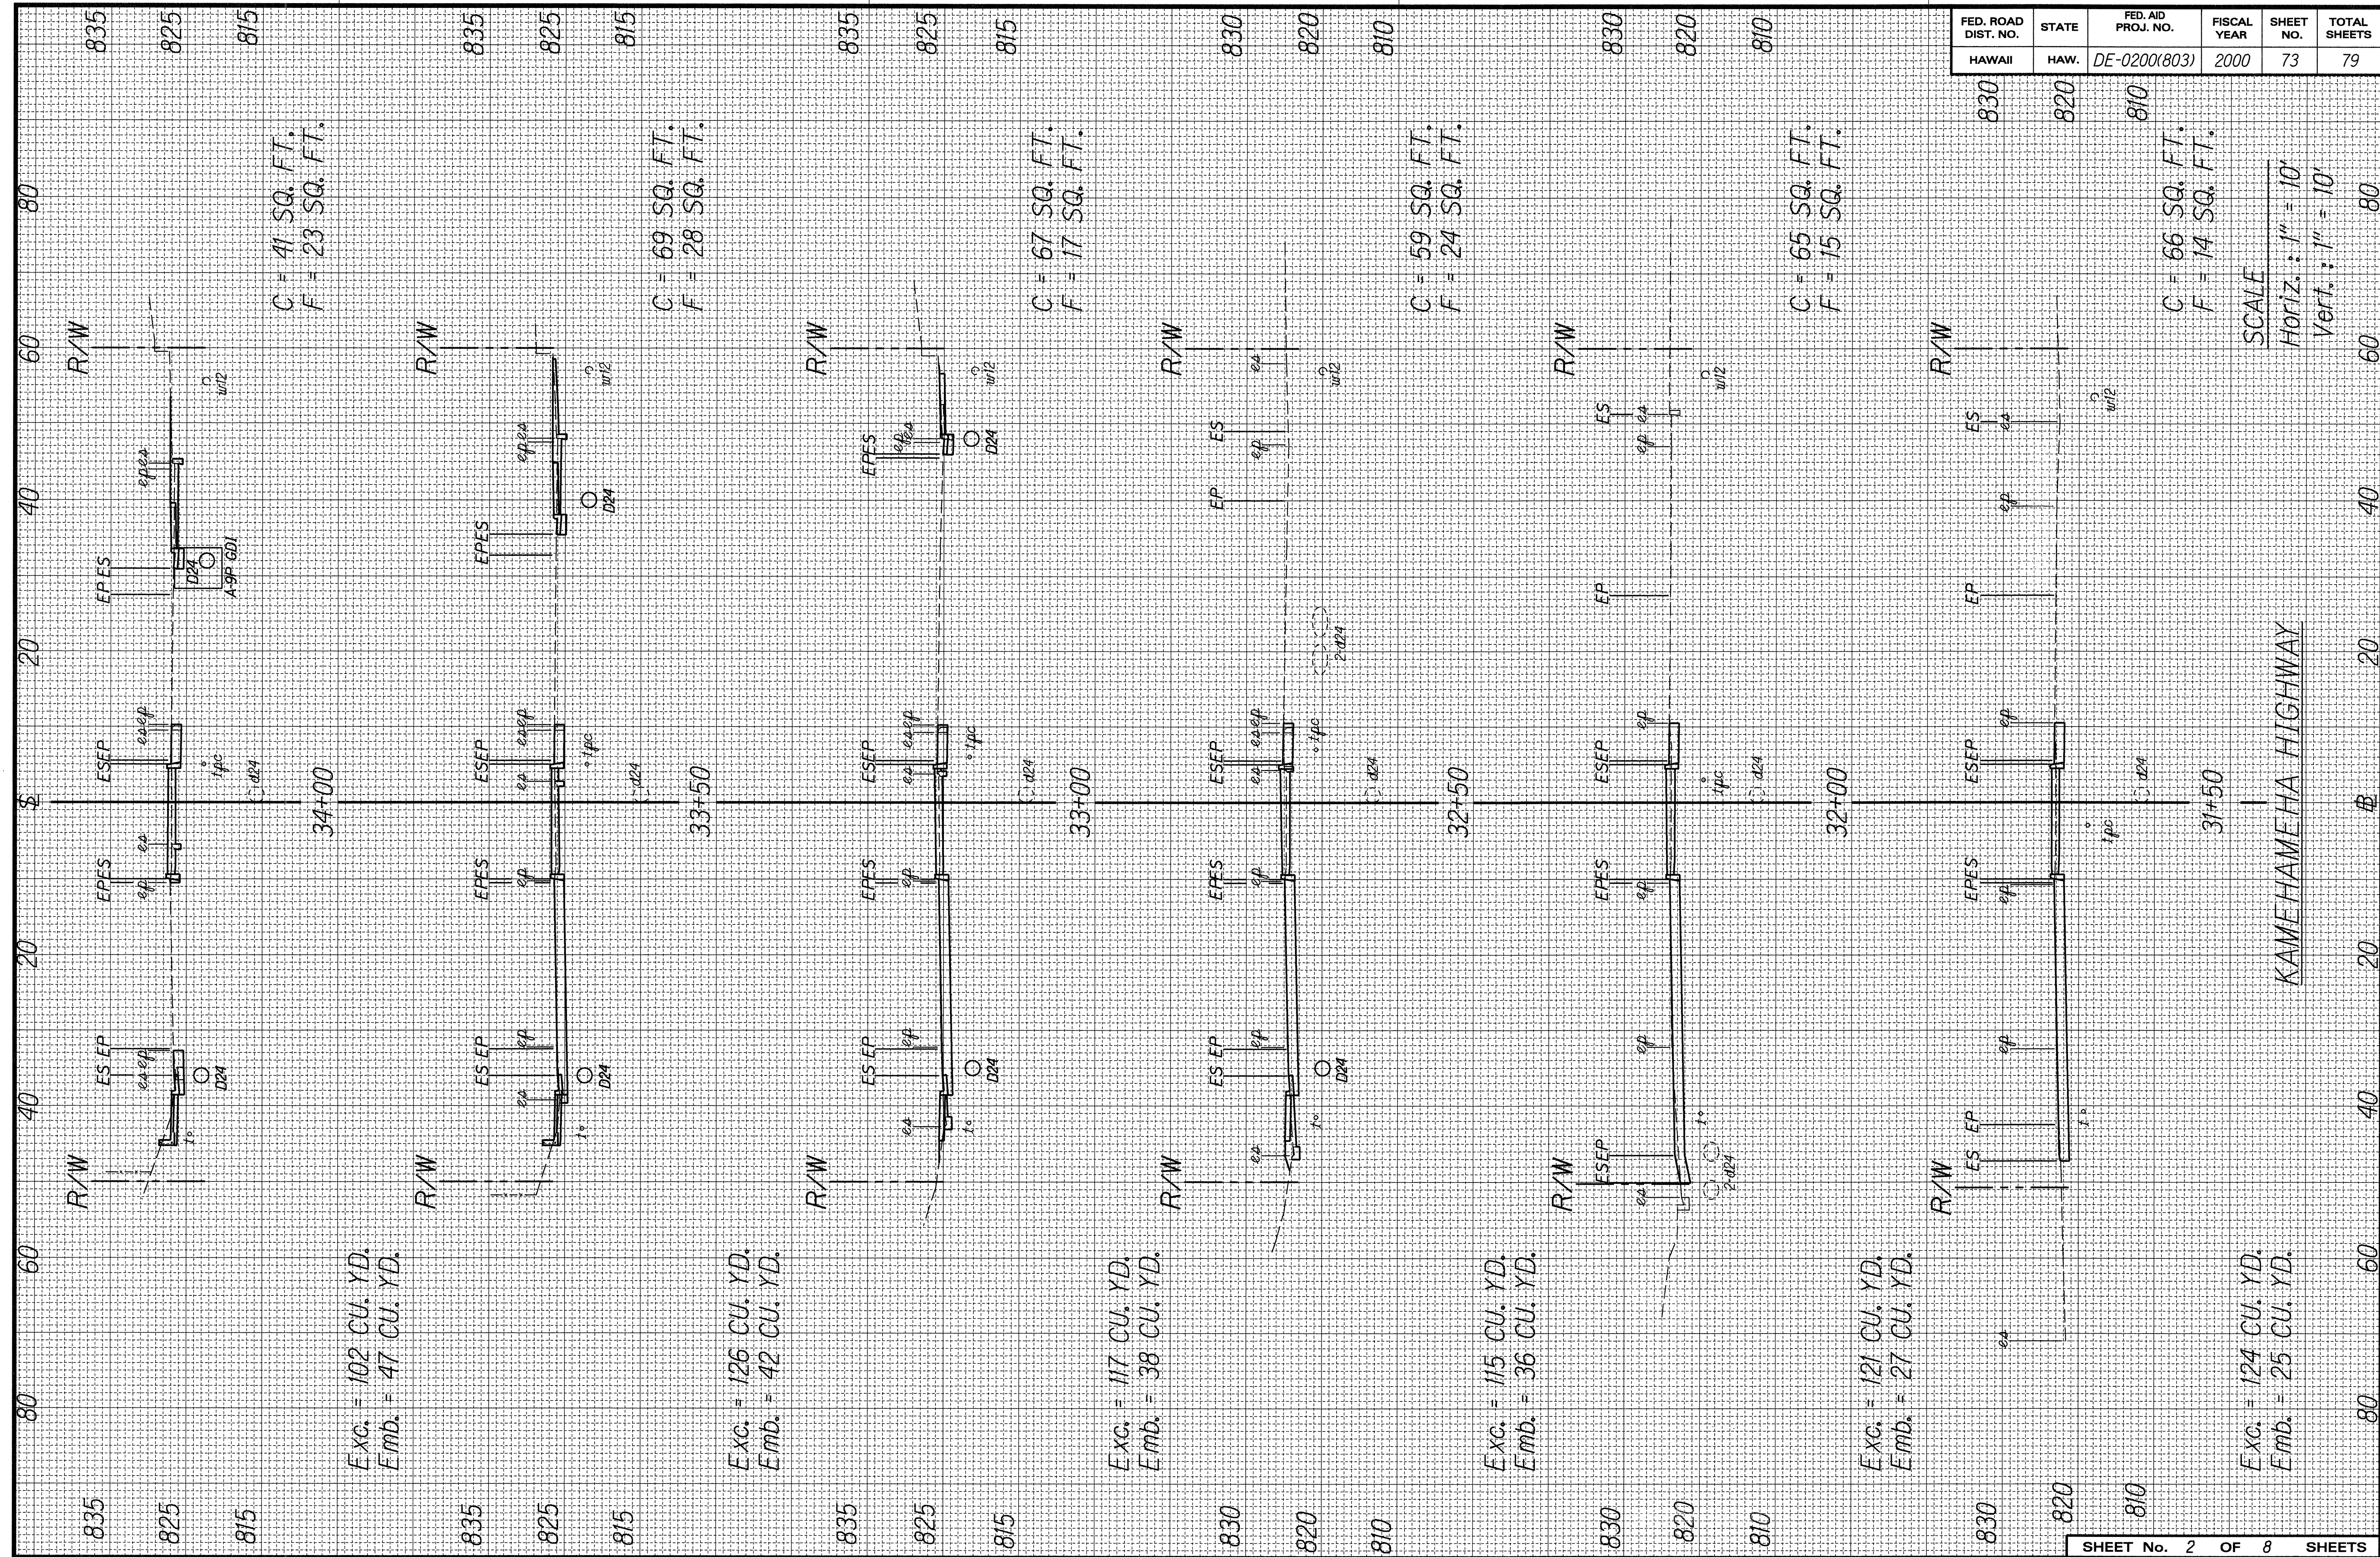




|               |                           |                     |
|---------------|---------------------------|---------------------|
| ORIGINAL PLAN | SURVEY PLOTTED BY _____   | DATE <u>4/28/00</u> |
|               | DRAWN BY <u>HWT-TS</u>    |                     |
| NOTE BOOK     | TRACED BY _____           |                     |
| foljan        | DESIGNED BY <u>HWT-TS</u> |                     |
| NY/kamts4     | QUANTITIES BY _____       |                     |
|               | CHECKED BY _____          |                     |

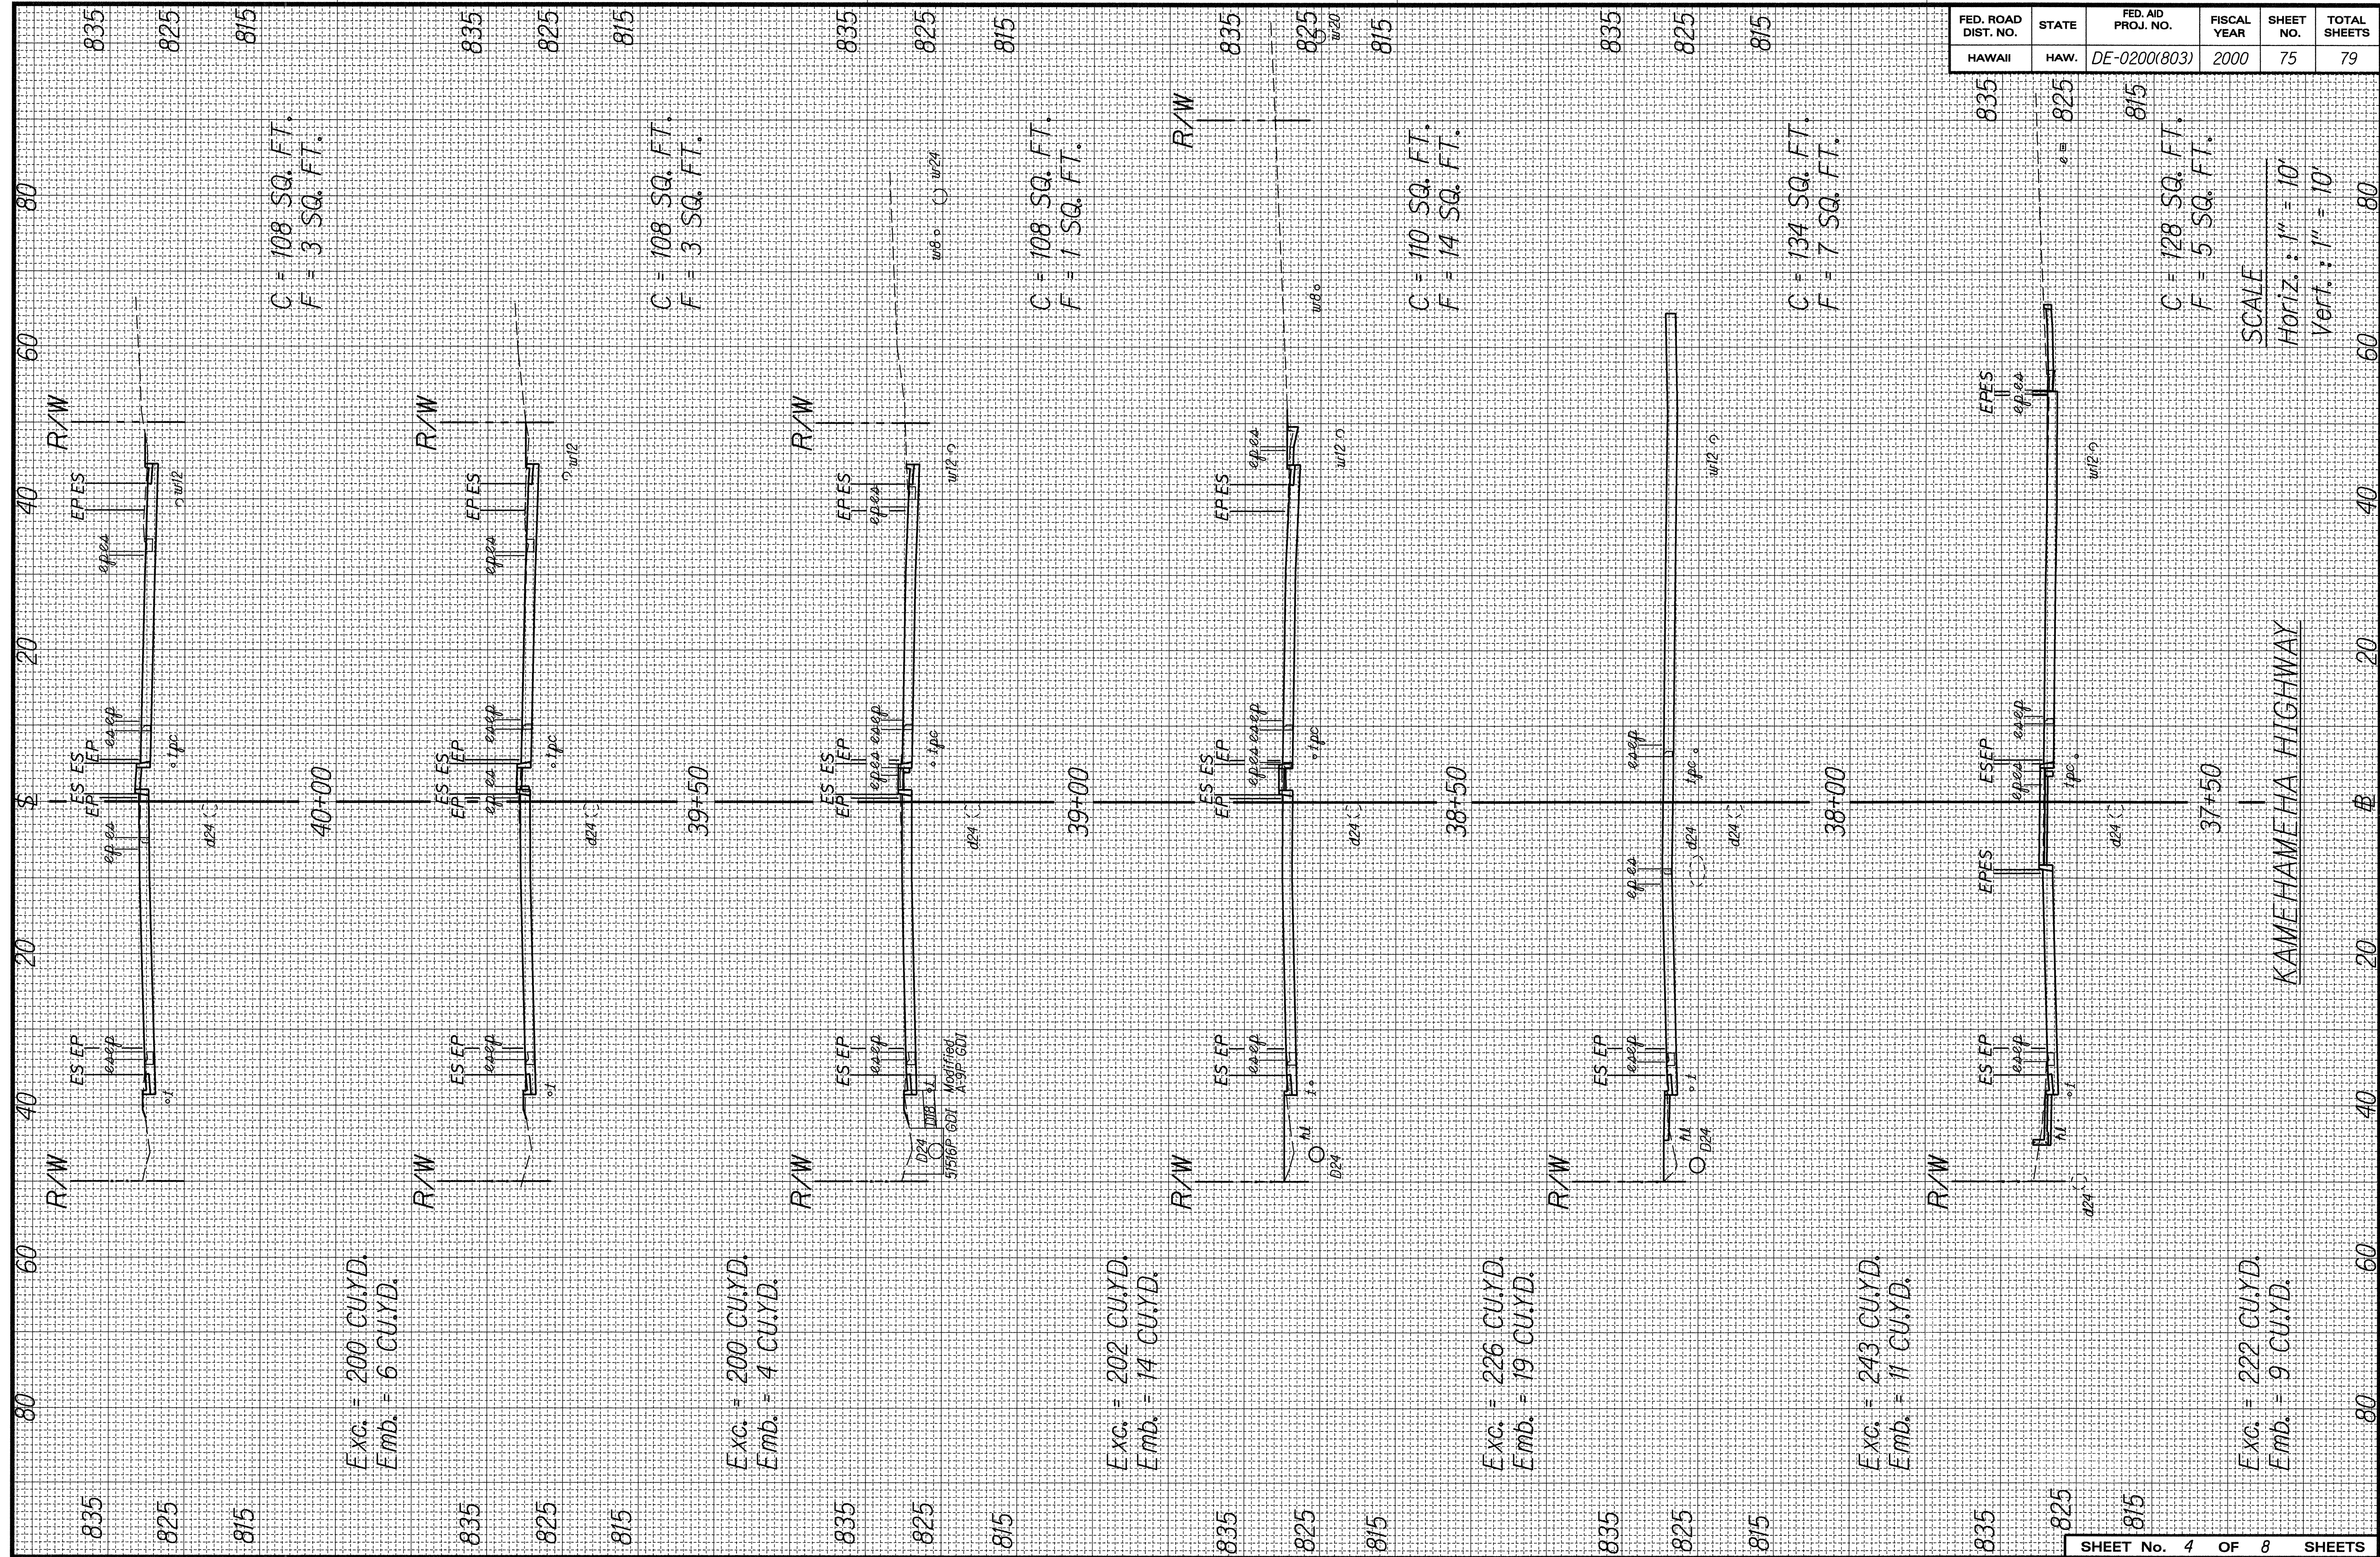



|               |                    |         |
|---------------|--------------------|---------|
| ORIGINAL PLAN | SURVEY PLOTTED BY  | DATE    |
| NOTE BOOK     | DRAWN BY JMW-TS    | 4/28/00 |
| QUANTITIES BY | DESIGNED BY JMW-TS |         |
| CHECKED BY    | QUANTITIES BY      |         |
|               | CHECKED BY         |         |

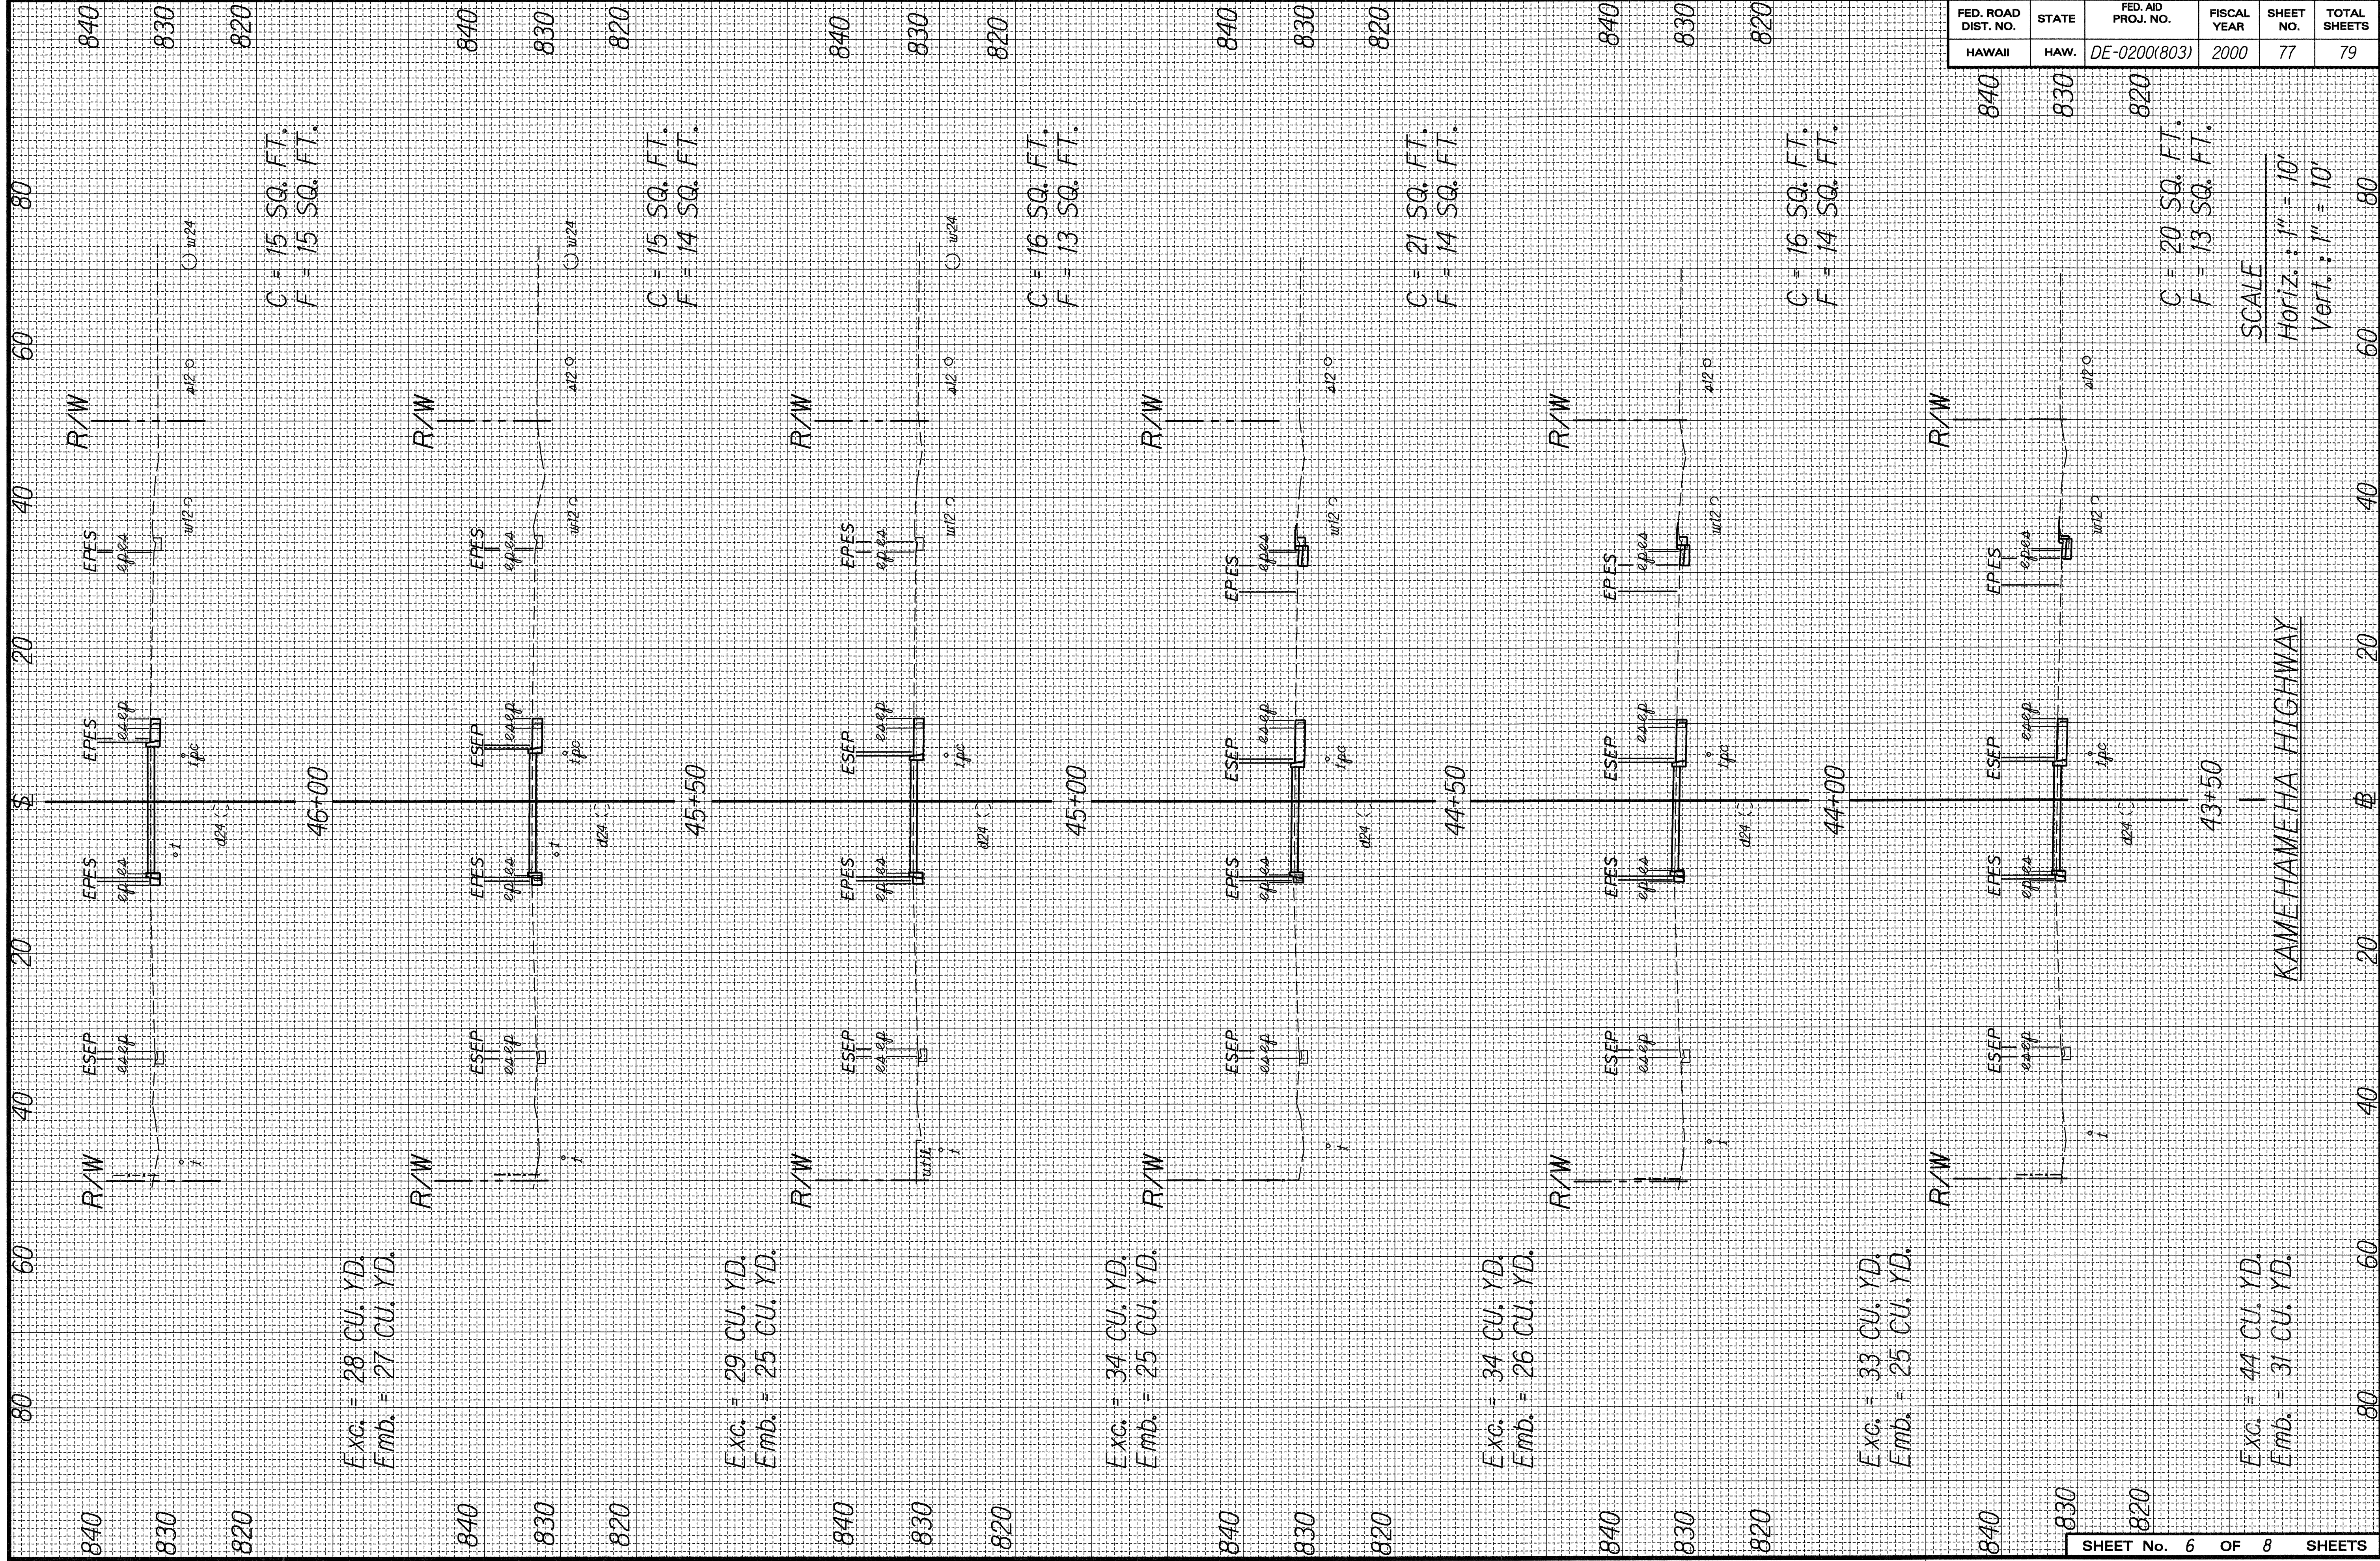


| FED. ROAD DIST. NO. | STATE | FED. AID PROJ. NO. | FISCAL YEAR | SHEET NO. | TOTAL SHEETS |
|---------------------|-------|--------------------|-------------|-----------|--------------|
| HAWAII              | HAW.  | DE-0200(803)       | 2000        | 77        | 79           |

KAMEHAMEHA HIGHWAY

SCALE  
Horiz. : 1" = 10'  
Vert. : 1" = 10'

Exc. = 44 CU. YD.  
Emb. = 31 CU. YD.

|               |                   |         |
|---------------|-------------------|---------|
| ORIGINAL PLAN | SURVEY PLOTTED BY | DATE    |
| NOTE BOOK     | DRAWN BY          | 4/28/00 |
| QUANTITIES BY | TRACED BY         |         |
| CHECKED BY    | NOTED BY          |         |

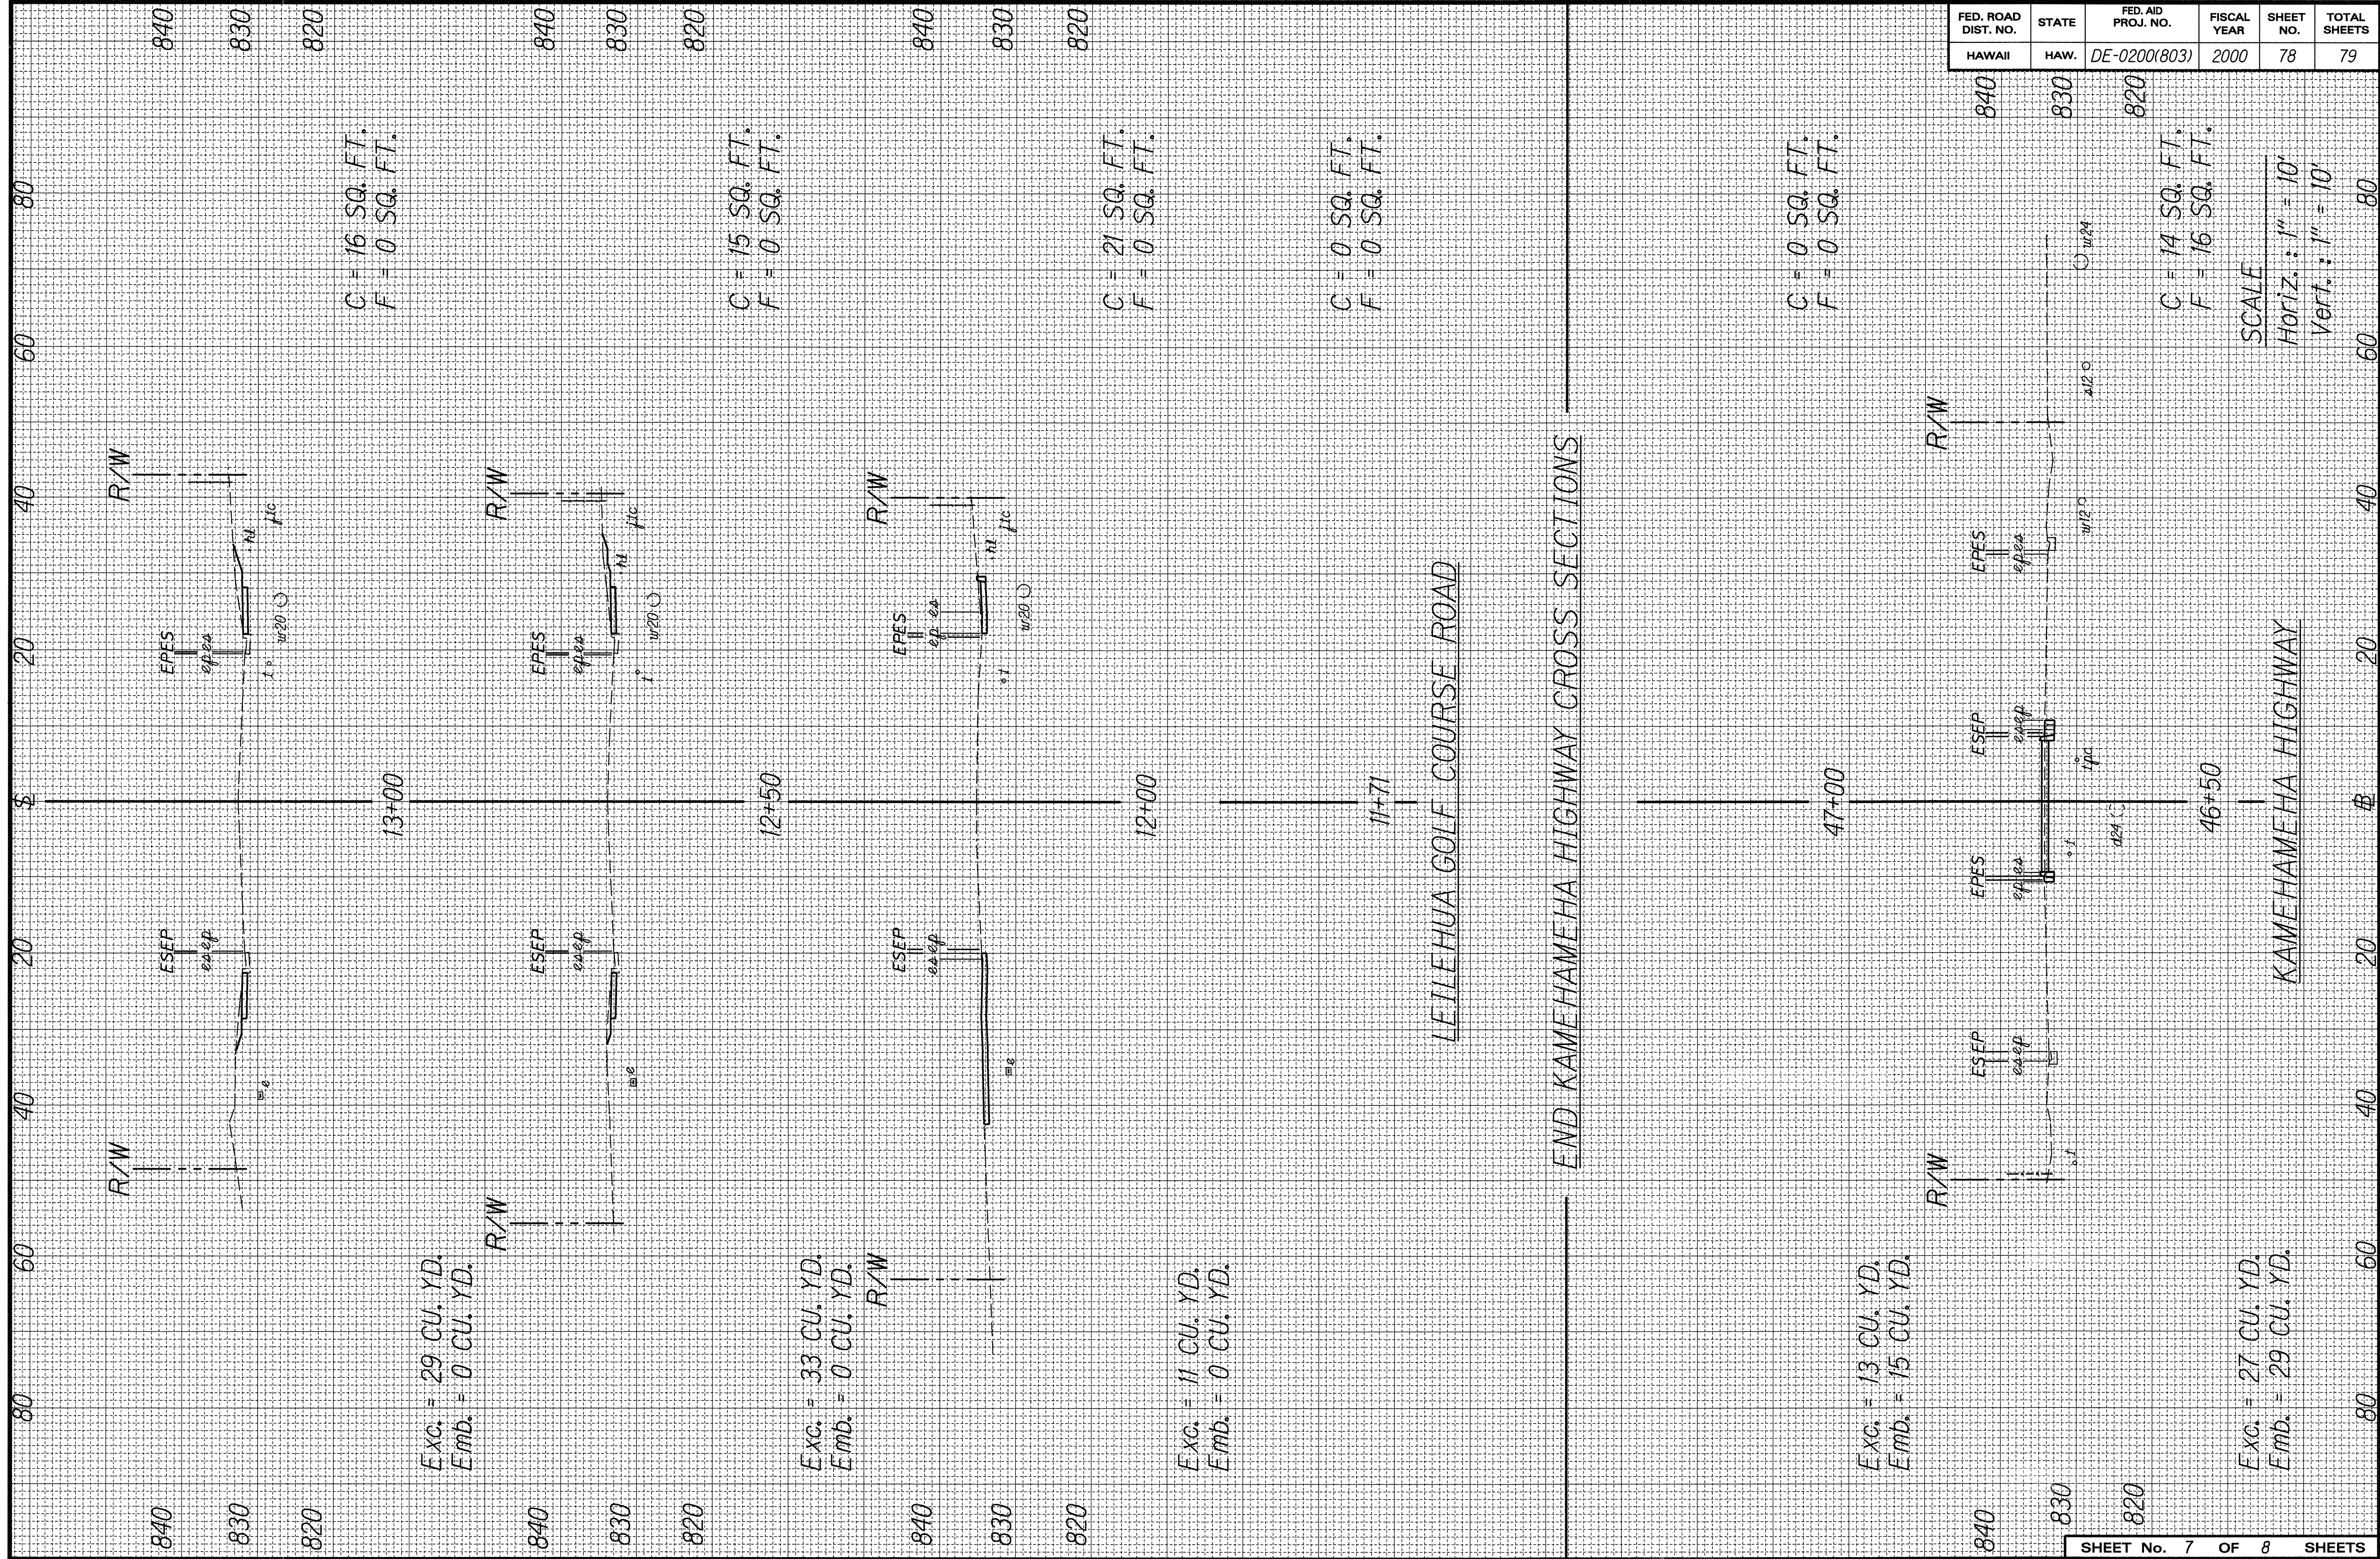

| FED. ROAD DIST. NO. | STATE | FED. AID PROJ. NO. | FISCAL YEAR | SHEET NO. | TOTAL SHEETS |
|---------------------|-------|--------------------|-------------|-----------|--------------|
| HAWAII              | HAW.  | DE-0200(803)       | 2000        | 78        | 79           |

|               |                   |         |
|---------------|-------------------|---------|
| ORIGINAL PLAN | SURVEY PLOTTED BY | DATE    |
| NOTED BOOK    | DRAWN BY          |         |
| 10/Jan        | HW-TS             | 4/28/00 |
| QUANTITIES BY |                   |         |
| NA/Kam/68     | CHECKED BY        |         |

