
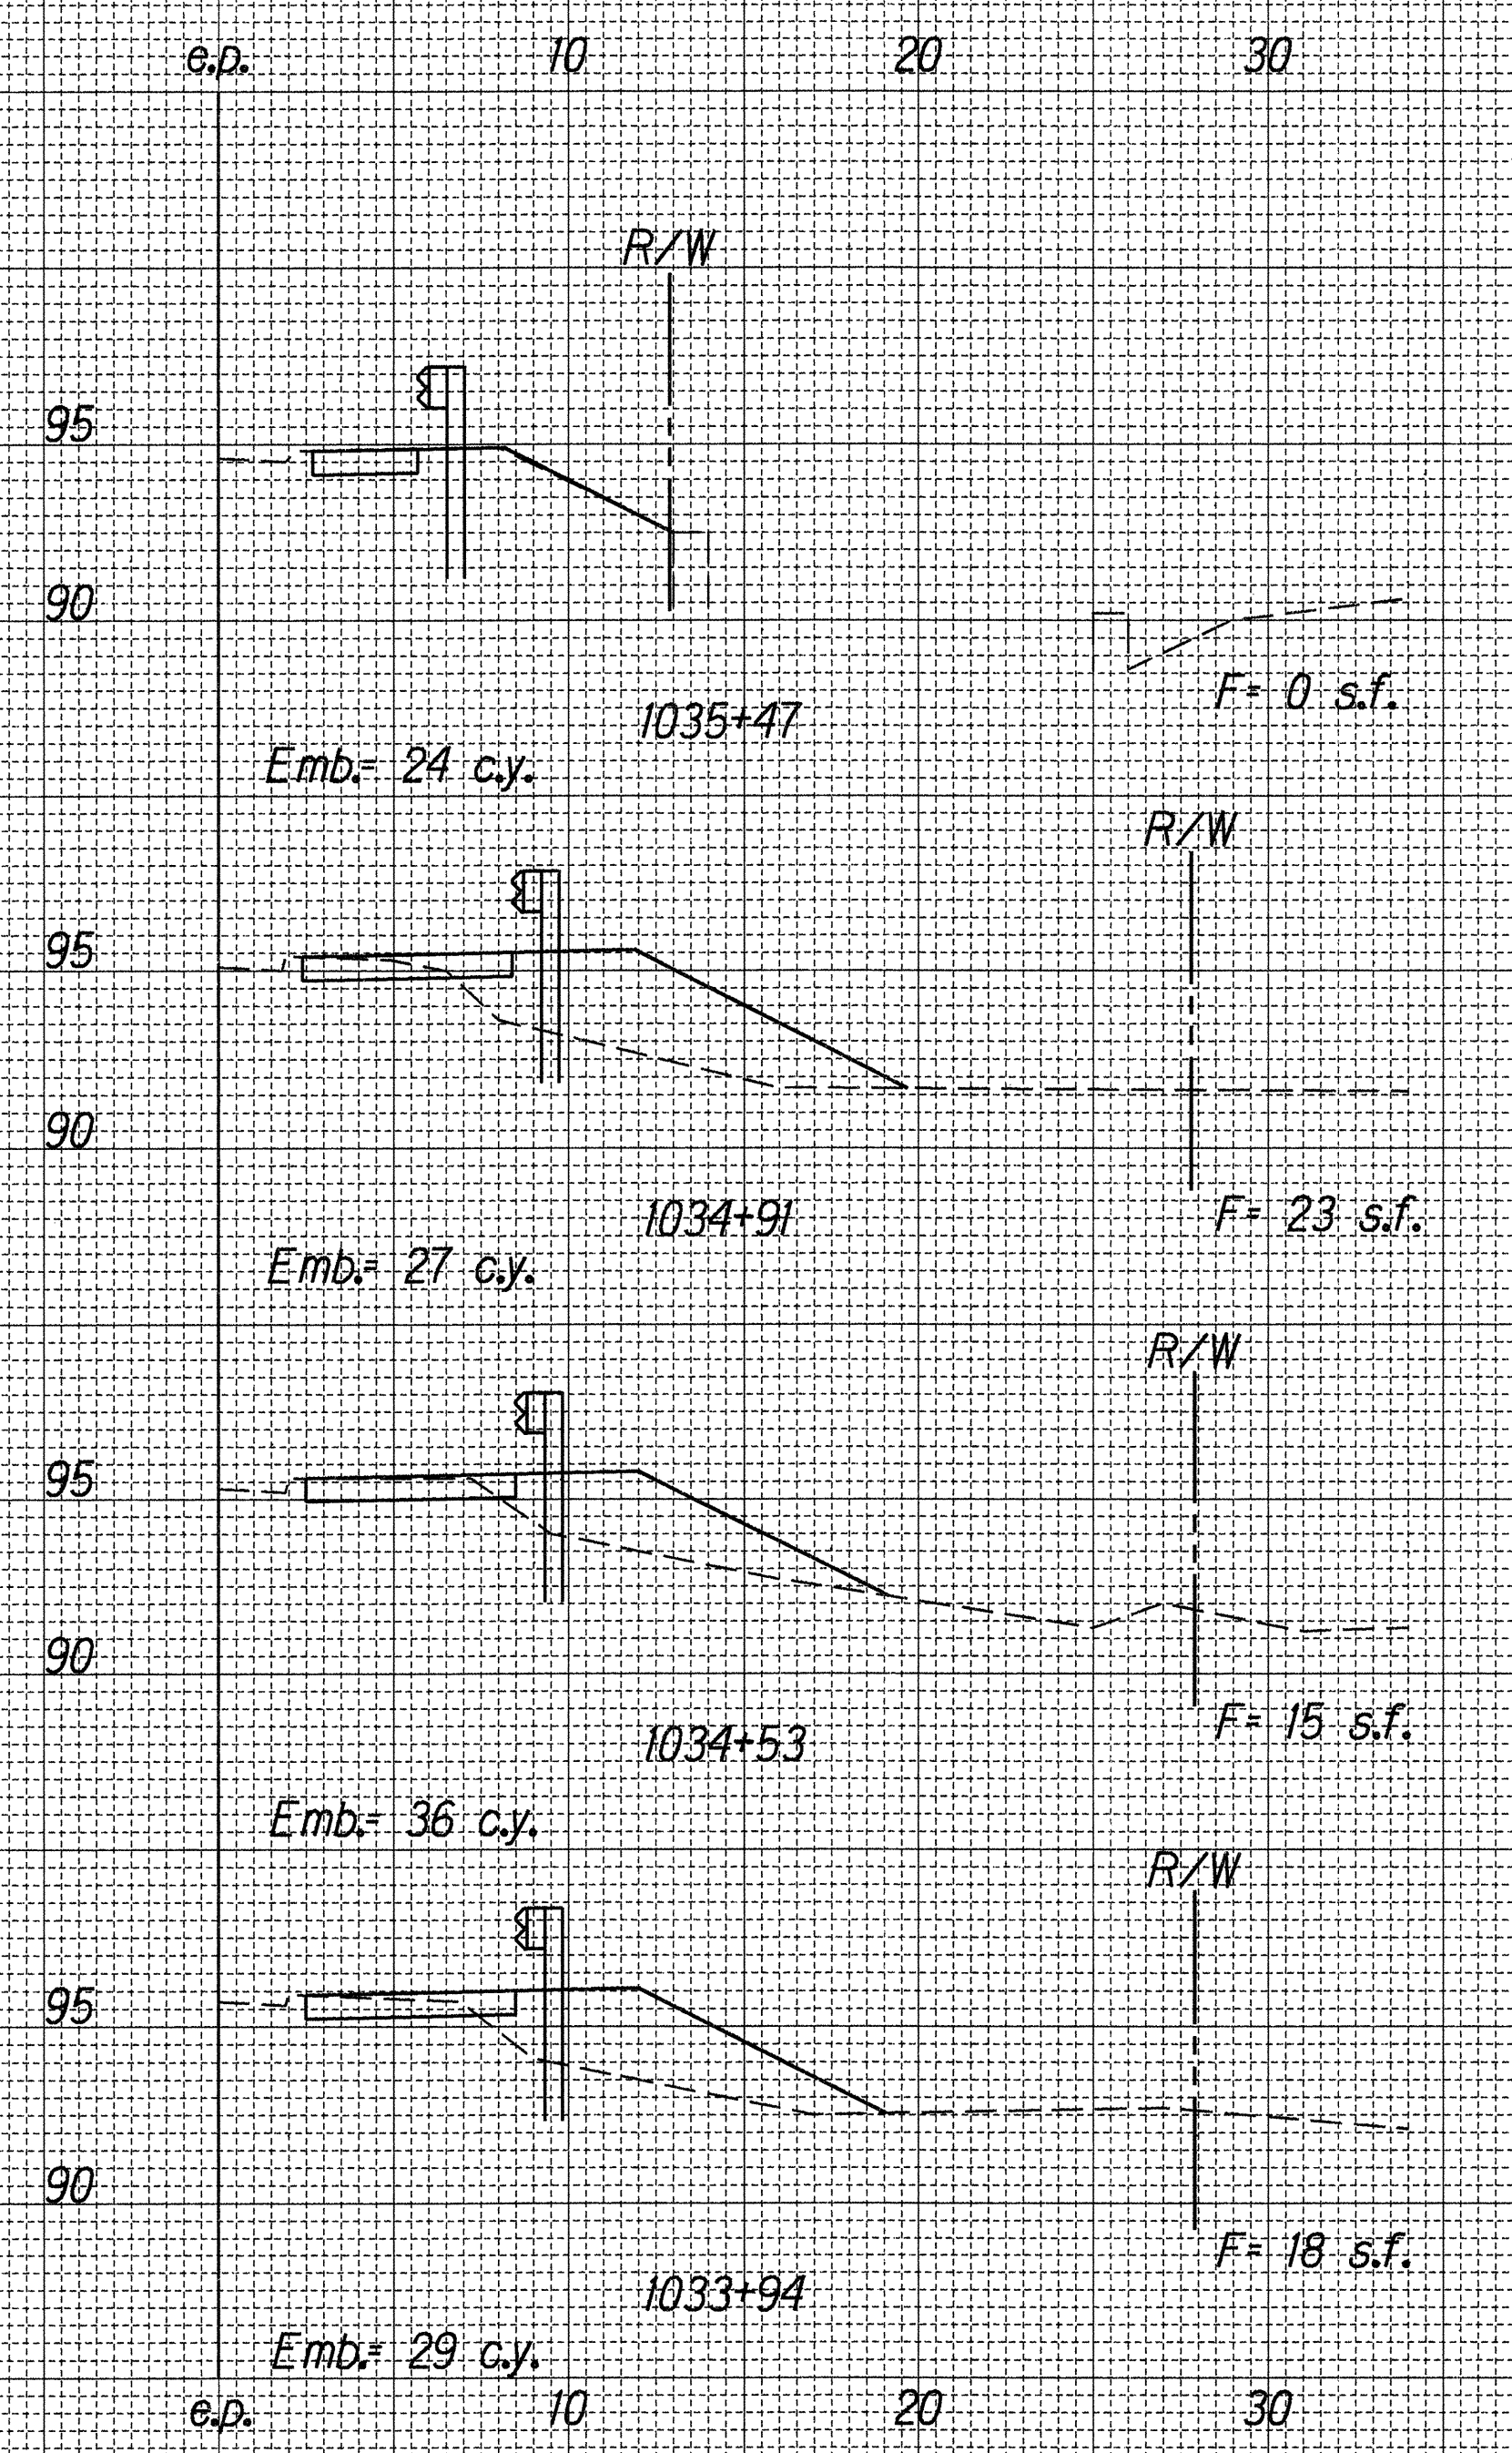
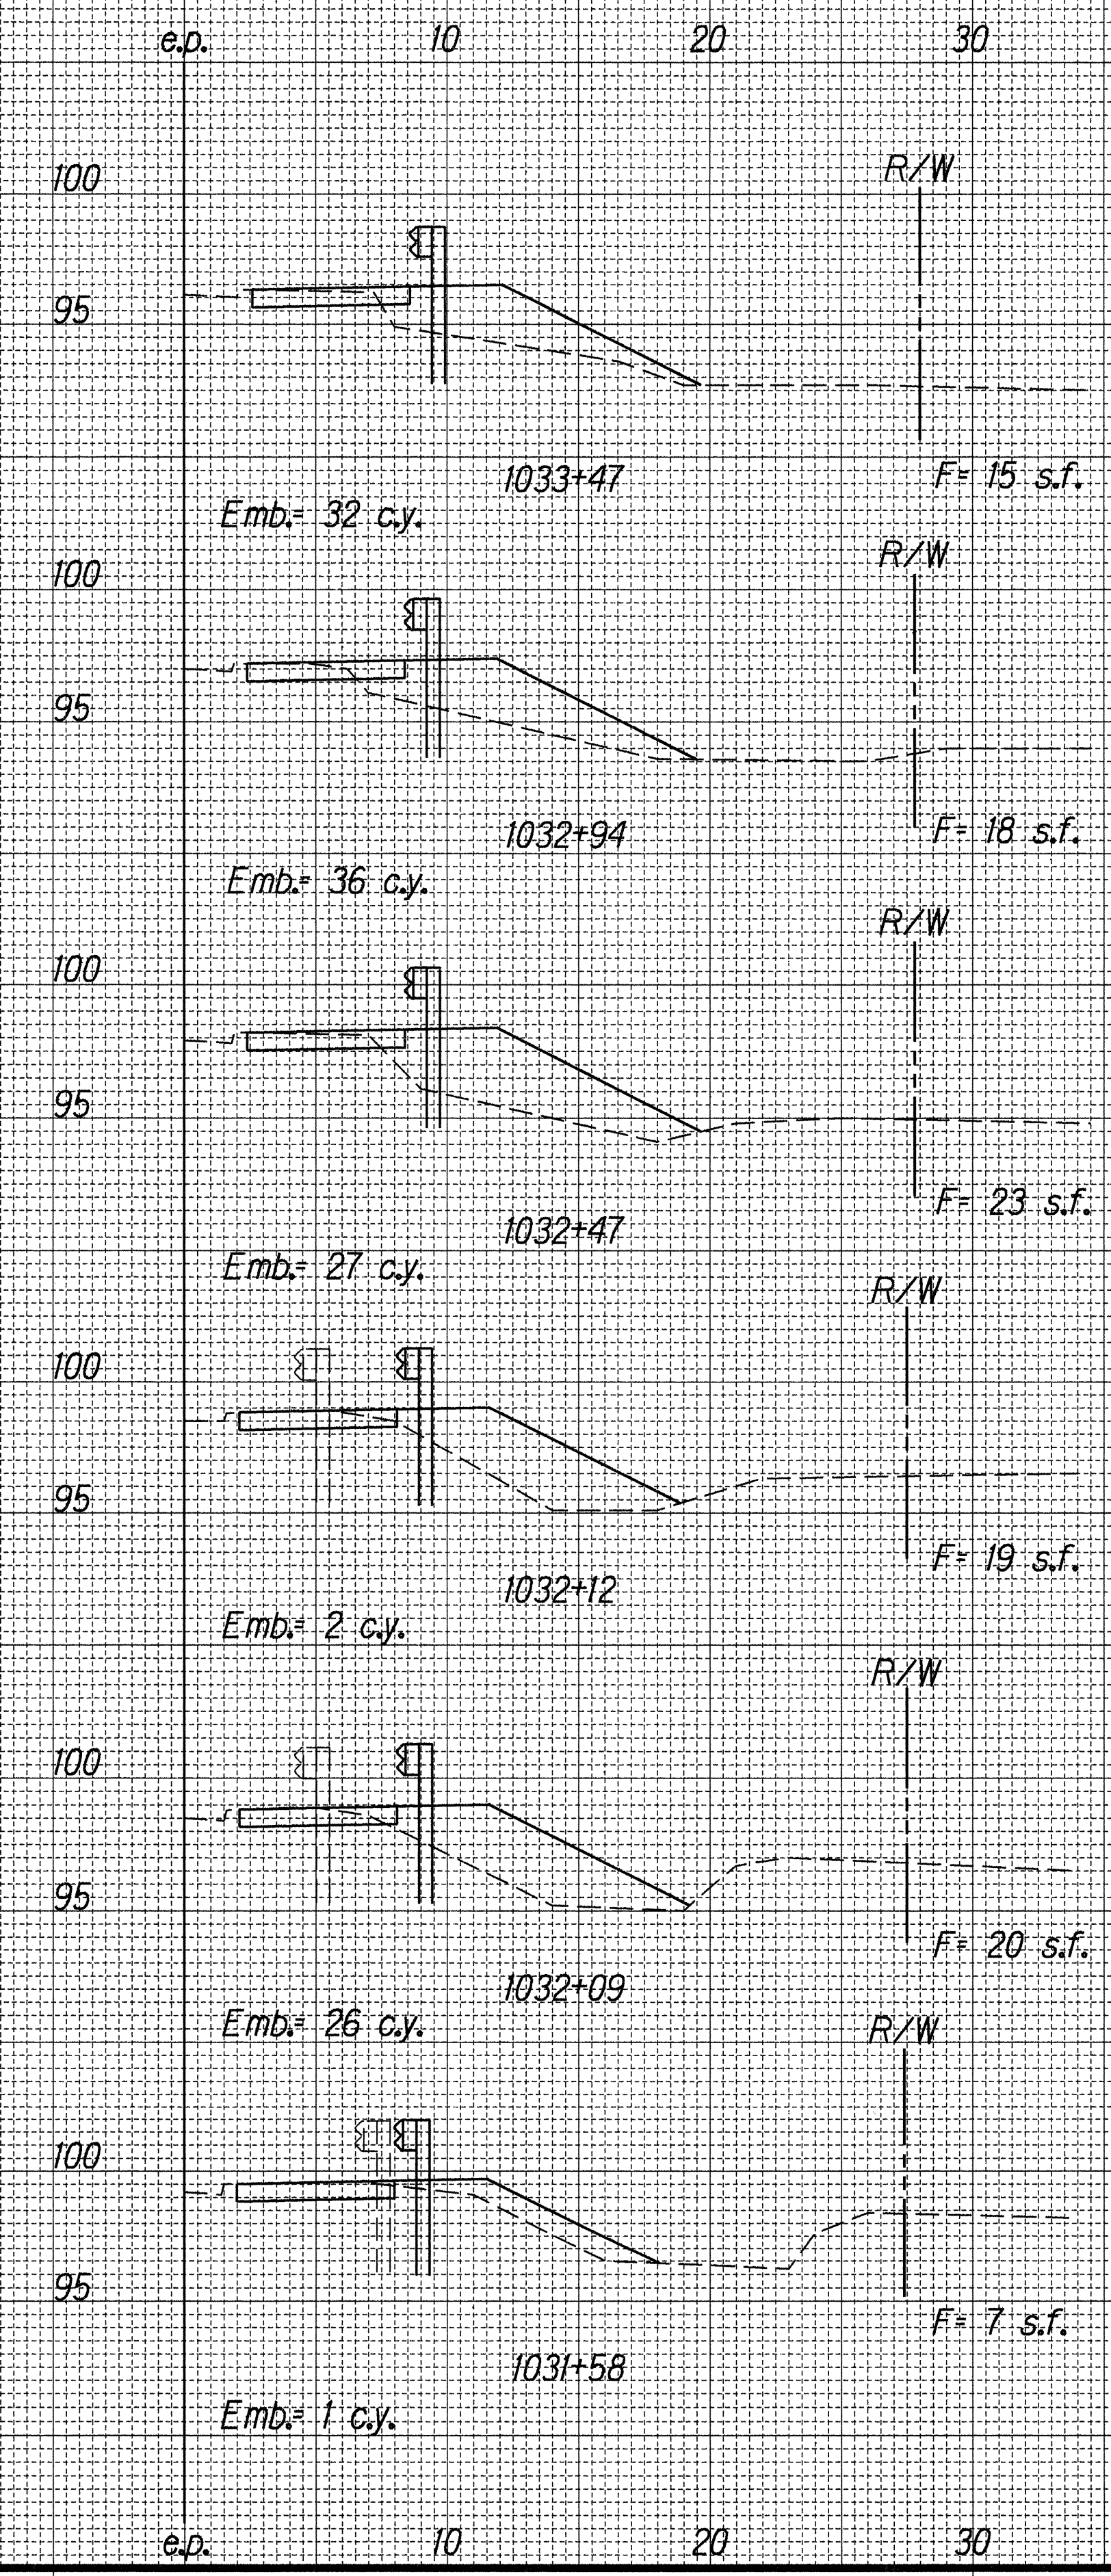


FED. ROAD DIST. NO.	STATE	FED. AID PROJ. NO.	FISCAL YEAR	SHEET NO.	TOTAL SHEETS
HAWAII	HAW.	STP-099-1(20)	1999	41	44

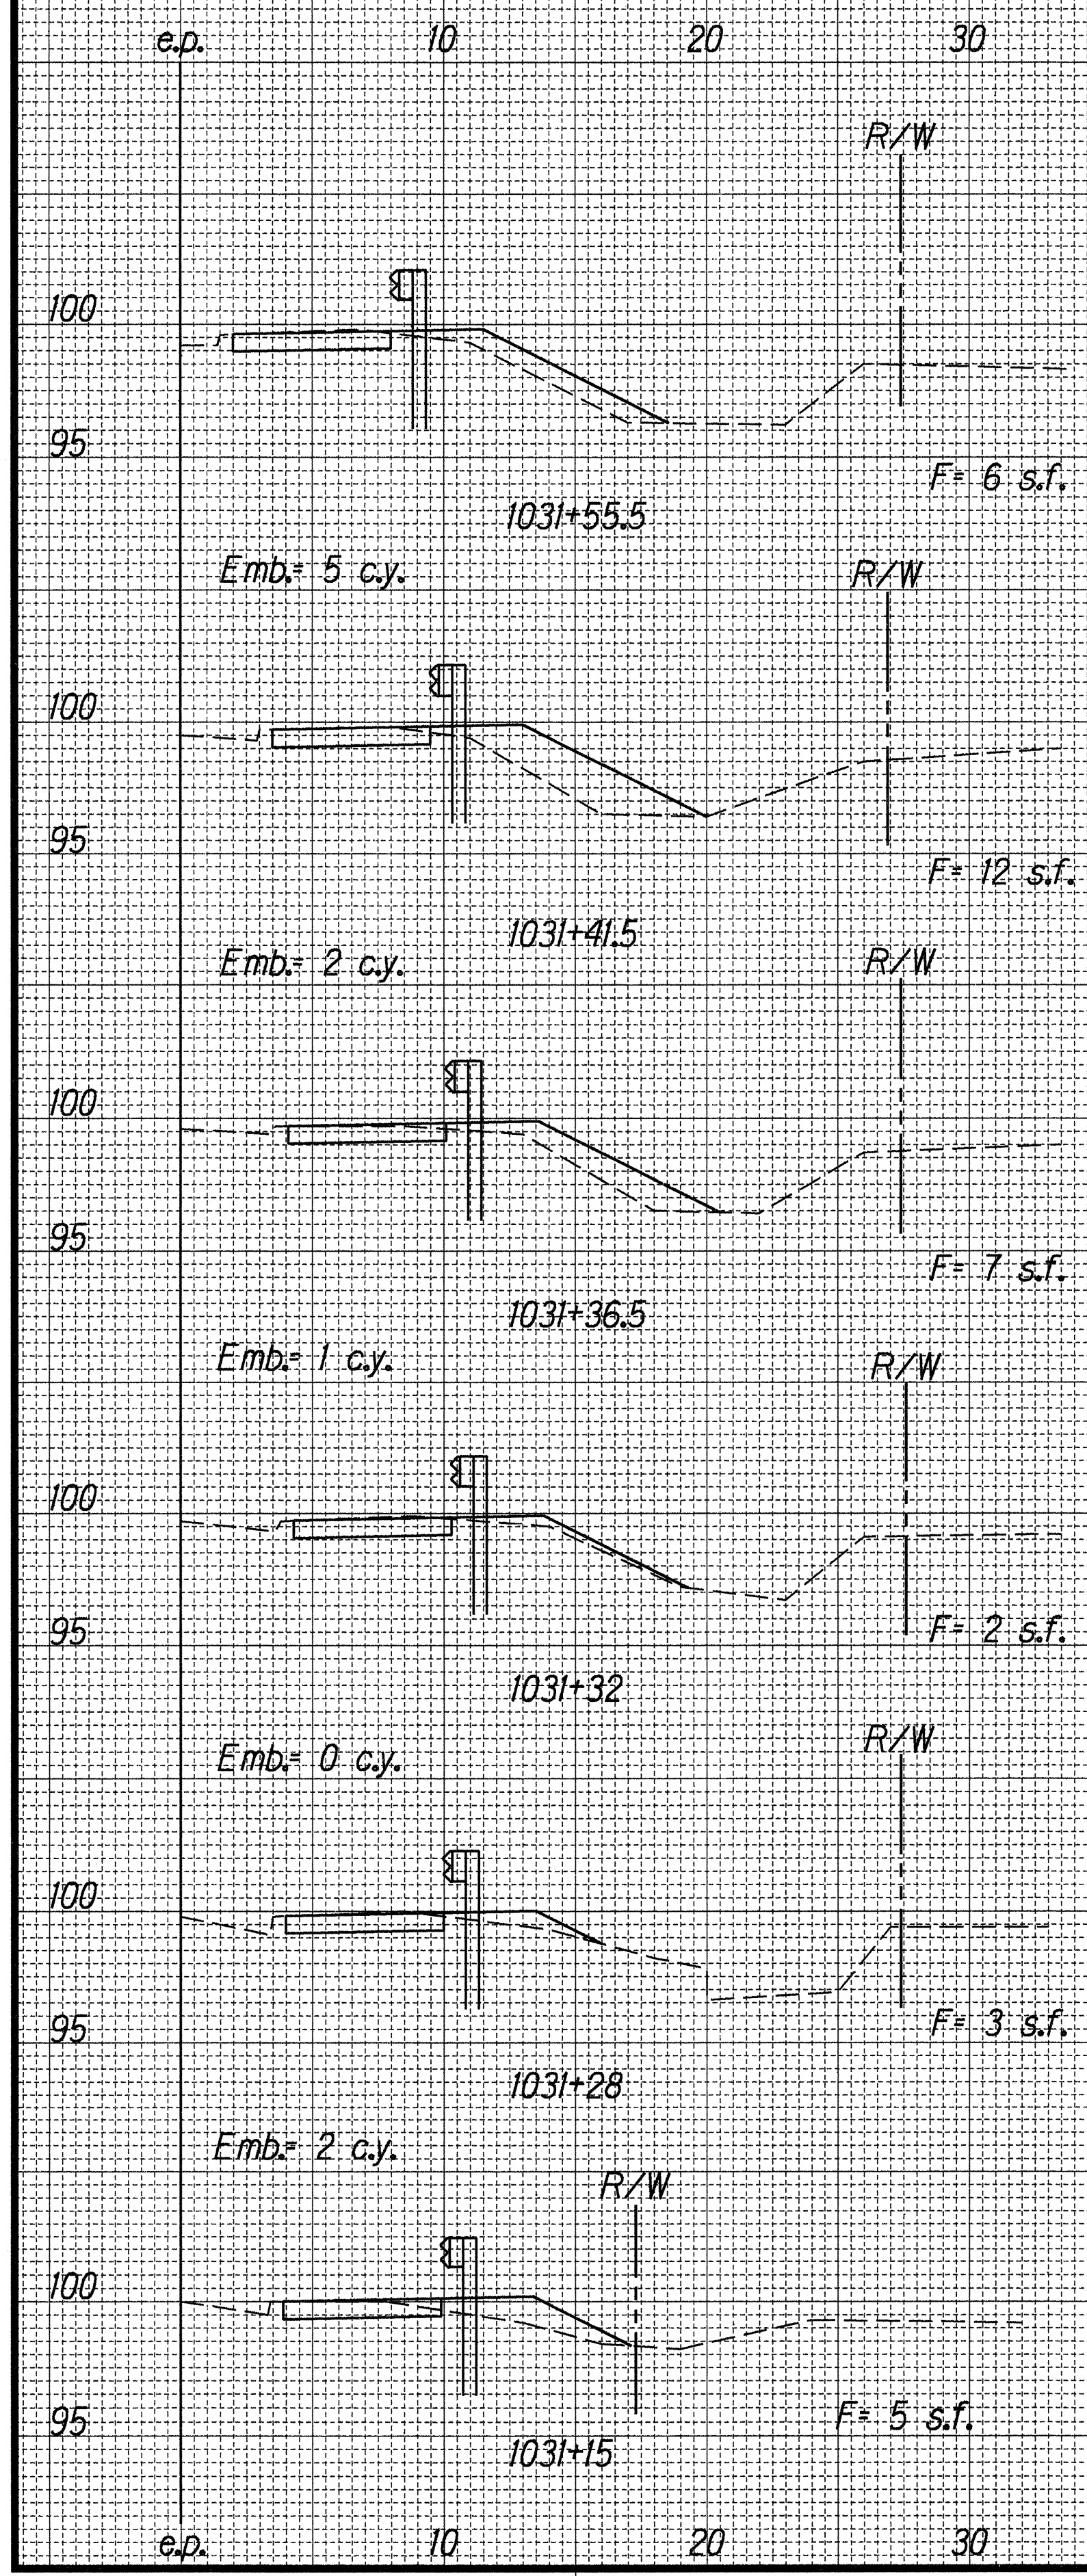


Note: All fill sections shall have a maximum 2H:1V slope.

Scale: Hor.- 1"= 5'
Ver.- 1"= 5'

ORIGINAL
PLAN
DATE: 11/28/99
SURVEY PLATTED BY: J. Misquith, M.E.
DRAWN BY: J. Misquith, M.E.
NOTED BY: J. Misquith, M.E.
DESIGNED BY: J. Misquith, M.E.
QUANTITIES BY: J. Misquith, M.E.
CHECKED BY: J. Misquith, M.E.

FED. ROAD DIST. NO.	STATE	FED. AID PROJ. NO.	FISCAL YEAR	SHEET NO.	TOTAL SHEETS
HAWAII	HAW.	STP-099-1(20)	1999	42	44


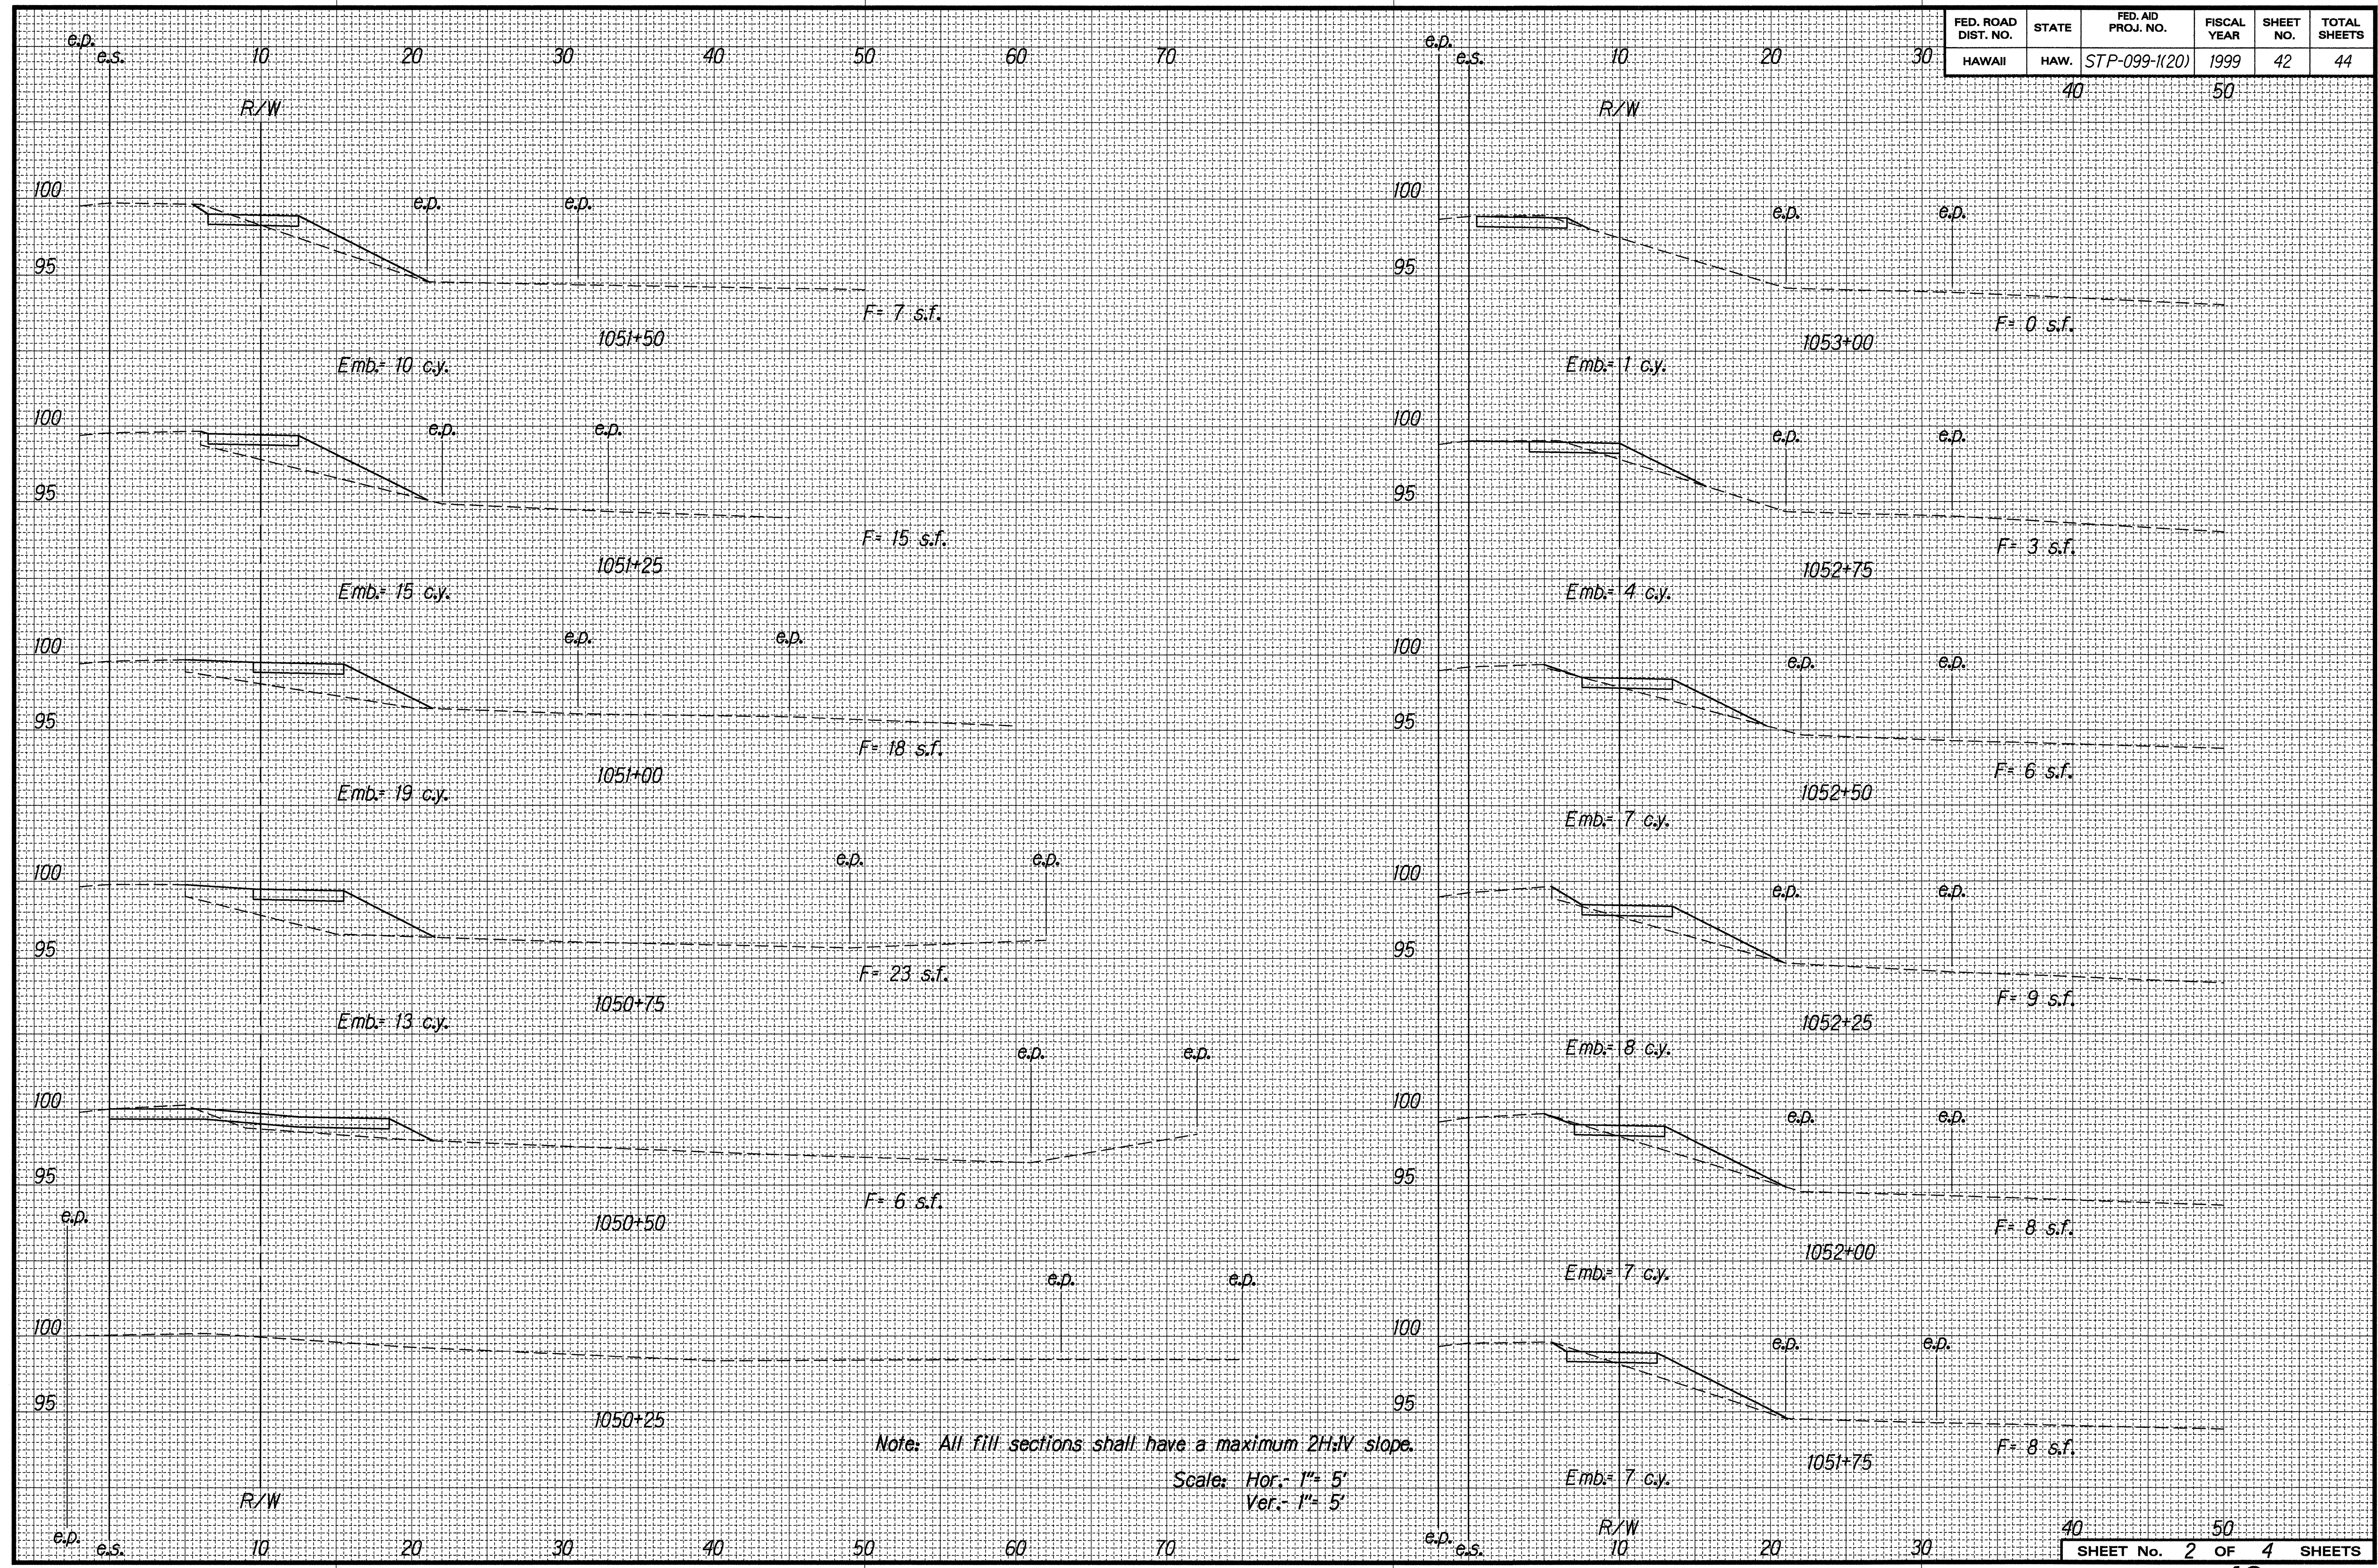


Note: All fill sections shall have a maximum 2H:1V slope.

Scale: Hor. 1" = 5'
Ver. 1" = 5'

DESIGNED BY	DATE
TRACED BY	11/28/99
DESIGNED BY	
QUANTITIES BY	
CHECKED BY	

FED. ROAD DIST. NO.	STATE	FED. AID PROJ. NO.	FISCAL YEAR	SHEET NO.	TOTAL SHEETS
HAWAII	HAW.	STP-099-1(20)	1999	43	43

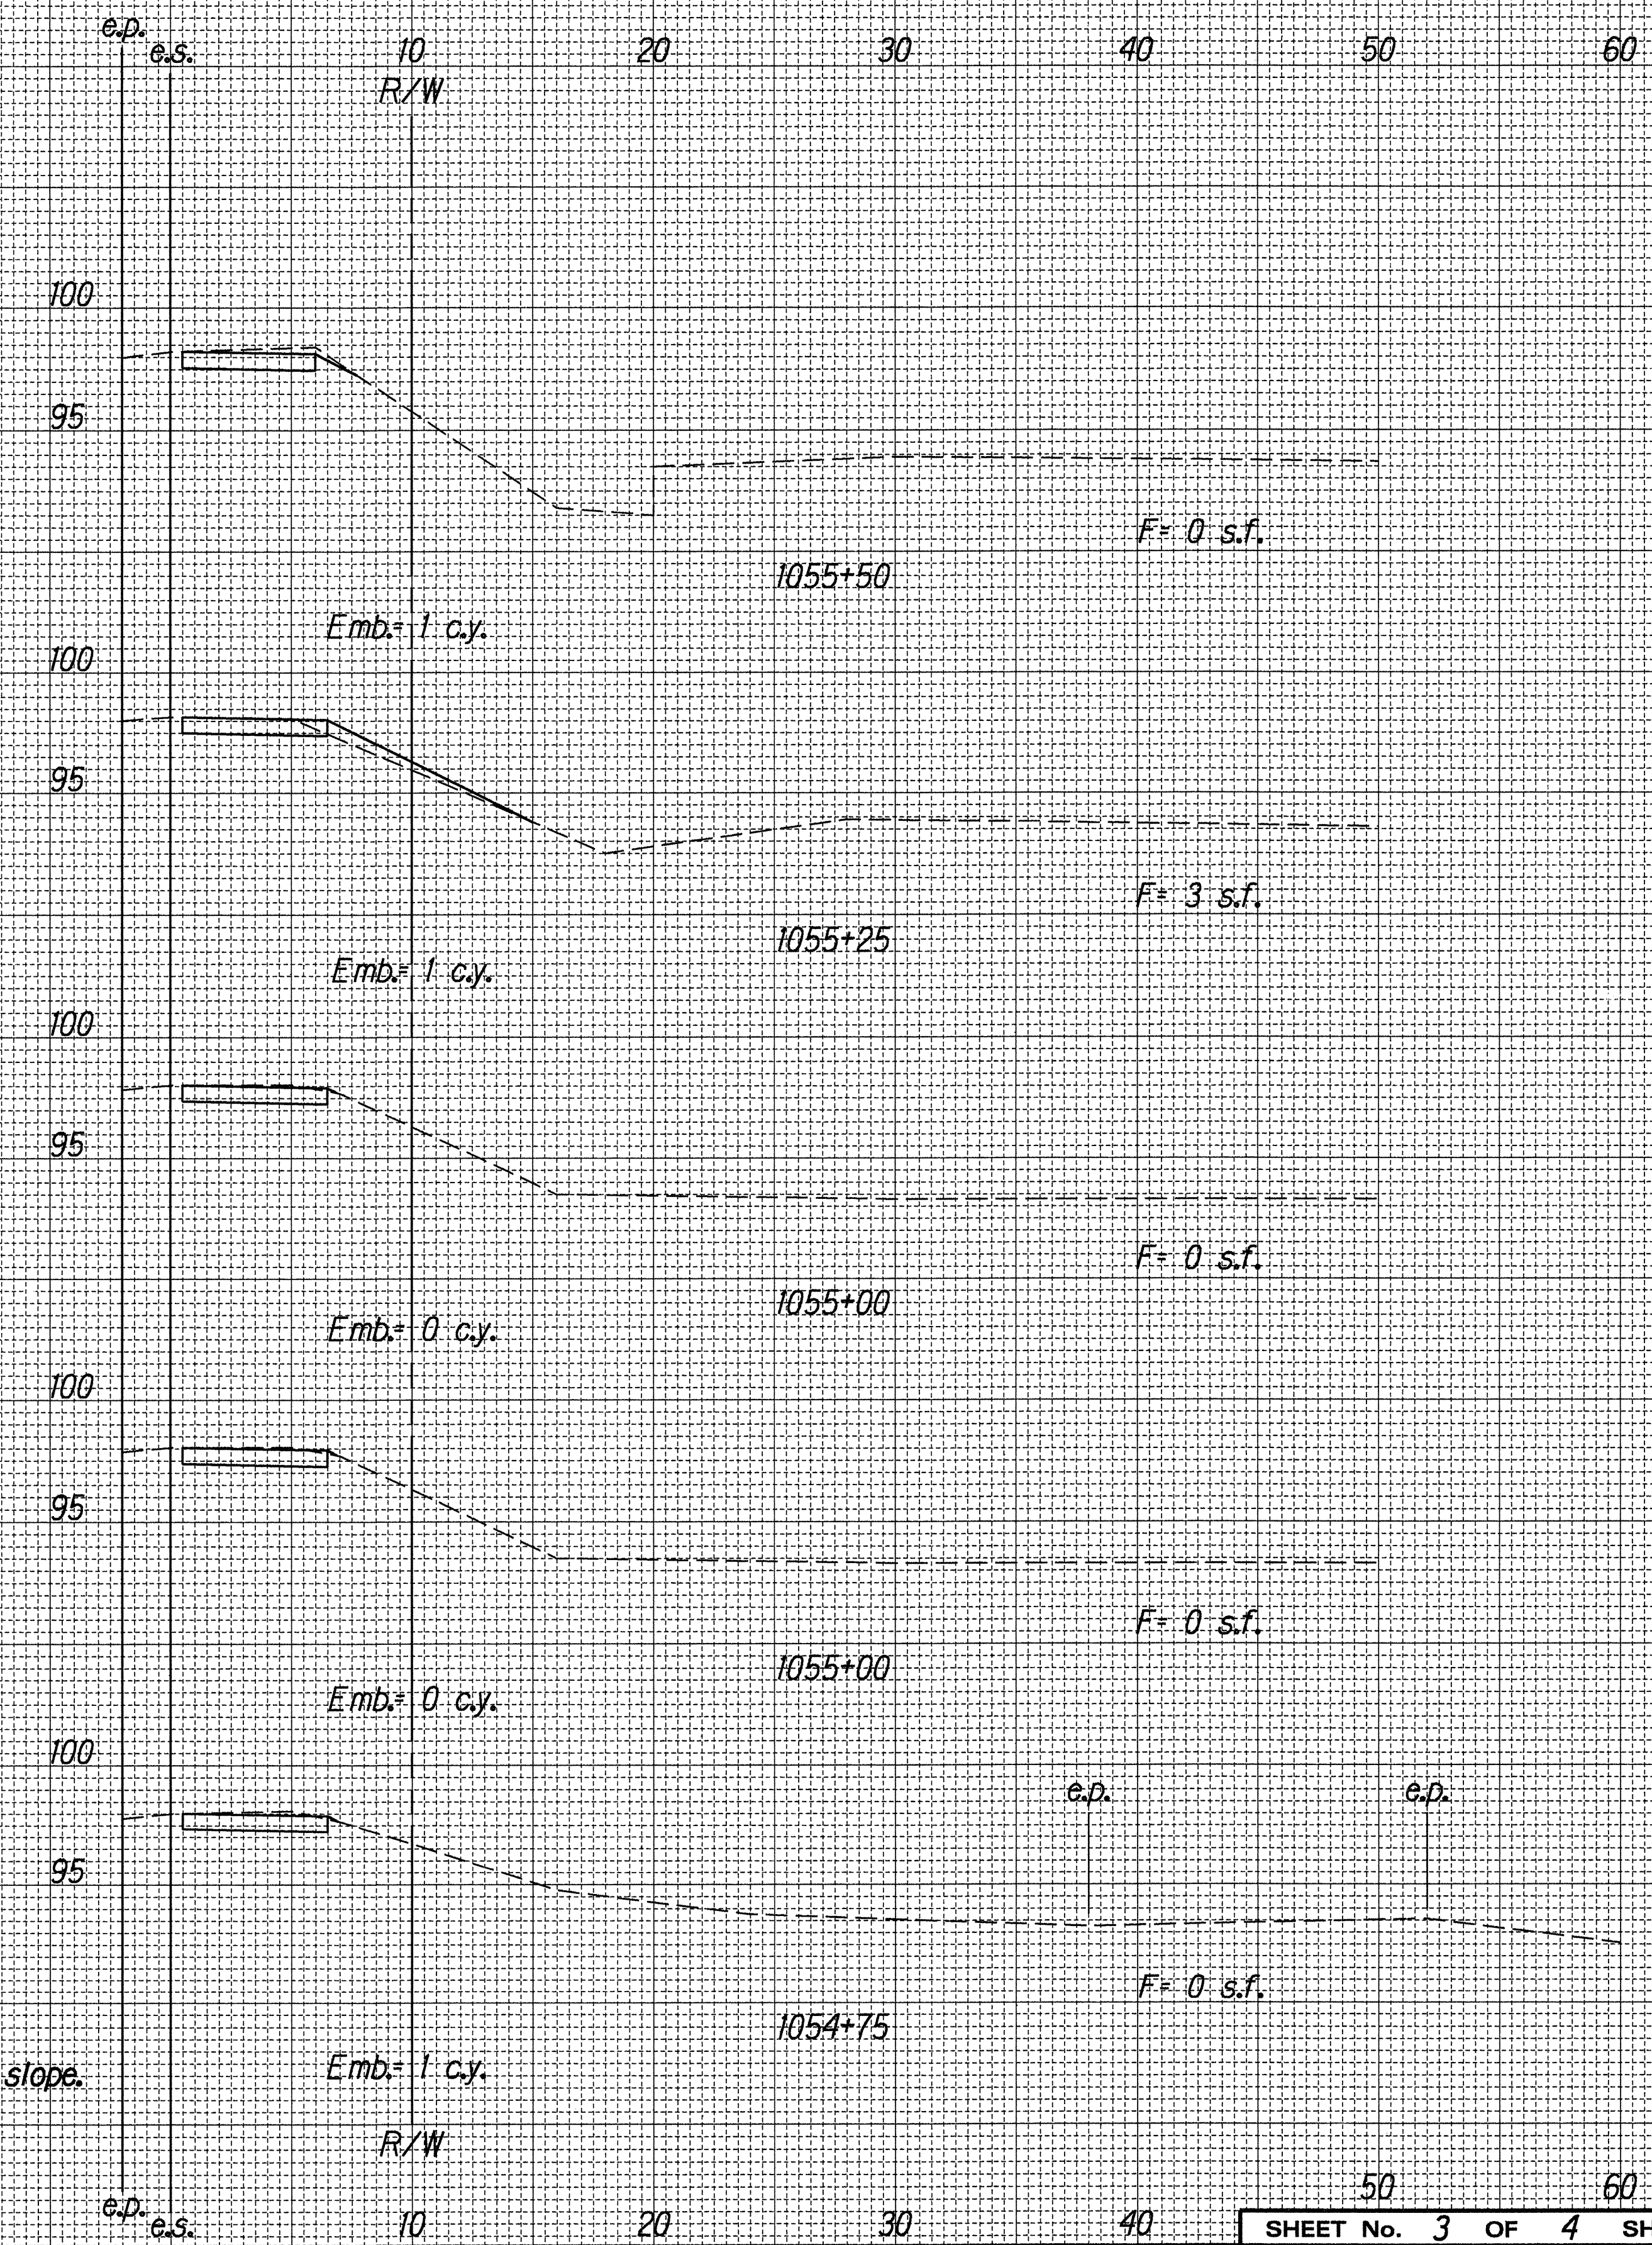
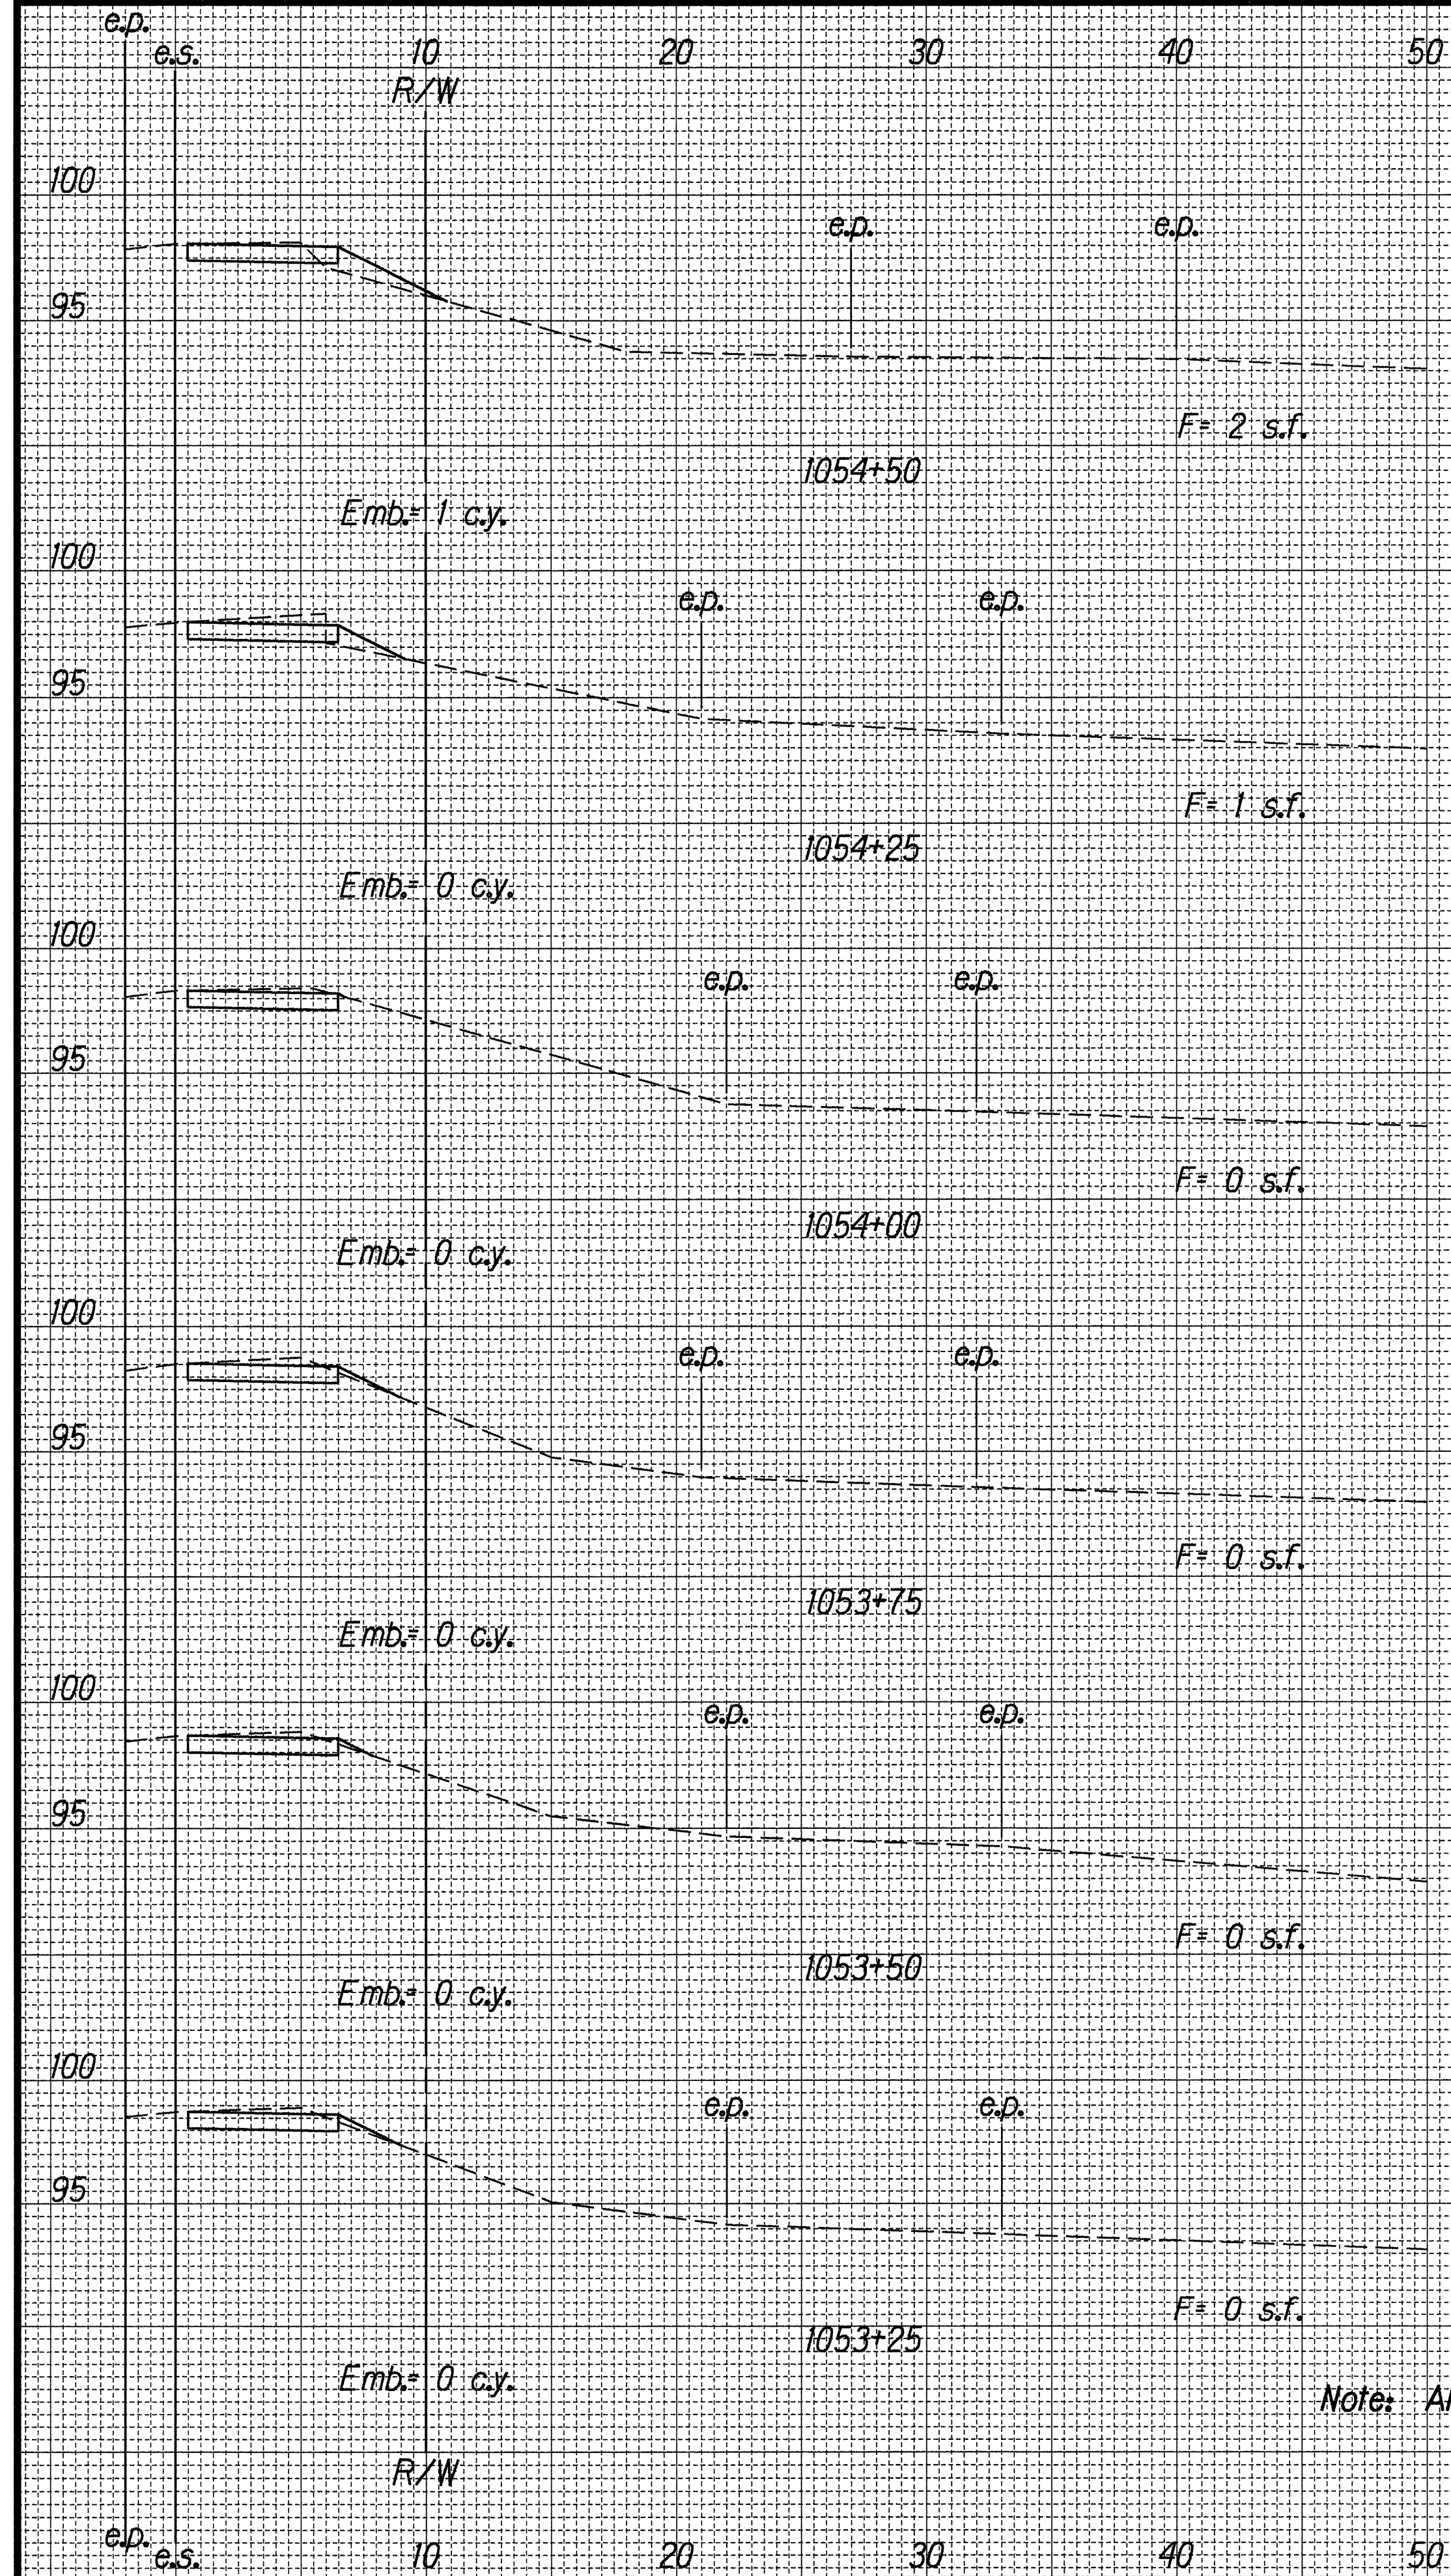


SURVEY PLOTTED BY	DATE
DRAWN BY	11/20/99
NOTED BY	
CHECKED BY	
ORIGINAL PLAN	
NOTE BOOK	
QUANTITIES BY	
CHECKED BY	

Note: All fill sections shall have a maximum 2H:1V slope.

Scale: Hor.- 1"= 5'
Ver.- 1"= 5'

FED. ROAD DIST. NO.	STATE	FED. AID PROJ. NO.	FISCAL YEAR	SHEET NO.	TOTAL SHEETS
HAWAII	HAW.	STP-099-1(20)	1999	44	44

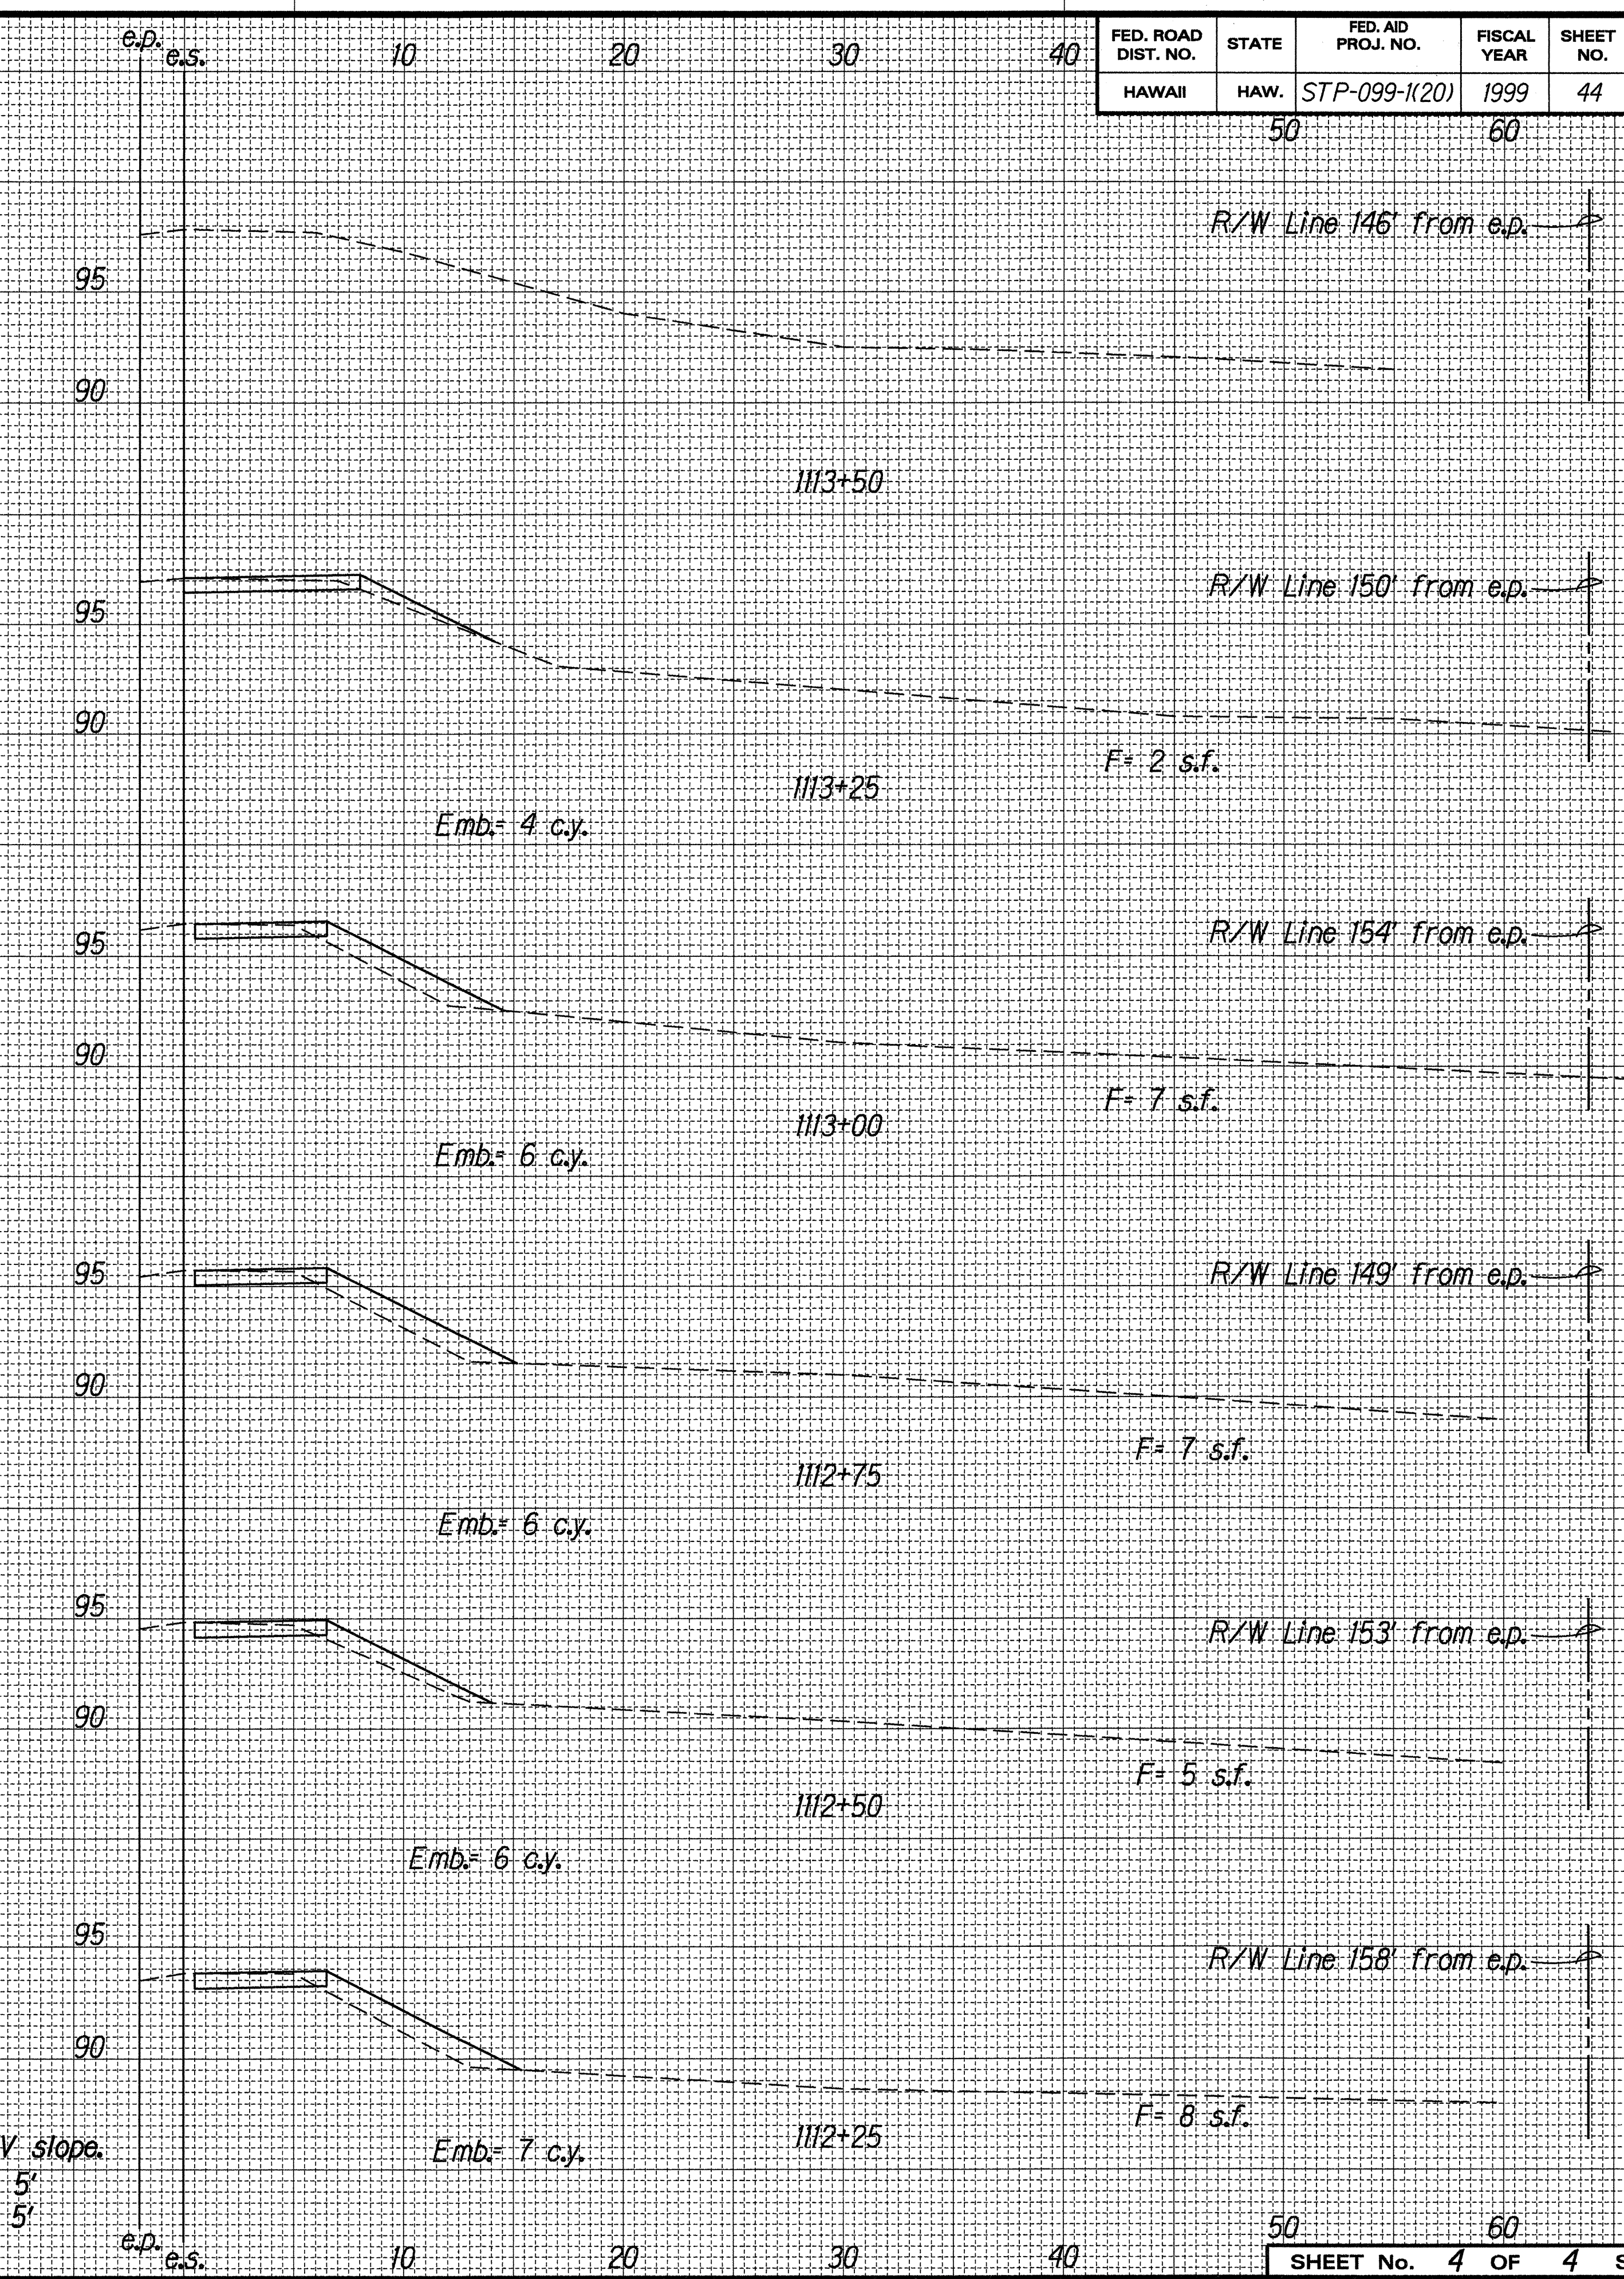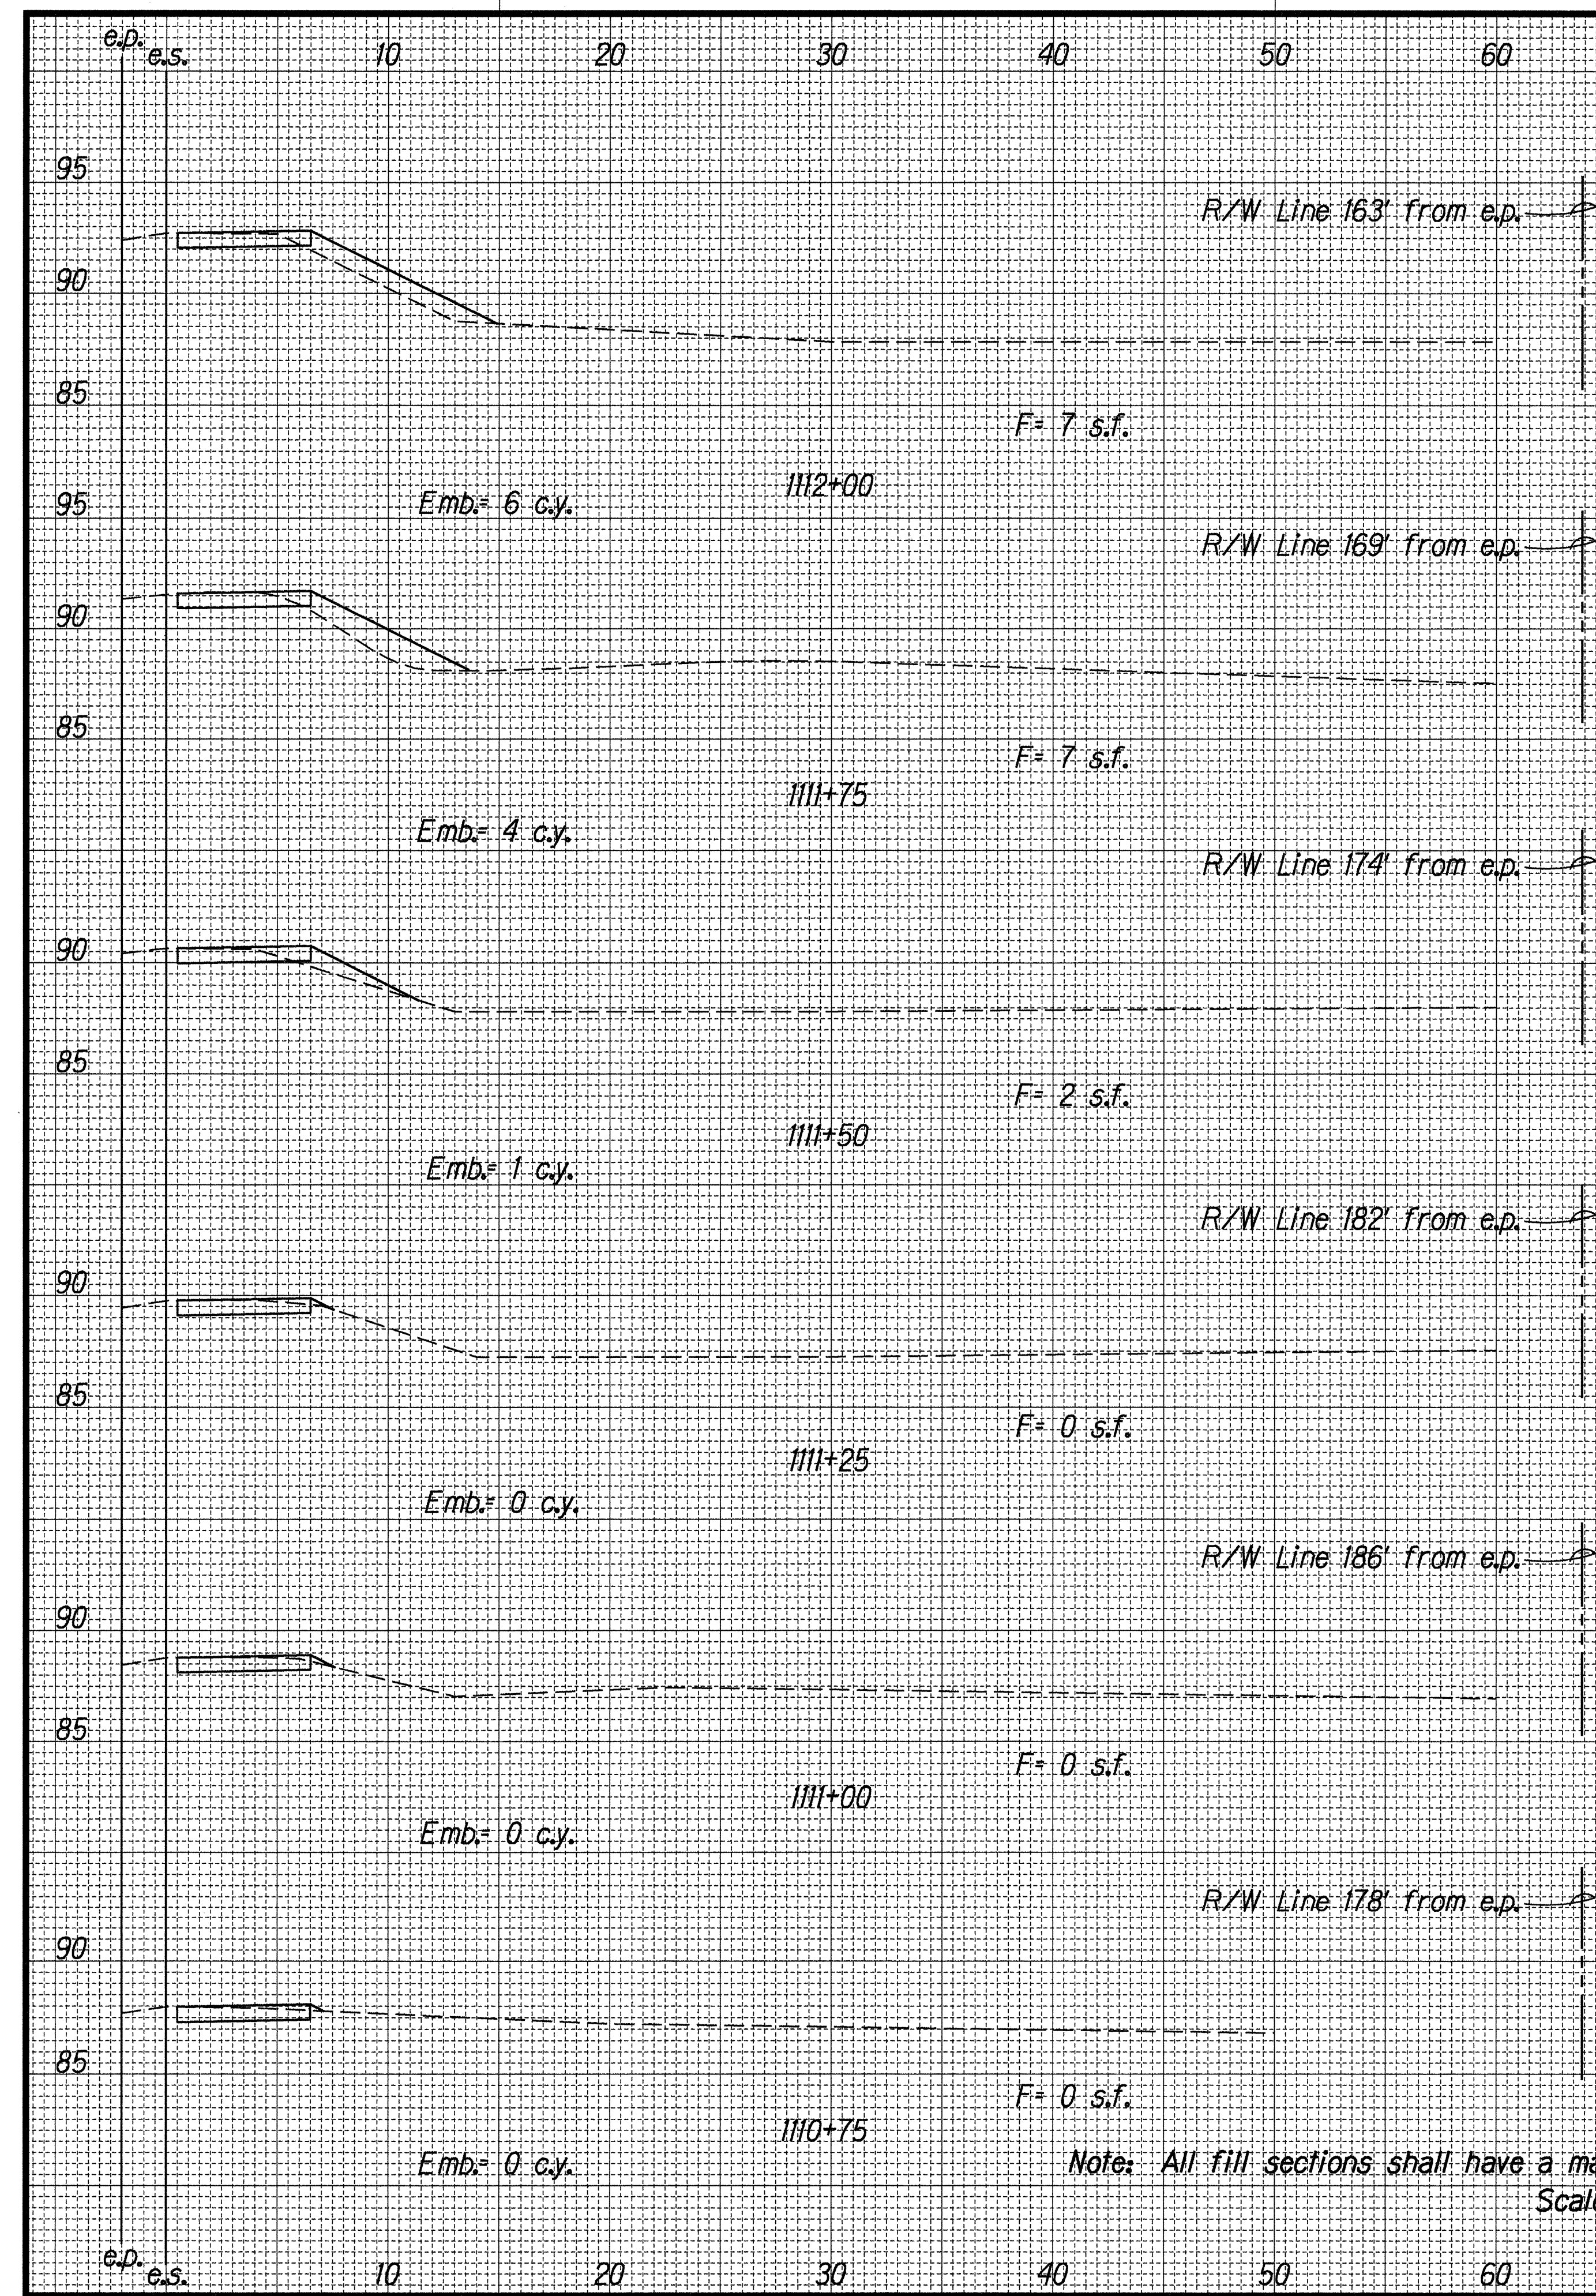

Note: All fill sections shall have a maximum 2H:1V slope.
 Scale: Hor. 1" = 5'
 Ver. 1" = 5'

ORIGINAL PLAN
 SURVEY PLOTTED BY
 DRAWN BY
 DESIGNED BY
 QUANTITIES BY
 CHECKED BY
 DATE 11/28/02