


FED. ROAD DIST. NO.	STATE	FEDERAL AID PROJ. NO.	FISCAL YEAR	SHEET NO.	TOTAL SHEETS
HAWAII	HAW.	STP-7415(001)	2014	ADD. 53	173

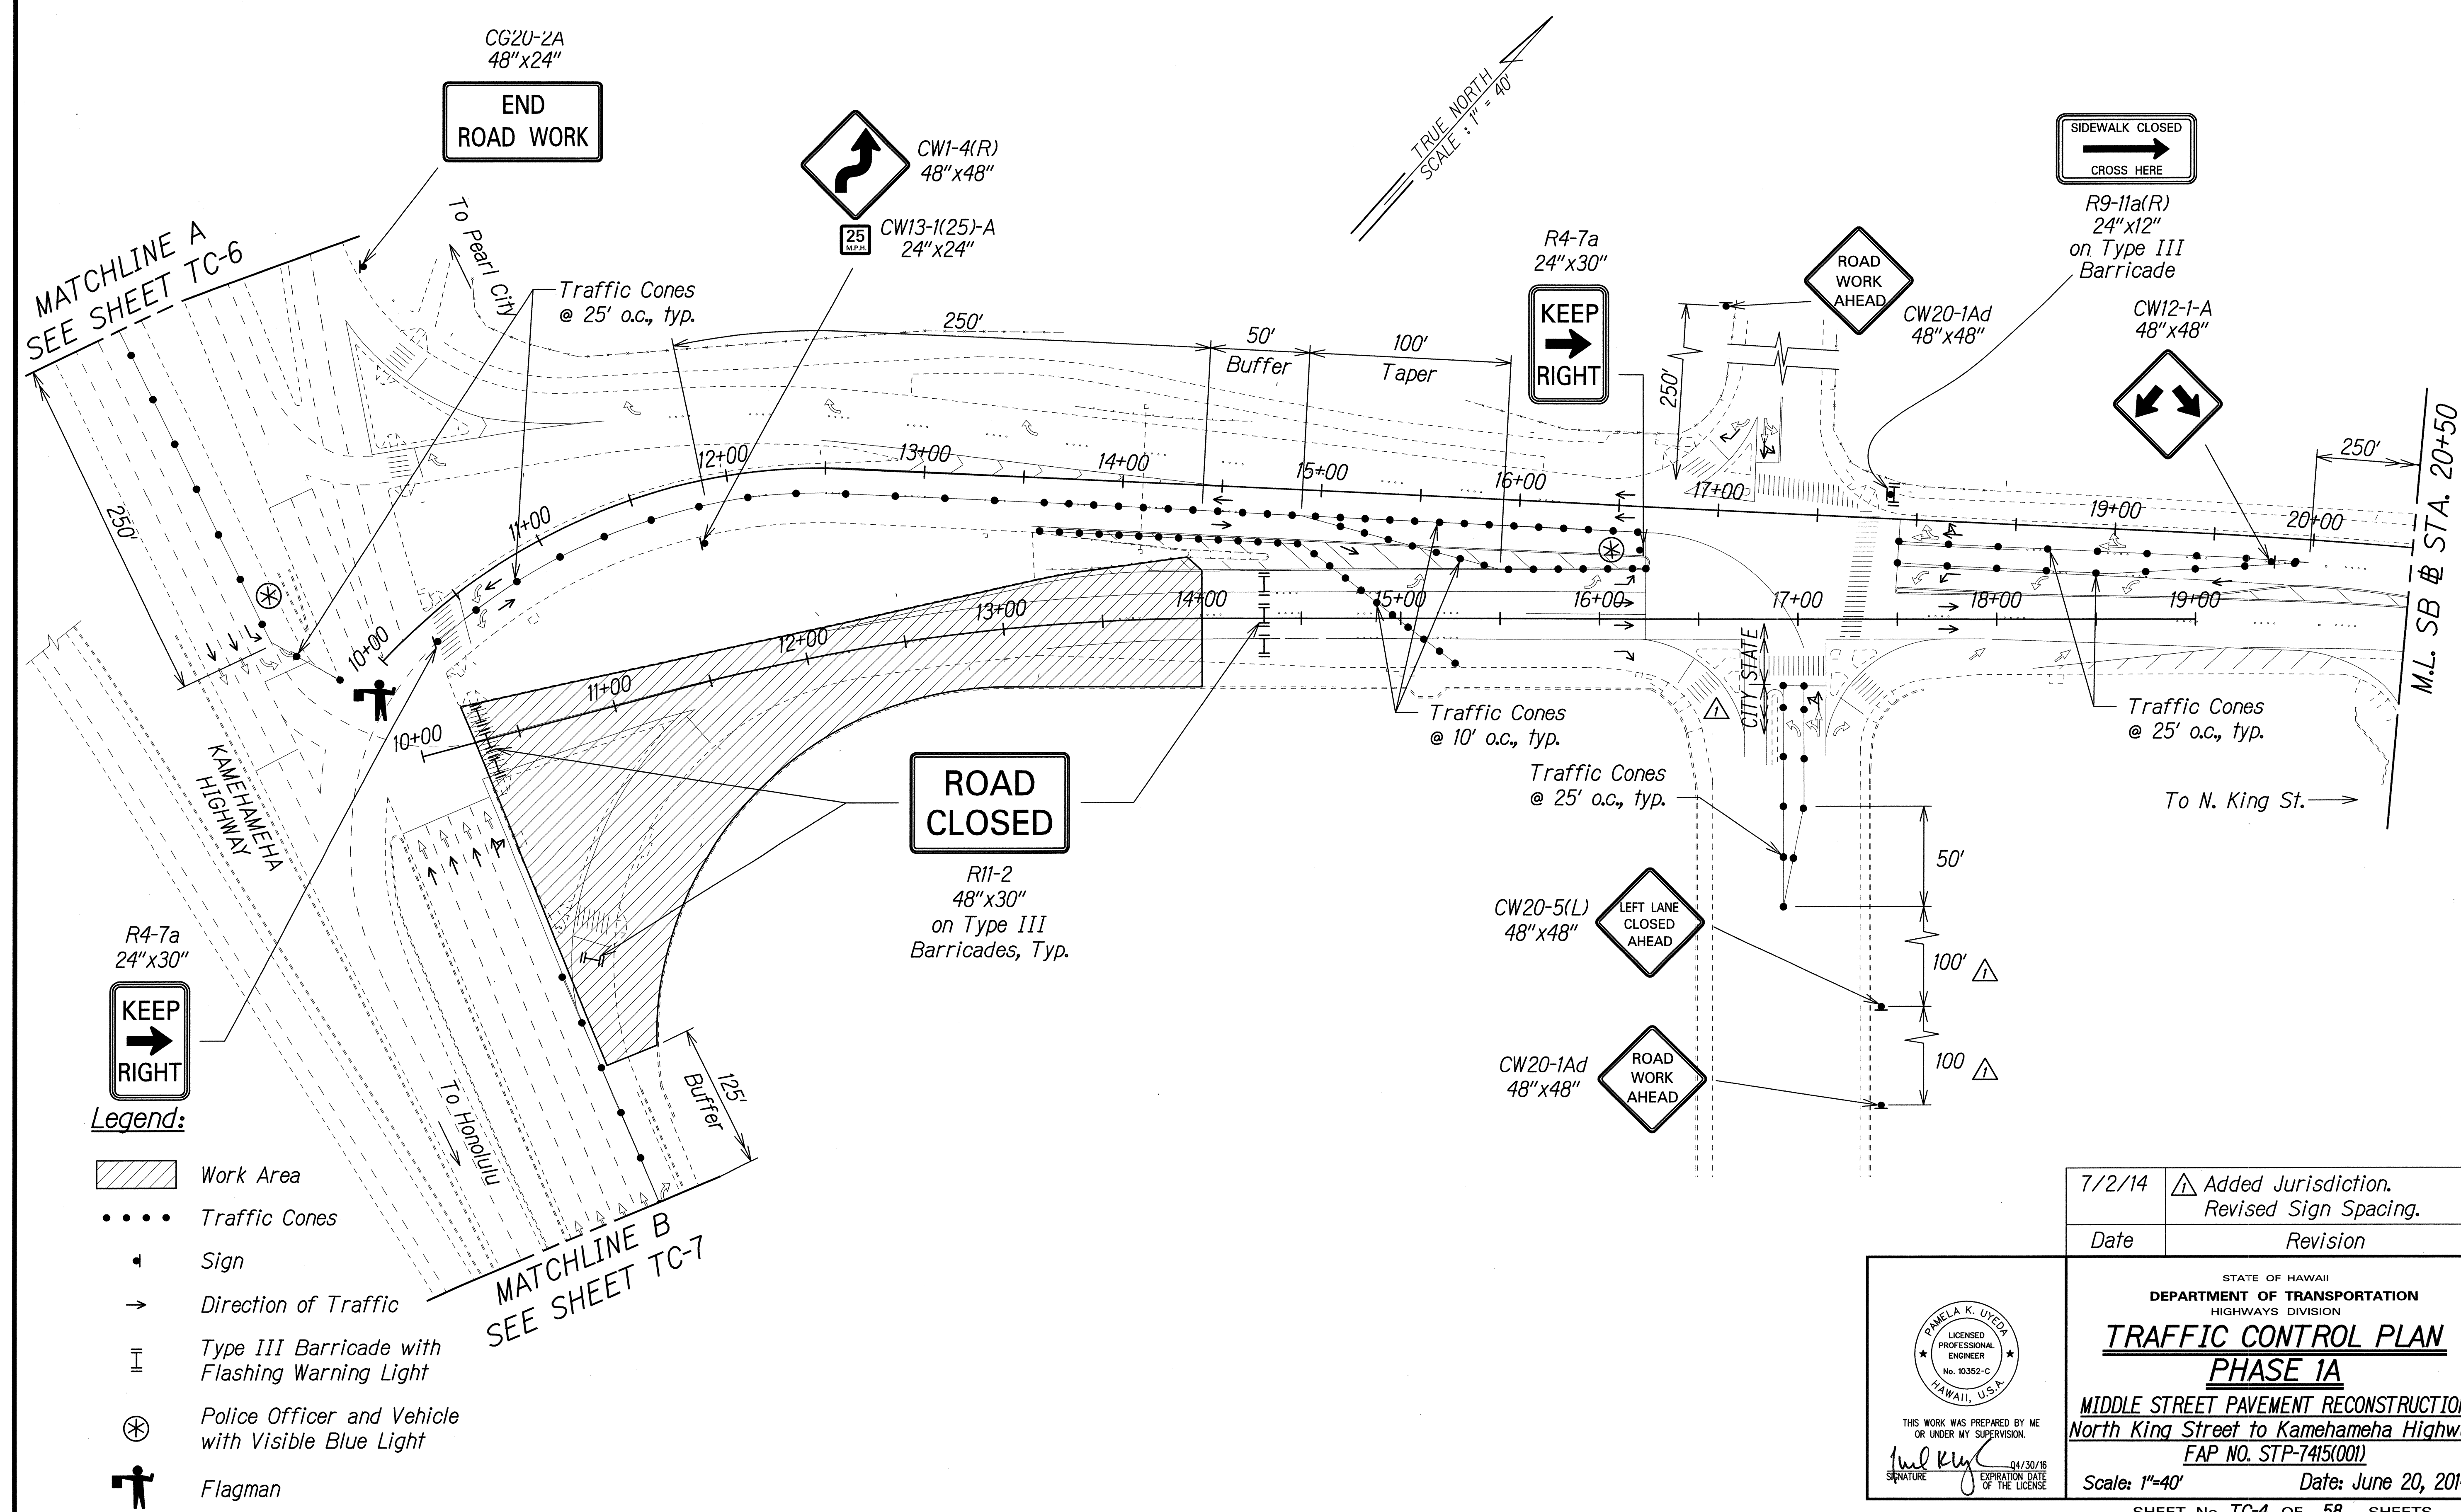

SURVEY PLOTTED BY	DATE
DRAWN BY	
CHECKED BY	
QUANTITIES BY	
CHECKED BY	
ORIGINAL PLAN	
NOTE BOOK	
No.	

- Legend:
- Work Area
 - Traffic Cones
 - Sign
 - Direction of Traffic
 - Type III Barricade with Flashing Warning Light
 - Police Officer and Vehicle with Visible Blue Light
 - Flagman

7/2/14	Added Jurisdiction. Revised Sign Spacing.
Date	Revision

THIS WORK WAS PREPARED BY ME OR UNDER MY SUPERVISION.

Pamela K. Uyeda 04/30/16
SIGNATURE EXPIRATION DATE OF THE LICENSE

STATE OF HAWAII
DEPARTMENT OF TRANSPORTATION
HIGHWAYS DIVISION


**TRAFFIC CONTROL PLAN
PHASE 1A**

MIDDLE STREET PAVEMENT RECONSTRUCTION
North King Street to Kamehameha Highway
FAP NO. STP-7415(001)

Scale: 1"=40' Date: June 20, 2014

SHEET No. TC-4 OF 58 SHEETS

FED. ROAD DIST. NO.	STATE	FEDERAL AID PROJ. NO.	FISCAL YEAR	SHEET NO.	TOTAL SHEETS
HAWAII	HAW.	STP-7415(001)	2014	ADD. 54	173

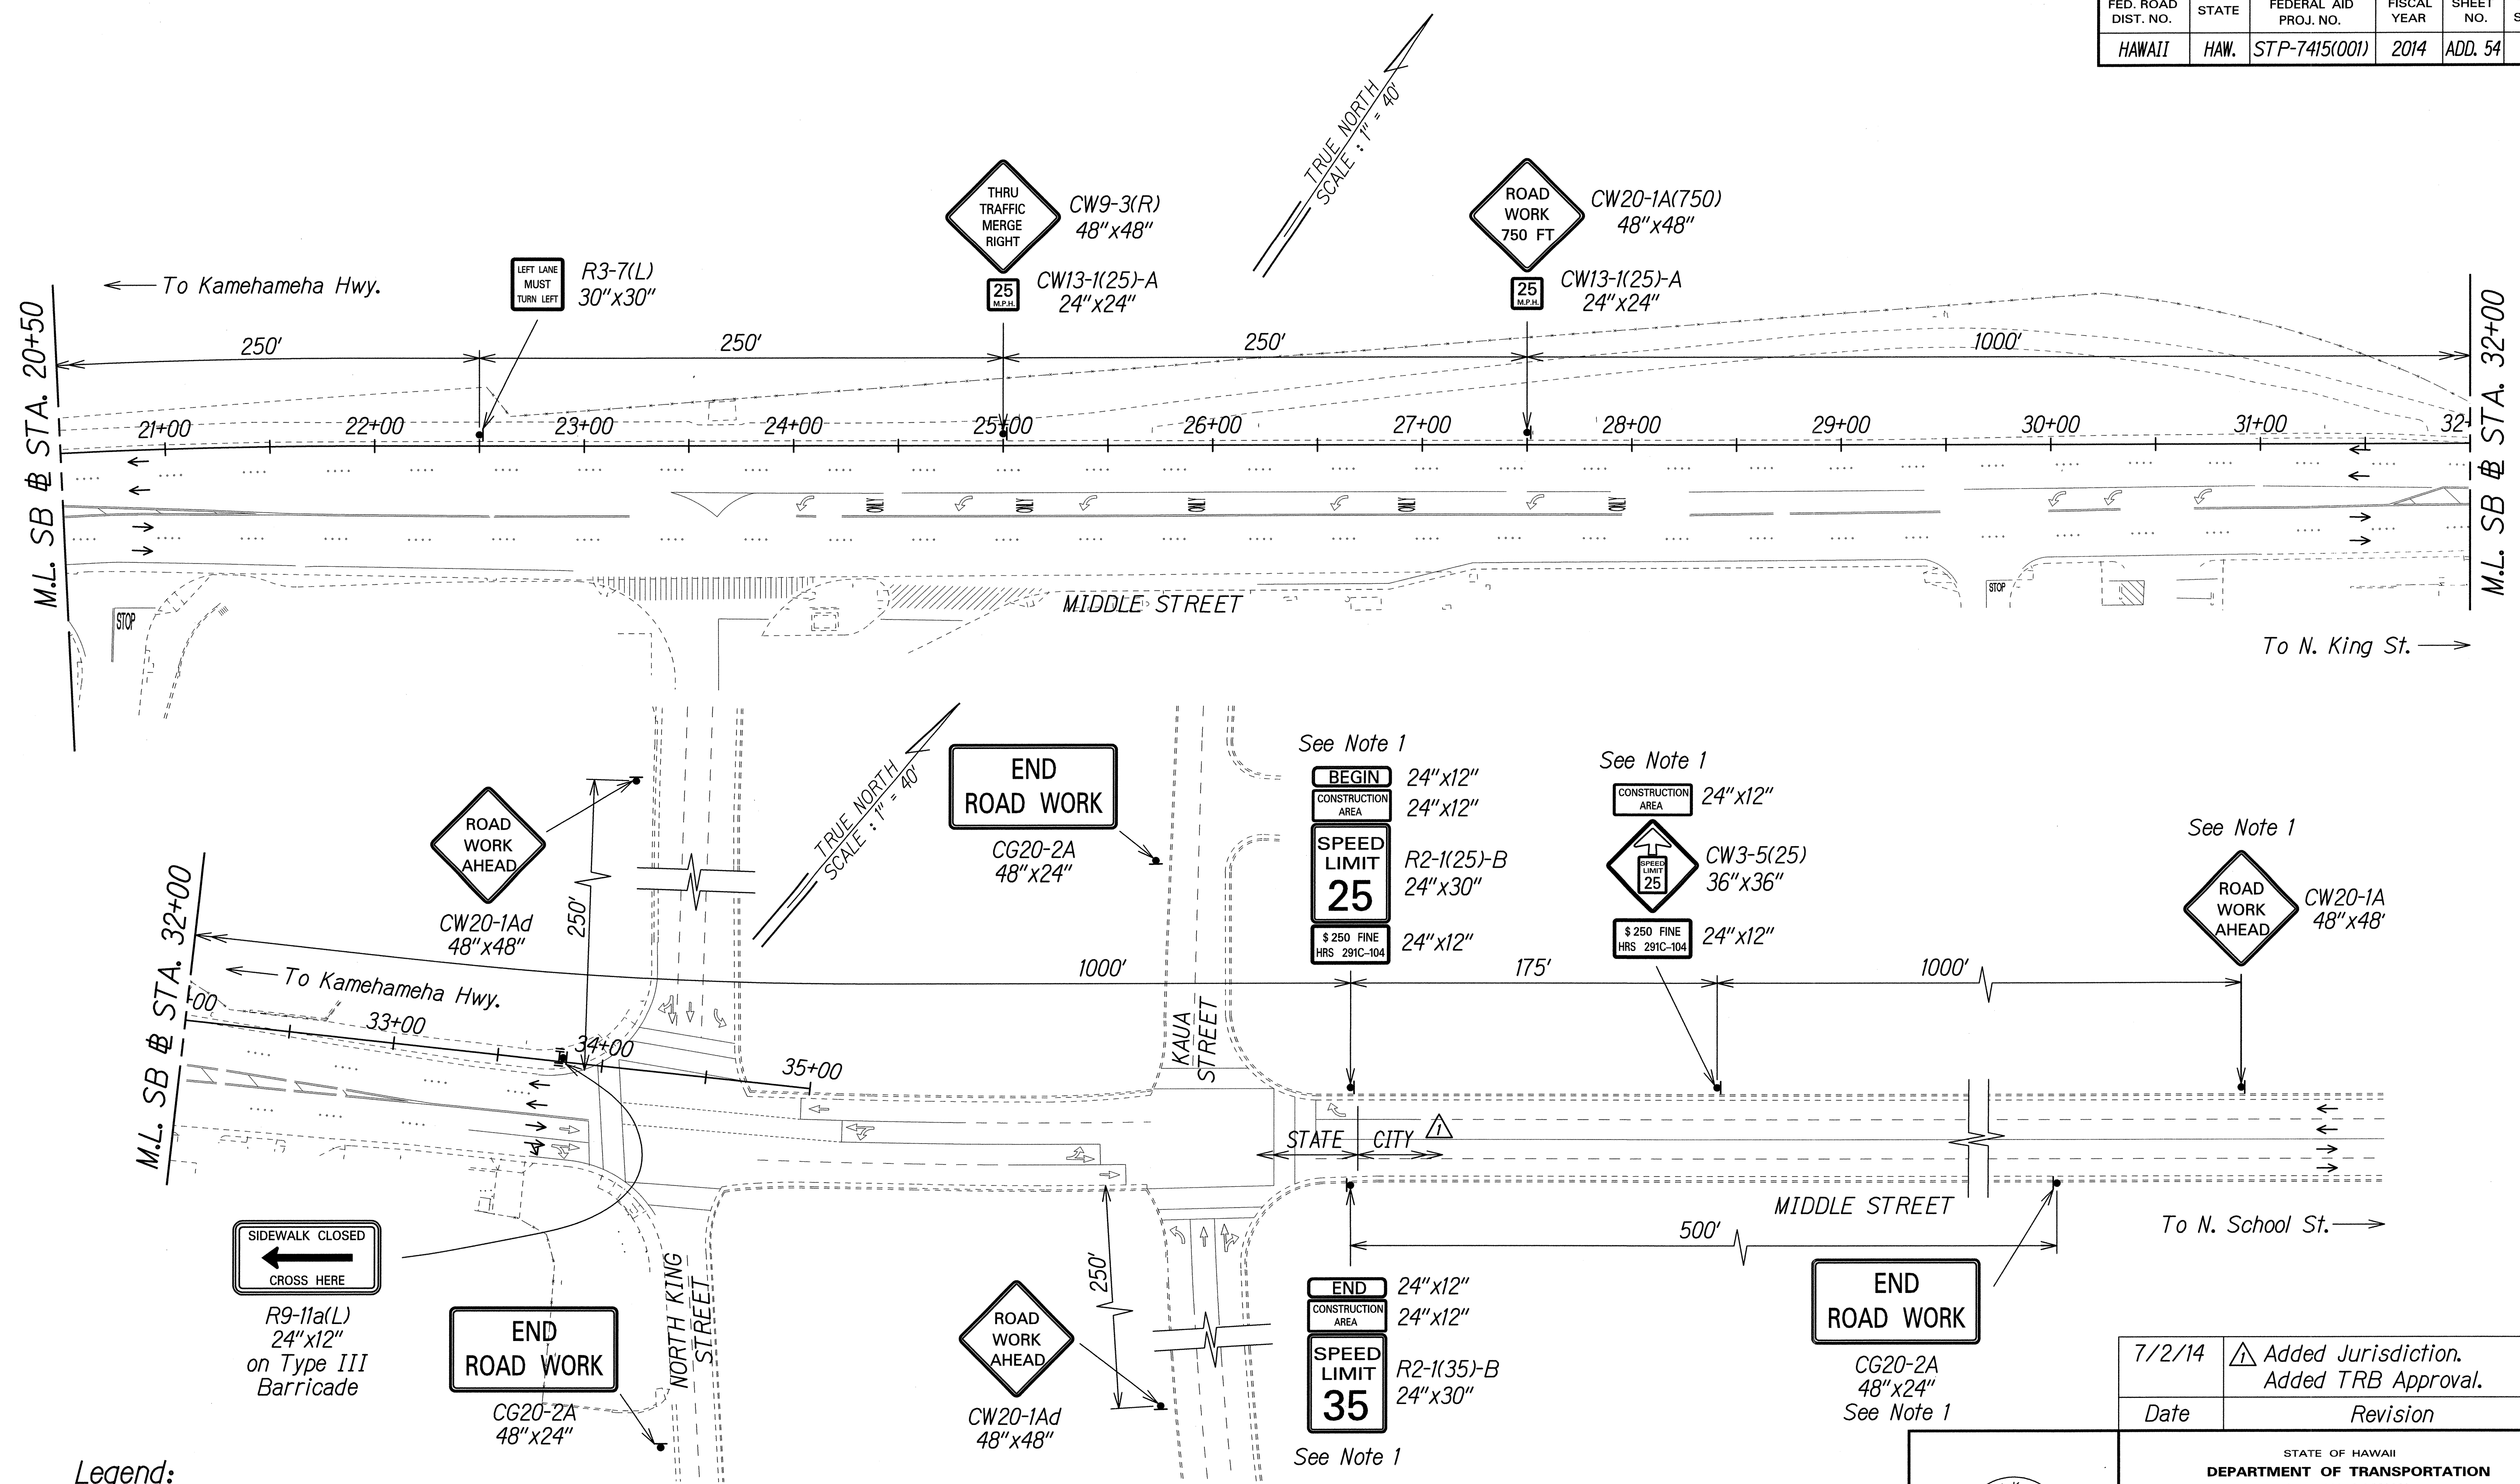

Legend:

- Sign
- Direction of Traffic
- Type III Barricade with Flashing Warning Light


NOTE:

- Signs to remain for Traffic Control Phase 1B. See Sht. TC-3.

Approved:

Chief, Traffic Review Branch, DPP
(for Work within City R/W only)
Date

7/2/14	Added Jurisdiction. Added TRB Approval.
Date	Revision

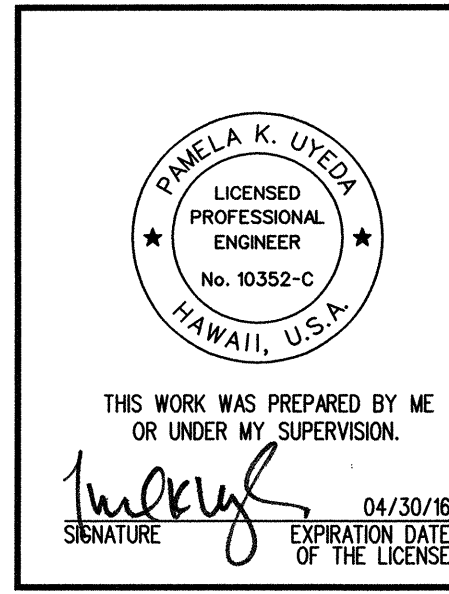


STATE OF HAWAII
DEPARTMENT OF TRANSPORTATION
HIGHWAYS DIVISION

TRAFFIC CONTROL PLAN
PHASE 1A

MIDDLE STREET PAVEMENT RECONSTRUCTION
North King Street to Kamehameha Highway
FAP NO. STP-7415(001)

Scale: 1"=40' Date: June 20, 2014

FED. ROAD DIST. NO.	STATE	FEDERAL AID PROJ. NO.	FISCAL YEAR	SHEET NO.	TOTAL SHEETS
HAWAII	HAW.	STP-7415(001)	2014	55	173

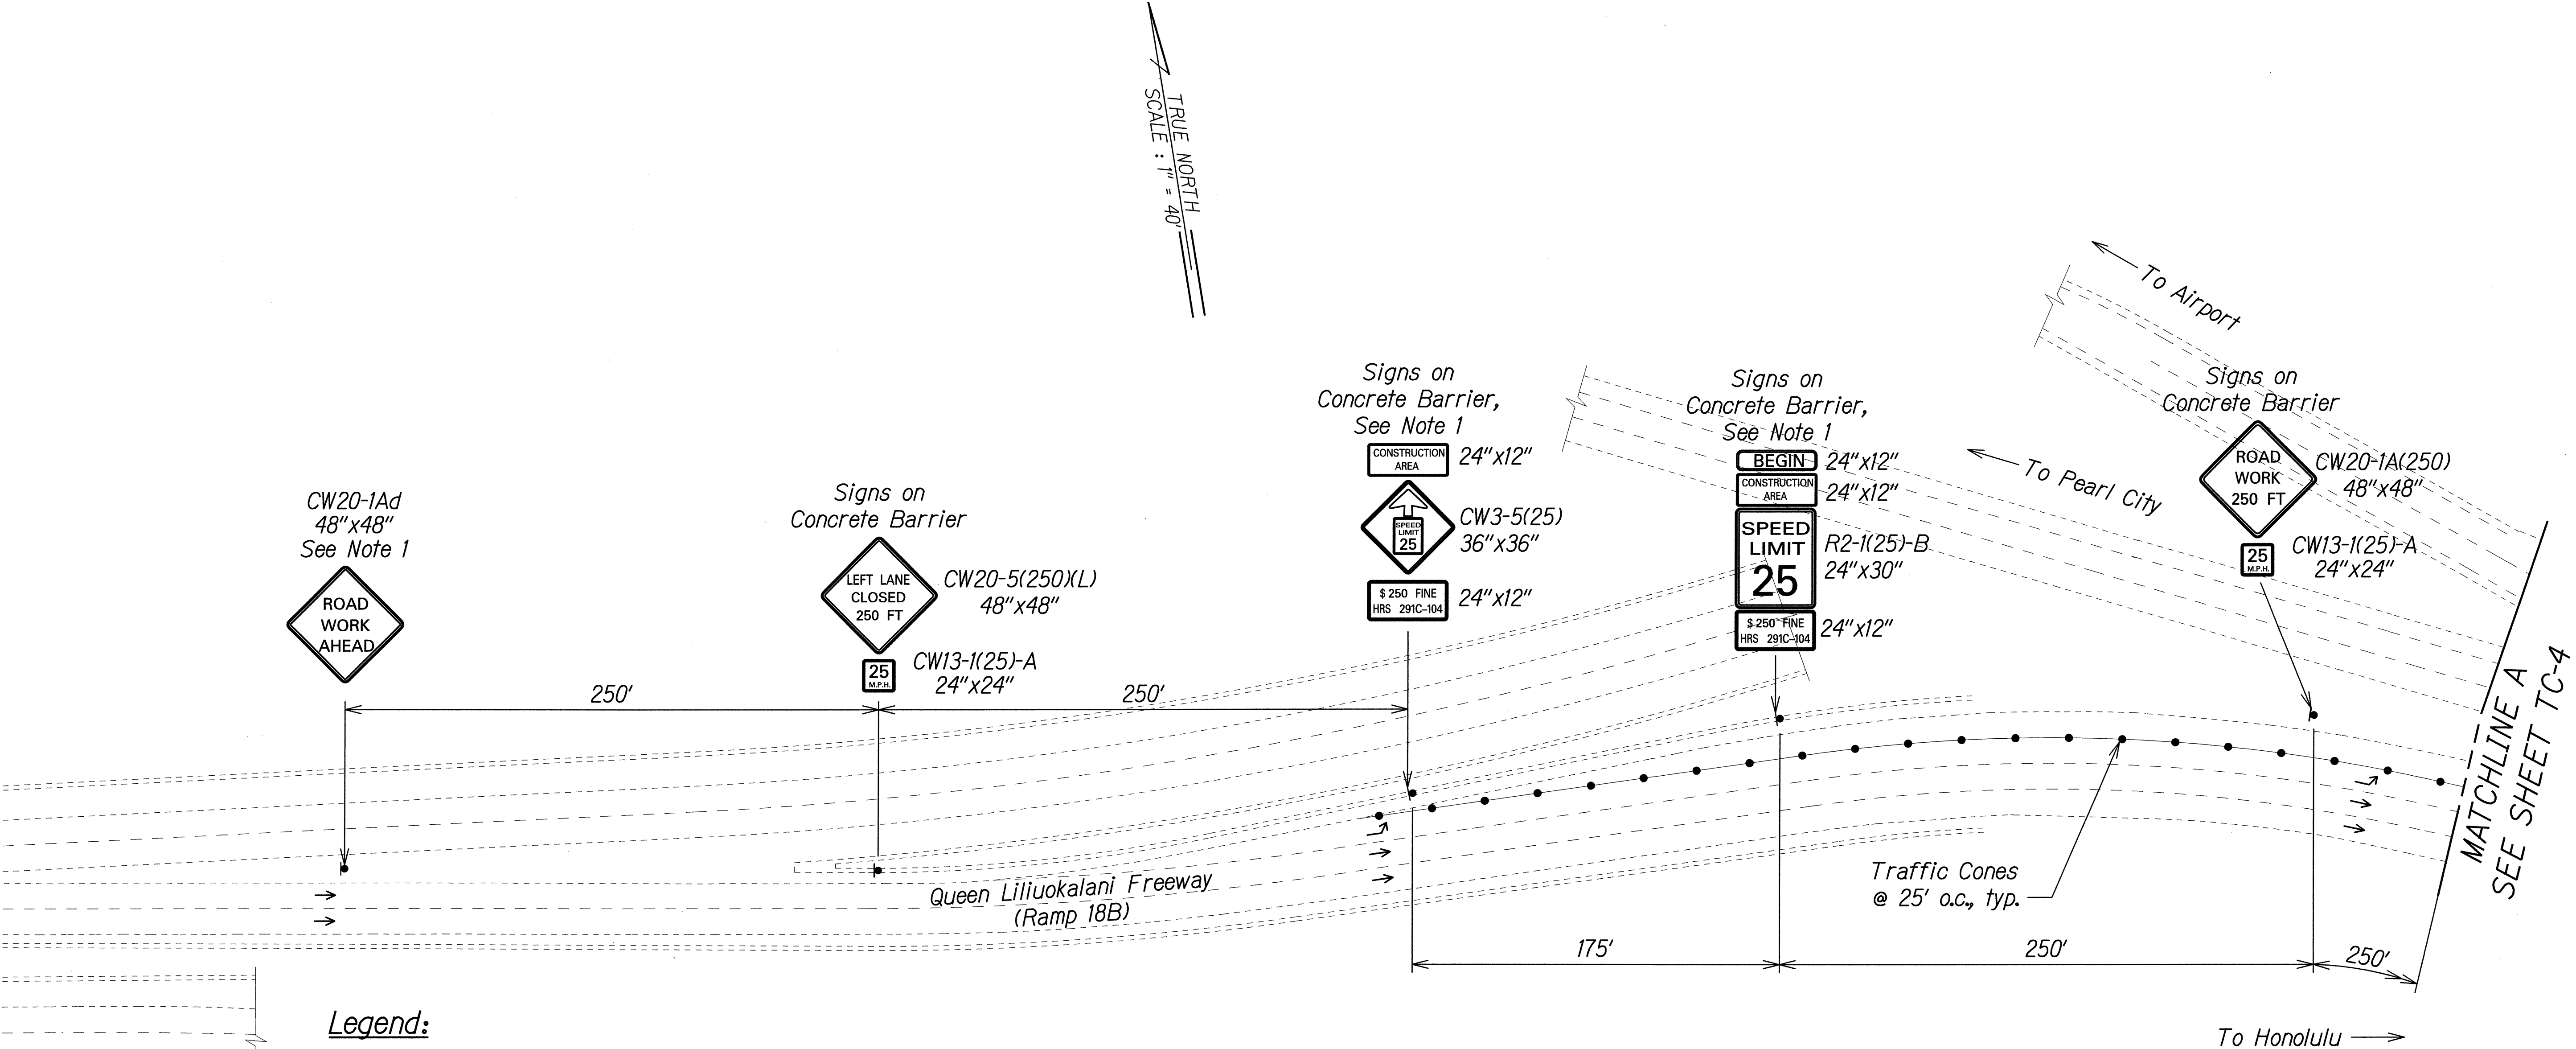

- Legend:**
- • • • Traffic Cones
 - ◀ Sign
 - Direction of Traffic

NOTE:

- Signs to remain for all Traffic Control Phases. See Sht. TC-3.

DATE	_____
DESIGNED BY	_____
CHECKED BY	_____
NOTED BY	_____
ORIGINAL PLAN	_____

THIS WORK WAS PREPARED BY ME OR UNDER MY SUPERVISION.

Pamela K. Uyeda
SIGNATURE

04/30/16
EXPIRATION DATE OF THE LICENSE


STATE OF HAWAII
DEPARTMENT OF TRANSPORTATION
HIGHWAYS DIVISION

**TRAFFIC CONTROL PLAN
PHASE 1A**

MIDDLE STREET PAVEMENT RECONSTRUCTION
North King Street to Kamehameha Highway
FAP NO. STP-7415(001)

Scale: 1"=40' Date: June 20, 2014

FED. ROAD DIST. NO.	STATE	FEDERAL AID PROJ. NO.	FISCAL YEAR	SHEET NO.	TOTAL SHEETS
HAWAII	HAW.	STP-7415(001)	2014	ADD. 56	173

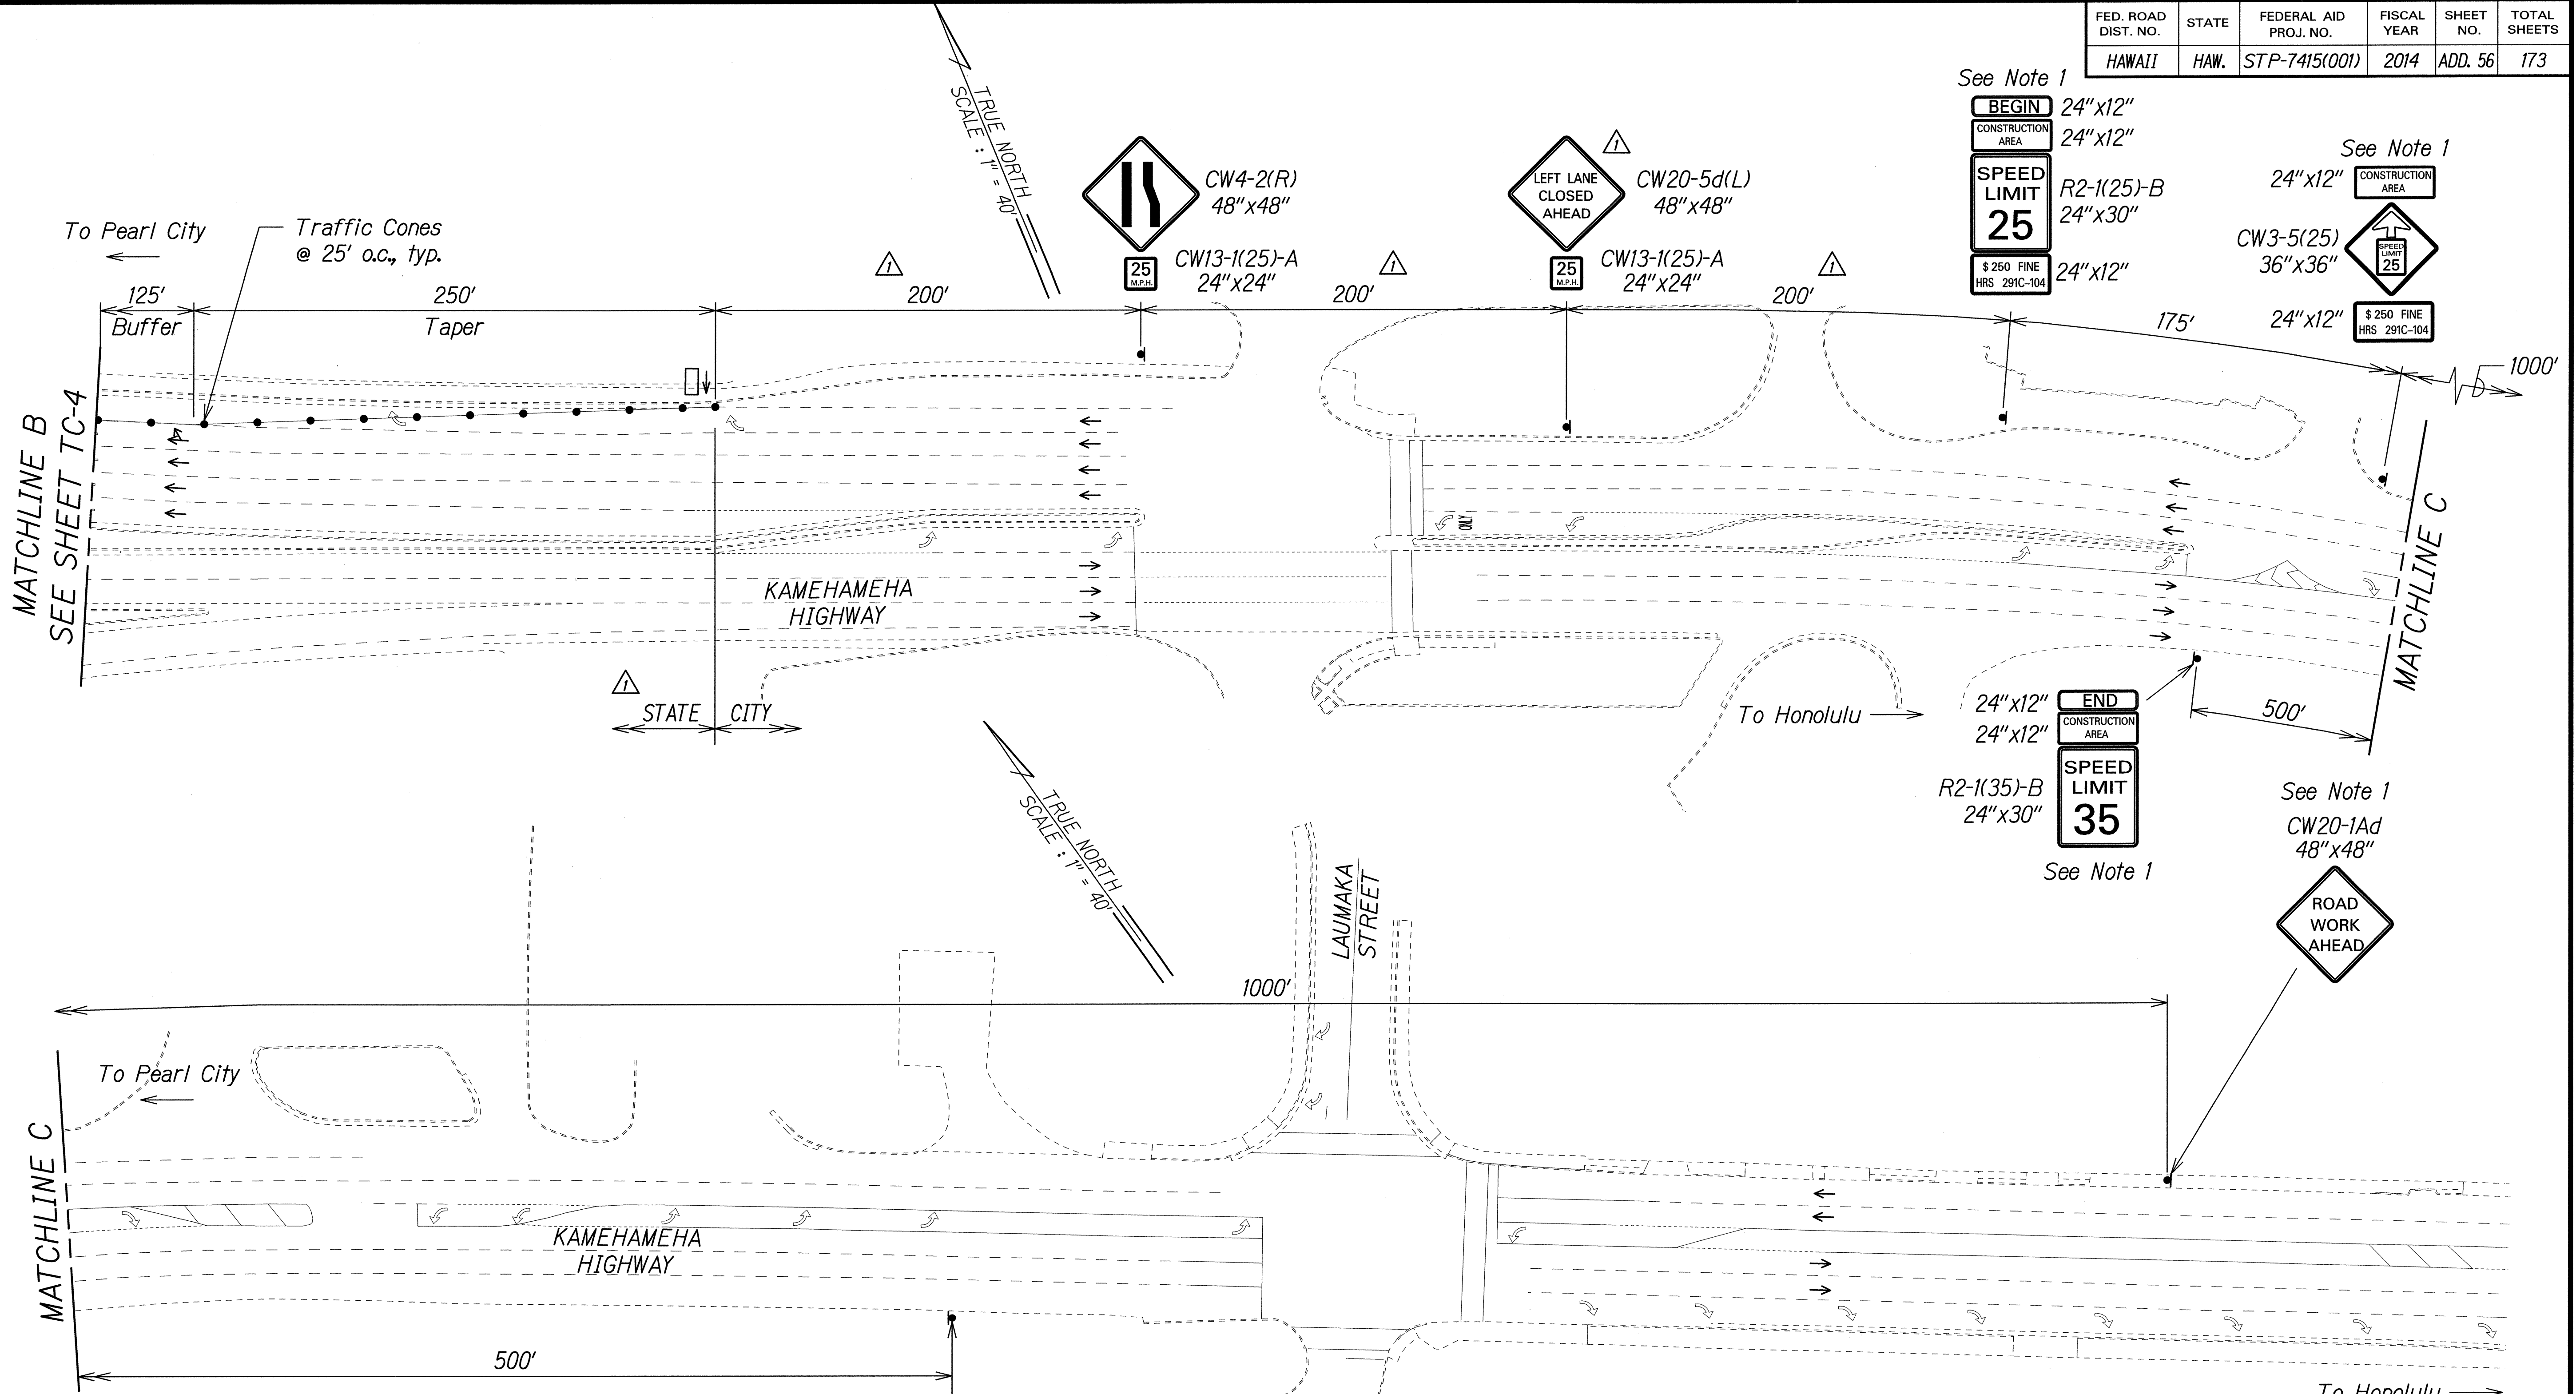

- Legend:**
- Traffic Cones
 - ▲ Sign
 - Direction of Traffic
 - ⬆ Flashing Arrow Signal

NOTE:
1. Signs to remain for all Traffic Control Phases. See Sht. TC-3.

END ROAD WORK
CG20-2A
48"x24"
See Note 1

Approved:
Chief, Traffic Review Branch, DPP
(for Work within City R/W only)
Date: JUL 16 2014


7/2/14	Added Jurisdiction. Added TRB Approval. Revised Sign and Sign Spacing.
Date	Revision

PAMELA K. UYEDA
LICENSED PROFESSIONAL ENGINEER
No. 10352-C
HAWAII, U.S.A.
THIS WORK WAS PREPARED BY ME OR UNDER MY SUPERVISION.
SIGNATURE:
EXPIRATION DATE OF THE LICENSE: 04/30/16

STATE OF HAWAII
DEPARTMENT OF TRANSPORTATION
HIGHWAYS DIVISION
TRAFFIC CONTROL PLAN
PHASE 1A
MIDDLE STREET PAVEMENT RECONSTRUCTION
North King Street to Kamehameha Highway
FAP NO. STP-7415(001)
Scale: 1"=40' Date: June 20, 2014

SURVEY PLOTTED BY	DATE
DRAWN BY	
CHECKED BY	
QUANTITIES BY	
CHECKED BY	
NOTE BOOK	
No.	

FED. ROAD DIST. NO.	STATE	FEDERAL AID PROJ. NO.	FISCAL YEAR	SHEET NO.	TOTAL SHEETS
HAWAII	HAW.	STP-7415(001)	2014	ADD. 58	173

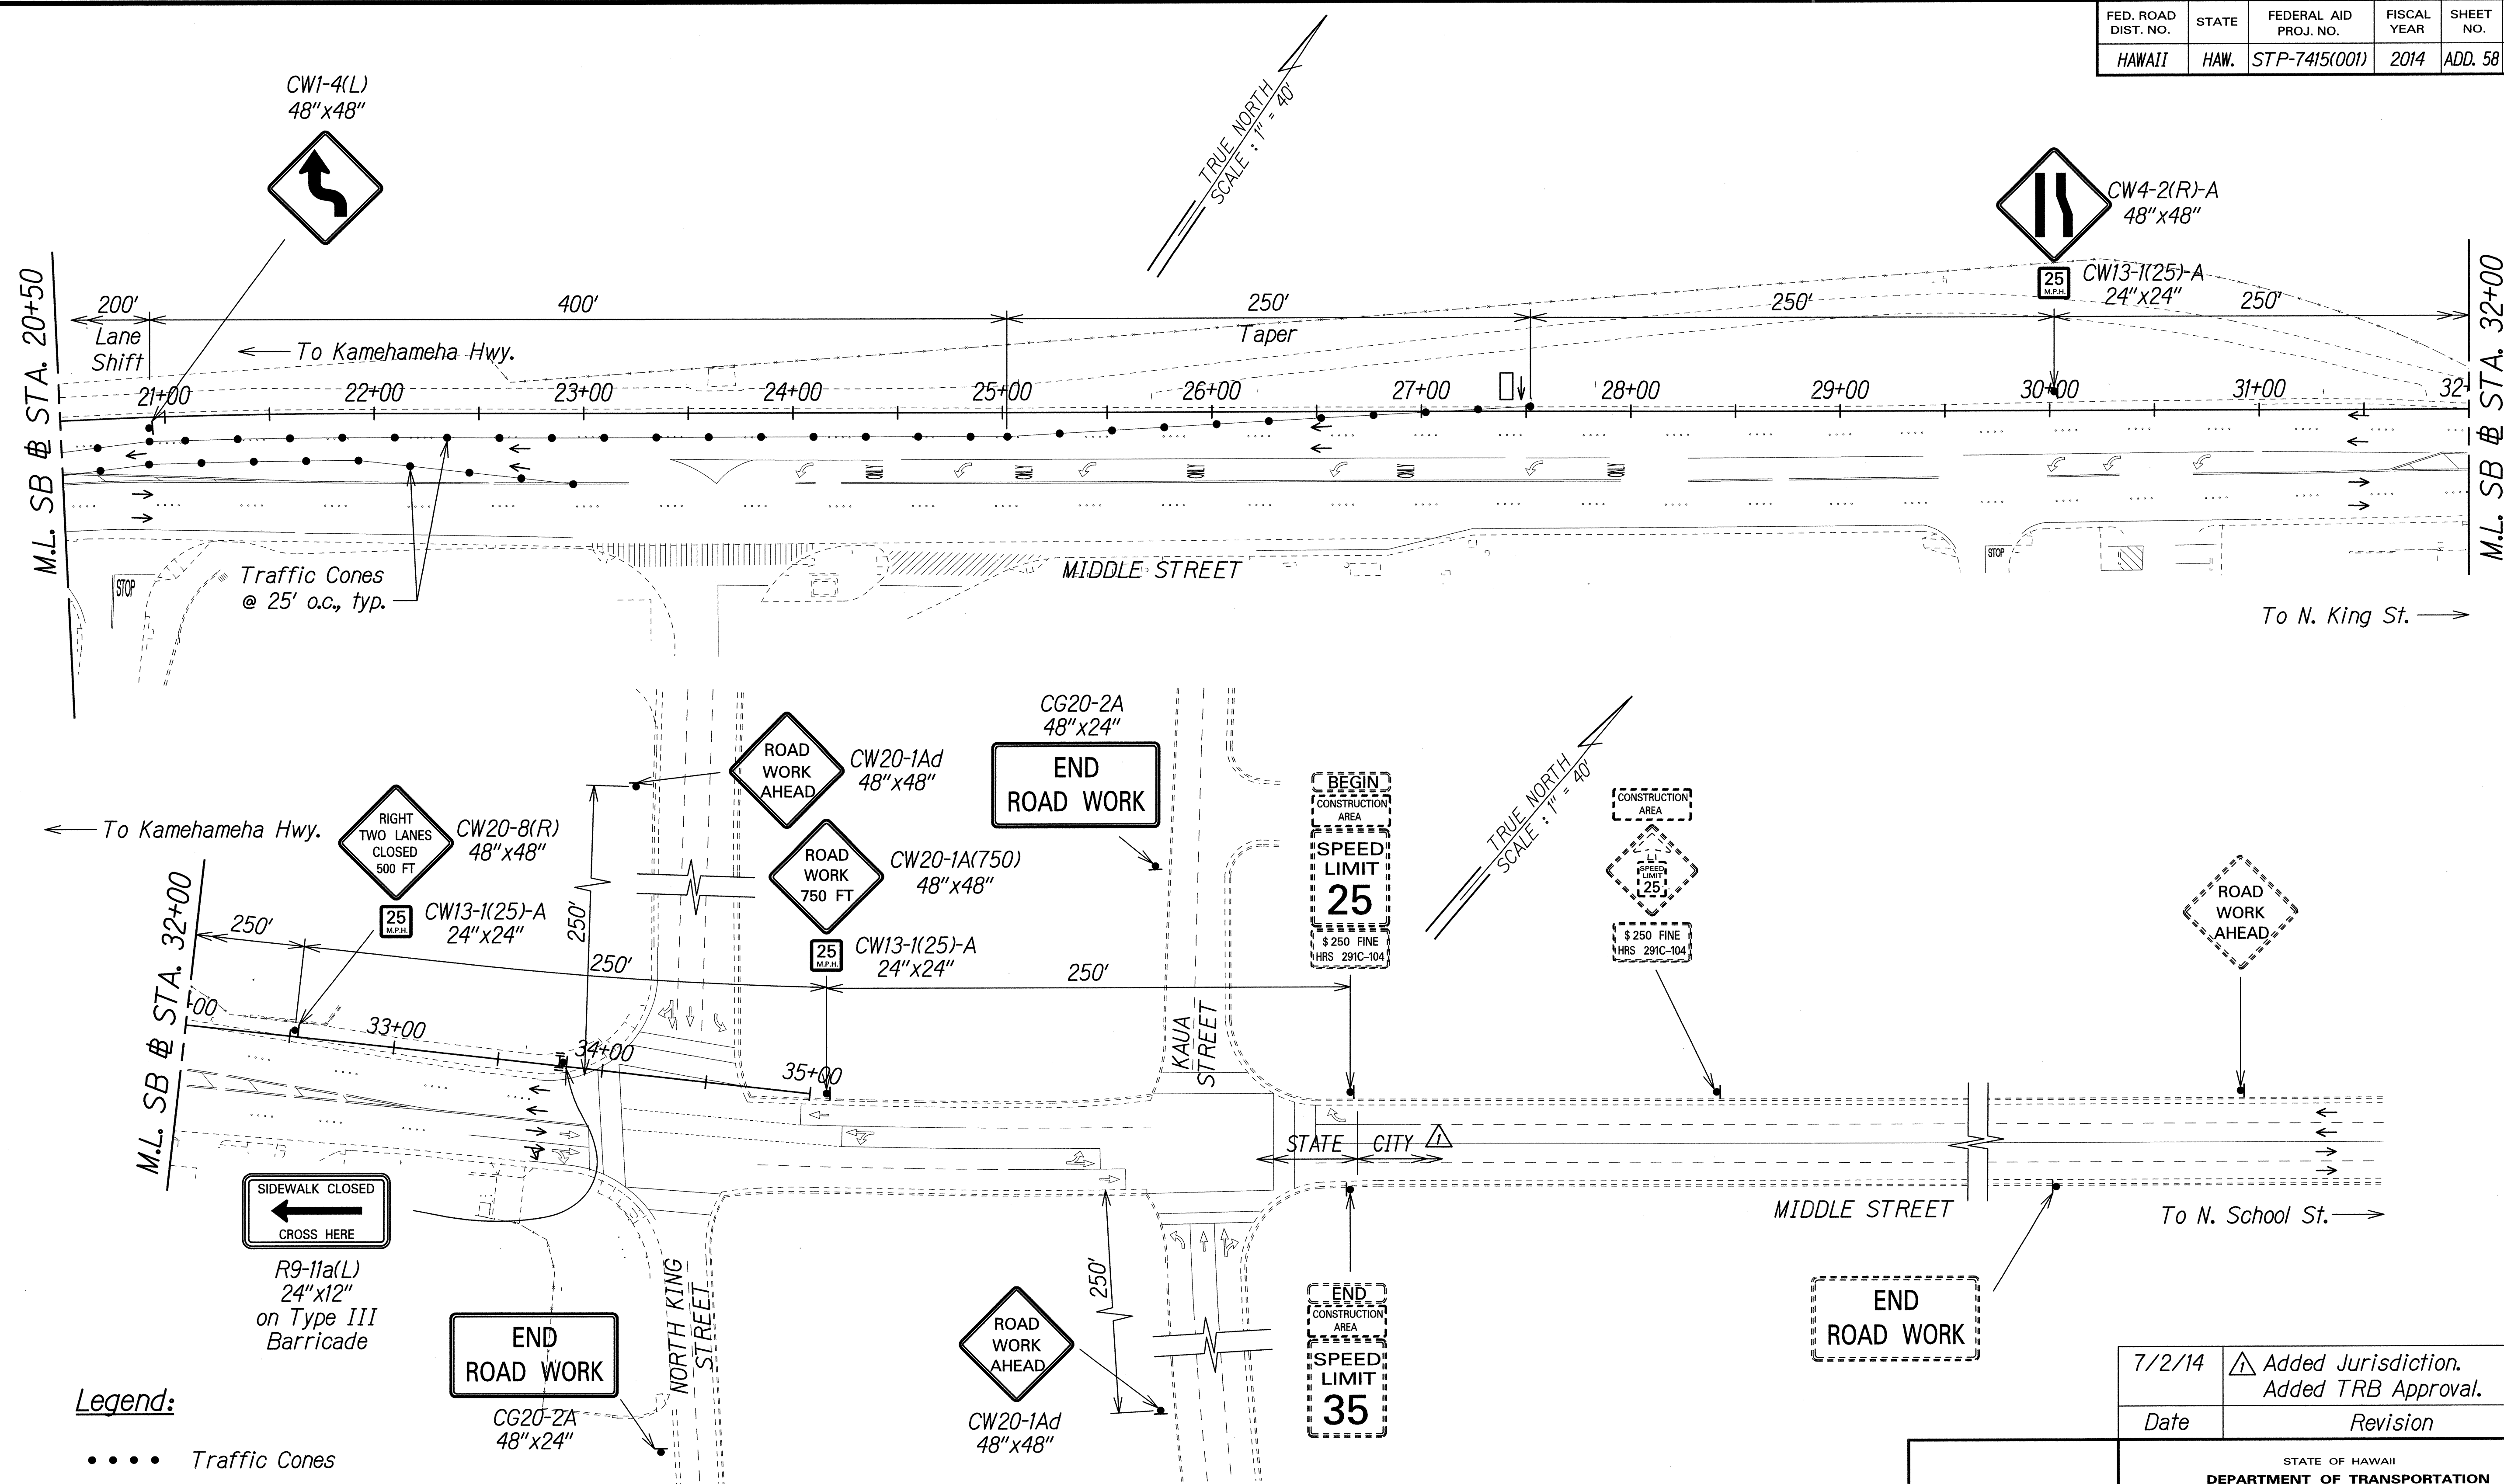

- Legend:**
- Traffic Cones
 - ▲ Sign
 - Direction of Traffic
 - ⬆ Flashing Arrow Signal
 - ⊥ Type III Barricade with Flashing Warning Light

SURVEY PLOTTED BY	DATE
DRAWN BY	
TRACED BY	
QUANTITIES BY	
CHECKED BY	
ORIGINAL PLAN	
NOTE BOOK	
N _o .	

Approved:
 Chief, Traffic Review Branch, DPP
 (for Work within City R/W only)

Date: JUL 16 2014

THIS WORK WAS PREPARED BY ME OR UNDER MY SUPERVISION.

1. 04/30/16
SIGNATURE EXPIRATION DATE OF THE LICENSE

7/2/14

Date

△ Added Jurisdiction.
Added TRB Approval.

Revision

STATE OF HAWAII
DEPARTMENT OF TRANSPORTATION
HIGHWAYS DIVISION


TRAFFIC CONTROL PLAN
PHASE 1B

MIDDLE STREET PAVEMENT RECONSTRUCTION
North King Street to Kamehameha Highway
FAP NO. STP-7415(001)

Scale: 1"=40' Date: June 20, 2014

SHEET No. TC-9 OF 58 SHEETS

FED. ROAD DIST. NO.	STATE	FEDERAL AID PROJ. NO.	FISCAL YEAR	SHEET NO.	TOTAL SHEETS
HAWAII	HAW.	STP-7415(001)	2014	59	173

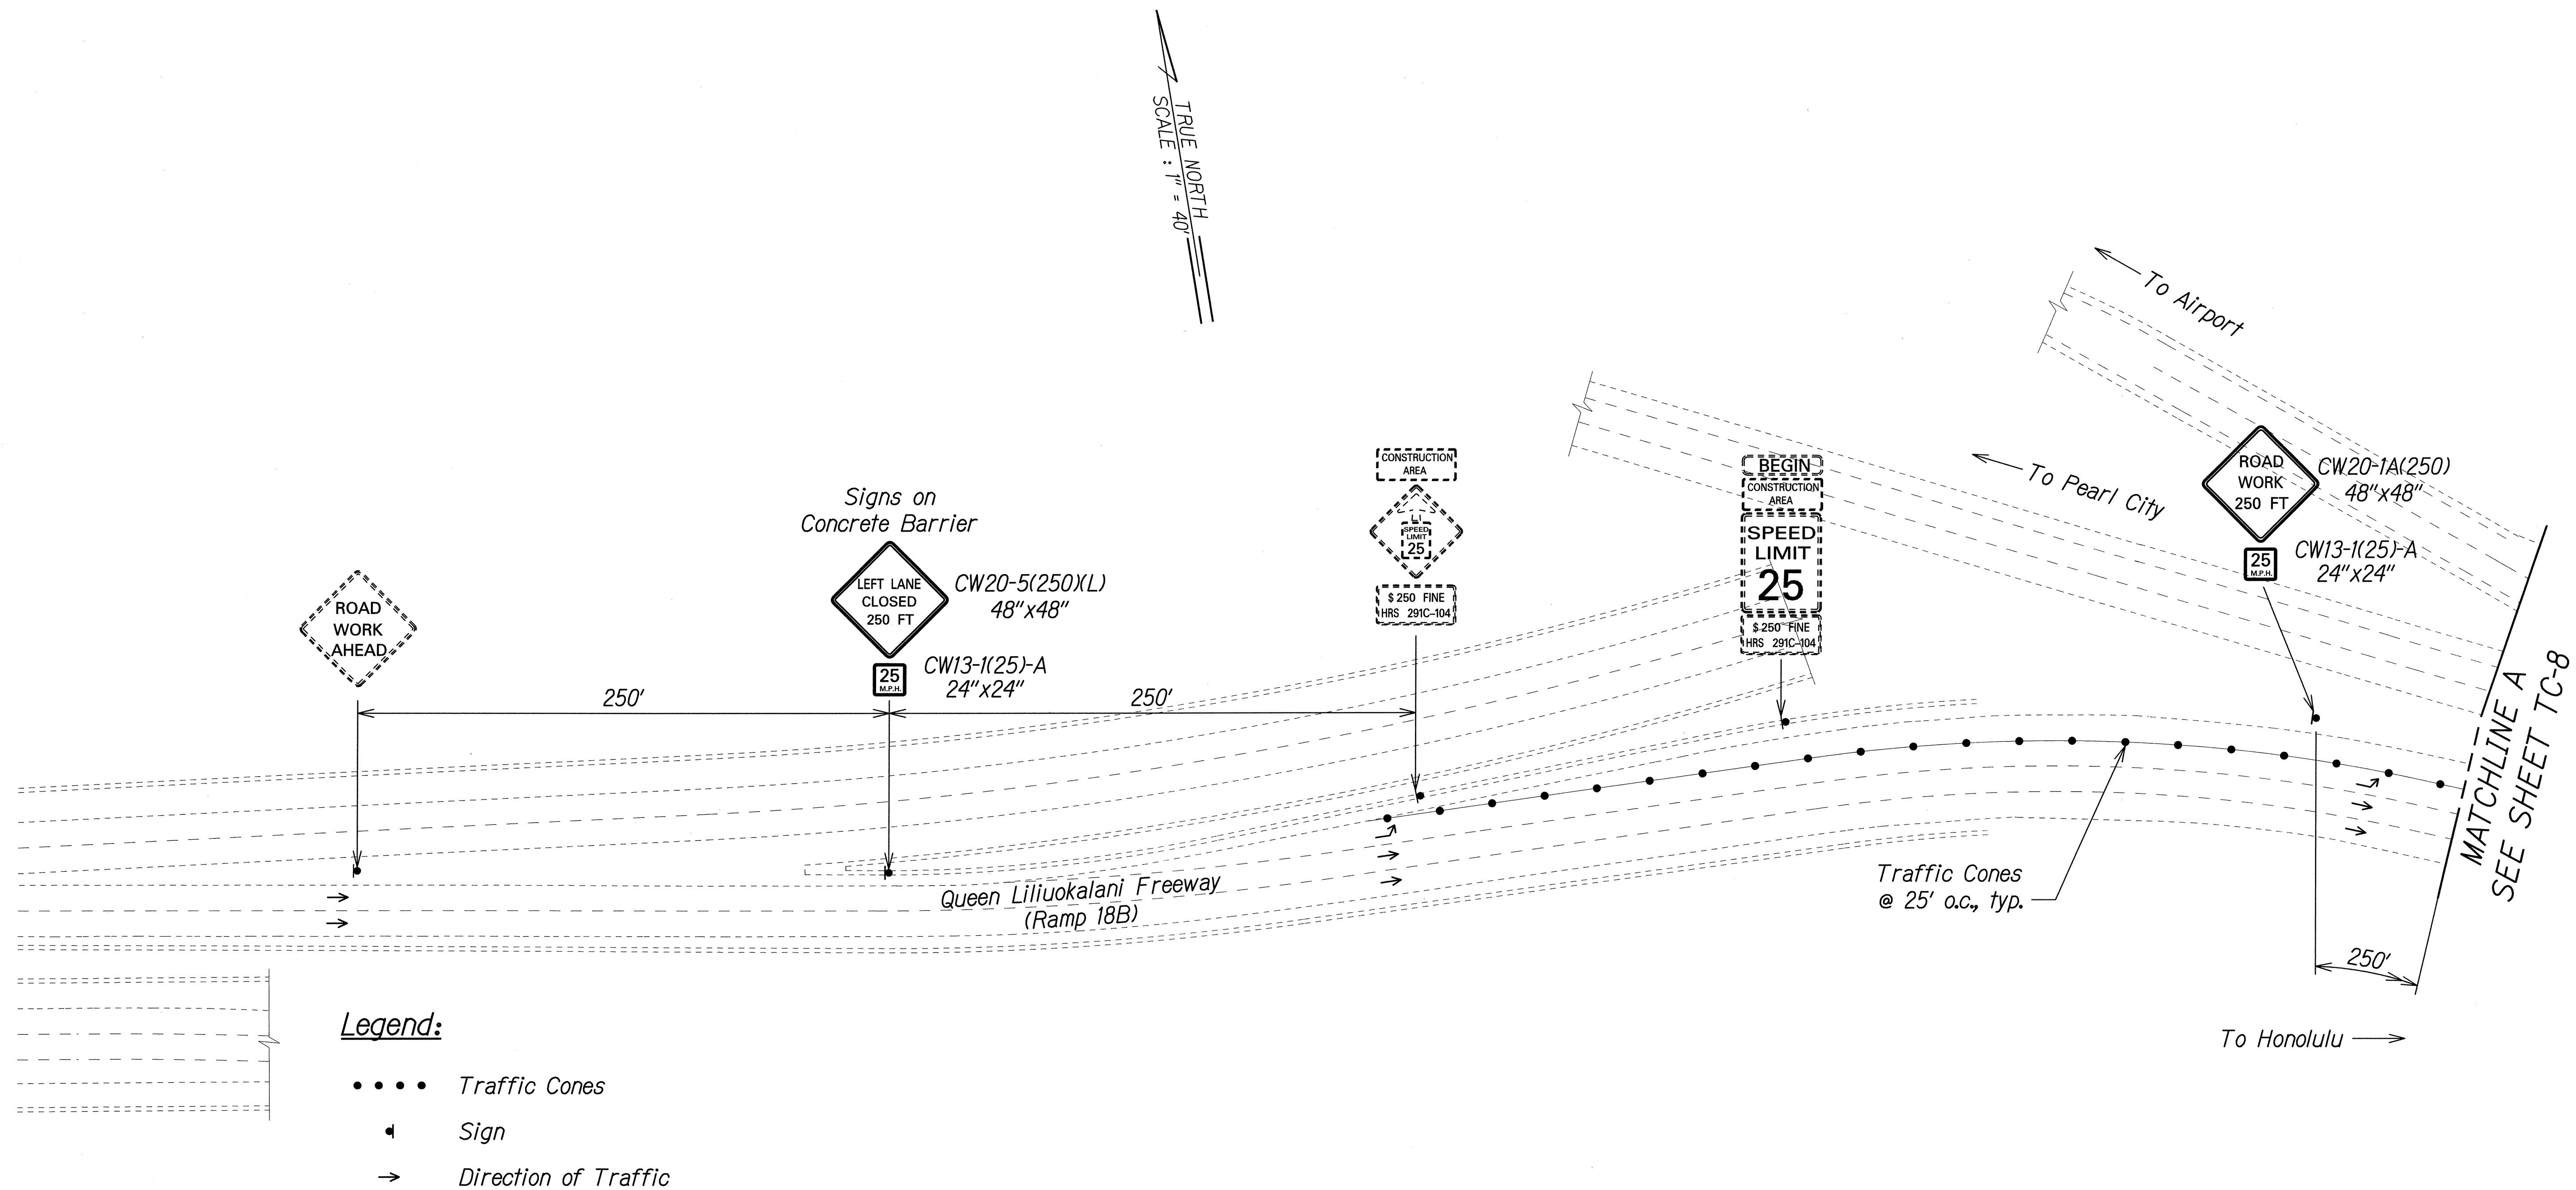

- Legend:**
- • • • Traffic Cones
 - ▲ Sign
 - Direction of Traffic

SURVEY PLOTTED BY	DATE
DRAWN BY	
TRACED BY	
CHECKED BY	
NOTED BY	
QUANTIFIED BY	
CHECKED BY	
ORIGINAL PLAN	
NOTE BOOK	
No.	

PAMELA K. UYEDA

LICENSED PROFESSIONAL ENGINEER

No. 10352-C

HAWAII, U.S.A.

THIS WORK WAS PREPARED BY ME OR UNDER MY SUPERVISION.

Pamela K. Uyeda

SIGNATURE

04/30/16

EXPIRATION DATE OF THE LICENSE

STATE OF HAWAII

DEPARTMENT OF TRANSPORTATION

HIGHWAYS DIVISION

TRAFFIC CONTROL PLAN

PHASE 1B

MIDDLE STREET PAVEMENT RECONSTRUCTION


North King Street to Kamehameha Highway

FAP NO. STP-7415(001)

Scale: 1"=40' Date: June 20, 2014

SHEET No. TC-10 OF 58 SHEETS

FED. ROAD DIST. NO.	STATE	FEDERAL AID PROJ. NO.	FISCAL YEAR	SHEET NO.	TOTAL SHEETS
HAWAII	HAW.	STP-7415(001)	2014	ADD. 60	173

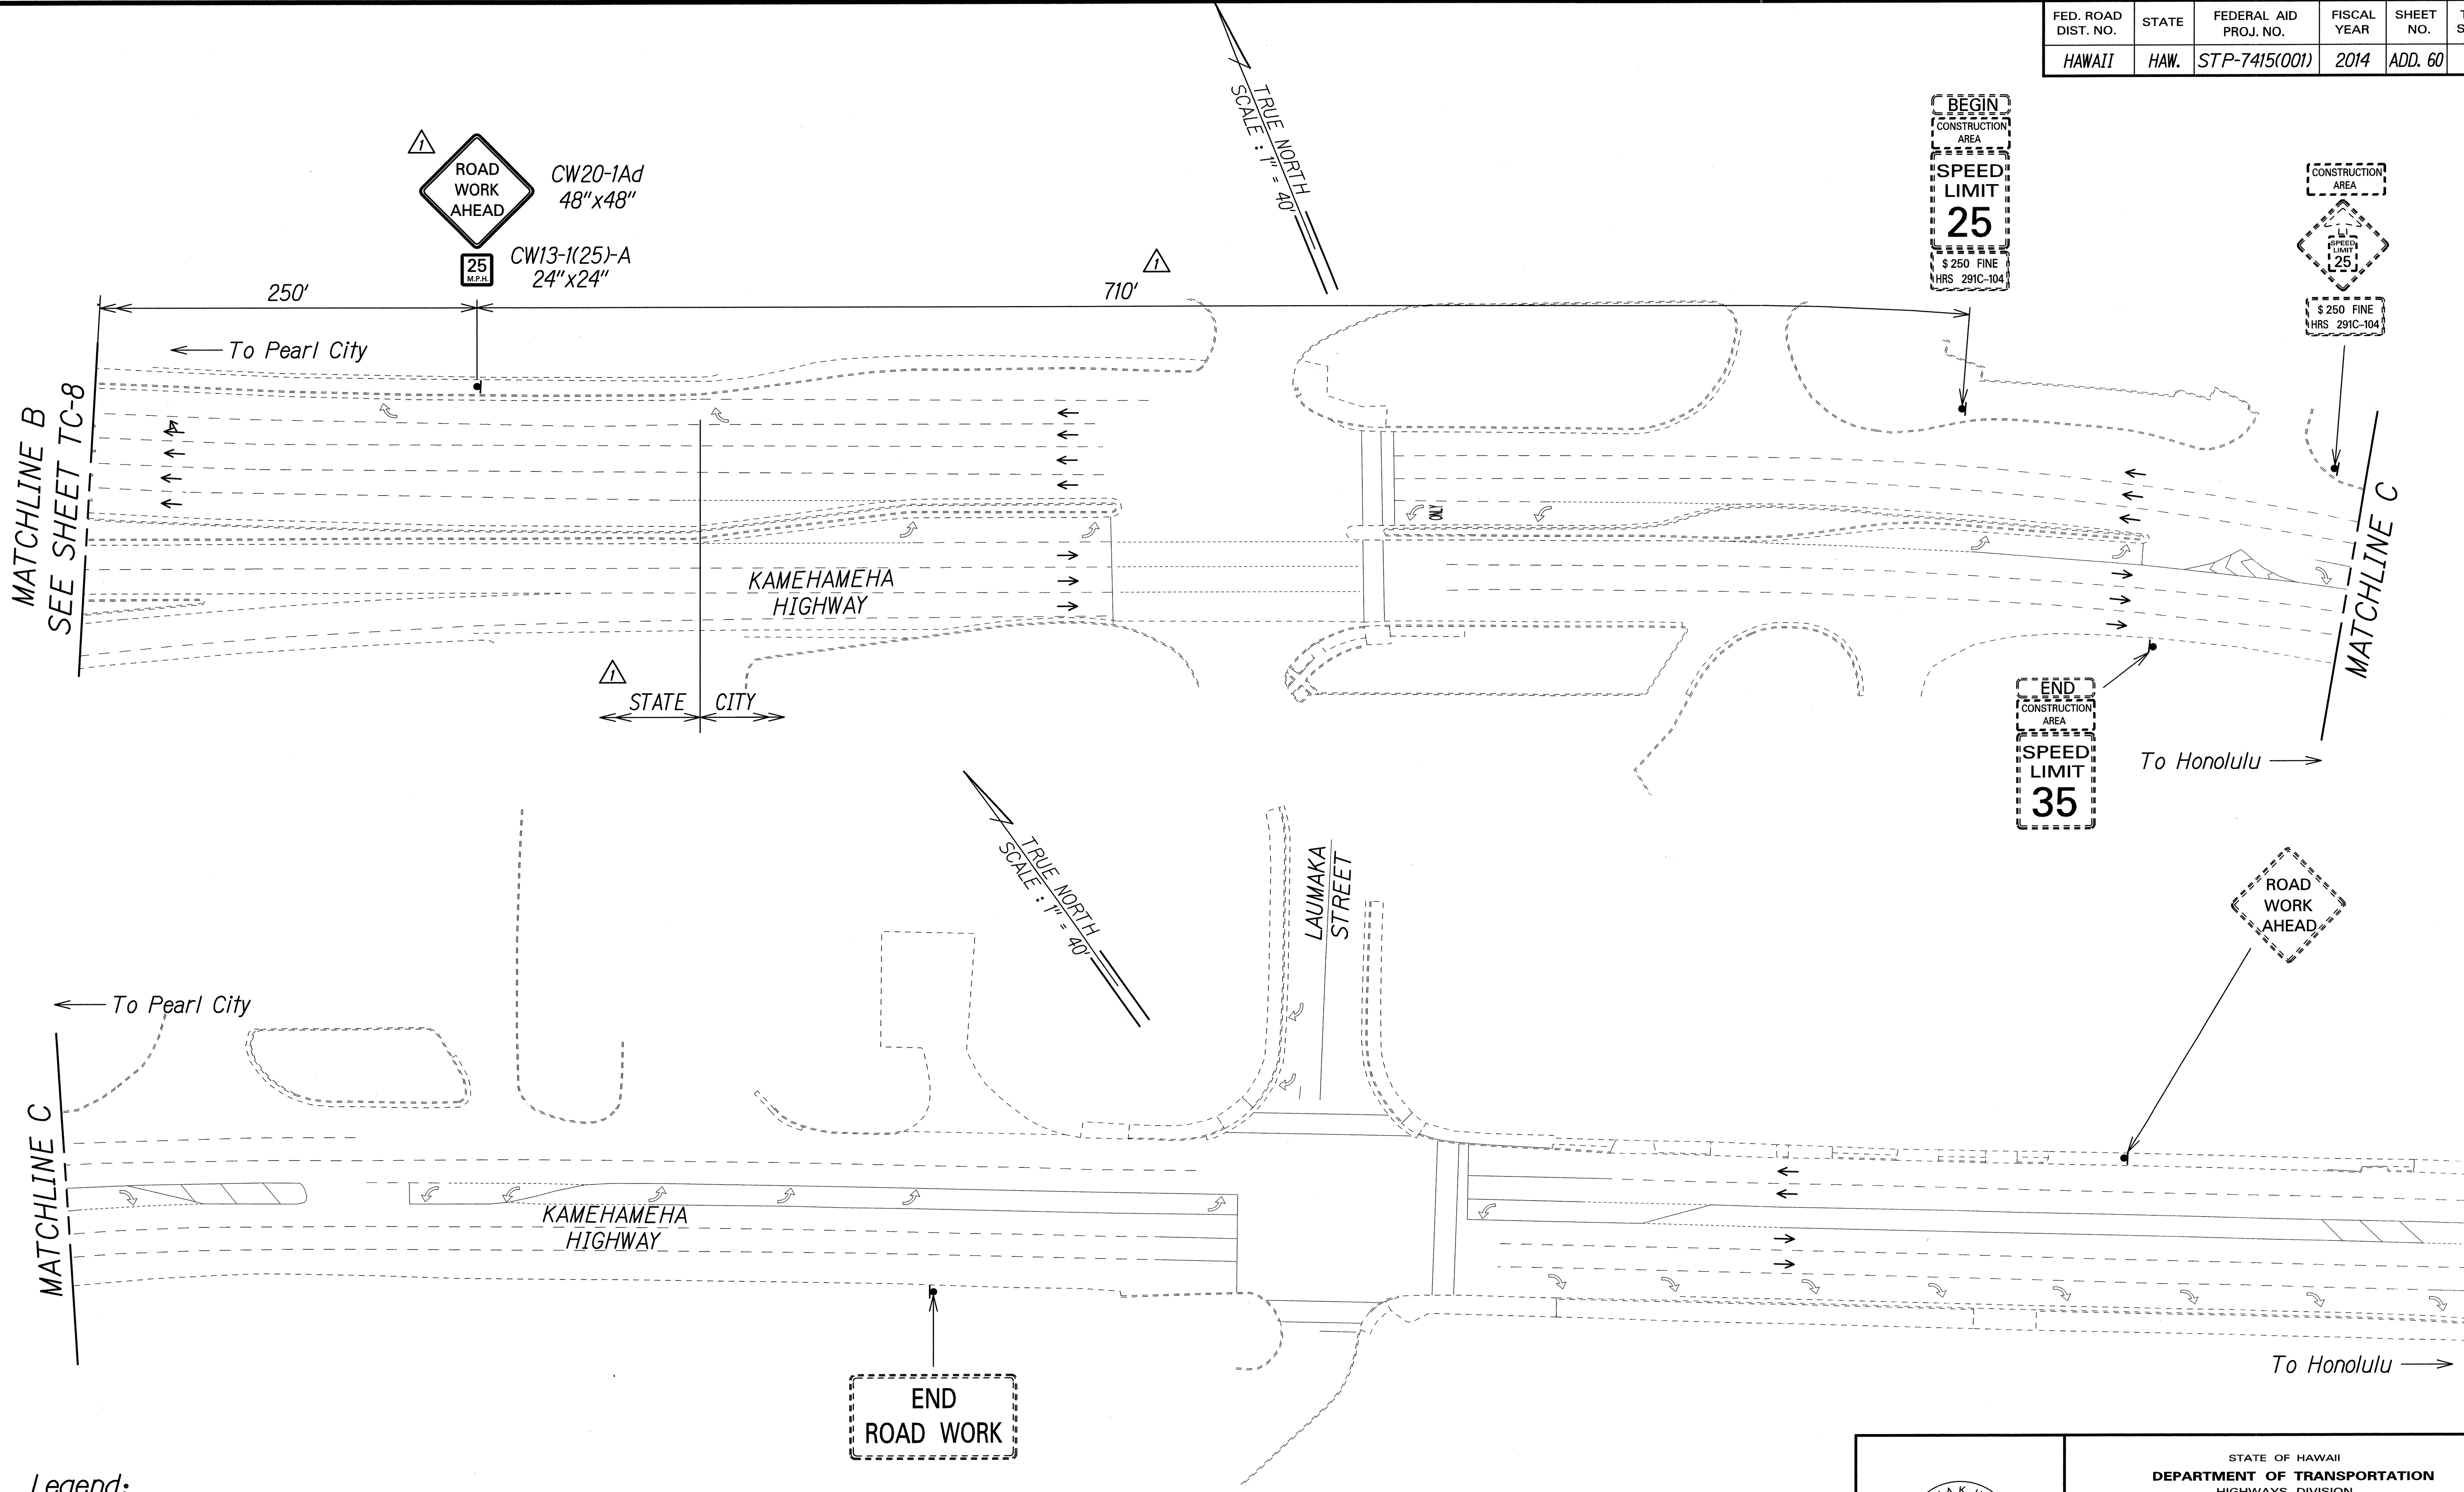

- Legend:**
- ▲ Sign
 - Direction of Traffic

▲ Approved: *[Signature]*
 Chief, Traffic Review Branch, DPP *aw* Date: JUL 16 2014
 (for Work within City R/W only)

7/2/14	▲ Added Jurisdiction. Added TRB Approval. Revised Sign and Sign Spacing.
Date	Revision

THIS WORK WAS PREPARED BY ME OR UNDER MY SUPERVISION.

[Signature] 04/30/16
SIGNATURE EXPIRATION DATE OF THE LICENSE

STATE OF HAWAII
DEPARTMENT OF TRANSPORTATION
HIGHWAYS DIVISION

TRAFFIC CONTROL PLAN
PHASE 1B


MIDDLE STREET PAVEMENT RECONSTRUCTION
North King Street to Kamehameha Highway
FAP NO. STP-7415(001)

Scale: 1"=40' Date: June 20, 2014

SHEET No. TC-11 OF 58 SHEETS

SURVEY PLOTTED BY	DATE
DRAWN BY	
CHECKED BY	
NOTED BY	
QUANTITIES BY	
CHECKED BY	
ORIGINAL PLAN	
NOTE BOOK	
No.	

FED. ROAD DIST. NO.	STATE	FEDERAL AID PROJ. NO.	FISCAL YEAR	SHEET NO.	TOTAL SHEETS
HAWAII	HAW.	STP-7415(001)	2014	ADD. 61	173

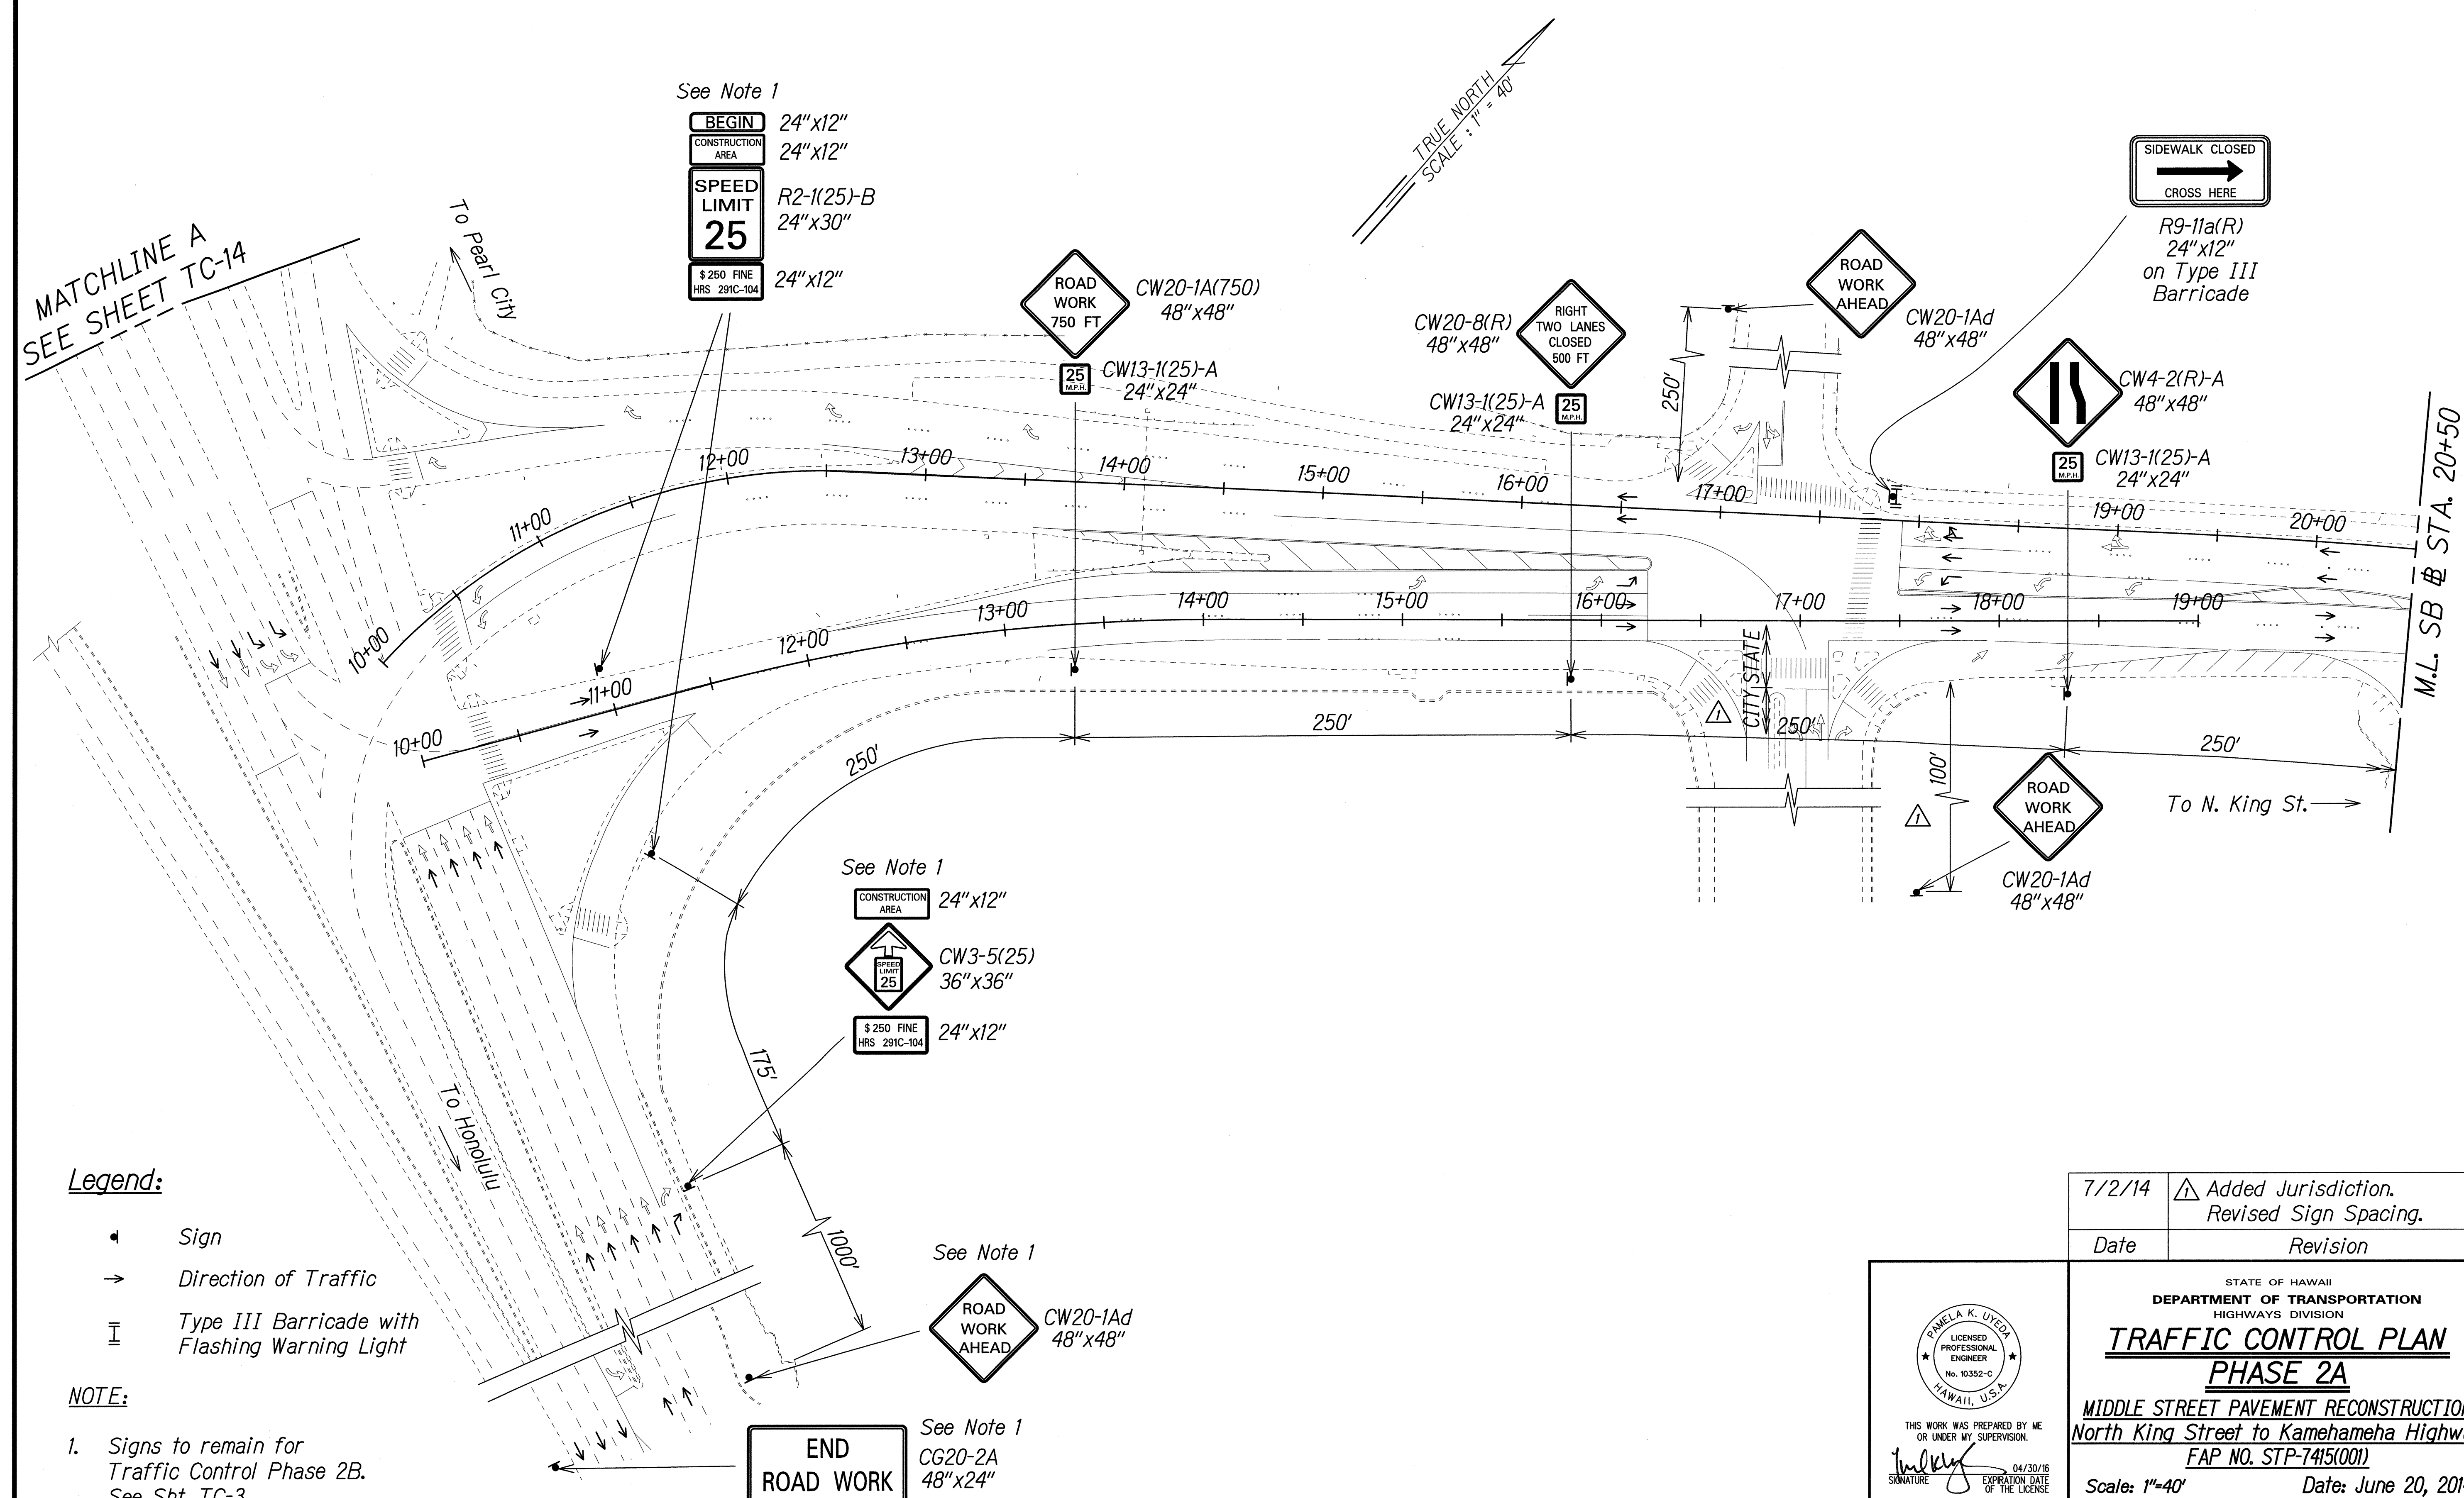

- Legend:**
- Sign
 - Direction of Traffic
 - Type III Barricade with Flashing Warning Light

NOTE:

1. Signs to remain for Traffic Control Phase 2B. See Sht. TC-3.

7/2/14	Added Jurisdiction. Revised Sign Spacing.
Date	Revision

THIS WORK WAS PREPARED BY ME OR UNDER MY SUPERVISION.

SIGNATURE: *Pamela K. Uyeda* EXPIRATION DATE OF THE LICENSE: 04/30/16

STATE OF HAWAII
DEPARTMENT OF TRANSPORTATION
HIGHWAYS DIVISION

TRAFFIC CONTROL PLAN
PHASE 2A


MIDDLE STREET PAVEMENT RECONSTRUCTION
North King Street to Kamehameha Highway
FAP NO. STP-7415(001)

Scale: 1"=40' Date: June 20, 2014

FED. ROAD DIST. NO.	STATE	FEDERAL AID PROJ. NO.	FISCAL YEAR	SHEET NO.	TOTAL SHEETS
HAWAII	HAW.	STP-7415(001)	2014	ADD. 62	173

NOTES:

1. Signs to remain for Traffic Control Phase 2B. See Sht. TC-3.
2. Contractor shall provide a minimum 5' wide accessible path while constructing the sidewalk and driveway improvements. The accessible path shall include ADA compliant temporary ramps as necessary. Payment for providing accessible path through the work zone shall be considered incidental to Pay Item 645.1000 - Traffic Control.

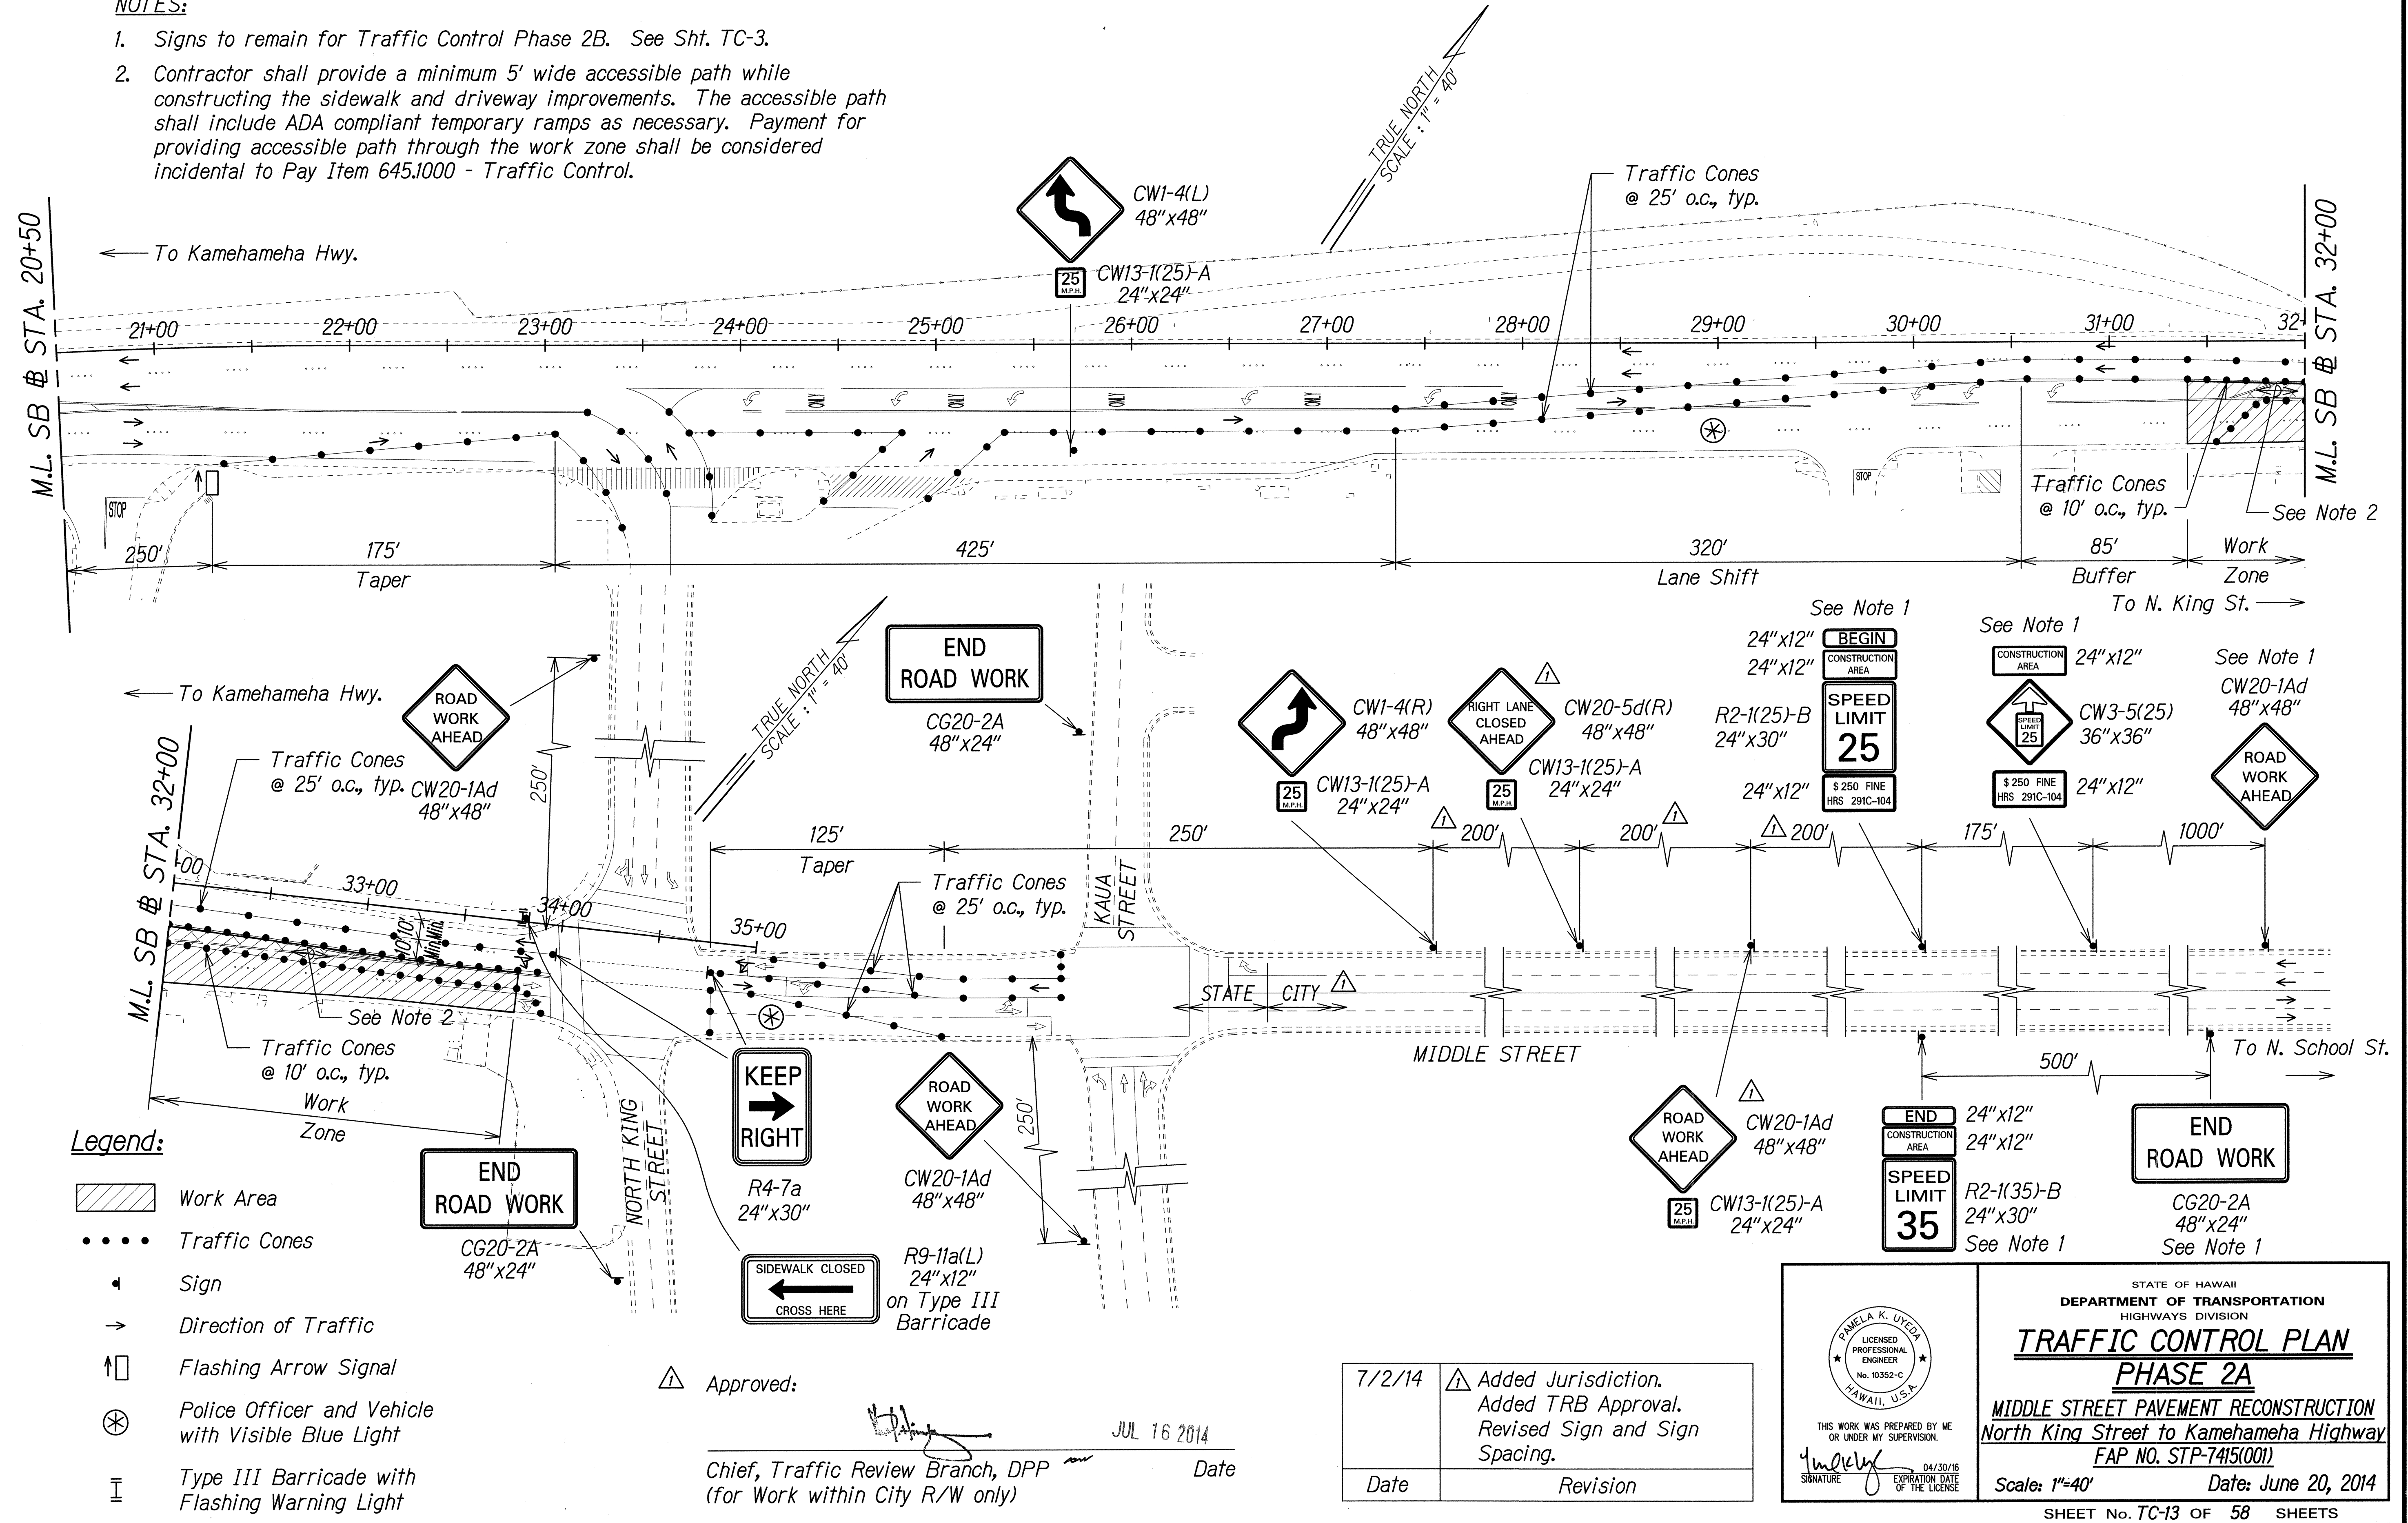

Legend:

- Work Area
- Traffic Cones
- Sign
- Direction of Traffic
- Flashing Arrow Signal
- Police Officer and Vehicle with Visible Blue Light
- Type III Barricade with Flashing Warning Light

Approved:


Chief, Traffic Review Branch, DPP
(for Work within City R/W only)

7/2/14	Added Jurisdiction. Added TRB Approval. Revised Sign and Sign Spacing.
Date	Revision

PAMELA K. UYEDA
LICENSED PROFESSIONAL ENGINEER
No. 10352-C
HAWAII, U.S.A.
THIS WORK WAS PREPARED BY ME OR UNDER MY SUPERVISION.
SIGNATURE: [Signature]
EXPIRATION DATE OF THE LICENSE: 04/30/16

STATE OF HAWAII
DEPARTMENT OF TRANSPORTATION
HIGHWAYS DIVISION
TRAFFIC CONTROL PLAN
PHASE 2A
MIDDLE STREET PAVEMENT RECONSTRUCTION
North King Street to Kamehameha Highway
FAP NO. STP-7415(001)
Scale: 1"=40' Date: June 20, 2014
SHEET No. TC-13 OF 58 SHEETS

FED. ROAD DIST. NO.	STATE	FEDERAL AID PROJ. NO.	FISCAL YEAR	SHEET NO.	TOTAL SHEETS
HAWAII	HAW.	STP-7415(001)	2014	63	173

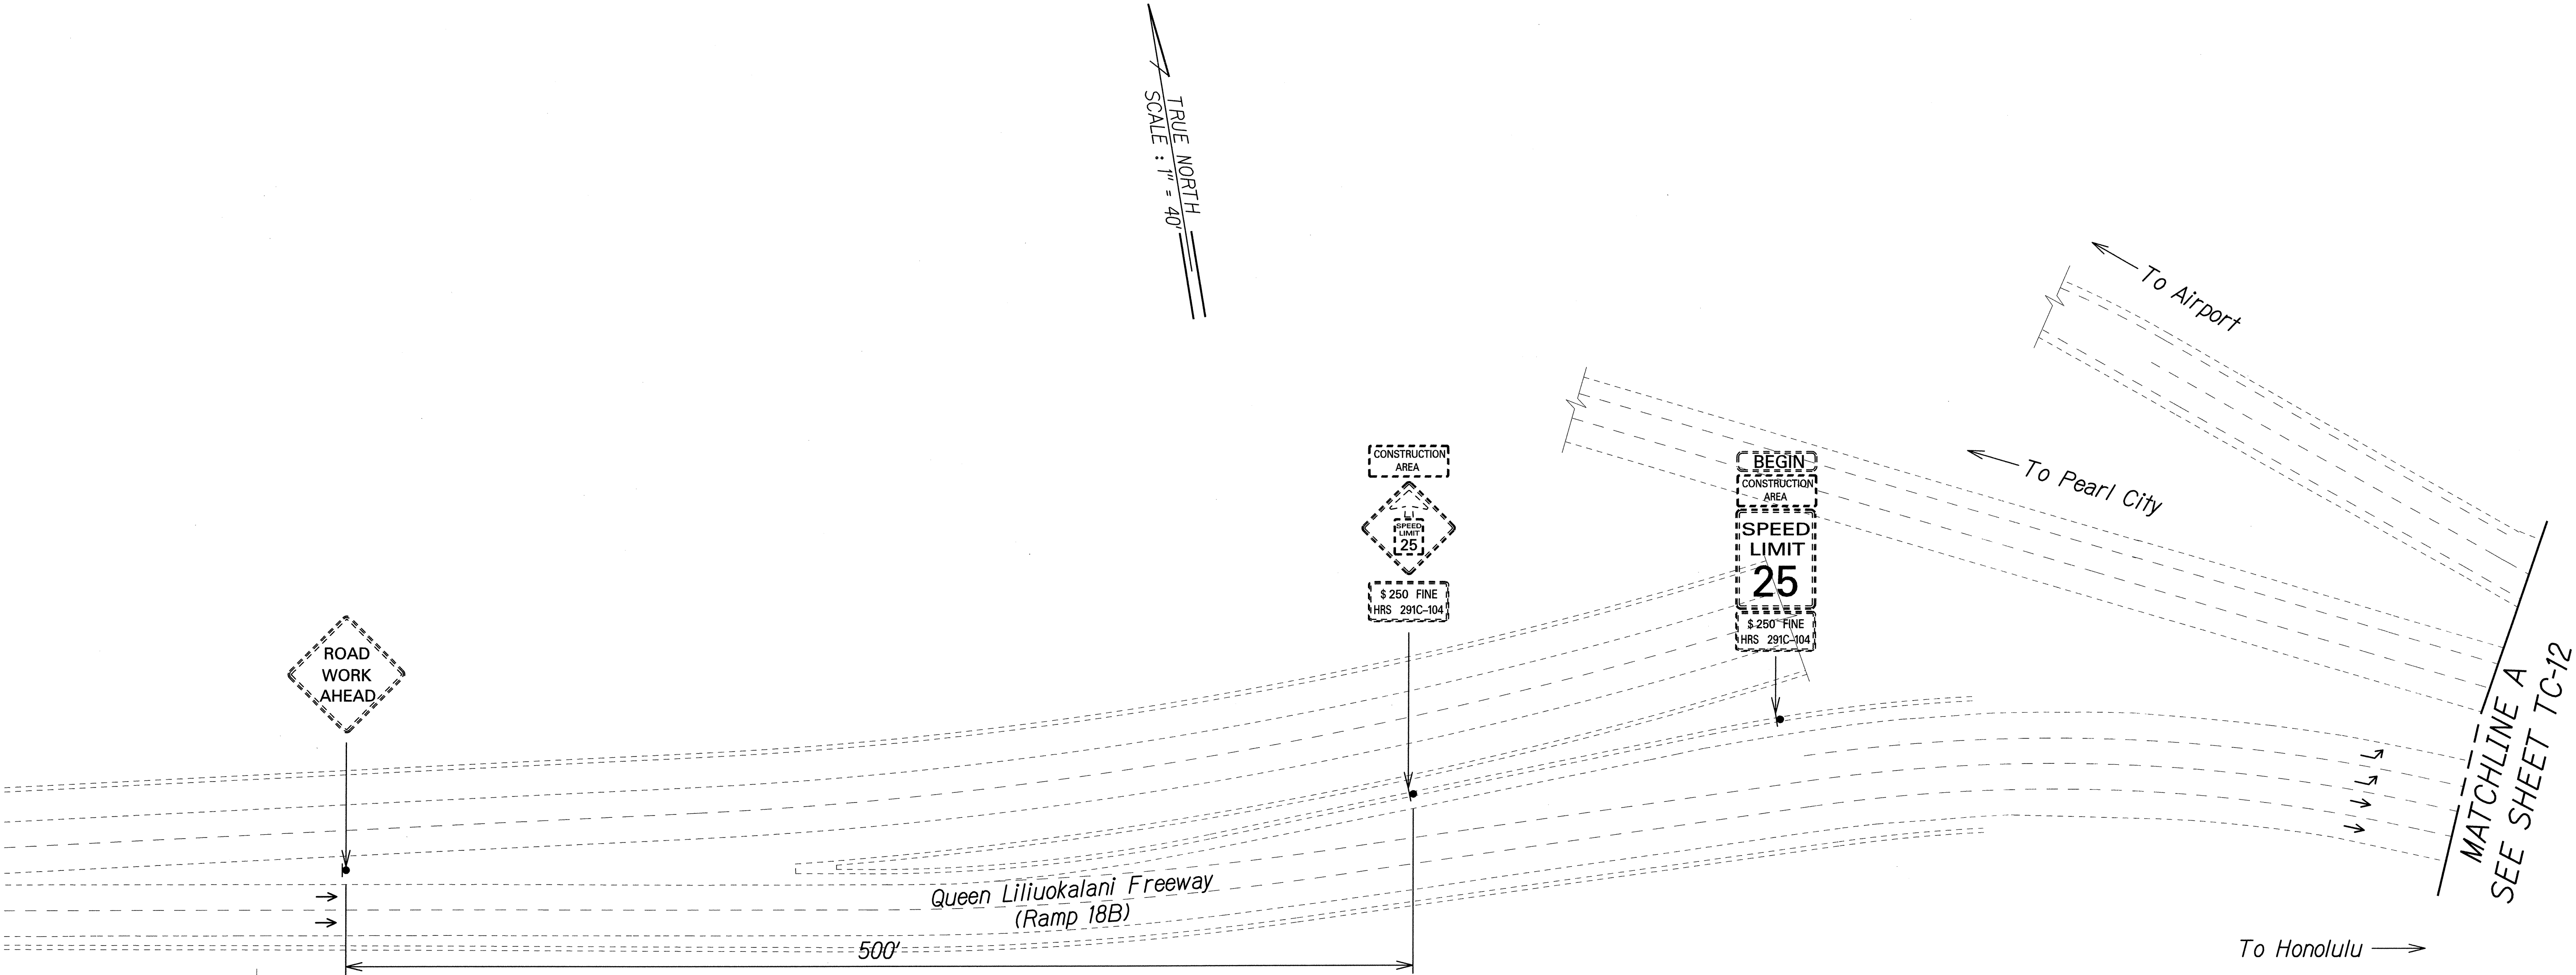

Legend:

▲ Sign

→ Direction of Traffic

SURVEY PLOTTED BY	DATE
DRAWN BY	
DESIGNED BY	
QUANTITIES BY	
CHECKED BY	
NOTE BOOK	
No.	

THIS WORK WAS PREPARED BY ME OR UNDER MY SUPERVISION.

P. Uyeda 04/30/16
SIGNATURE EXPIRATION DATE OF THE LICENSE


STATE OF HAWAII
DEPARTMENT OF TRANSPORTATION
HIGHWAYS DIVISION

TRAFFIC CONTROL PLAN
PHASE 2A

MIDDLE STREET PAVEMENT RECONSTRUCTION
North King Street to Kamehameha Highway
FAP NO. STP-7415(001)

Scale: 1"=40' Date: June 20, 2014

FED. ROAD DIST. NO.	STATE	FEDERAL AID PROJ. NO.	FISCAL YEAR	SHEET NO.	TOTAL SHEETS
HAWAII	HAW.	STP-7415(001)	2014	ADD. 64	173

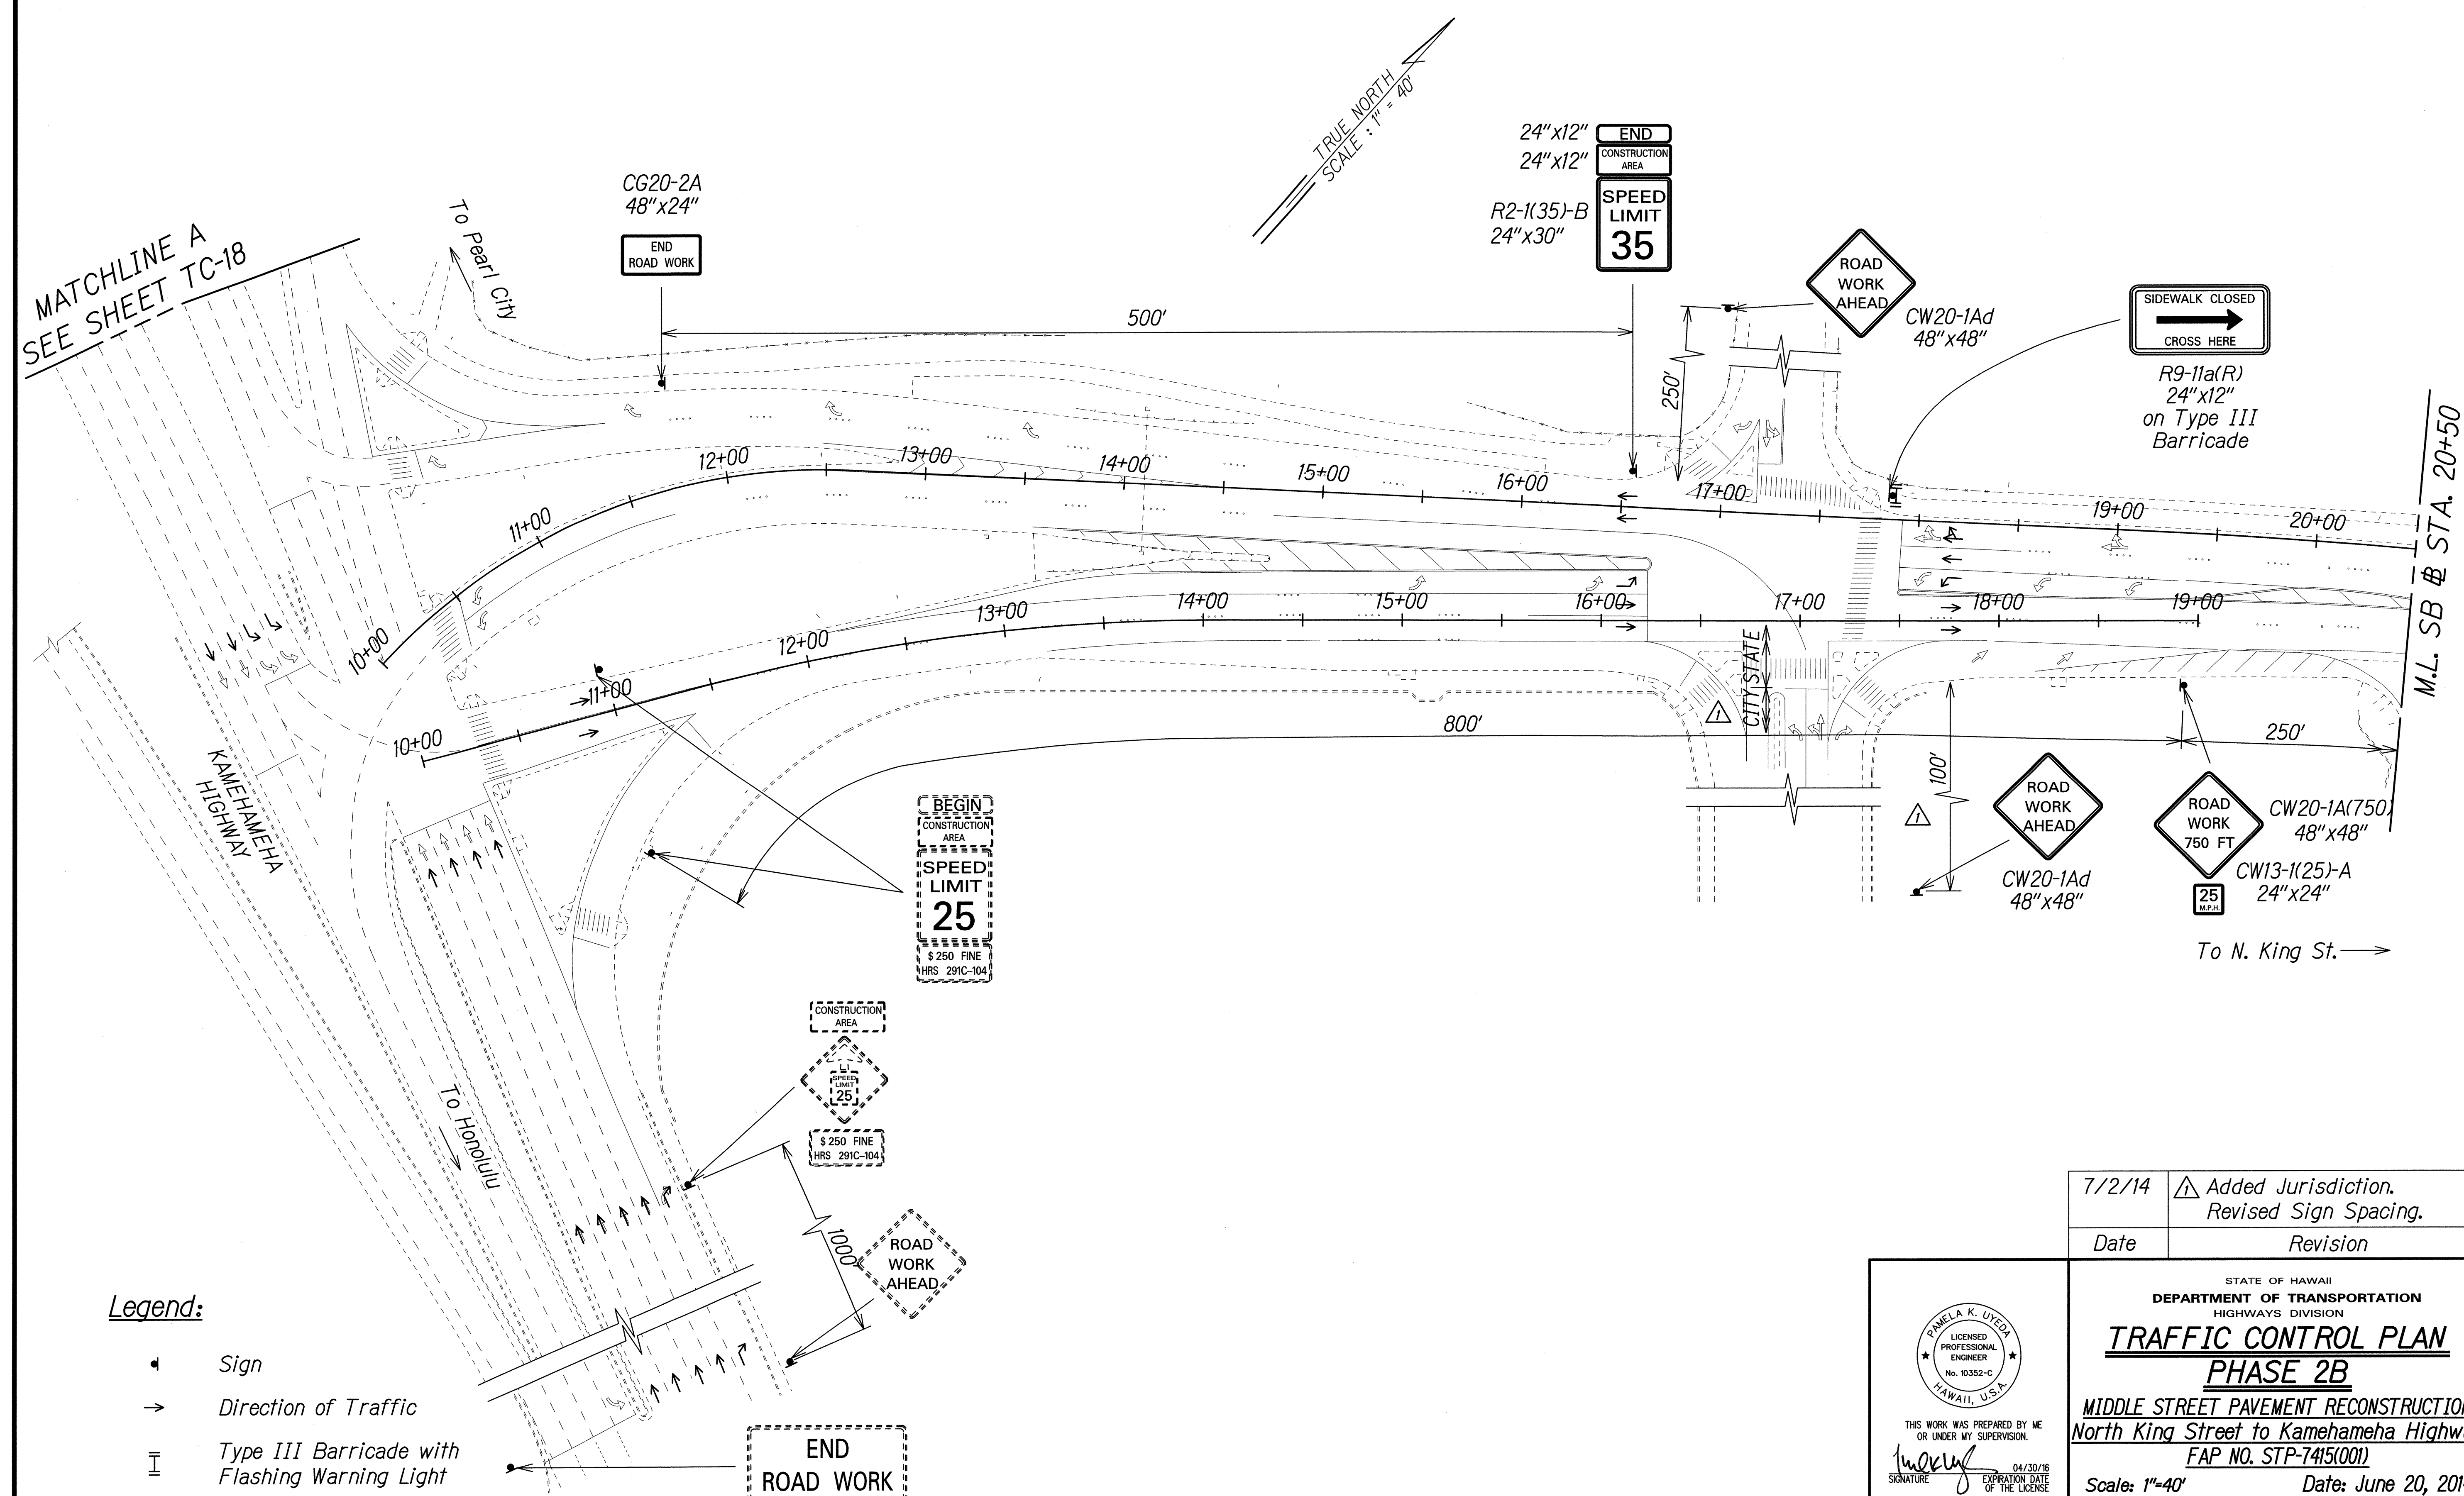

Legend:

- Sign
- Direction of Traffic
- Type III Barricade with Flashing Warning Light

SURVEY PLOTTED BY	DATE
DRAWN BY	
CHECKED BY	
QUANTITIES BY	
NOTE BOOK	
N.	

7/2/14	Added Jurisdiction. Revised Sign Spacing.
Date	Revision

THIS WORK WAS PREPARED BY ME OR UNDER MY SUPERVISION.

Pamela K. Uyeda
SIGNATURE

04/30/16
EXPIRATION DATE OF THE LICENSE


STATE OF HAWAII
DEPARTMENT OF TRANSPORTATION
HIGHWAYS DIVISION

TRAFFIC CONTROL PLAN
PHASE 2B

MIDDLE STREET PAVEMENT RECONSTRUCTION
North King Street to Kamehameha Highway
FAP NO. STP-7415(001)

Scale: 1"=40' Date: June 20, 2014

FED. ROAD DIST. NO.	STATE	FEDERAL AID PROJ. NO.	FISCAL YEAR	SHEET NO.	TOTAL SHEETS
HAWAII	HAW.	STP-7415(001)	2014	ADD. 66	173

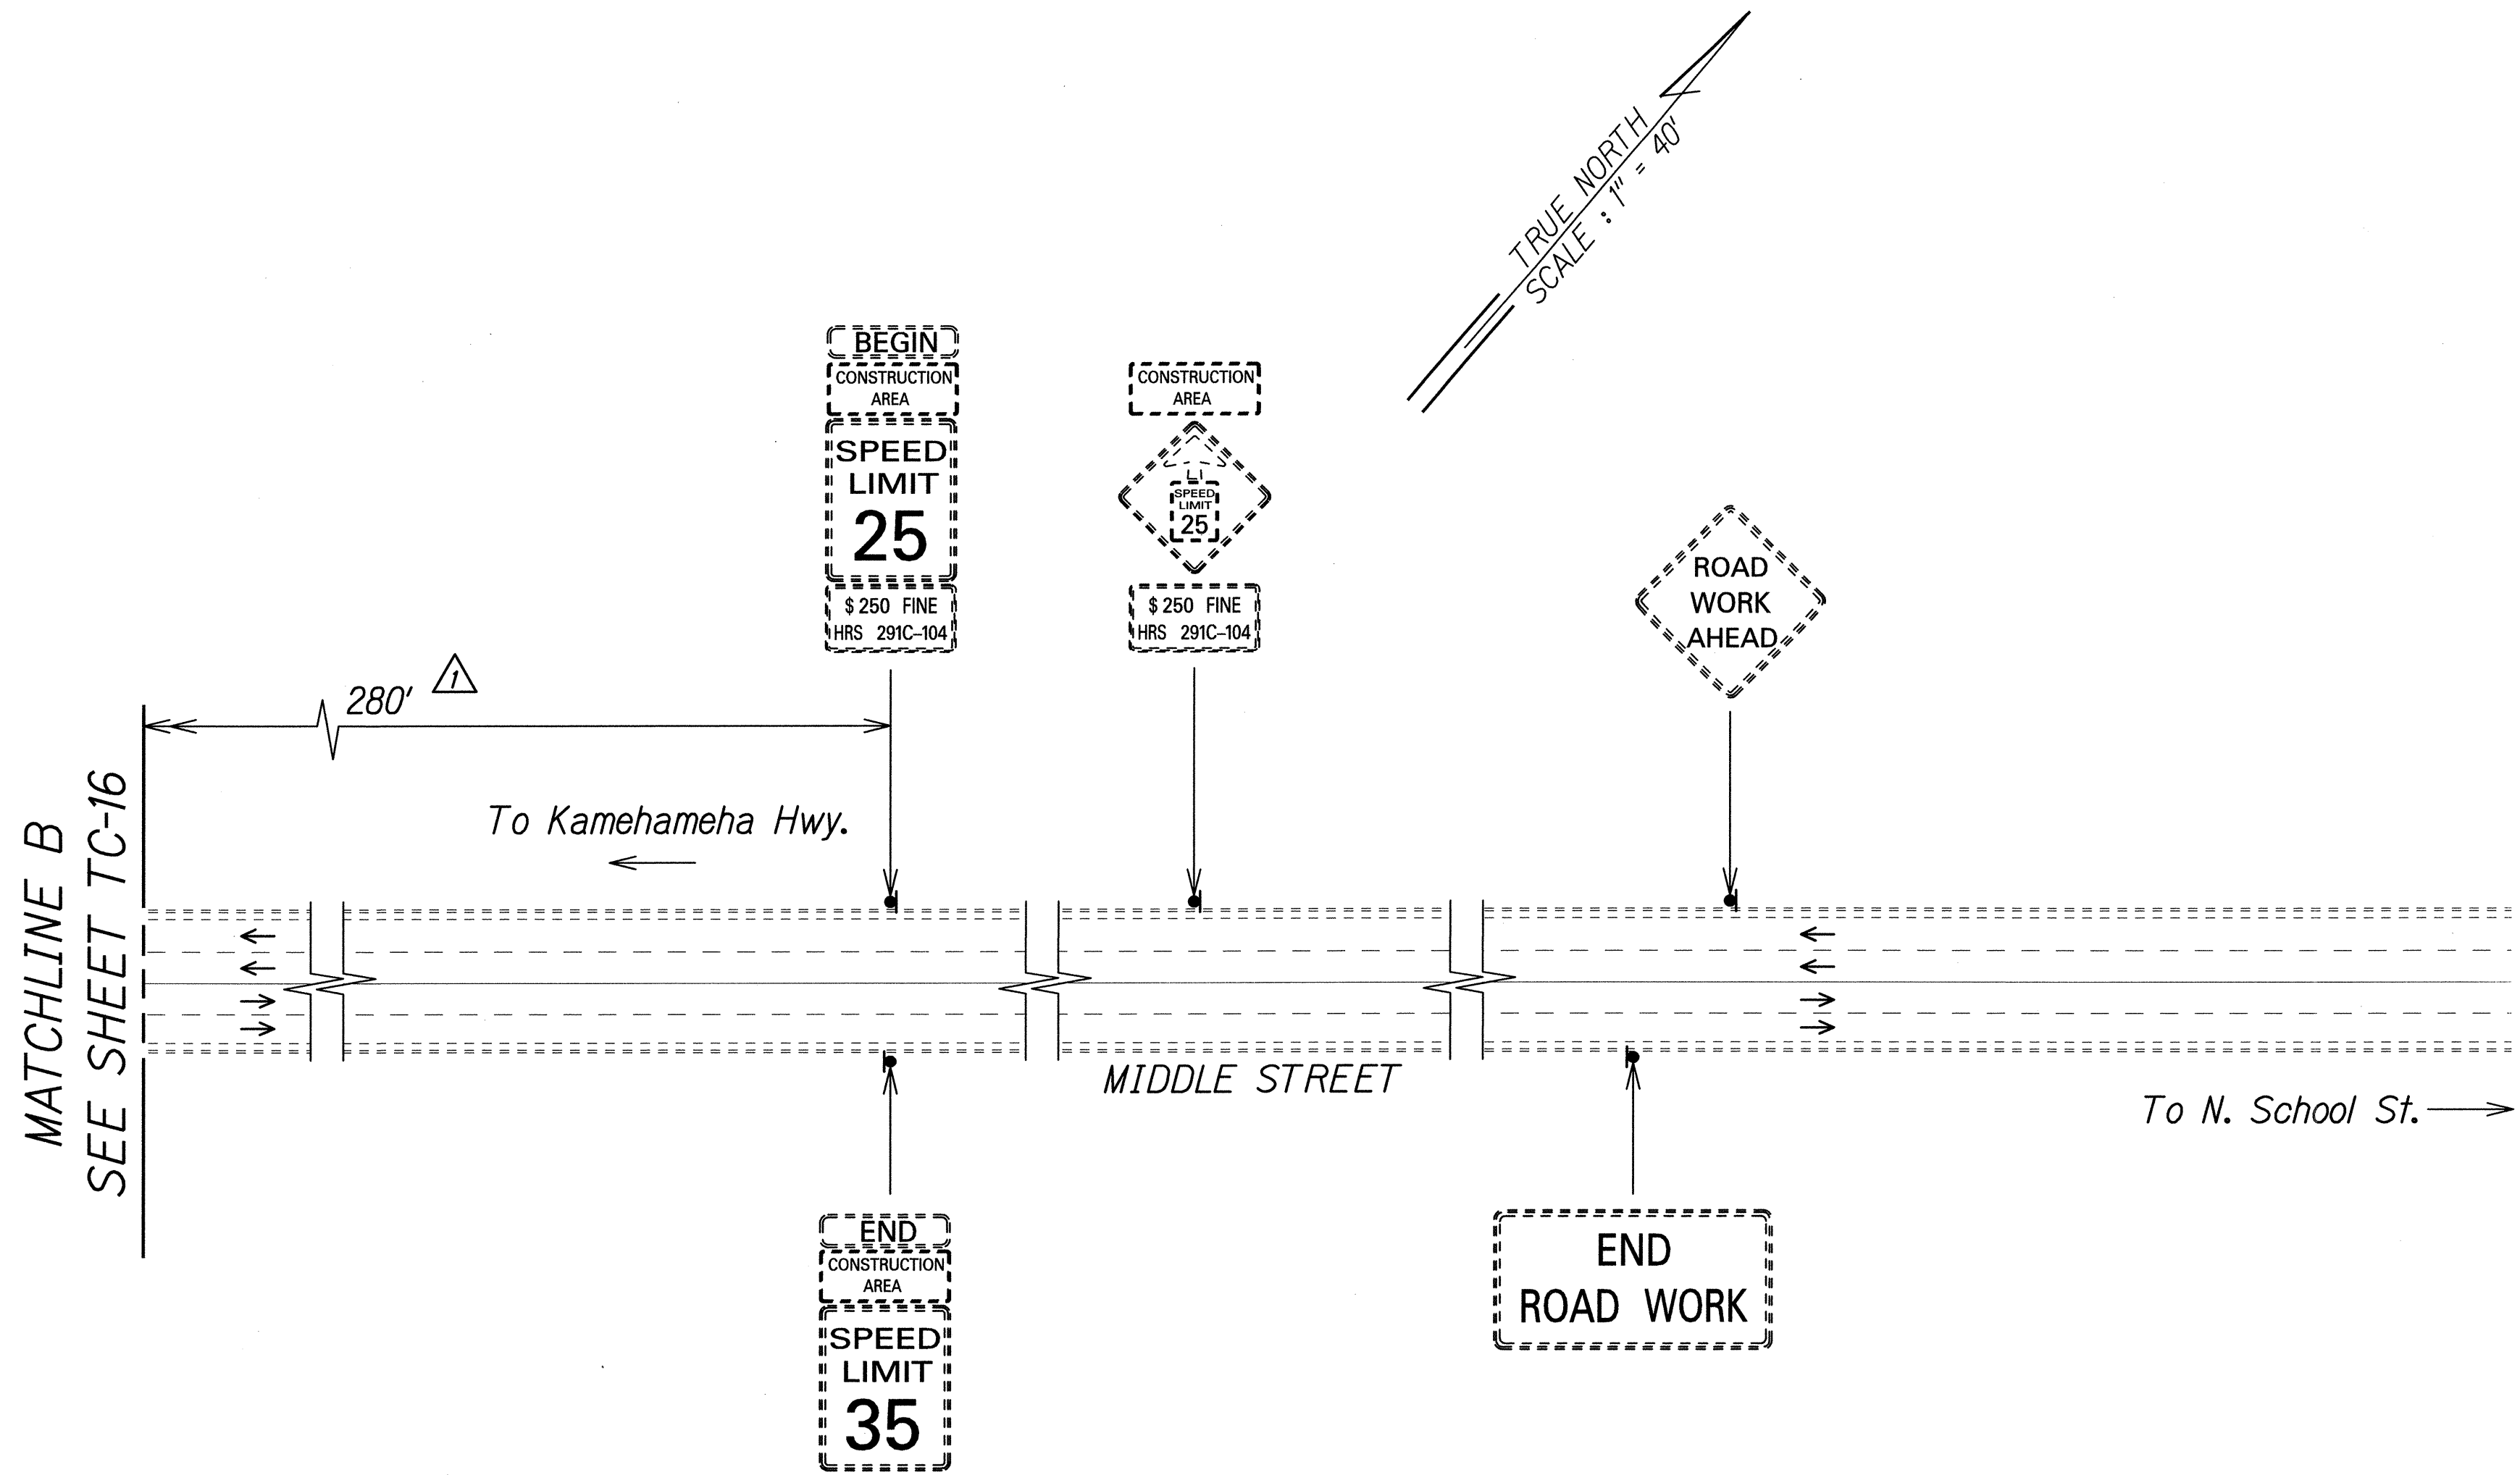

SURVEY PLOTTED BY	DATE
DRAWN BY	
DESIGNED BY	
QUANTITIES BY	
CHECKED BY	
ORIGINAL PLAN	
NOTE BOOK	
No.	

Legend:

▲ Sign

→ Direction of Traffic

▲ Approved: *[Signature]* JUL 16 2014

Chief, Traffic Review Branch, DPP *ow* Date

(for Work within City R/W only)

7/2/14	▲ Added TRB Approval. Revised Sign Spacing.
Date	Revision

THIS WORK WAS PREPARED BY ME OR UNDER MY SUPERVISION.

[Signature] 04/30/16

SIGNATURE EXPIRATION DATE OF THE LICENSE

STATE OF HAWAII

DEPARTMENT OF TRANSPORTATION
HIGHWAYS DIVISION

TRAFFIC CONTROL PLAN

PHASE 2B

MIDDLE STREET PAVEMENT RECONSTRUCTION


North King Street to Kamehameha Highway

FAP NO. STP-7415(001)

Scale: 1"=40' Date: June 20, 2014

SHEET No. TC-17 OF 58 SHEETS

FED. ROAD DIST. NO.	STATE	FEDERAL AID PROJ. NO.	FISCAL YEAR	SHEET NO.	TOTAL SHEETS
HAWAII	HAW.	STP-7415(001)	2014	67	173

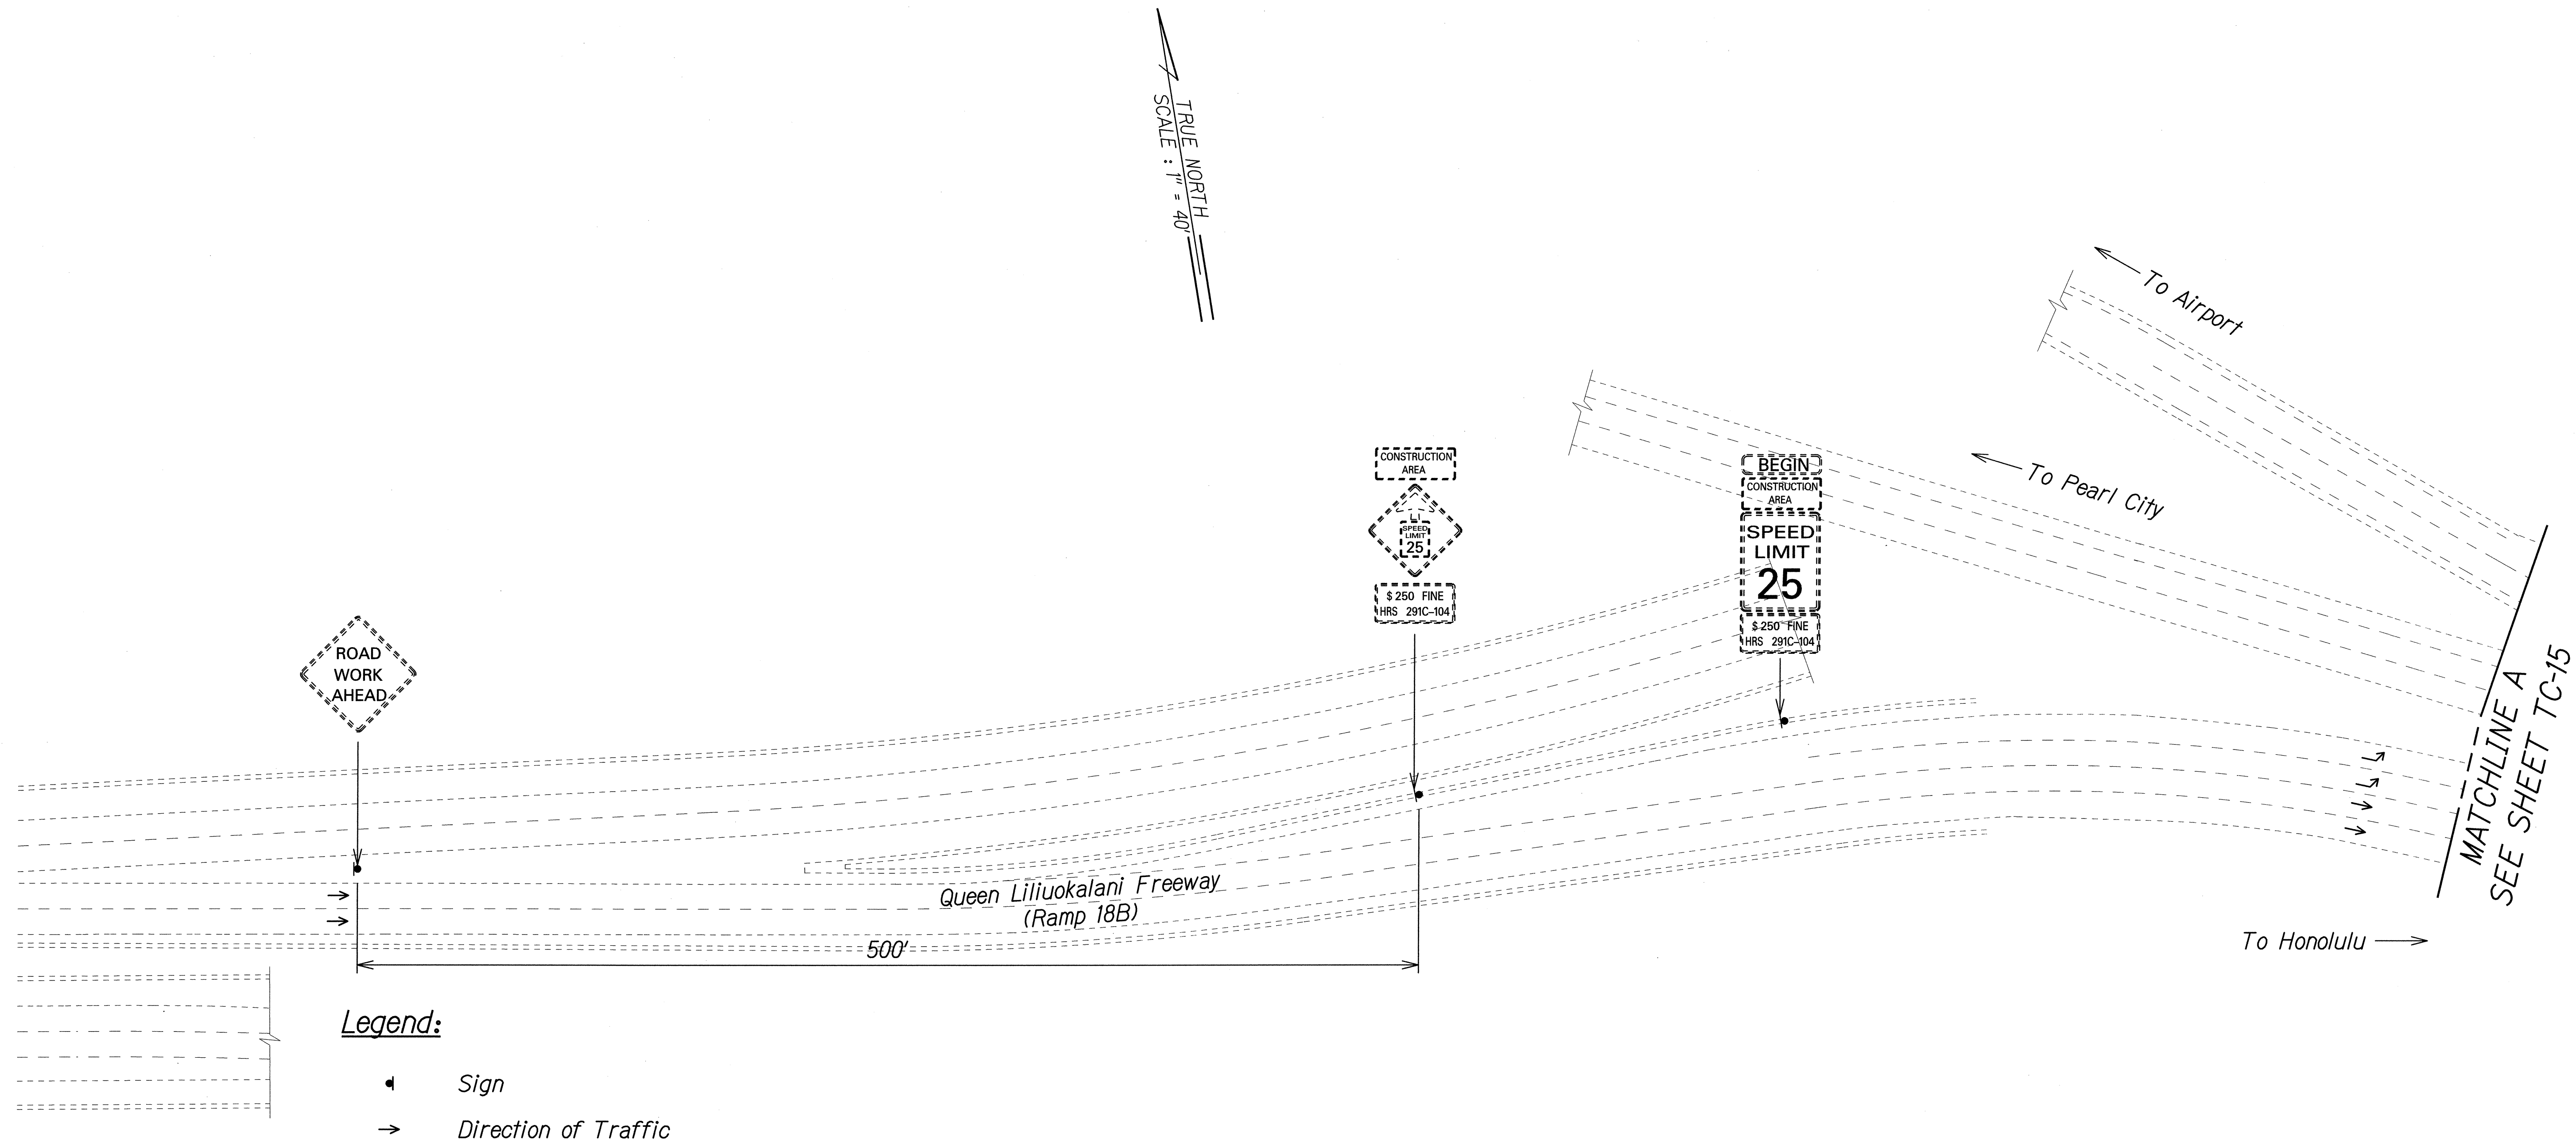

Legend:

◀ Sign

→ Direction of Traffic

ORIGINAL PLAN	SURVEY PLOTTED BY	DATE
NOTE BOOK	DRAWN BY	
	DESIGNED BY	
	CHECKED BY	

THIS WORK WAS PREPARED BY ME OR UNDER MY SUPERVISION.

Pamela K. Uyeda

SIGNATURE

04/30/16

EXPIRATION DATE OF THE LICENSE


STATE OF HAWAII
DEPARTMENT OF TRANSPORTATION
HIGHWAYS DIVISION

TRAFFIC CONTROL PLAN
PHASE 2B



MIDDLE STREET PAVEMENT RECONSTRUCTION
North King Street to Kamehameha Highway
FAP NO. STP-7415(001)


Scale: 1"=40' Date: June 20, 2014

FED. ROAD DIST. NO.	STATE	FEDERAL AID PROJ. NO.	FISCAL YEAR	SHEET NO.	TOTAL SHEETS
HAWAII	HAW.	STP-7415(001)	2014	ADD. 68	173

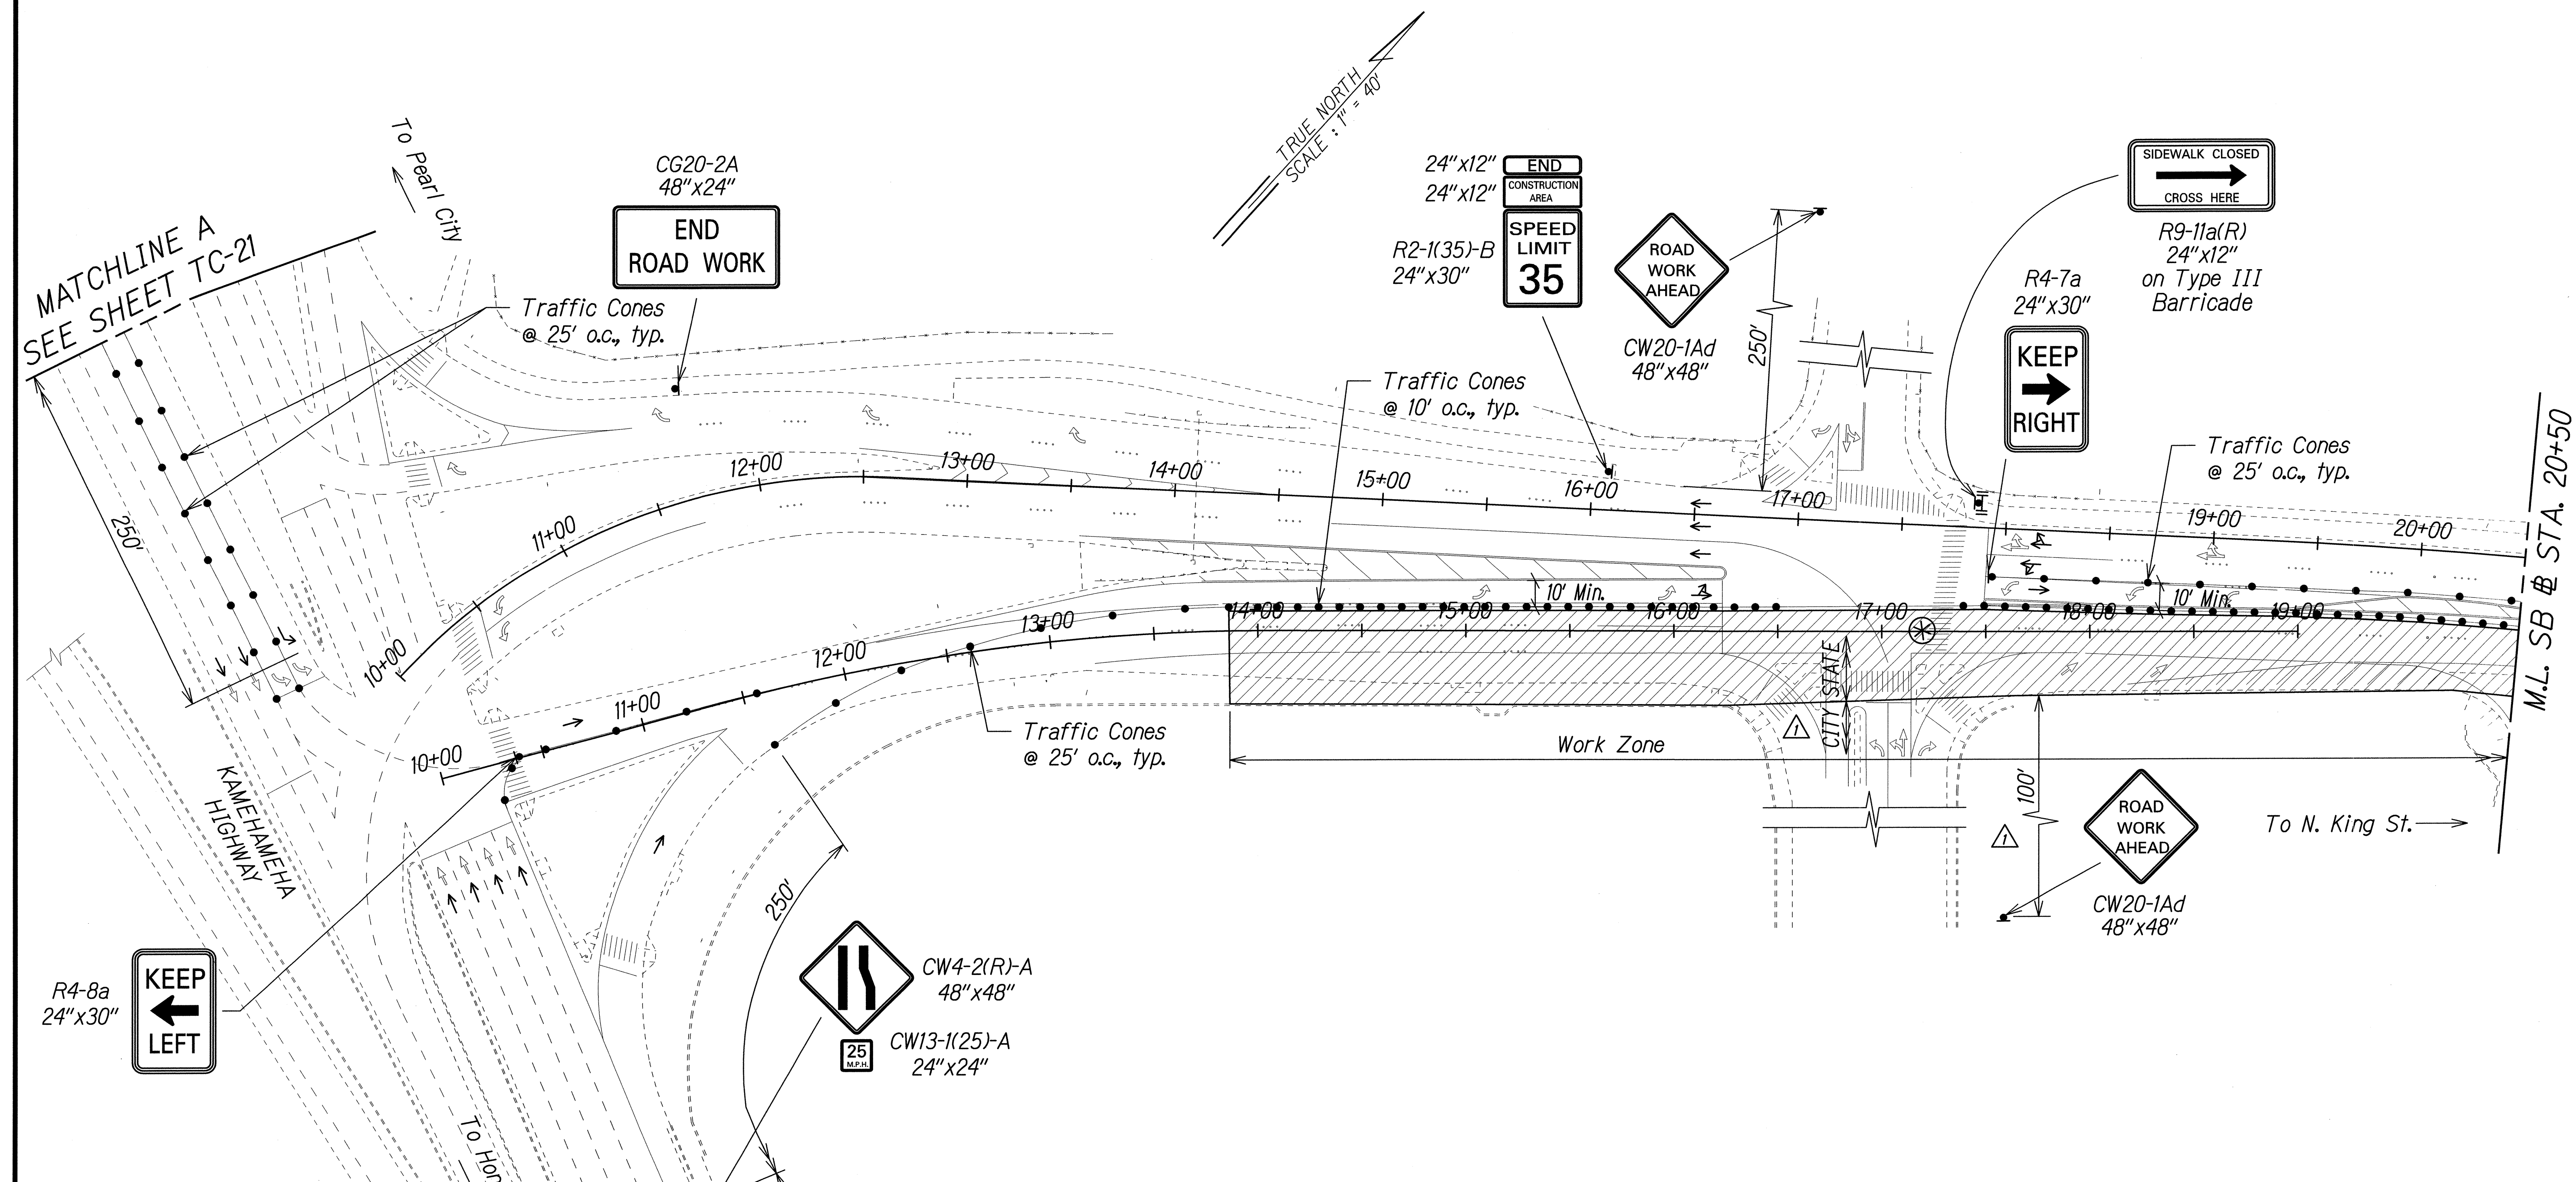

Legend:

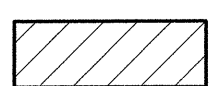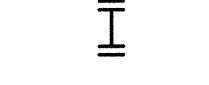-  Work Area
-  Traffic Cones
-  Sign
-  Direction of Traffic
-  Police Officer and Vehicle with Visible Blue Light
-  Type III Barricade with Flashing Warning Light

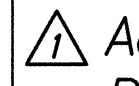
7/2/14	 Added Jurisdiction. Revised Sign Spacing.
Date	Revision

STATE OF HAWAII
DEPARTMENT OF TRANSPORTATION
HIGHWAYS DIVISION

TRAFFIC CONTROL PLAN
PHASE 4A - WORKING HOURS
MIDDLE STREET PAVEMENT RECONSTRUCTION
North King Street to Kamehameha Highway
FAP NO. STP-7415(001)

Scale: 1"=40' Date: June 20, 2014

SHEET No. TC-19 OF 58 SHEETS

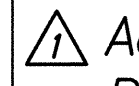7/2/14  Added Jurisdiction.
Revised Sign Spacing.

Date Revision


STATE OF HAWAII
DEPARTMENT OF TRANSPORTATION
HIGHWAYS DIVISION

TRAFFIC CONTROL PLAN
PHASE 4A - WORKING HOURS
MIDDLE STREET PAVEMENT RECONSTRUCTION
North King Street to Kamehameha Highway
FAP NO. STP-7415(001)

Scale: 1"=40' Date: June 20, 2014

SHEET No. TC-19 OF 58 SHEETS

FED. ROAD DIST. NO.	STATE	FEDERAL AID PROJ. NO.	FISCAL YEAR	SHEET NO.	TOTAL SHEETS
HAWAII	HAW.	STP-7415(001)	2014	ADD. 69	173

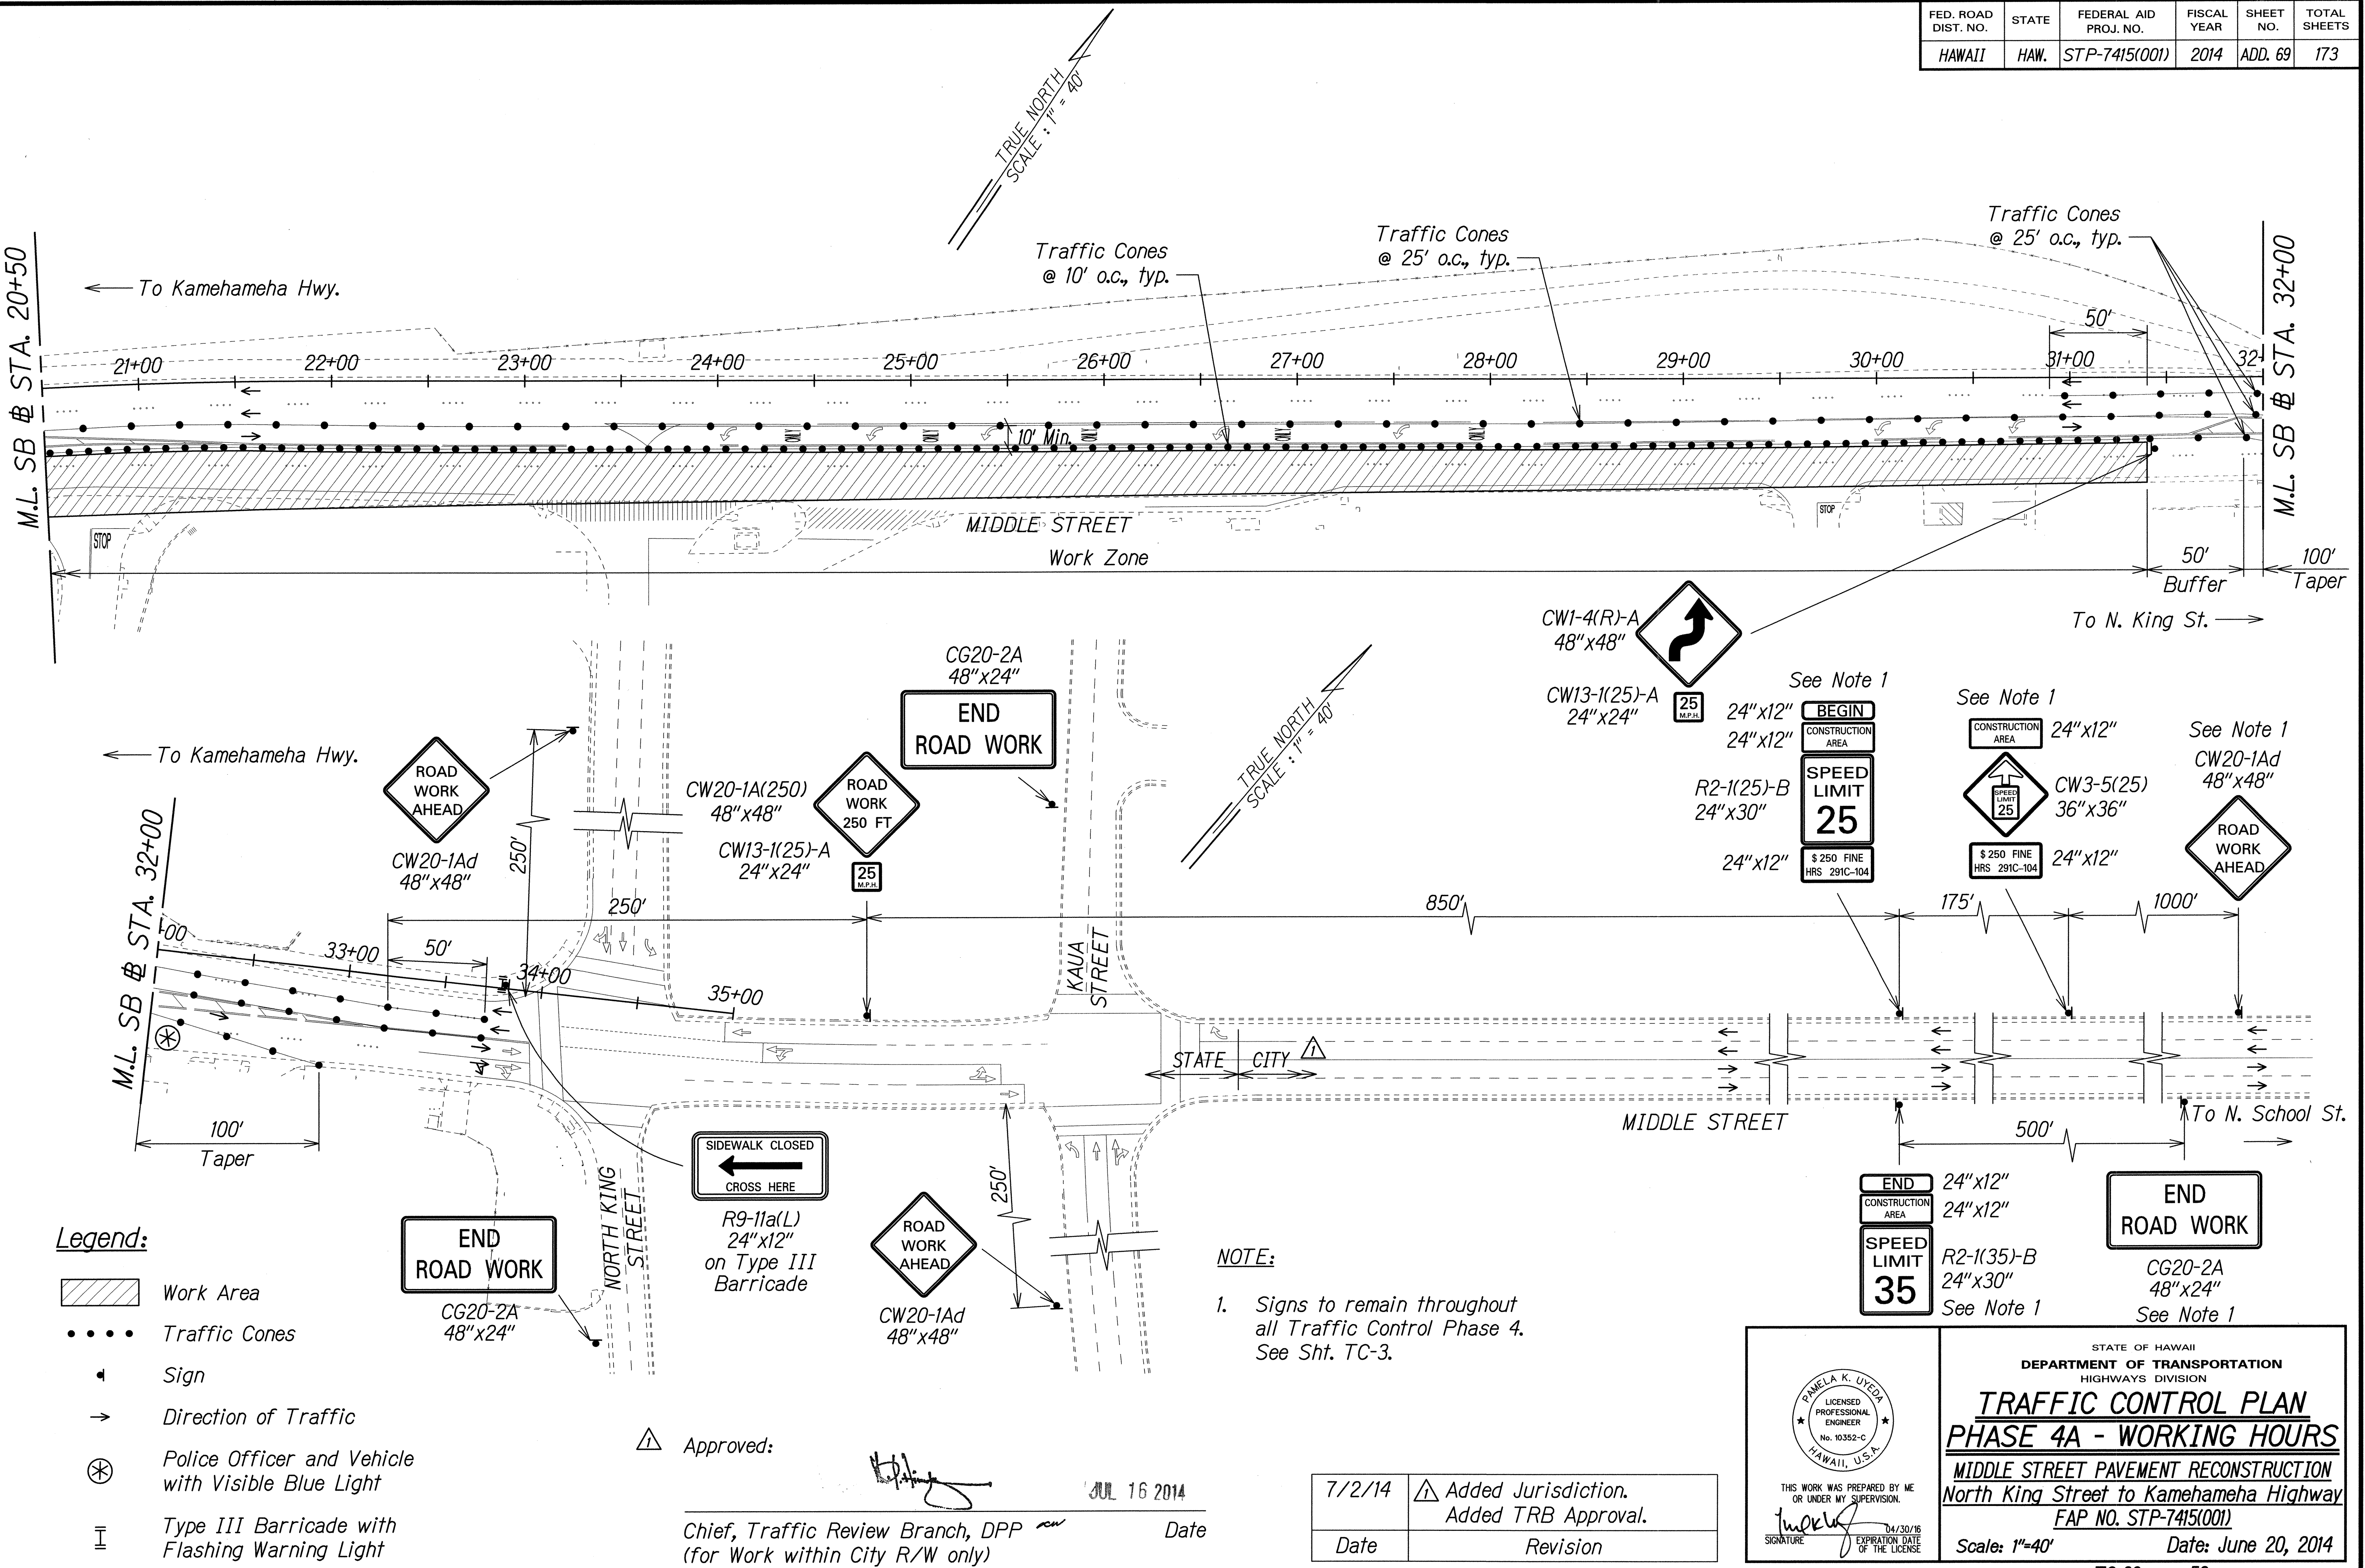

SURVEY PLOTTED BY	DATE
DRAWN BY	
TRACED BY	
QUANTITIES BY	
CHECKED BY	
ORIGINAL PLAN	
NOTE BOOK	
No.	

- Legend:**
- Work Area
 - Traffic Cones
 - Sign
 - Direction of Traffic
 - Police Officer and Vehicle with Visible Blue Light
 - Type III Barricade with Flashing Warning Light

Approved:

Chief, Traffic Review Branch, DPP
(for Work within City R/W only)

- NOTE:**
- Signs to remain throughout all Traffic Control Phase 4. See Sht. TC-3.

7/2/14	Added Jurisdiction. Added TRB Approval.
Date	Revision

THIS WORK WAS PREPARED BY ME OR UNDER MY SUPERVISION.
SIGNATURE: *[Signature]* EXPIRATION DATE OF LICENSE: 04/30/16

STATE OF HAWAII
DEPARTMENT OF TRANSPORTATION
HIGHWAYS DIVISION


TRAFFIC CONTROL PLAN
PHASE 4A - WORKING HOURS

MIDDLE STREET PAVEMENT RECONSTRUCTION
North King Street to Kamehameha Highway
FAP NO. STP-7415(001)

Scale: 1"=40' Date: June 20, 2014

SHEET No. TC-20 OF 58 SHEETS

FED. ROAD DIST. NO.	STATE	FEDERAL AID PROJ. NO.	FISCAL YEAR	SHEET NO.	TOTAL SHEETS
HAWAII	HAW.	STP-7415(001)	2014	ADD. 71	173

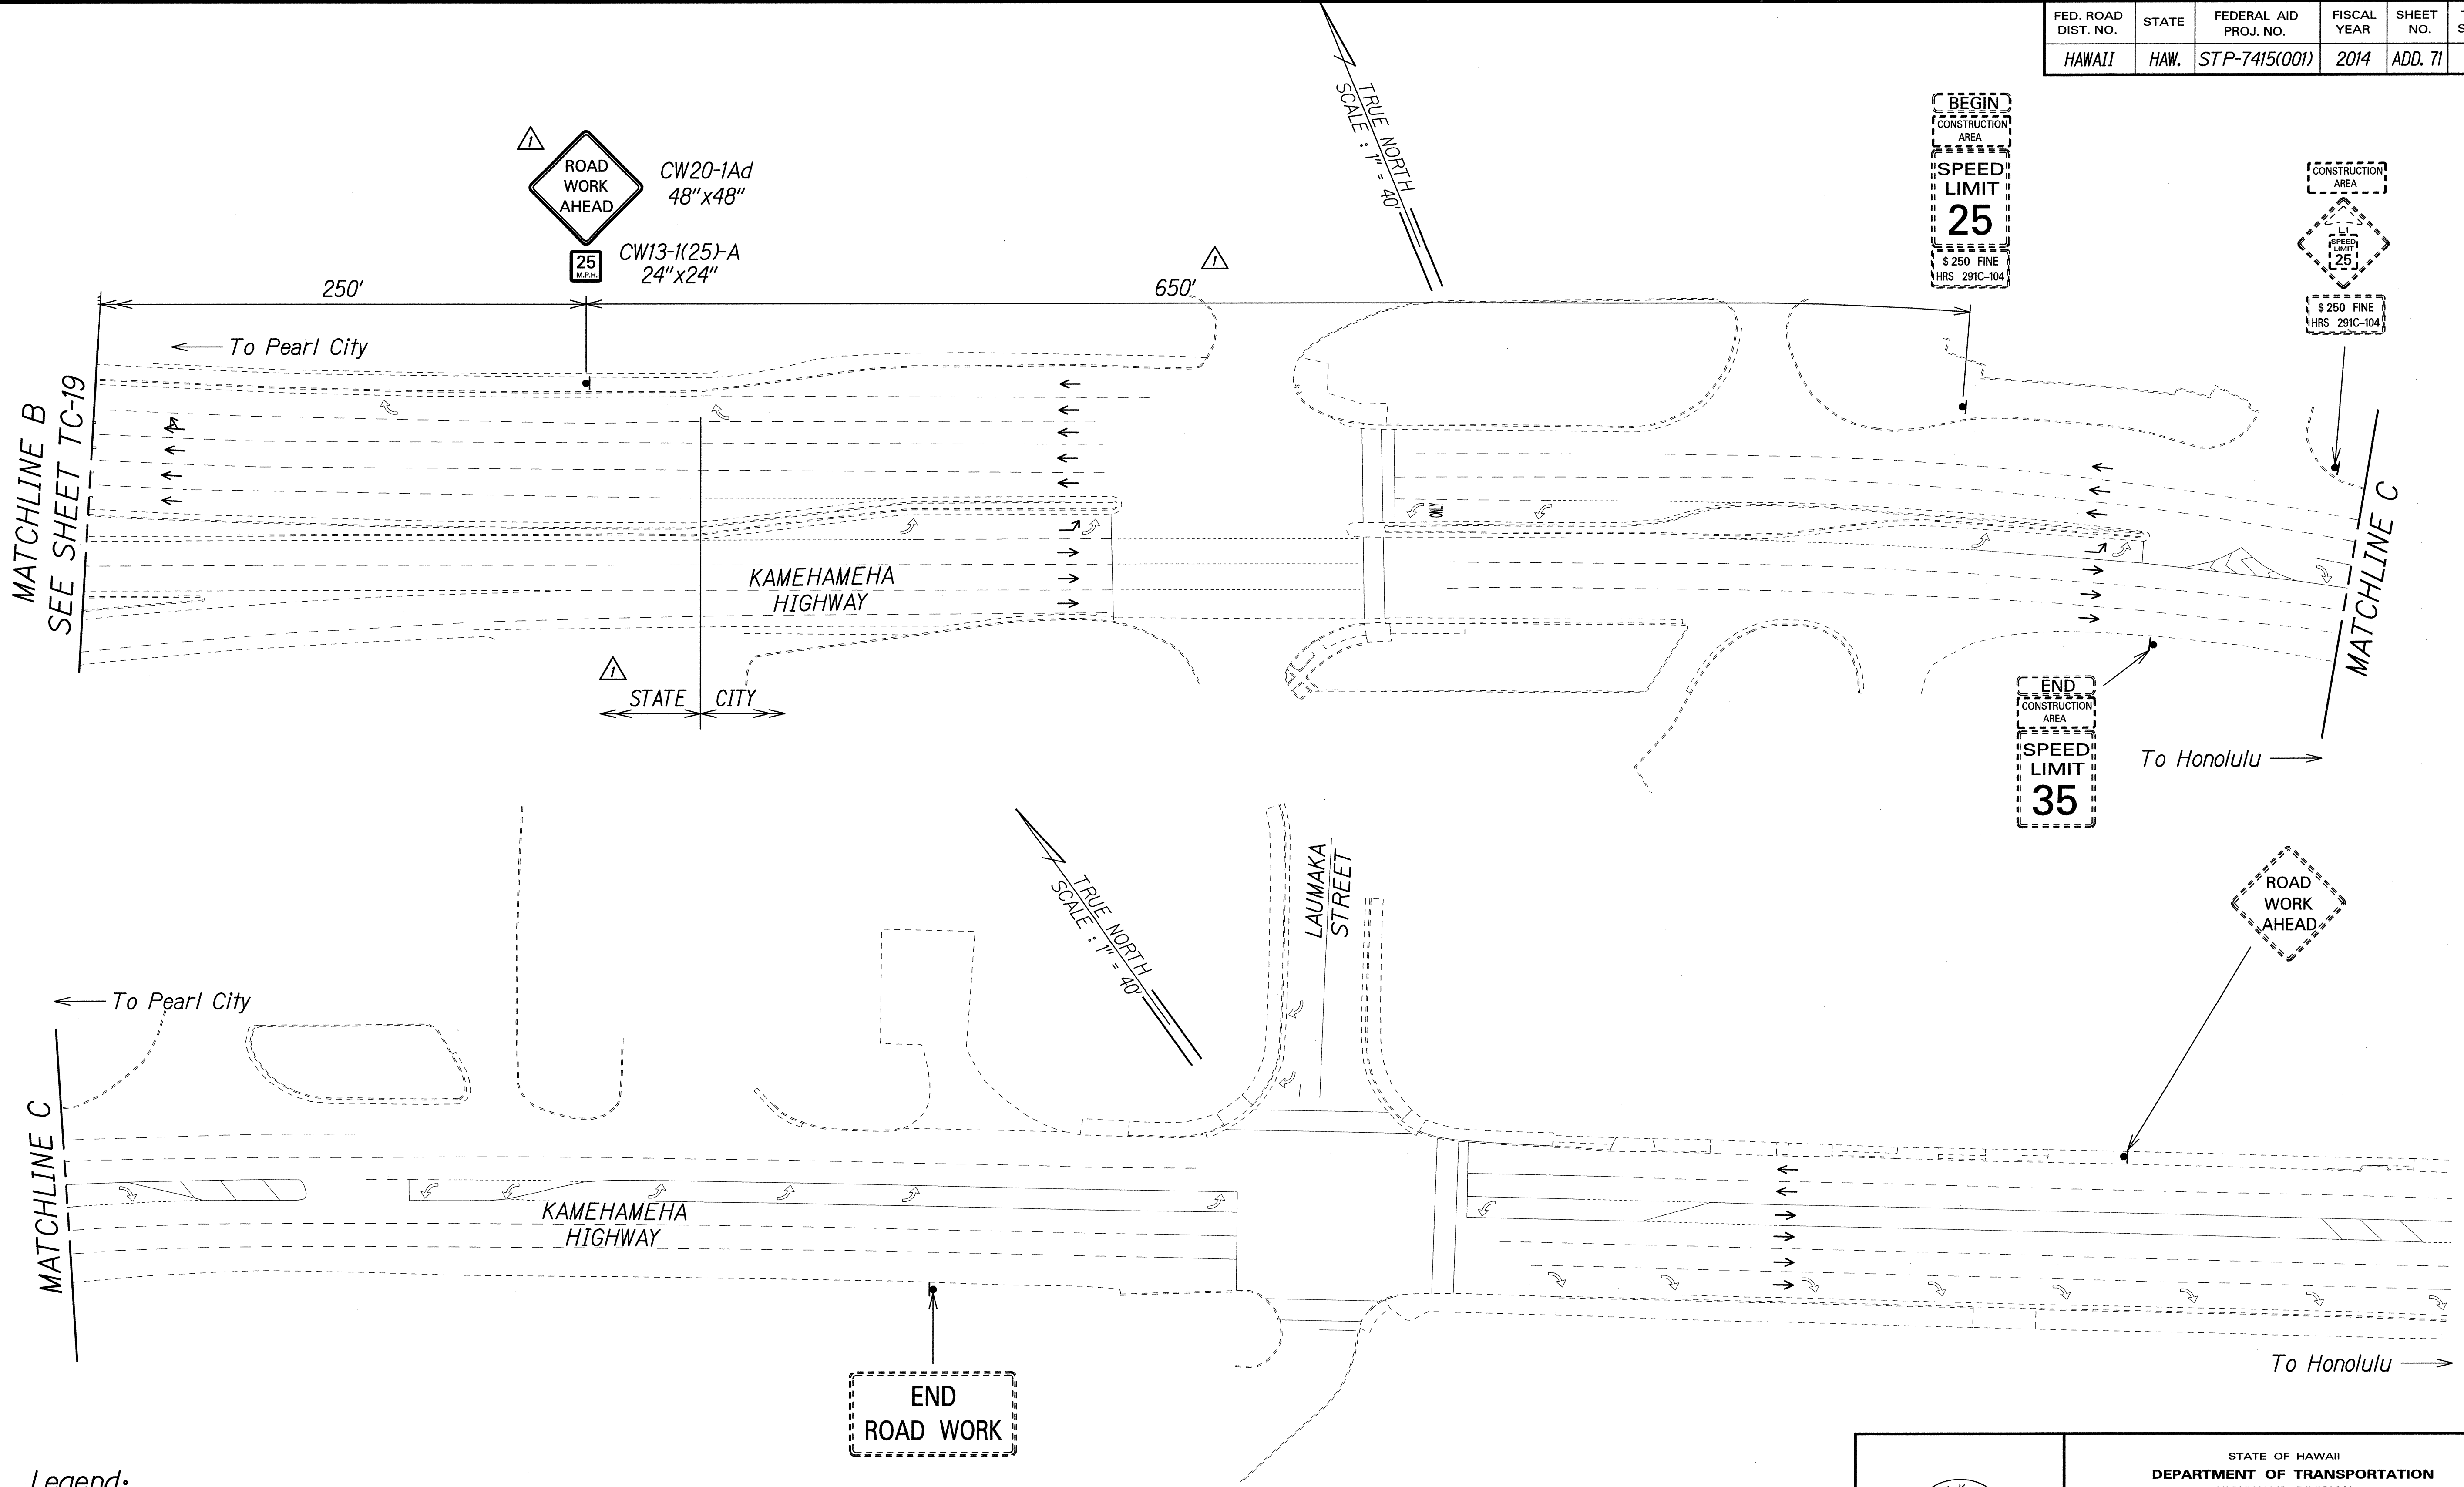

SURVEY PLOTTED BY	DATE
DRAWN BY	
CHECKED BY	
QUANTITIES BY	
NOTE BOOK	
CHECKED BY	

Legend:

- ▲ Sign
- Direction of Traffic


Approved: 

Chief, Traffic Review Branch, DPP
(for Work within City R/W only)


JUL 16 2014

Date

7/2/14	Added Jurisdiction. Added TRB Approval. Revised Sign and Sign Spacing.
Date	Revision

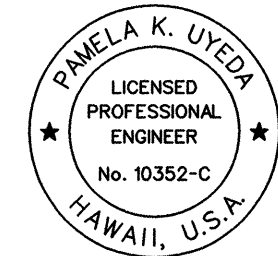

THIS WORK WAS PREPARED BY ME OR UNDER MY SUPERVISION.

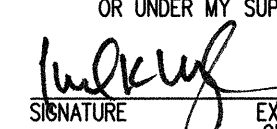SIGNATURE:  EXPIRATION DATE OF THE LICENSE: 04/30/16


STATE OF HAWAII
DEPARTMENT OF TRANSPORTATION
HIGHWAYS DIVISION

TRAFFIC CONTROL PLAN
PHASE 4A - WORKING HOURS

MIDDLE STREET PAVEMENT RECONSTRUCTION
North King Street to Kamehameha Highway
FAP NO. STP-7415(001)

Scale: 1"=40' Date: June 20, 2014

FED. ROAD DIST. NO.	STATE	FEDERAL AID PROJ. NO.	FISCAL YEAR	SHEET NO.	TOTAL SHEETS
HAWAII	HAW.	STP-7415(001)	2014	ADD. 72	173

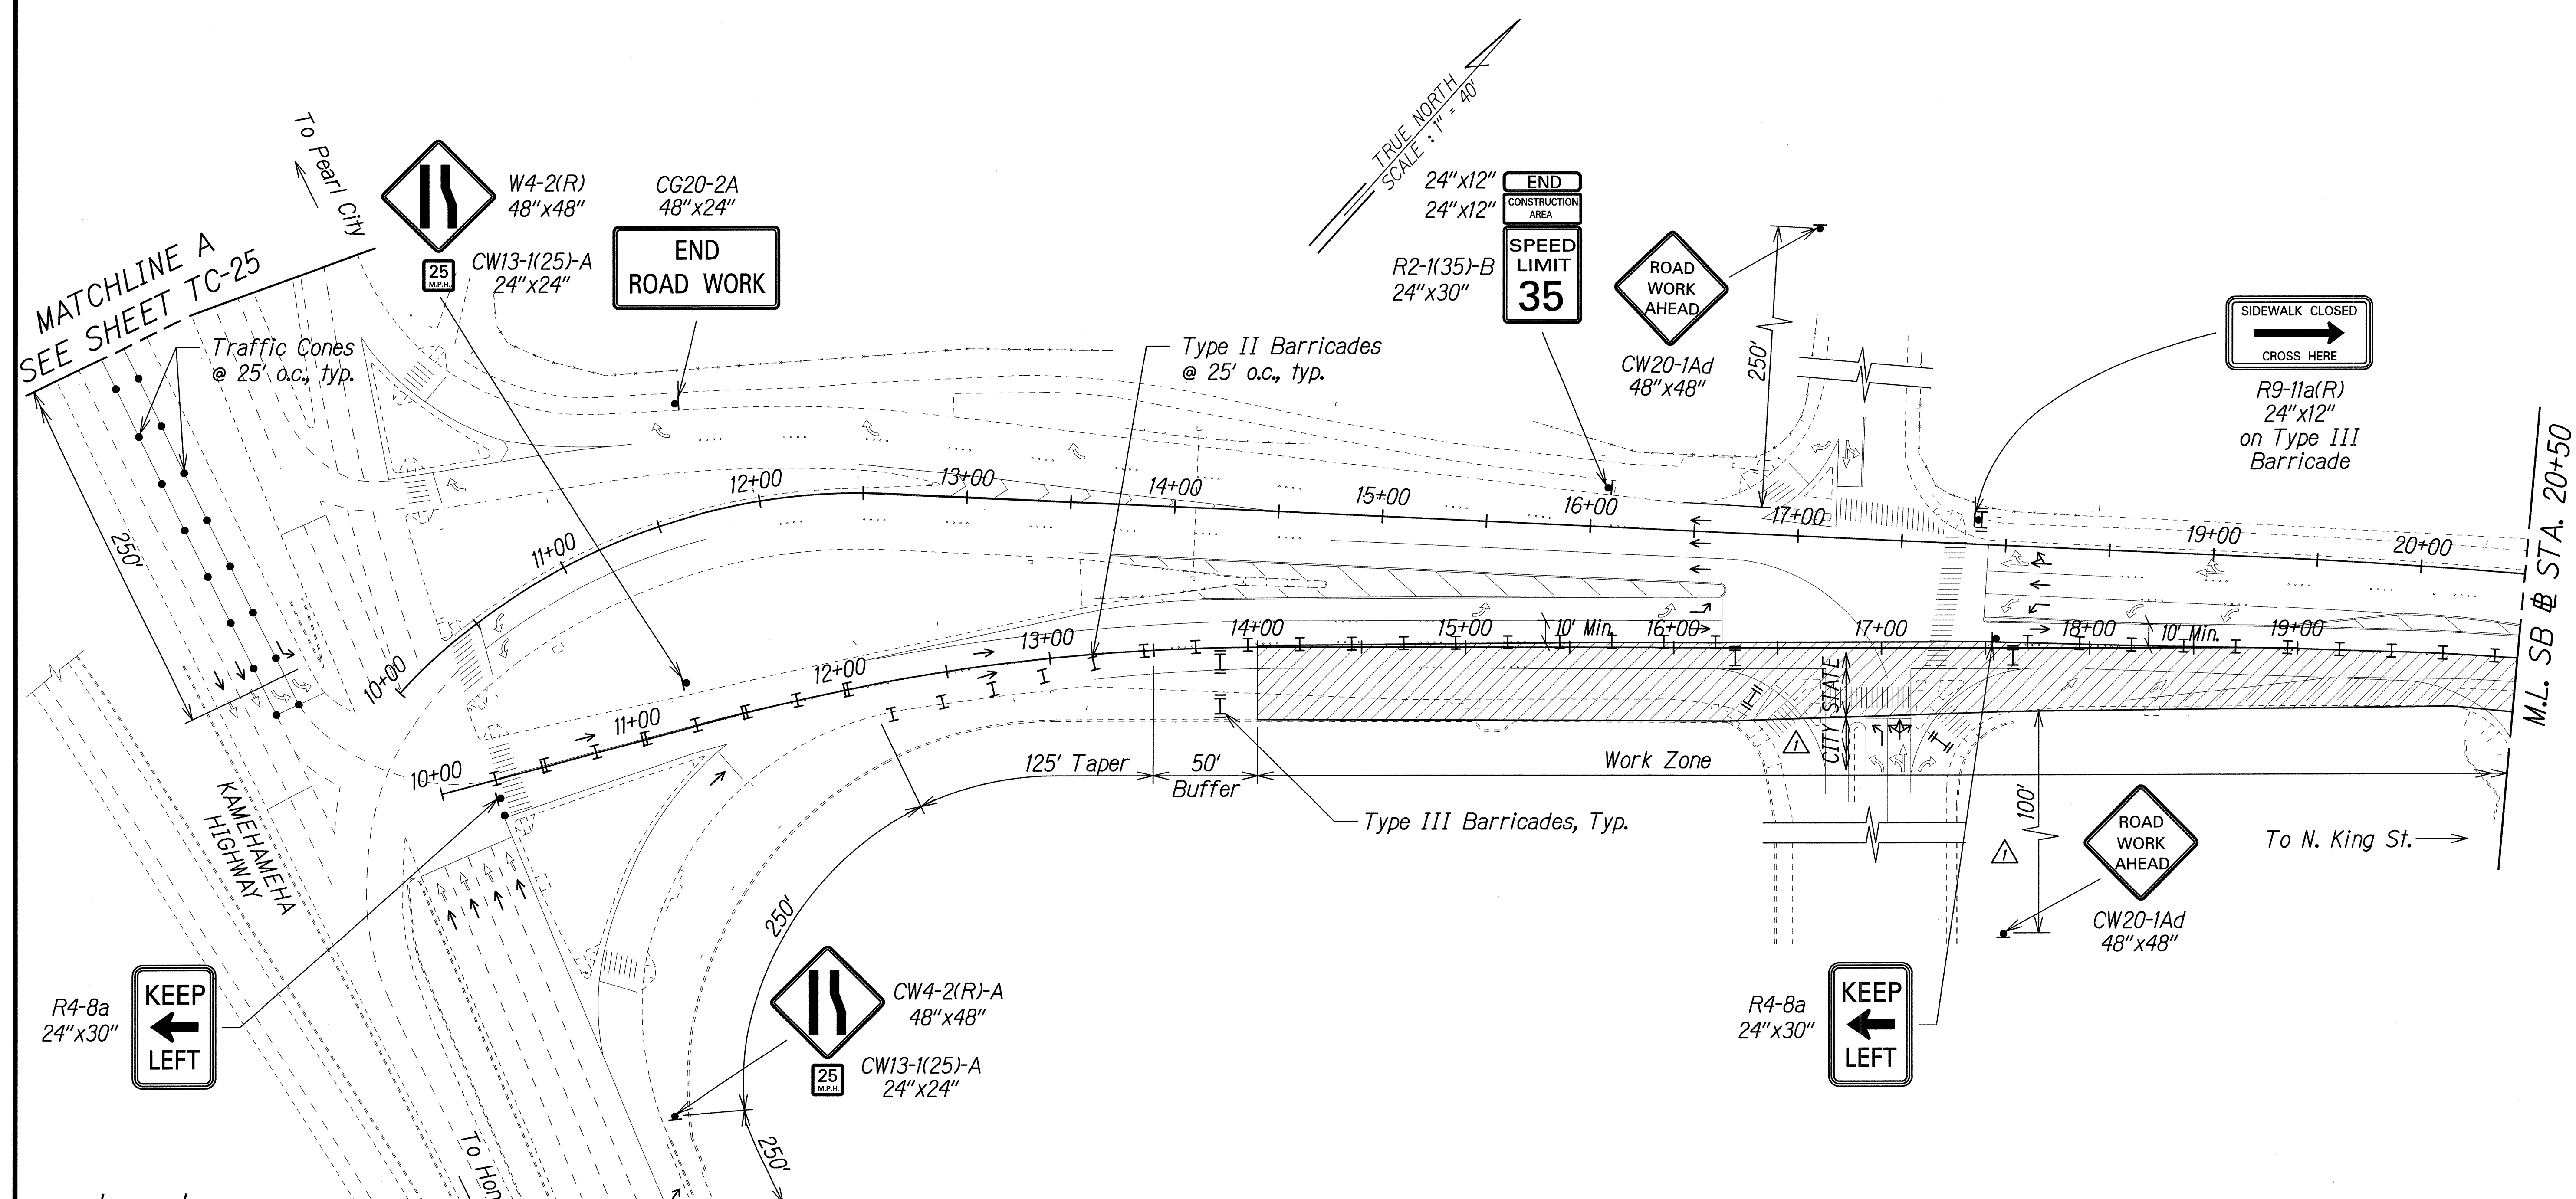

- Legend:**
- Work Area
 - Traffic Cones
 - Sign
 - Direction of Traffic
 - Type II Barricade with Steady Burn Amber Lamps
 - Type III Barricade with Flashing Warning Light

NOTE:
Contractor shall monitor project area during non-working hours to ensure that traffic control devices are properly maintained. Payment shall be considered incidental to Pay Item 645.1000 - Traffic Control.

SURVEY PLOTTED BY	DATE
DRAWN BY	
CHECKED BY	
QUANTITIES BY	
CHECKED BY	
ORIGINAL PLAN	
NOTE BOOK	
No.	

7/2/14	Added Jurisdiction. Revised Sign Spacing.
Date	Revision

THIS WORK WAS PREPARED BY ME OR UNDER MY SUPERVISION.
SIGNATURE: *Pamela K. Ueda* EXPIRATION DATE OF THE LICENSE: 04/30/16

STATE OF HAWAII
DEPARTMENT OF TRANSPORTATION
HIGHWAYS DIVISION

TRAFFIC CONTROL PLAN
PHASE 4A - NON WORKING HOURS
MIDDLE STREET PAVEMENT RECONSTRUCTION
North King Street to Kamehameha Highway
FAP NO. STP-7415(001)


Scale: 1"=40' Date: June 20, 2014

SHEET No. TC-23 OF 58 SHEETS

FED. ROAD DIST. NO.	STATE	FEDERAL AID PROJ. NO.	FISCAL YEAR	SHEET NO.	TOTAL SHEETS
HAWAII	HAW.	STP-7415(001)	2014	ADD. 73	173

NOTE:

Contractor shall monitor project area during non-working hours to ensure that traffic control devices are properly maintained. Payment shall be considered incidental to Pay Item 645.1000 - Traffic Control.

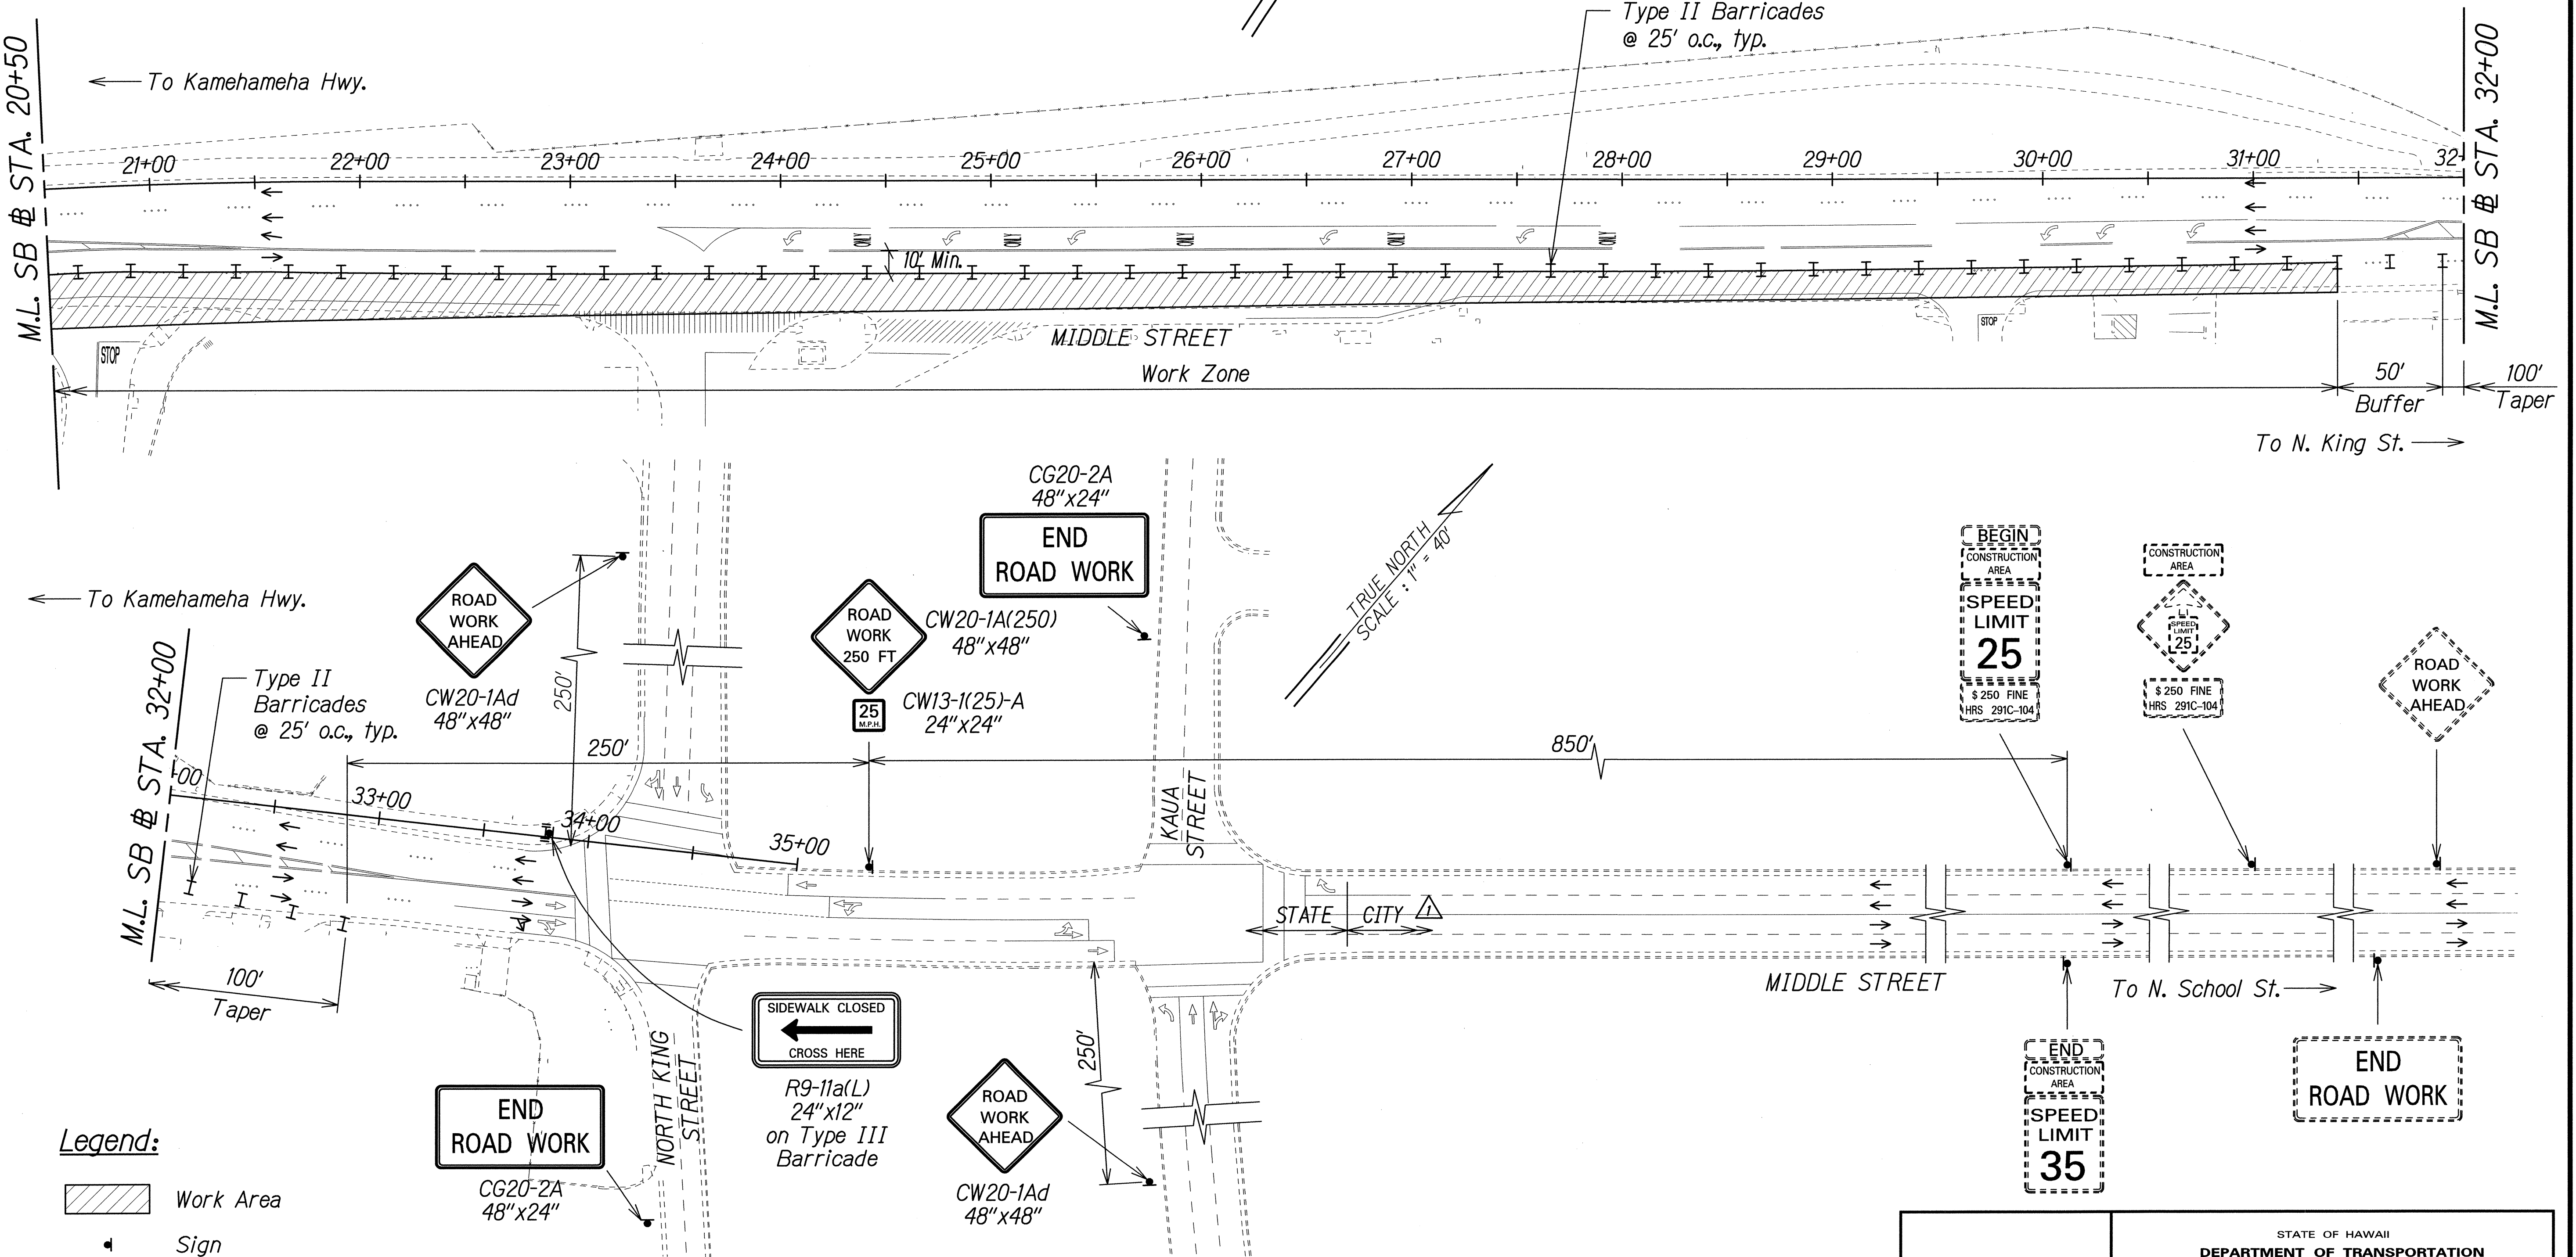

Legend:

- Work Area
- Sign
- Direction of Traffic
- Type II Barricade with Steady Burn Amber Lamps
- Type III Barricade with Flashing Warning Light

Approved:

Chief, Traffic Review Branch, DPP (for Work within City R/W only) Date

JUL 16 2014

7/2/14	Added Jurisdiction. Added TRB Approval.
Date	Revision

THIS WORK WAS PREPARED BY ME OR UNDER MY SUPERVISION.

Signature: EXPIRATION DATE OF THE LICENSE: 04/30/16


STATE OF HAWAII
DEPARTMENT OF TRANSPORTATION
HIGHWAYS DIVISION

TRAFFIC CONTROL PLAN
PHASE 4A - NON WORKING HOURS


MIDDLE STREET PAVEMENT RECONSTRUCTION
North King Street to Kamehameha Highway
FAP NO. STP-7415(001)

Scale: 1"=40' Date: June 20, 2014


FED. ROAD DIST. NO.	STATE	FEDERAL AID PROJ. NO.	FISCAL YEAR	SHEET NO.	TOTAL SHEETS
HAWAII	HAW.	STP-7415(001)	2014	ADD. 75	173

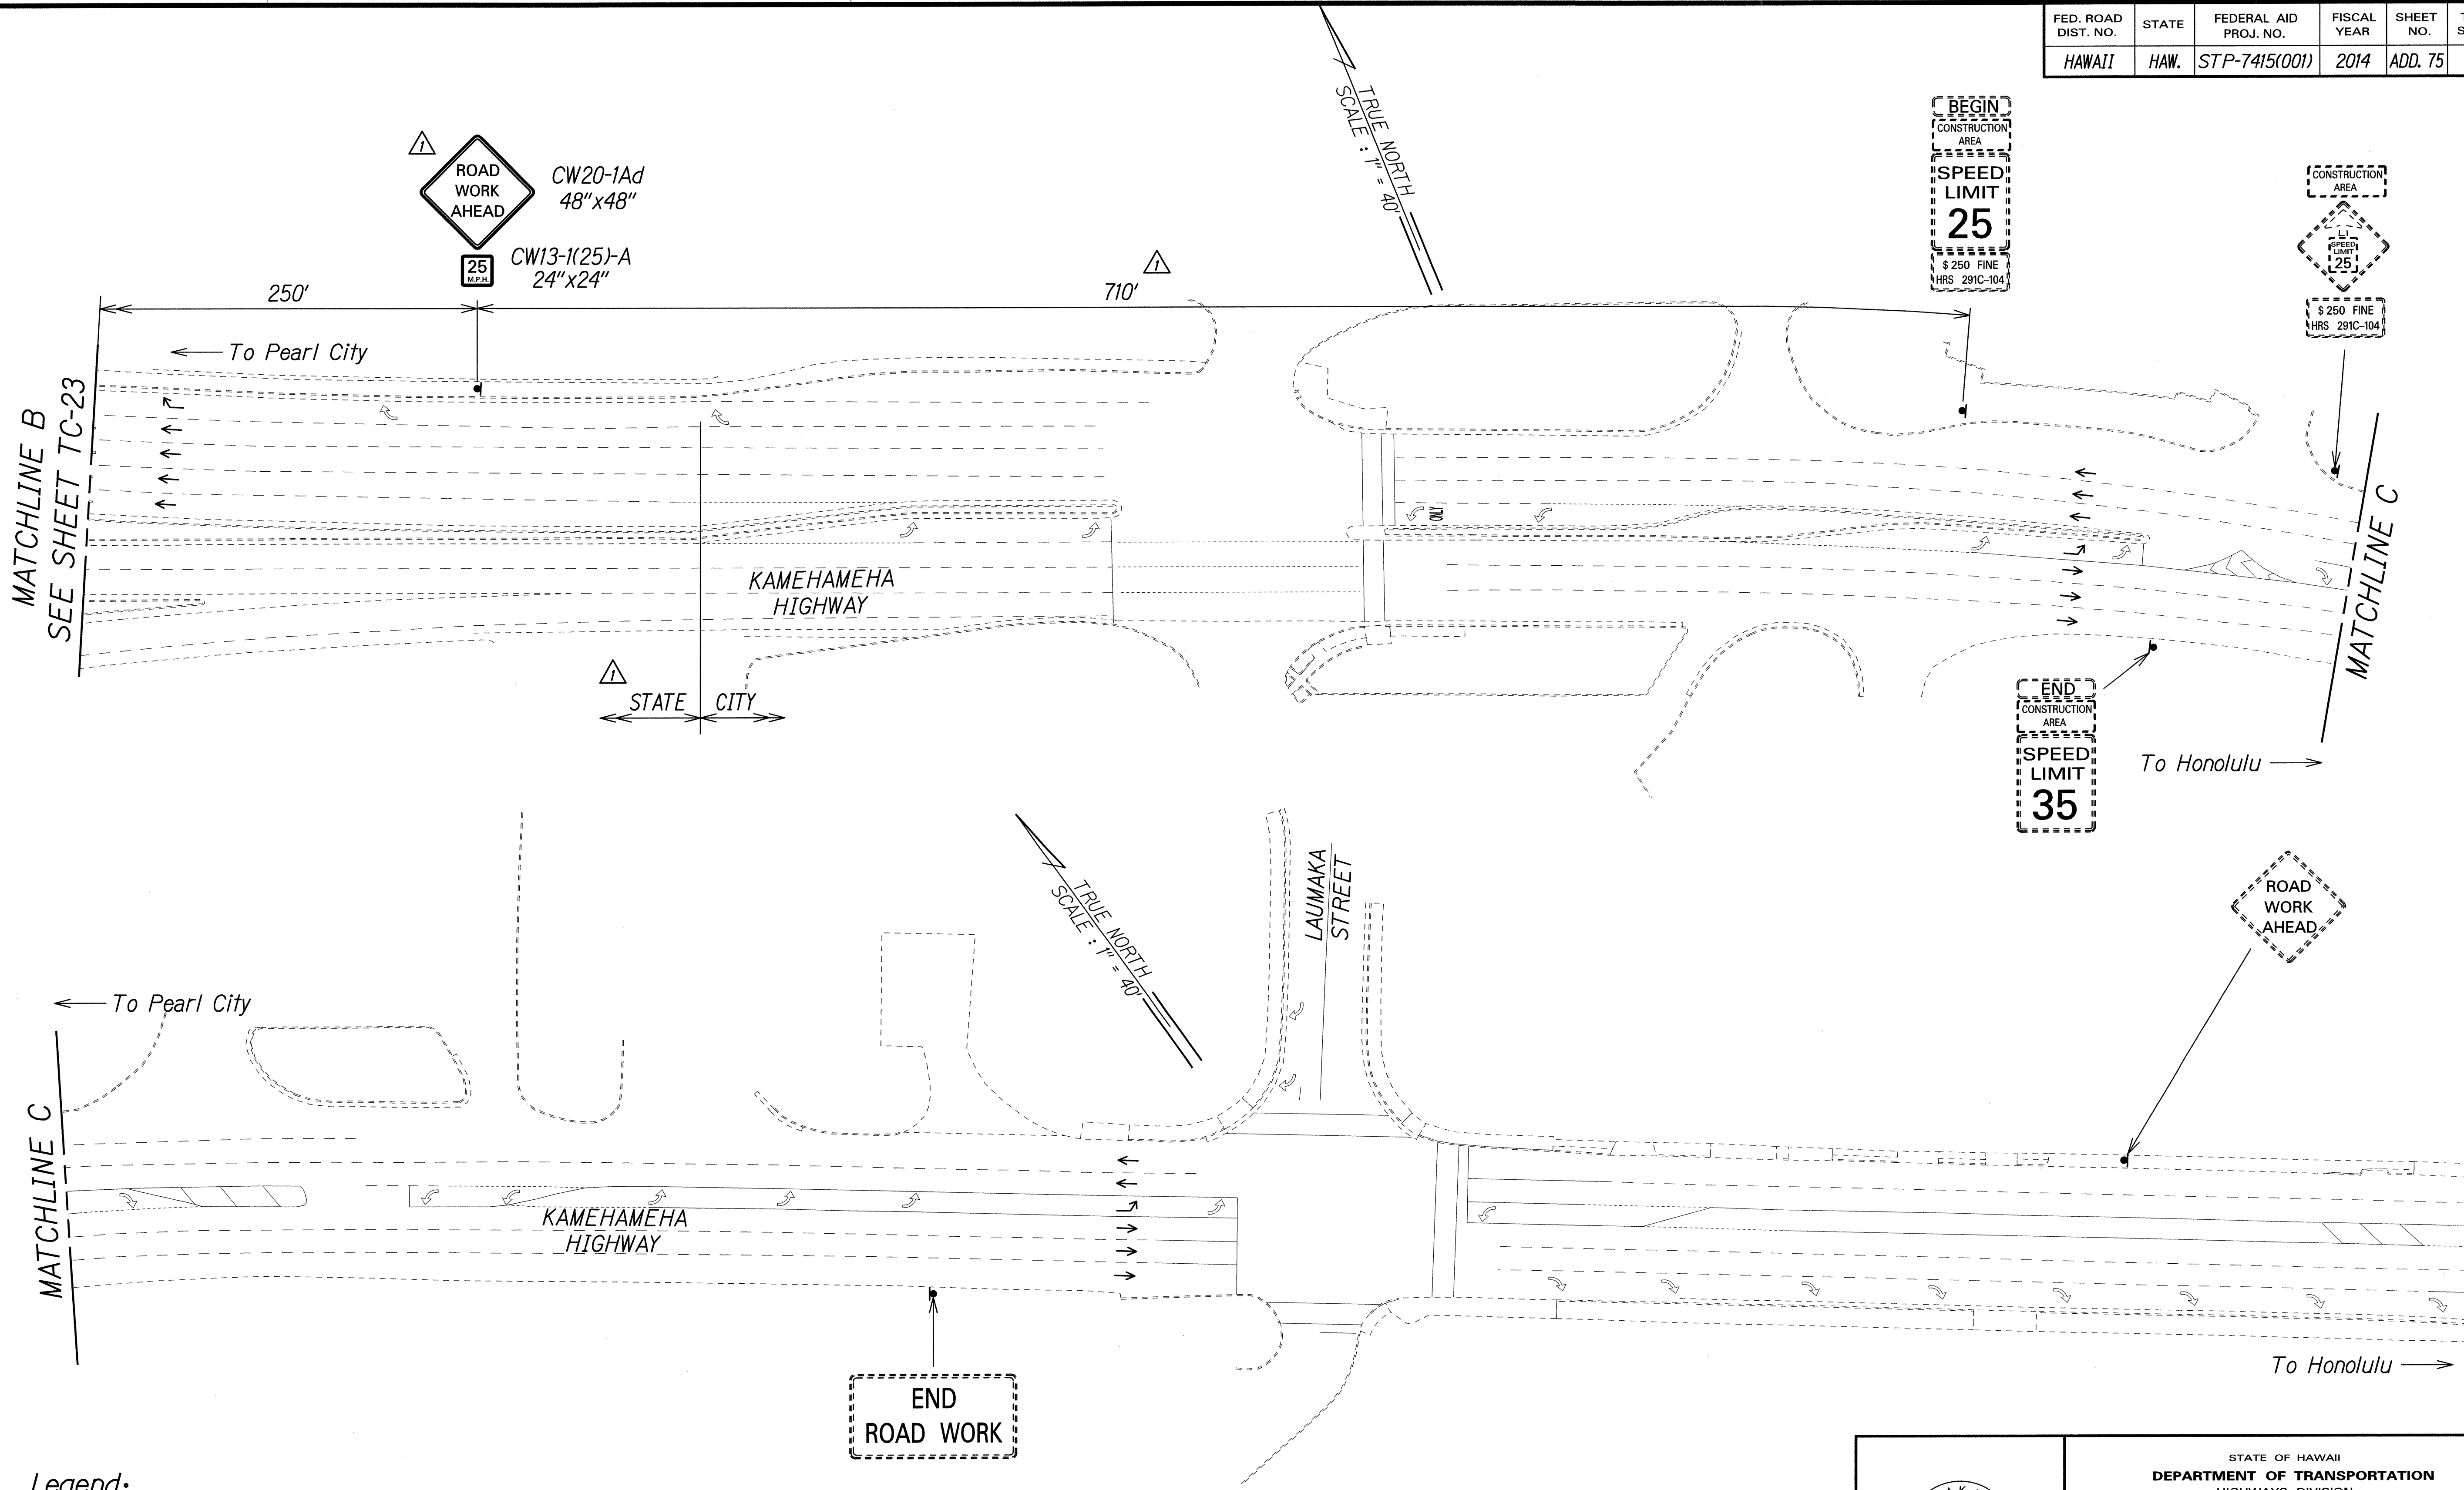

- Legend:**
- ▲ Sign
 - Direction of Traffic

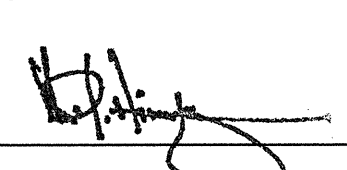Approved:  JUL 16 2014
 Chief, Traffic Review Branch, DPP Date
 (for Work within City R/W only)

7/2/14	Added Jurisdiction. Added TRB Approval. Revised Sign and Sign Spacing.
Date	Revision

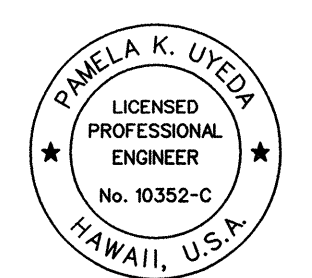

THIS WORK WAS PREPARED BY ME OR UNDER MY SUPERVISION.

Pamela K. Uyeda
SIGNATURE

04/30/16
EXPIRATION DATE OF THE LICENSE

STATE OF HAWAII
DEPARTMENT OF TRANSPORTATION
HIGHWAYS DIVISION

TRAFFIC CONTROL PLAN
PHASE 4A - NON WORKING HOURS


MIDDLE STREET PAVEMENT RECONSTRUCTION
North King Street to Kamehameha Highway
FAP NO. STP-7415(001)

Scale: 1"=40' Date: June 20, 2014

SHEET No. TC-26 OF 58 SHEETS

SURVEY PLOTTED BY	DATE
DRAWN BY	
CHECKED BY	
NOTE BOOK	
QUANTITIES BY	
CHECKED BY	
No.	

FED. ROAD DIST. NO.	STATE	FEDERAL AID PROJ. NO.	FISCAL YEAR	SHEET NO.	TOTAL SHEETS
HAWAII	HAW.	STP-7415(001)	2014	ADD. 76	173

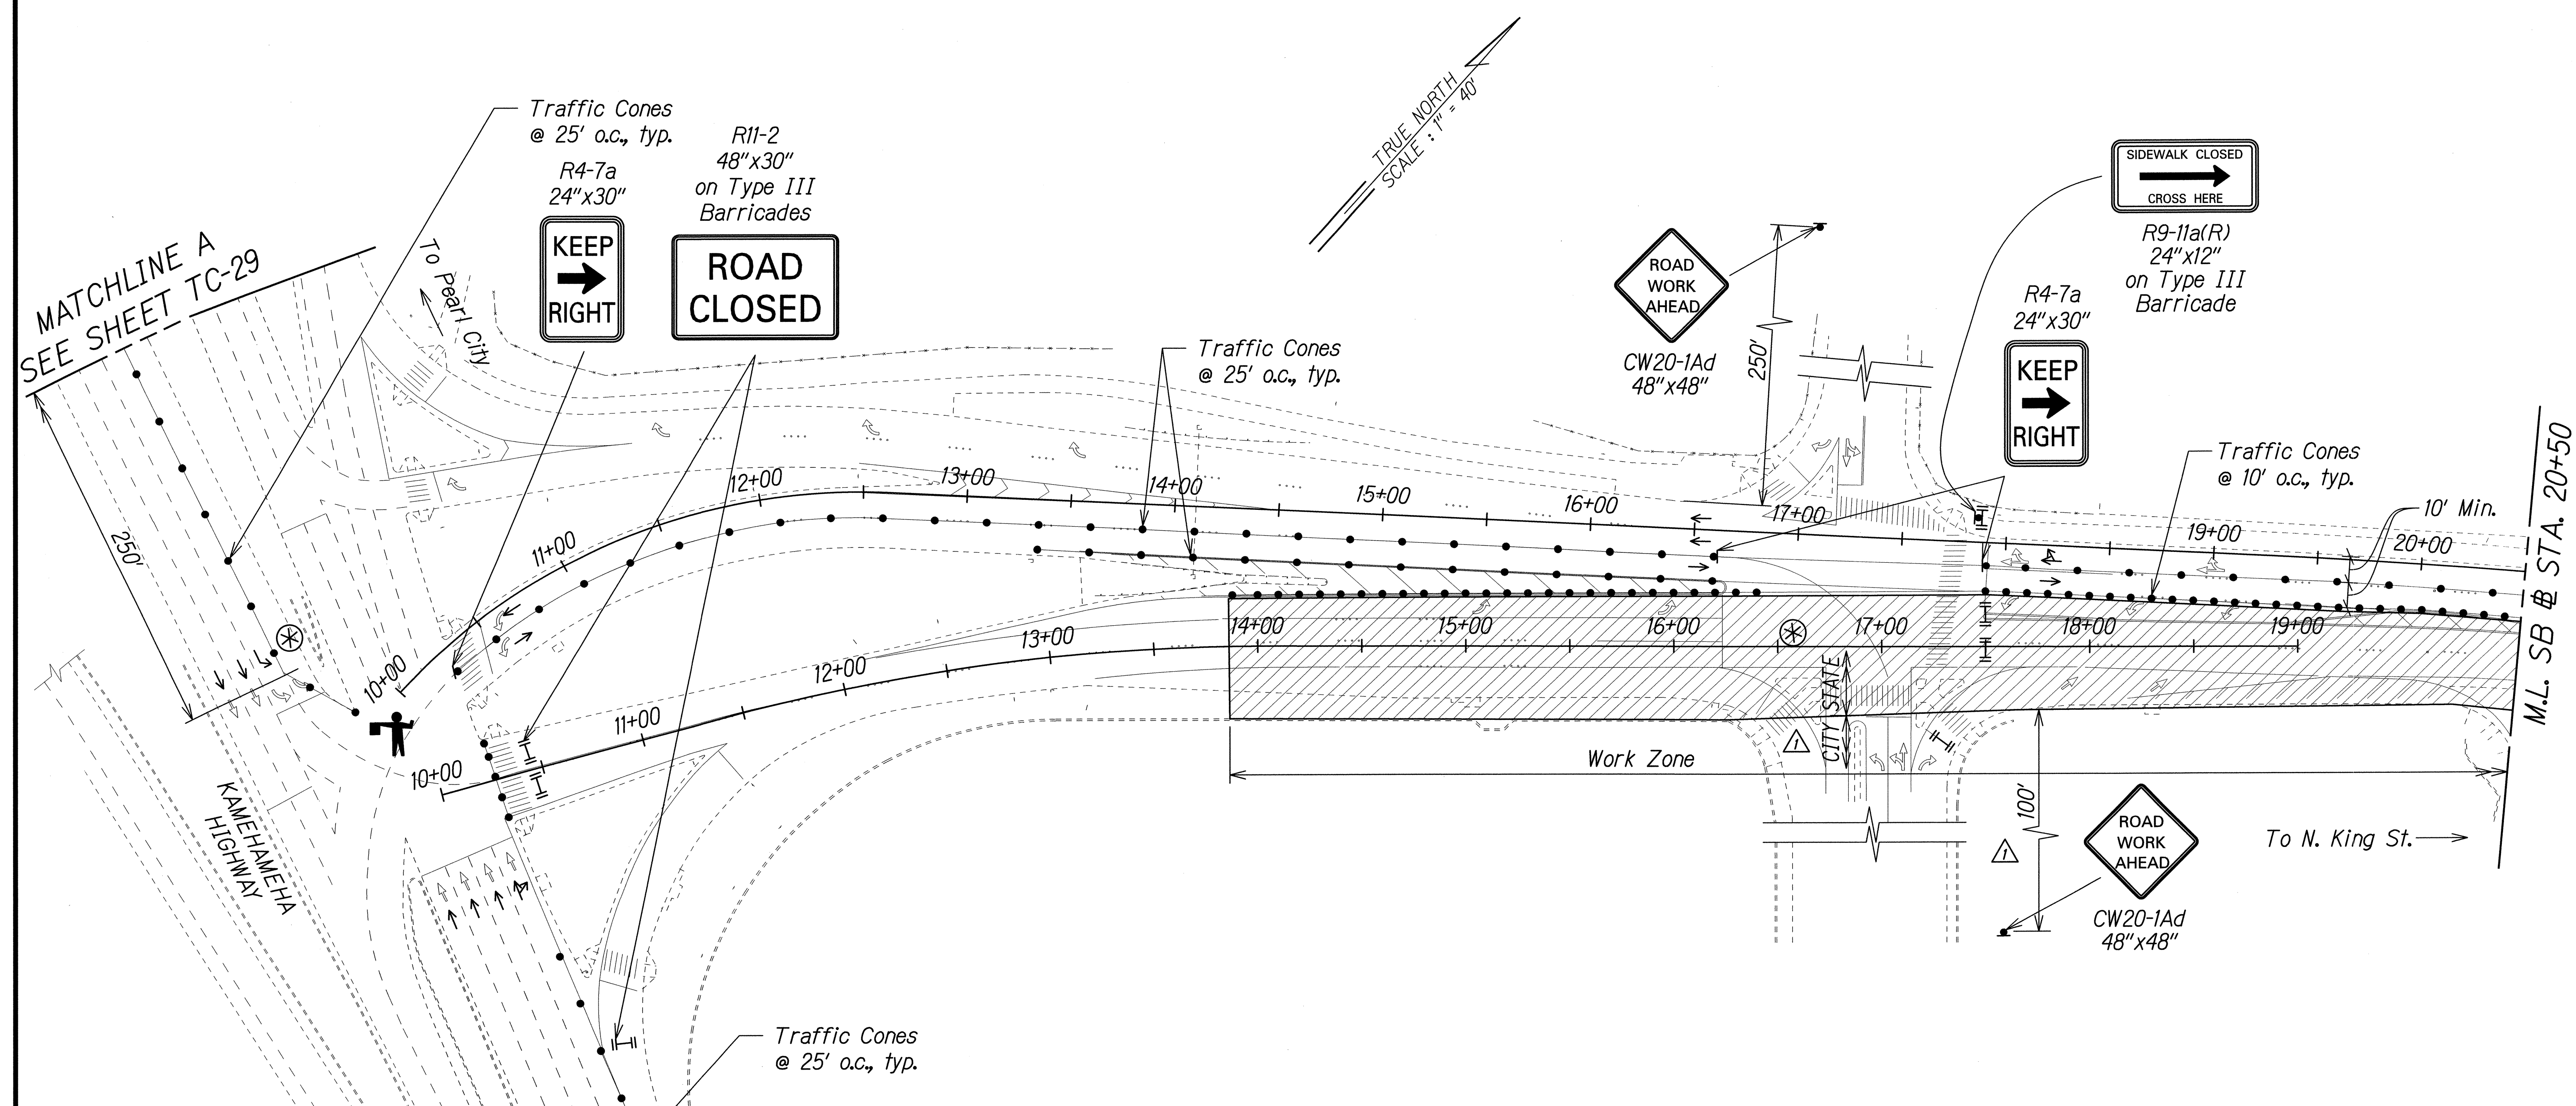

Legend:

- Work Area
- Traffic Cones
- Sign
- Direction of Traffic
- Type III Barricade with Flashing Warning Light
- Flashing Arrow Signal
- Police Officer and Vehicle with Visible Blue Light
- Flagman

SURVEY PLOTTED BY	DATE
DRAWN BY	
CHECKED BY	
DESIGNED BY	
QUANTITIES BY	
CHECKED BY	
ORIGINAL PLAN	
NOTE BOOK	
NO.	


7/2/14	Added Jurisdiction. Revised Sign Spacing.
Date	Revision

PAMELA K. UYEDA
LICENSED PROFESSIONAL ENGINEER
No. 10352-C
HAWAII, U.S.A.
THIS WORK WAS PREPARED BY ME OR UNDER MY SUPERVISION.
SIGNATURE: *[Signature]* EXPIRATION DATE OF THE LICENSE: 04/30/16


STATE OF HAWAII
DEPARTMENT OF TRANSPORTATION
HIGHWAYS DIVISION
TRAFFIC CONTROL PLAN
PHASE 4B - WORKING HOURS
MIDDLE STREET PAVEMENT RECONSTRUCTION
North King Street to Kamehameha Highway
FAP NO. STP-7415(001)
Scale: 1"=40' Date: June 20, 2014

FED. ROAD DIST. NO.	STATE	FEDERAL AID PROJ. NO.	FISCAL YEAR	SHEET NO.	TOTAL SHEETS
HAWAII	HAW.	STP-7415(001)	2014	ADD. 77	173


NOTE:
Contractor shall monitor project area during non-working hours to ensure that traffic control devices are properly maintained. Payment shall be considered incidental to Pay Item 645.1000 - Traffic Control.

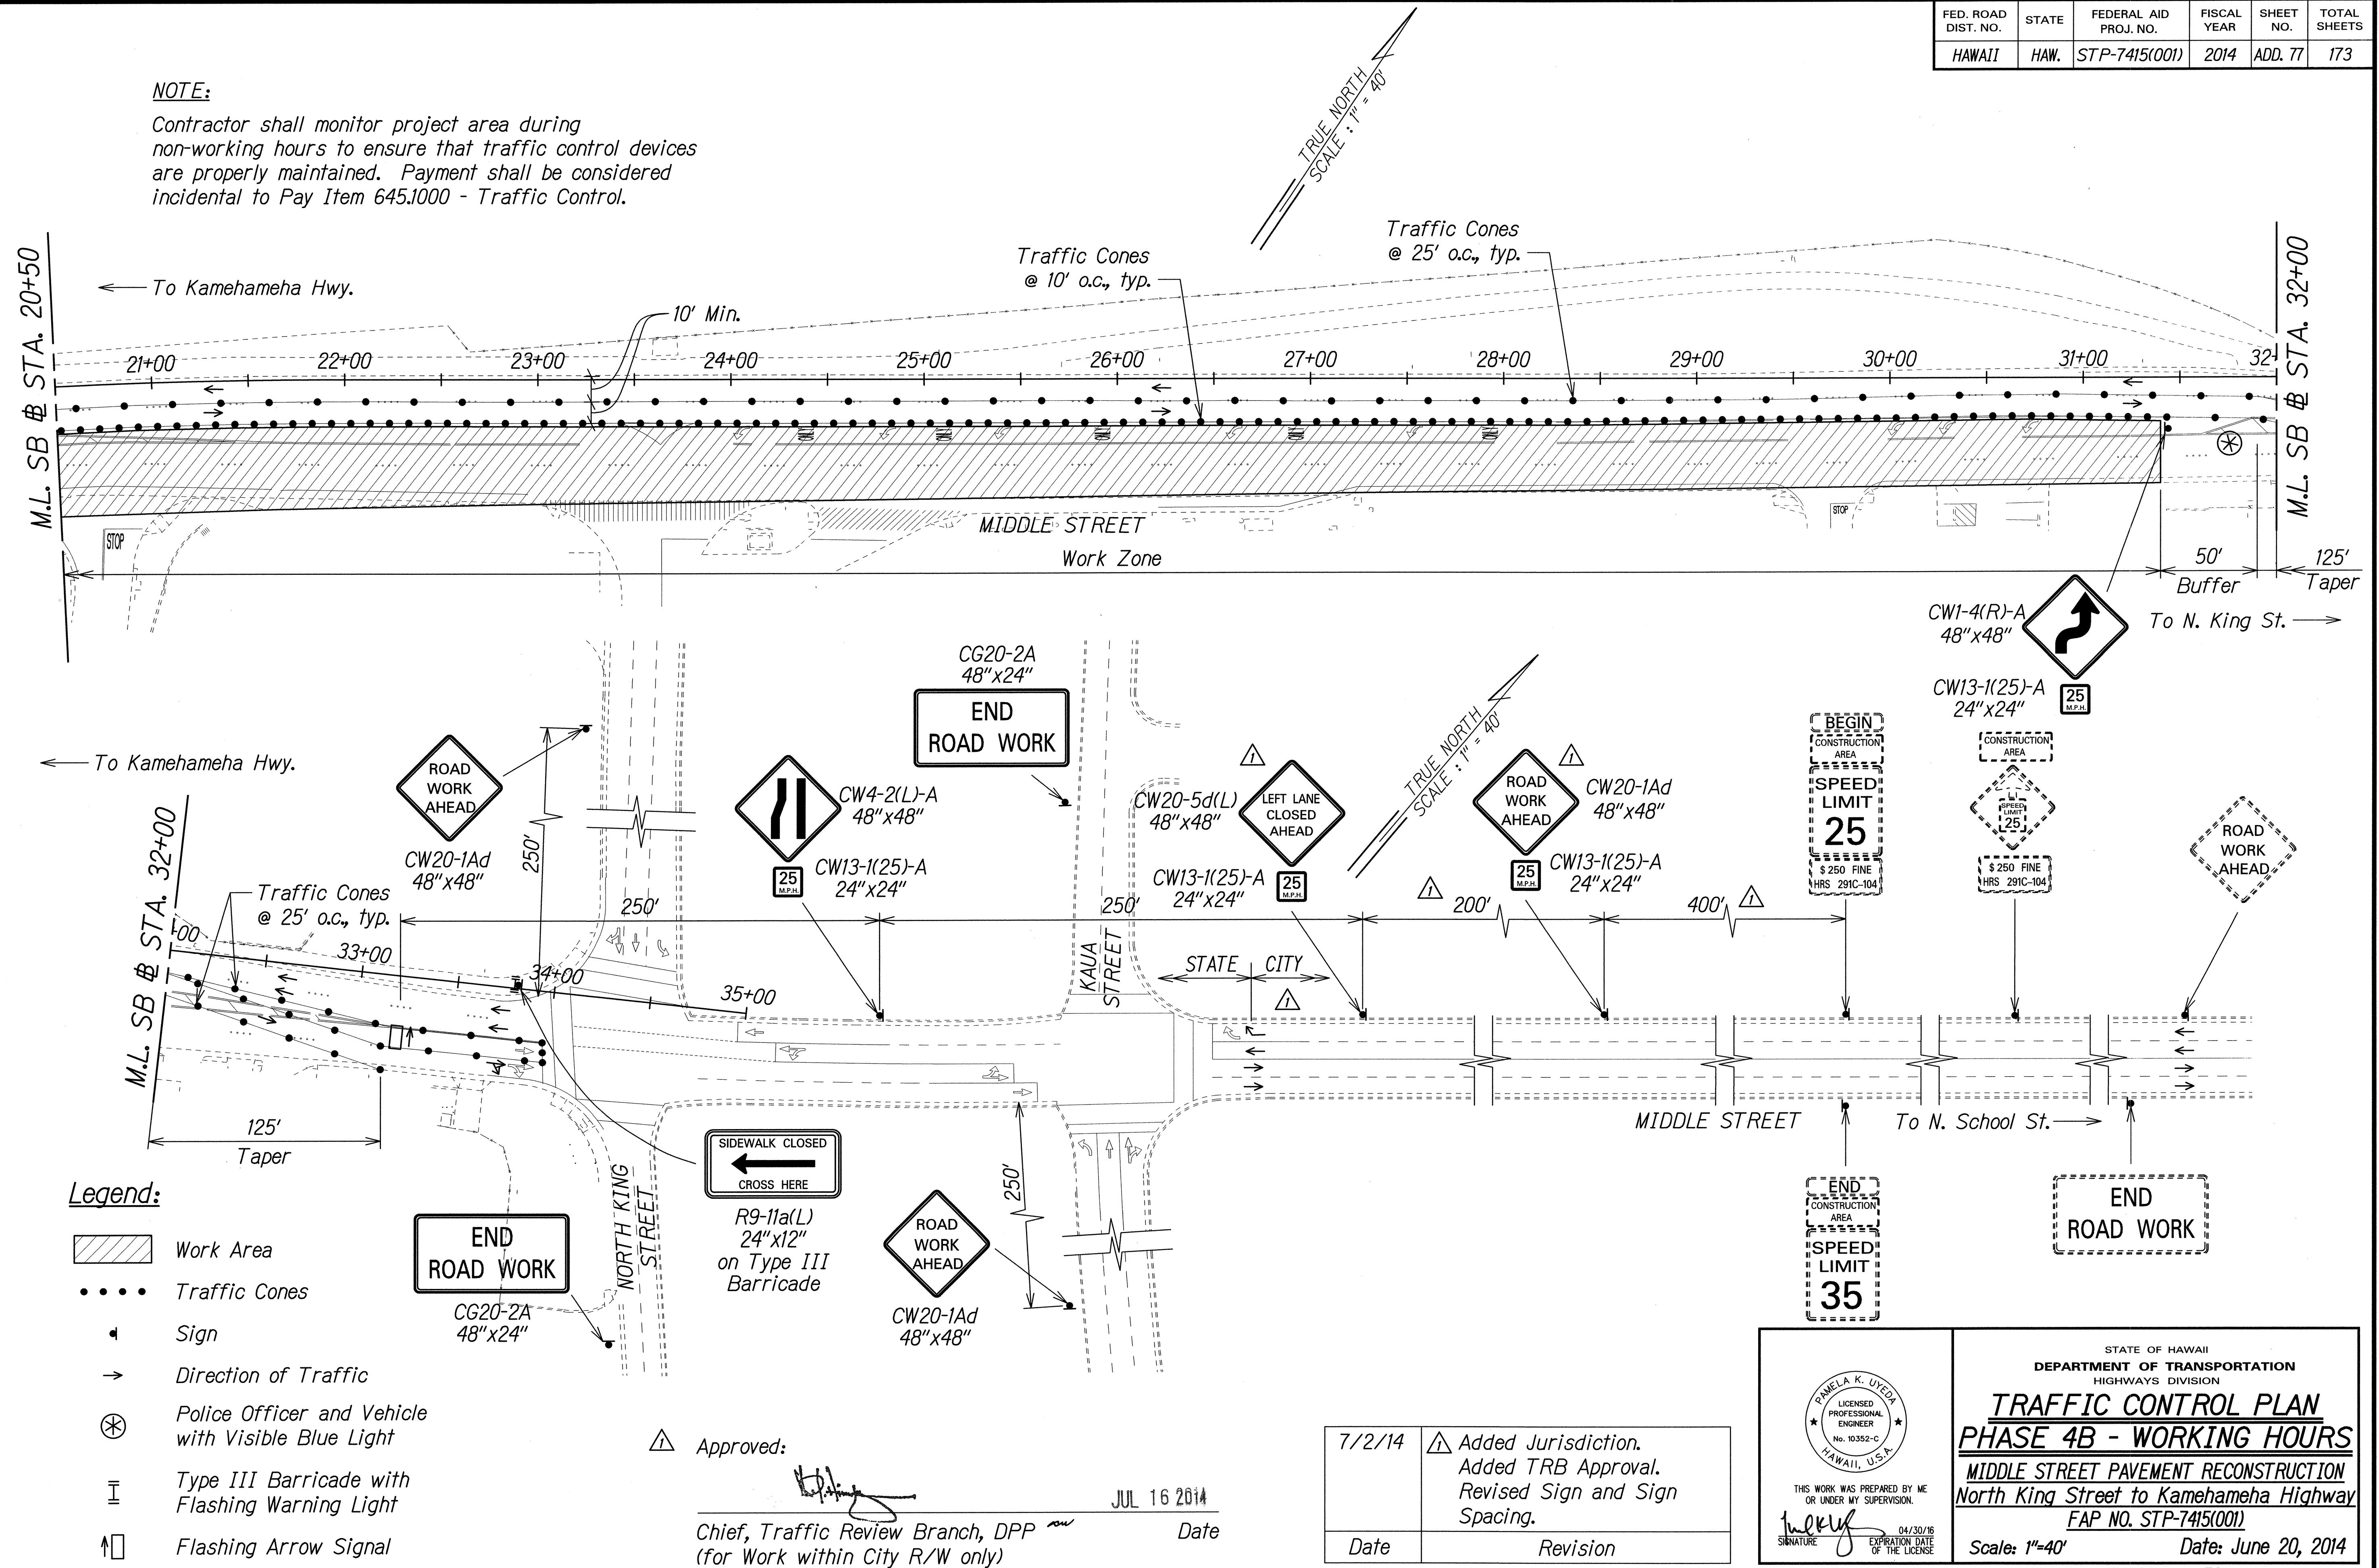


SURVEY PLOTTED BY	DATE
DRAWN BY	
DESIGNED BY	
QUANTITIES BY	
CHECKED BY	
ORIGINAL PLAN	
NOTE BOOK	
No.	

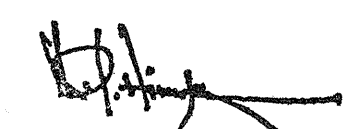Approved:  JUL 16 2014
Date
Chief, Traffic Review Branch, DPP
(for Work within City R/W only)

7/2/14	Added Jurisdiction. Added TRB Approval. Revised Sign and Sign Spacing.
Date	Revision

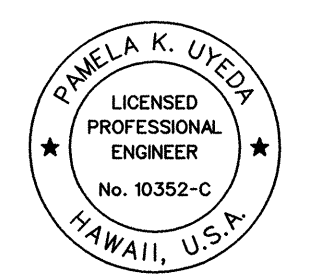

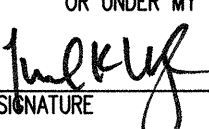THIS WORK WAS PREPARED BY ME OR UNDER MY SUPERVISION.
SIGNATURE:  EXPIRATION DATE OF THE LICENSE: 04/30/16


STATE OF HAWAII
DEPARTMENT OF TRANSPORTATION
HIGHWAYS DIVISION

TRAFFIC CONTROL PLAN
PHASE 4B - WORKING HOURS
MIDDLE STREET PAVEMENT RECONSTRUCTION
North King Street to Kamehameha Highway
FAP NO. STP-7415(001)

Scale: 1"=40' Date: June 20, 2014

SHEET No. TC-28 OF 58 SHEETS

FED. ROAD DIST. NO.	STATE	FEDERAL AID PROJ. NO.	FISCAL YEAR	SHEET NO.	TOTAL SHEETS
HAWAII	HAW.	STP-7415(001)	2014	ADD. 79	173

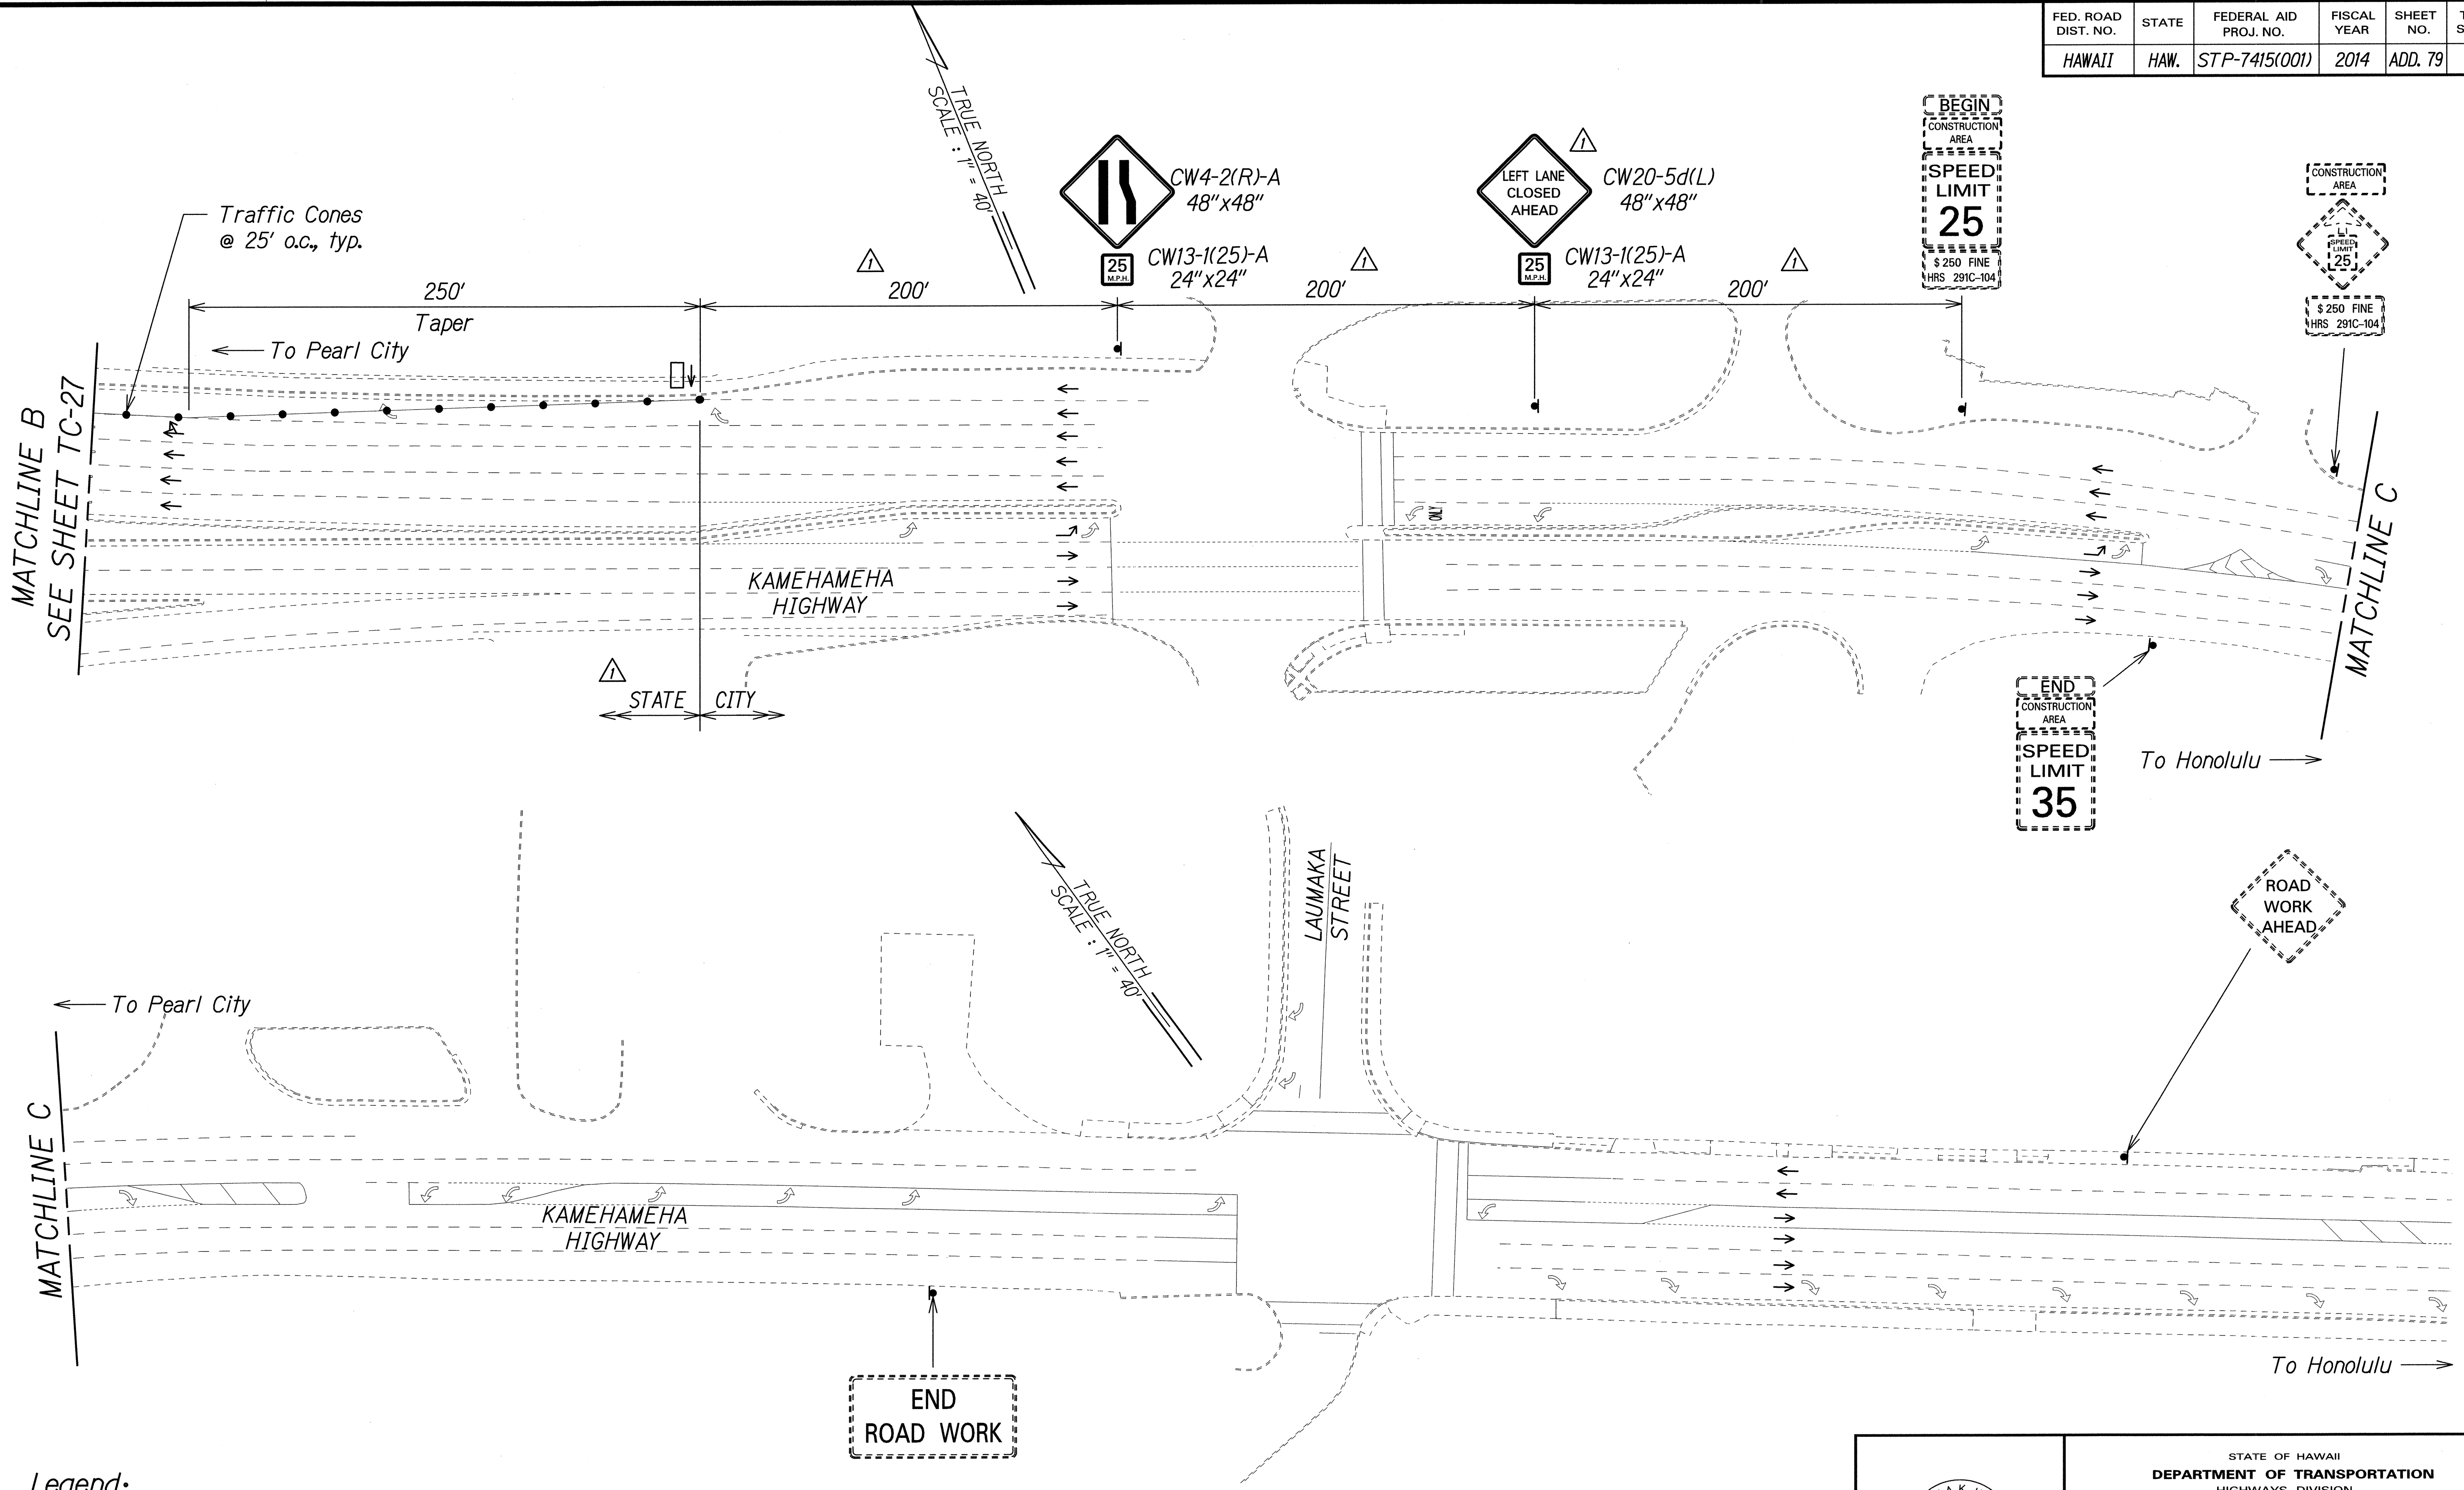

SURVEY PLOTTED BY	DATE
DRAWN BY	
CHECKED BY	
NOTE BOOK	
QUANTITIES BY	
CHECKED BY	

Legend:

- • • • Traffic Cones
- ▲ Sign
- Direction of Traffic
- ⬆ Flashing Arrow Signal

△ Approved:

[Signature]
 Chief, Traffic Review Branch, DPP
 (for Work within City R/W only)
 Date JUL 16 2014

7/2/14	△ Added Jurisdiction. Added TRB Approval. Revised Sign and Sign Spacing.
Date	Revision

THIS WORK WAS PREPARED BY ME OR UNDER MY SUPERVISION.
[Signature]
 SIGNATURE EXPIRATION DATE OF THE LICENSE 04/30/16


STATE OF HAWAII
 DEPARTMENT OF TRANSPORTATION
 HIGHWAYS DIVISION

TRAFFIC CONTROL PLAN
PHASE 4B - WORKING HOURS
 MIDDLE STREET PAVEMENT RECONSTRUCTION
 North King Street to Kamehameha Highway
 FAP NO. STP-7415(001)

Scale: 1"=40' Date: June 20, 2014

SHEET No. TC-30 OF 58 SHEETS

FED. ROAD DIST. NO.	STATE	FEDERAL AID PROJ. NO.	FISCAL YEAR	SHEET NO.	TOTAL SHEETS
HAWAII	HAW.	STP-7415(001)	2014	ADD. 80	173

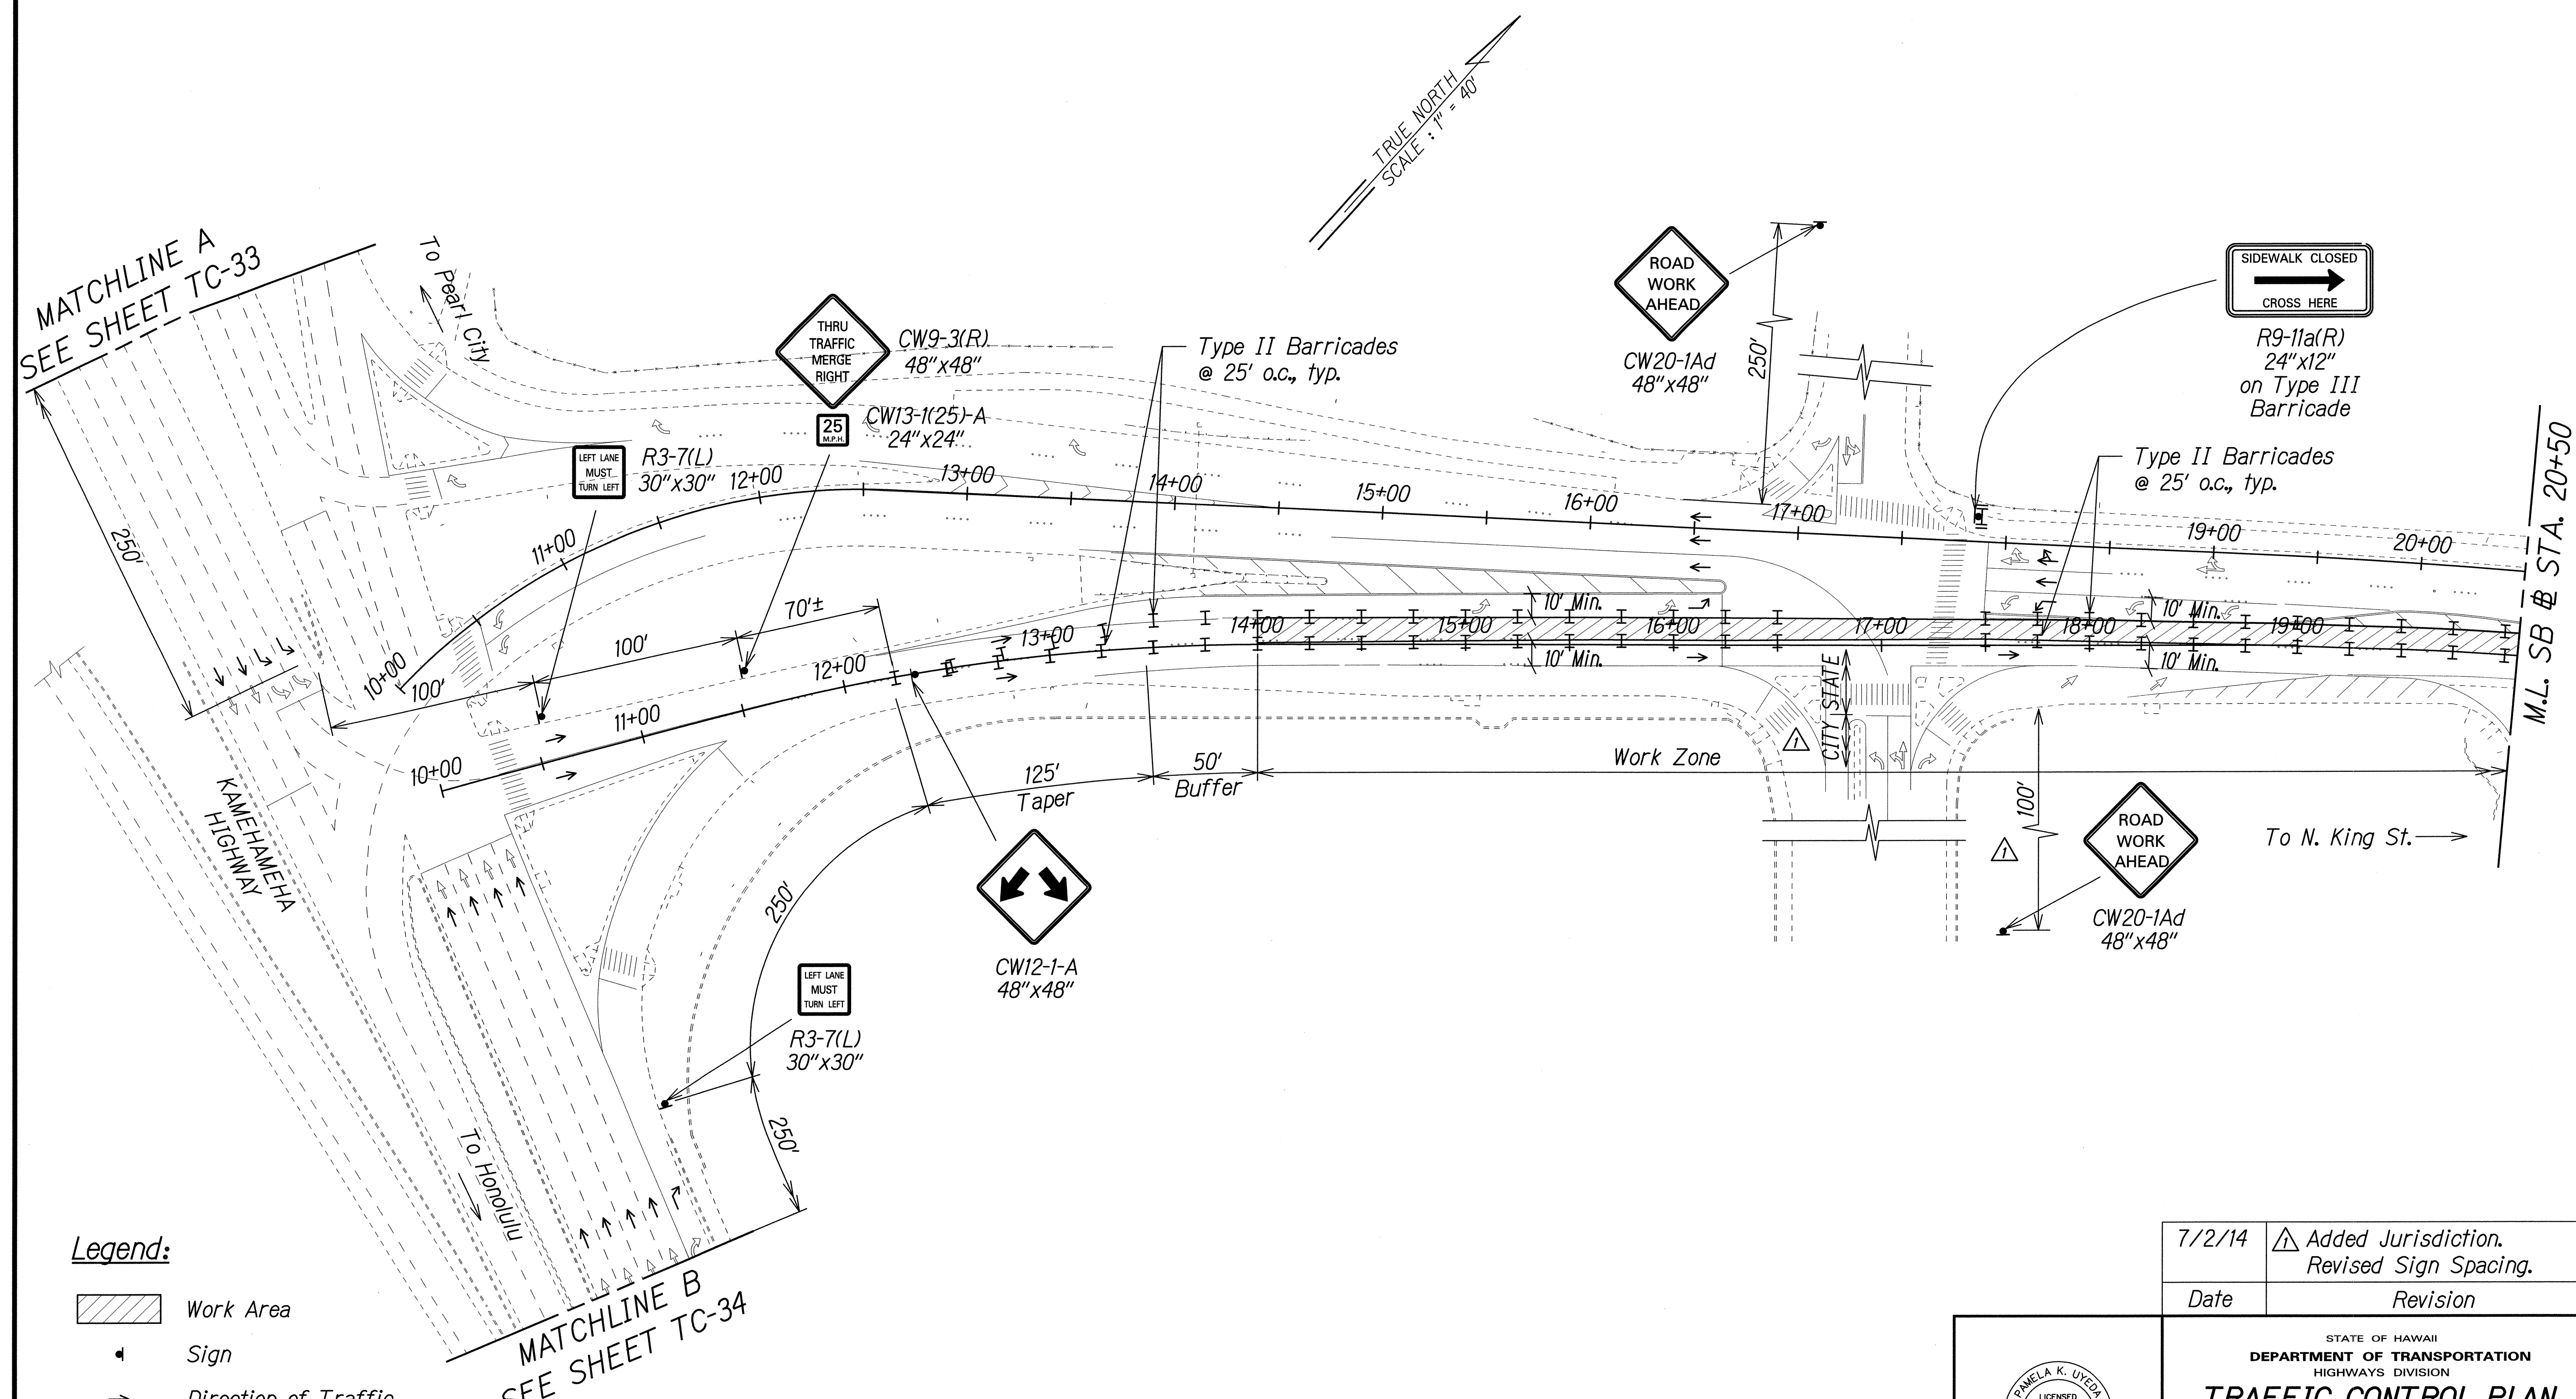

Legend:

- Work Area
- Sign
- Direction of Traffic
- Type II Barricade with Steady Burn Amber Lamps
- Type III Barricade with Flashing Warning Light

NOTE:
Contractor shall monitor project area during non-working hours to ensure that traffic control devices are properly maintained. Payment shall be considered incidental to Pay Item 645.1000 - Traffic Control.

7/2/14	Added Jurisdiction. Revised Sign Spacing.
Date	Revision

THIS WORK WAS PREPARED BY ME OR UNDER MY SUPERVISION.
SIGNATURE: *Pamela K. Uyeda* EXPIRATION DATE OF THE LICENSE: 04/30/16

STATE OF HAWAII
DEPARTMENT OF TRANSPORTATION
HIGHWAYS DIVISION

TRAFFIC CONTROL PLAN
PHASE 4B - NON WORKING HOURS
MIDDLE STREET PAVEMENT RECONSTRUCTION
North King Street to Kamehameha Highway
FAP NO. STP-7415(001)


Scale: 1"=40' Date: June 20, 2014

SHEET No. TC-31 OF 58 SHEETS

FED. ROAD DIST. NO.	STATE	FEDERAL AID PROJ. NO.	FISCAL YEAR	SHEET NO.	TOTAL SHEETS
HAWAII	HAW.	STP-7415(001)	2014	ADD. 81	173

NOTE:

Contractor shall monitor project area during non-working hours to ensure that traffic control devices are properly maintained. Payment shall be considered incidental to Pay Item 645.1000 - Traffic Control.

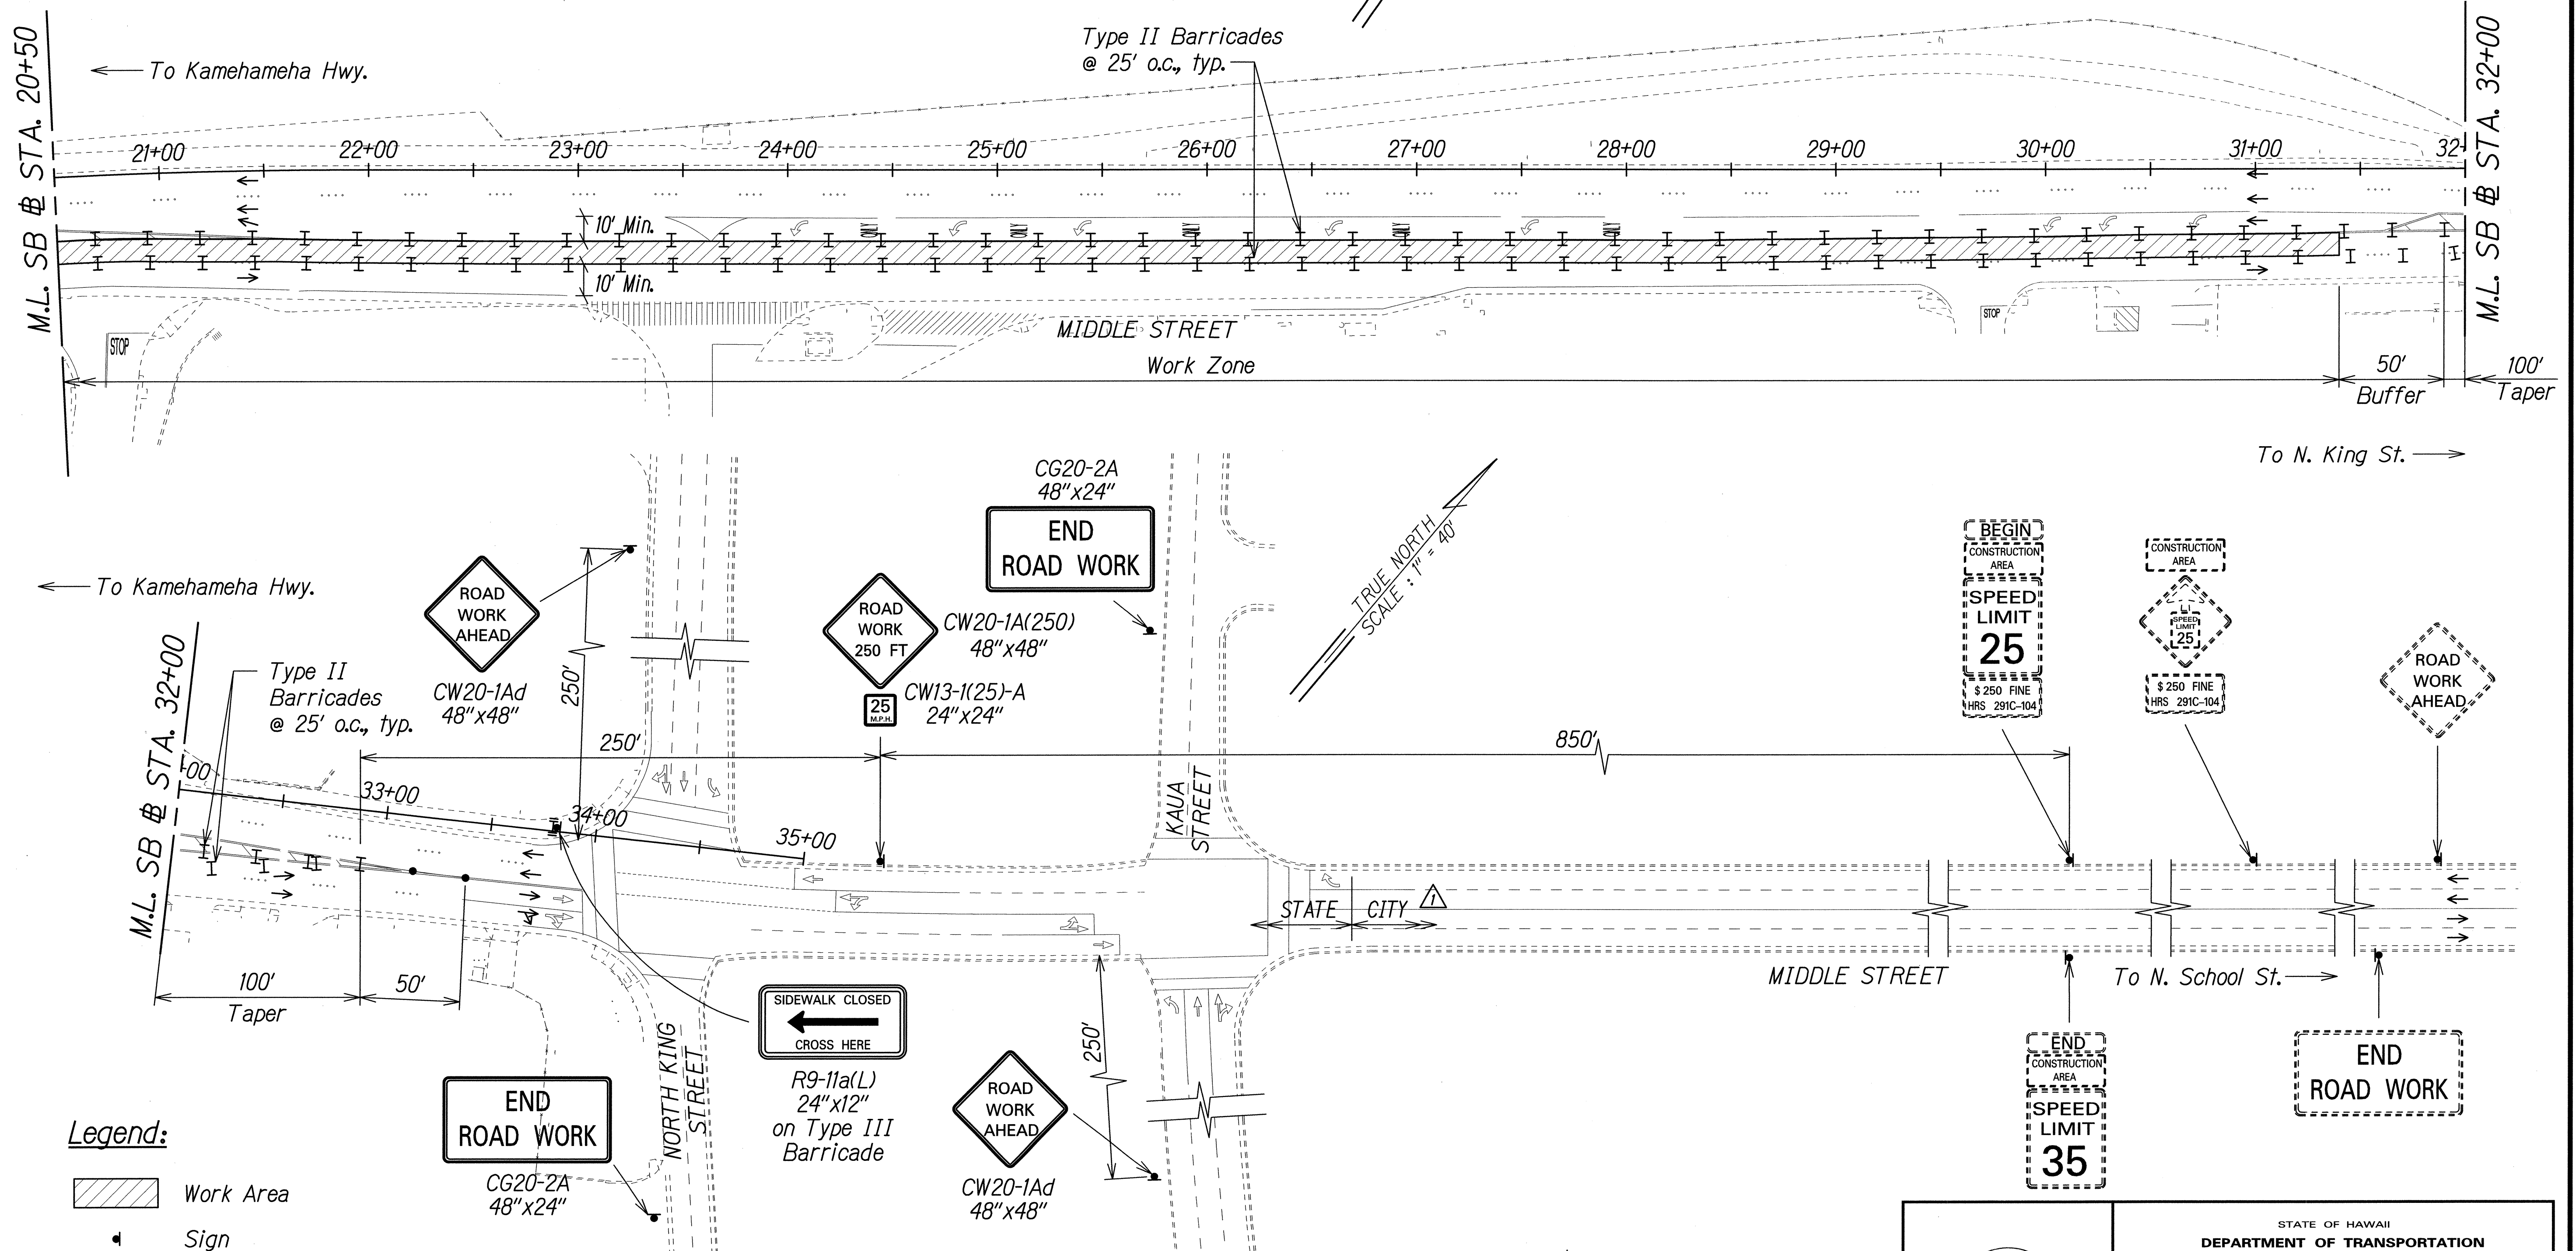

Legend:

- Work Area
- Sign
- Direction of Traffic
- Type II Barricade with Steady Burn Amber Lamps
- Type III Barricade with Flashing Warning Light

Approved:

Chief, Traffic Review Branch, DPP
(for Work within City R/W only)

Jul 16 2014

7/2/14	Added Jurisdiction. Added TRB Approval.
Date	Revision

STATE OF HAWAII
DEPARTMENT OF TRANSPORTATION
HIGHWAYS DIVISION

TRAFFIC CONTROL PLAN
PHASE 4B - NON WORKING HOURS
MIDDLE STREET PAVEMENT RECONSTRUCTION
North King Street to Kamehameha Highway
FAP NO. STP-7415(001)

Scale: 1"=40' Date: June 20, 2014


SHEET No. TC-32 OF 58 SHEETS

PAMELA K. UYEDA
LICENSED PROFESSIONAL ENGINEER
No. 10352-C
HAWAII, U.S.A.

THIS WORK WAS PREPARED BY ME OR UNDER MY SUPERVISION.

SIGNATURE: [Signature] EXPIRATION DATE OF THE LICENSE: 04/30/16

FED. ROAD DIST. NO.	STATE	FEDERAL AID PROJ. NO.	FISCAL YEAR	SHEET NO.	TOTAL SHEETS
HAWAII	HAW.	STP-7415(001)	2014	82	173

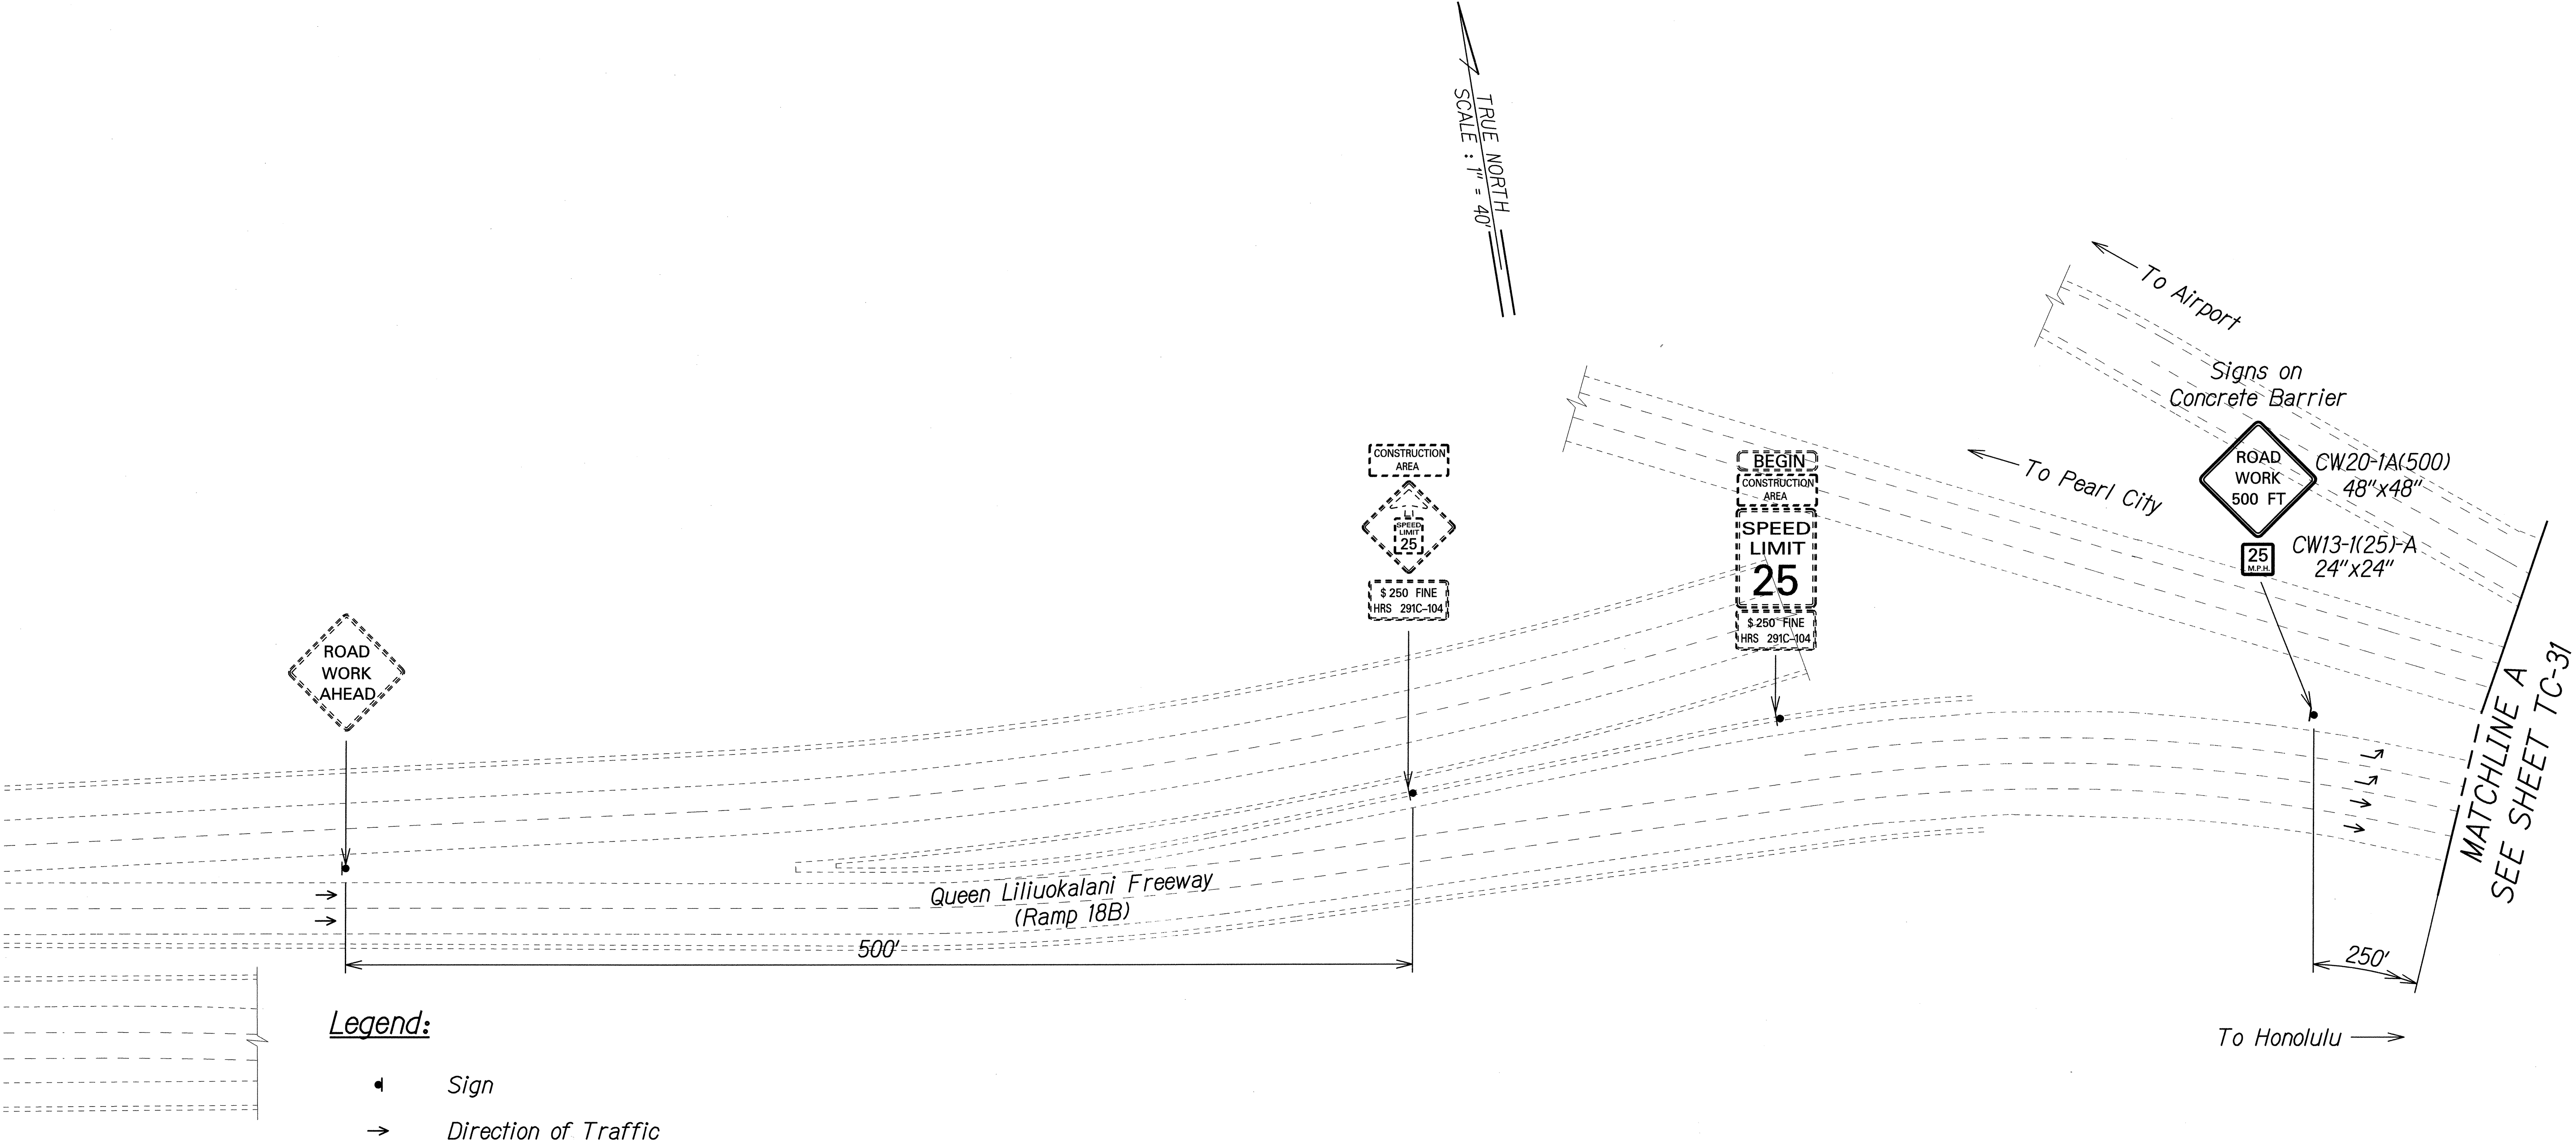

DESIGNED BY	DATE
DRAWN BY	
CHECKED BY	
NOTED BY	
APPROVED BY	
DATE	

THIS WORK WAS PREPARED BY ME OR UNDER MY SUPERVISION.

Pamela K. Uyeda

SIGNATURE

04/30/16
EXPIRATION DATE OF THE LICENSE


STATE OF HAWAII
DEPARTMENT OF TRANSPORTATION
HIGHWAYS DIVISION

TRAFFIC CONTROL PLAN
PHASE 4B - NON WORKING HOURS

MIDDLE STREET PAVEMENT RECONSTRUCTION
North King Street to Kamehameha Highway
FAP NO. STP-7415(001)

Scale: 1"=40' Date: June 20, 2014

FED. ROAD DIST. NO.	STATE	FEDERAL AID PROJ. NO.	FISCAL YEAR	SHEET NO.	TOTAL SHEETS
HAWAII	HAW.	STP-7415(001)	2014	ADD. 83	173

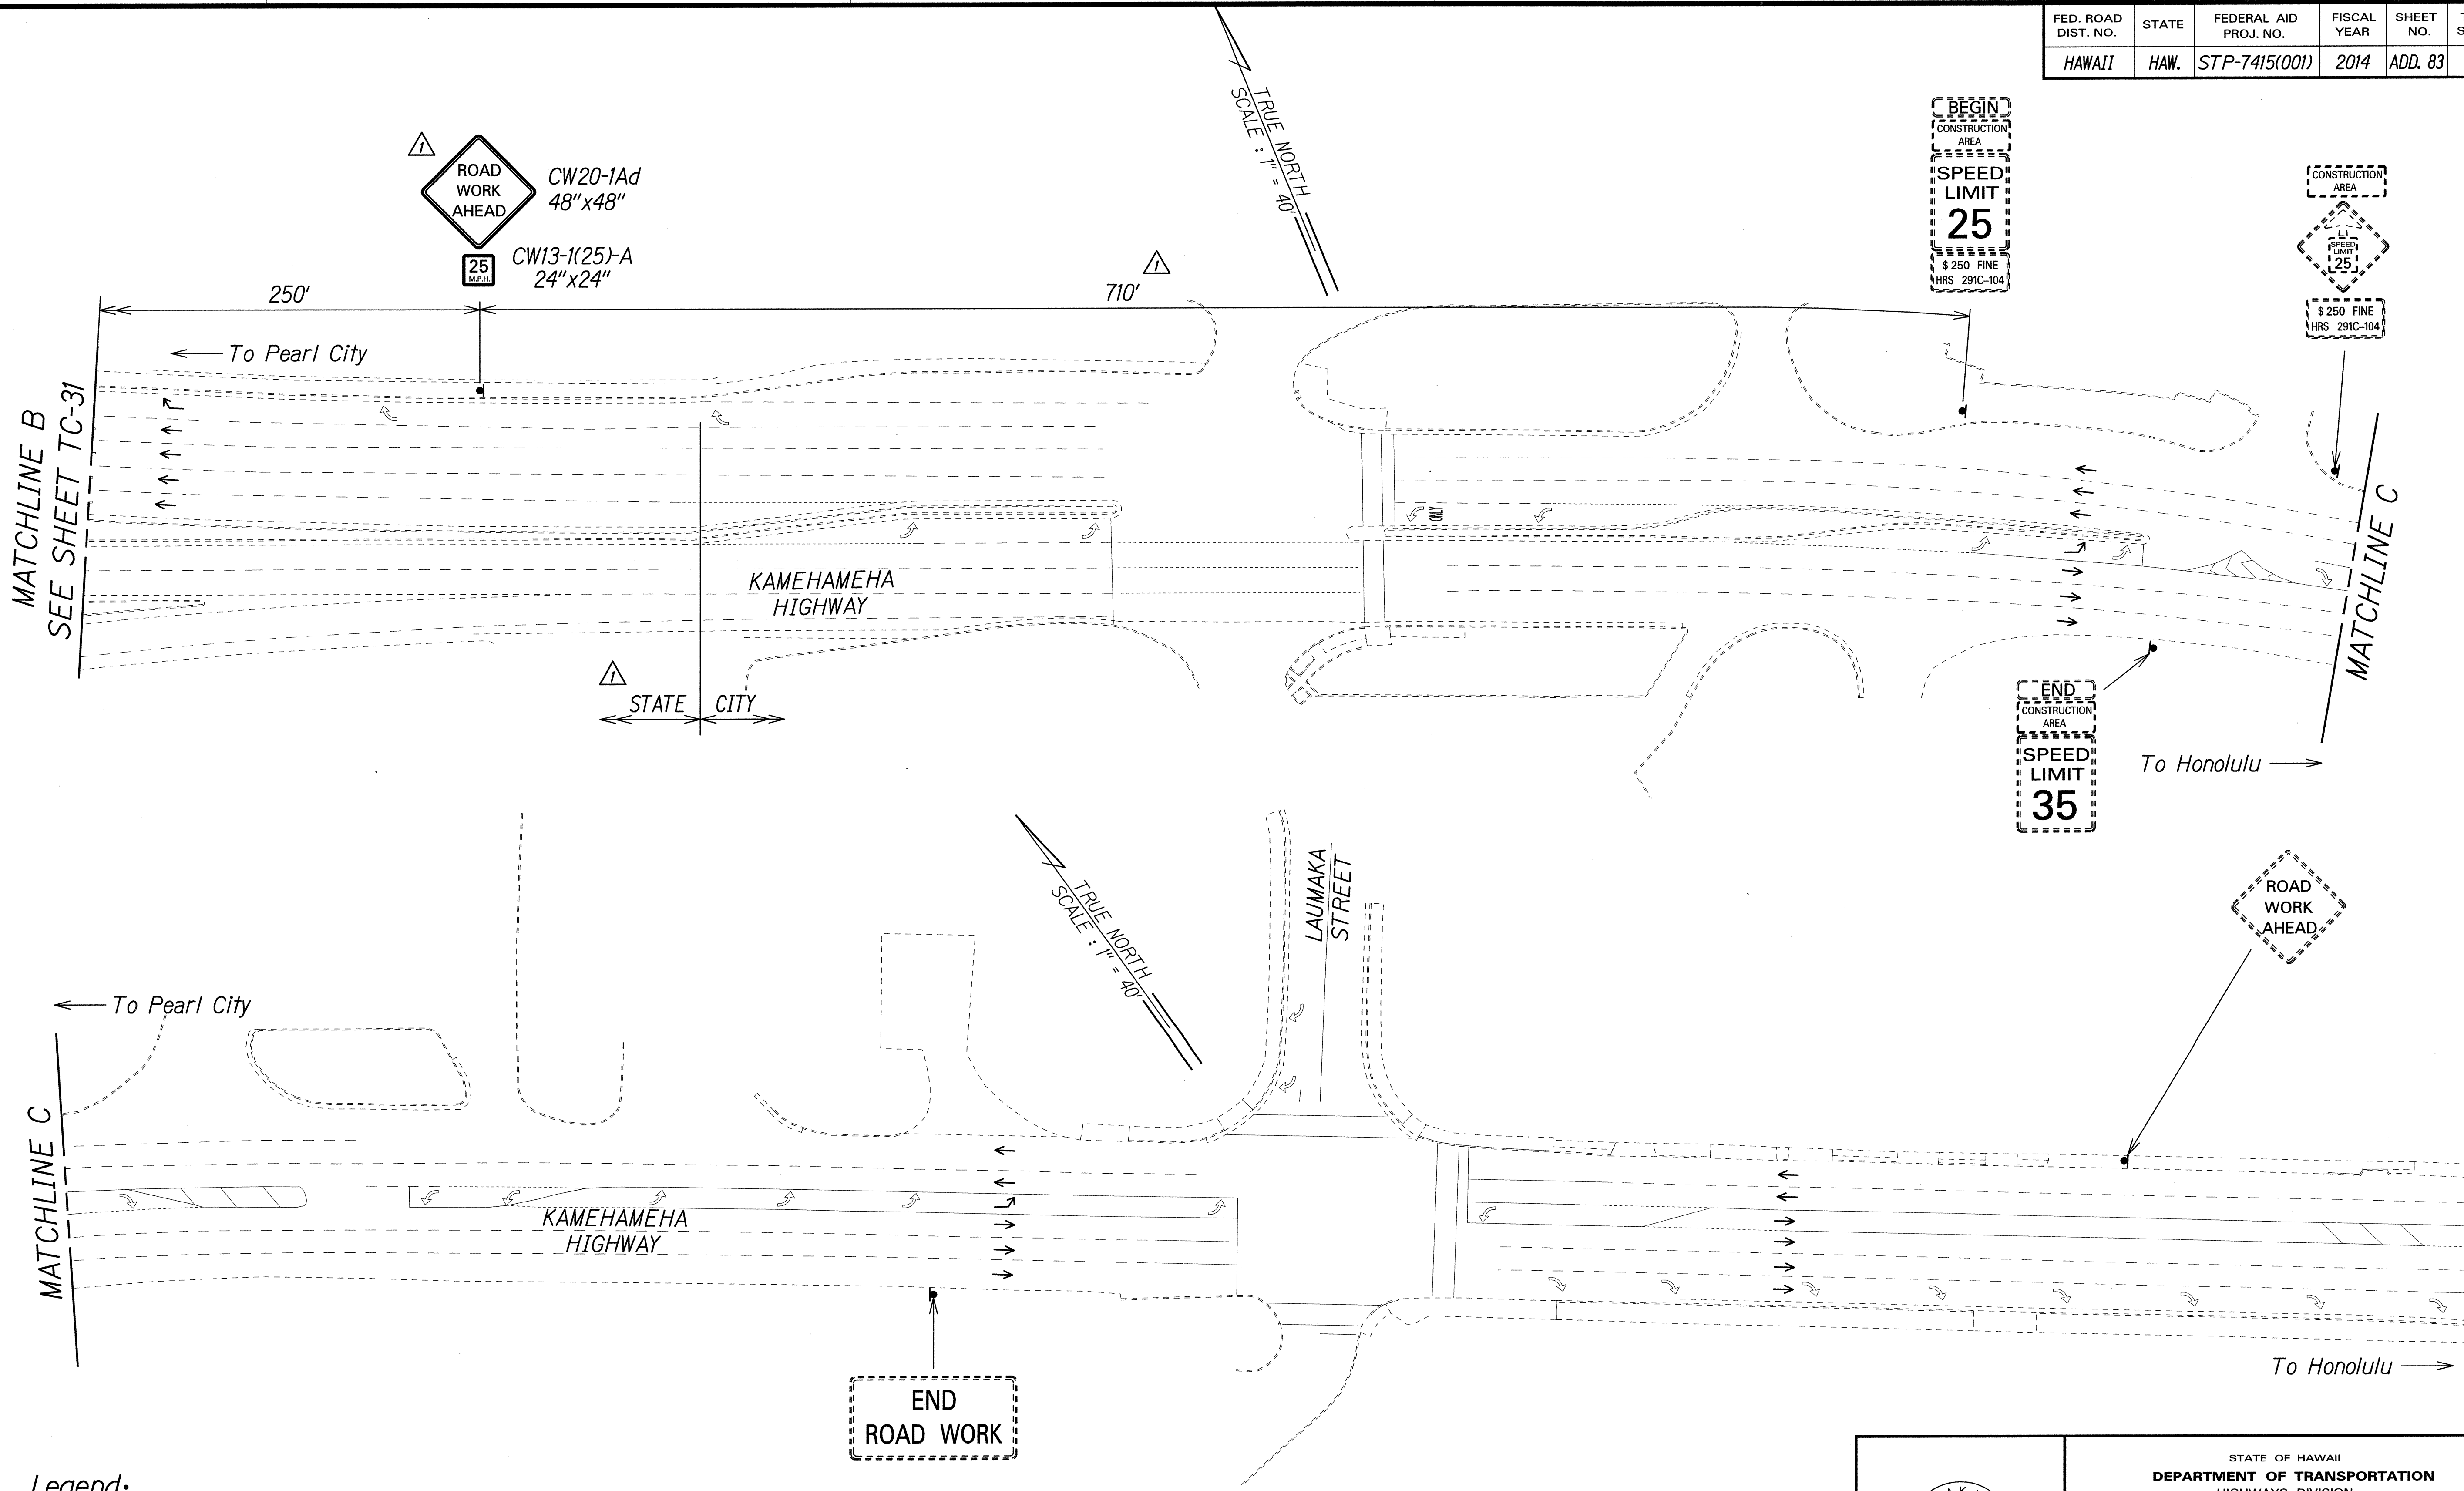

SURVEY PLOTTED BY	DATE
DRAWN BY	
DESIGNED BY	
QUANTITIES BY	
CHECKED BY	
ORIGINAL PLAN	
NOTE BOOK	
No.	

- Legend:**
- ▲ Sign
 - Direction of Traffic

▲ Approved:

[Signature] JUL 16 2014
 Chief, Traffic Review Branch, DPP
 (for Work within City R/W only)

7/2/14	▲ Added Jurisdiction. Added TRB Approval. Revised Sign and Sign Spacing.
Date	Revision

THIS WORK WAS PREPARED BY ME OR UNDER MY SUPERVISION.


[Signature] 04/30/16
 SIGNATURE EXPIRATION DATE OF THE LICENSE

STATE OF HAWAII
 DEPARTMENT OF TRANSPORTATION
 HIGHWAYS DIVISION

TRAFFIC CONTROL PLAN
PHASE 4B - NON WORKING HOURS
 MIDDLE STREET PAVEMENT RECONSTRUCTION
 North King Street to Kamehameha Highway
 FAP NO. STP-7415(001)

Scale: 1"=40' Date: June 20, 2014

FED. ROAD DIST. NO.	STATE	FEDERAL AID PROJ. NO.	FISCAL YEAR	SHEET NO.	TOTAL SHEETS
HAWAII	HAW.	STP-7415(001)	2014	ADD. 84	173

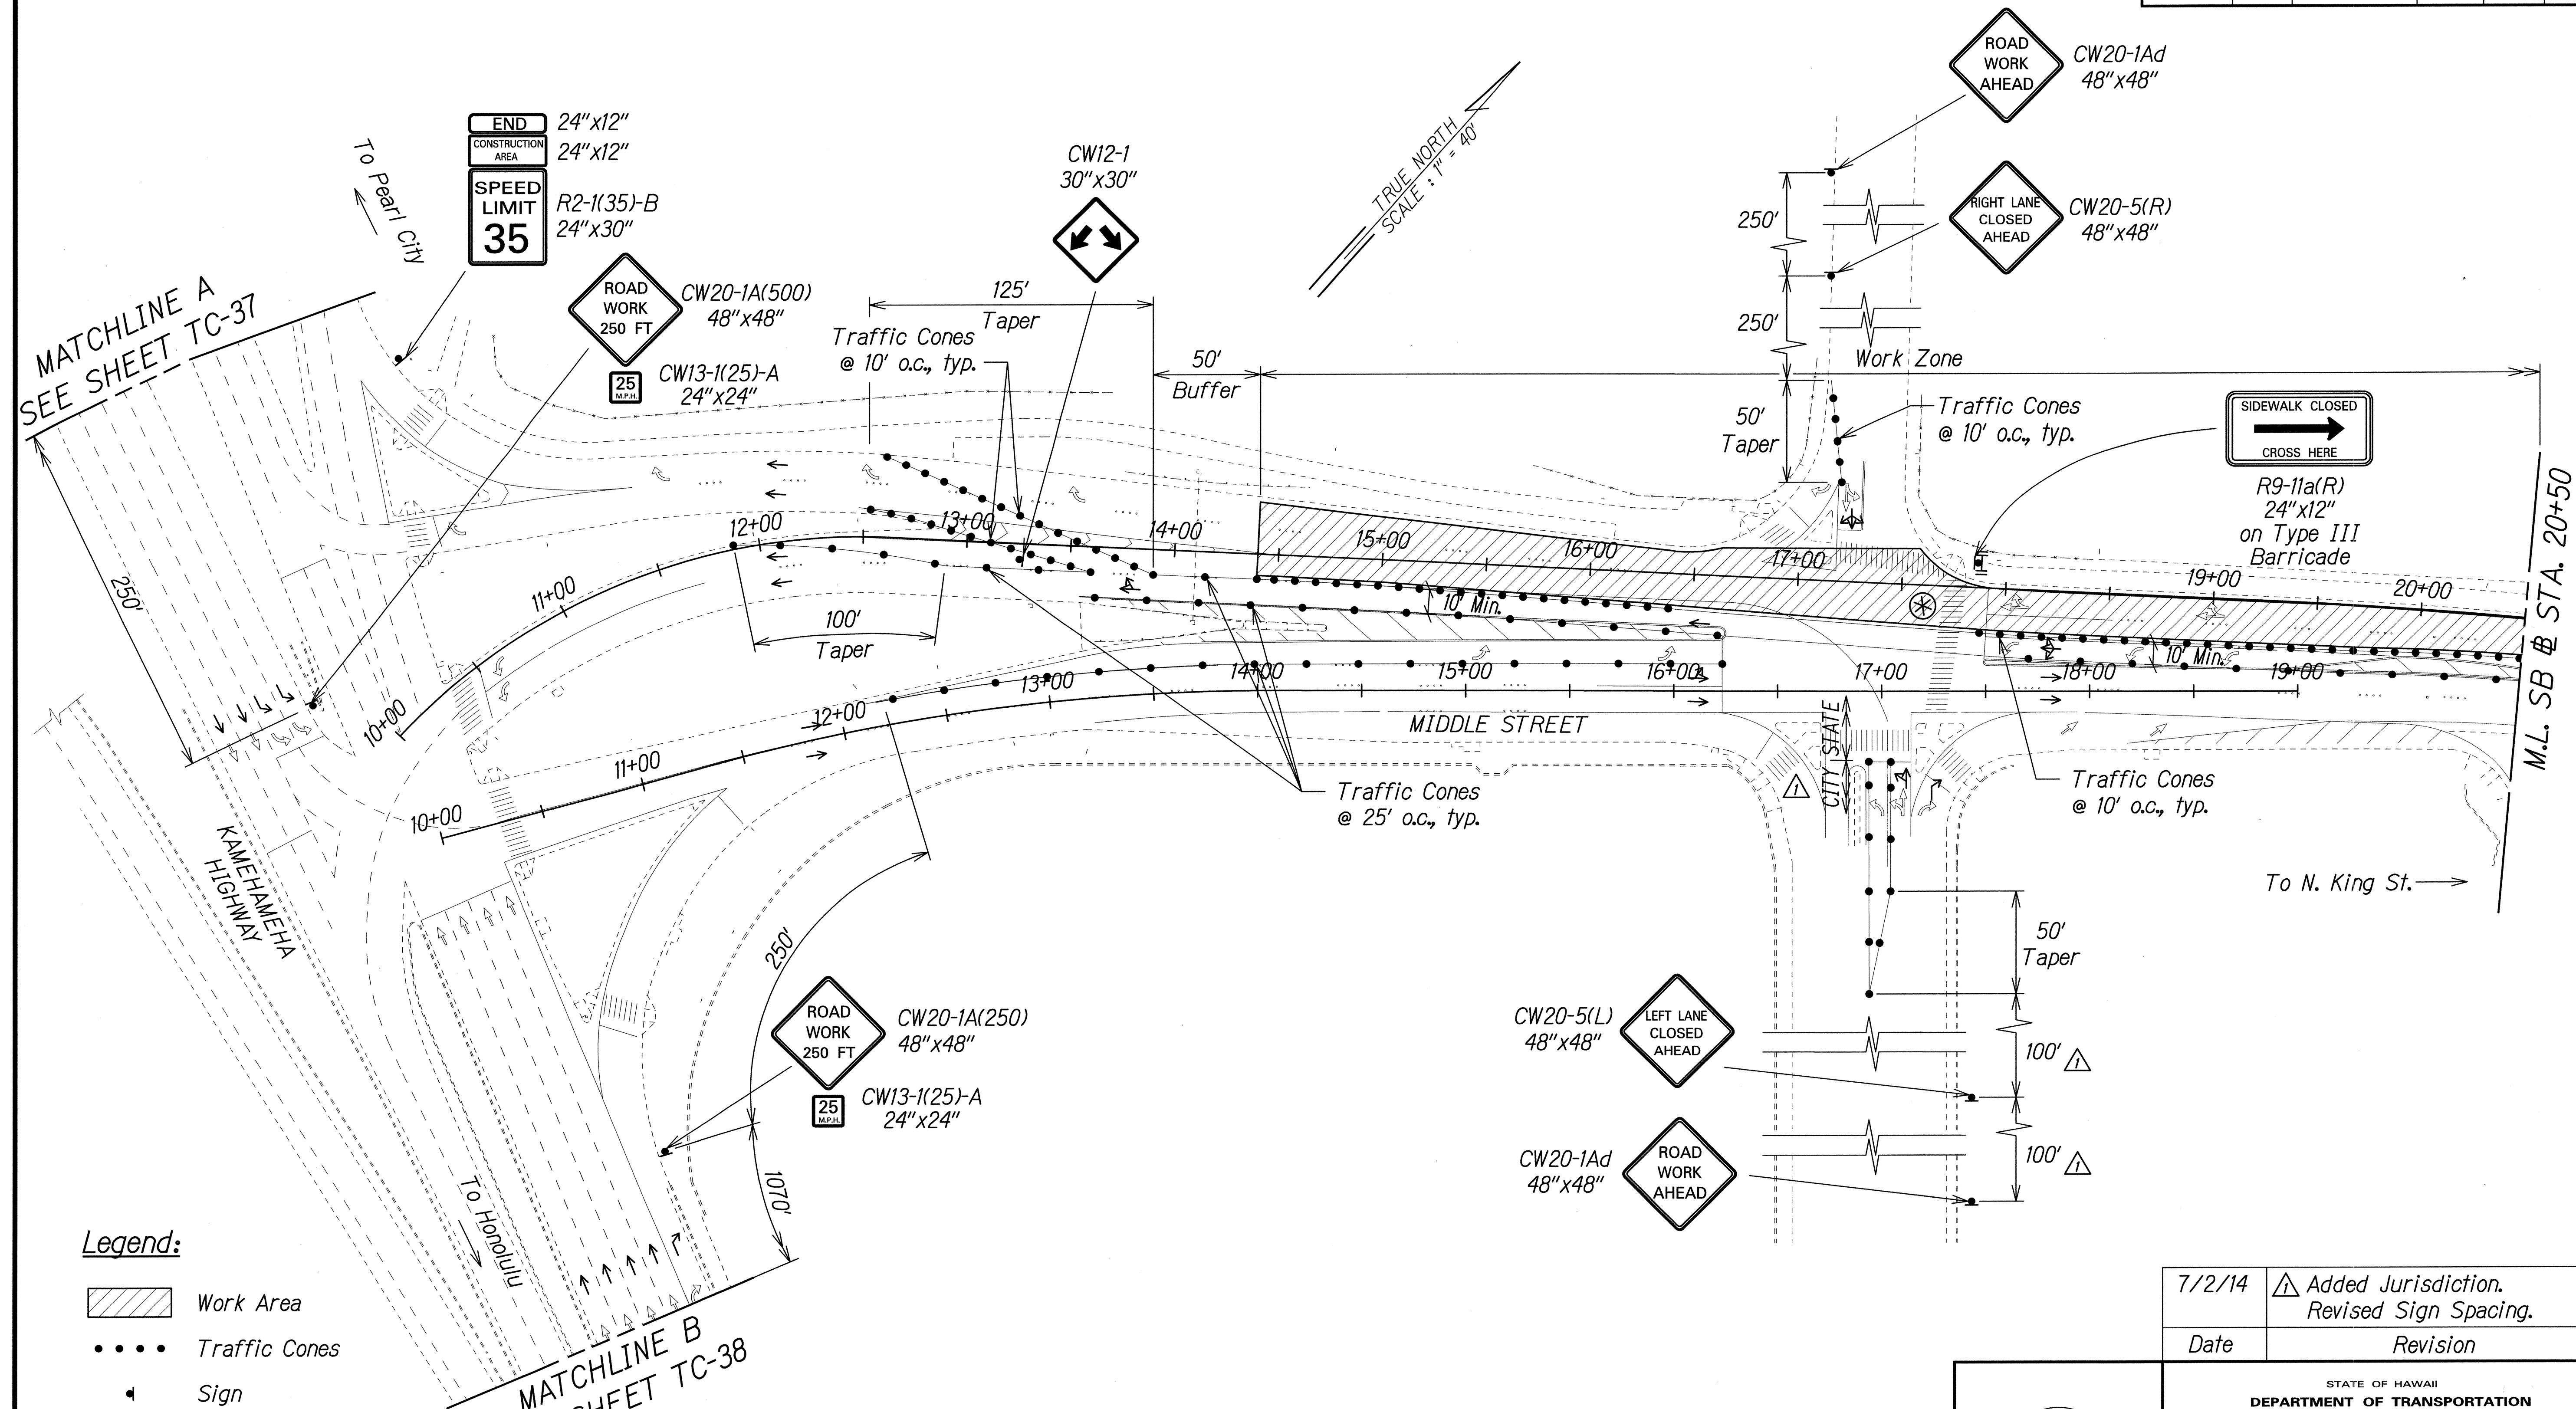

SURVEY PLOTTED BY	DATE
DRAWN BY	
CHECKED BY	
QUANTITIES BY	
CHECKED BY	
ORIGINAL PLAN	
NOTE BOOK	
No.	

PAMELA K. UYEDA
LICENSED PROFESSIONAL ENGINEER
No. 10352-C
HAWAII, U.S.A.

THIS WORK WAS PREPARED BY ME OR UNDER MY SUPERVISION.

[Signature]
SIGNATURE

04/30/16
EXPIRATION DATE OF THE LICENSE

7/2/14	Added Jurisdiction. Revised Sign Spacing.
Date	Revision

STATE OF HAWAII
DEPARTMENT OF TRANSPORTATION
HIGHWAYS DIVISION

**TRAFFIC CONTROL PLAN
PHASE 4C - WORKING HOURS**

MIDDLE STREET PAVEMENT RECONSTRUCTION
North King Street to Kamehameha Highway
FAP NO. STP-7415(001)

Scale: 1"=40' Date: June 20, 2014

FED. ROAD DIST. NO.	STATE	FEDERAL AID PROJ. NO.	FISCAL YEAR	SHEET NO.
HAWAII	HAW.	STP-7415(001)	2014	ADD. 85

← To Kamehameha Hwy.

Work Zone

21+00 22+00 23+00 24+00 25+00 26+00 27+00 28+00 29+00 30+00 31+00 32+00

10' Min.

MIDDLE STREET

Traffic Cones @ 25' o.c., typ.

Traffic Cones @ 10' o.c., typ.

STOP

200' Lane Shift


→ To N. King St.

TRUE NORTH
SCALE: 1" = 40'

CG20-2A
48" x 24"


M.L. SB @ STA. 20+50

M.L. SB @ STA. 32+00

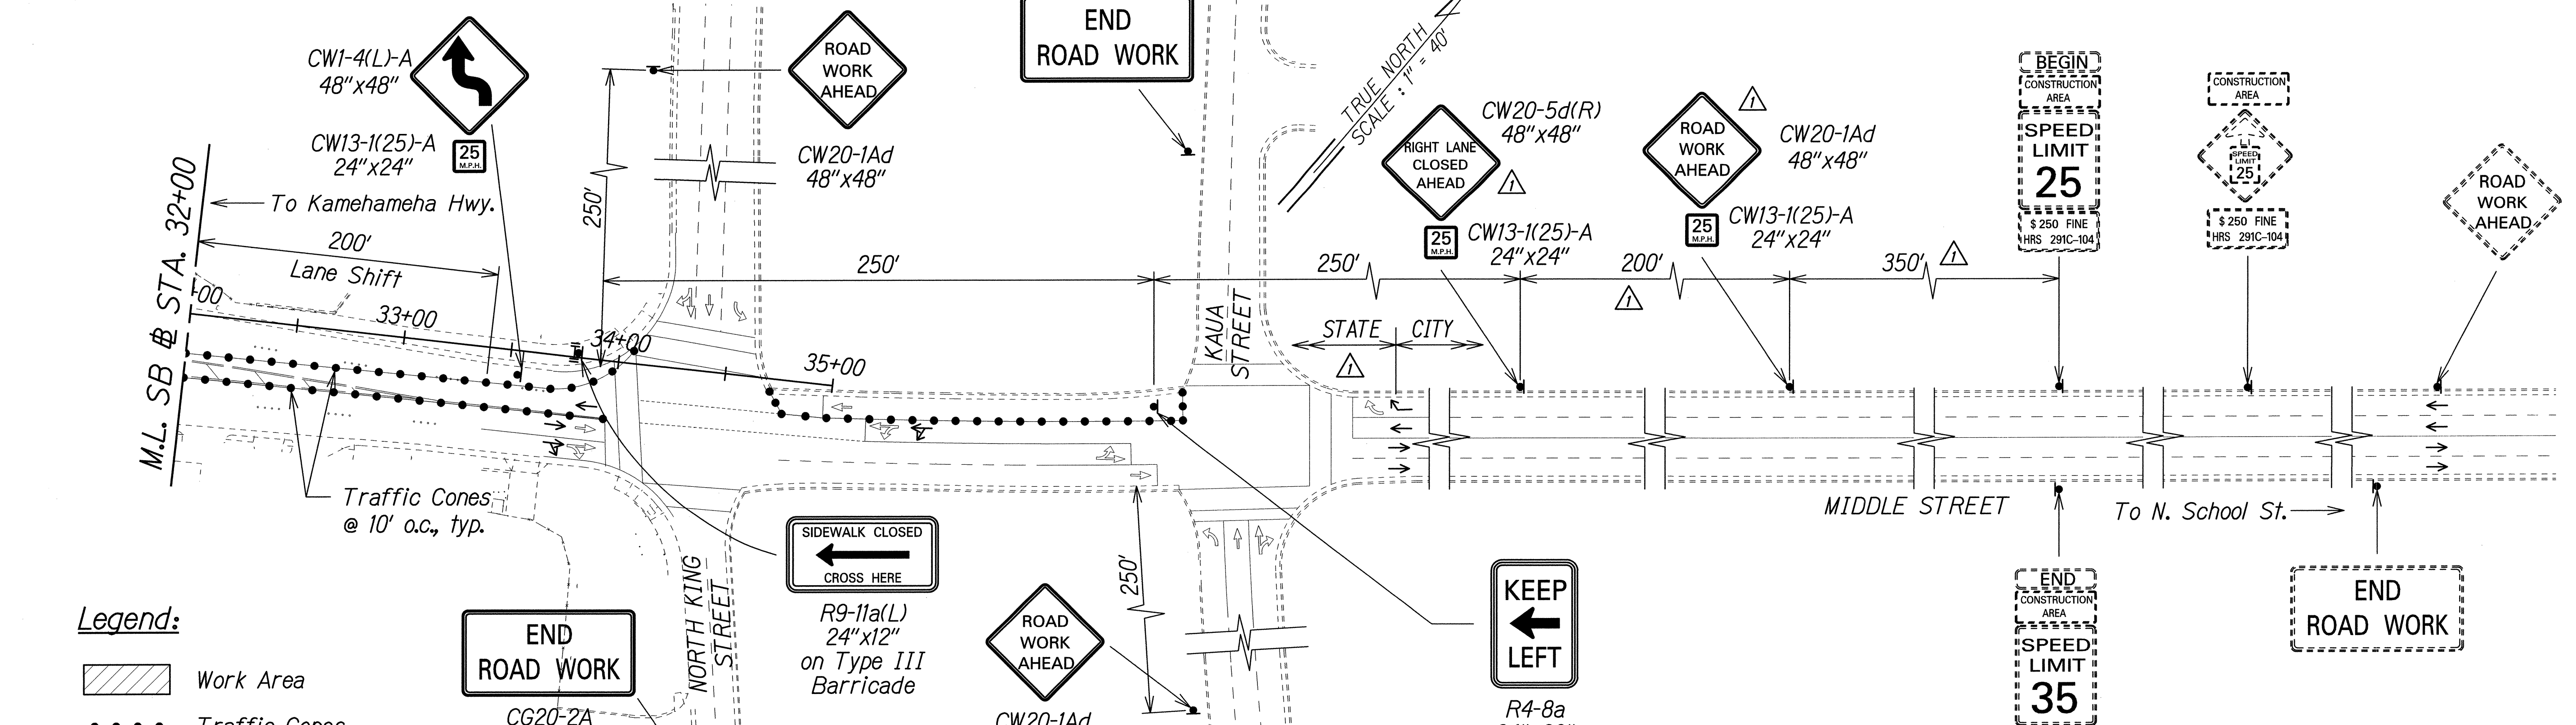

ADD. 85

FED. ROAD DIST. NO.	STATE	FEDERAL AID PROJ. NO.	FISCAL YEAR	SHEET NO.	TOTAL SHEETS
HAWAII	HAW.	STP-7415(001)	2014	86	173

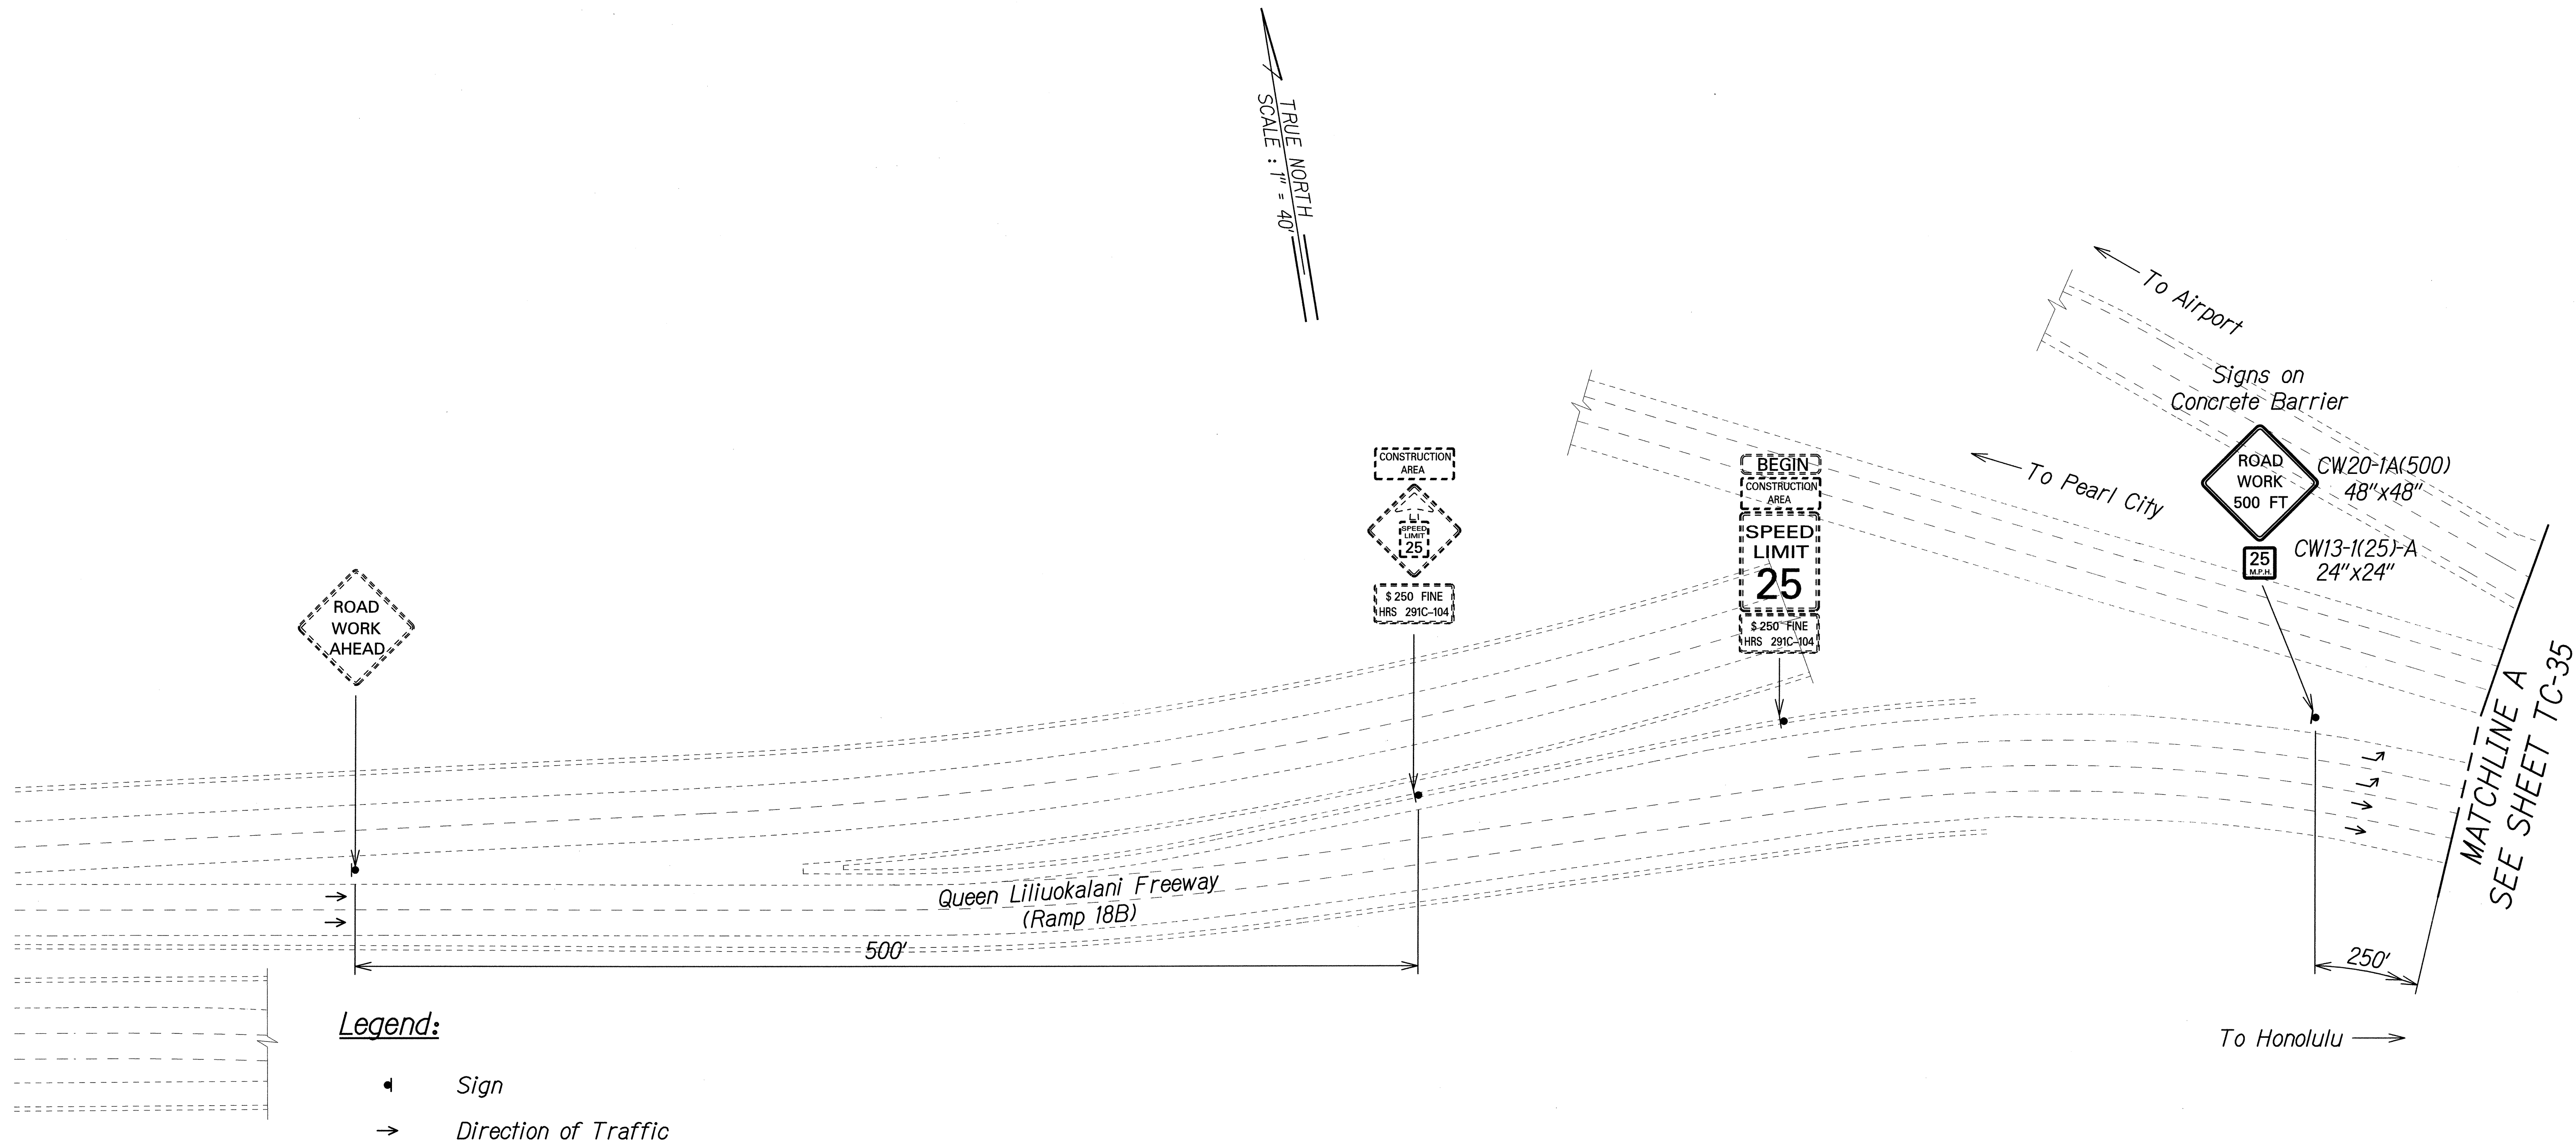

Legend:

• Sign

→ Direction of Traffic

SURVEY PLOTTED BY	DATE
DRAWN BY	
TRACED BY	
DESIGNED BY	
CHECKED BY	
NOTE BOOK	
Nº.	

THIS WORK WAS PREPARED BY ME OR UNDER MY SUPERVISION.

Pamela K. Uyeda
SIGNATURE

04/30/16
EXPIRATION DATE OF THE LICENSE


STATE OF HAWAII
DEPARTMENT OF TRANSPORTATION
HIGHWAYS DIVISION

TRAFFIC CONTROL PLAN
PHASE 4C - WORKING HOURS

MIDDLE STREET PAVEMENT RECONSTRUCTION
North King Street to Kamehameha Highway
FAP NO. STP-7415(001)

Scale: 1"=40' Date: June 20, 2014

FED. ROAD DIST. NO.	STATE	FEDERAL AID PROJ. NO.	FISCAL YEAR	SHEET NO.	TOTAL SHEETS
HAWAII	HAW.	STP-7415(001)	2014	ADD. 87	173

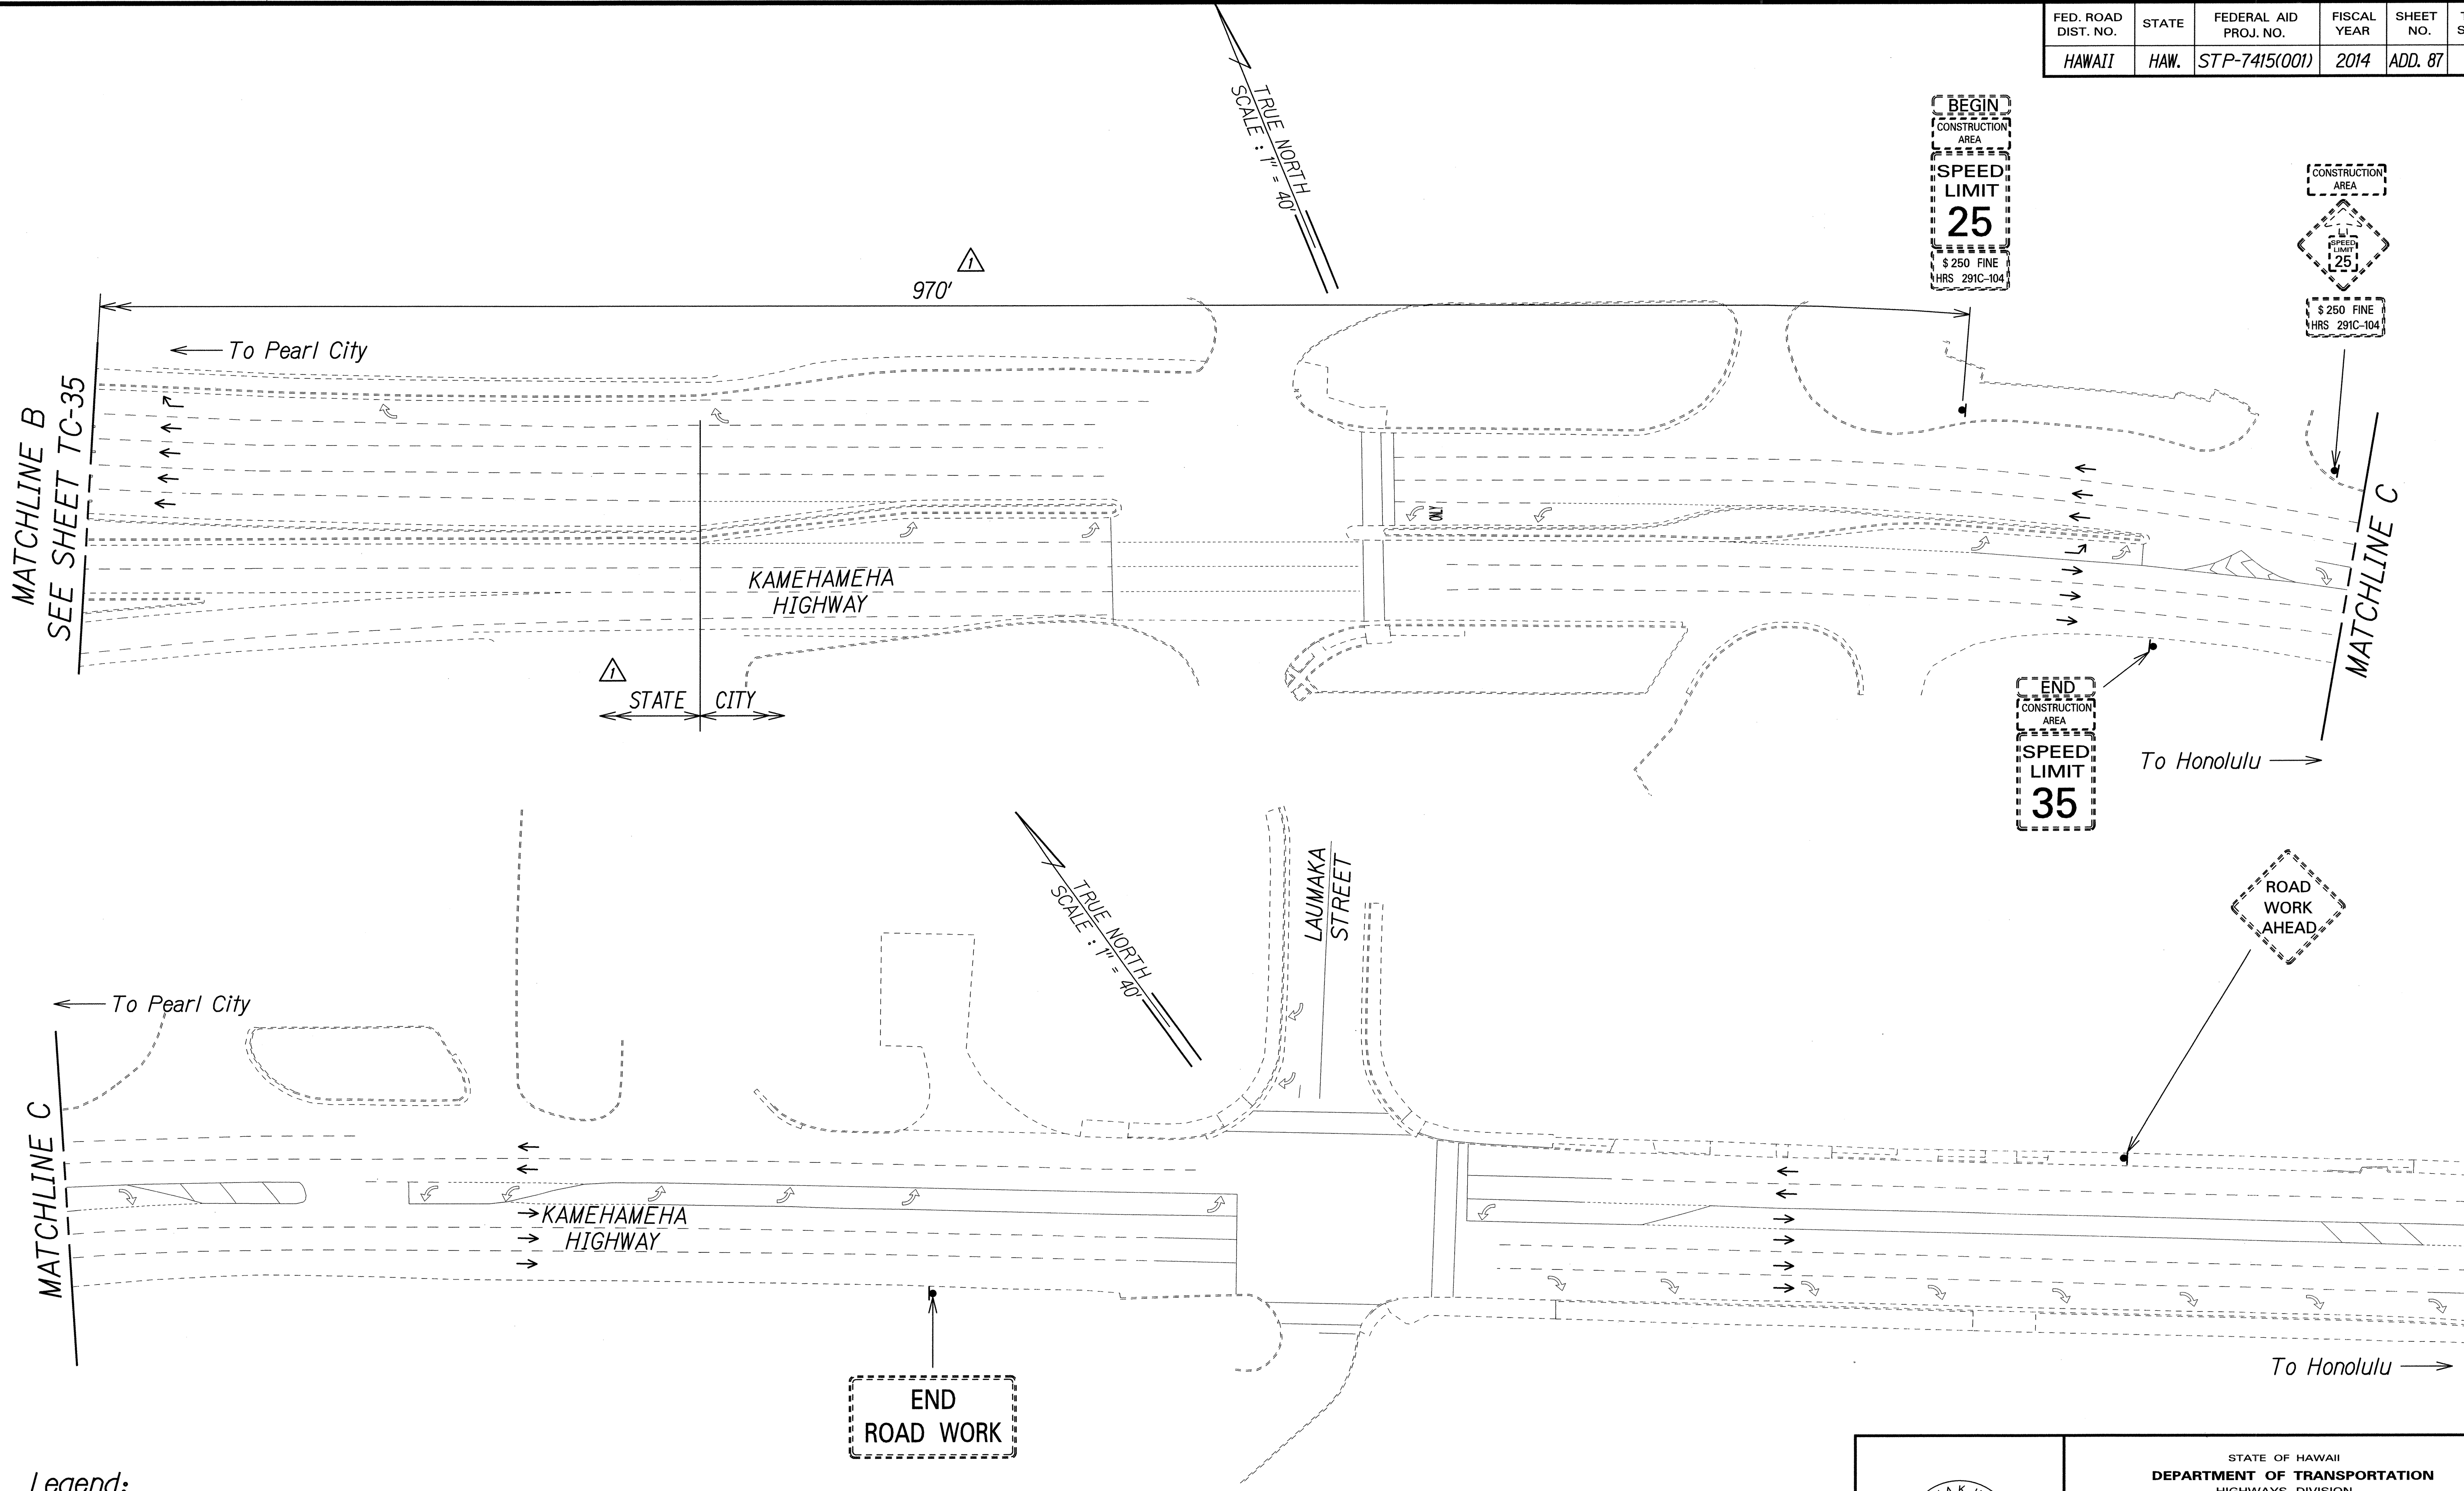

Legend:

- ▲ Sign
- Direction of Traffic

△ Approved:

Chief, Traffic Review Branch, DPP
(for Work within City R/W only)

7/2/14	Added Jurisdiction. Added TRB Approval. Revised Sign Spacing.
Date	Revision

THIS WORK WAS PREPARED BY ME OR UNDER MY SUPERVISION.

SIGNATURE: *Pamela K. Uyeda* EXPIRATION DATE OF THE LICENSE: 04/30/16

STATE OF HAWAII
DEPARTMENT OF TRANSPORTATION
HIGHWAYS DIVISION


TRAFFIC CONTROL PLAN
PHASE 4C - WORKING HOURS
MIDDLE STREET PAVEMENT RECONSTRUCTION
North King Street to Kamehameha Highway
FAP NO. STP-7415(001)

Scale: 1"=40' Date: June 20, 2014

SHEET No. TC-38 OF 58 SHEETS

SURVEY PLOTTED BY	DATE
DRAWN BY	
DESIGNED BY	
QUANTITIES BY	
CHECKED BY	
ORIGINAL PLAN	
NOTE BOOK	
No.	

FED. ROAD DIST. NO.	STATE	FEDERAL AID PROJ. NO.	FISCAL YEAR	SHEET NO.	TOTAL SHEETS
HAWAII	HAW.	STP-7415(001)	2014	ADD. 88	173

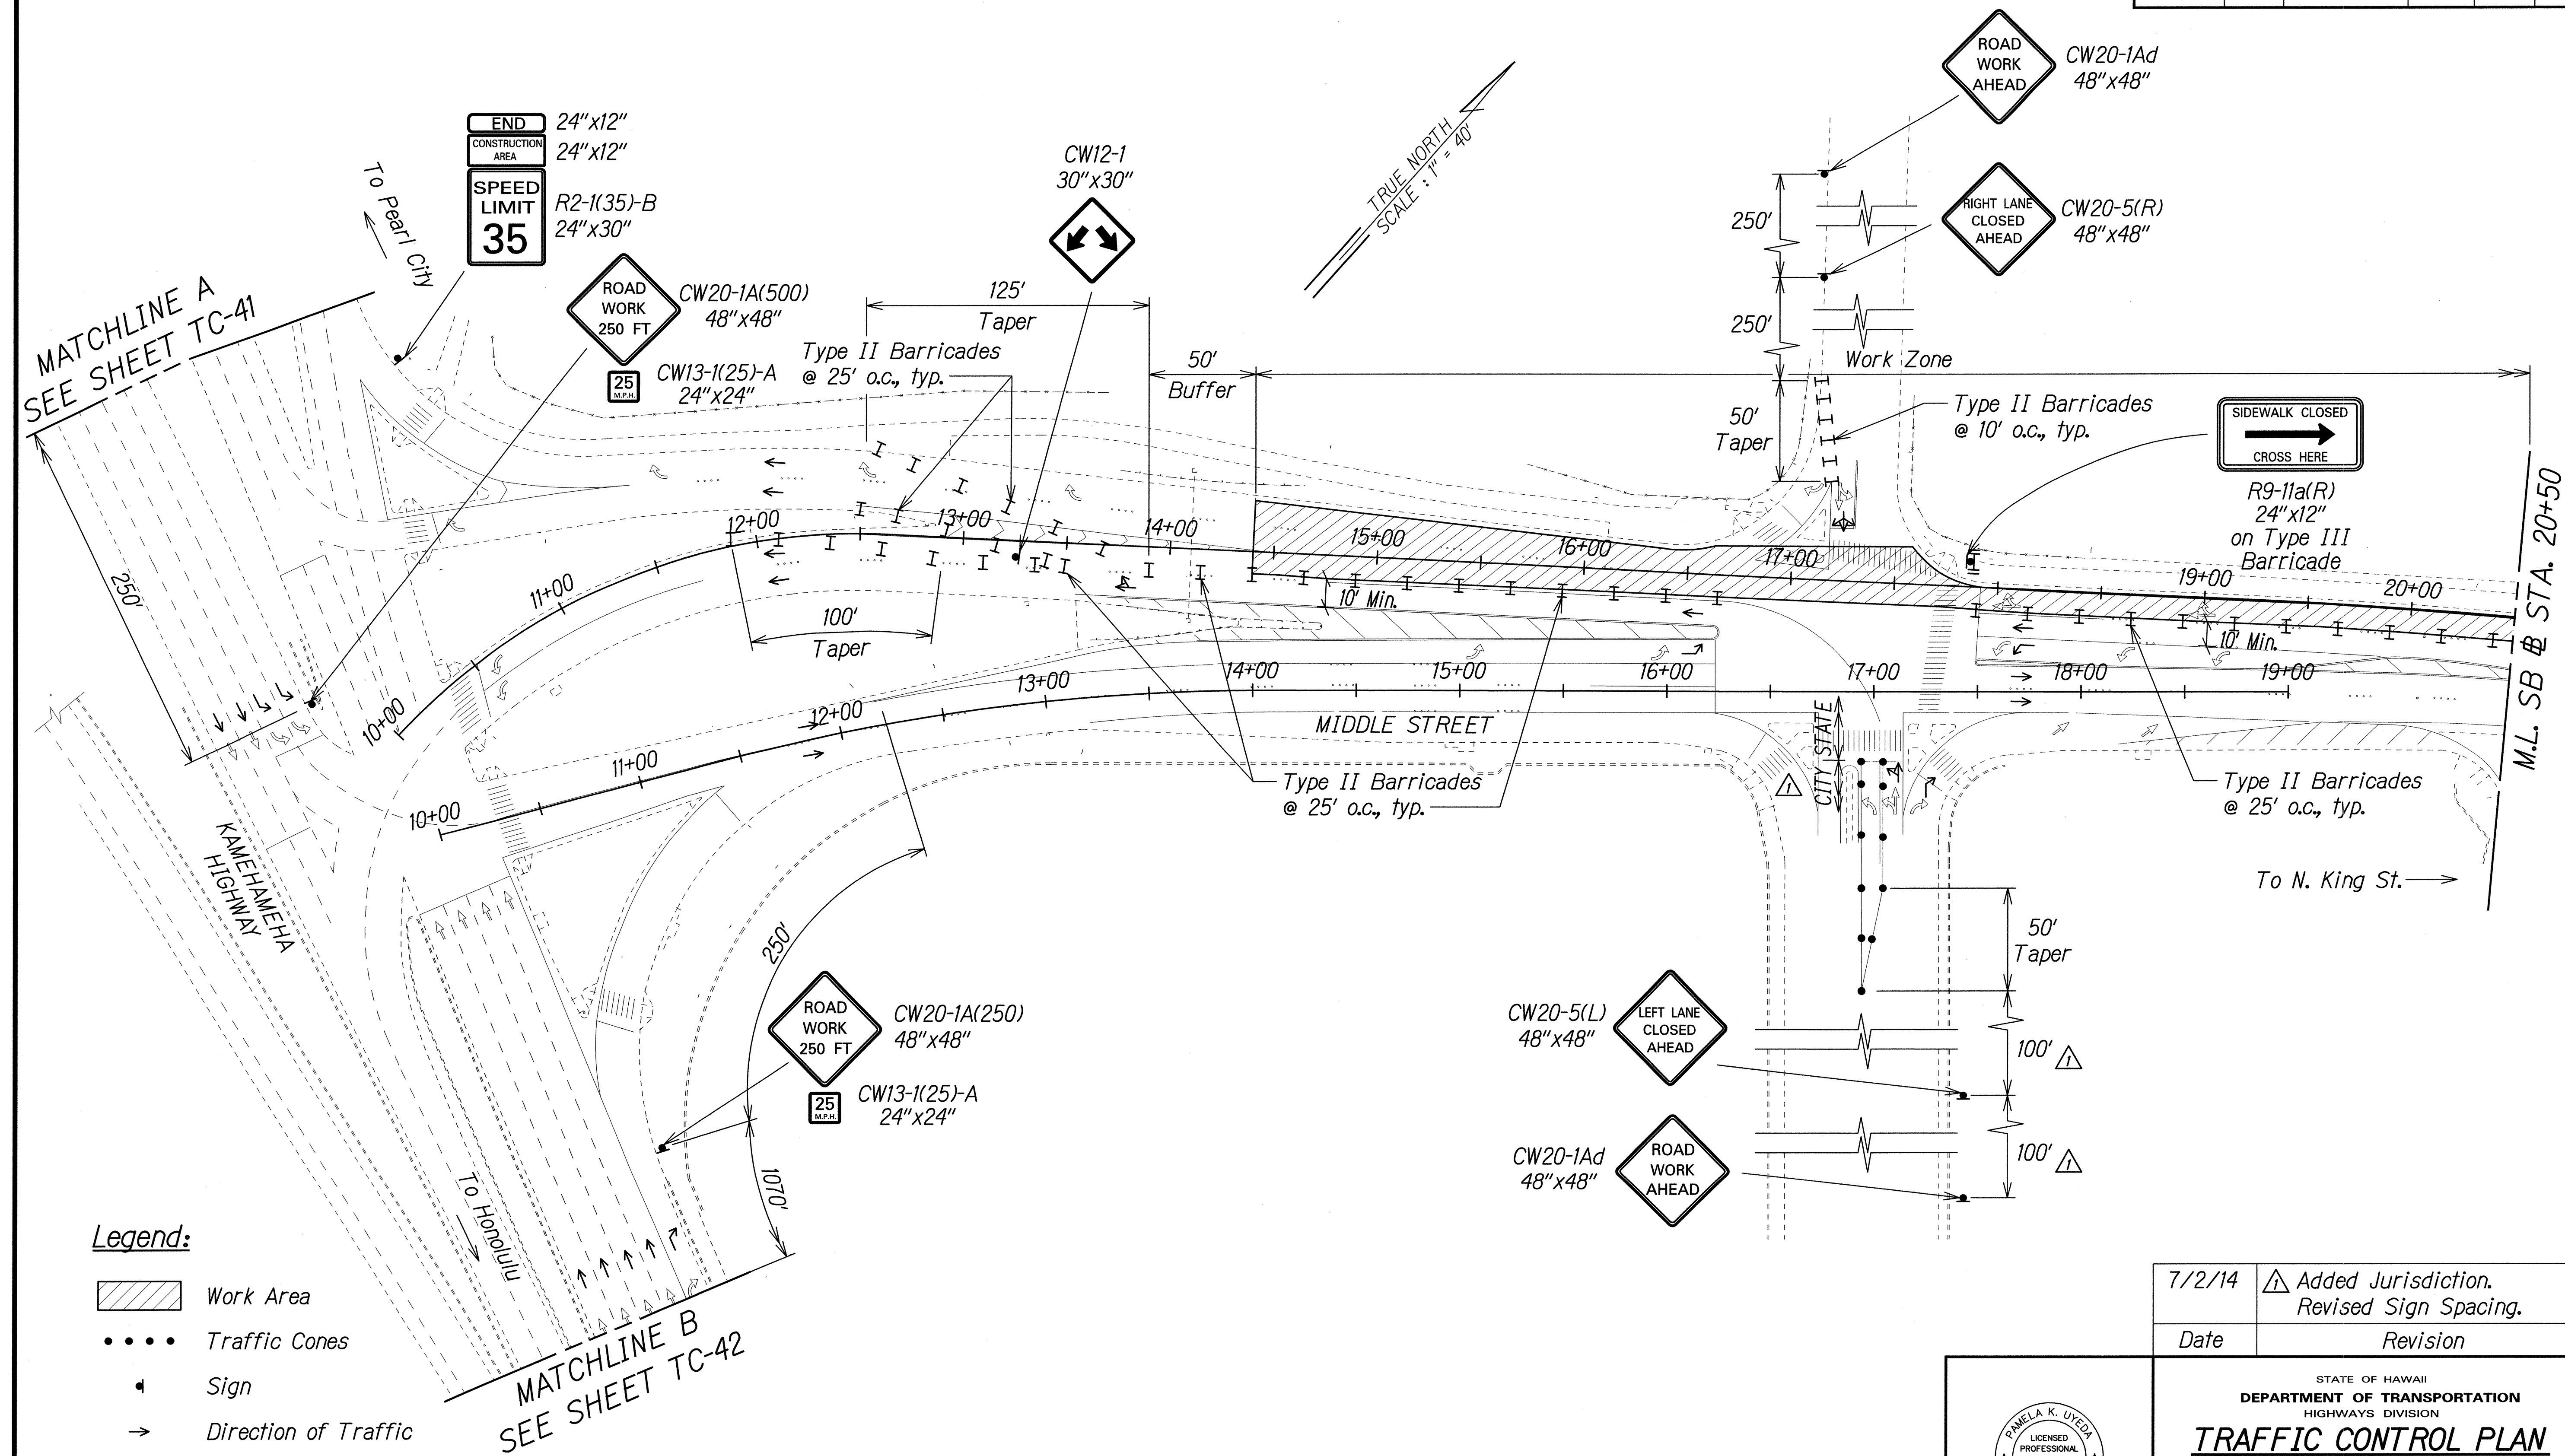

Legend:

- Work Area
- Traffic Cones
- Sign
- Direction of Traffic
- Type II Barricade with Steady Burn Amber Lamps
- Type III Barricade with Flashing Warning Light

NOTE:
Contractor shall monitor project area during non-working hours to ensure that traffic control devices are properly maintained. Payment shall be considered incidental to Pay Item 645.1000 - Traffic Control.

7/2/14	Added Jurisdiction. Revised Sign Spacing.
Date	Revision

PAMELA K. UYEDA
LICENSED PROFESSIONAL ENGINEER
No. 10352-C
HAWAII, U.S.A.

THIS WORK WAS PREPARED BY ME OR UNDER MY SUPERVISION.

[Signature]
SIGNATURE

04/30/16
EXPIRATION DATE OF THE LICENSE


STATE OF HAWAII
DEPARTMENT OF TRANSPORTATION
HIGHWAYS DIVISION

TRAFFIC CONTROL PLAN
PHASE 4C - NON WORKING HOURS
MIDDLE STREET PAVEMENT RECONSTRUCTION
North King Street to Kamehameha Highway
FAP NO. STP-7415(001)

Scale: 1"=40' Date: June 20, 2014

FED. ROAD DIST. NO.	STATE	FEDERAL AID PROJ. NO.	FISCAL YEAR	SHEET NO.	TOTAL SHEETS
HAWAII	HAW.	STP-7415(001)	2014	ADD. 89	173

NOTE:
Contractor shall monitor project area during non-working hours to ensure that traffic control devices are properly maintained. Payment shall be considered incidental to Pay Item 645.1000 - Traffic Control.

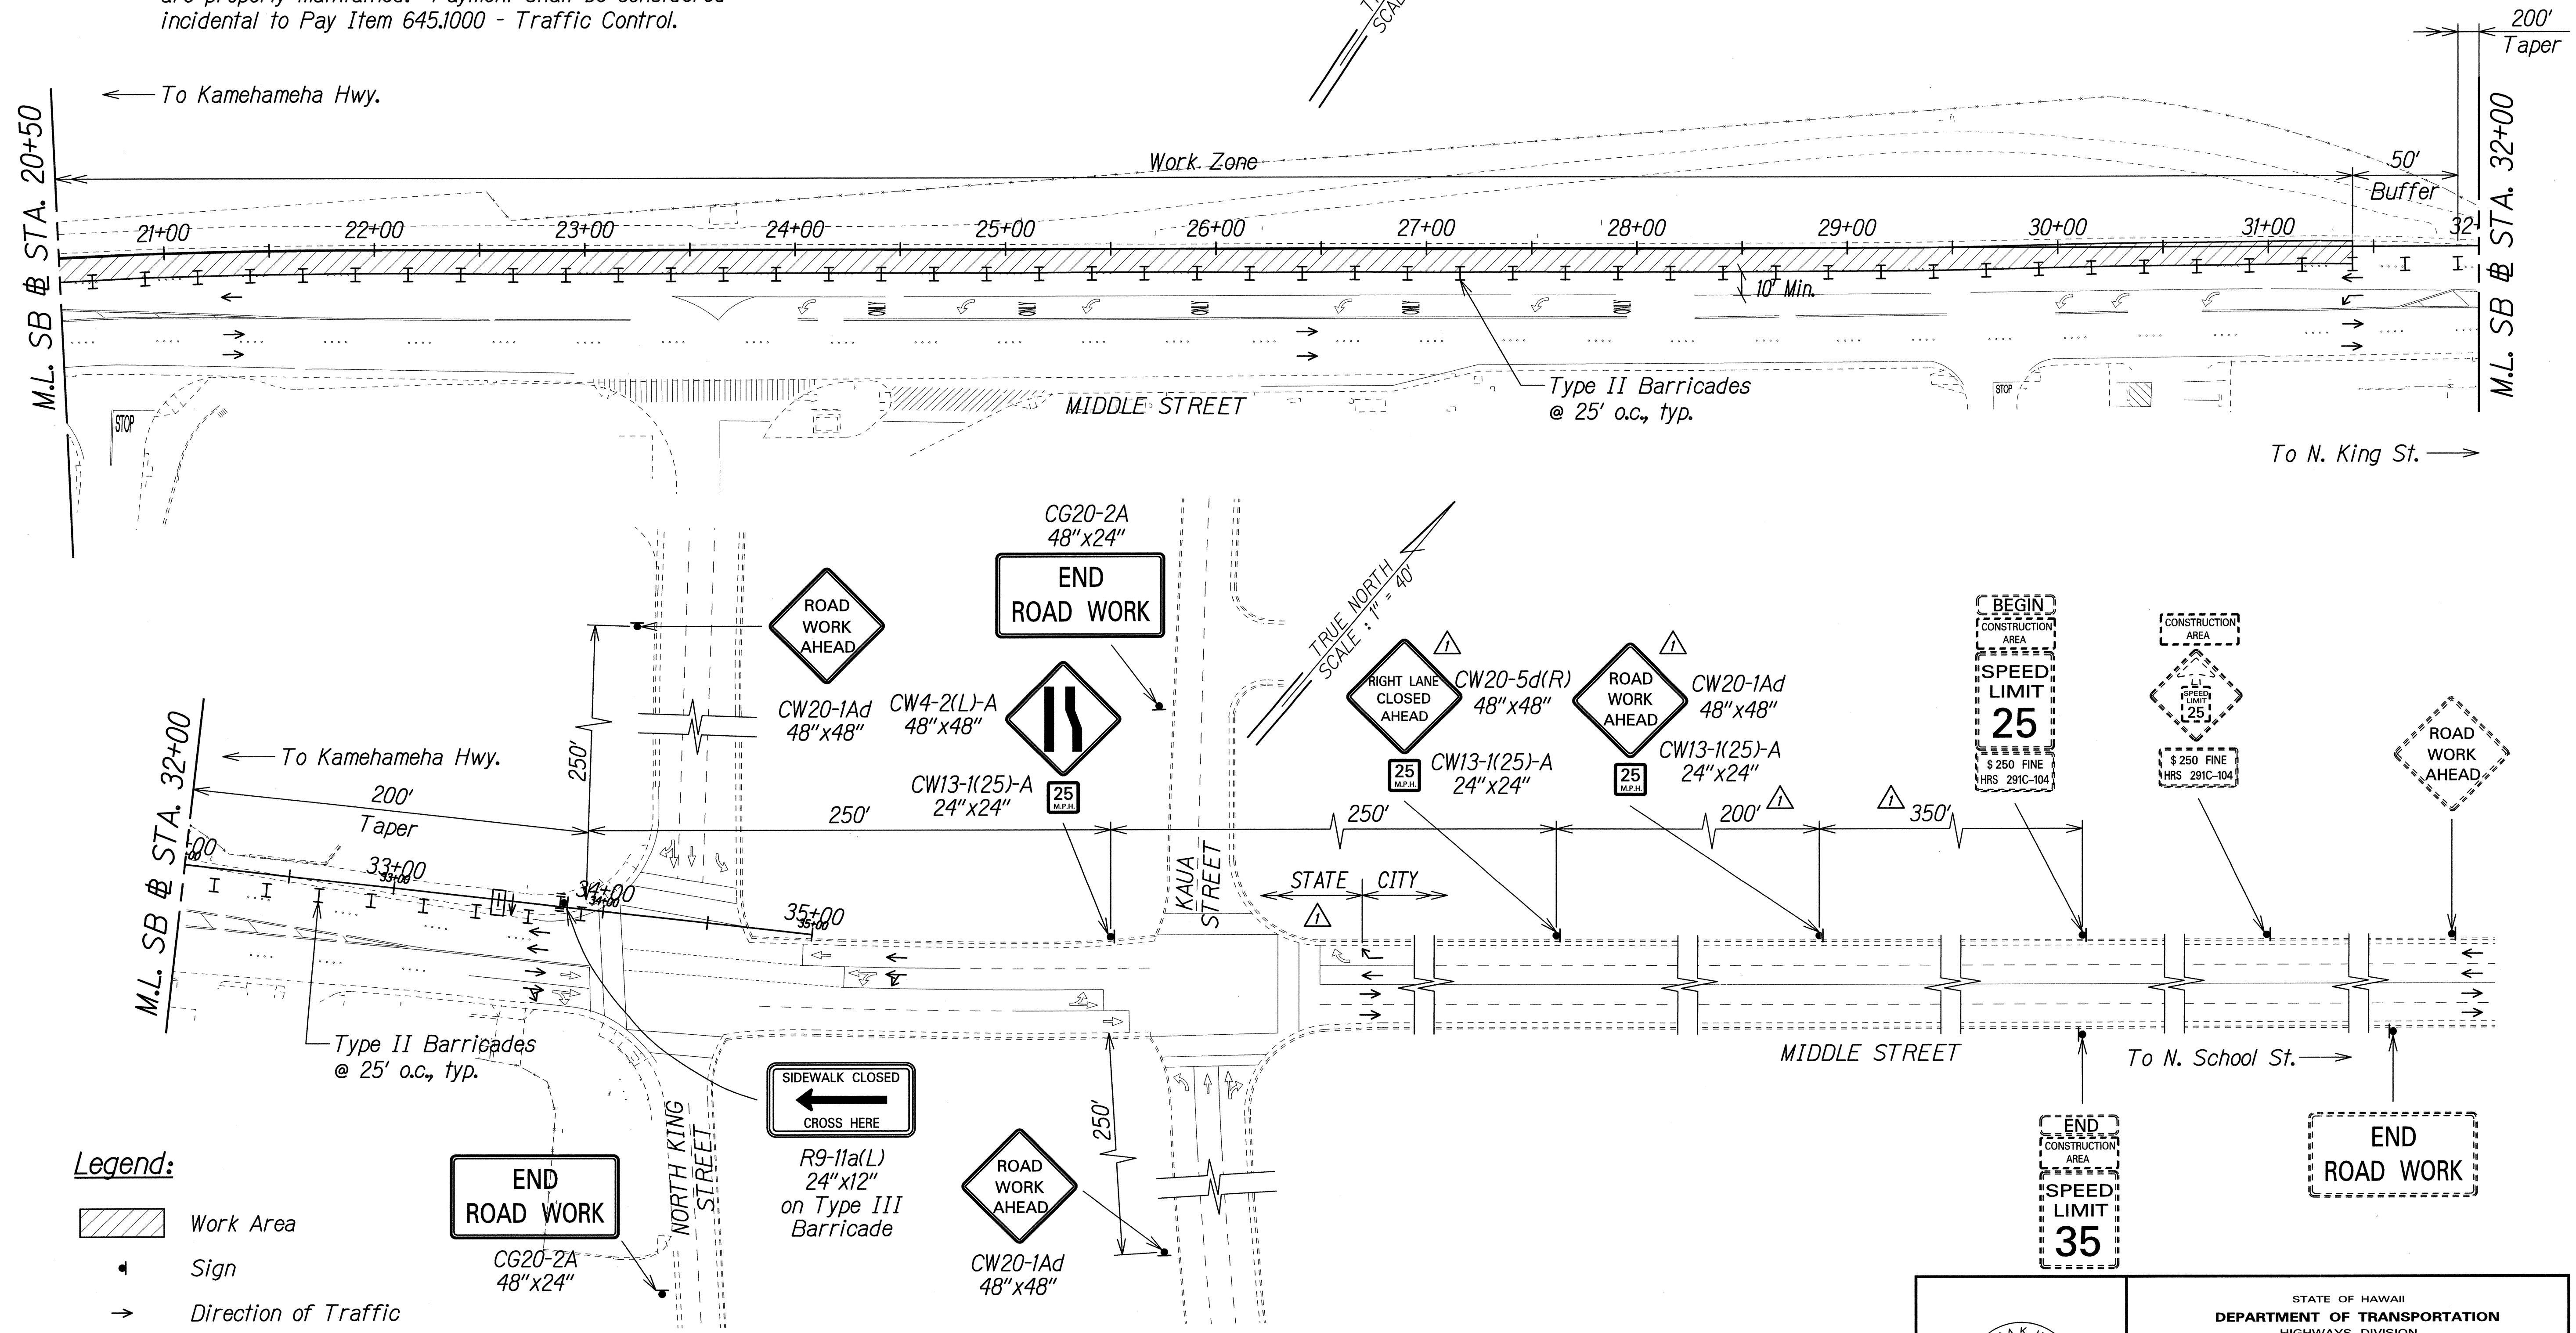

- Legend:
- Work Area
 - Sign
 - Direction of Traffic
 - Flashing Arrow Signal
 - Type II Barricade with Steady Burn Amber Lamps
 - Type III Barricade with Flashing Warning Light

Approved:

 Chief, Traffic Review Branch, DPP
 (for Work within City R/W only)
 Date: JUL 16 2014

7/2/14	Added Jurisdiction. Added TRB Approval. Revised Sign and Sign Spacing.
Date	Revision

THIS WORK WAS PREPARED BY ME OR UNDER MY SUPERVISION.

Signature: *Pamela K. Uyeda* EXPIRATION DATE OF THE LICENSE: 04/30/16

STATE OF HAWAII
DEPARTMENT OF TRANSPORTATION
HIGHWAYS DIVISION


TRAFFIC CONTROL PLAN
PHASE 4C - NON WORKING HOURS
MIDDLE STREET PAVEMENT RECONSTRUCTION
North King Street to Kamehameha Highway
FAP NO. STP-7415(001)

Scale: 1"=40' Date: June 20, 2014

SHEET No. TC-40 OF 58 SHEETS

SURVEY PLOTTED BY	DATE
DRAWN BY	
CHECKED BY	
DESIGNED BY	
QUANTITIES BY	
CHECKED BY	
ORIGINAL PLAN	
NOTE BOOK	
No.	

FED. ROAD DIST. NO.	STATE	FEDERAL AID PROJ. NO.	FISCAL YEAR	SHEET NO.	TOTAL SHEETS
HAWAII	HAW.	STP-7415(001)	2014	90	173

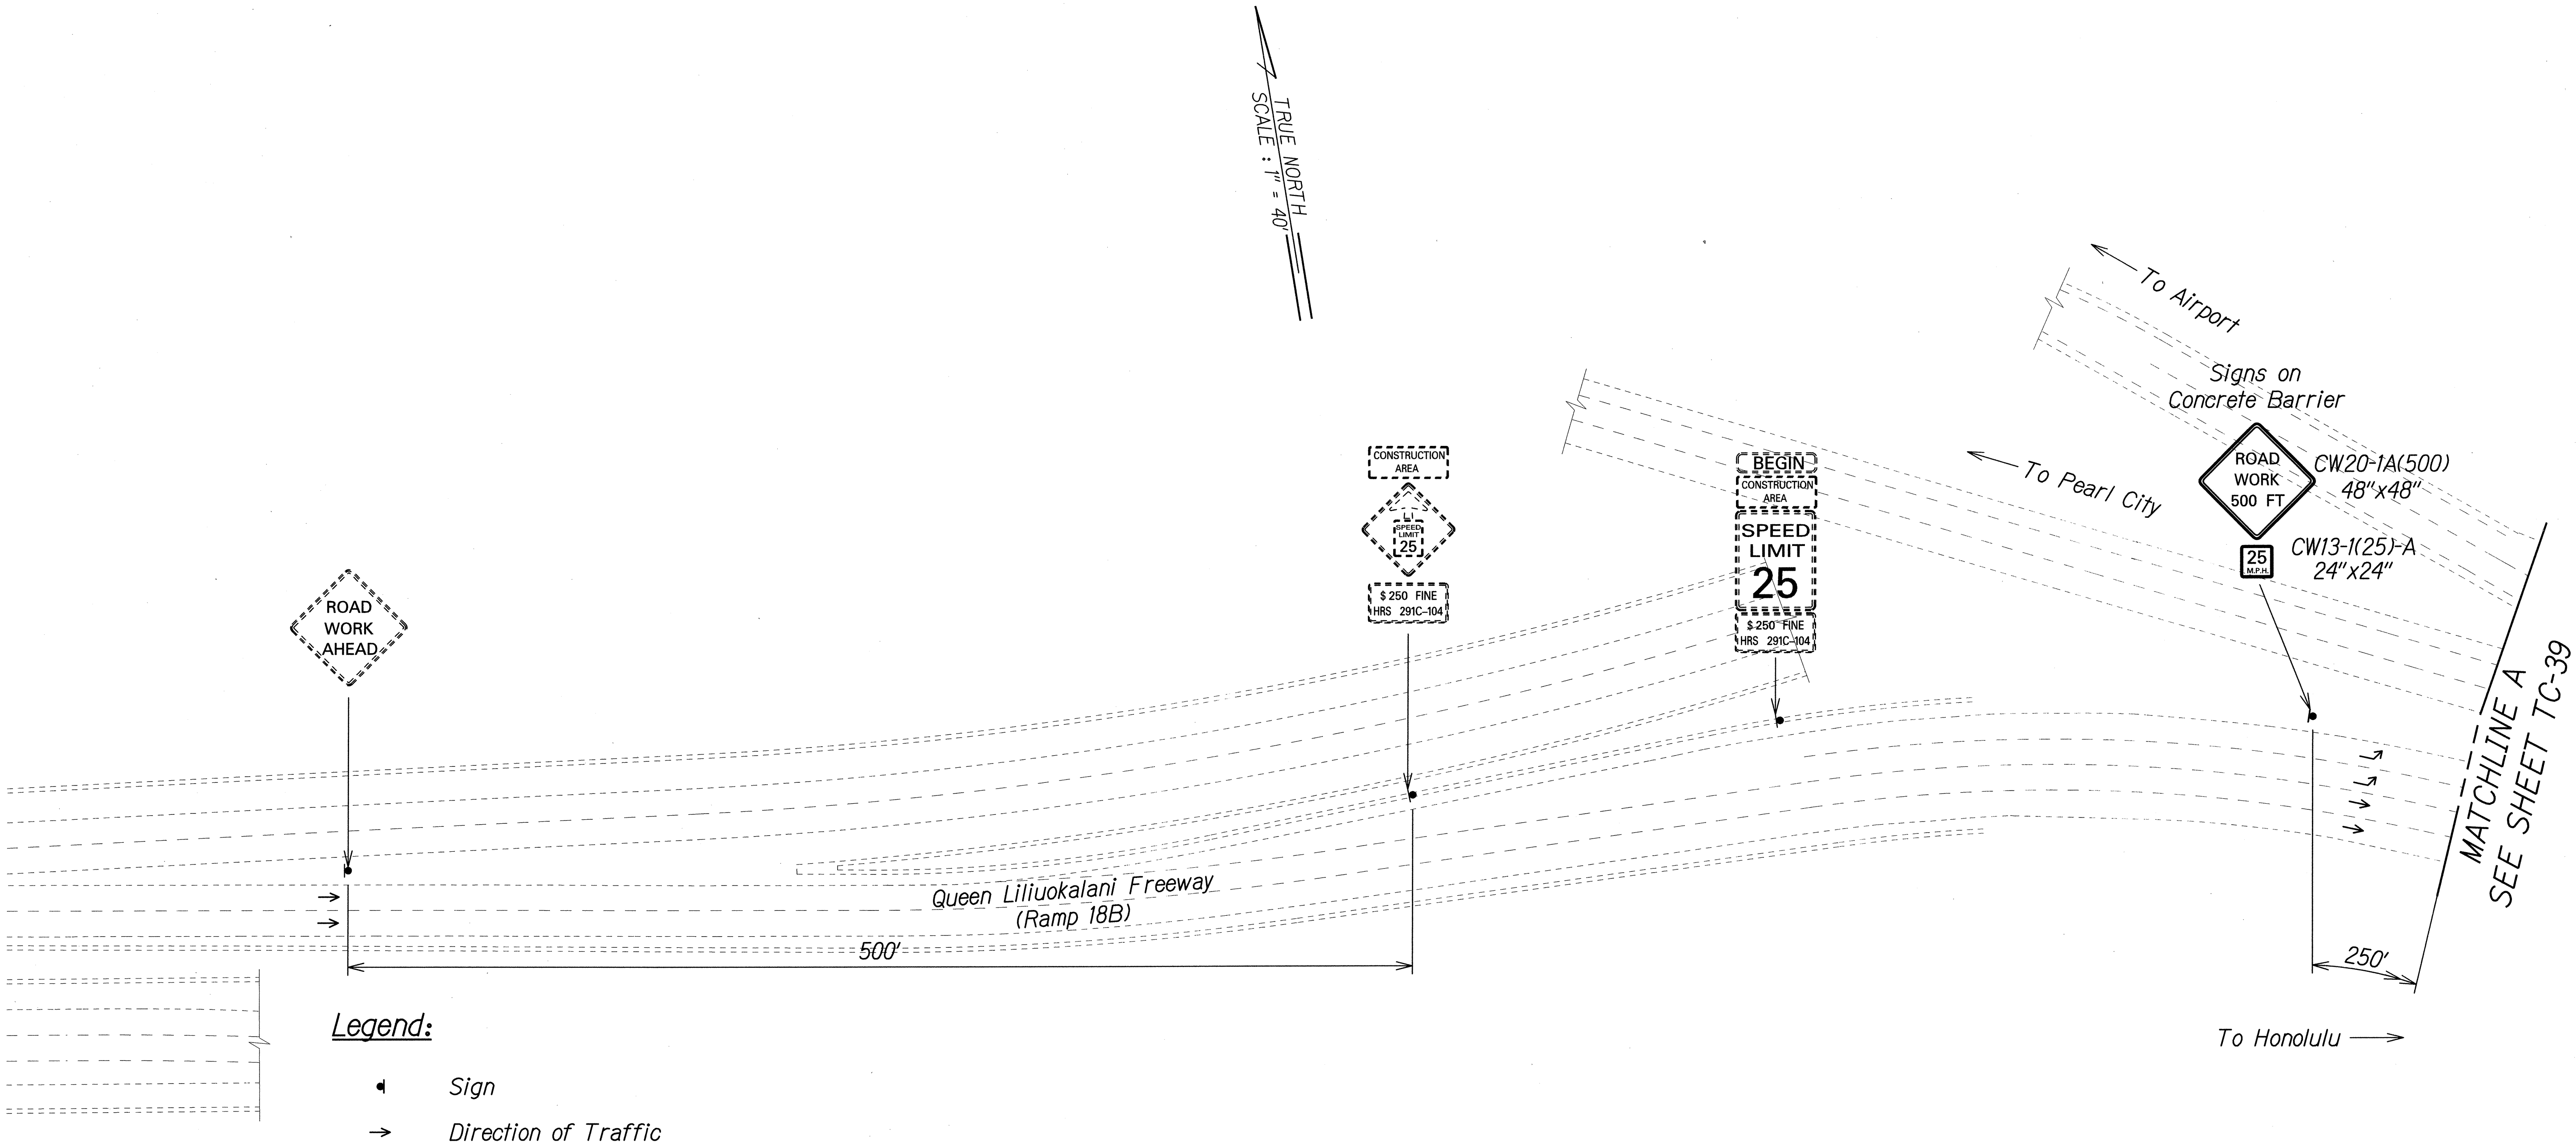

ORIGINAL PLAN	SURVEY PLOTTED BY	DATE
NOTE BOOK	DRAWN BY	
	DESIGNED BY	
	CHECKED BY	

THIS WORK WAS PREPARED BY ME OR UNDER MY SUPERVISION.

SIGNATURE: *[Signature]* EXPIRATION DATE OF THE LICENSE: 04/30/16

STATE OF HAWAII
DEPARTMENT OF TRANSPORTATION
HIGHWAYS DIVISION


TRAFFIC CONTROL PLAN
PHASE 4C - NON WORKING HOURS

MIDDLE STREET PAVEMENT RECONSTRUCTION
North King Street to Kamehameha Highway
FAP NO. STP-7415(001)

Scale: 1"=40' Date: June 20, 2014

SHEET No. TC-41 OF 58 SHEETS

FED. ROAD DIST. NO.	STATE	FEDERAL AID PROJ. NO.	FISCAL YEAR	SHEET NO.	TOTAL SHEETS
HAWAII	HAW.	STP-7415(001)	2014	ADD. 91	173

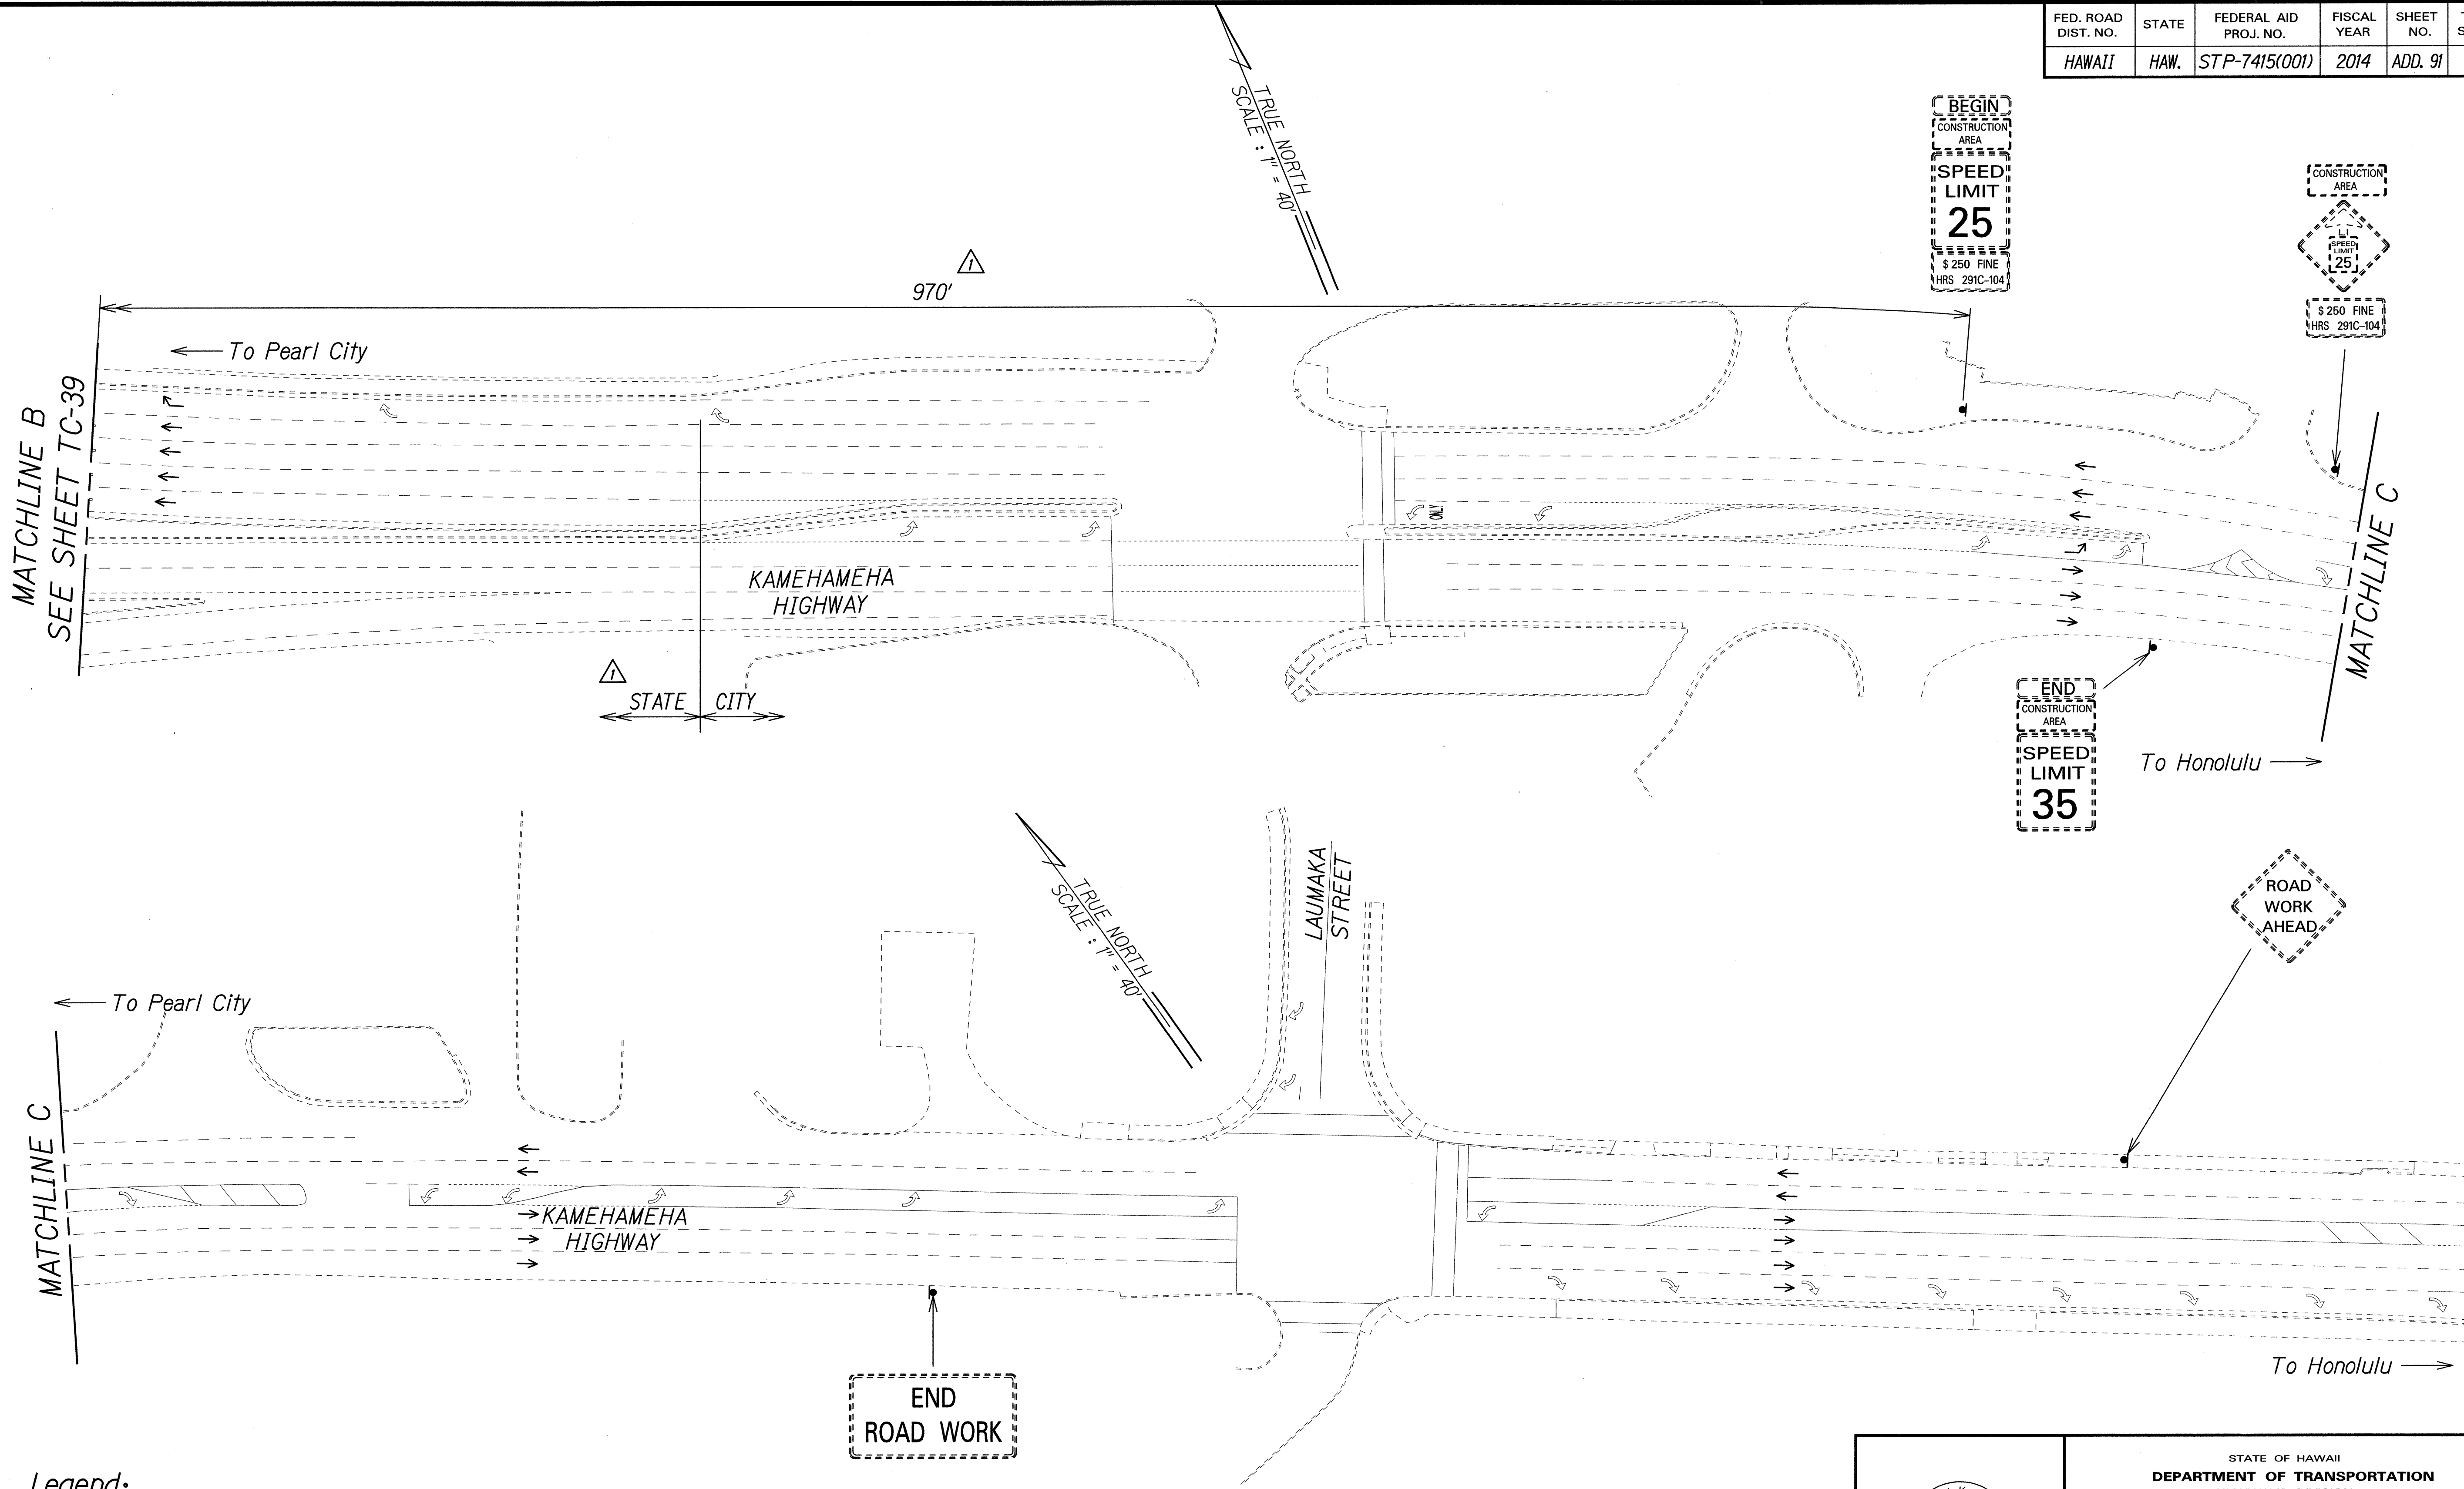

SURVEY PLOTTED BY	DATE
DRAWN BY	
DESIGNED BY	
QUANTITIES BY	
CHECKED BY	
ORIGINAL PLAN	
NOTE BOOK	
No.	

- Legend:**
- Sign
 - Direction of Traffic

Approved:
 Chief, Traffic Review Branch, DPP
 (for Work within City R/W only)

Date: JUL 16 2014

7/2/14	Added Jurisdiction. Added TRB Approval. Revised Sign Spacing.
Date	Revision

THIS WORK WAS PREPARED BY ME OR UNDER MY SUPERVISION.


SIGNATURE: EXPIRATION DATE OF THE LICENSE: 04/30/16

STATE OF HAWAII
DEPARTMENT OF TRANSPORTATION
HIGHWAYS DIVISION

TRAFFIC CONTROL PLAN
PHASE 4C - NON WORKING HOURS
MIDDLE STREET PAVEMENT RECONSTRUCTION
North King Street to Kamehameha Highway
FAP NO. STP-7415(001)

Scale: 1"=40' Date: June 20, 2014

FED. ROAD DIST. NO.	STATE	FEDERAL AID PROJ. NO.	FISCAL YEAR	SHEET NO.	TOTAL SHEETS
HAWAII	HAW.	STP-7415(001)	2014	ADD. 92	173

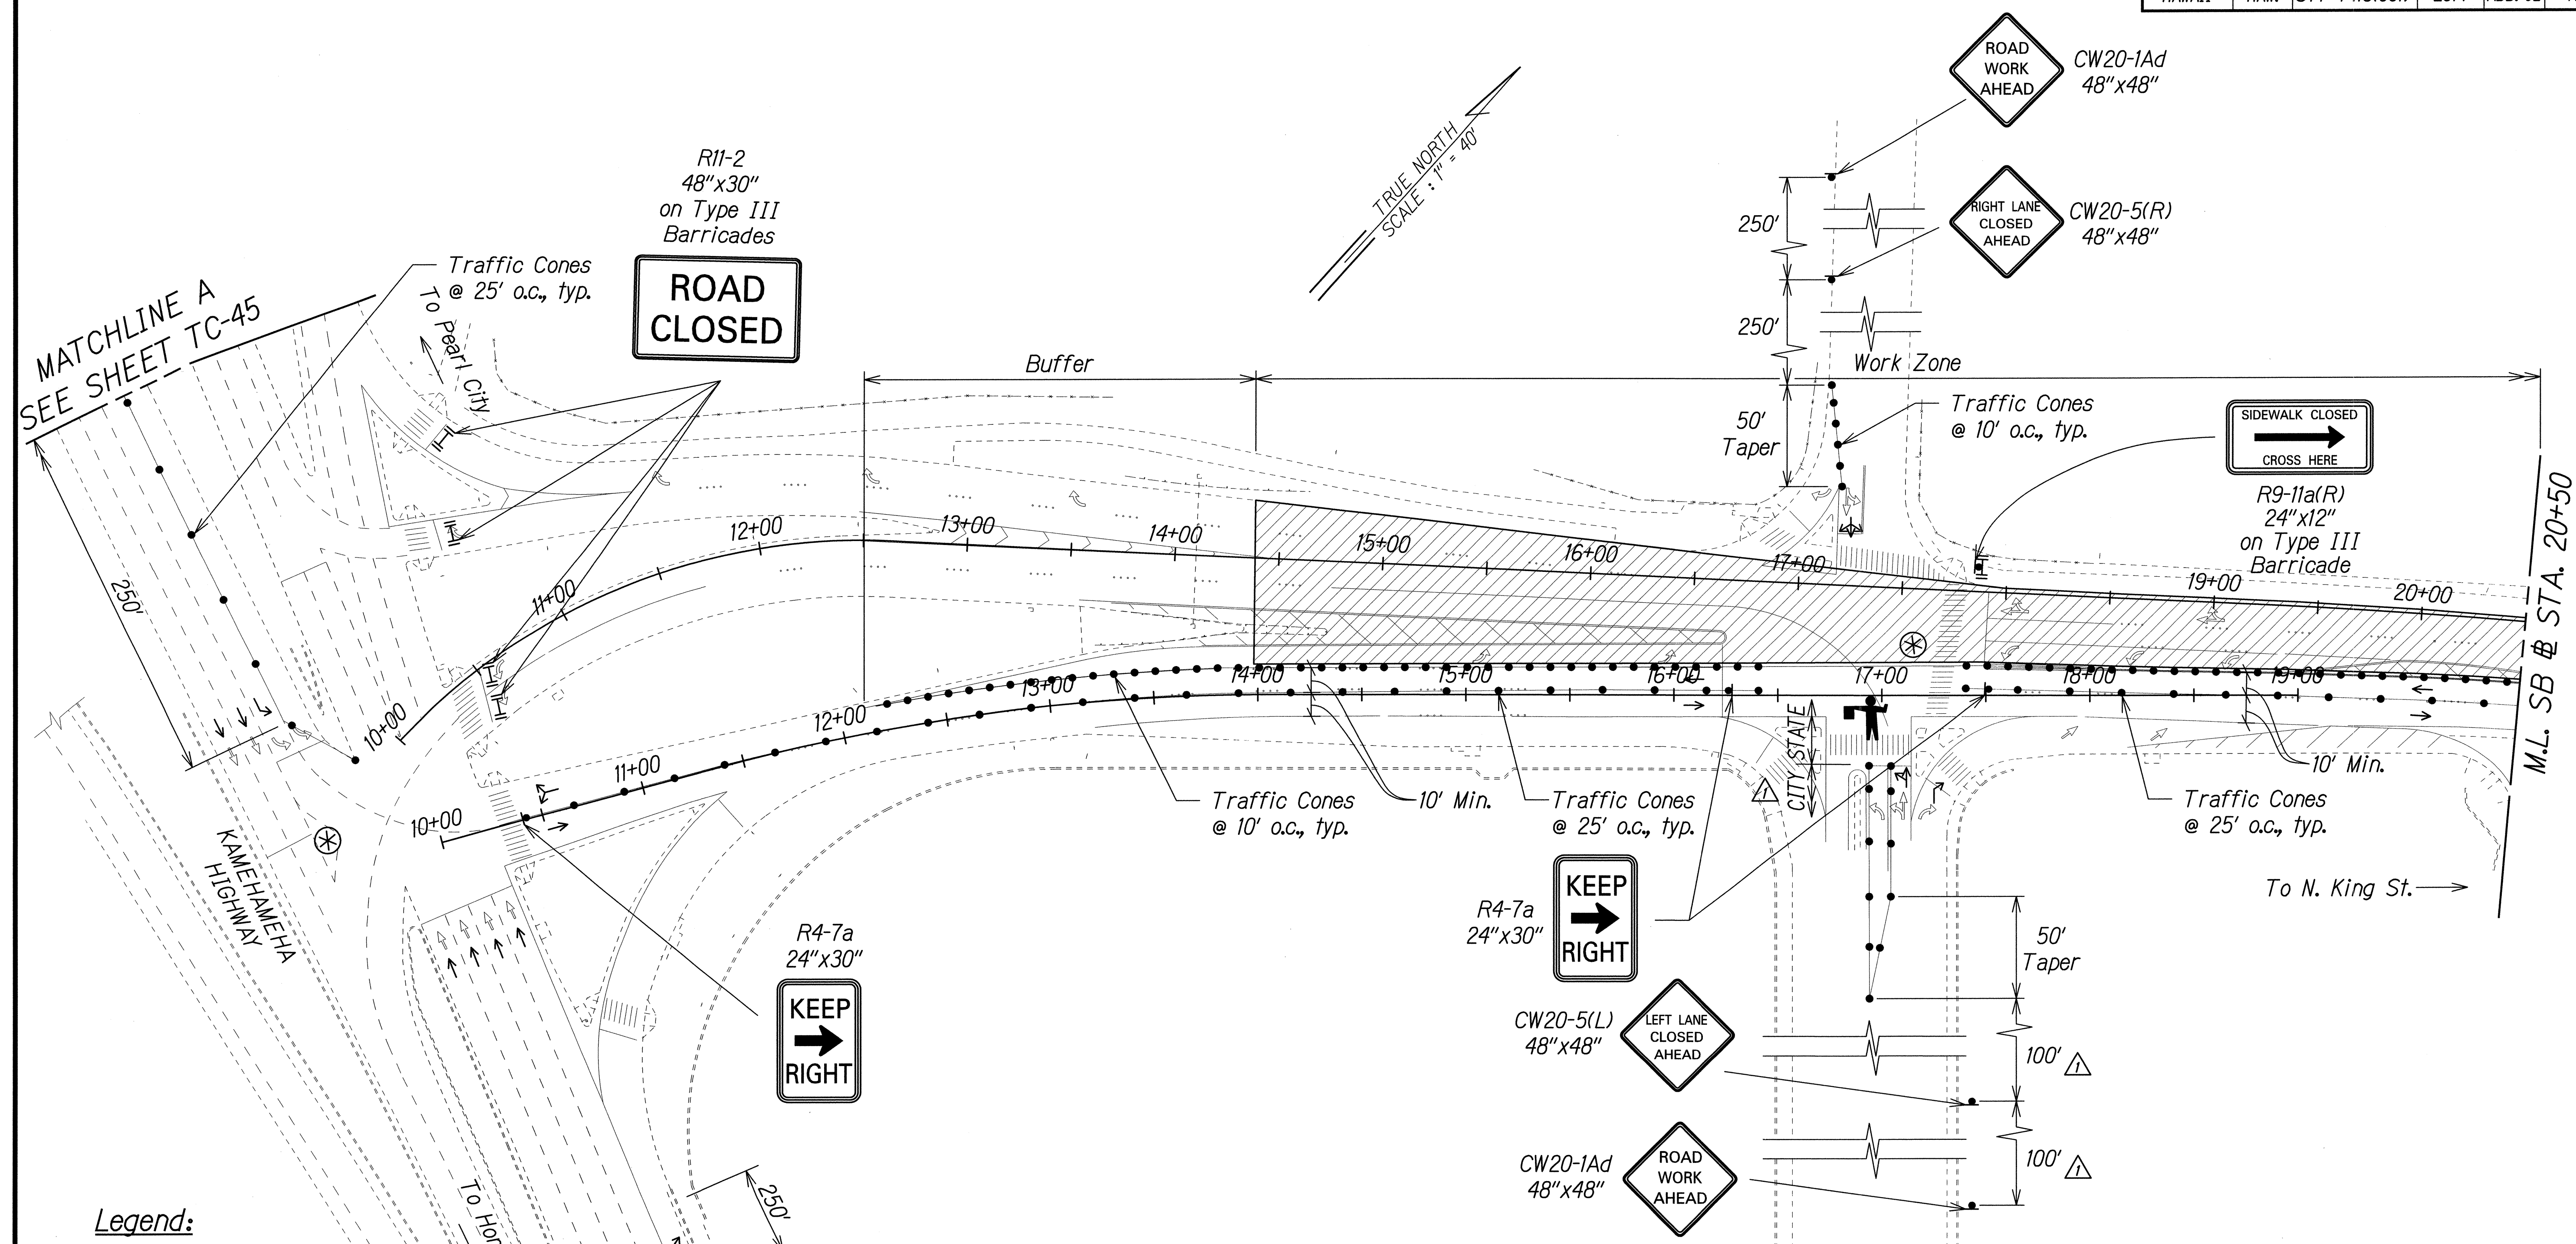

Legend:

- Work Area
- Traffic Cones
- Sign
- Direction of Traffic
- Type III Barricade with Flashing Warning Light
- Police Officer and Vehicle with Visible Blue Light
- Flagman

SURVEY PLOTTED BY	DATE
DRAWN BY	
DESIGNED BY	
QUANTITIES BY	
CHECKED BY	
ORIGINAL PLAN	
NOTE BOOK	

THIS WORK WAS PREPARED BY ME OR UNDER MY SUPERVISION.

[Signature] 04/30/16

SIGNATURE EXPIRATION DATE OF THE LICENSE

7/2/14	Added Jurisdiction. Revised Sign Spacing.
Date	Revision


STATE OF HAWAII
DEPARTMENT OF TRANSPORTATION
HIGHWAYS DIVISION

TRAFFIC CONTROL PLAN
PHASE 4D - WORKING HOURS

MIDDLE STREET PAVEMENT RECONSTRUCTION
North King Street to Kamehameha Highway
FAP NO. STP-7415(001)

Scale: 1"=40' Date: June 20, 2014

FED. ROAD DIST. NO.	STATE	FEDERAL AID PROJ. NO.	FISCAL YEAR	SHEET NO.	TOTAL SHEETS
HAWAII	HAW.	STP-7415(001)	2014	ADD. 93	173

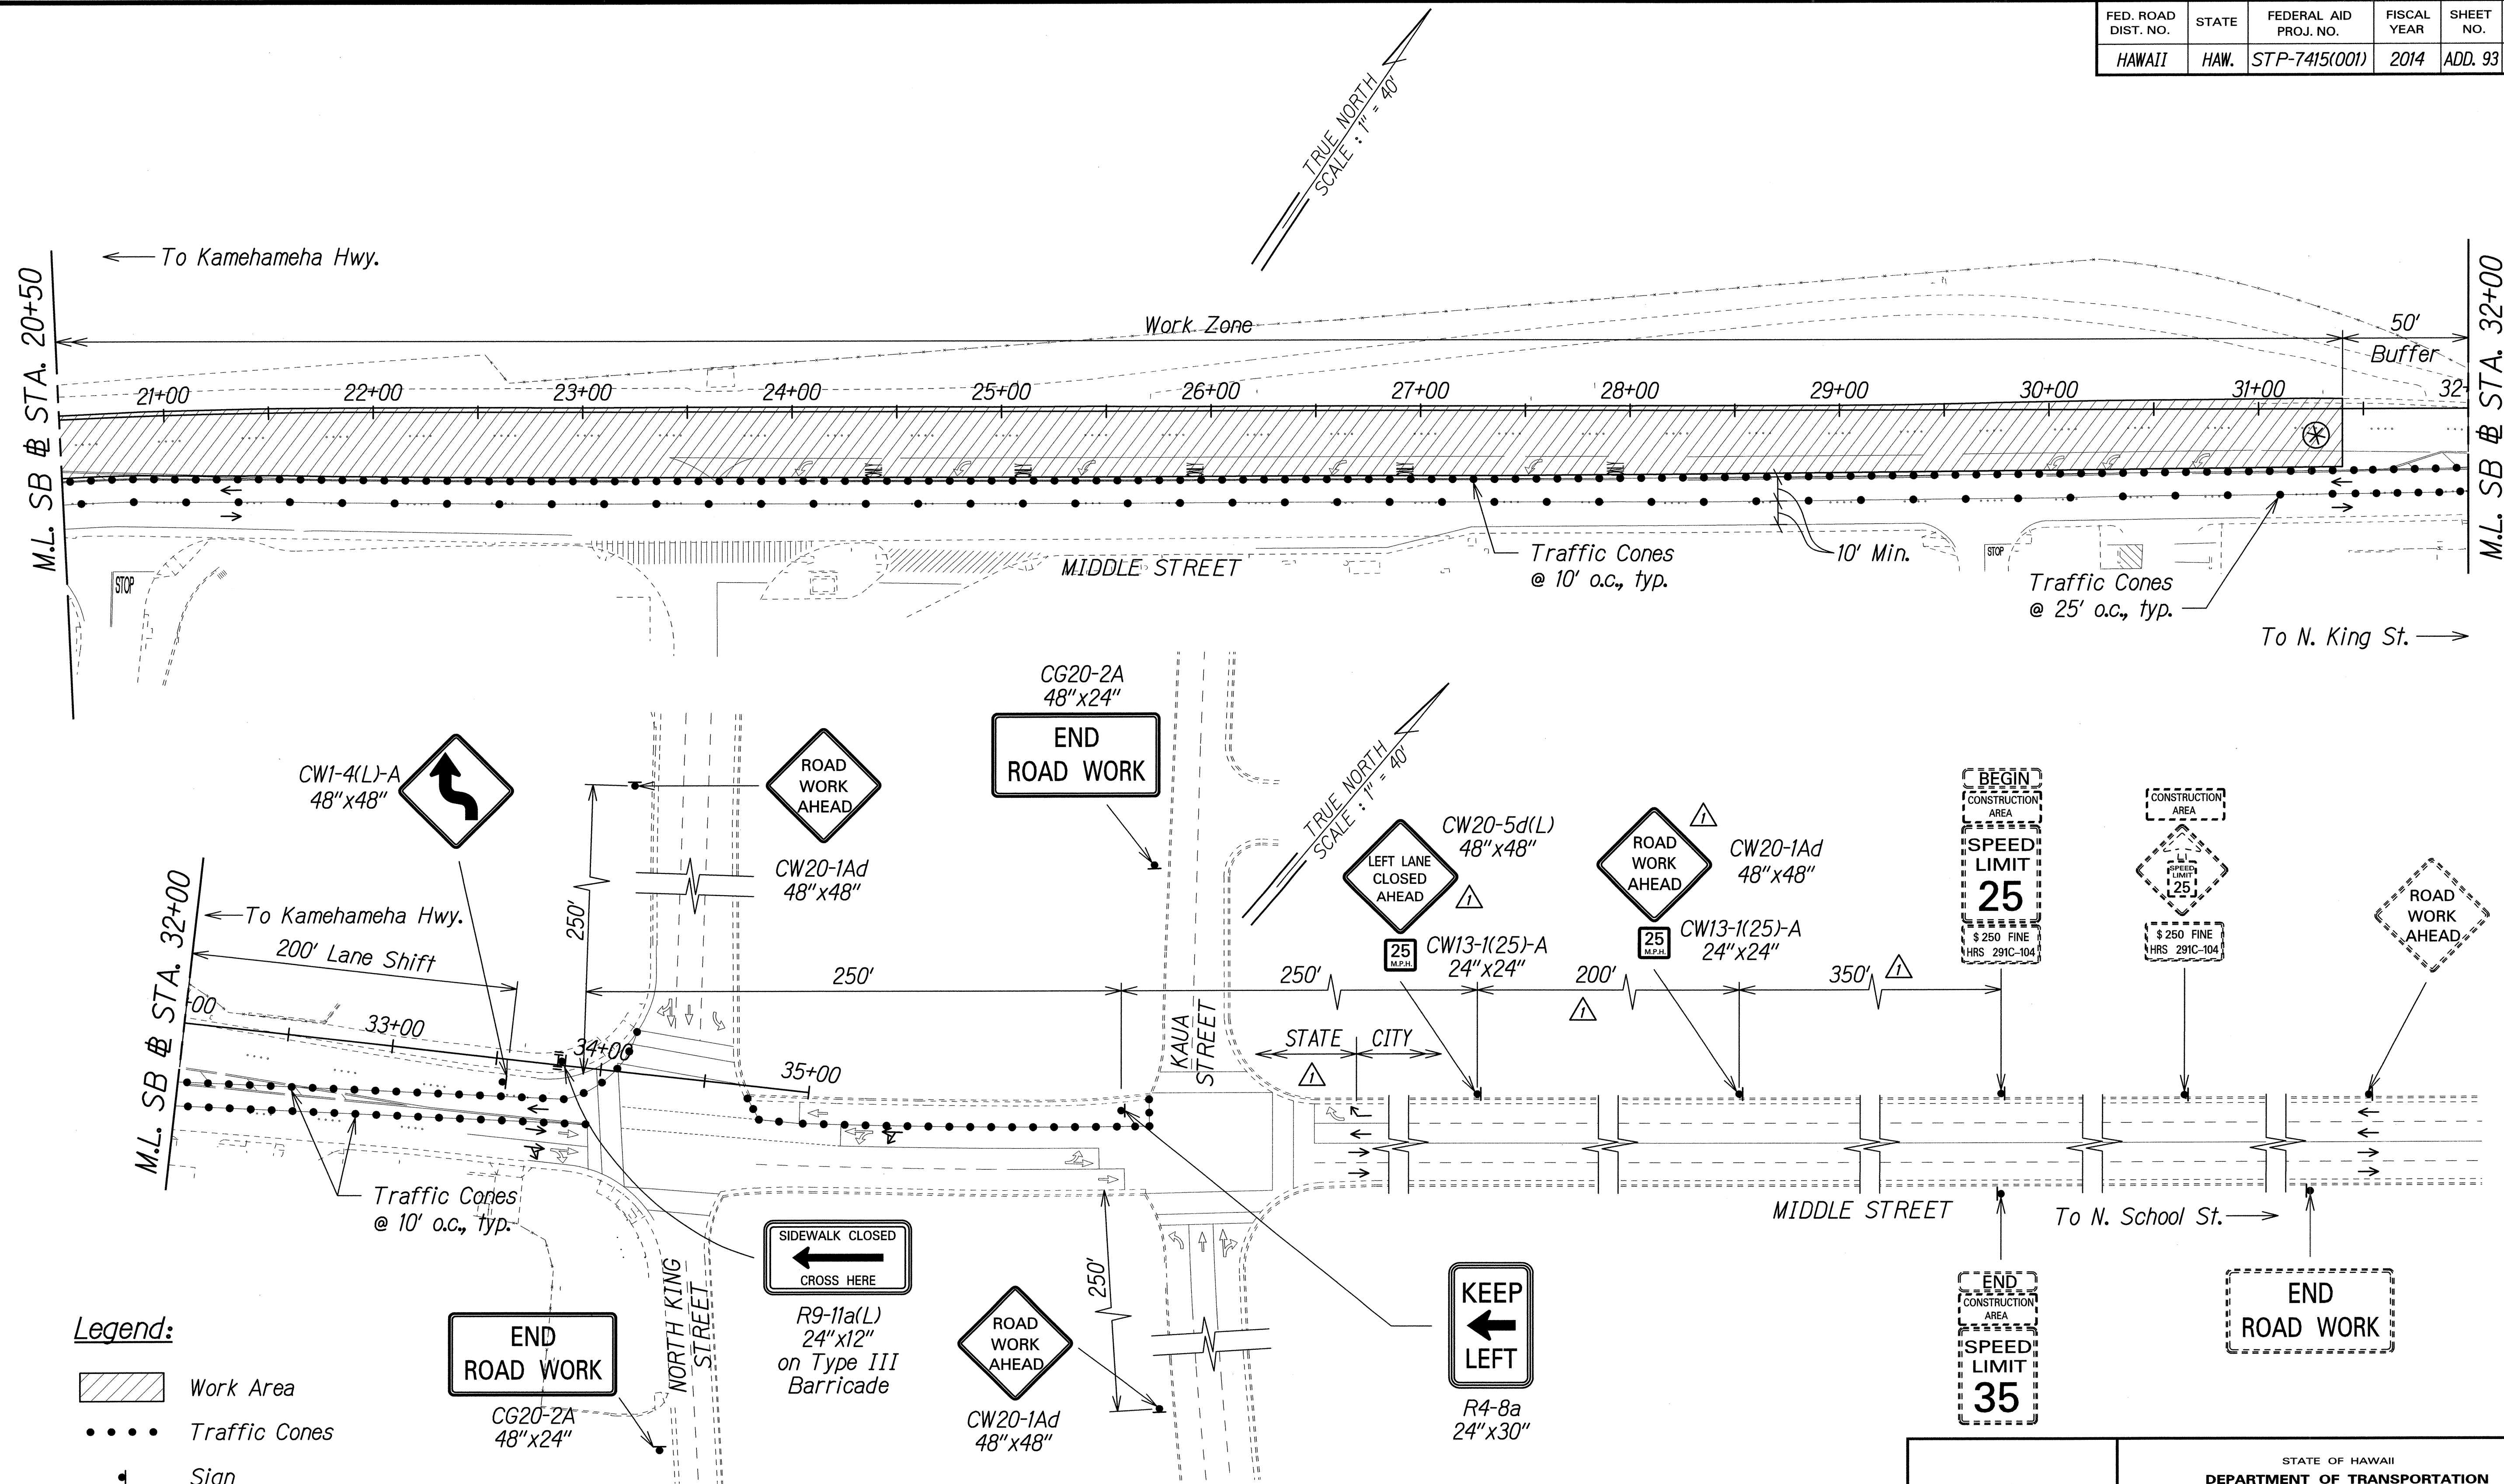

- Legend:**
- Work Area
 - Traffic Cones
 - Sign
 - Direction of Traffic
 - Police Officer and Vehicle with Visible Blue Light
 - Type III Barricade with Flashing Warning Light

Approved: JUL 16 2014
 Chief, Traffic Review Branch, DPP
 (for Work within City R/W only)


7/2/14	Added Jurisdiction. Added TRB Approval. Revised Sign and Sign Spacing.
Date	Revision

THIS WORK WAS PREPARED BY ME OR UNDER MY SUPERVISION.
 SIGNATURE: EXPIRATION DATE OF THE LICENSE: 04/30/16

STATE OF HAWAII
 DEPARTMENT OF TRANSPORTATION
 HIGHWAYS DIVISION

TRAFFIC CONTROL PLAN
PHASE 4D - WORKING HOURS
 MIDDLE STREET PAVEMENT RECONSTRUCTION
 North King Street to Kamehameha Highway
 FAP NO. STP-7415(001)
 Scale: 1"=40' Date: June 20, 2014

FED. ROAD DIST. NO.	STATE	FEDERAL AID PROJ. NO.	FISCAL YEAR	SHEET NO.	TOTAL SHEETS
HAWAII	HAW.	STP-7415(001)	2014	ADD. 95	173

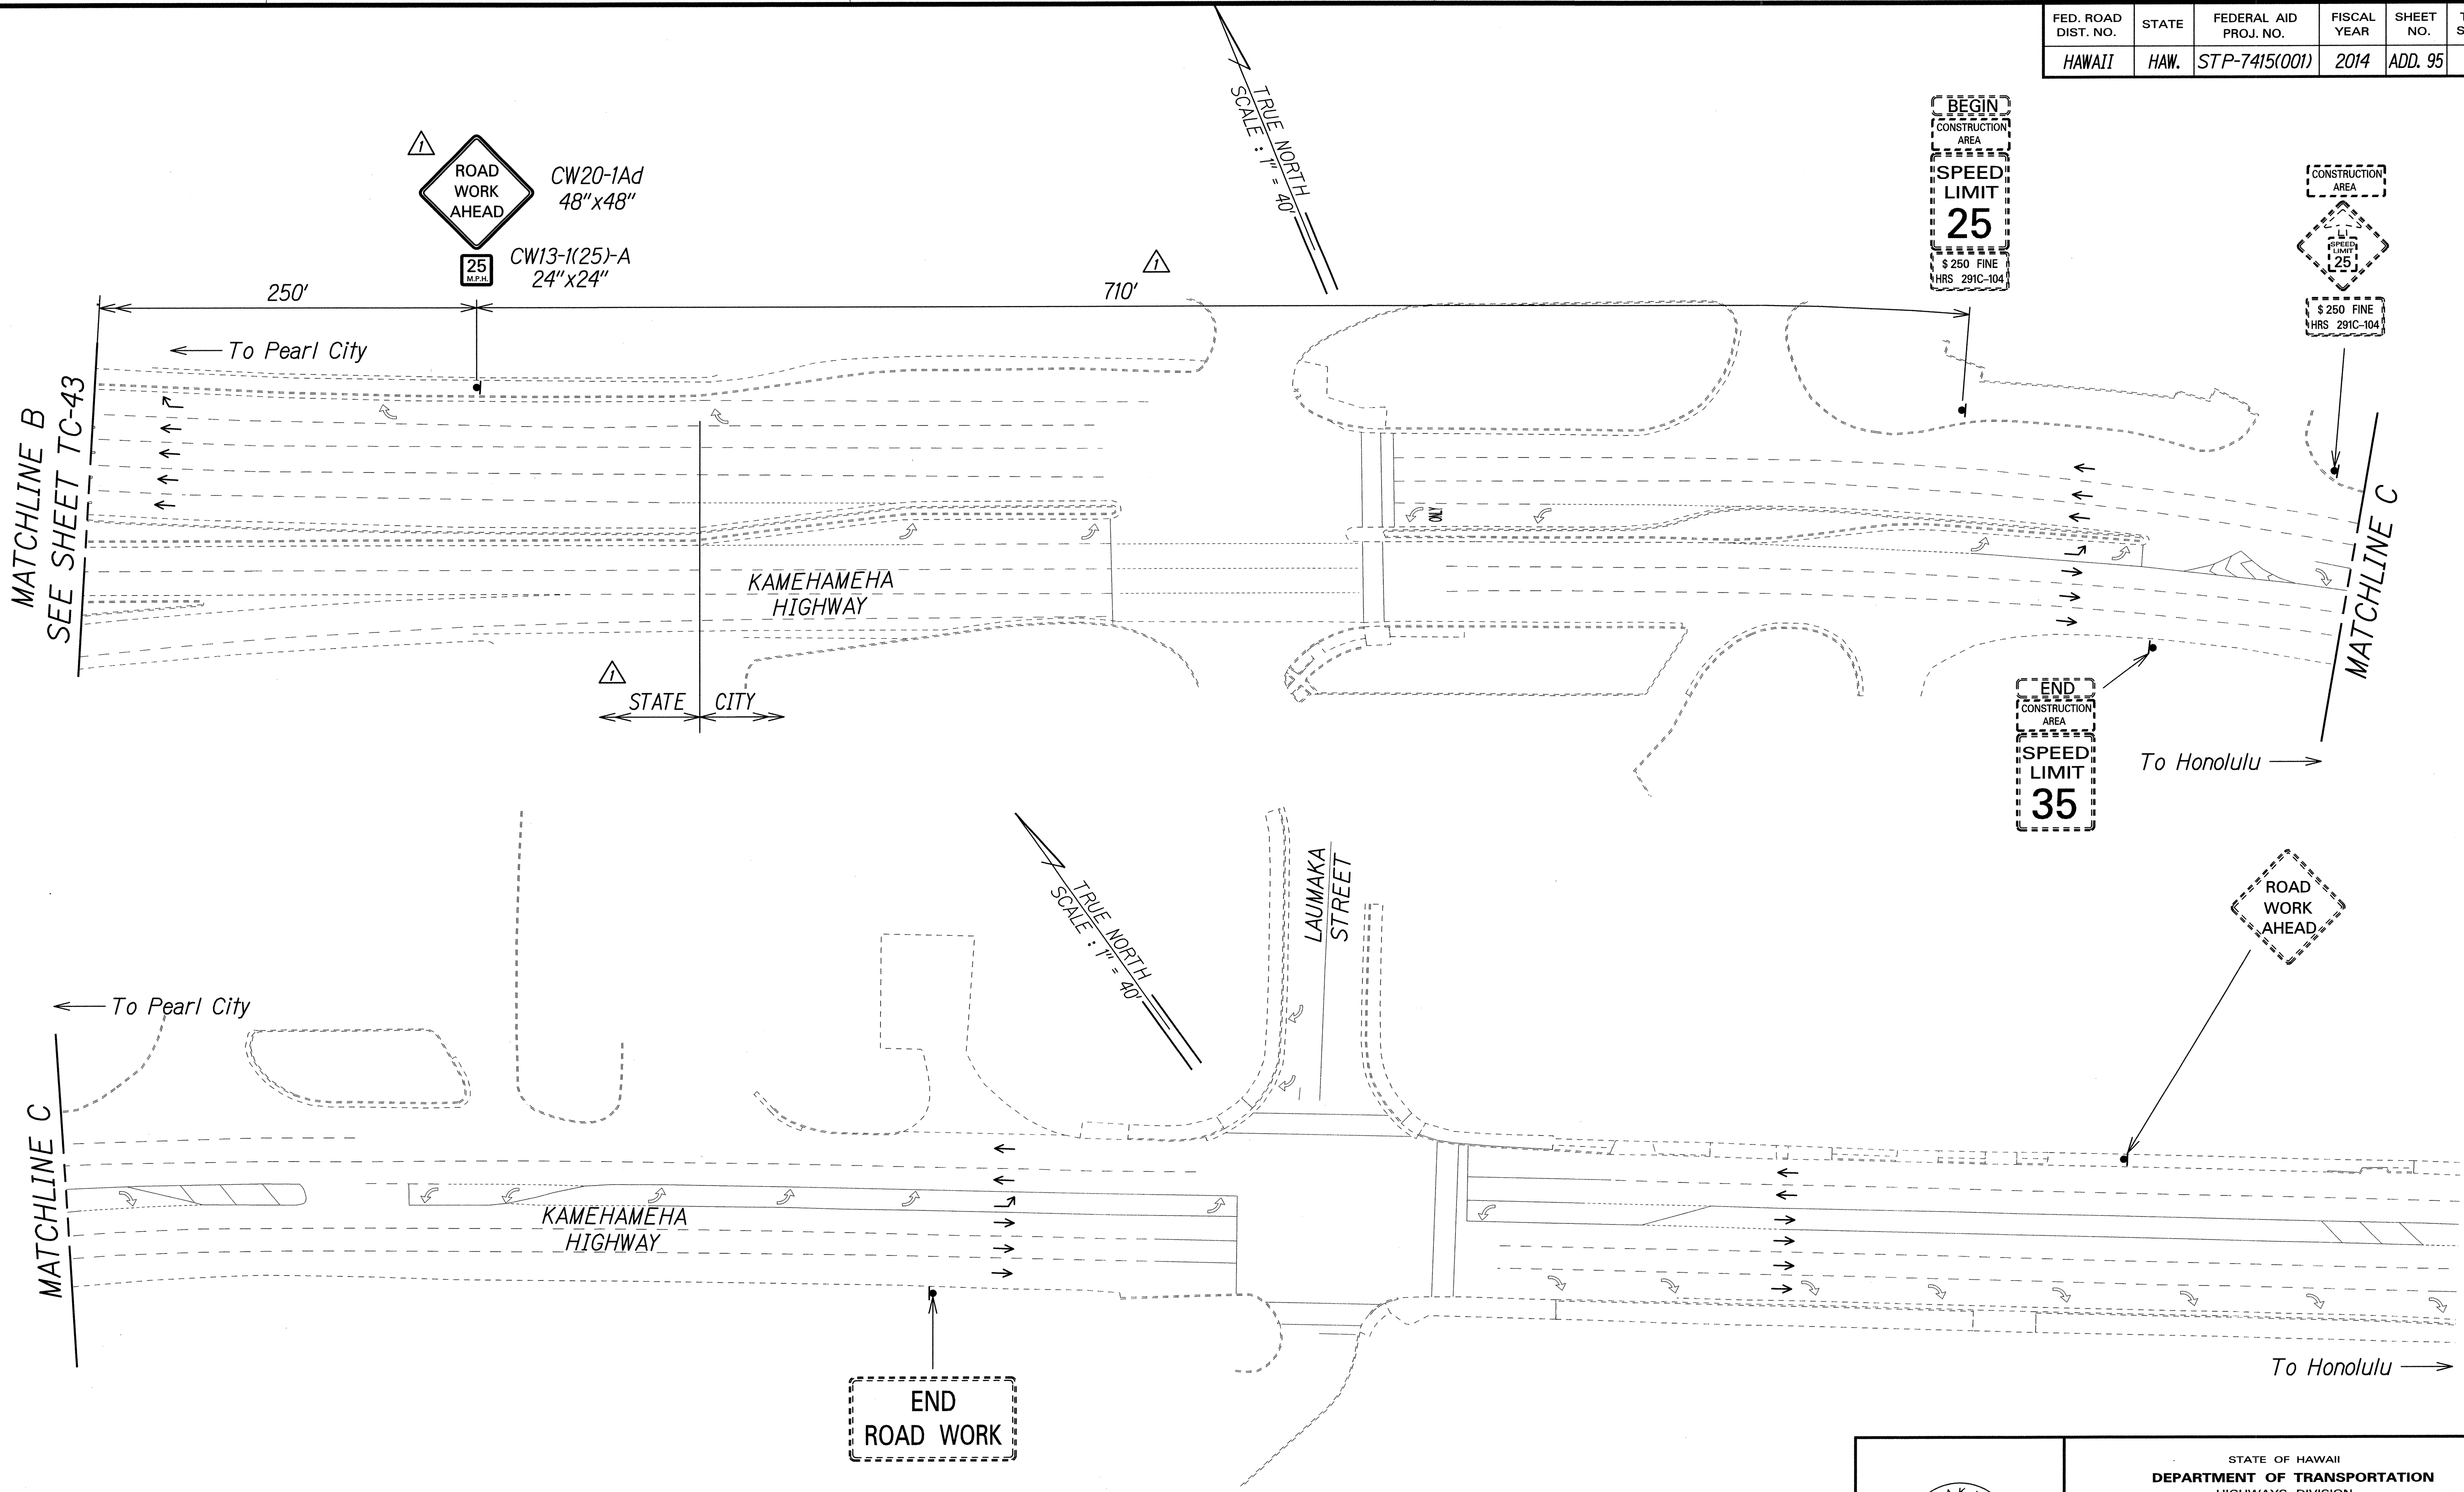

Legend:

▲ Sign

→ Direction of Traffic

△ Approved:

[Signature]

Chief, Traffic Review Branch, DPP
(for Work within City R/W only)

JUL 16 2014 Date

7/2/14	Added Jurisdiction. Added TRB Approval. Revised Sign and Sign Spacing.
Date	Revision

THIS WORK WAS PREPARED BY ME OR UNDER MY SUPERVISION.

[Signature]

04/30/16 EXPIRATION DATE OF THE LICENSE

STATE OF HAWAII
DEPARTMENT OF TRANSPORTATION
HIGHWAYS DIVISION


TRAFFIC CONTROL PLAN
PHASE 4D - WORKING HOURS

MIDDLE STREET PAVEMENT RECONSTRUCTION
North King Street to Kamehameha Highway
FAP NO. STP-7415(001)

Scale: 1"=40' Date: June 20, 2014

SHEET No. TC-46 OF 58 SHEETS

FED. ROAD DIST. NO.	STATE	FEDERAL AID PROJ. NO.	FISCAL YEAR	SHEET NO.	TOTAL SHEETS
HAWAII	HAW.	STP-7415(001)	2014	ADD. 96	173

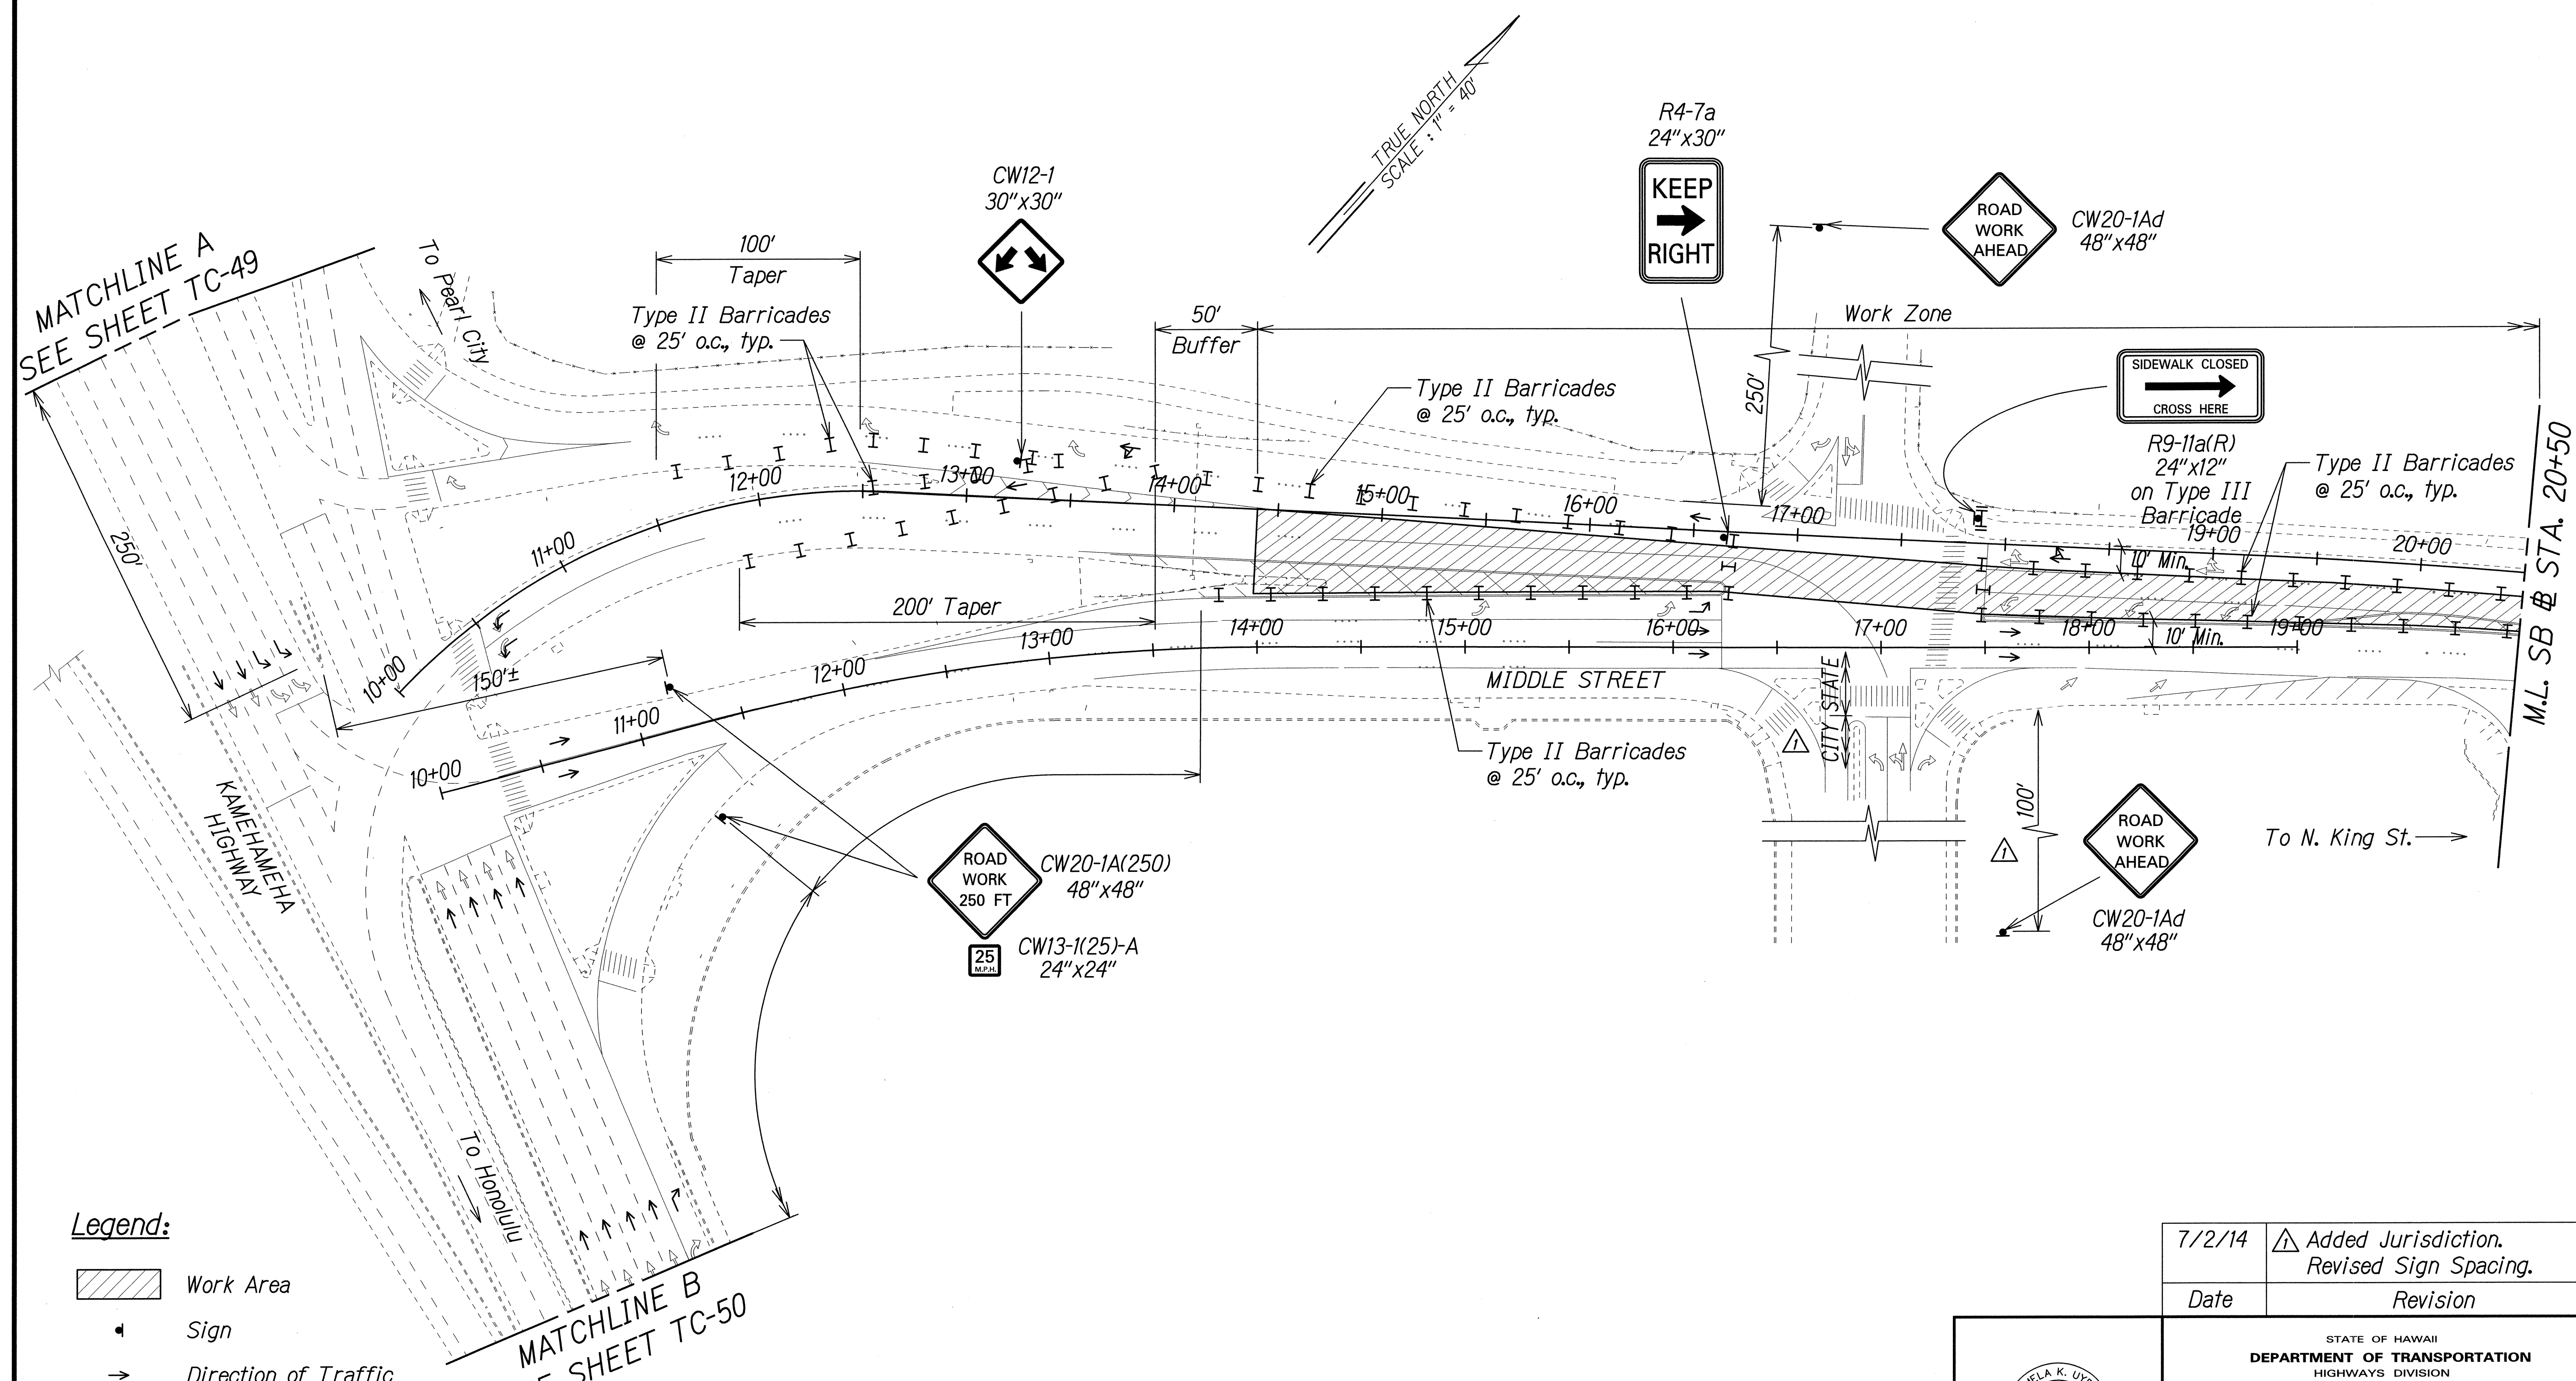

Legend:

- Work Area
- Sign
- Direction of Traffic
- Type II Barricade with Steady Burn Amber Lamps
- Type III Barricade with Flashing Warning Light

NOTE:
Contractor shall monitor project area during non-working hours to ensure that traffic control devices are properly maintained. Payment shall be considered incidental to Pay Item 645.1000 - Traffic Control.

7/2/14	Added Jurisdiction. Revised Sign Spacing.
Date	Revision

PAMELA K. UYEDA
LICENSED PROFESSIONAL ENGINEER
No. 10352-C
HAWAII, U.S.A.


THIS WORK WAS PREPARED BY ME OR UNDER MY SUPERVISION.
SIGNATURE: *[Signature]* EXPIRATION DATE OF THE LICENSE: 04/30/18

STATE OF HAWAII
DEPARTMENT OF TRANSPORTATION
HIGHWAYS DIVISION

TRAFFIC CONTROL PLAN
PHASE 4D - NON WORKING HOURS
MIDDLE STREET PAVEMENT RECONSTRUCTION
North King Street to Kamehameha Highway
FAP NO. STP-7415(001)

Scale: 1"=40' Date: June 20, 2014

FED. ROAD DIST. NO.	STATE	FEDERAL AID PROJ. NO.	FISCAL YEAR	SHEET NO.	TOTAL SHEETS
HAWAII	HAW.	STP-7415(001)	2014	98	173

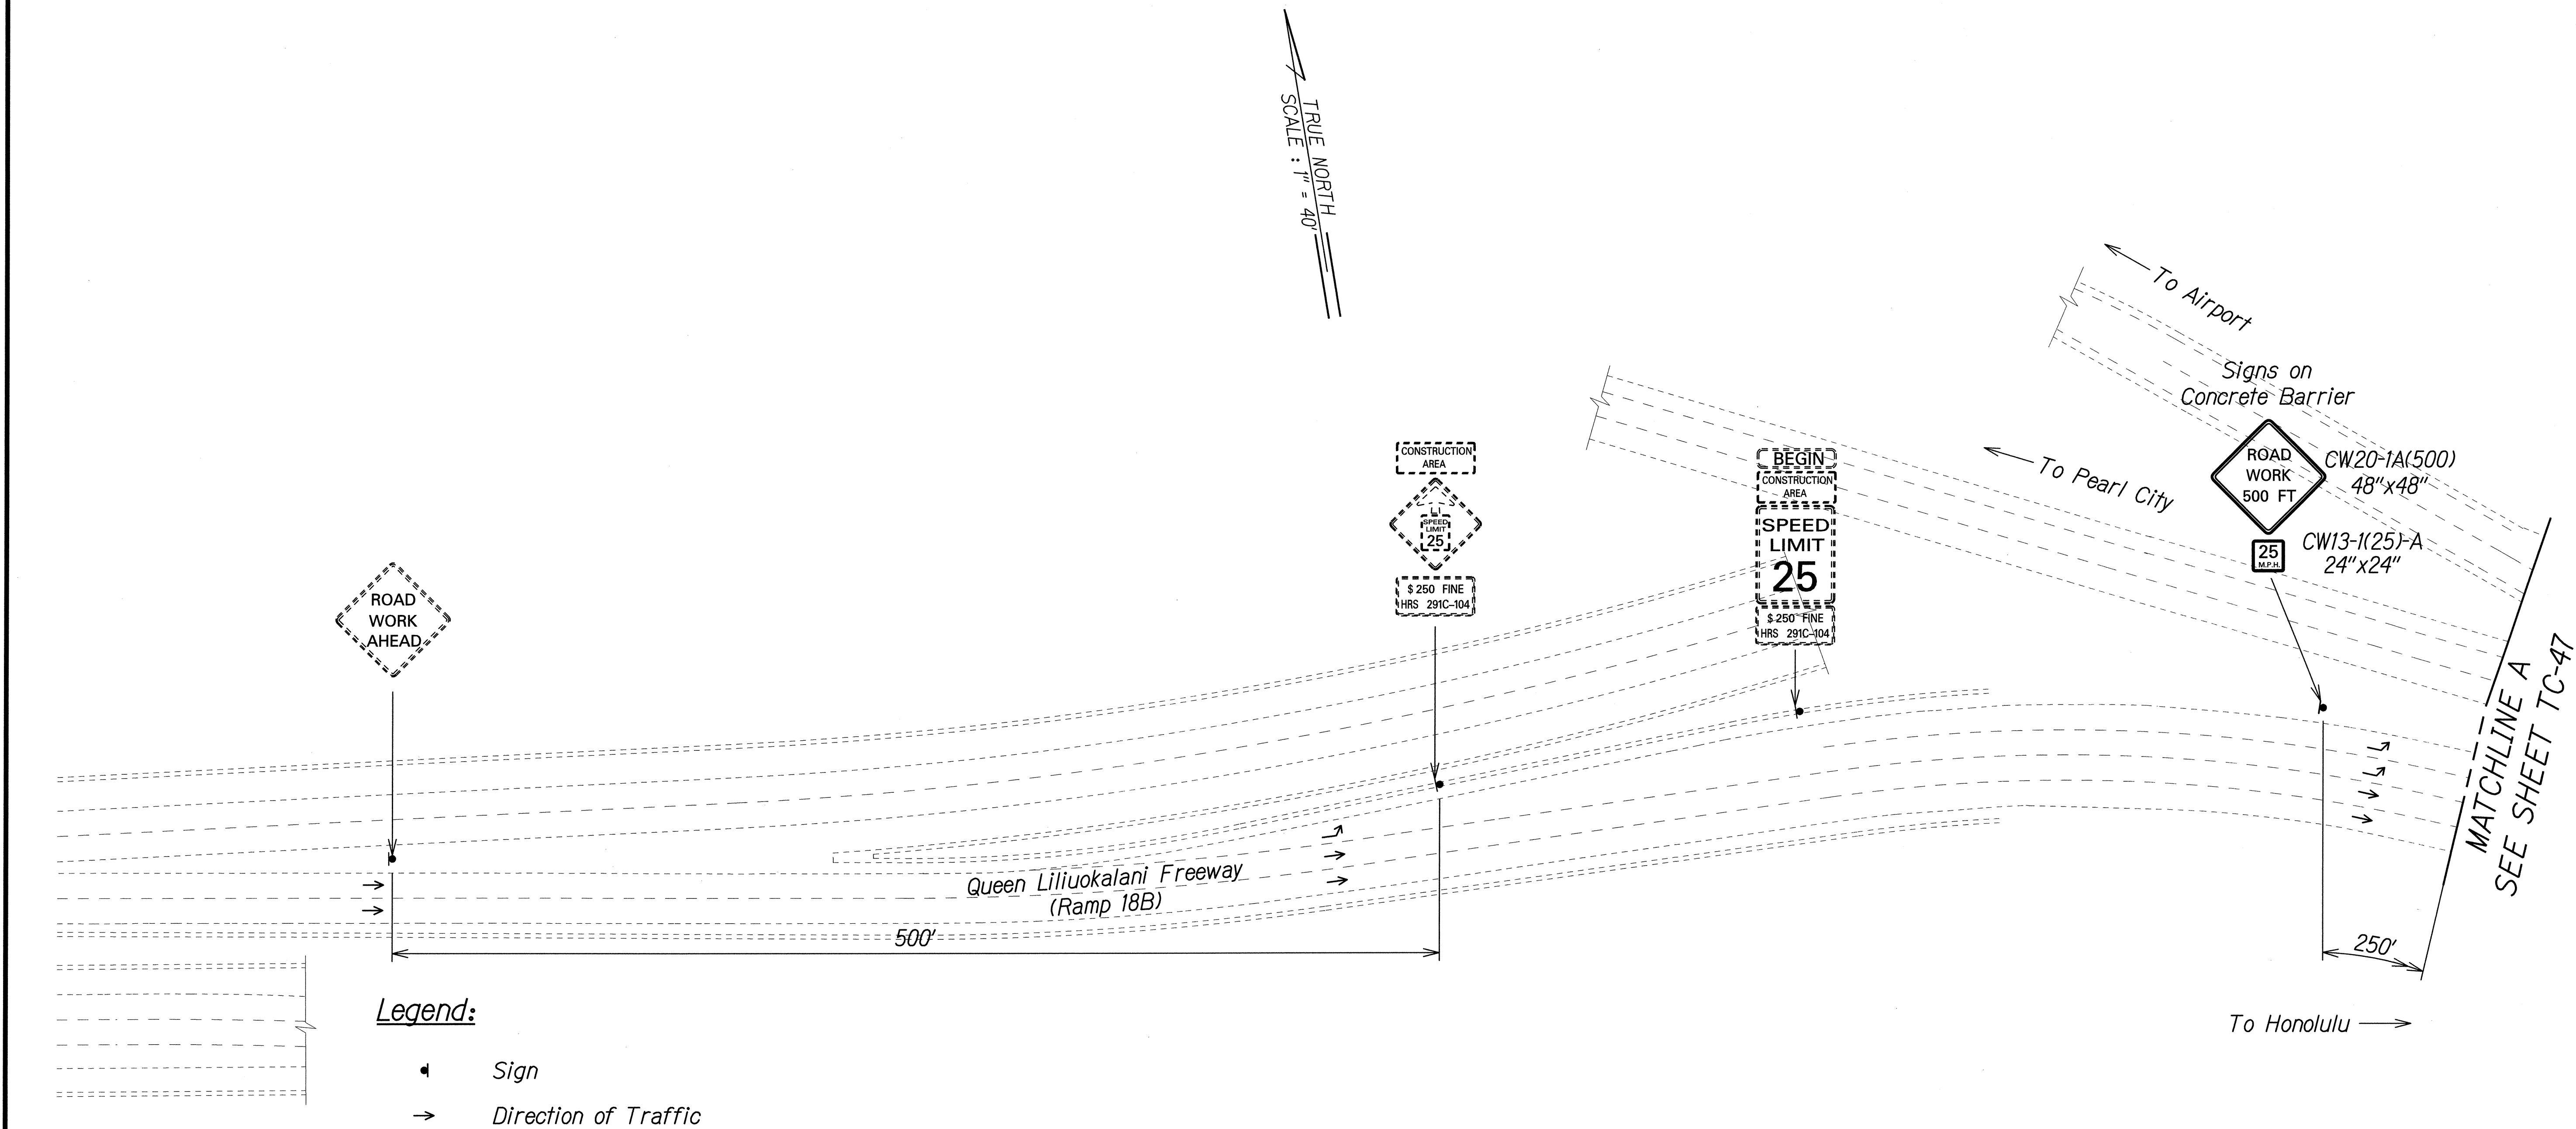

ORIGINAL PLAN	SURVEY PLOTTED BY	DATE
NOTED	DRAWN BY	
	DESIGNED BY	
	CHECKED BY	

THIS WORK WAS PREPARED BY ME OR UNDER MY SUPERVISION.

SIGNATURE: *[Signature]* EXPIRATION DATE OF THE LICENSE: 04/30/16

STATE OF HAWAII
DEPARTMENT OF TRANSPORTATION
HIGHWAYS DIVISION


TRAFFIC CONTROL PLAN
PHASE 4D - NON WORKING HOURS

MIDDLE STREET PAVEMENT RECONSTRUCTION
North King Street to Kamehameha Highway
FAP NO. STP-7415(001)

Scale: 1"=40' Date: June 20, 2014

SHEET No. TC-49 OF 58 SHEETS

FED. ROAD DIST. NO.	STATE	FEDERAL AID PROJ. NO.	FISCAL YEAR	SHEET NO.	TOTAL SHEETS
HAWAII	HAW.	STP-7415(001)	2014	ADD. 99	173

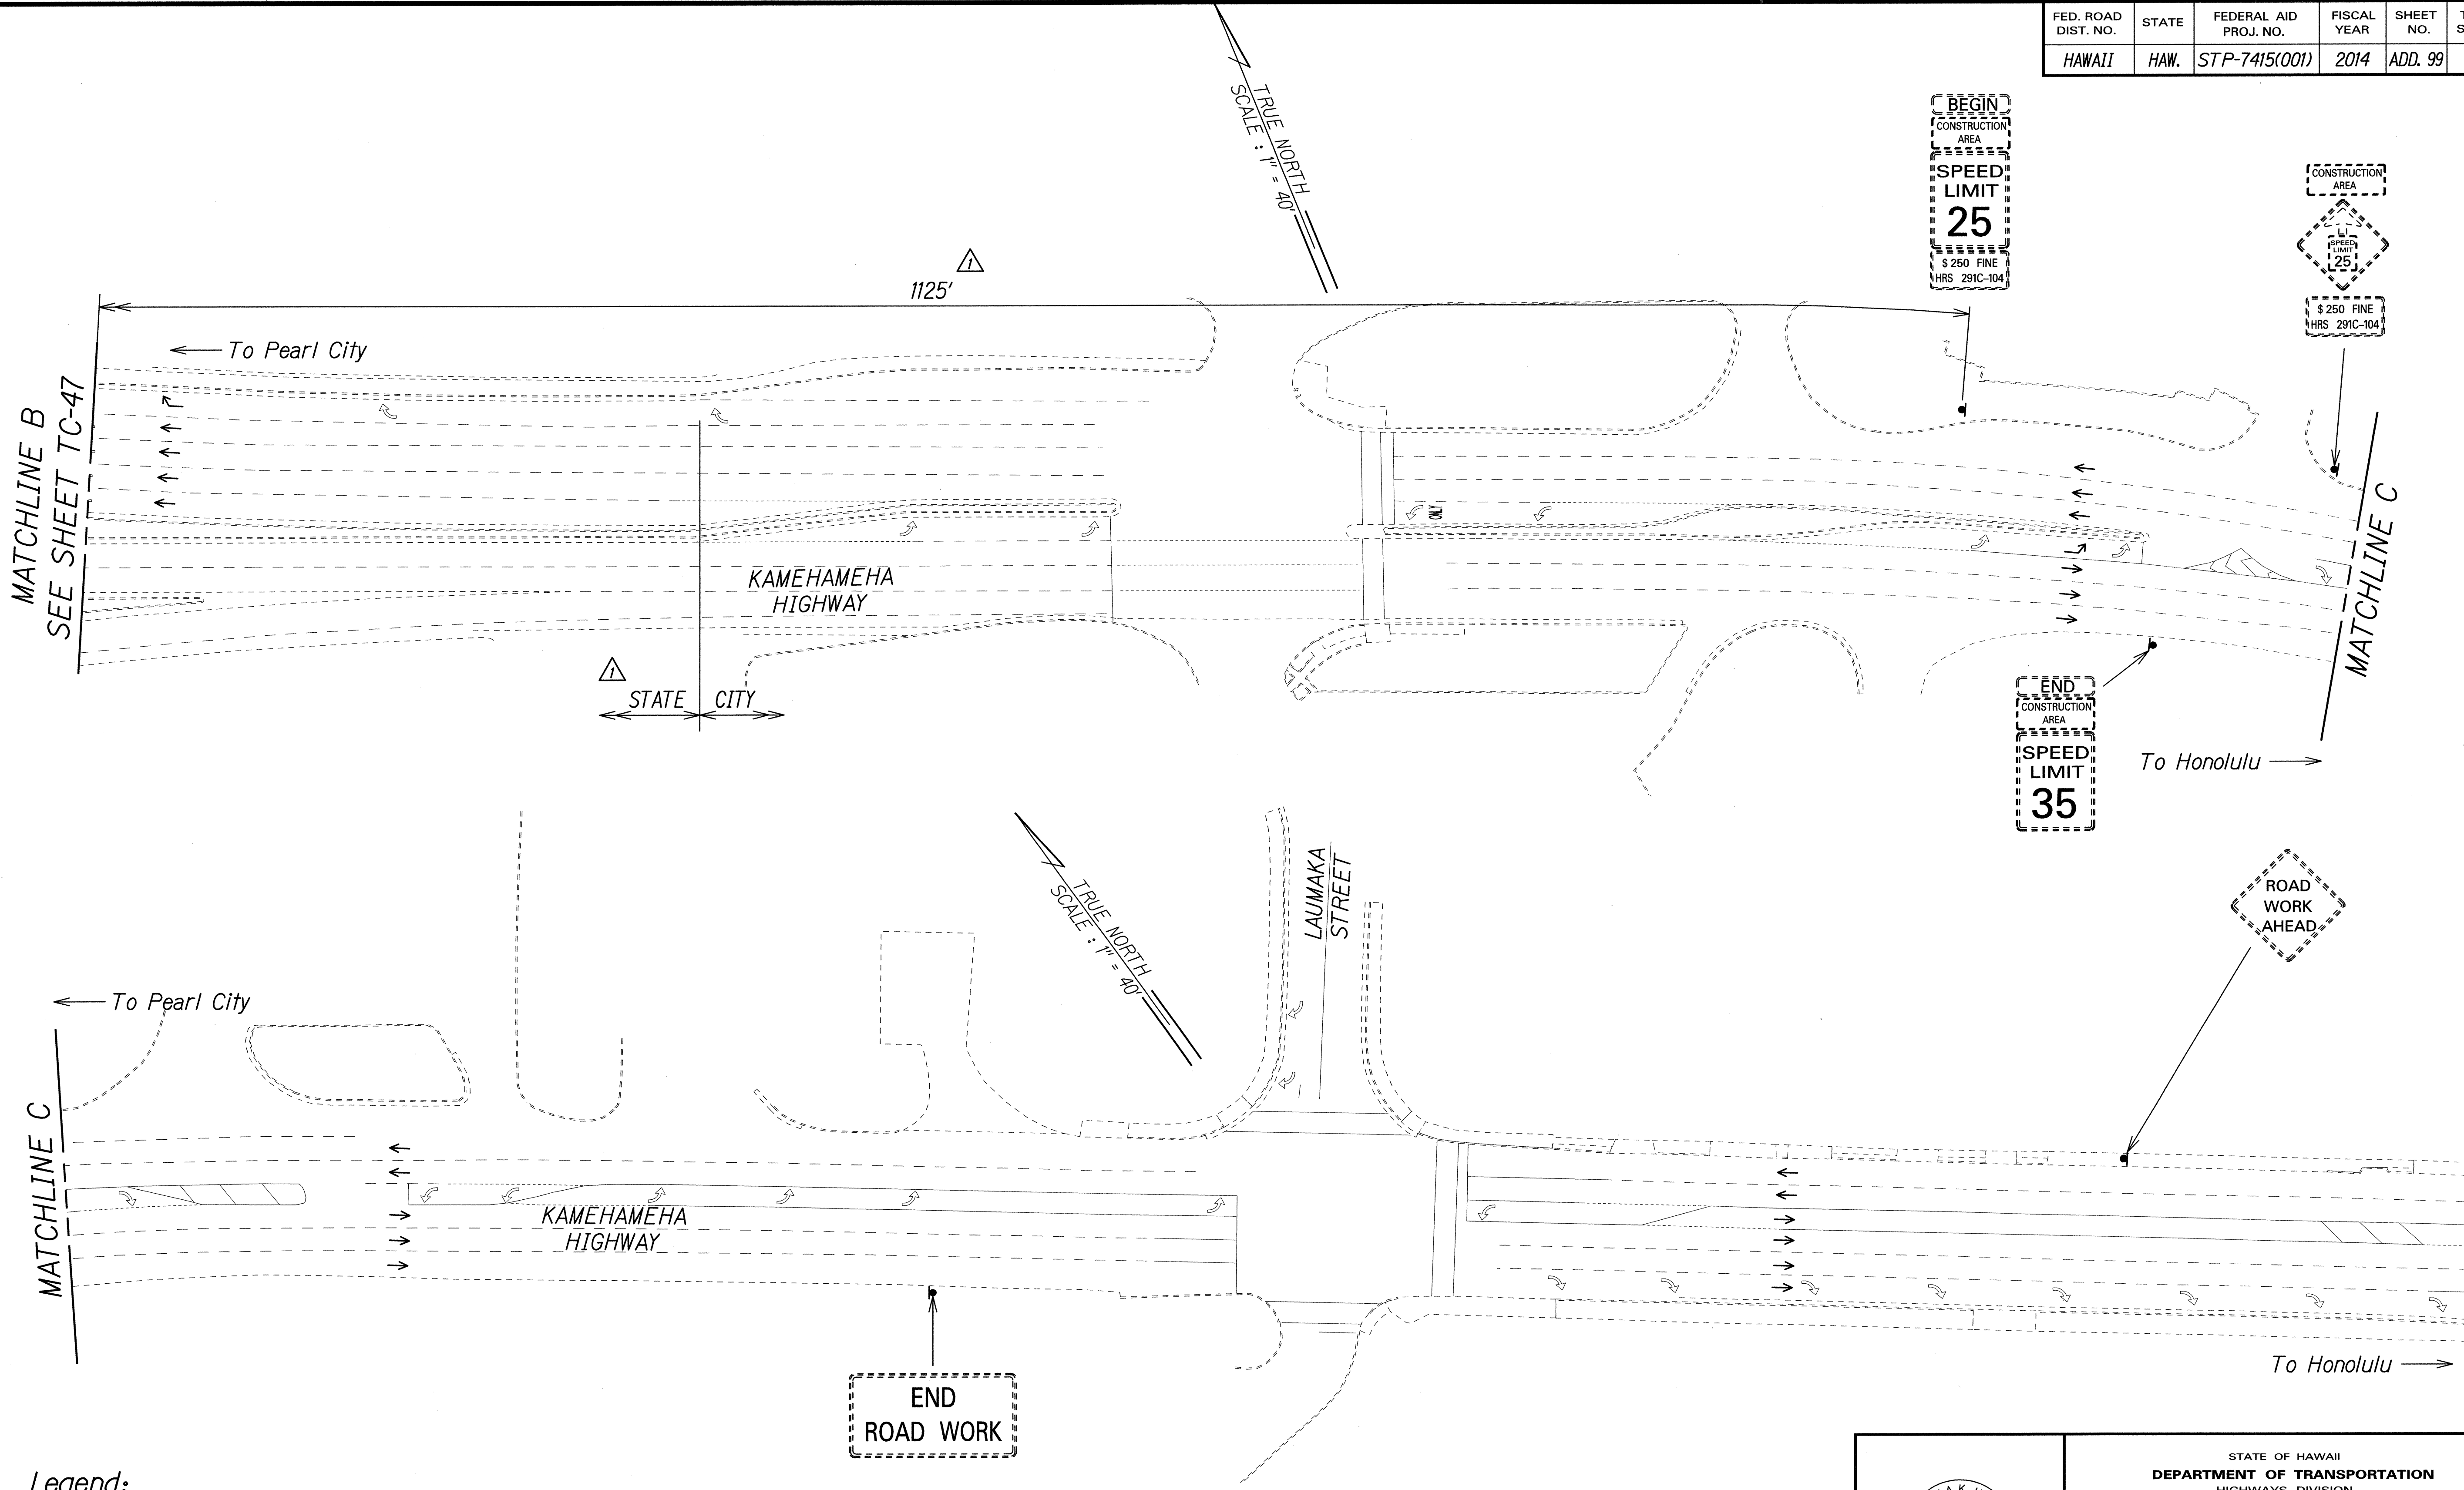

SURVEY PLOTTED BY	DATE
DRAWN BY	
DESIGNED BY	
QUANTITIES BY	
CHECKED BY	
ORIGINAL PLAN	
NOTE BOOK	
No.	

Legend:

- Sign
- Direction of Traffic

△ Approved:

[Signature]
 Chief, Traffic Review Branch, DPP
 (for Work within City R/W only)
 JUL 16 2014
 Date

7/2/14	△ Added Jurisdiction. Added TRB Approval. Revised Sign Spacing.
Date	Revision

THIS WORK WAS PREPARED BY ME OR UNDER MY SUPERVISION.
[Signature]
 SIGNATURE
 04/30/16
 EXPIRATION DATE OF THE LICENSE


STATE OF HAWAII
 DEPARTMENT OF TRANSPORTATION
 HIGHWAYS DIVISION

TRAFFIC CONTROL PLAN
PHASE 4D - NON WORKING HOURS
 MIDDLE STREET PAVEMENT RECONSTRUCTION
 North King Street to Kamehameha Highway
 FAP NO. STP-7415(001)

Scale: 1"=40' Date: June 20, 2014

SHEET No. TC-50 OF 58 SHEETS

FED. ROAD DIST. NO.	STATE	FEDERAL AID PROJ. NO.	FISCAL YEAR	SHEET NO.	TOTAL SHEETS
HAWAII	HAW.	STP-7415(001)	2014	ADD. 100	173

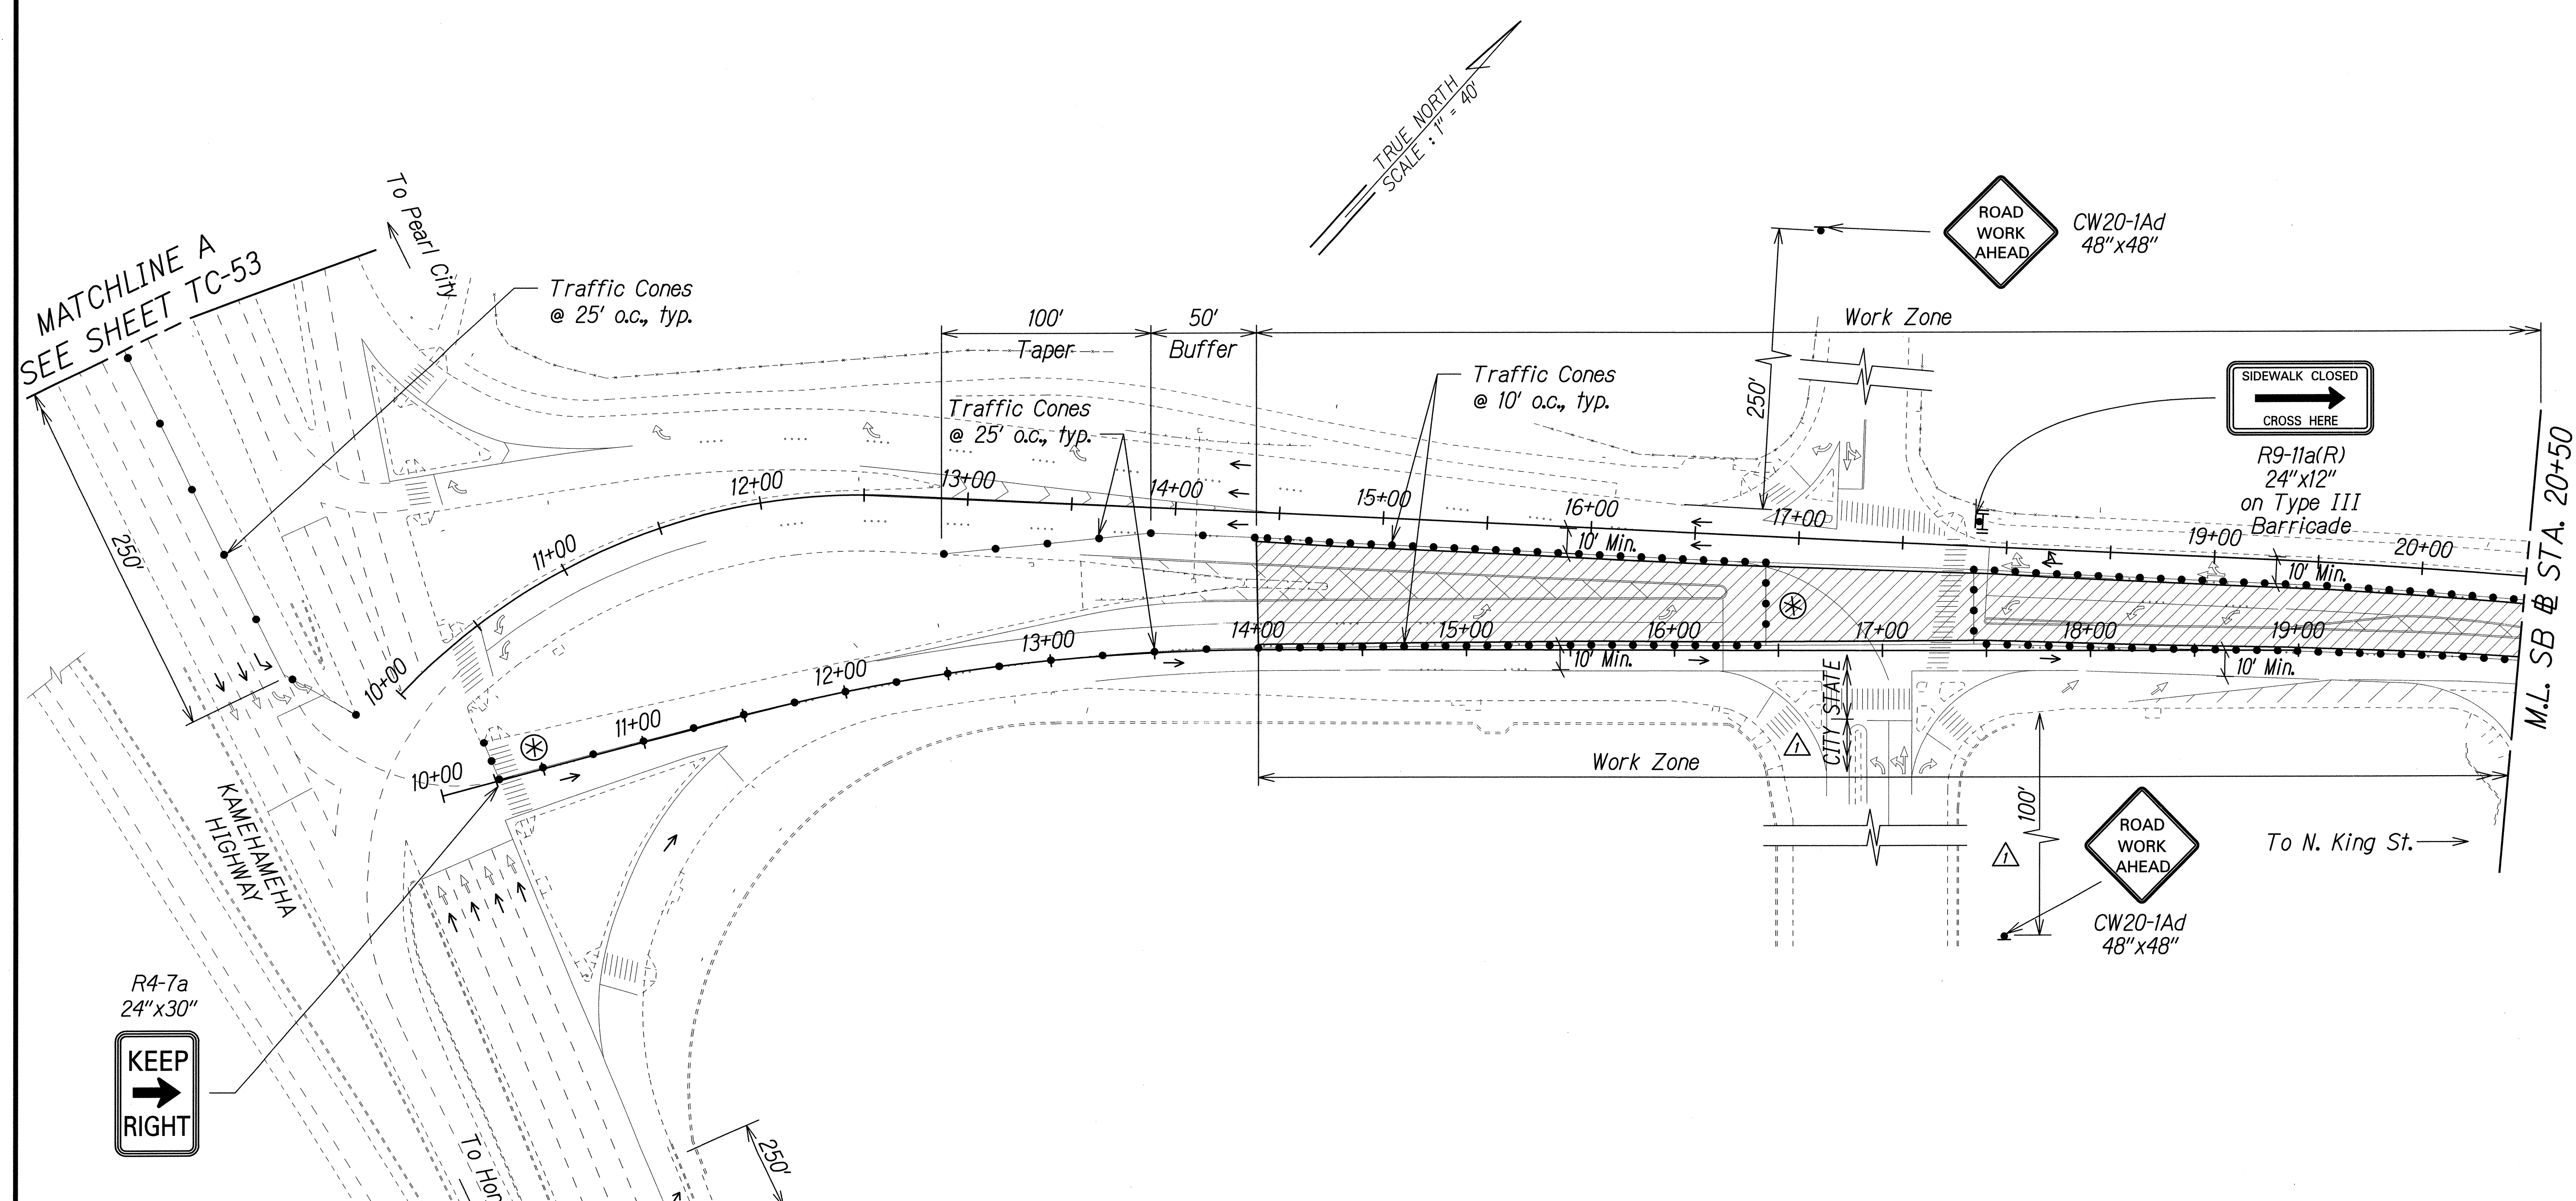

R4-7a
24"x30"

**KEEP
→
RIGHT**

- Legend:**
- Work Area
 - Traffic Cones
 - Sign
 - Direction of Traffic
 - Police Officer and Vehicle with Visible Blue Light

SURVEY PLOTTED BY	DATE
DRAWN BY	
CHECKED BY	
DESIGNED BY	
QUANTITIES BY	
CHECKED BY	
ORIGINAL PLAN	
NOTE BOOK	
N _o .	

7/2/14	Added Jurisdiction. Revised Sign Spacing.
Date	Revision

THIS WORK WAS PREPARED BY ME OR UNDER MY SUPERVISION.

Pamela K. Uyeda
SIGNATURE

04/30/16
EXPIRATION DATE OF THE LICENSE


STATE OF HAWAII
DEPARTMENT OF TRANSPORTATION
HIGHWAYS DIVISION

TRAFFIC CONTROL PLAN
PHASE 4E - WORKING HOURS

MIDDLE STREET PAVEMENT RECONSTRUCTION
North King Street to Kamehameha Highway
FAP NO. STP-7415(001)

Scale: 1"=40' Date: June 20, 2014

FED. ROAD DIST. NO.	STATE	FEDERAL AID PROJ. NO.	FISCAL YEAR	SHEET NO.	TOTAL SHEETS
HAWAII	HAW.	STP-7415(001)	2014	ADD. 101	173

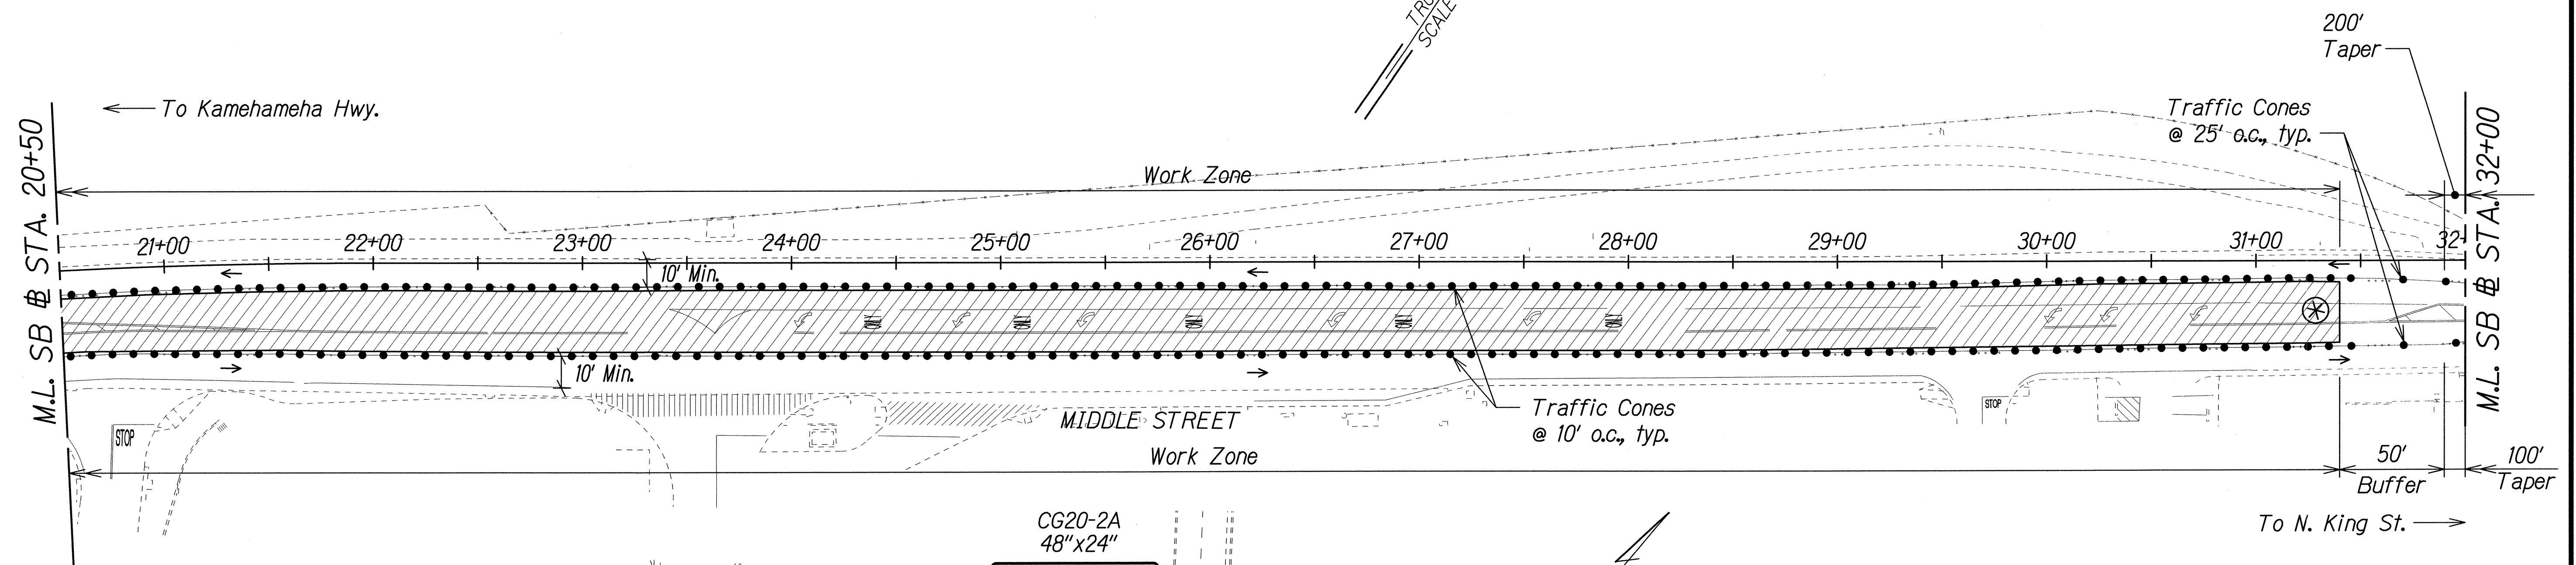

Legend:

- Work Area
- Traffic Cones
- Sign
- Direction of Traffic
- Flashing Arrow Signal
- Police Officer and Vehicle with Visible Blue Light
- Type III Barricade with Flashing Warning Light

Approved:

Chief, Traffic Review Branch, DPP
(for Work within City R/W only)

JUL 16 2014

7/2/14	Added Jurisdiction. Added TRB Approval. Revised Sign and Sign Spacing.
Date	Revision


THIS WORK WAS PREPARED BY ME OR UNDER MY SUPERVISION.
SIGNATURE: *Pamela K. Uyeda* EXPIRATION DATE OF THE LICENSE: 04/30/16

STATE OF HAWAII
DEPARTMENT OF TRANSPORTATION
HIGHWAYS DIVISION

TRAFFIC CONTROL PLAN
PHASE 4E - WORKING HOURS
MIDDLE STREET PAVEMENT RECONSTRUCTION
North King Street to Kamehameha Highway
FAP NO. STP-7415(001)

Scale: 1"=40' Date: June 20, 2014

FED. ROAD DIST. NO.	STATE	FEDERAL AID PROJ. NO.	FISCAL YEAR	SHEET NO.	TOTAL SHEETS
HAWAII	HAW.	STP-7415(001)	2014	102	173

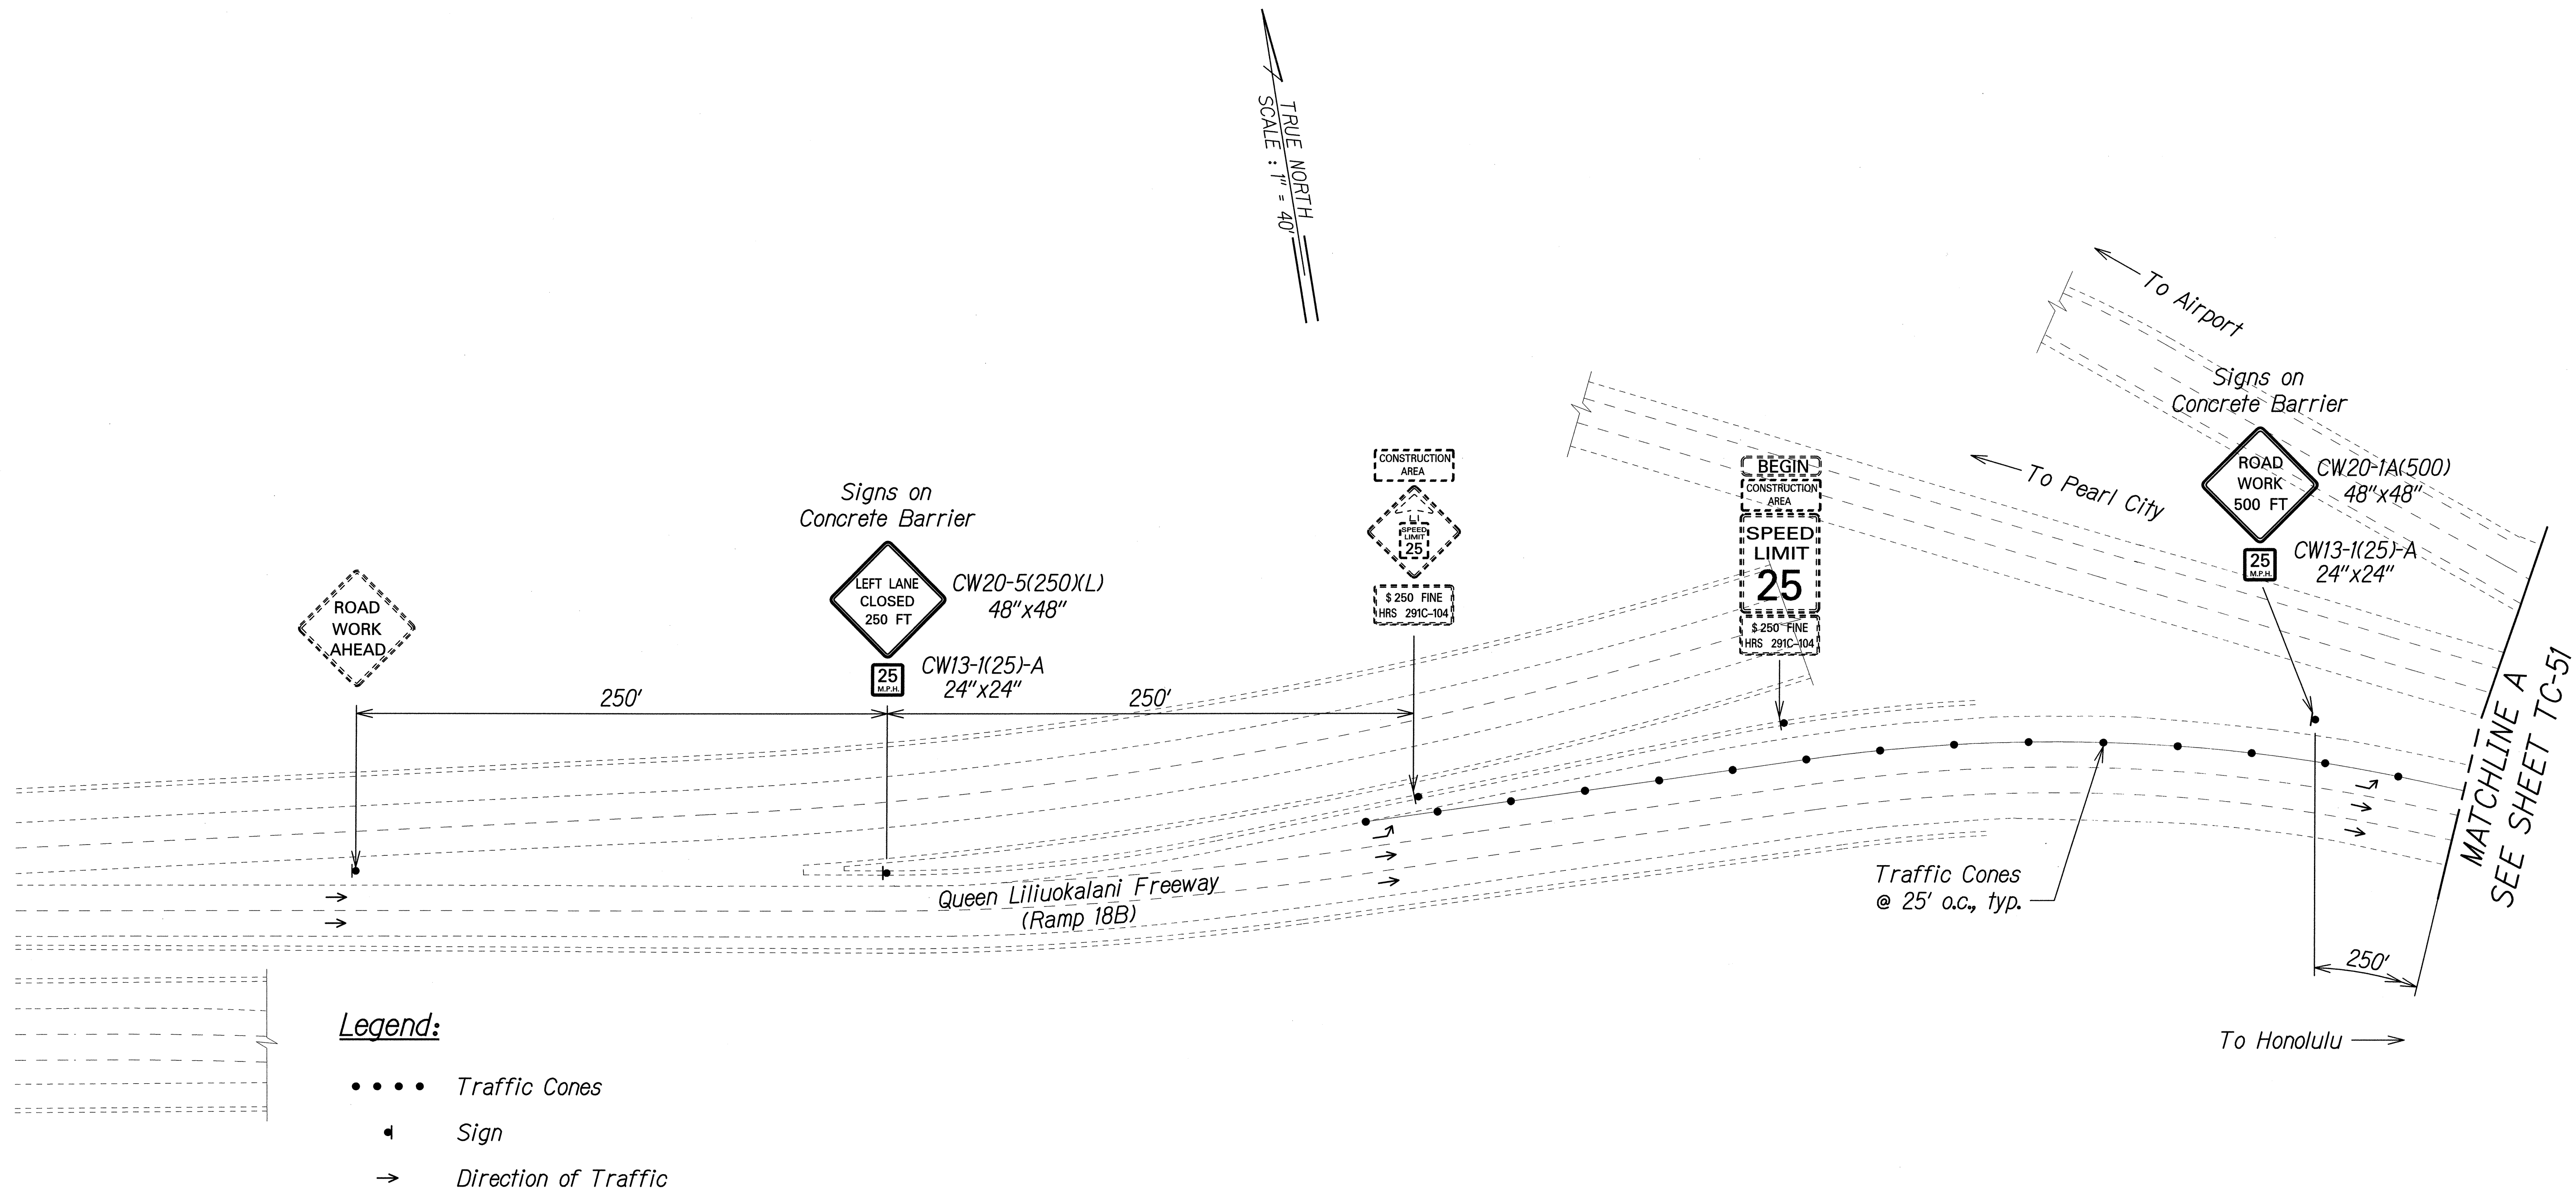

ORIGINAL PLAN	SURVEY PLOTTED BY	DATE
NOTE BOOK	DRAWN BY	
	DESIGNED BY	
	CHECKED BY	

THIS WORK WAS PREPARED BY ME OR UNDER MY SUPERVISION.

SIGNATURE: *P. Uyeda* EXPIRATION DATE OF THE LICENSE: 04/30/16

STATE OF HAWAII
DEPARTMENT OF TRANSPORTATION
HIGHWAYS DIVISION


TRAFFIC CONTROL PLAN
PHASE 4E - WORKING HOURS

MIDDLE STREET PAVEMENT RECONSTRUCTION
North King Street to Kamehameha Highway
FAP NO. STP-7415(001)

Scale: 1"=40' Date: June 20, 2014

SHEET No. TC-53 OF 58 SHEETS

FED. ROAD DIST. NO.	STATE	FEDERAL AID PROJ. NO.	FISCAL YEAR	SHEET NO.	TOTAL SHEETS
HAWAII	HAW.	STP-7415(001)	2014	ADD. 103	173

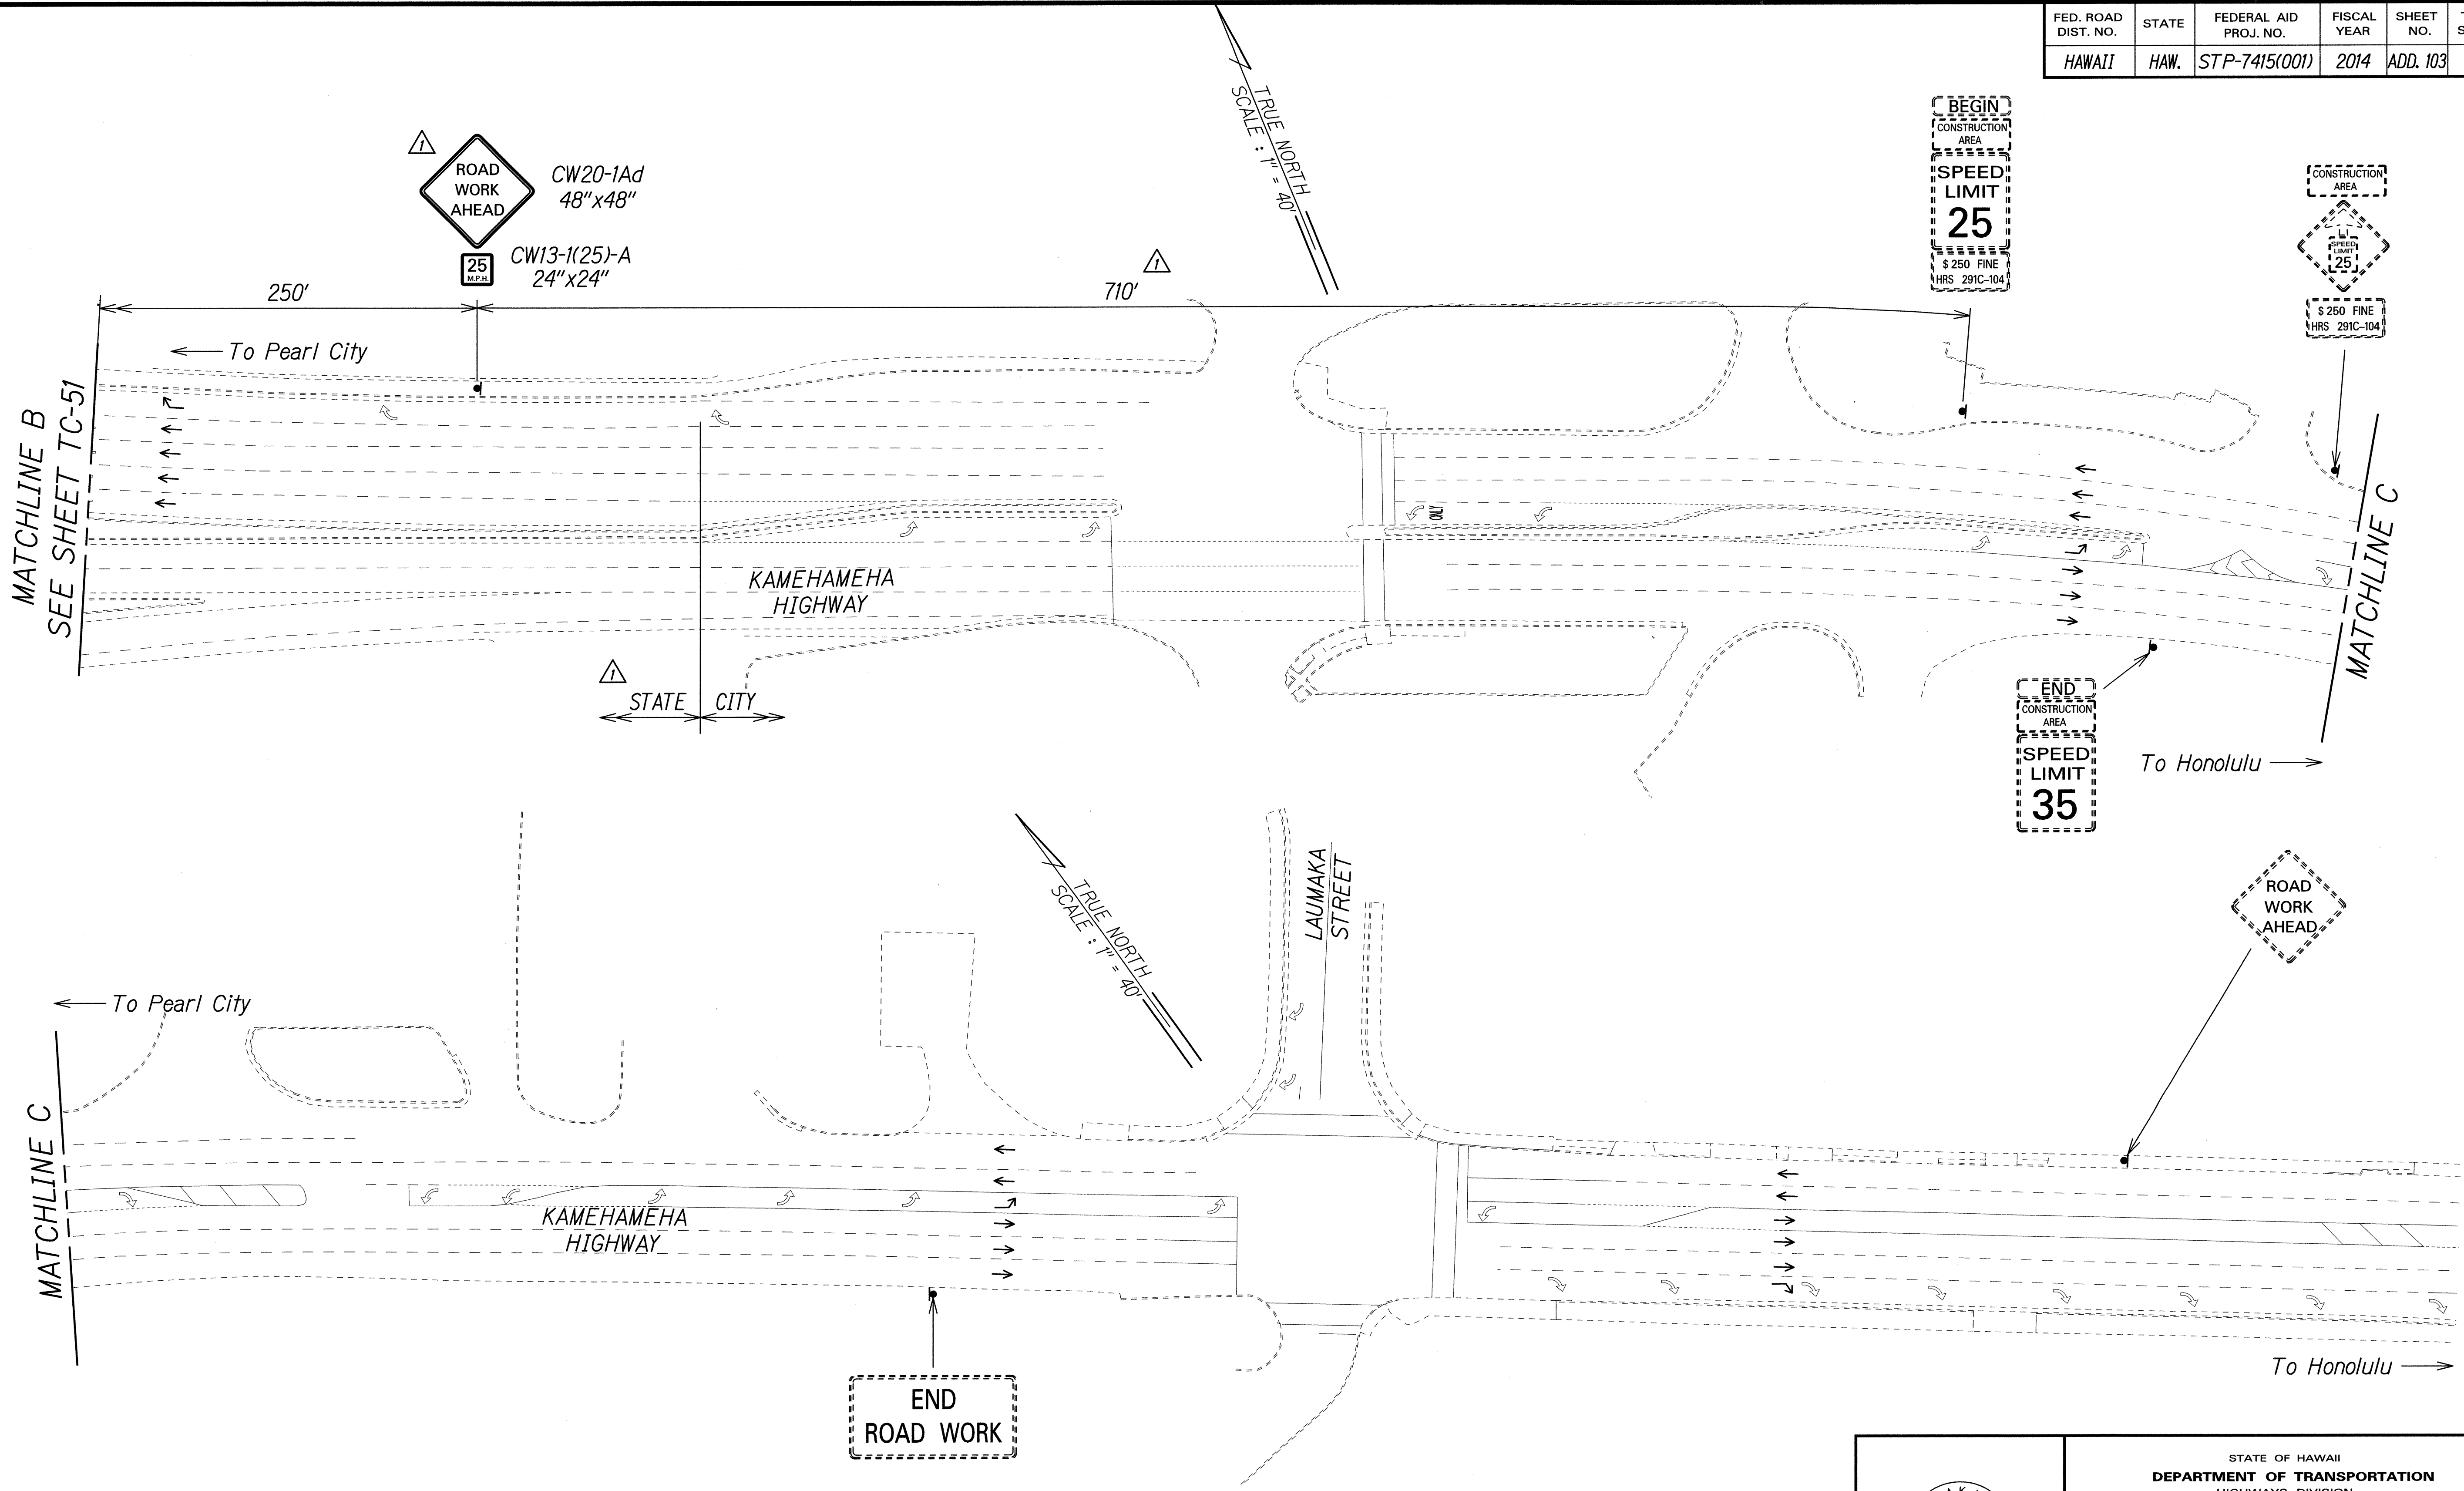

- Legend:**
- ▲ Sign
 - Direction of Traffic

Approved:
 Chief, Traffic Review Branch, DPP
 (for Work within City R/W only)

Date: JUL 16 2014

7/2/14	Added Jurisdiction. Added TRB Approval. Revised Sign and Sign Spacing.
Date	Revision

THIS WORK WAS PREPARED BY ME OR UNDER MY SUPERVISION.

SIGNATURE: EXPIRATION DATE OF THE LICENSE: 04/30/16

STATE OF HAWAII
DEPARTMENT OF TRANSPORTATION
HIGHWAYS DIVISION


TRAFFIC CONTROL PLAN
PHASE 4E - WORKING HOURS

MIDDLE STREET PAVEMENT RECONSTRUCTION
North King Street to Kamehameha Highway
FAP NO. STP-7415(001)

Scale: 1"=40' Date: June 20, 2014

FED. ROAD DIST. NO.	STATE	FEDERAL AID PROJ. NO.	FISCAL YEAR	SHEET NO.	TOTAL SHEETS
HAWAII	HAW.	STP-7415(001)	2014	ADD. 105	173

NOTE:
Contractor shall monitor project area during non-working hours to ensure that traffic control devices are properly maintained. Payment shall be considered incidental to Pay Item 645.1000 - Traffic Control.

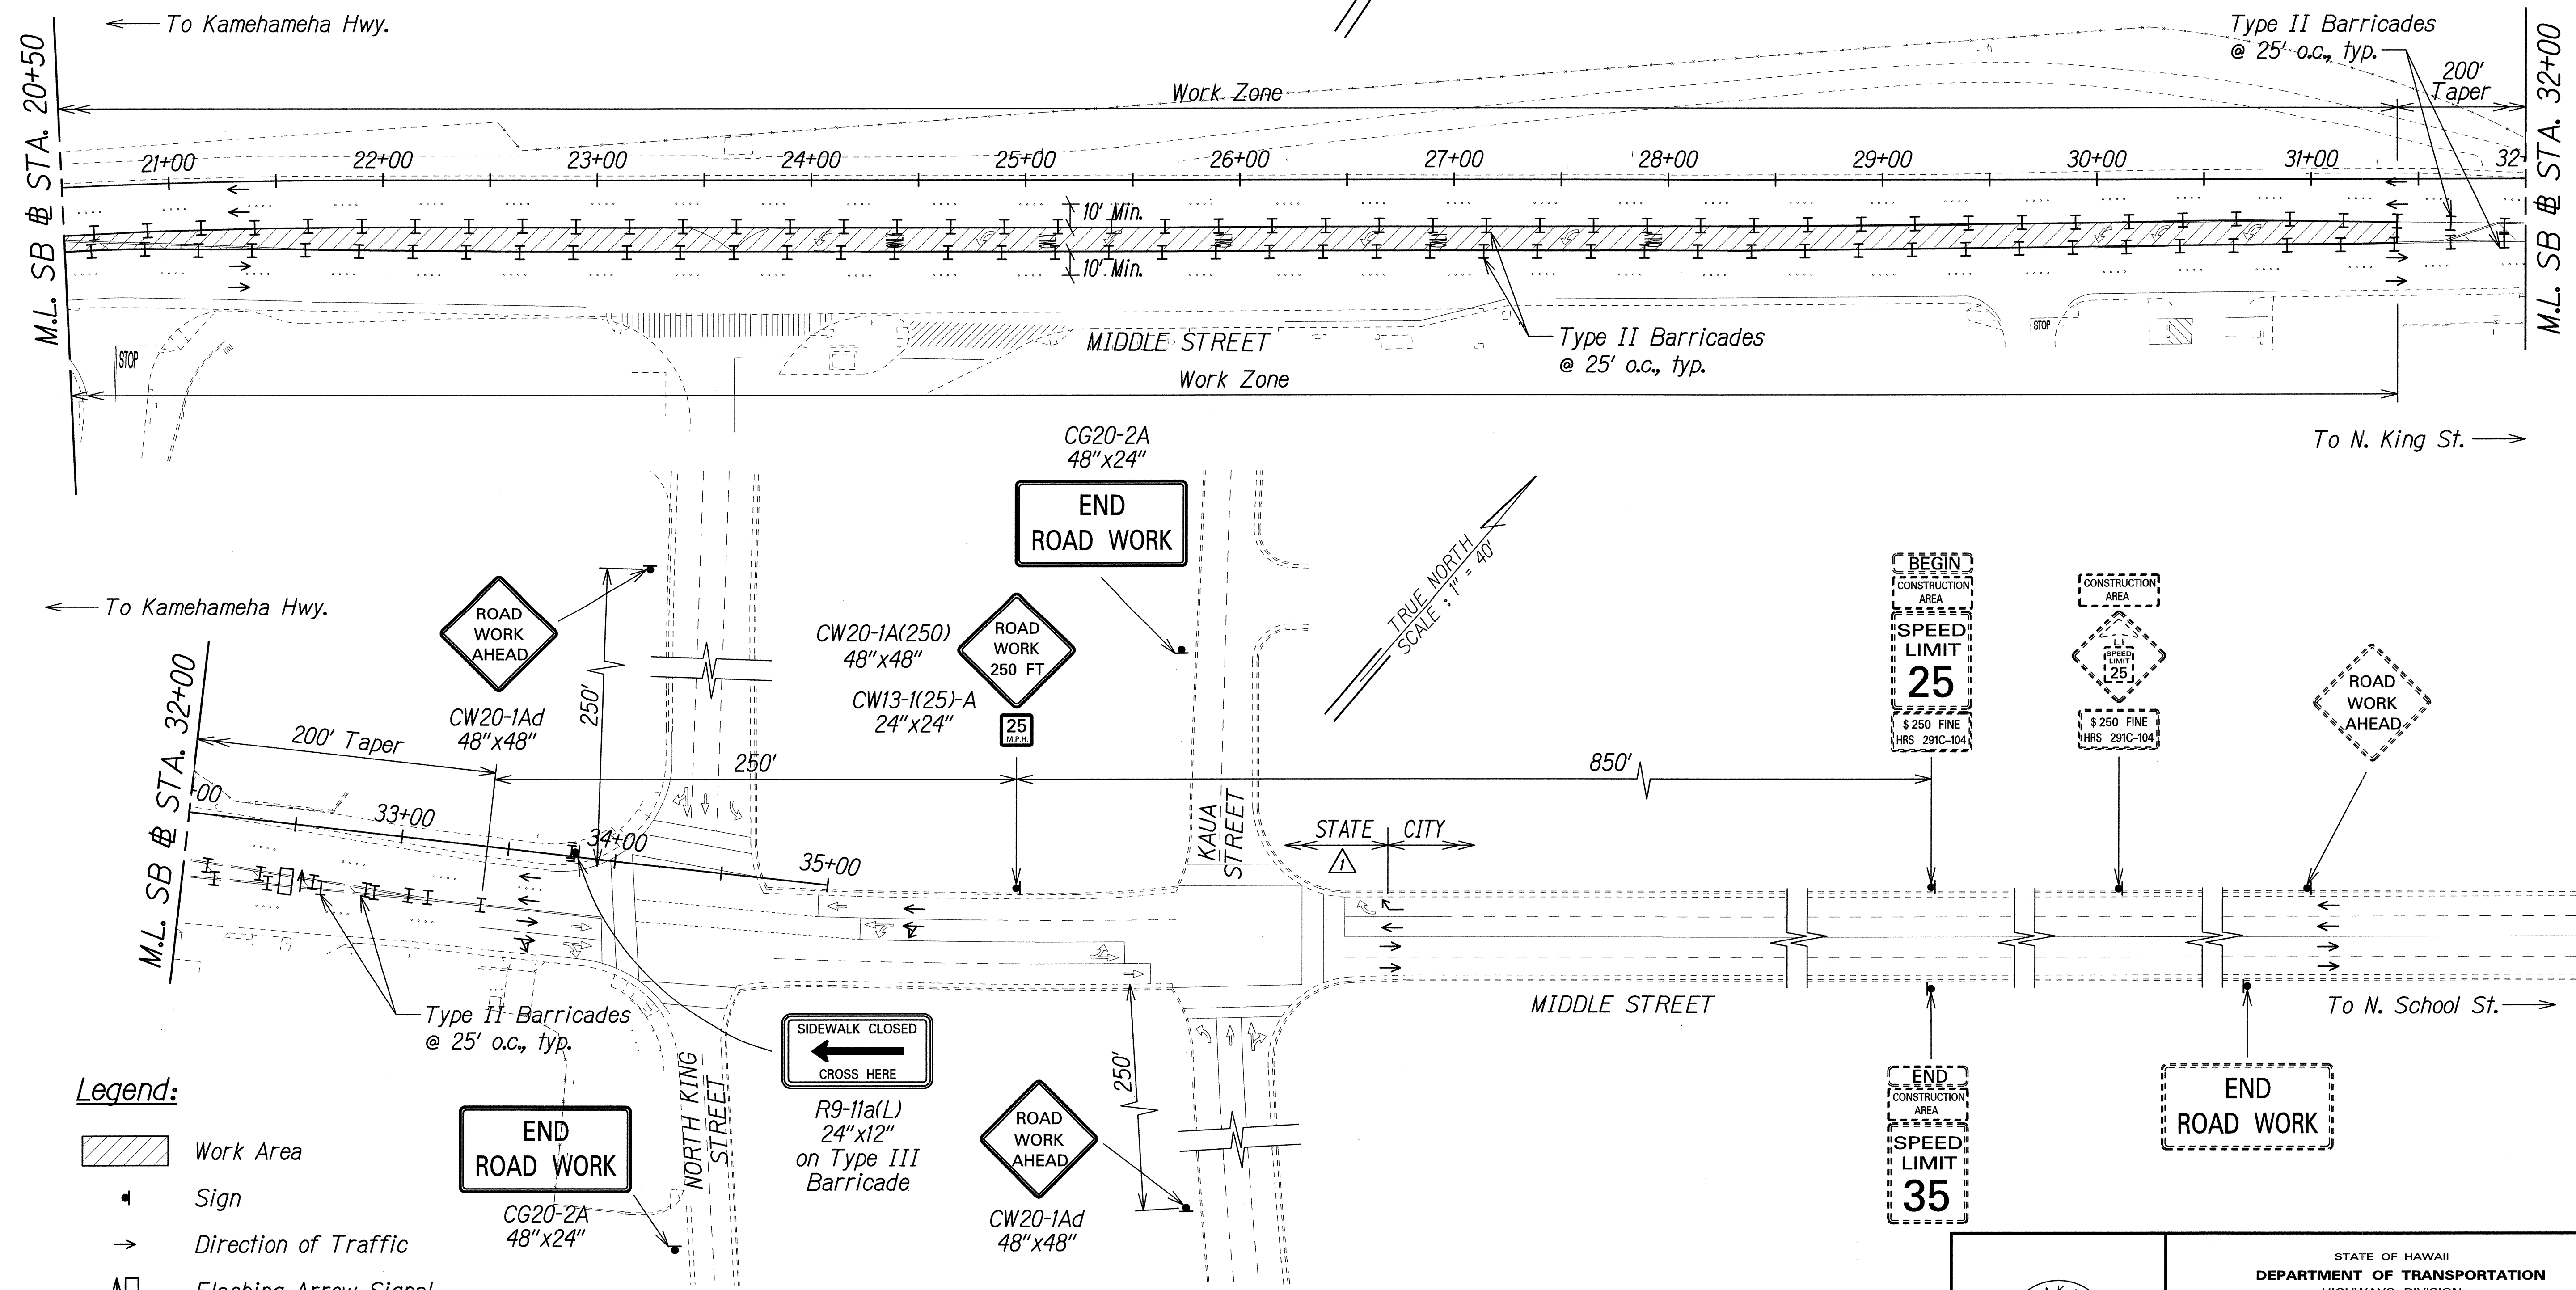

SURVEY PLOTTED BY	DATE
DRAWN BY	
DESIGNED BY	
QUANTITIES BY	
CHECKED BY	
ORIGINAL PLAN	
NOTE BOOK	
N.	

- Legend:
- Work Area
 - Sign
 - Direction of Traffic
 - Flashing Arrow Signal
 - Type II Barricade with Steady Burn Amber Lamps
 - Type III Barricade with Flashing Warning Light

Approved:

Chief, Traffic Review Branch, DPP
(for Work within City R/W only)

7/2/14	Added Jurisdiction. Added TRB Approval.
Date	Revision

STATE OF HAWAII
DEPARTMENT OF TRANSPORTATION
HIGHWAYS DIVISION

TRAFFIC CONTROL PLAN
PHASE 4E - NON WORKING HOURS
MIDDLE STREET PAVEMENT RECONSTRUCTION
North King Street to Kamehameha Highway
FAP NO. STP-7415(001)


Scale: 1"=40' Date: June 20, 2014

PAMELA K. UYEDA
LICENSED PROFESSIONAL ENGINEER
No. 10352-C
HAWAII, U.S.A.

THIS WORK WAS PREPARED BY ME OR UNDER MY SUPERVISION.

SIGNATURE EXPIRATION DATE OF THE LICENSE

FED. ROAD DIST. NO.	STATE	FEDERAL AID PROJ. NO.	FISCAL YEAR	SHEET NO.	TOTAL SHEETS
HAWAII	HAW.	STP-7415(001)	2014	106	173

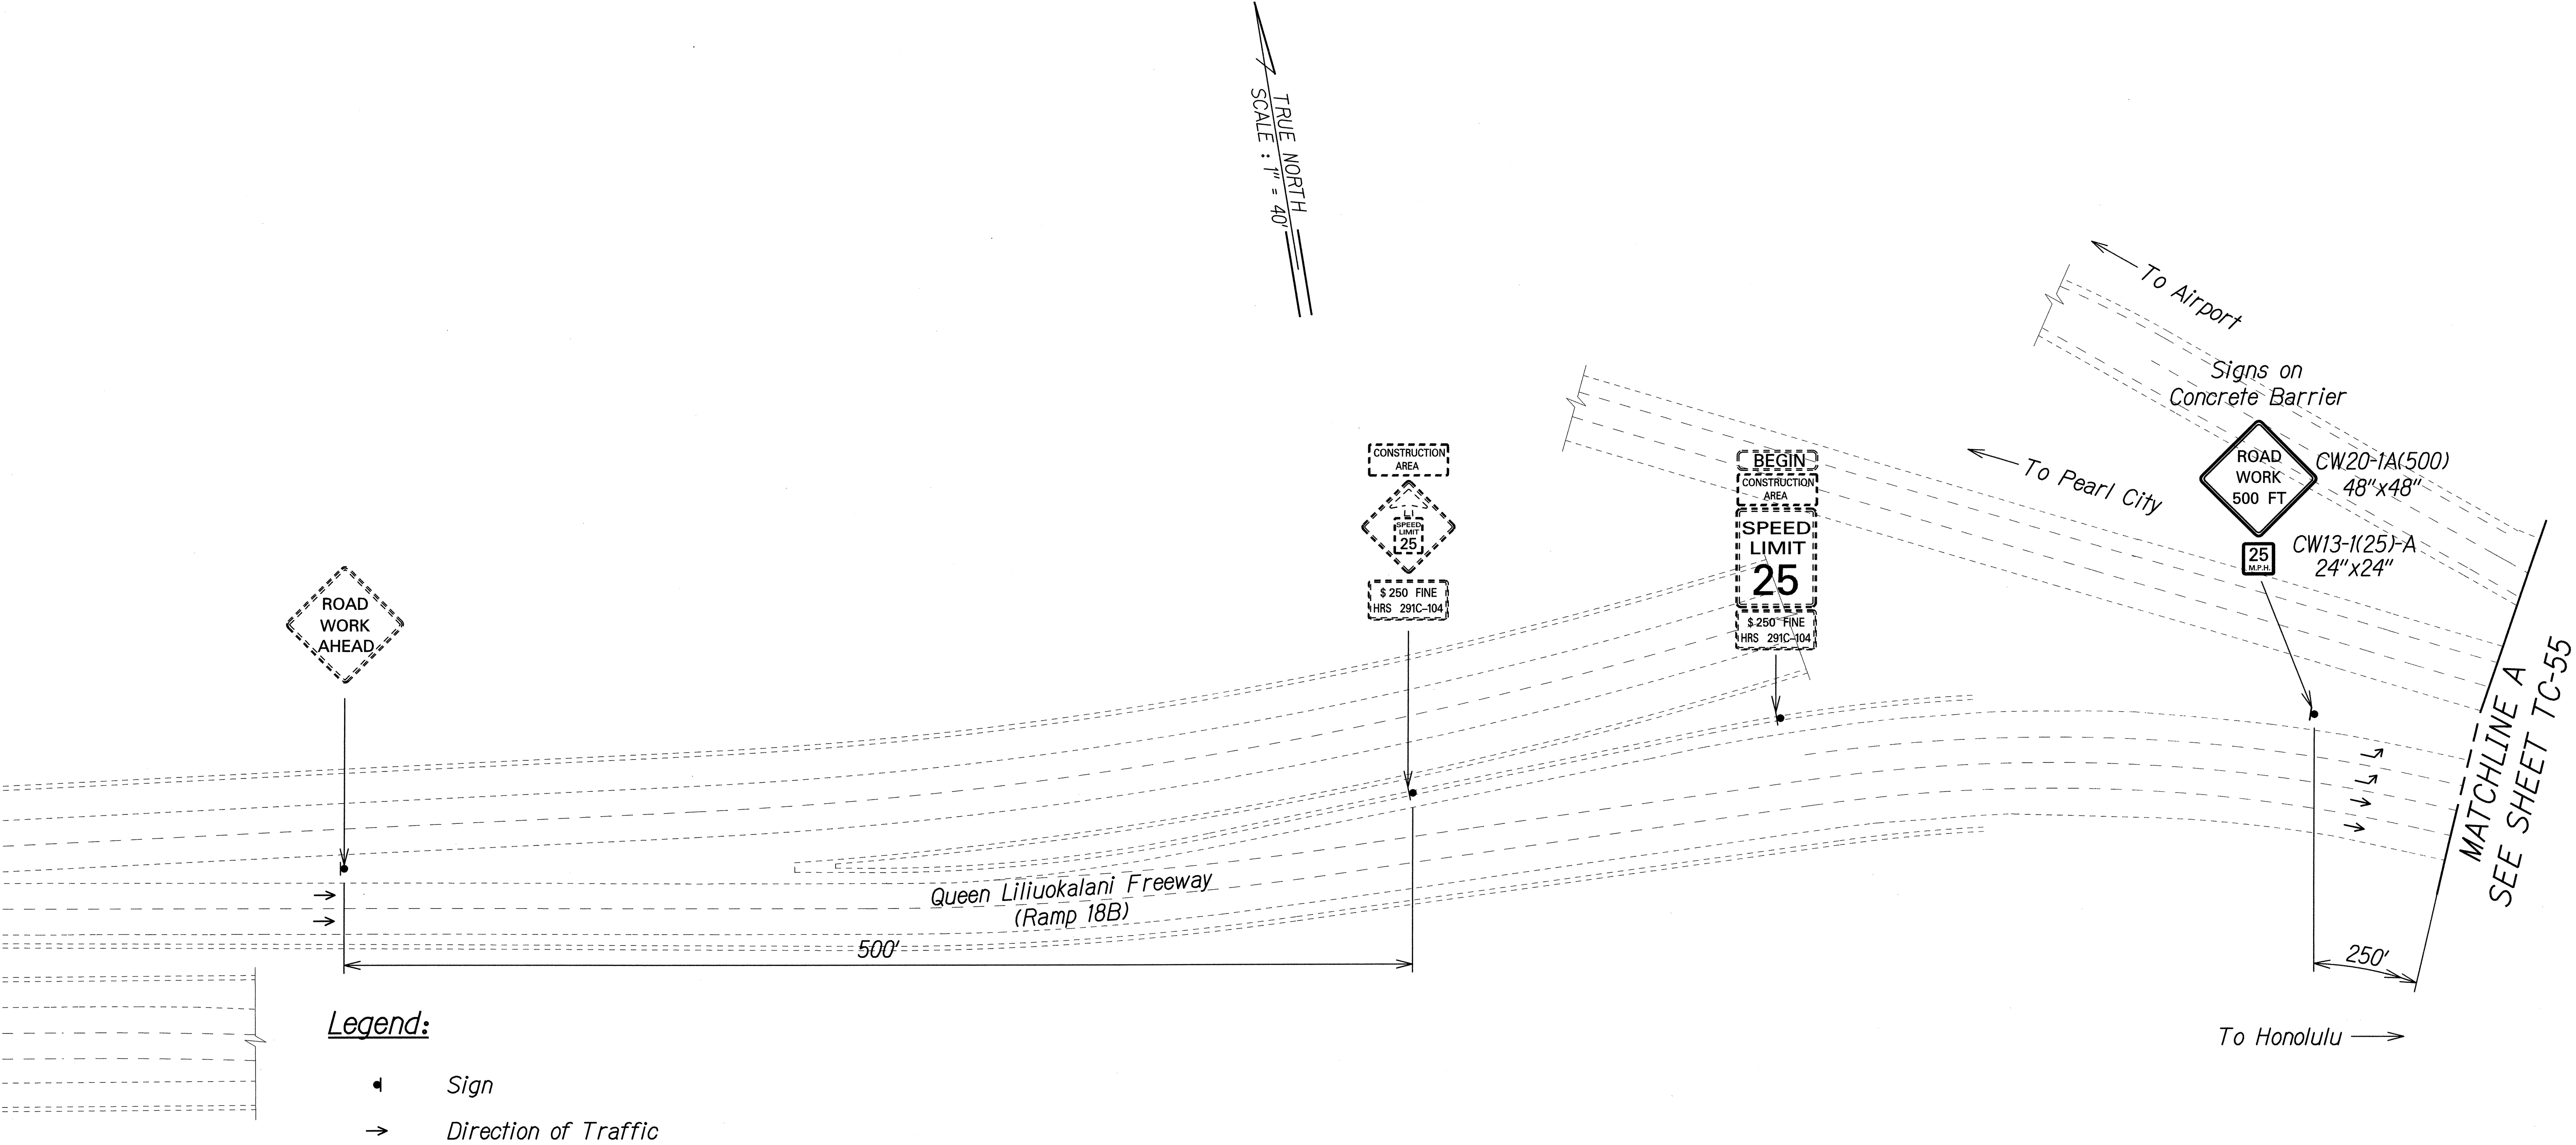

Legend:

- Sign
- Direction of Traffic

ORIGINAL PLAN	SURVEY PLOTTED BY	DATE
NOTE BOOK	DRAWN BY	
	DESIGNED BY	
	QUANTITIES BY	
	CHECKED BY	

THIS WORK WAS PREPARED BY ME OR UNDER MY SUPERVISION.

SIGNATURE: *Pamela K. Uyeda* EXPIRATION DATE OF THE LICENSE: 04/30/16


STATE OF HAWAII
DEPARTMENT OF TRANSPORTATION
HIGHWAYS DIVISION

TRAFFIC CONTROL PLAN
PHASE 4E - NON WORKING HOURS
MIDDLE STREET PAVEMENT RECONSTRUCTION
North King Street to Kamehameha Highway
FAP NO. STP-7415(001)

Scale: 1"=40' Date: June 20, 2014

SHEET No. TC-57 OF 58 SHEETS

FED. ROAD DIST. NO.	STATE	FEDERAL AID PROJ. NO.	FISCAL YEAR	SHEET NO.	TOTAL SHEETS
HAWAII	HAW.	STP-7415(001)	2014	ADD. 107	173

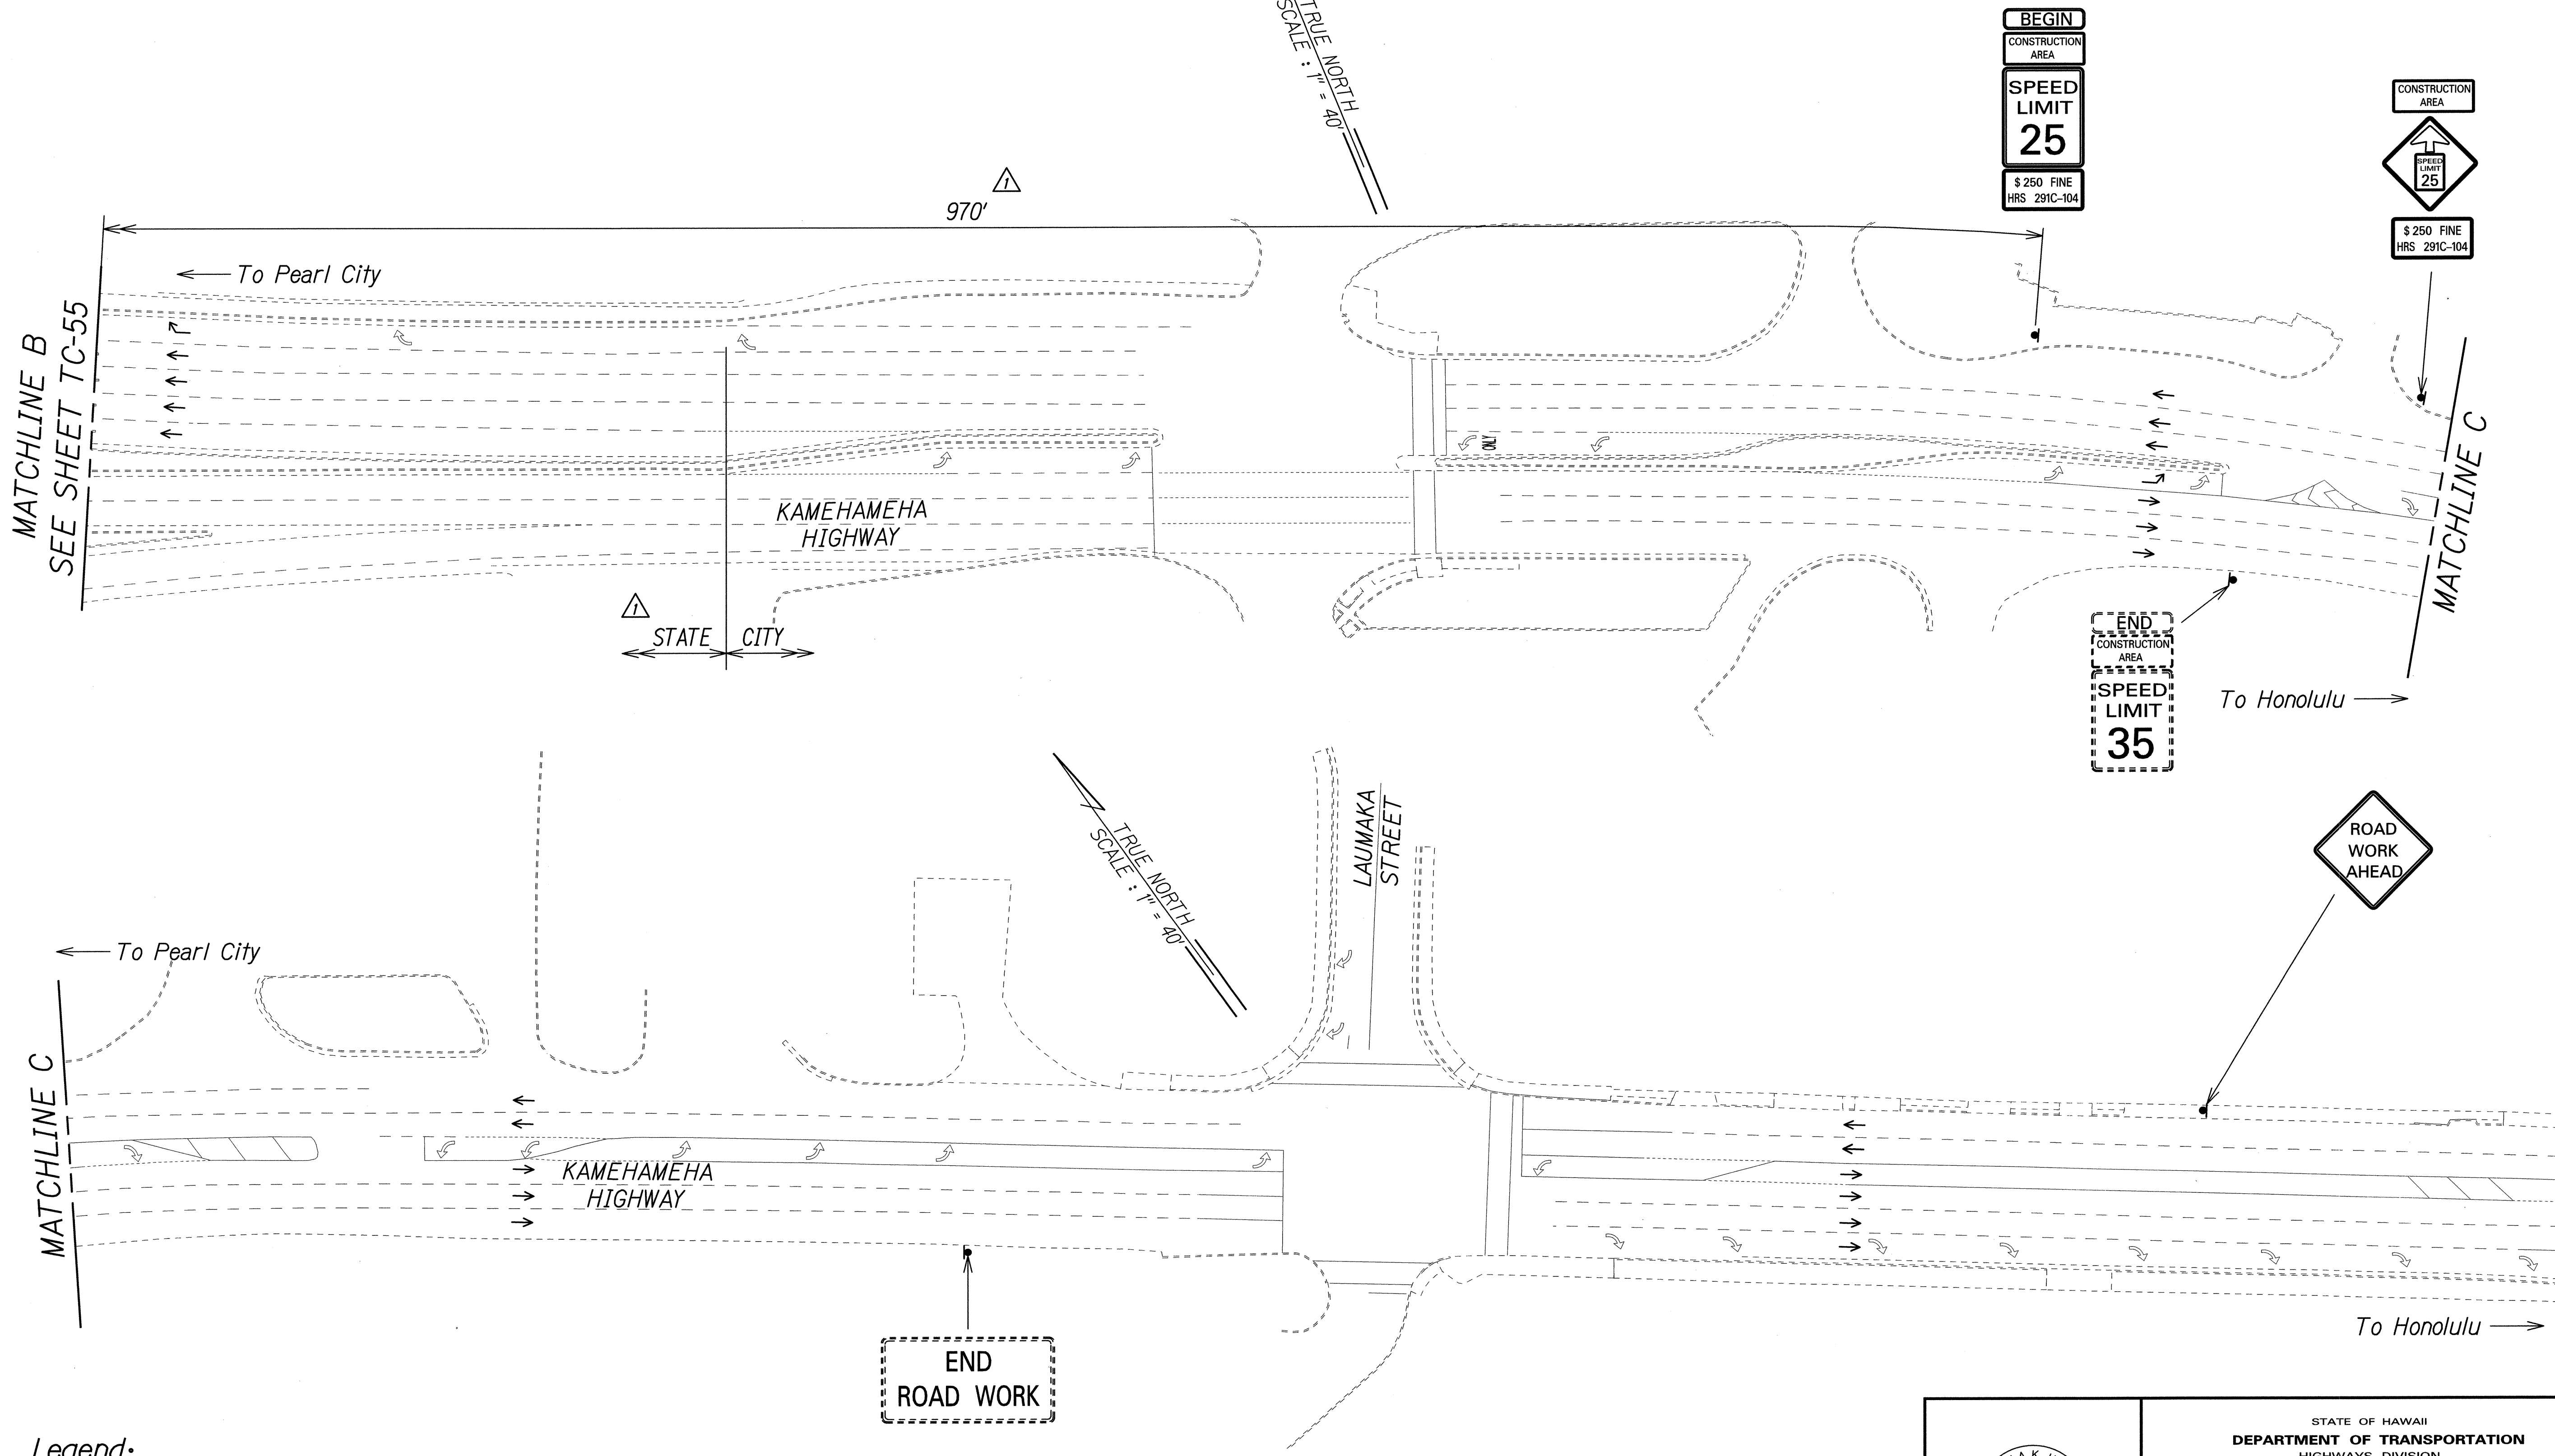

Legend:

▲ Sign

→ Direction of Traffic

△ Approved:

[Signature]
 Chief, Traffic Review Branch, DPP
 (for Work within City R/W only)

Date: JUL 16 2014

7/2/14	△ Added Jurisdiction. Added TRB Approval. Revised Sign Spacing.
Date	Revision

THIS WORK WAS PREPARED BY ME OR UNDER MY SUPERVISION.

[Signature]
 SIGNATURE

04/30/16
 EXPIRATION DATE OF THE LICENSE

STATE OF HAWAII
 DEPARTMENT OF TRANSPORTATION
 HIGHWAYS DIVISION

TRAFFIC CONTROL PLAN
PHASE 4E - NON WORKING HOURS

MIDDLE STREET PAVEMENT RECONSTRUCTION
 North King Street to Kamehameha Highway
 FAP NO. STP-7415(001)

Scale: 1"=40' Date: June 20, 2014

SHEET No. TC-58 OF 58 SHEETS

SURVEY PLOTTED BY	DATE
DRAWN BY	
CHECKED BY	
NOTE BOOK	
QUANTITIES BY	
CHECKED BY	
N.	