


BORING PLAN LEGEND

Denotes Boring Site


Denotes Allowable Cane Damage Area

FED. AID DIST. NO.	STATE	FED. AID PROJ. NO.	FISCAL YEAR	SHEET NO.	TOTAL SHEETS
HAWAII	HAWAII	I-HI-1(7)	1964	2	9


PLAN	SURVEYED	DATE
BY		
NO.		
NOTE	WORK	PLANNED
NO.		

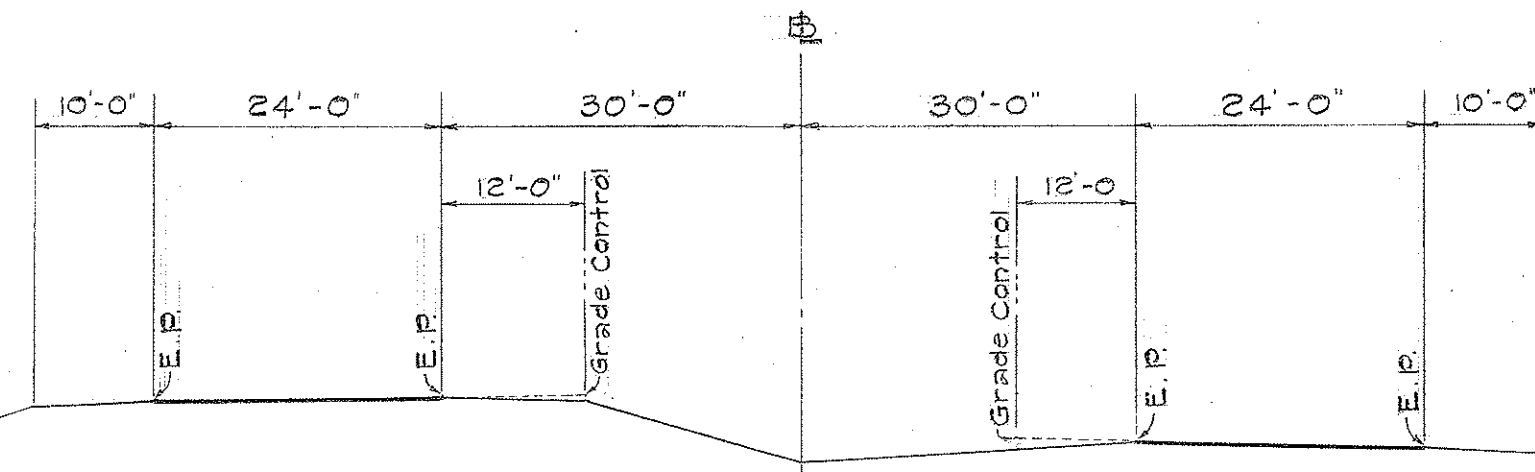

TYPICAL SECTION OF ROADWAY
Scale: 1/2" = 1'-0"

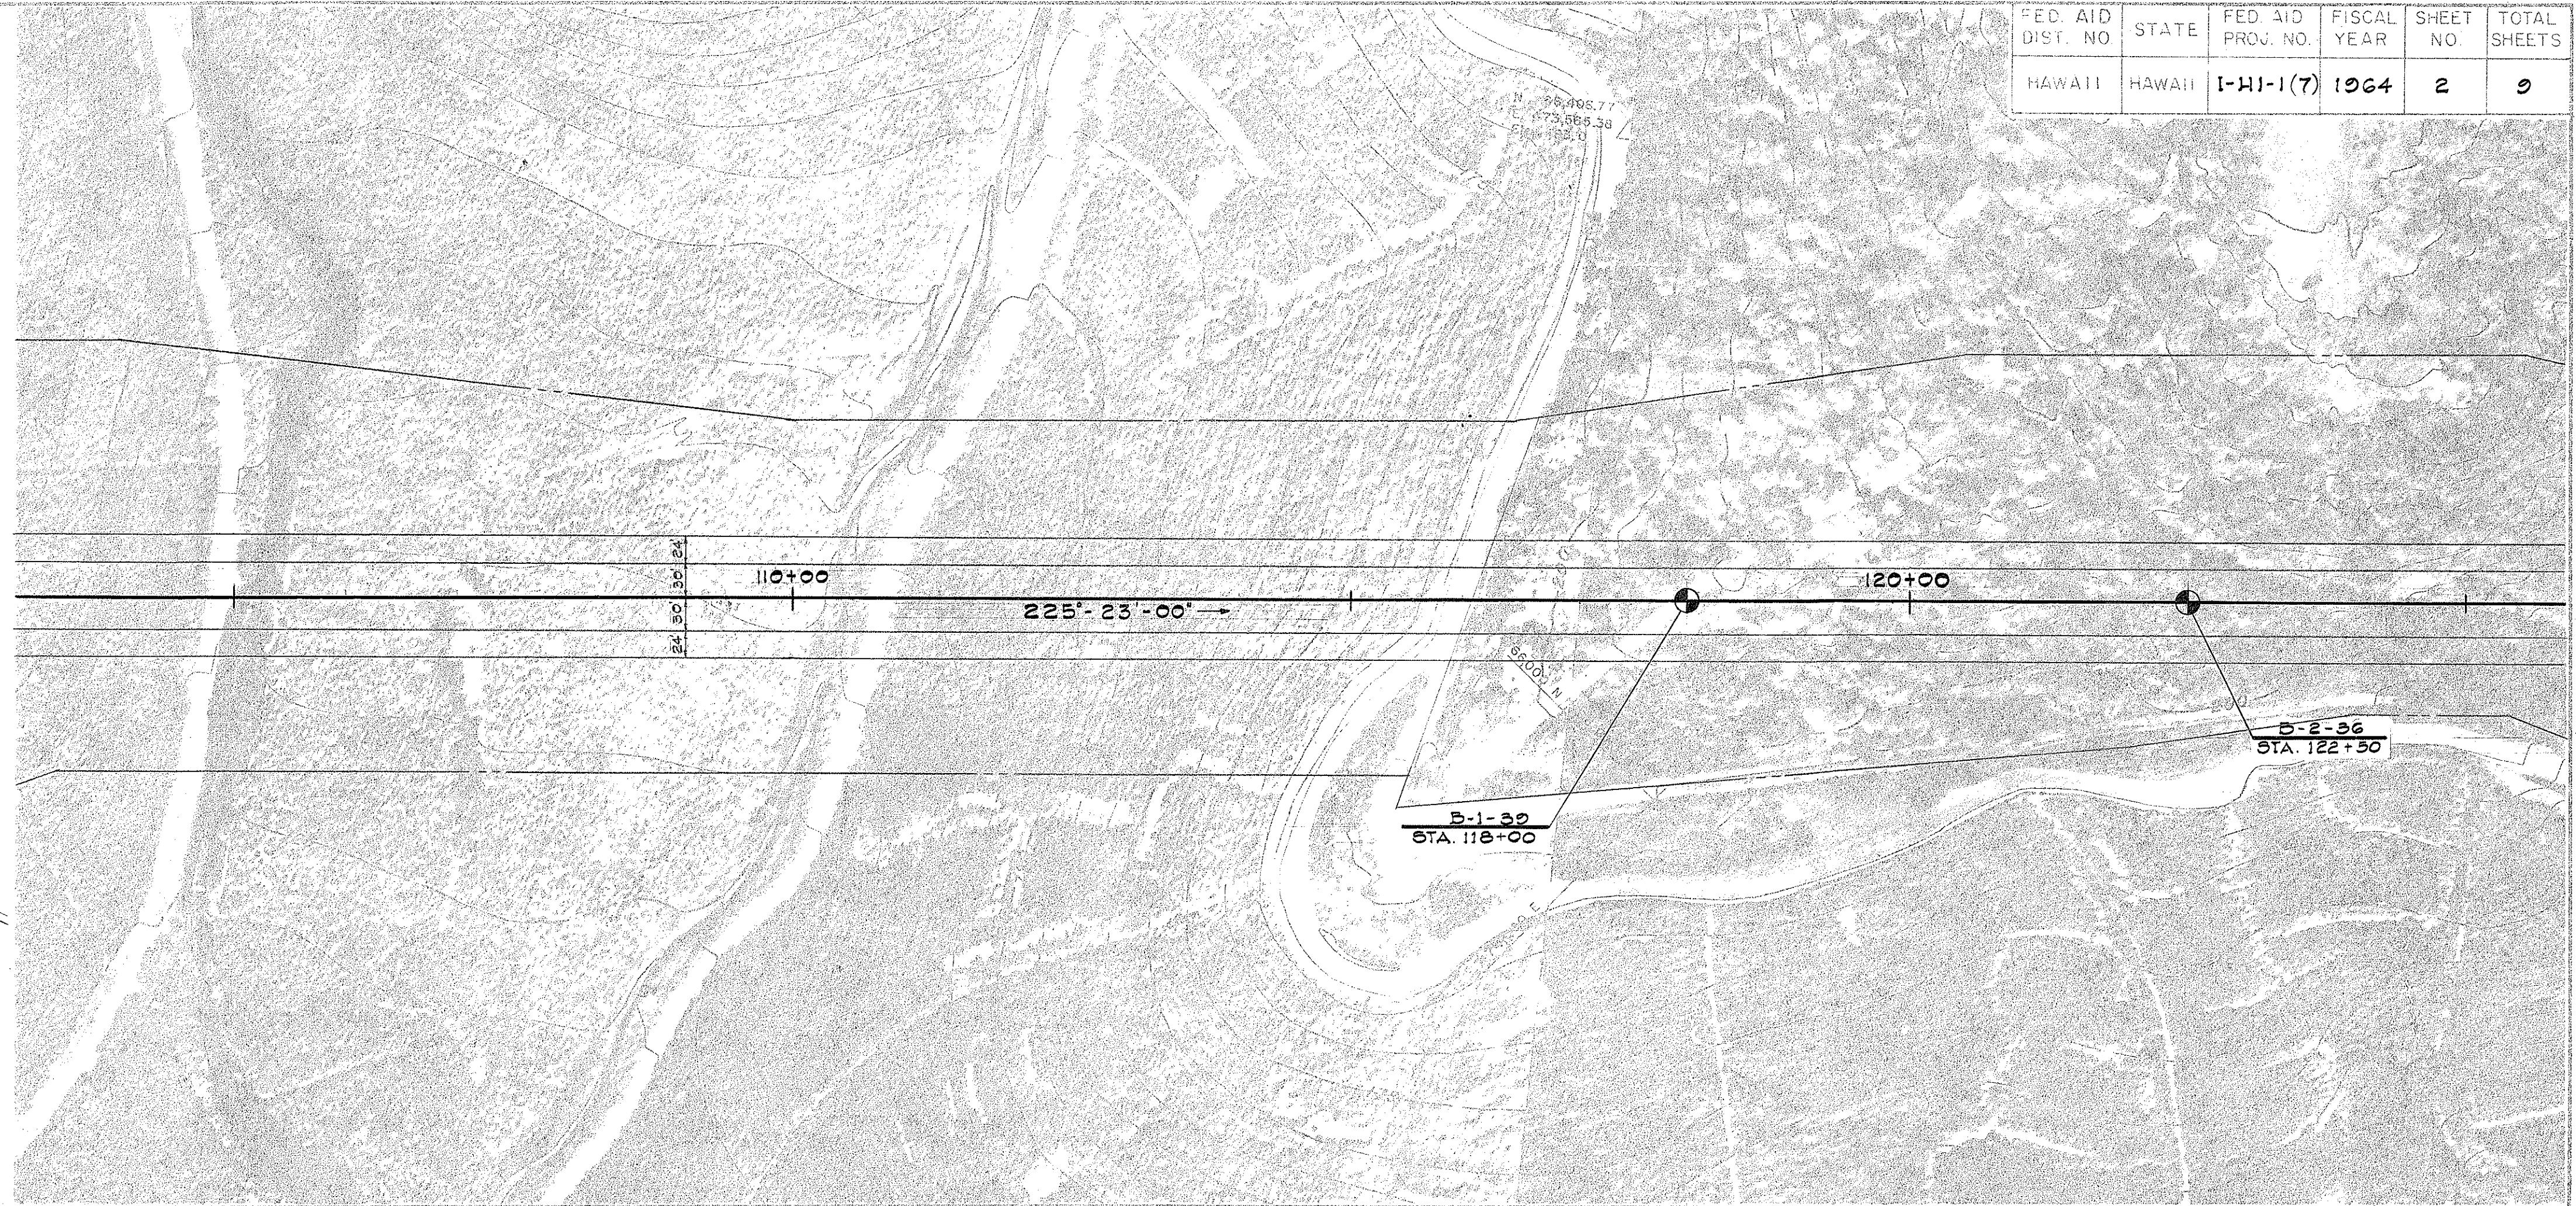

PROFILE	SURVEYED	DATE
BY		
NO.		
NOTE	WORK	PLANNED
NO.		

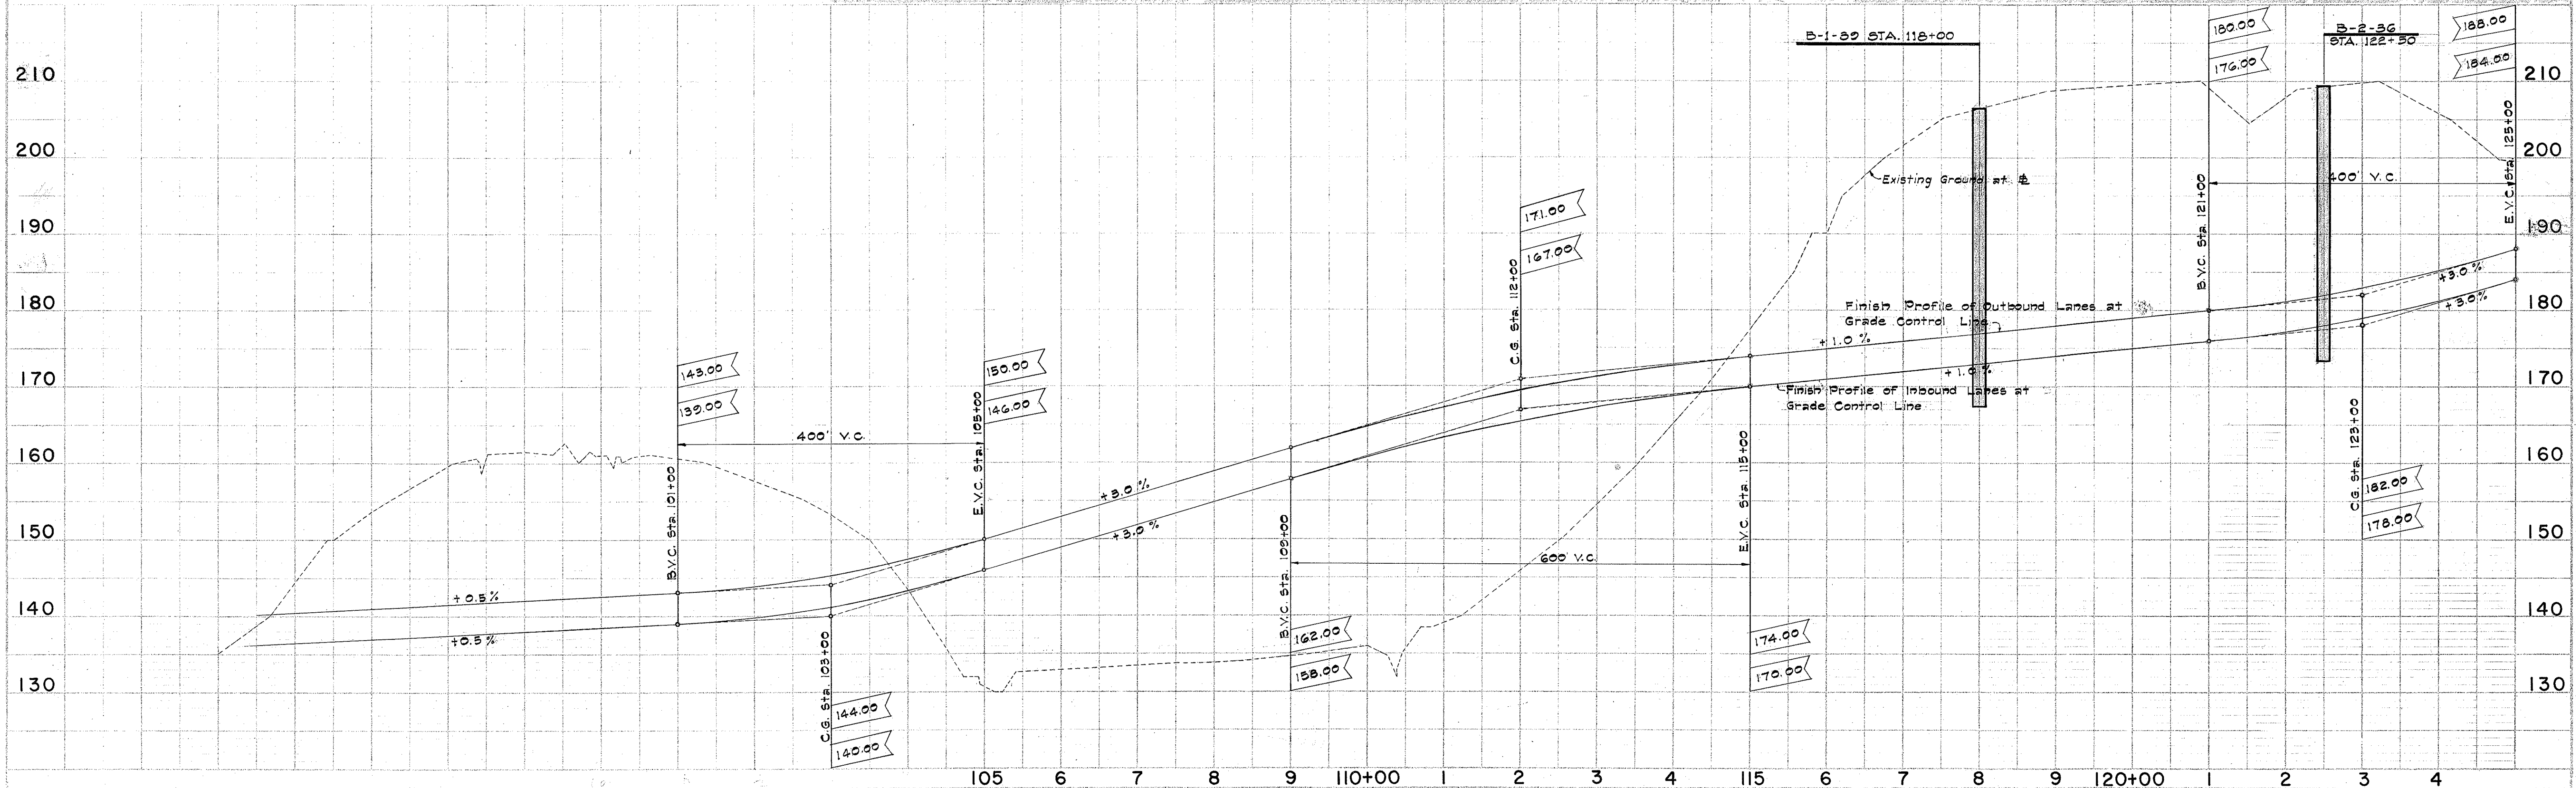

FED. AID DIST. NO.	STATE	FED. AID PROJ. NO.	FISCAL YEAR	SHEET NO.	TOTAL SHEETS
HAWAII	HAWAII	I-HI-1(7)	1964	3	9

PLAN

DATE: _____ BY: _____

NO. _____

NOTE: BOOK PLANNING CHECKED _____

NOTE: STRUCTURE NOTATIONS CHECKED _____


PROFILE

DATE: _____ BY: _____

NO. _____

NOTE: BOOK GRADES CHECKED _____

NOTE: STRUCTURE NOTATIONS CHECKED _____

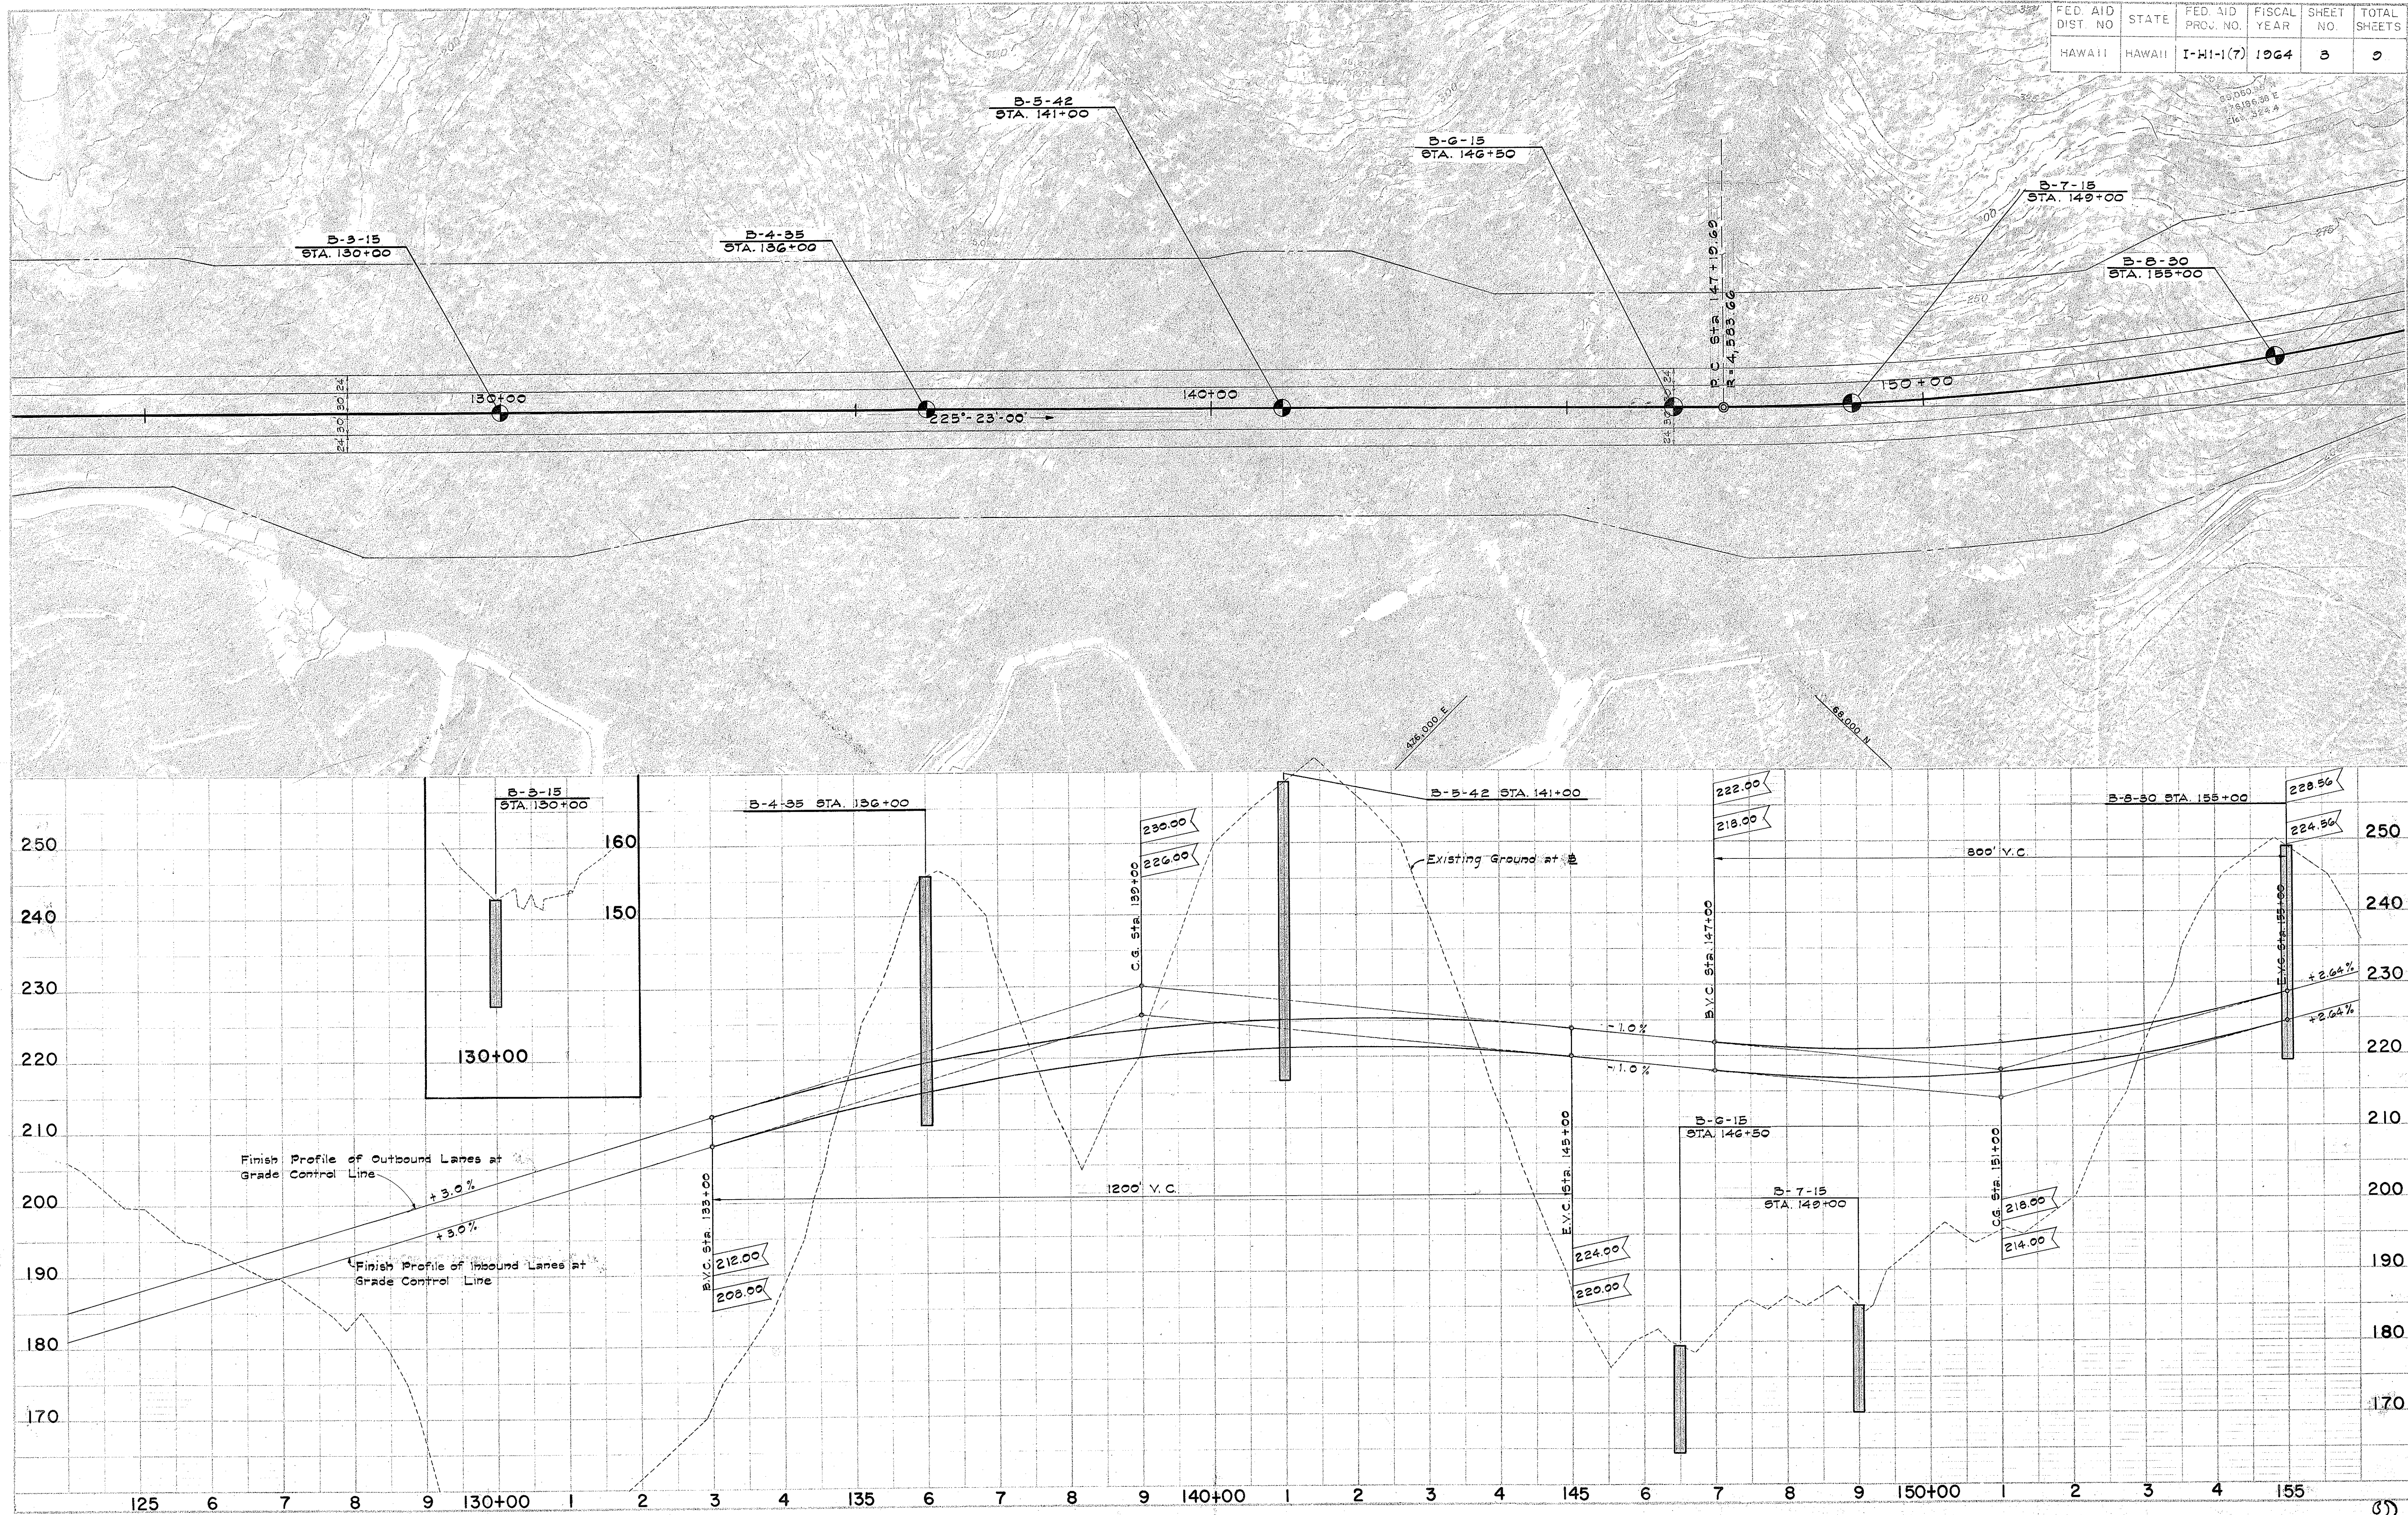



PLAN	SURVEYED	DATE
PLOTTED		
NOTE BOOK	ALIGNMENT CHECKED	
NO.	BY	

PROFILE	SURVEYED	DATE
PLOTTED		
NOTE BOOK	8. HAS NOTED	
NO.	STRUCTURE NOTATIONS CHPTD.	

FED. AID DIST. NO.	STATE	FED. AID PROJ. NO.	FISCAL YEAR	SHEET NO.	TOTAL SHEETS
HAWAII	HAWAII	I-HI-1 (7)	1964	4	9


CURVE DATA

$\Delta = 34^\circ 44' 30''$
 $R = 4,583.66$
 $T = 1,433.87$
 $L = 2,779.33$
 $C = 2,736.95$

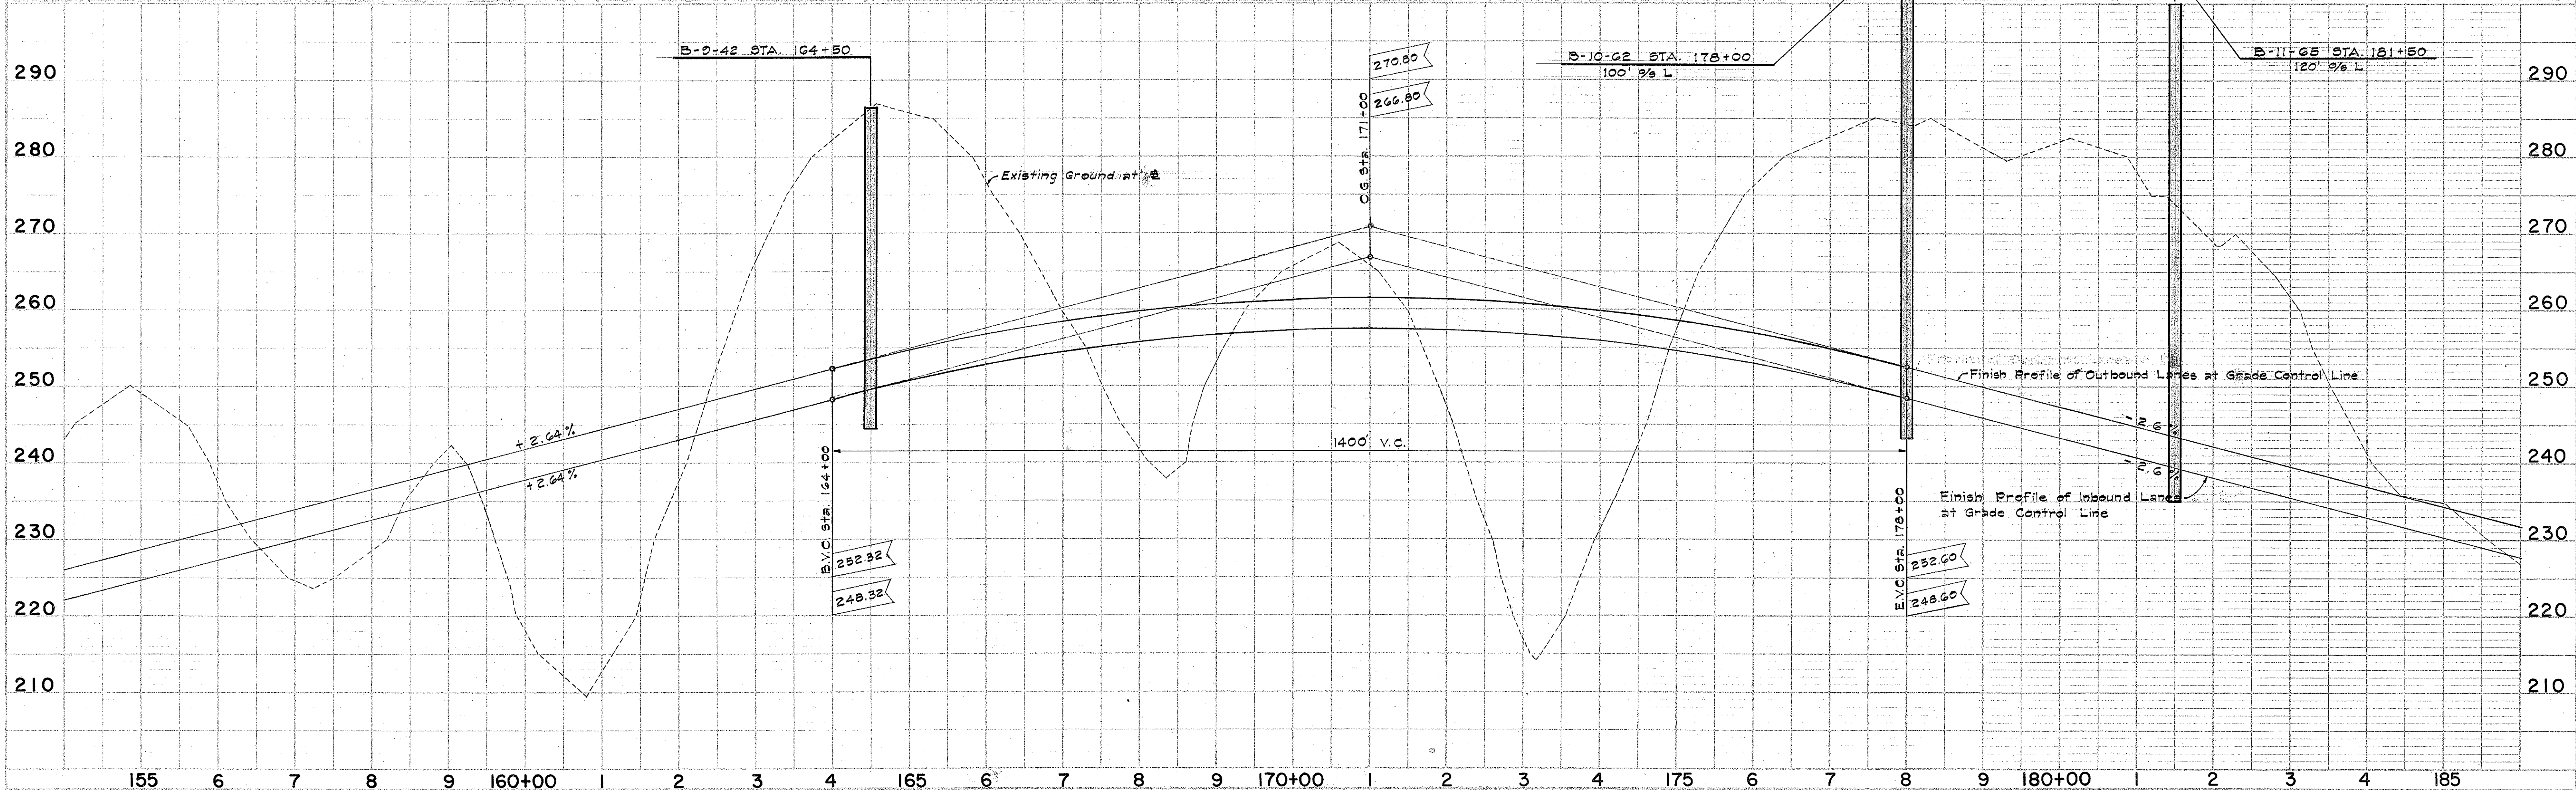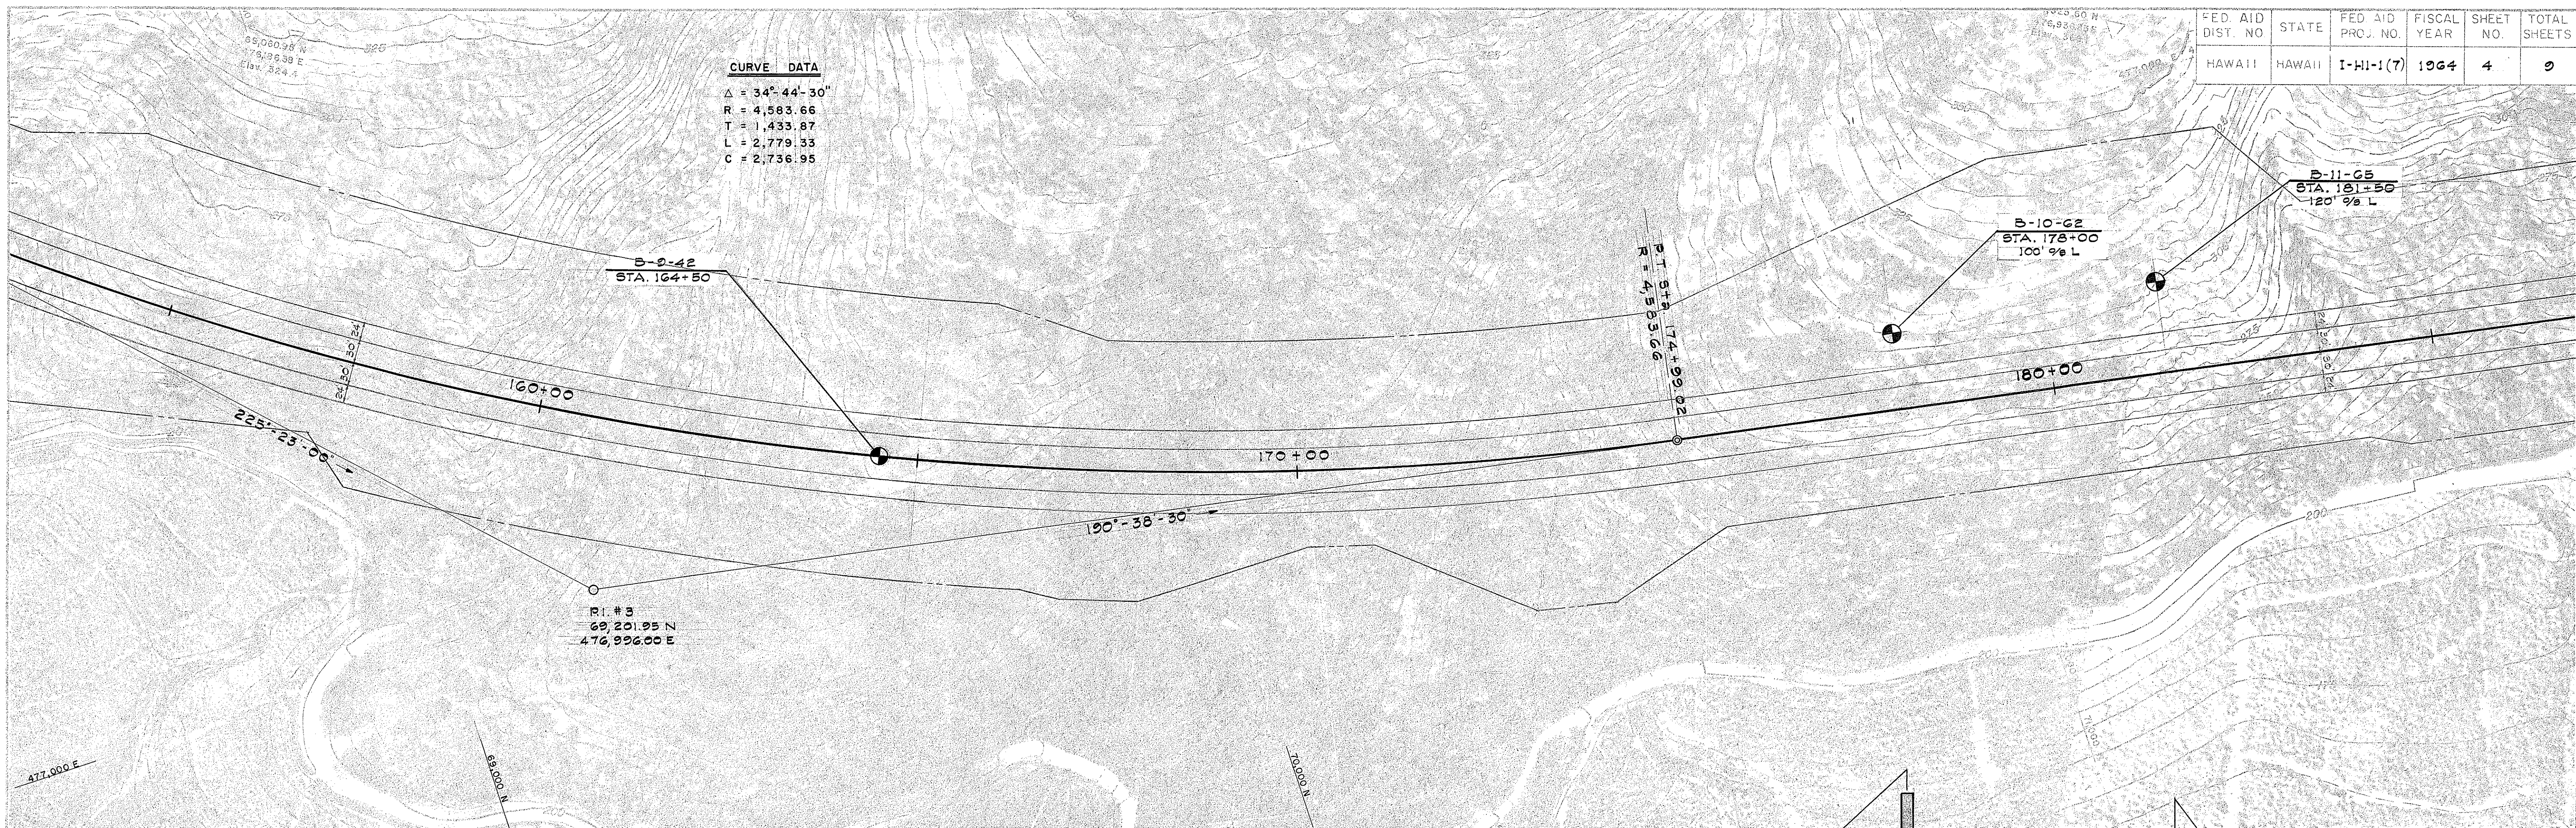


PLAN	SURVEYED	BY	DATE
NOTE BOOK AUGMENT CHECKED	PLATTED		
NO.	BY OF WAY CHANGED		

PROFILE	SURVEYED	BY	DATE
	PLOTTED		
NOTE BOOK	GRAPES CHECKED		
NO.	\$ N.A. NOTED		
	SIGNATURE	NOTES	CHAND

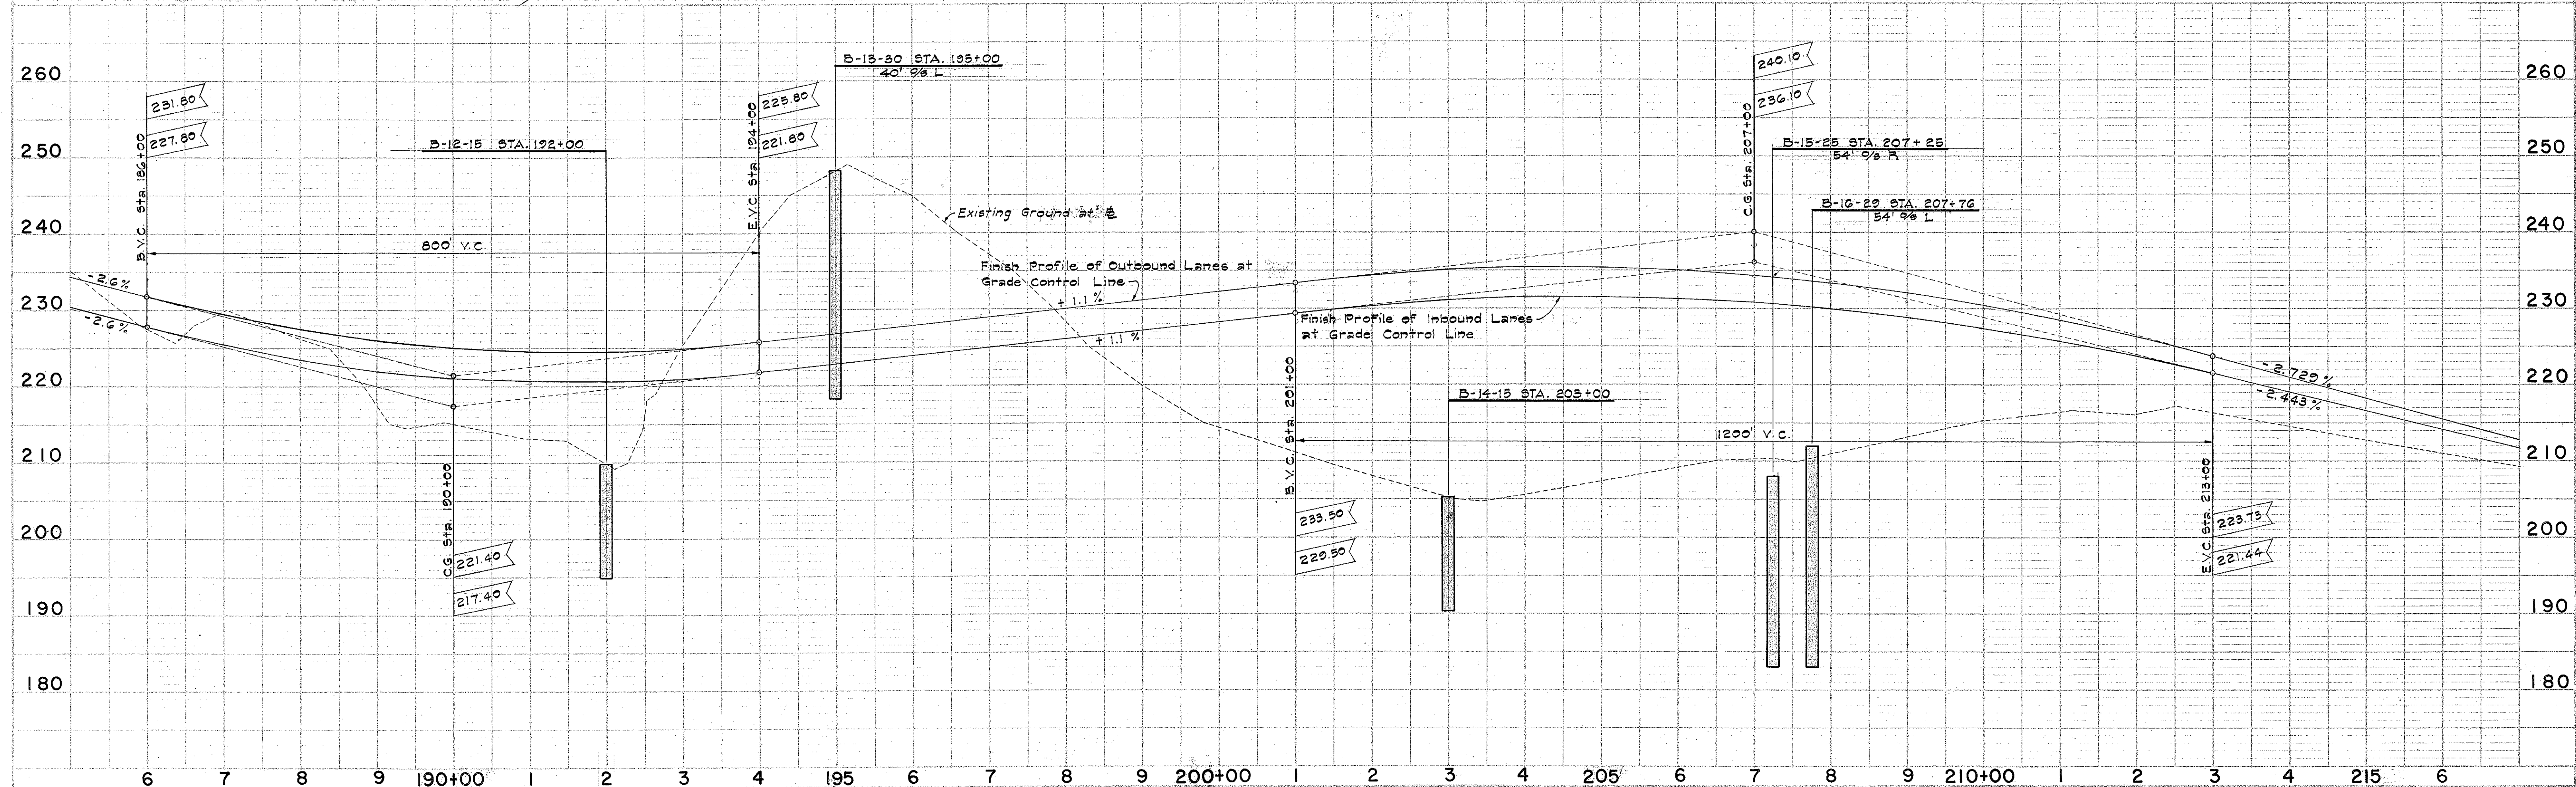


FED. AID DIST. NO.	STATE	FED. AID PROJ. NO.	FISCAL YEAR	SHEET NO.	TOTAL SHEETS
HAWAII	HAWAII	I-H1-1(7)	1964	7	9

PLAN	SURVEYED	DATE
	PLOTTED	BY
	NOTE BOOK	ALIGNMENT CHECKED
	NO.	RT OF WAY CHECKED

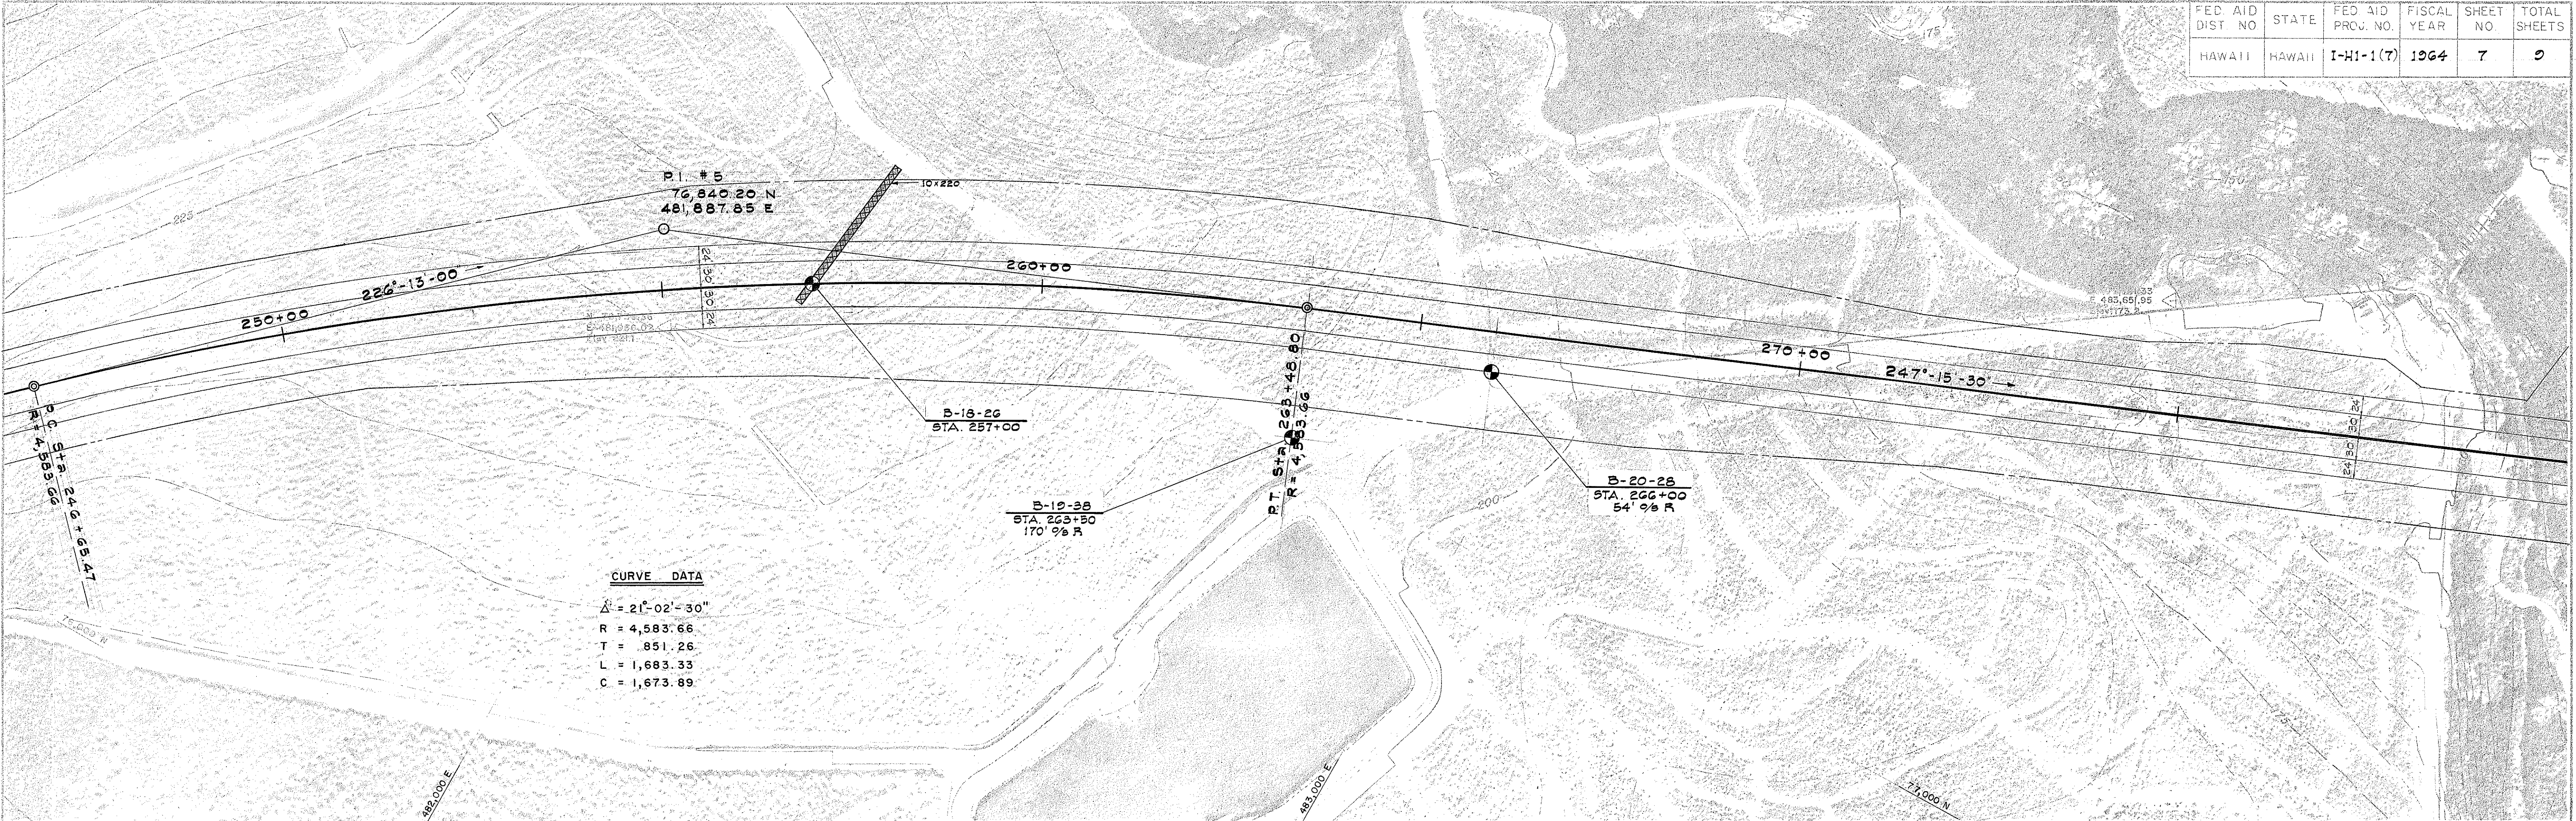

PROFILE	SURVEYED	DATE
	PLOTTED	BY
	NOTE BOOK	GRADES CHECKED
	NO.	STRUCTURE NOTATION CHECKED

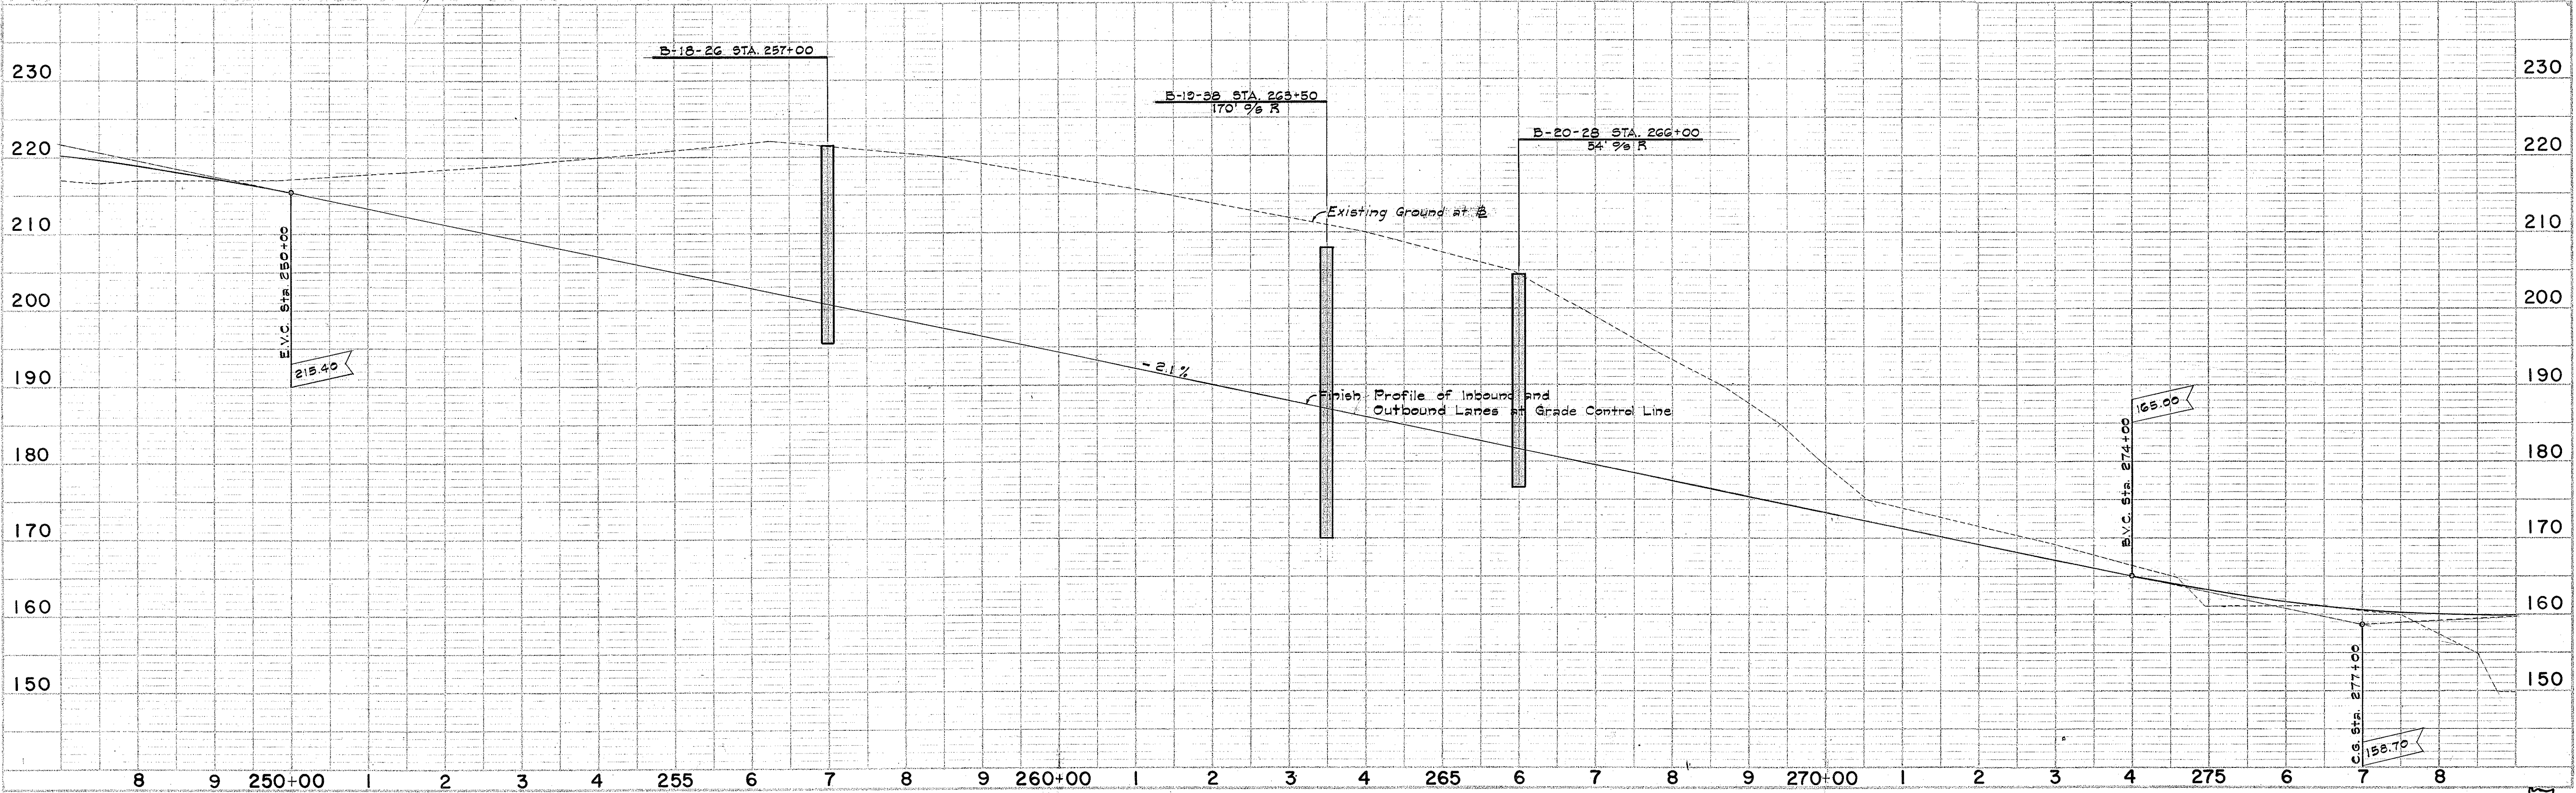

FED. AID DIST NO	STATE	FED. AID PROJ. NO.	FISCAL YEAR	SHEET NO.	TOTAL SHEETS
HAWAII	HAWAII	I-HI-1(7)	1964	8	9

