




FED. ROAD DIST. NO.	STATE	FED. AID INT. PROJ. NO.	FISCAL YEAR	SHEET NO.	TOTAL SHEETS

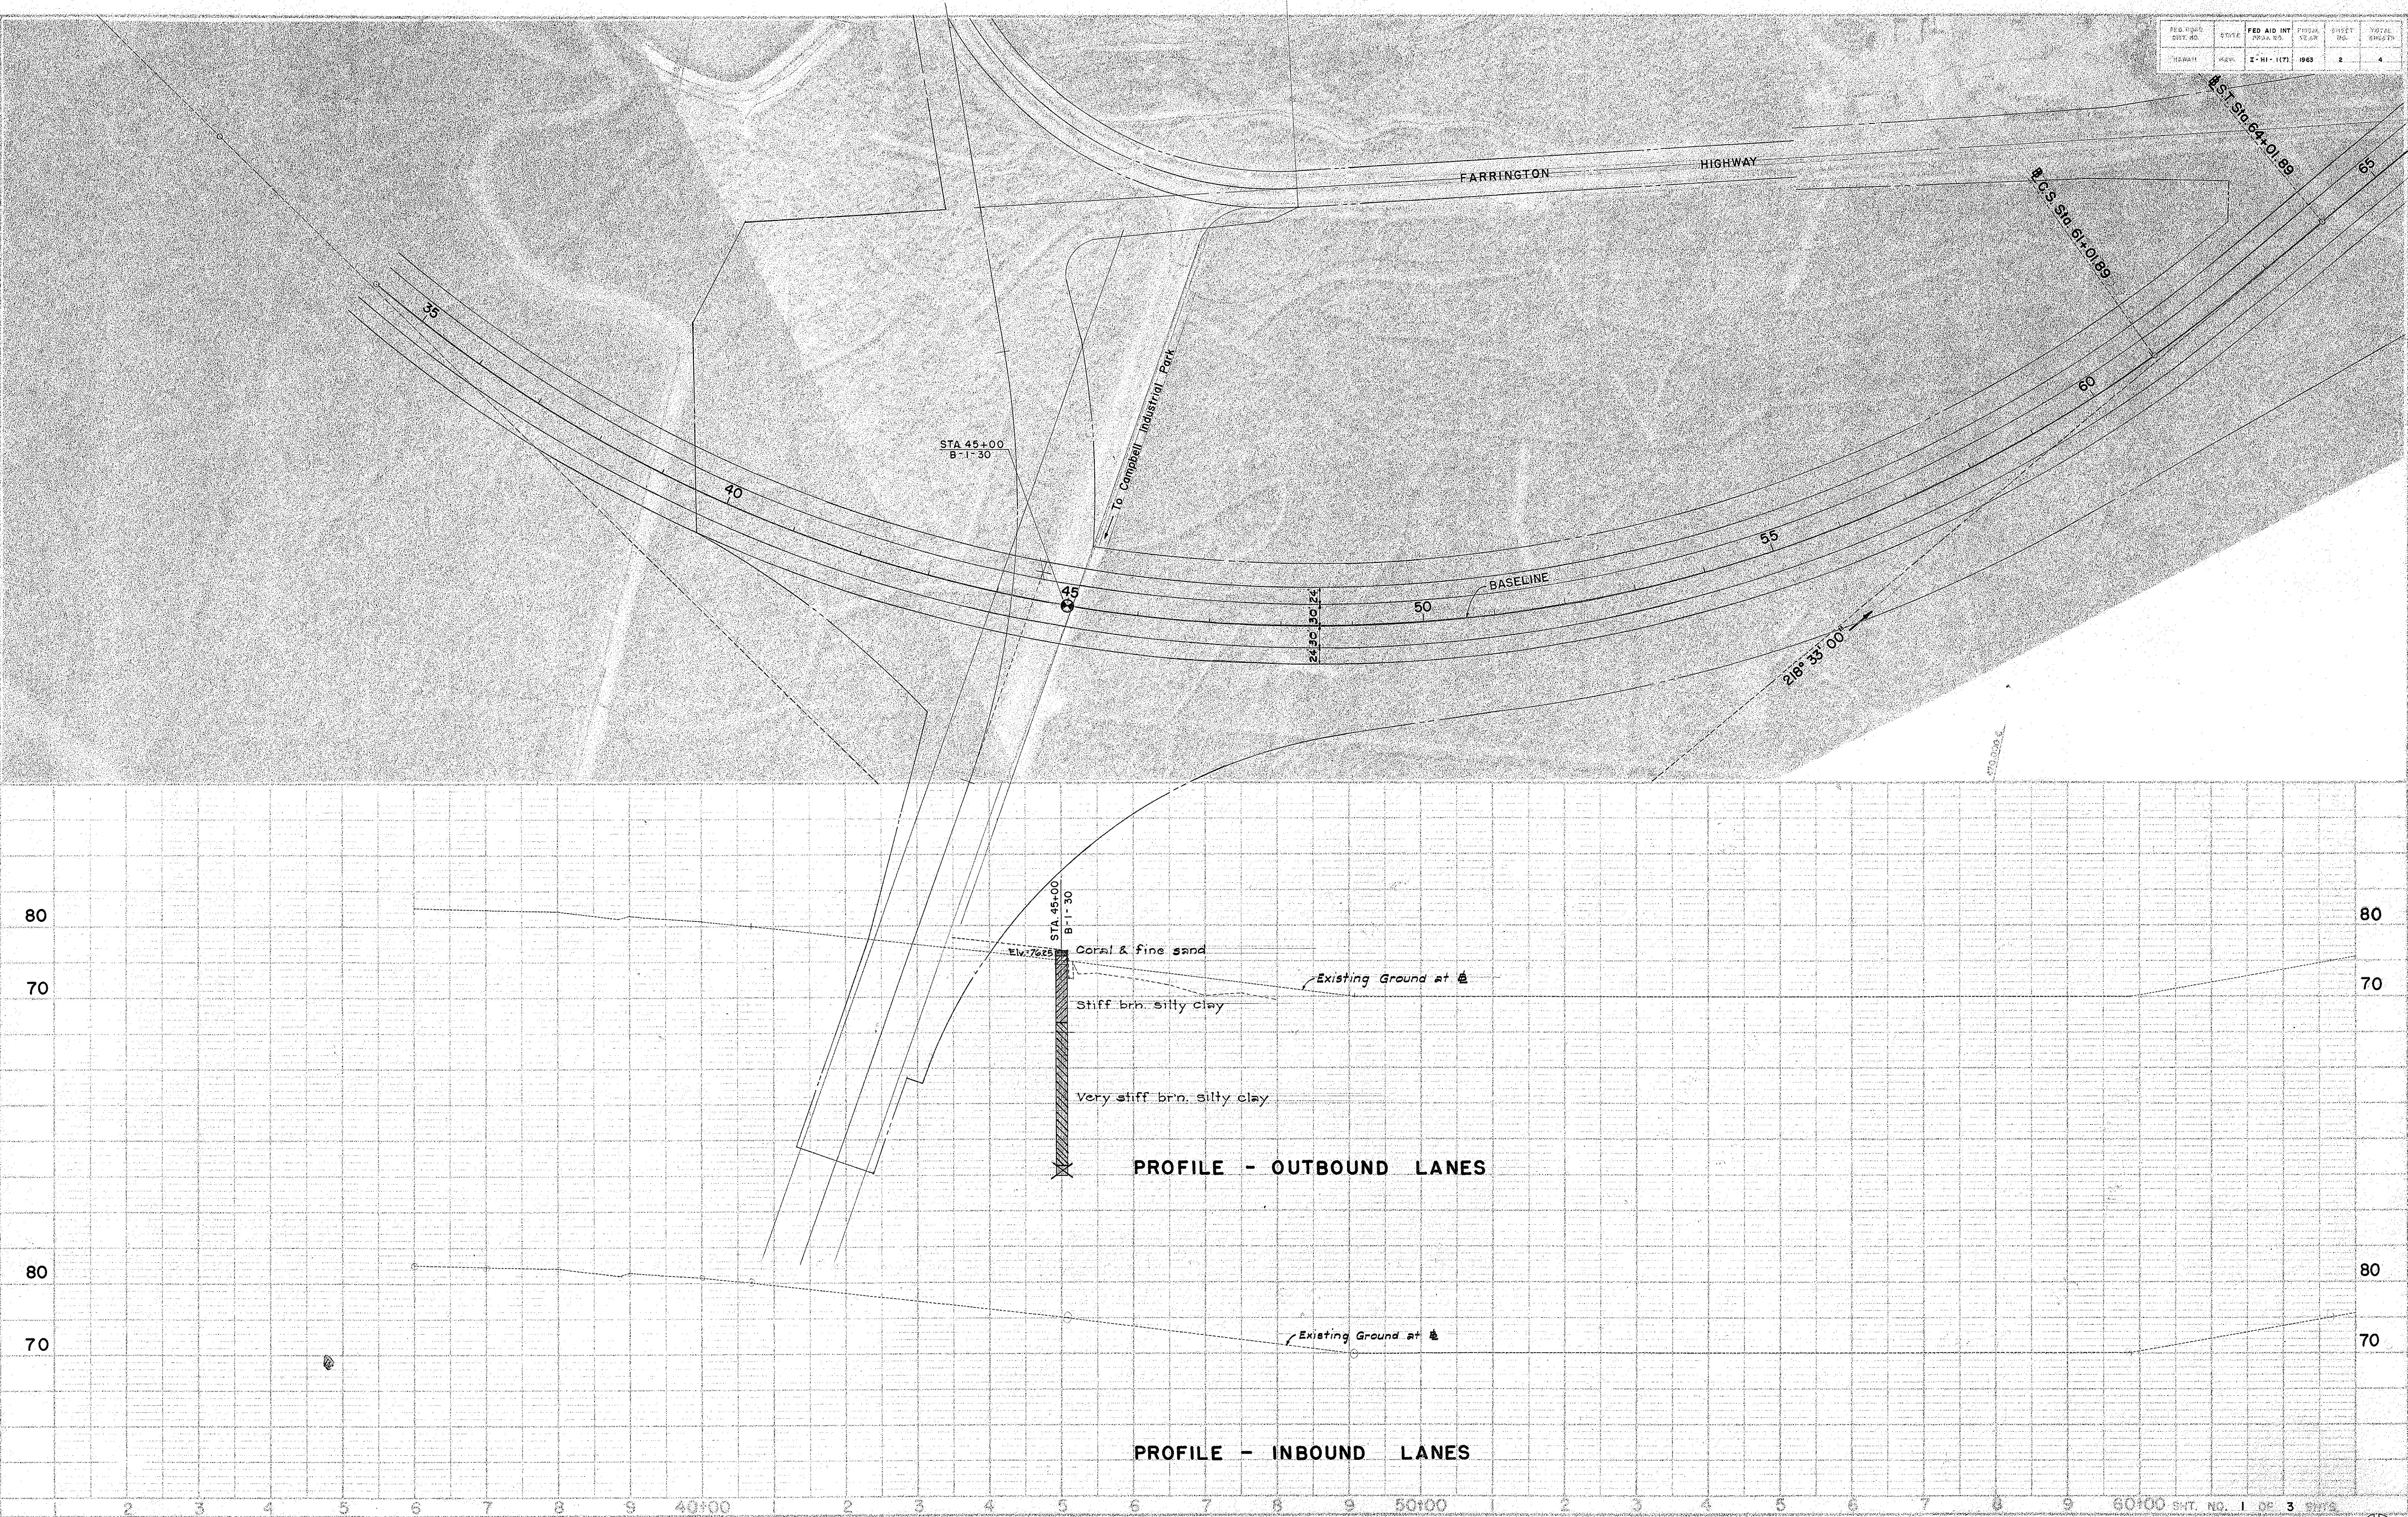


FED. ROAD DIST. NO.	STATE	FED. AID INT. PROJ. NO.	FISCAL YEAR	SHEET NO.	TOTAL SHEETS

PLAN	DATE
SURVEY	
PLATT	
NOTE BOOK	
ST. OF INT. CHECKED	
NO.	

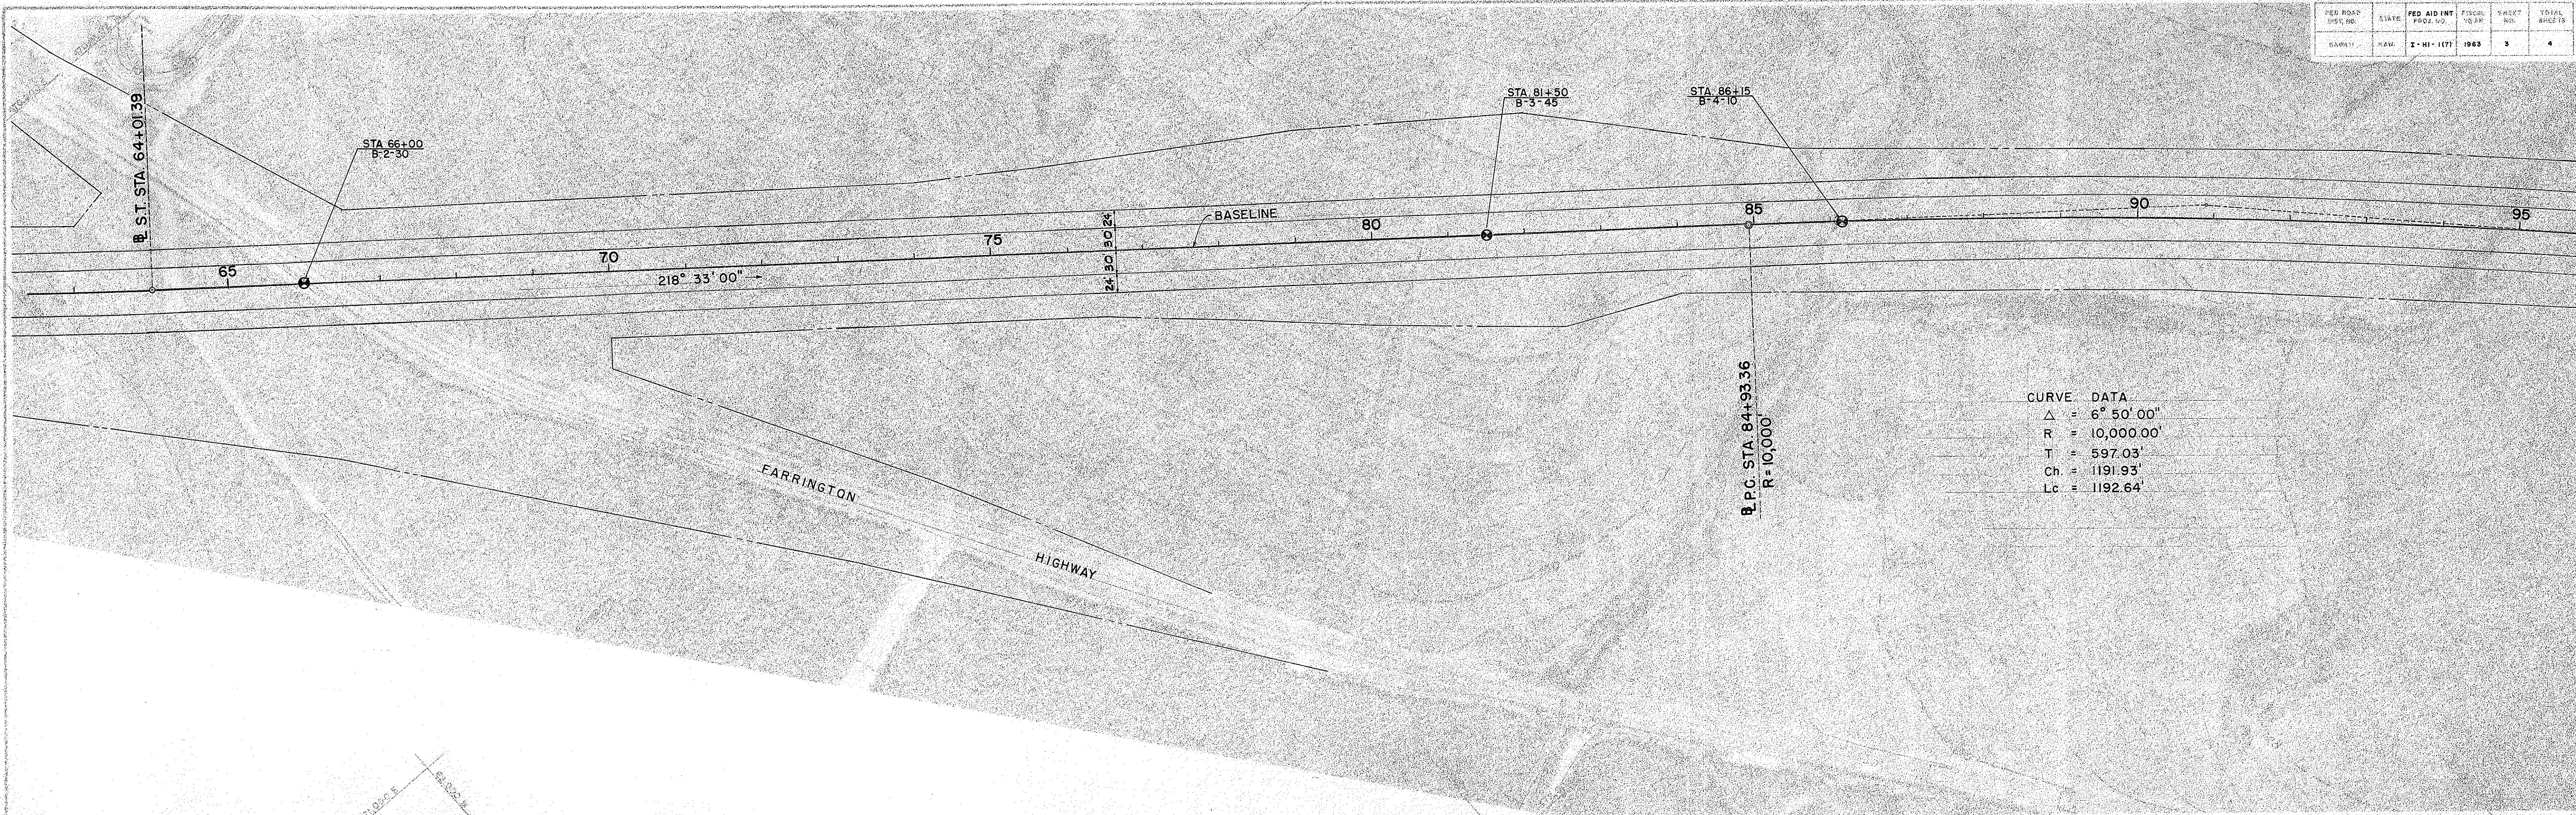


PROFILE	DATE
SURVEY	
PLATT	
NOTE BOOK	
ST. OF INT. CHECKED	
NO.	

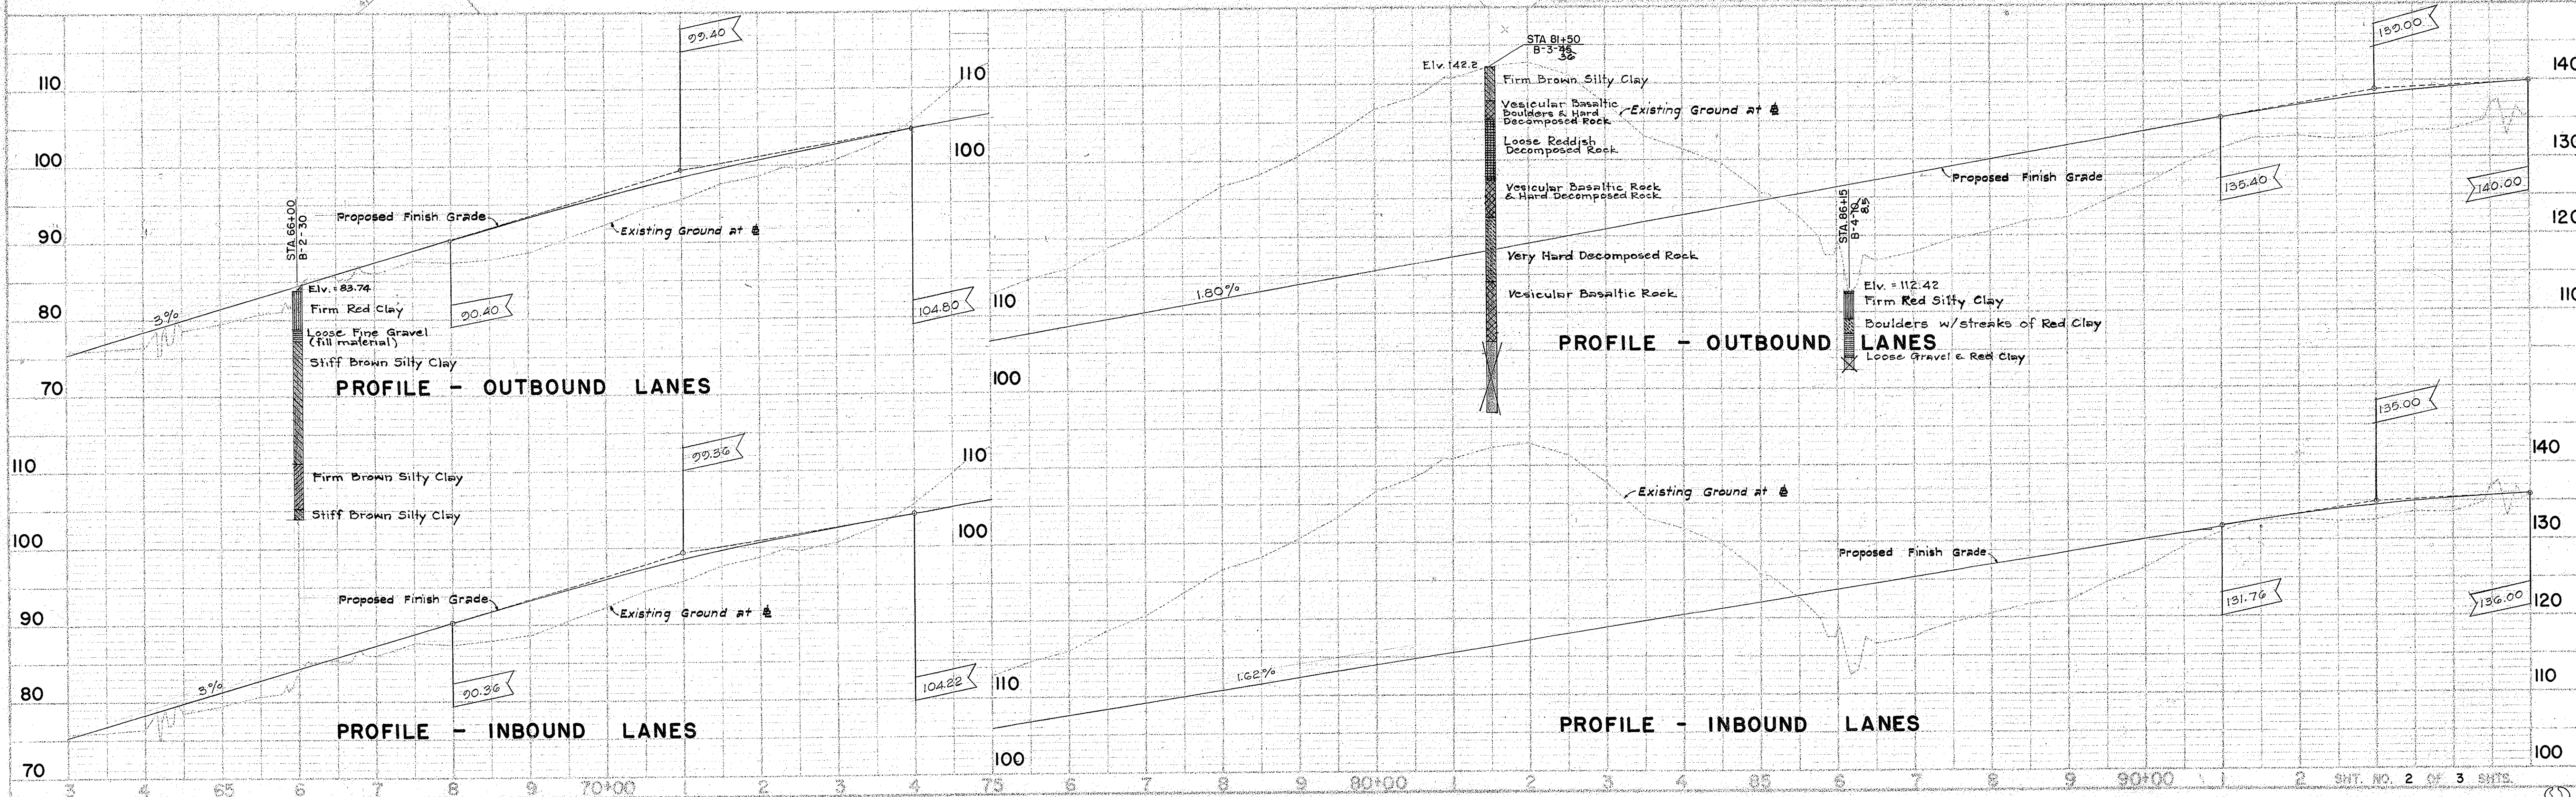

FED. ROAD DIST. NO.	STATE	FED. AID INT. PROJ. NO.	FISCAL YEAR	SHEET NO.	TOTAL SHEETS


CURVE DATA
 $\Delta = 6^{\circ} 50' 00''$
 $R = 10,000.00'$
 $T = 597.03'$
 $Ch = 1191.93'$
 $Lc = 1192.64'$

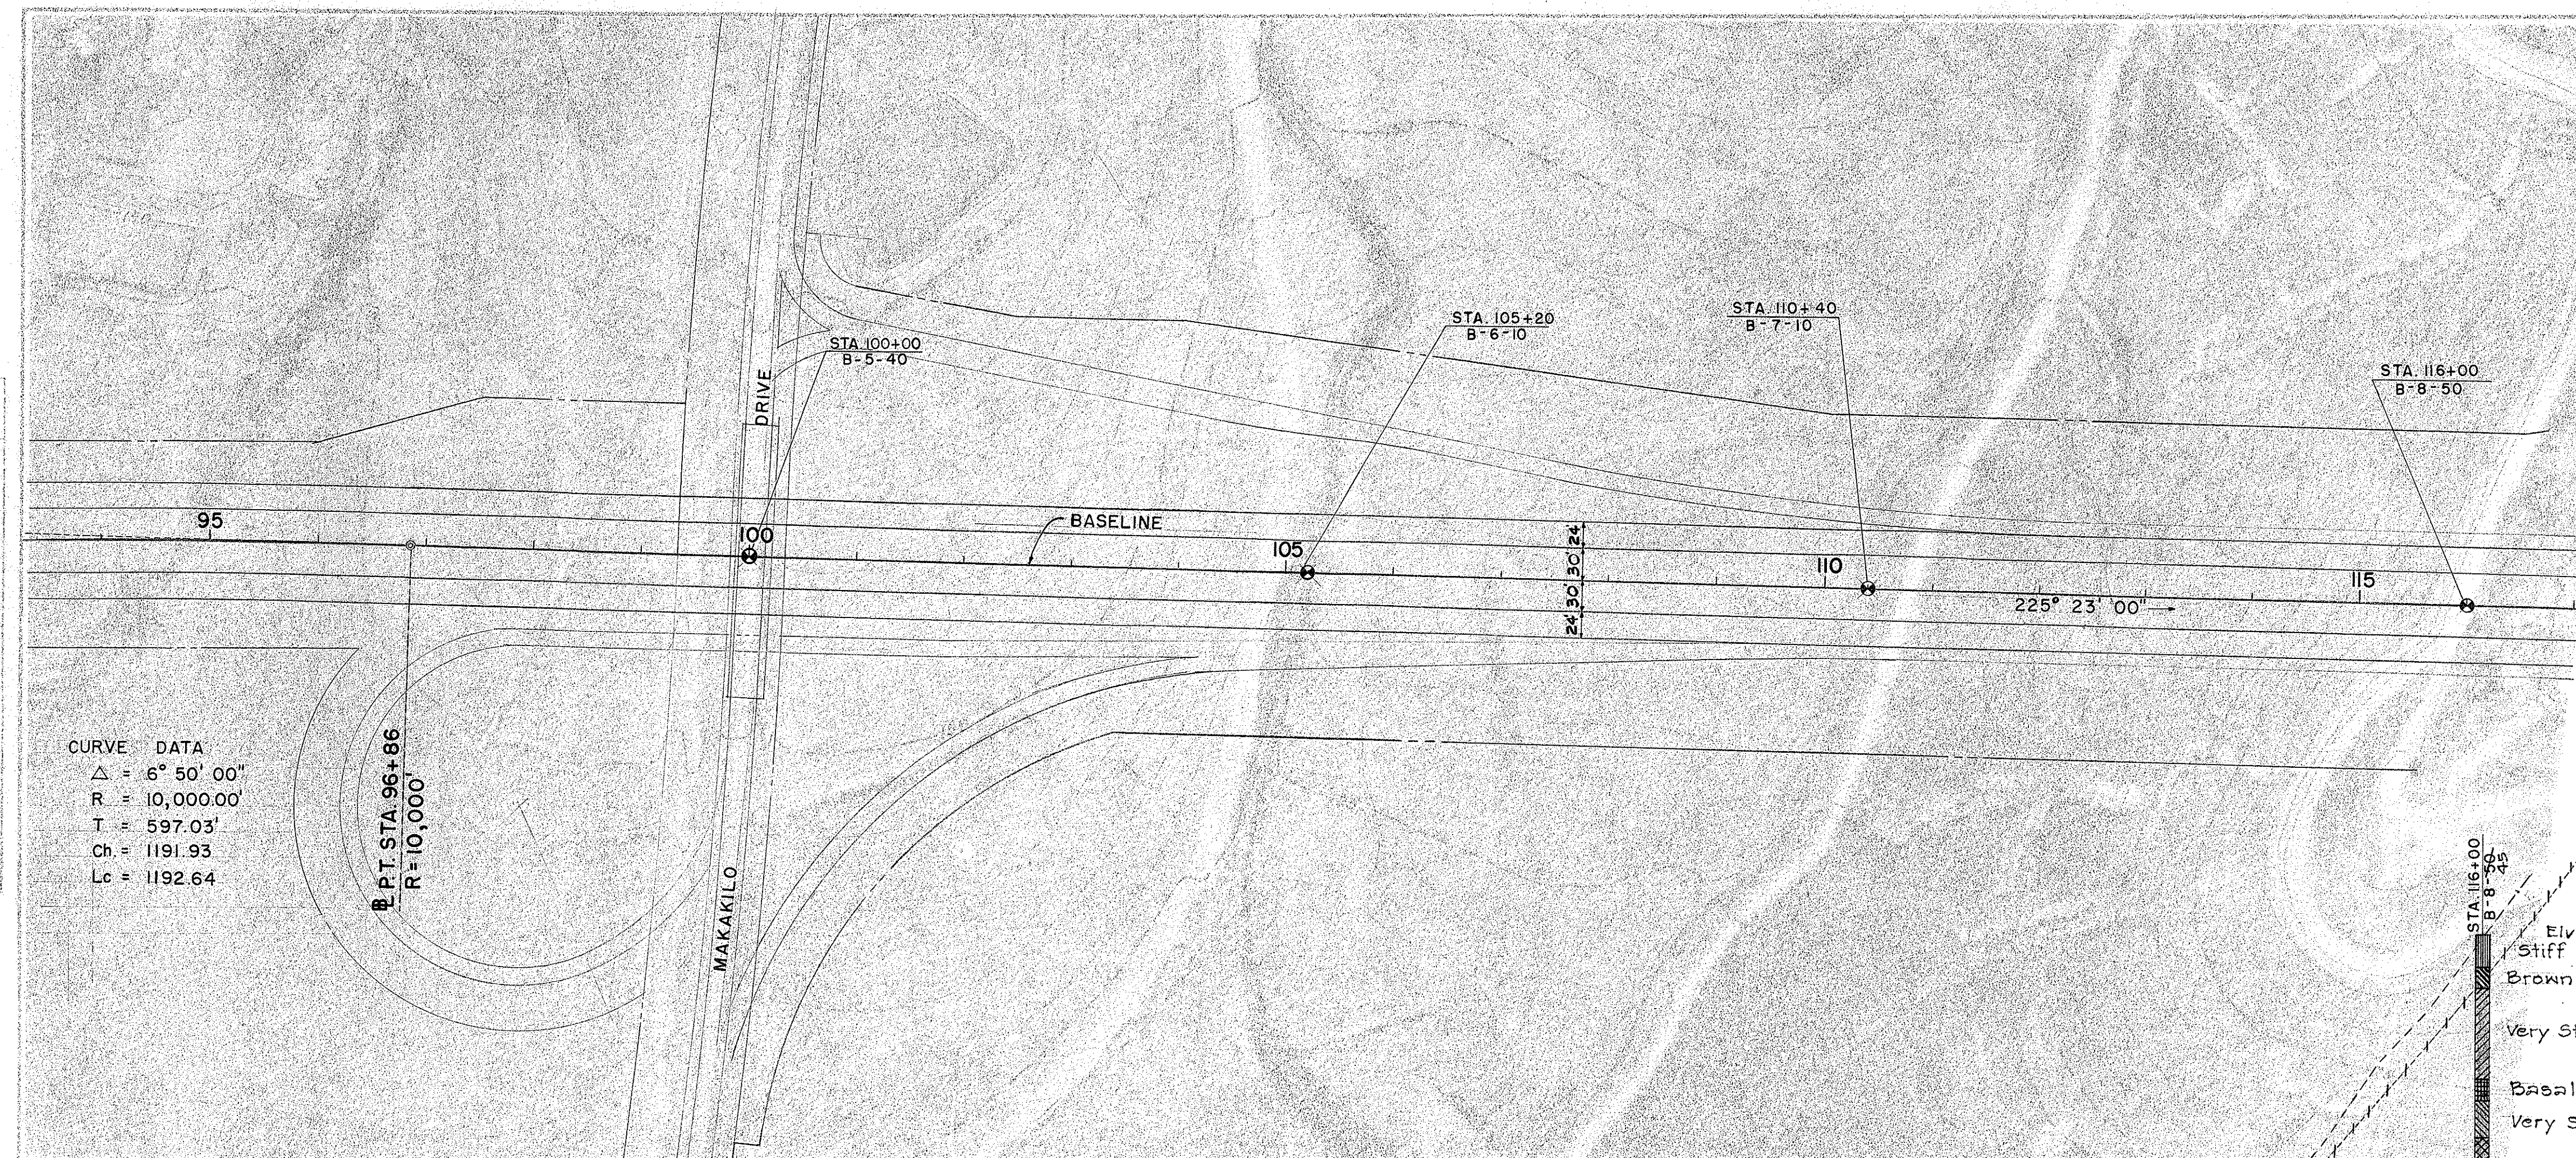


