



STATE OF HAWAII
DEPARTMENT OF TRANSPORTATION
HIGHWAYS DIVISION

BORING LOCATION PLAN

INTERSTATE ROUTE H-1
PROJECT NO. I-HI-1(8)

Scale: 1" = 100' Date: October 1964

SHEET NO. 1 OF 6 SHEETS




FED. ROAD DIST. NO.	STATE	FED. AID PROJ. NO.	FISCAL YEAR	SHEET NO.	TOTAL SHEETS
HAWAII	HAW.	I-HI-1(8)	1965	3	14

STATE OF HAWAII
DEPARTMENT OF TRANSPORTATION
HIGHWAYS DIVISION

BORING LOCATION PLAN
INTERSTATE ROUTE H-1
PROJECT NO. I-HI-1(8)

Scale: 1" = 100' Date: October 1964

FED. ROAD DIST. NO.	STATE	FED. AID PROJ. NO.	FISCAL YEAR	SHEET NO.	TOTAL SHEETS
HAWAII	HAW.	IHI-1(8)	1965	4	14

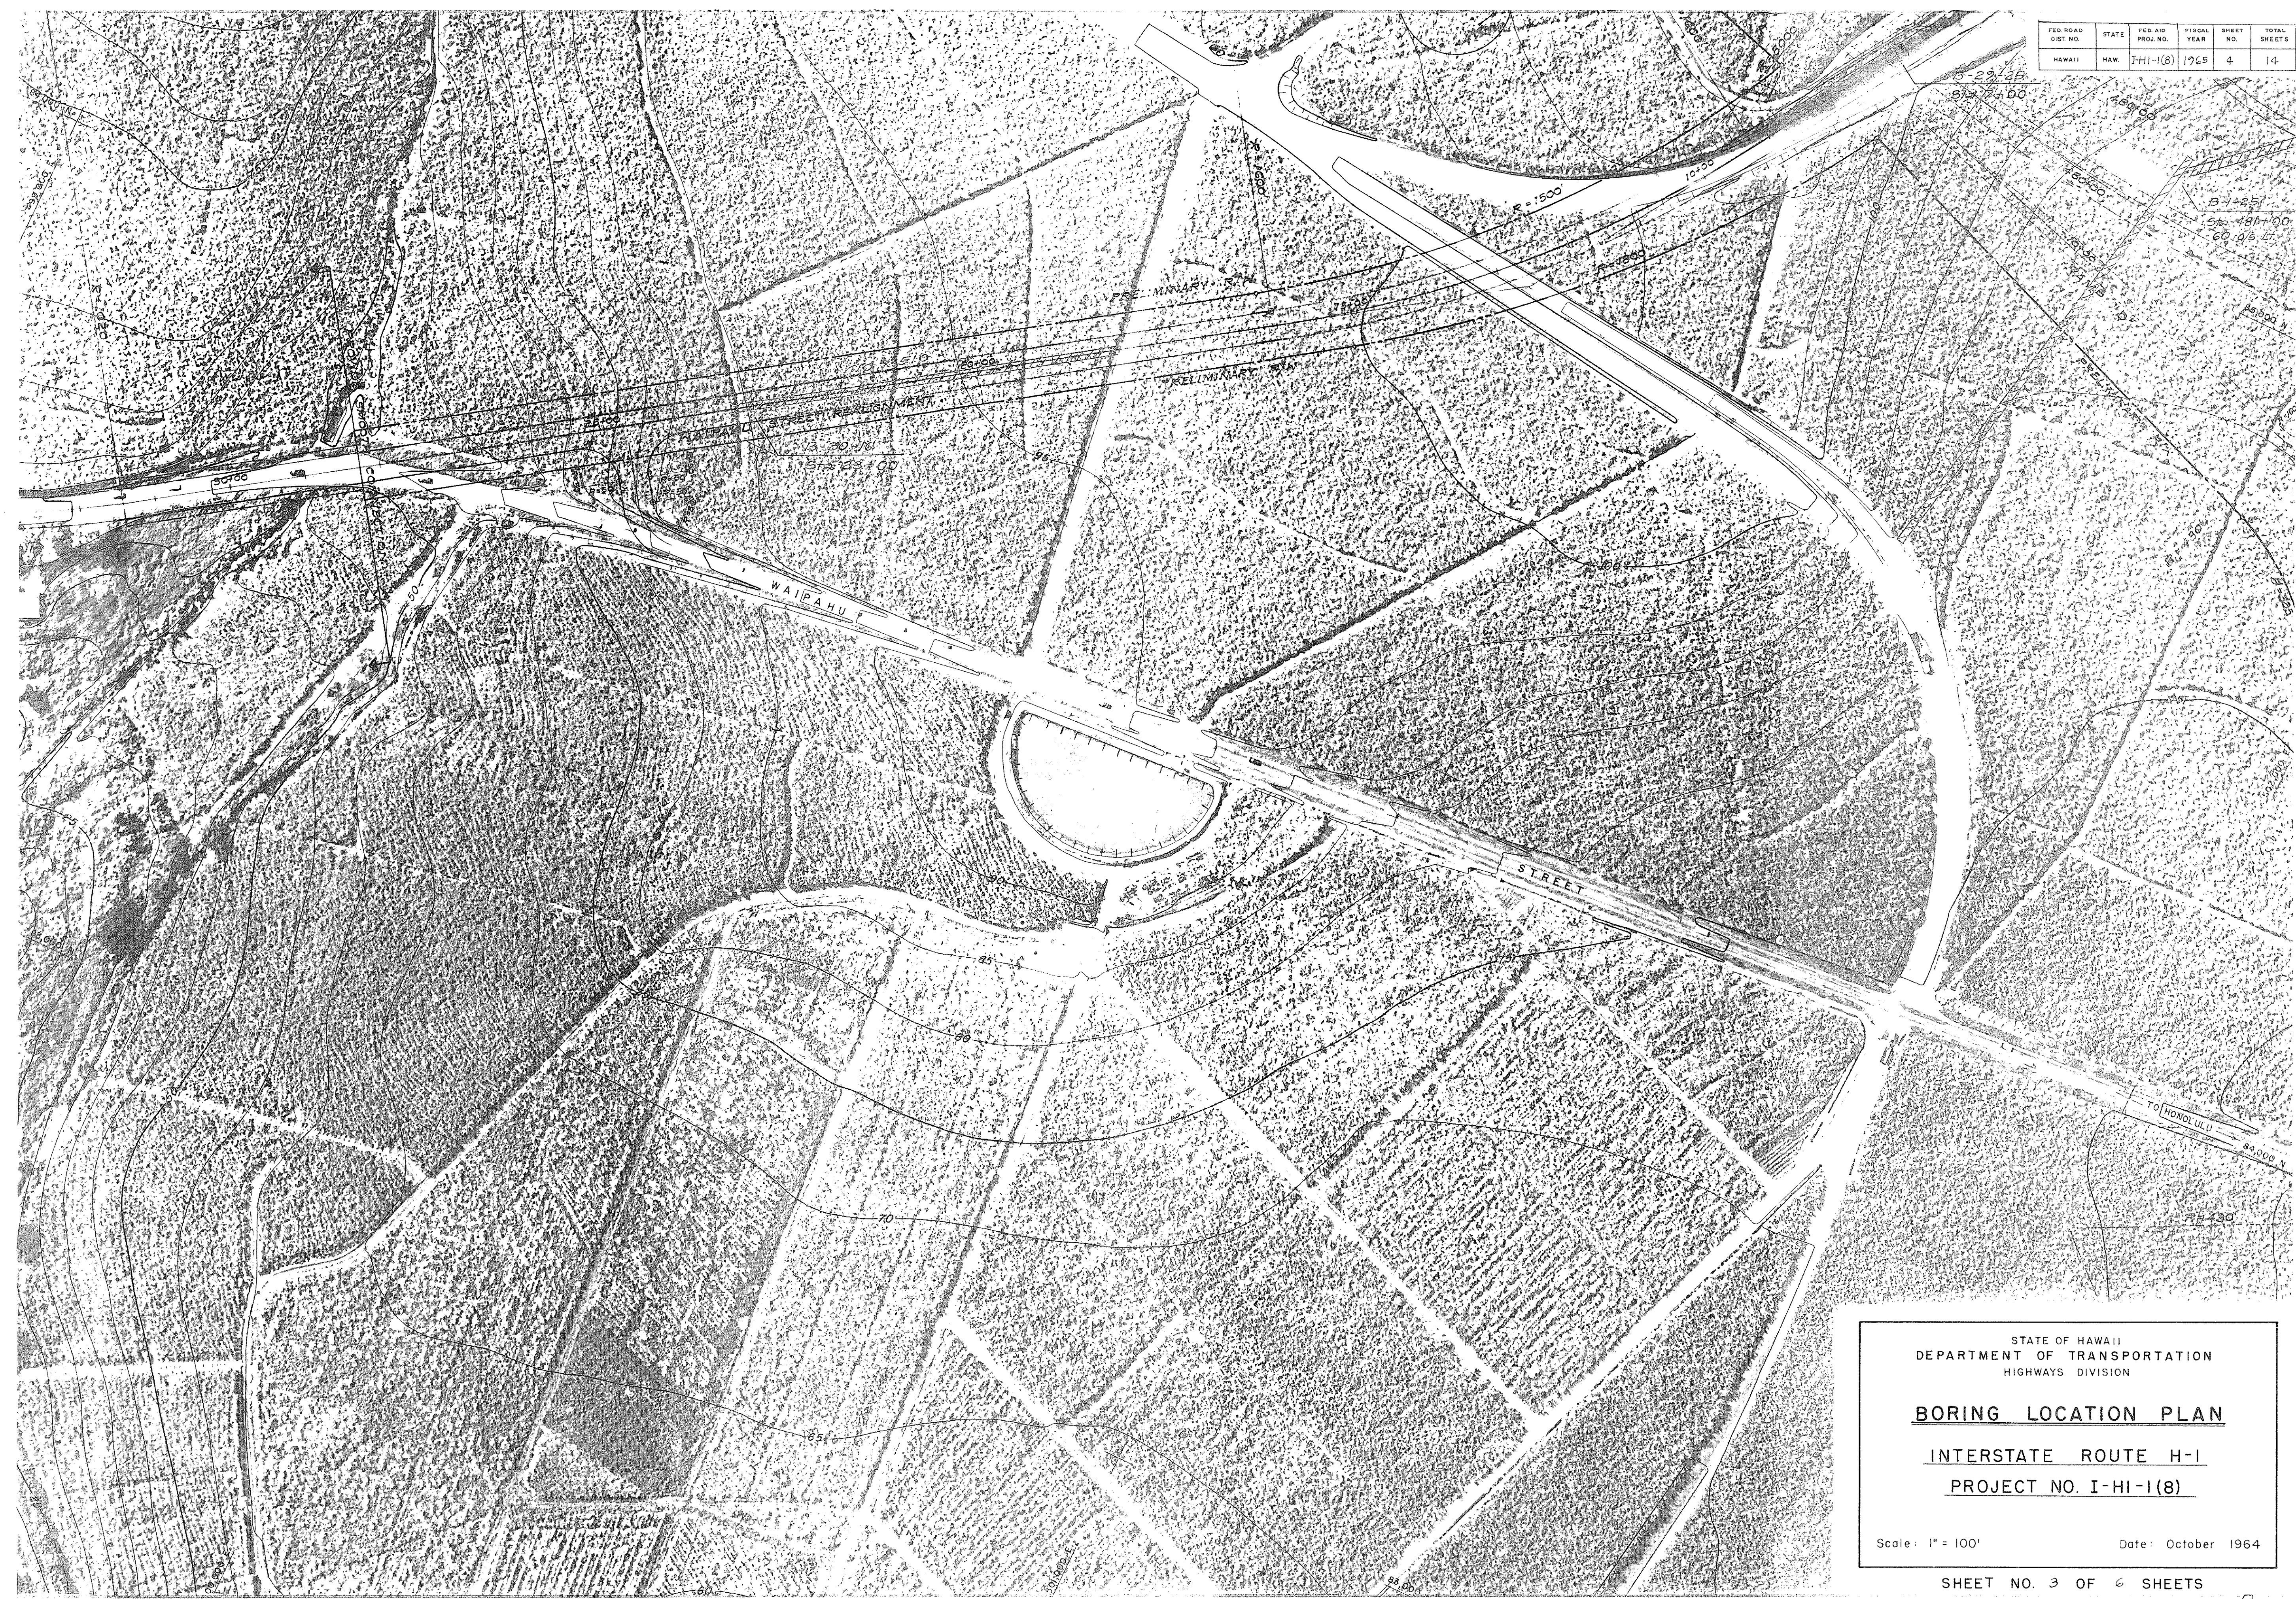

STATE OF HAWAII
DEPARTMENT OF TRANSPORTATION
HIGHWAYS DIVISION


BORING LOCATION PLAN

INTERSTATE ROUTE H-1
PROJECT NO. I-HI-1(8)

Scale: 1" = 100' Date: October 1964

SHEET NO. 3 OF 6 SHEETS

FED. ROAD DIST. NO.	STATE	FED. AID PROJ. NO.	FISCAL YEAR	SHEET NO.	TOTAL SHEETS
HAWAII	HAW.	I-HI-1(8)	1965	5	14

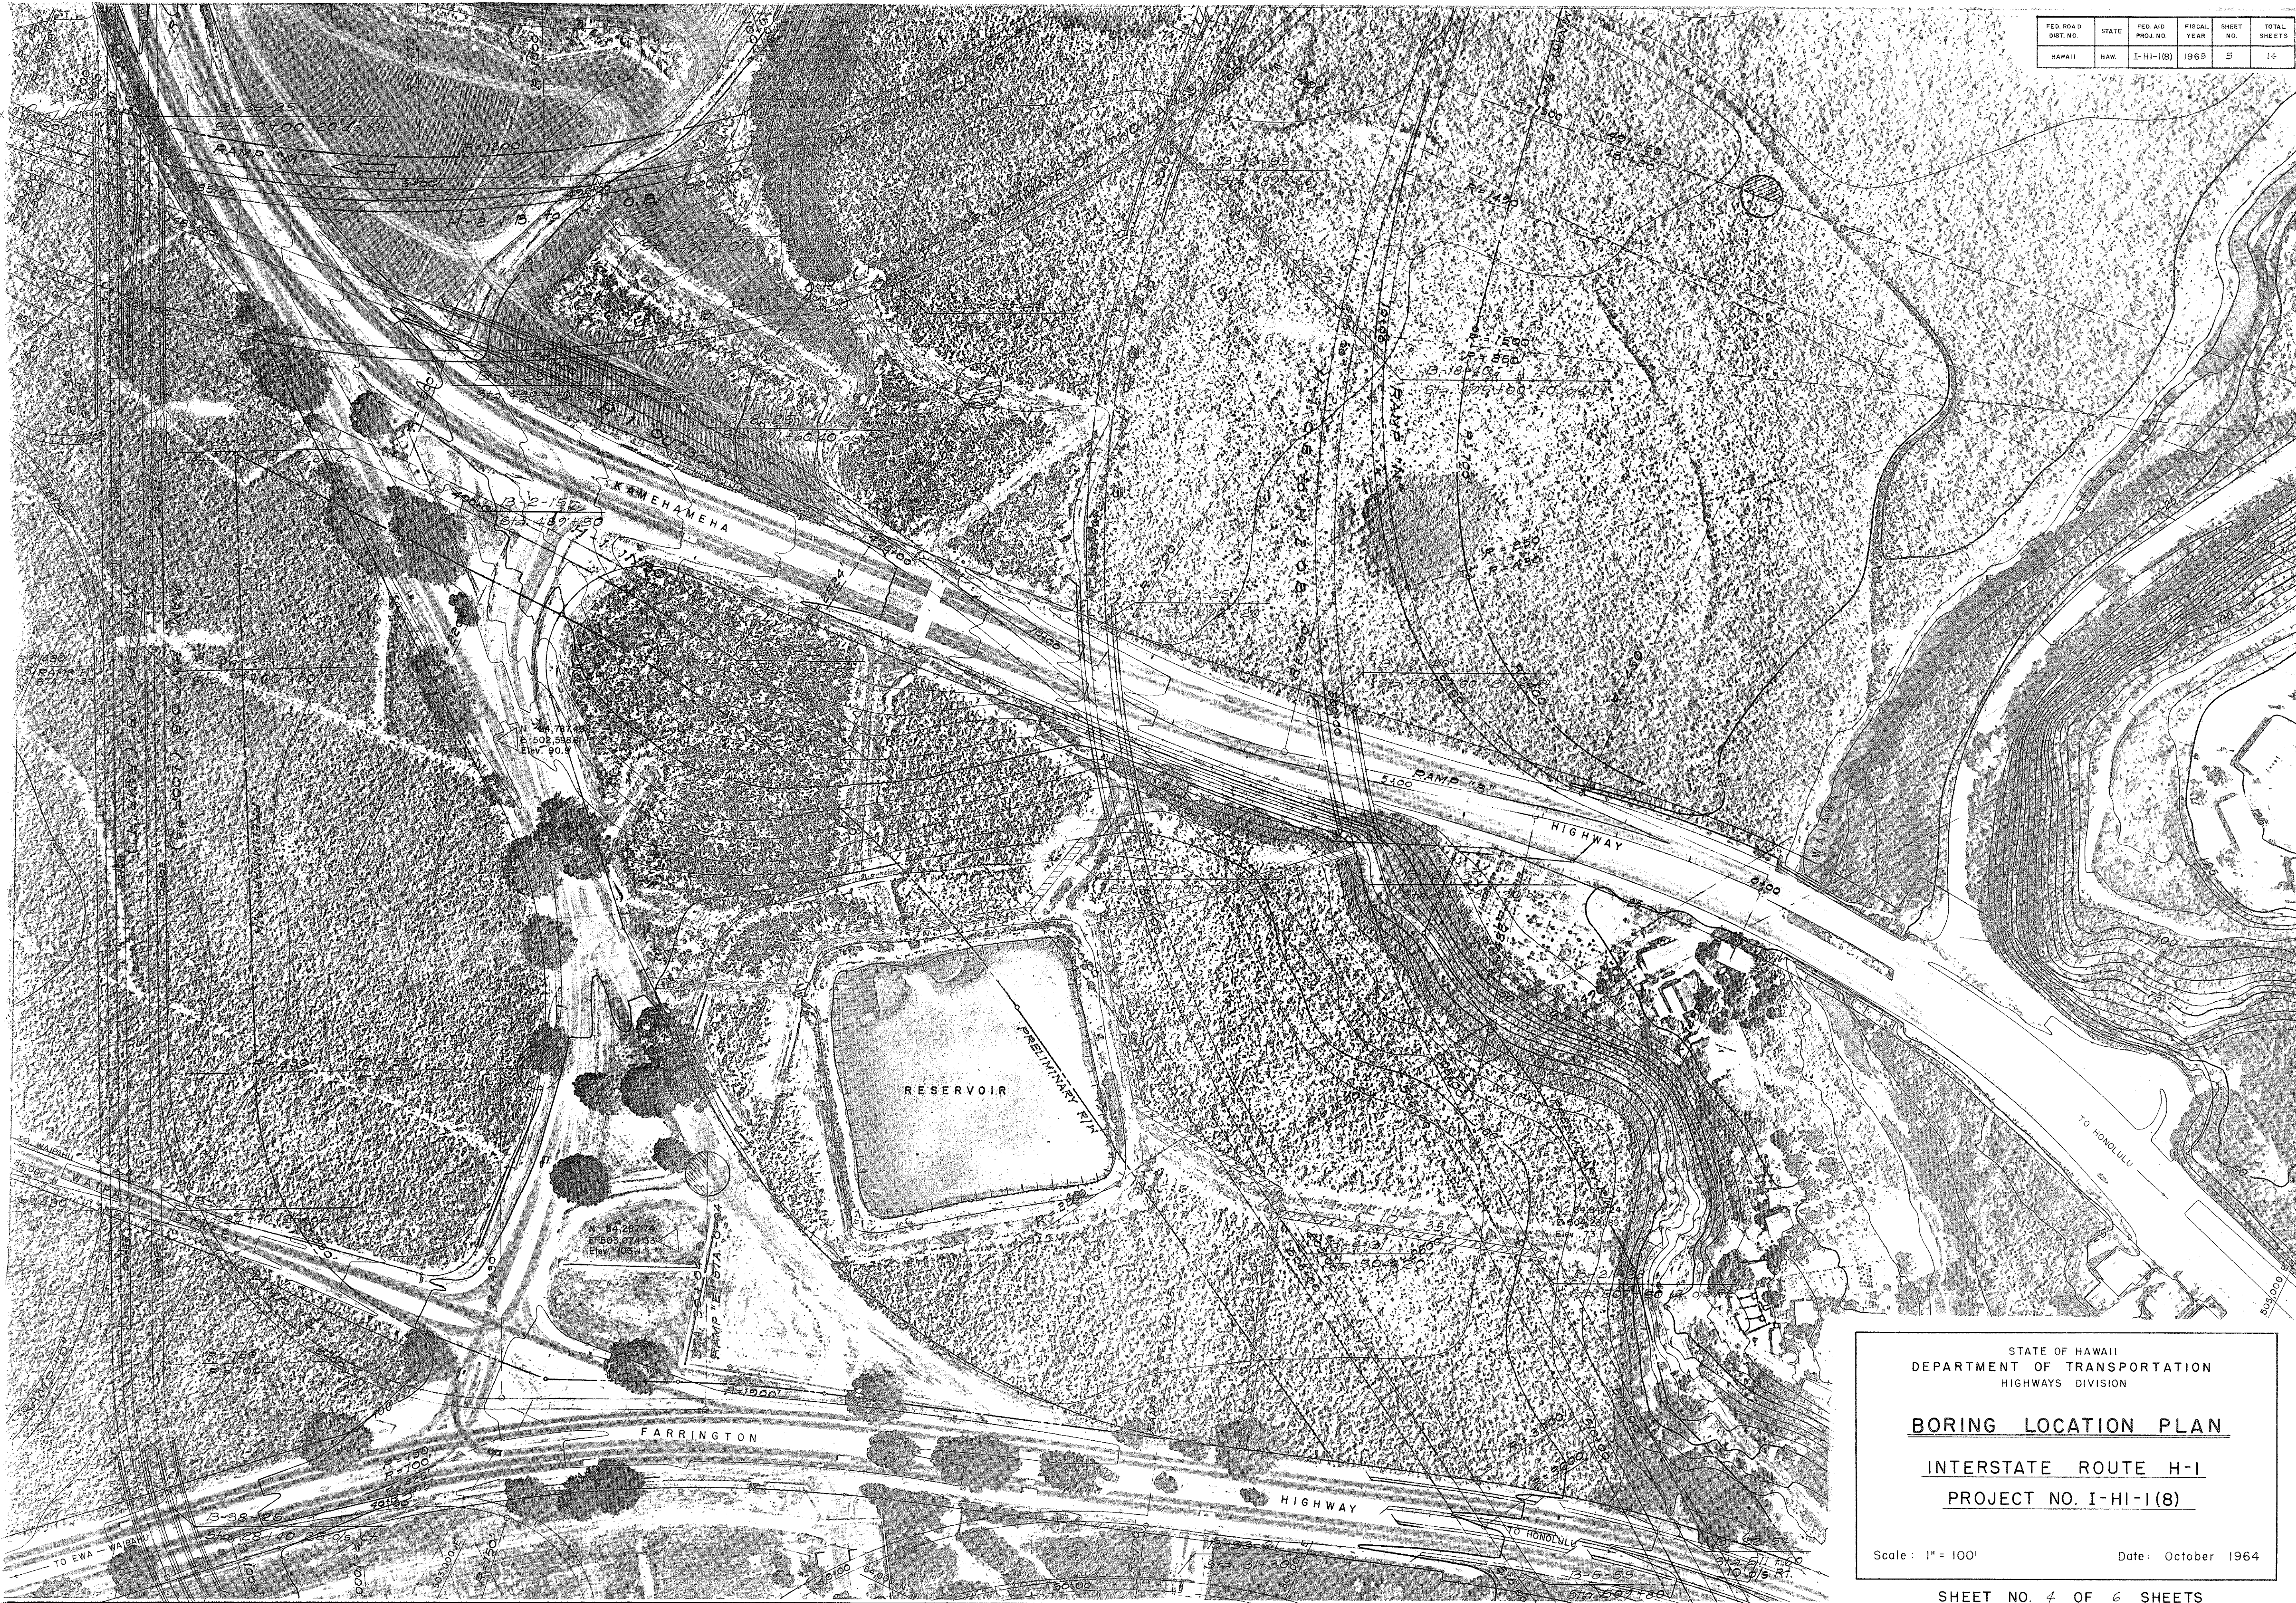

STATE OF HAWAII
DEPARTMENT OF TRANSPORTATION
HIGHWAYS DIVISION


BORING LOCATION PLAN

INTERSTATE ROUTE H-1
PROJECT NO. I-HI-1(8)

Scale: 1" = 100' Date: October 1964

SHEET NO. 4 OF 6 SHEETS

FED. ROAD DIST. NO.	STATE	FED. AID PROJ. NO.	FISCAL YEAR	SHEET NO.	TOTAL SHEETS
HAWAII	HAW.	I-HI-1(8)	1965	6	14

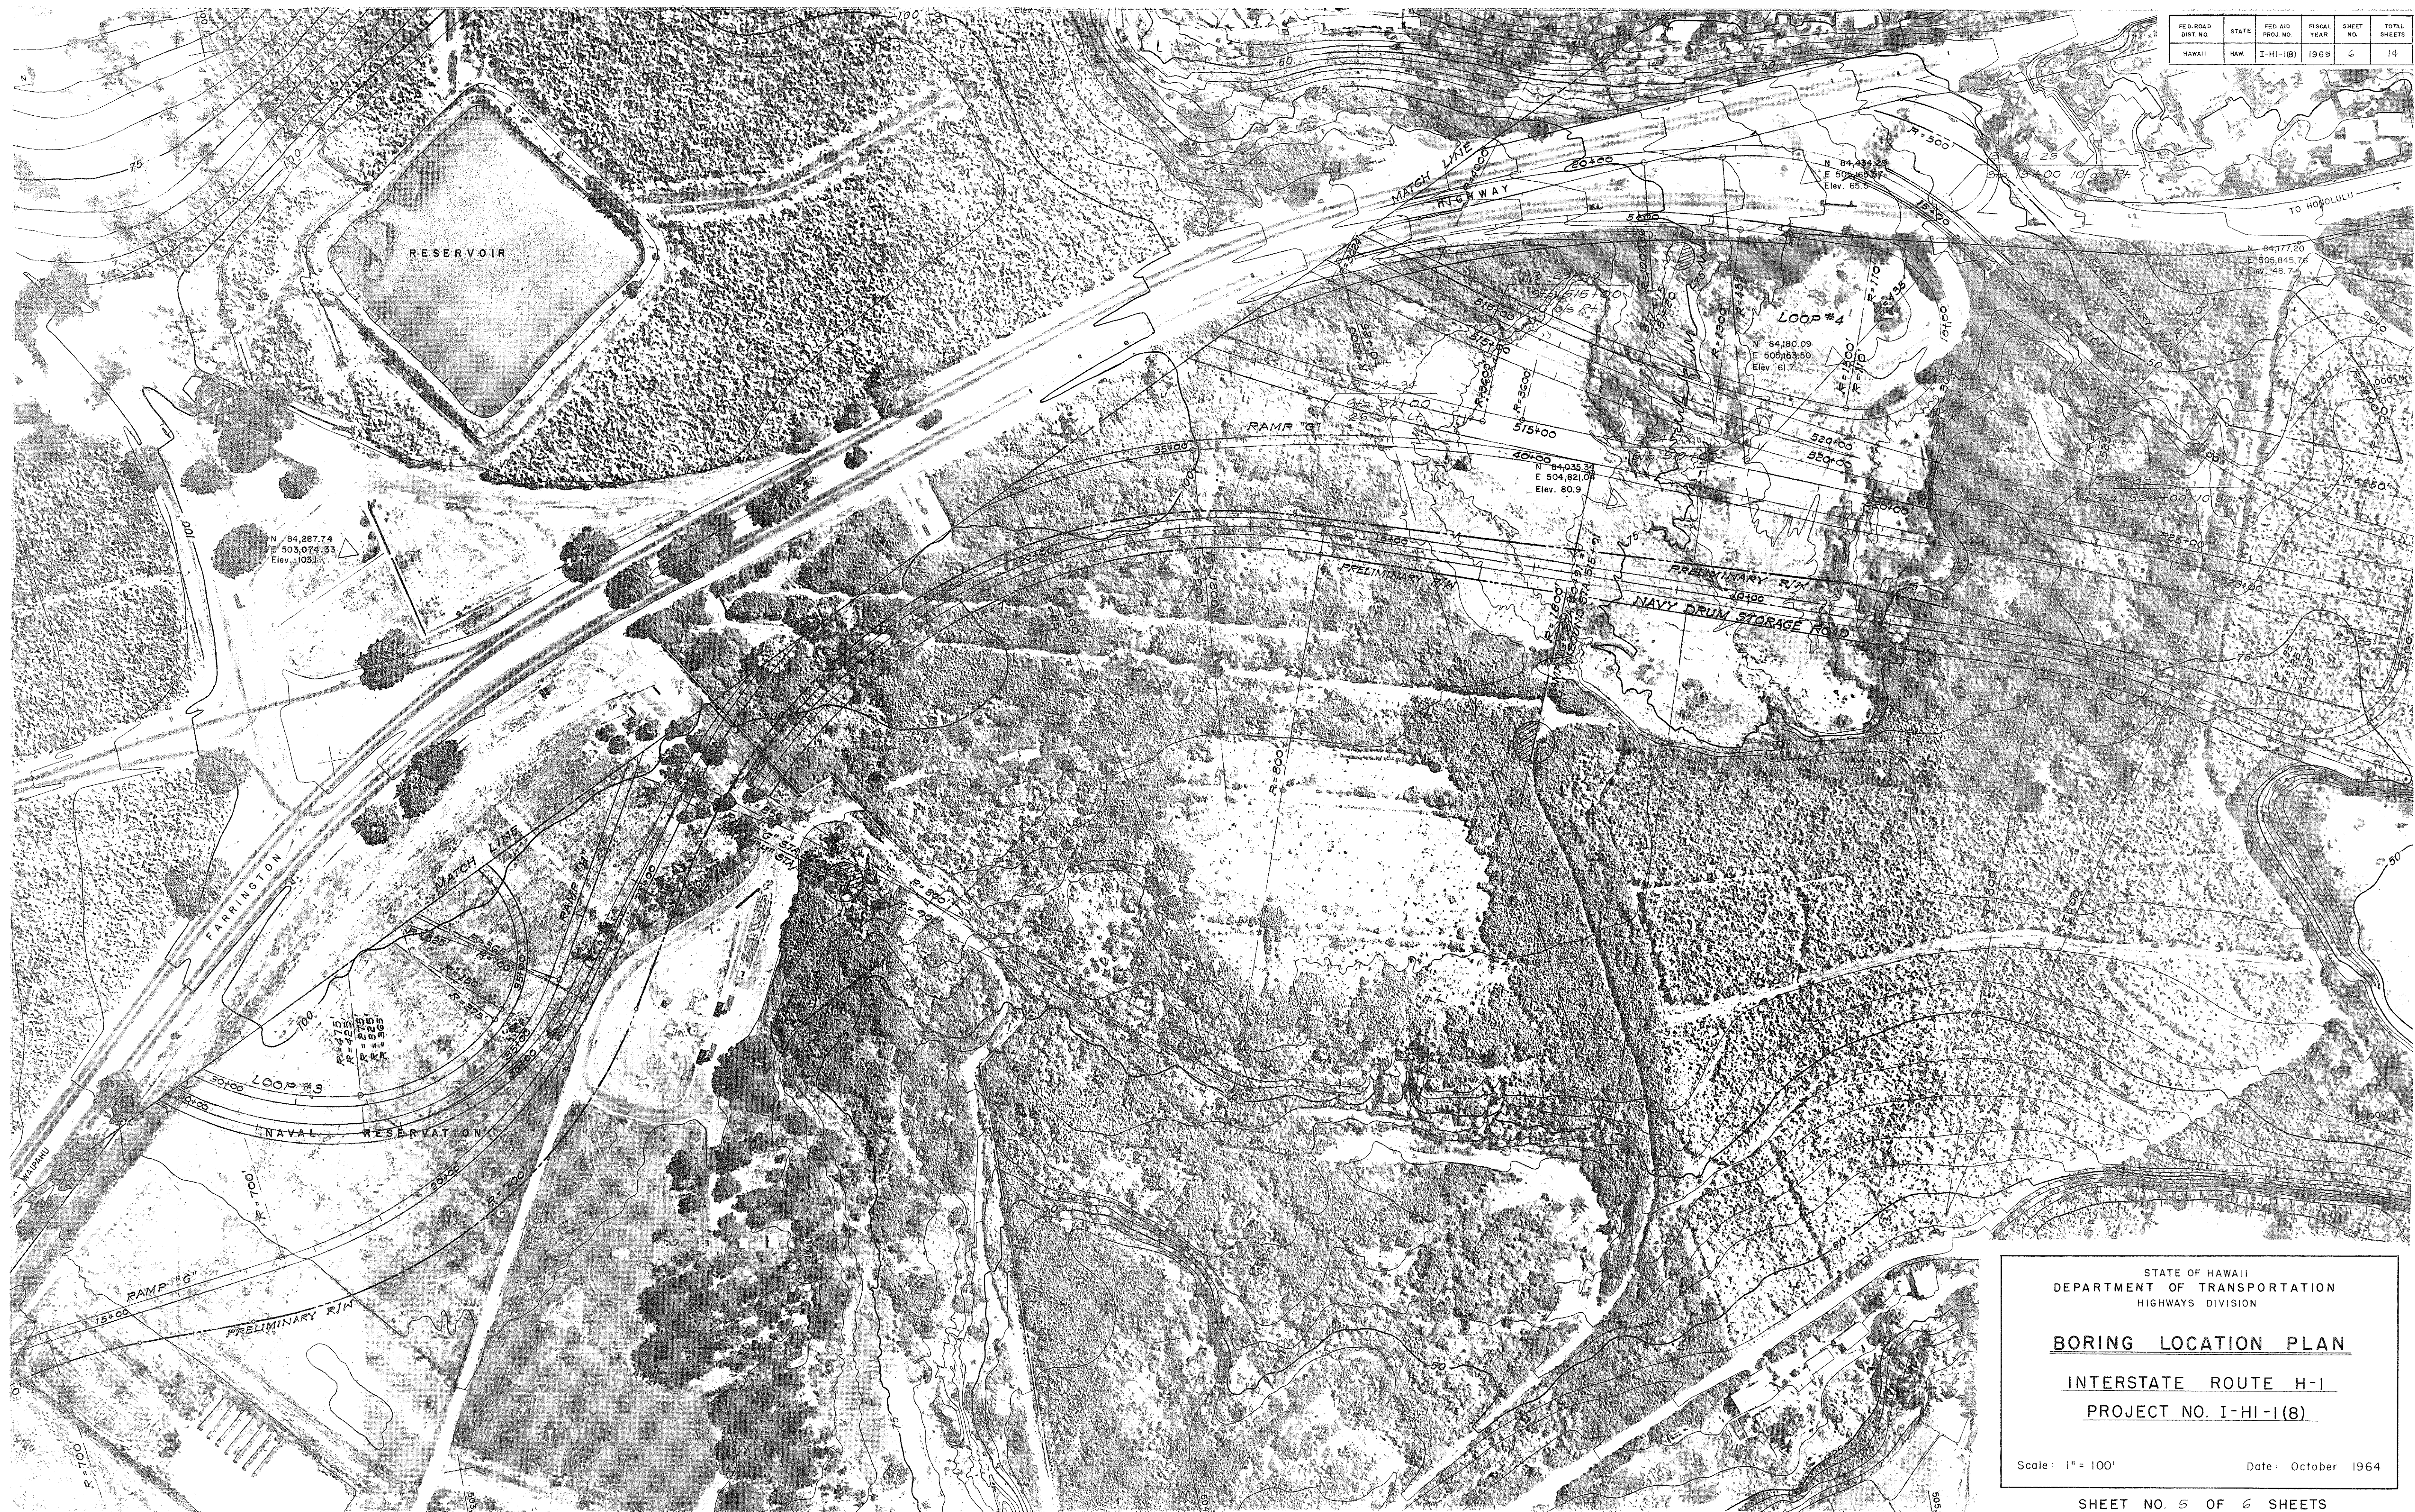

STATE OF HAWAII
DEPARTMENT OF TRANSPORTATION
HIGHWAYS DIVISION

BORING LOCATION PLAN

INTERSTATE ROUTE H-1
PROJECT NO. I-HI-1(8)

Scale: 1" = 100'

Date: October 1964

SHEET NO. 5 OF 6 SHEETS

6

FED. ROAD DIST. NO.	STATE	FED. AID PROJ. NO.	FISCAL YEAR	SHEET NO.	TOTAL SHEETS
HAWAII	HAW.	I-H-1(8)	1964	7	14

