

PROJECT NO.	STATE	FISCAL YEAR	SHEET NO.	TOTAL SHEETS
I-HI-1(9)	HAWAII	1965	2	10



CURVE DATA
 P 3200
 T 1000.00
 L 2000.00
 ELEV 3295

STATE OF HAWAII
 DEPARTMENT OF TRANSPORTATION
 HIGHWAYS DIVISION

BORING LOCATION PLAN

INTERSTATE ROUTE H-1

PROJECT NO. I-HI-1(9)

Scale: 1"=100' Date: November 1965

APPROXIMATE DEPTHS AND LOCATIONS FOR PHASE II (STRUCTURAL) BORINGS														
BORING NO.	LOCATION	STATION	OFFSET	DEPTH (Ft.)	BORING NO.	LOCATION	STATION	OFFSET	DEPTH (Ft.)	BORING NO.	LOCATION	STATION	OFFSET	DEPTH (Ft.)
S-1	Ramp B	61+60	25' Rt.	40	S-31	Baseline	112+70	70' Lt.	85	S-61	Baseline	167+00	75' Rt.	100
S-2	"	61+50	"	40	S-32	"	114+00	70' Rt.	100	S-62	"	167+00	"	100
S-3	"	62+00	25' Rt.	40	S-33	"	113+65	70' Lt.	85	S-63	"	167+25	85' Rt.	100
S-4	"	61+85	5' Lt.	40	S-34	"	114+20	70' Lt.	100	S-64	"	172+25	125' Rt.	20
S-5	"	62+50	25' Rt.	40	S-35	"	114+80	50' Rt.	100	S-65	"	172+75	130' Rt.	20
S-6	"	62+45	5' Lt.	40	S-36	"	114+65	15' Lt.	100	S-66	"	172+30	65' Rt.	50
S-7	"	63+10	25' Rt.	40	S-37	"	114+70	70' Lt.	100	S-67	"	172+85	65' Rt.	50
S-8	"	63+00	5' Lt.	40	S-38	"	115+30	"	80	S-68	"	172+40	"	50
S-9	"	63+70	25' Rt.	50	S-39	"	116+40	120' Rt.	80	S-69	"	172+90	70' Lt.	50
S-10	"	63+70	5' Lt.	50	S-40	"	116+35	20' Lt.	80	S-70	"	172+40	70' Lt.	50
S-11	Baseline	95+25	120' Rt.	20	S-41	"	116+55	70' Lt.	80	S-71	"	172+85	125' Lt.	20
S-12	"	94+20	120' Rt.	20	S-42	"	118+25	90' Rt.	80	S-72	"	172+30	120' Lt.	20
S-13	"	95+25	65' Rt.	50	S-43	"	118+15	50' Rt.	80	S-73	"	181+25	75' Rt.	40
S-14	"	94+90	65' Rt.	50	S-44	"	118+05	85' Lt.	80	S-74	"	181+00	80' Rt.	40
S-15	"	94+90	"	50	S-45	"	118+85	"	80	S-75	"	181+25	"	40
S-16	"	95+25	65' Lt.	50	S-46	"	119+20	70' Lt.	70	S-76	"	181+05	80' Lt.	40
S-17	"	94+90	65' Lt.	50	S-47	"	120+70	70' Rt.	70	S-77	"	181+40	75' Lt.	40
S-18	"	95+25	120' Lt.	20	S-48	"	121+50	70' Lt.	70	S-78	"	184+50	60' Rt.	50
S-19	"	94+20	120' Lt.	20	S-49	"	122+15	65' Rt.	70	S-79	"	183+80	75' Lt.	50
S-20	"	106+10	65' Rt.	50	S-50	"	122+75	60' Lt.	70	S-80	"	192+00	110' Rt.	20
S-21	"	106+40	65' Rt.	50	S-51	"	123+20	110' Rt.	70	S-81	"	192+40	110' Rt.	20
S-22	"	106+60	"	50	S-52	"	138+60	120' Rt.	20	S-82	"	192+05	60' Rt.	50
S-23	"	106+40	65' Lt.	50	S-53	"	139+45	120' Rt.	20	S-83	"	192+45	60' Rt.	50
S-24	"	106+70	65' Lt.	50	S-54	"	138+60	65' Rt.	50	S-84	"	192+05	"	50
S-25	"	109+85	70' Rt.	50	S-55	"	139+45	65' Rt.	50	S-85	"	192+50	60' Lt.	50
S-26	"	109+85	70' Lt.	50	S-56	"	139+45	"	50	S-86	"	192+10	55' Lt.	50
S-27	"	111+80	70' Rt.	85	S-57	"	138+60	60' Lt.	50	S-87	"	192+10	85' Lt.	20
S-28	"	111+80	70' Lt.	85	S-58	"	139+45	60' Lt.	50	S-88	"	192+50	85' Lt.	20
S-29	"	112+85	70' Rt.	85	S-59	"	138+60	115' Lt.	20	S-89	"	194+10	60' Lt.	60
S-30	"	112+90	"	85	S-60	"	139+45	115' Lt.	20	S-90	"	194+00	65' Rt.	60

B-5-15

Sta. 73+20

S-5


S-5

LEGEND

BORING (Boring number, depth and station as indicated)

STRUCTURAL BORING (Boring number as indicated. See Summary.)

DATE	11/1/65	BY	J.H.I.	NO.	3	TOTAL	10
------	---------	----	--------	-----	---	-------	----

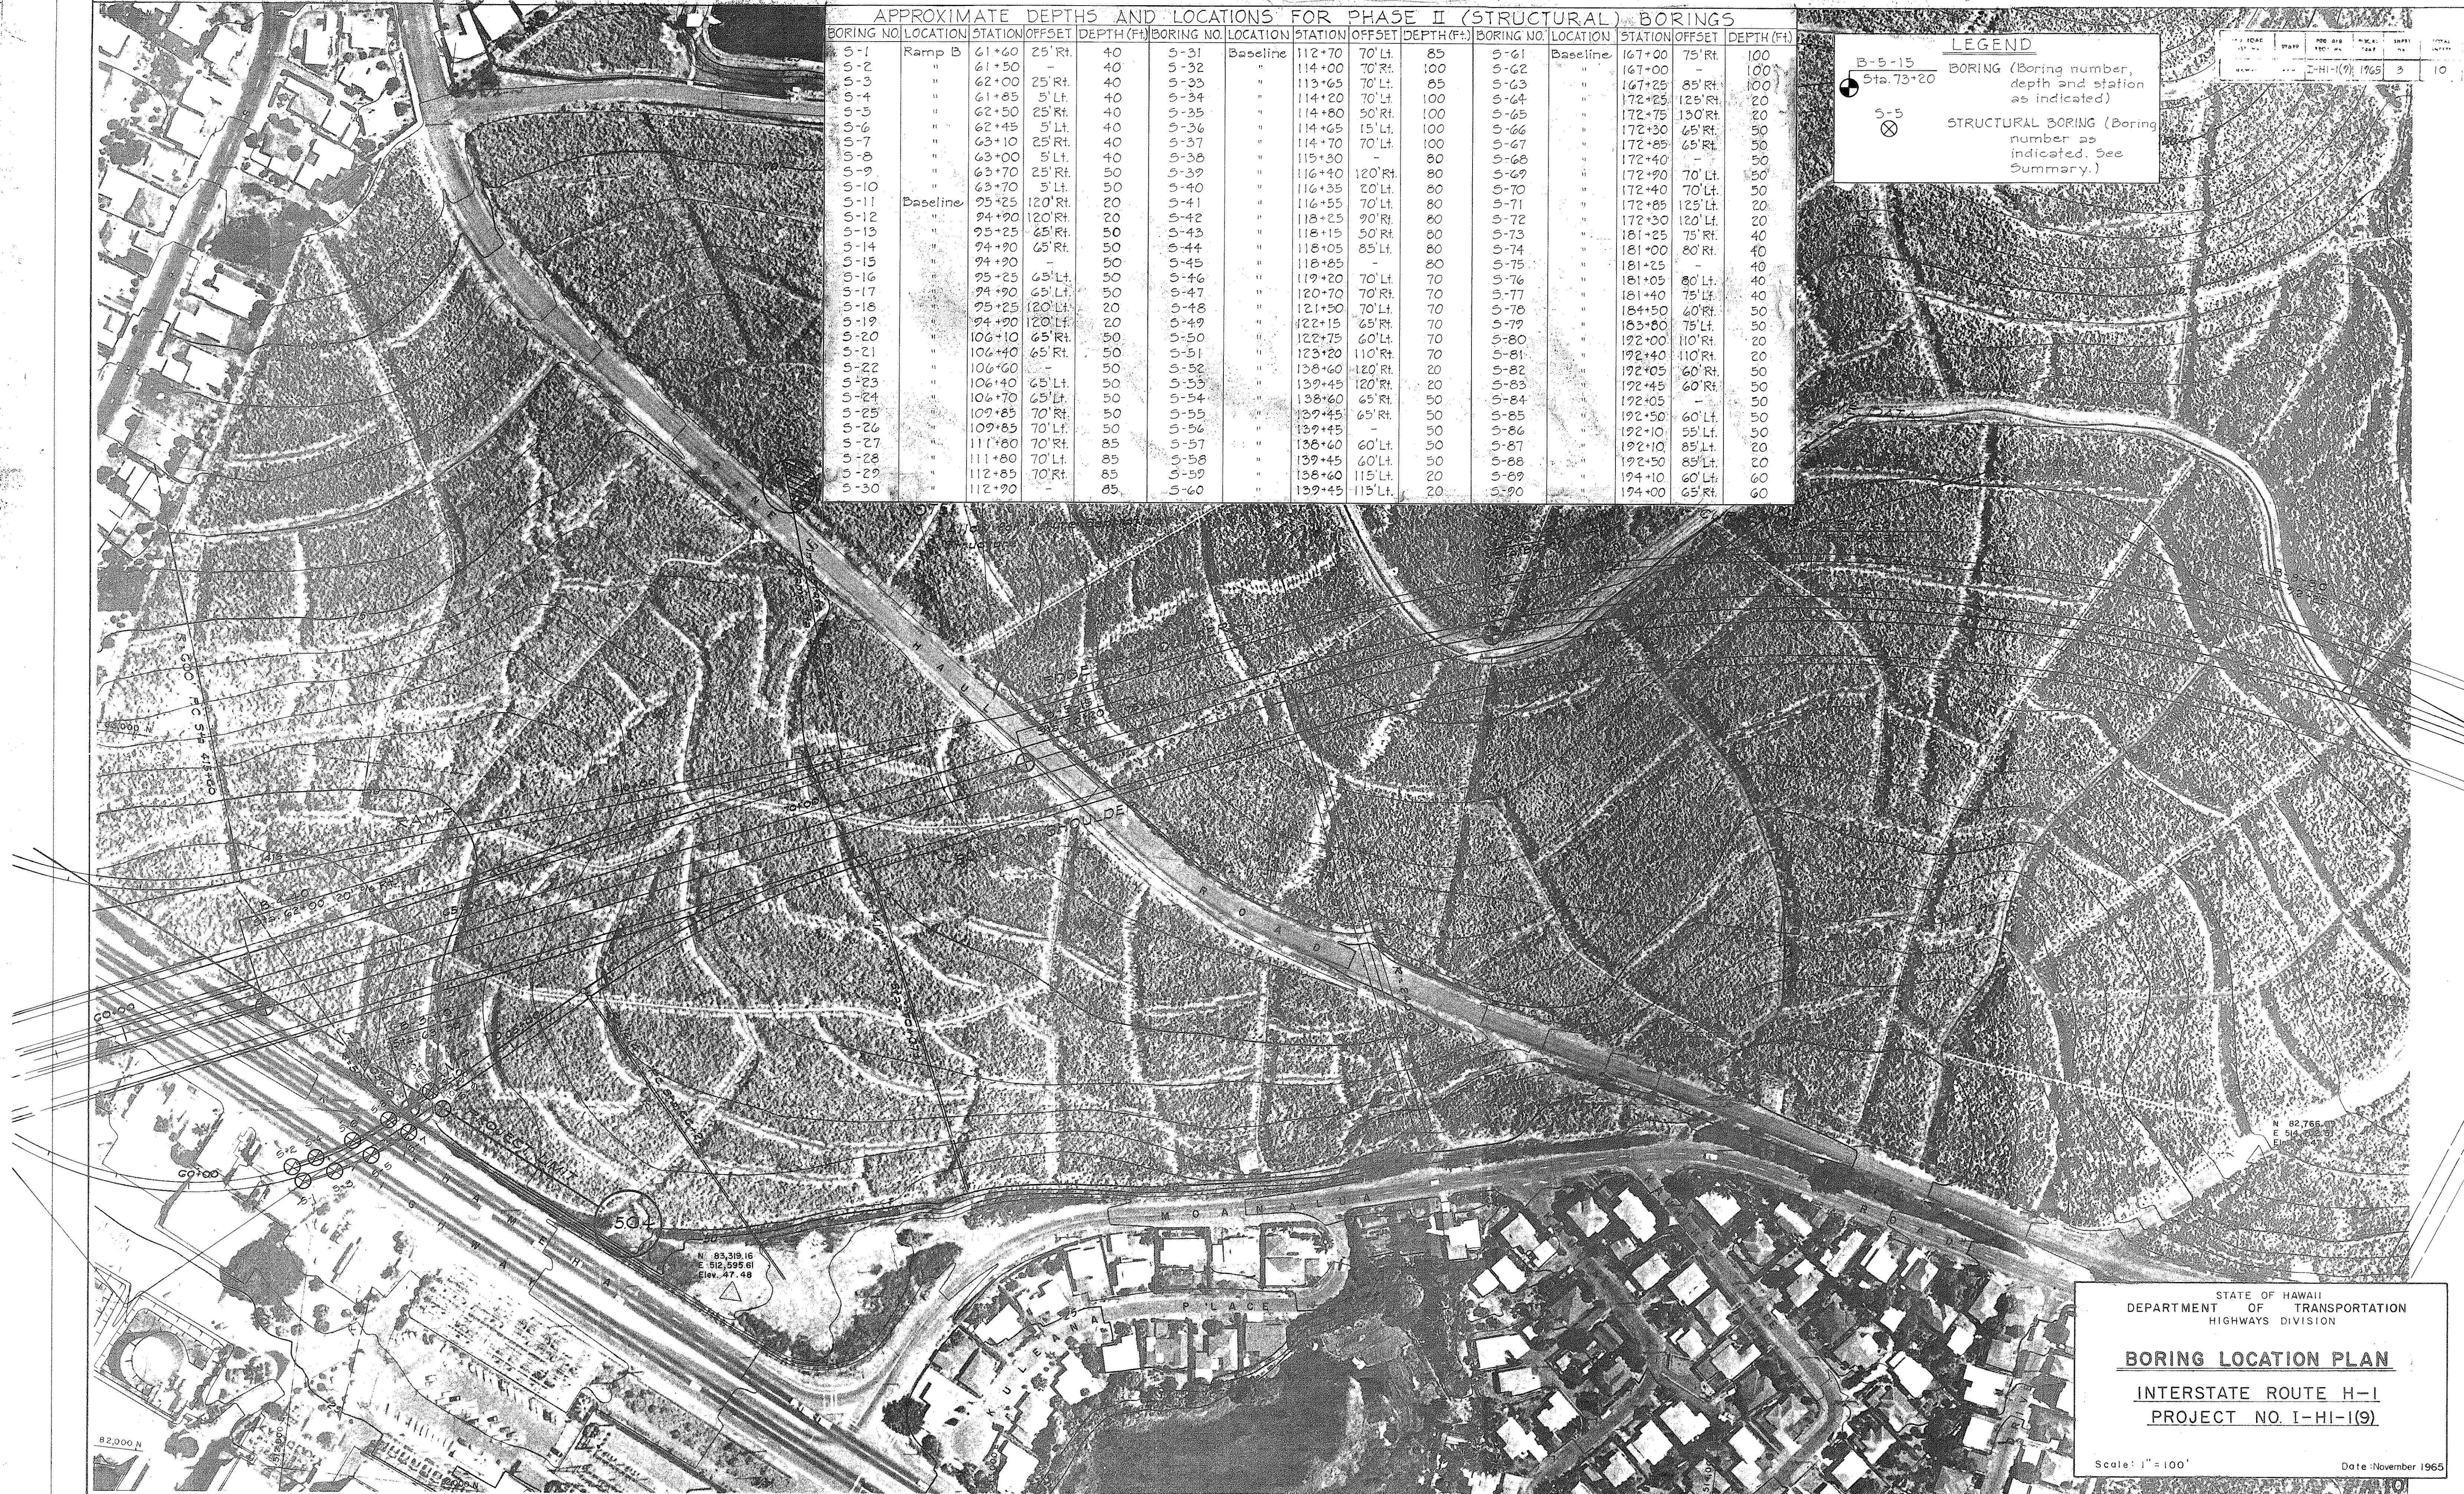

STATE OF HAWAII

DEPARTMENT OF TRANSPORTATION

HIGHWAYS DIVISION

BORING LOCATION PLAN


INTERSTATE ROUTE H-1

PROJECT NO. I-HI-1(9)

Scale: 1"=100'

Date: November 1965

REG. ROAD DIST. NO.	STATE	FED. AID PROJ. NO.	FISCAL YEAR	SHEET NO.	TOTAL SHEETS
1-11-1(9)	HI	1765	4	10	

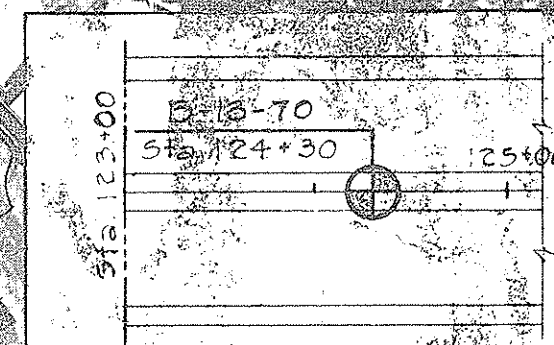

STATE OF HAWAII
DEPARTMENT OF TRANSPORTATION
HIGHWAYS DIVISION

BORING LOCATION PLAN

**INTERSTATE ROUTE H-1
PROJECT NO. 1-11-1(9)**

Scale: 1" = 100'

Date: November 1965

FED. ROAD DIST. No.	STATE	FED. AID PROJ. No.	FISCAL YEAR	SHEET No.	TOTAL SHEETS
HAWAII	SAV	I-HI-1(9)	1965	5	10



STATE OF HAWAII
DEPARTMENT OF TRANSPORTATION
HIGHWAYS DIVISION

BORING LOCATION PLAN

INTERSTATE ROUTE H-1

PROJECT NO. I-HI-1(9)

Scale: 1" = 100'

Date: November 1965

