
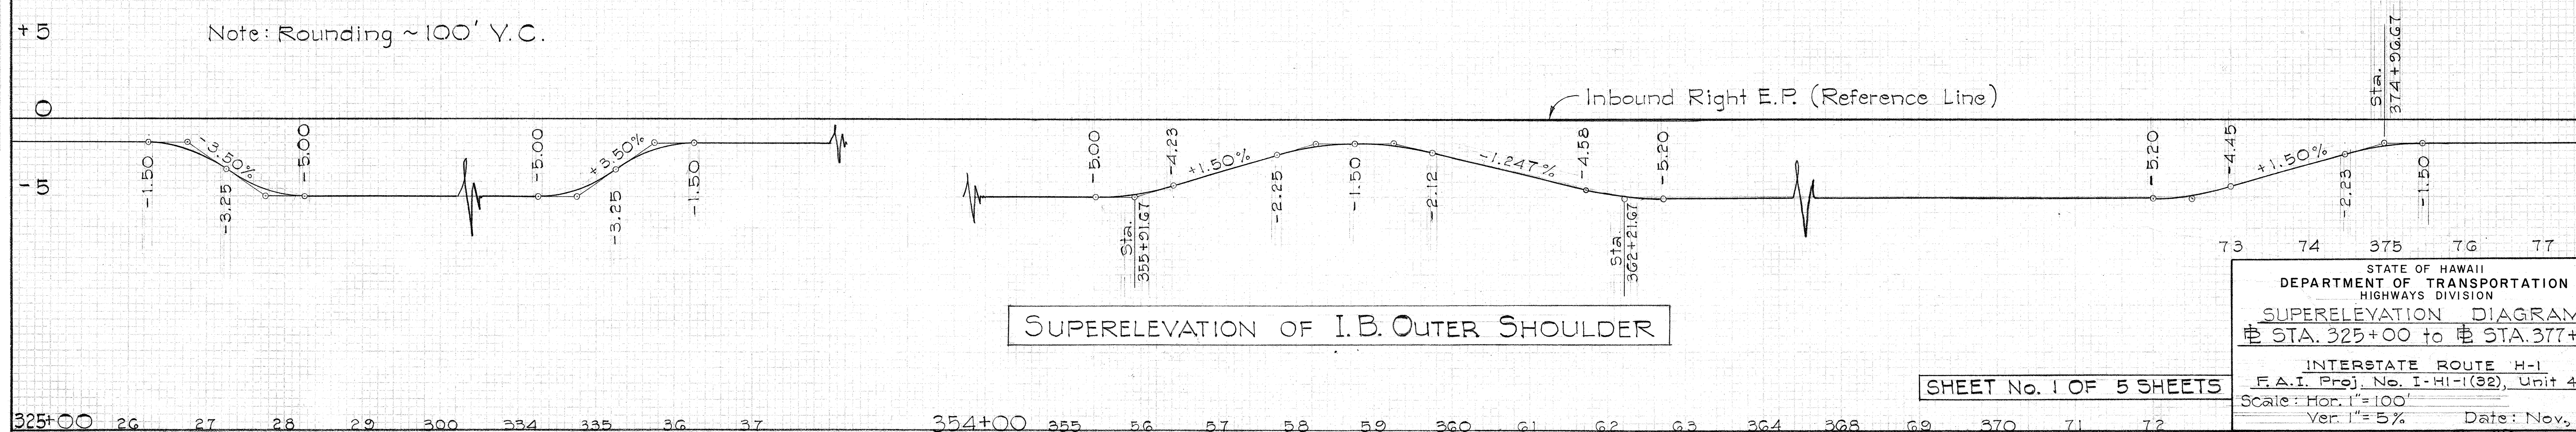
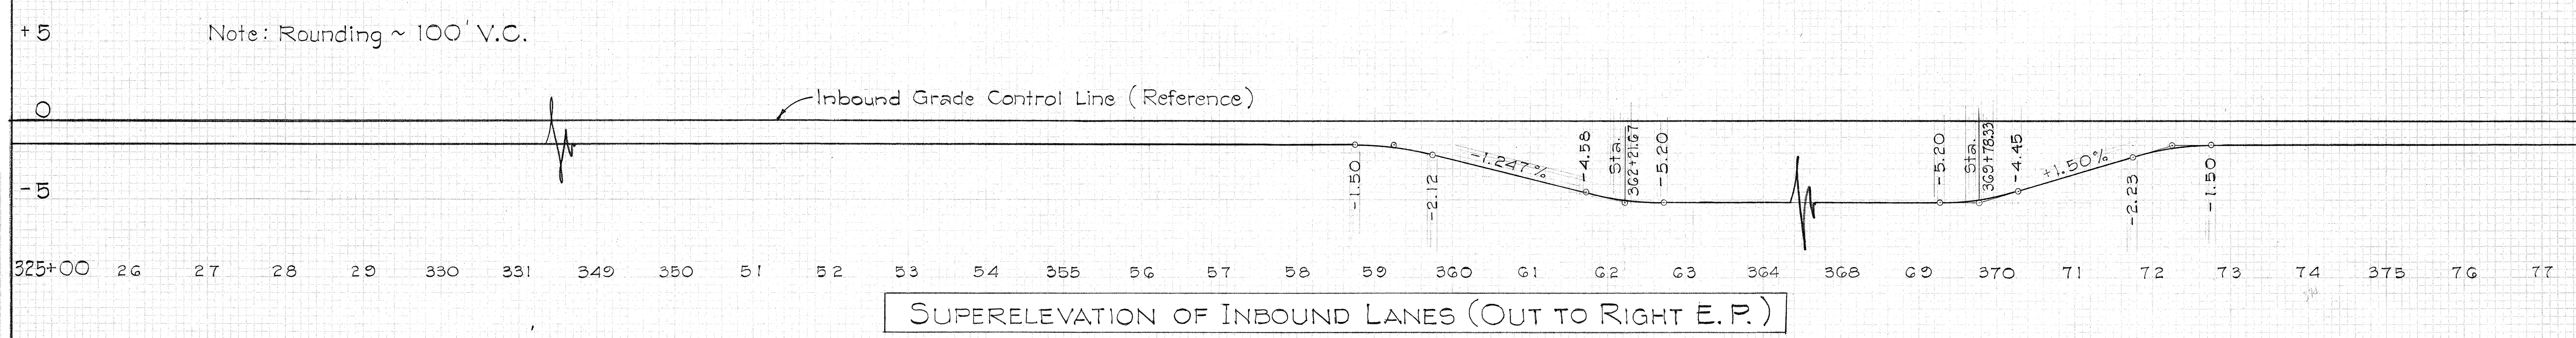
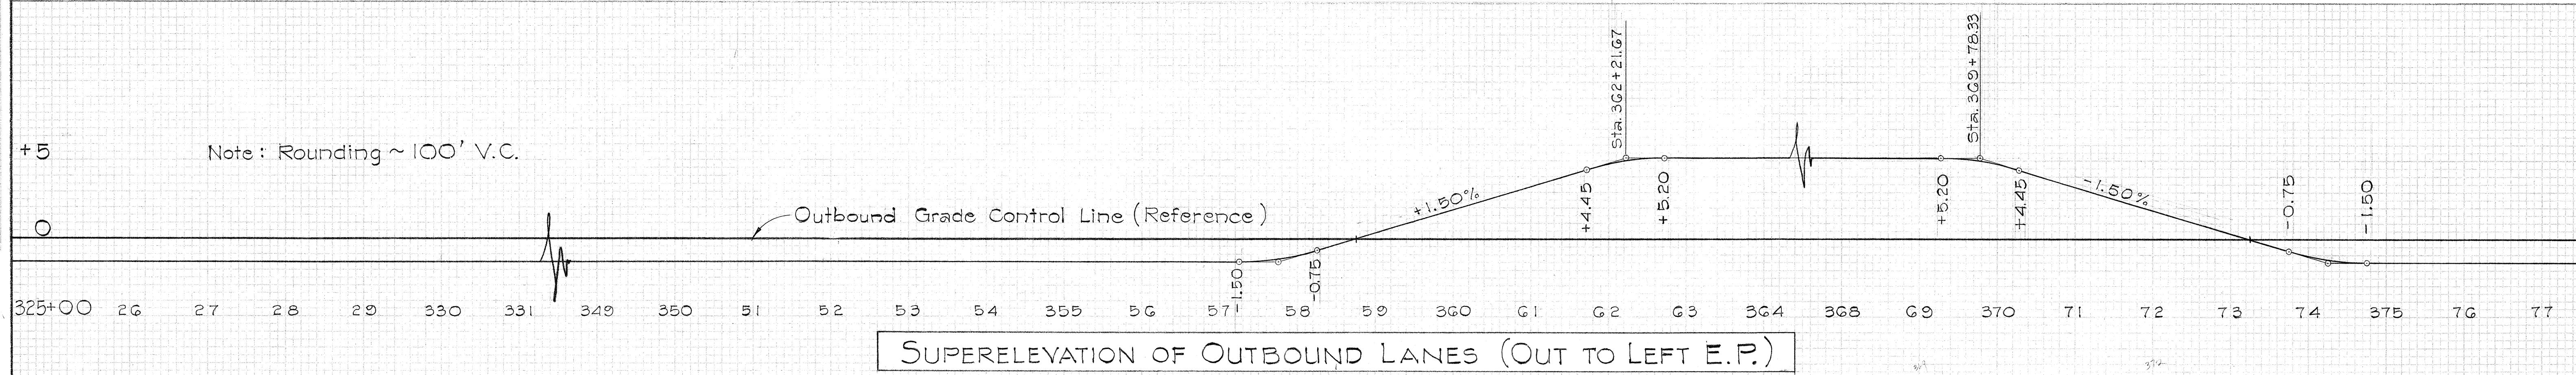


FED. ROAD DIST. NO.	STATE	FED. AID PROJ. NO.	FISCAL YEAR	SHEET NO.	TOTAL SHEETS
HAWAII	HAW.	I-HI-1(32) Unit 4	1967	12	101

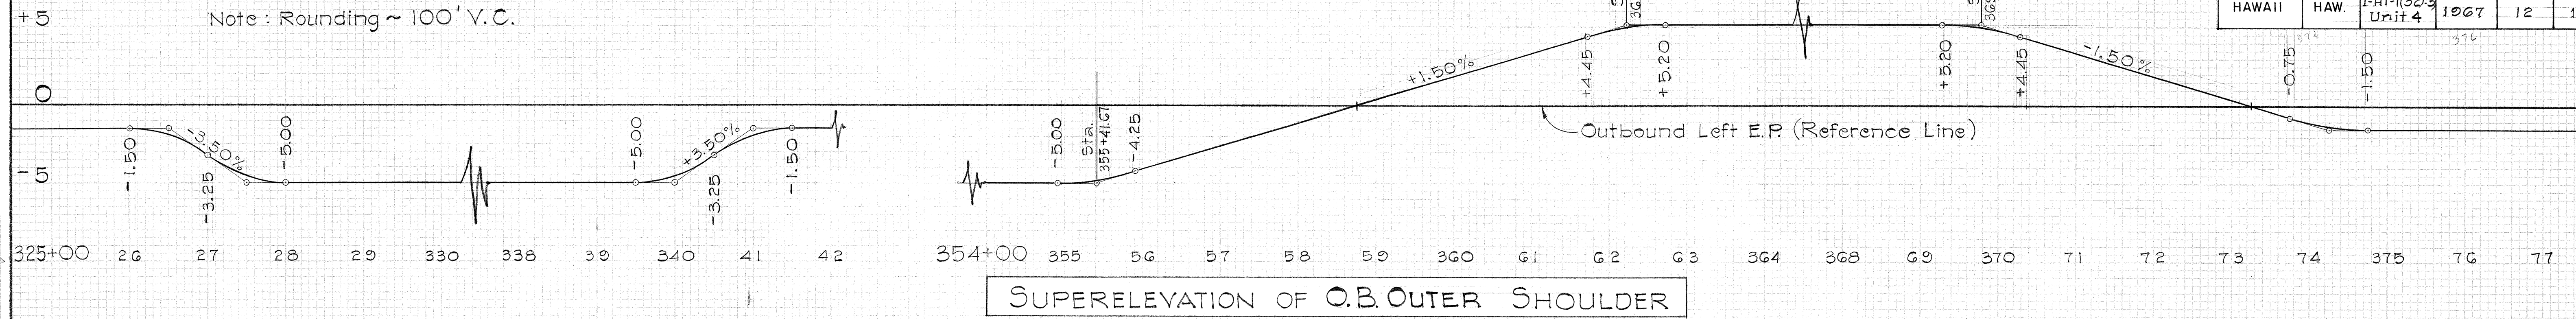


STATE OF HAWAII
DEPARTMENT OF TRANSPORTATION
HIGHWAYS DIVISION
SUPERELEVATION DIAGRAM
Sta. 325+00 to Sta. 377+00
INTERSTATE ROUTE H-1
F.A.I. Proj. No. I-HI-1(32), Unit 4
Scale: Hor. 1"=100'
Ver. 1"=5%
Date: Nov, 1967

SHEET No. 1 OF 5 SHEETS

DATE: _____
BY: _____
CHECKED: _____
APPROVED: _____
NO. _____

DATE: _____
BY: _____
CHECKED: _____
APPROVED: _____
NO. _____

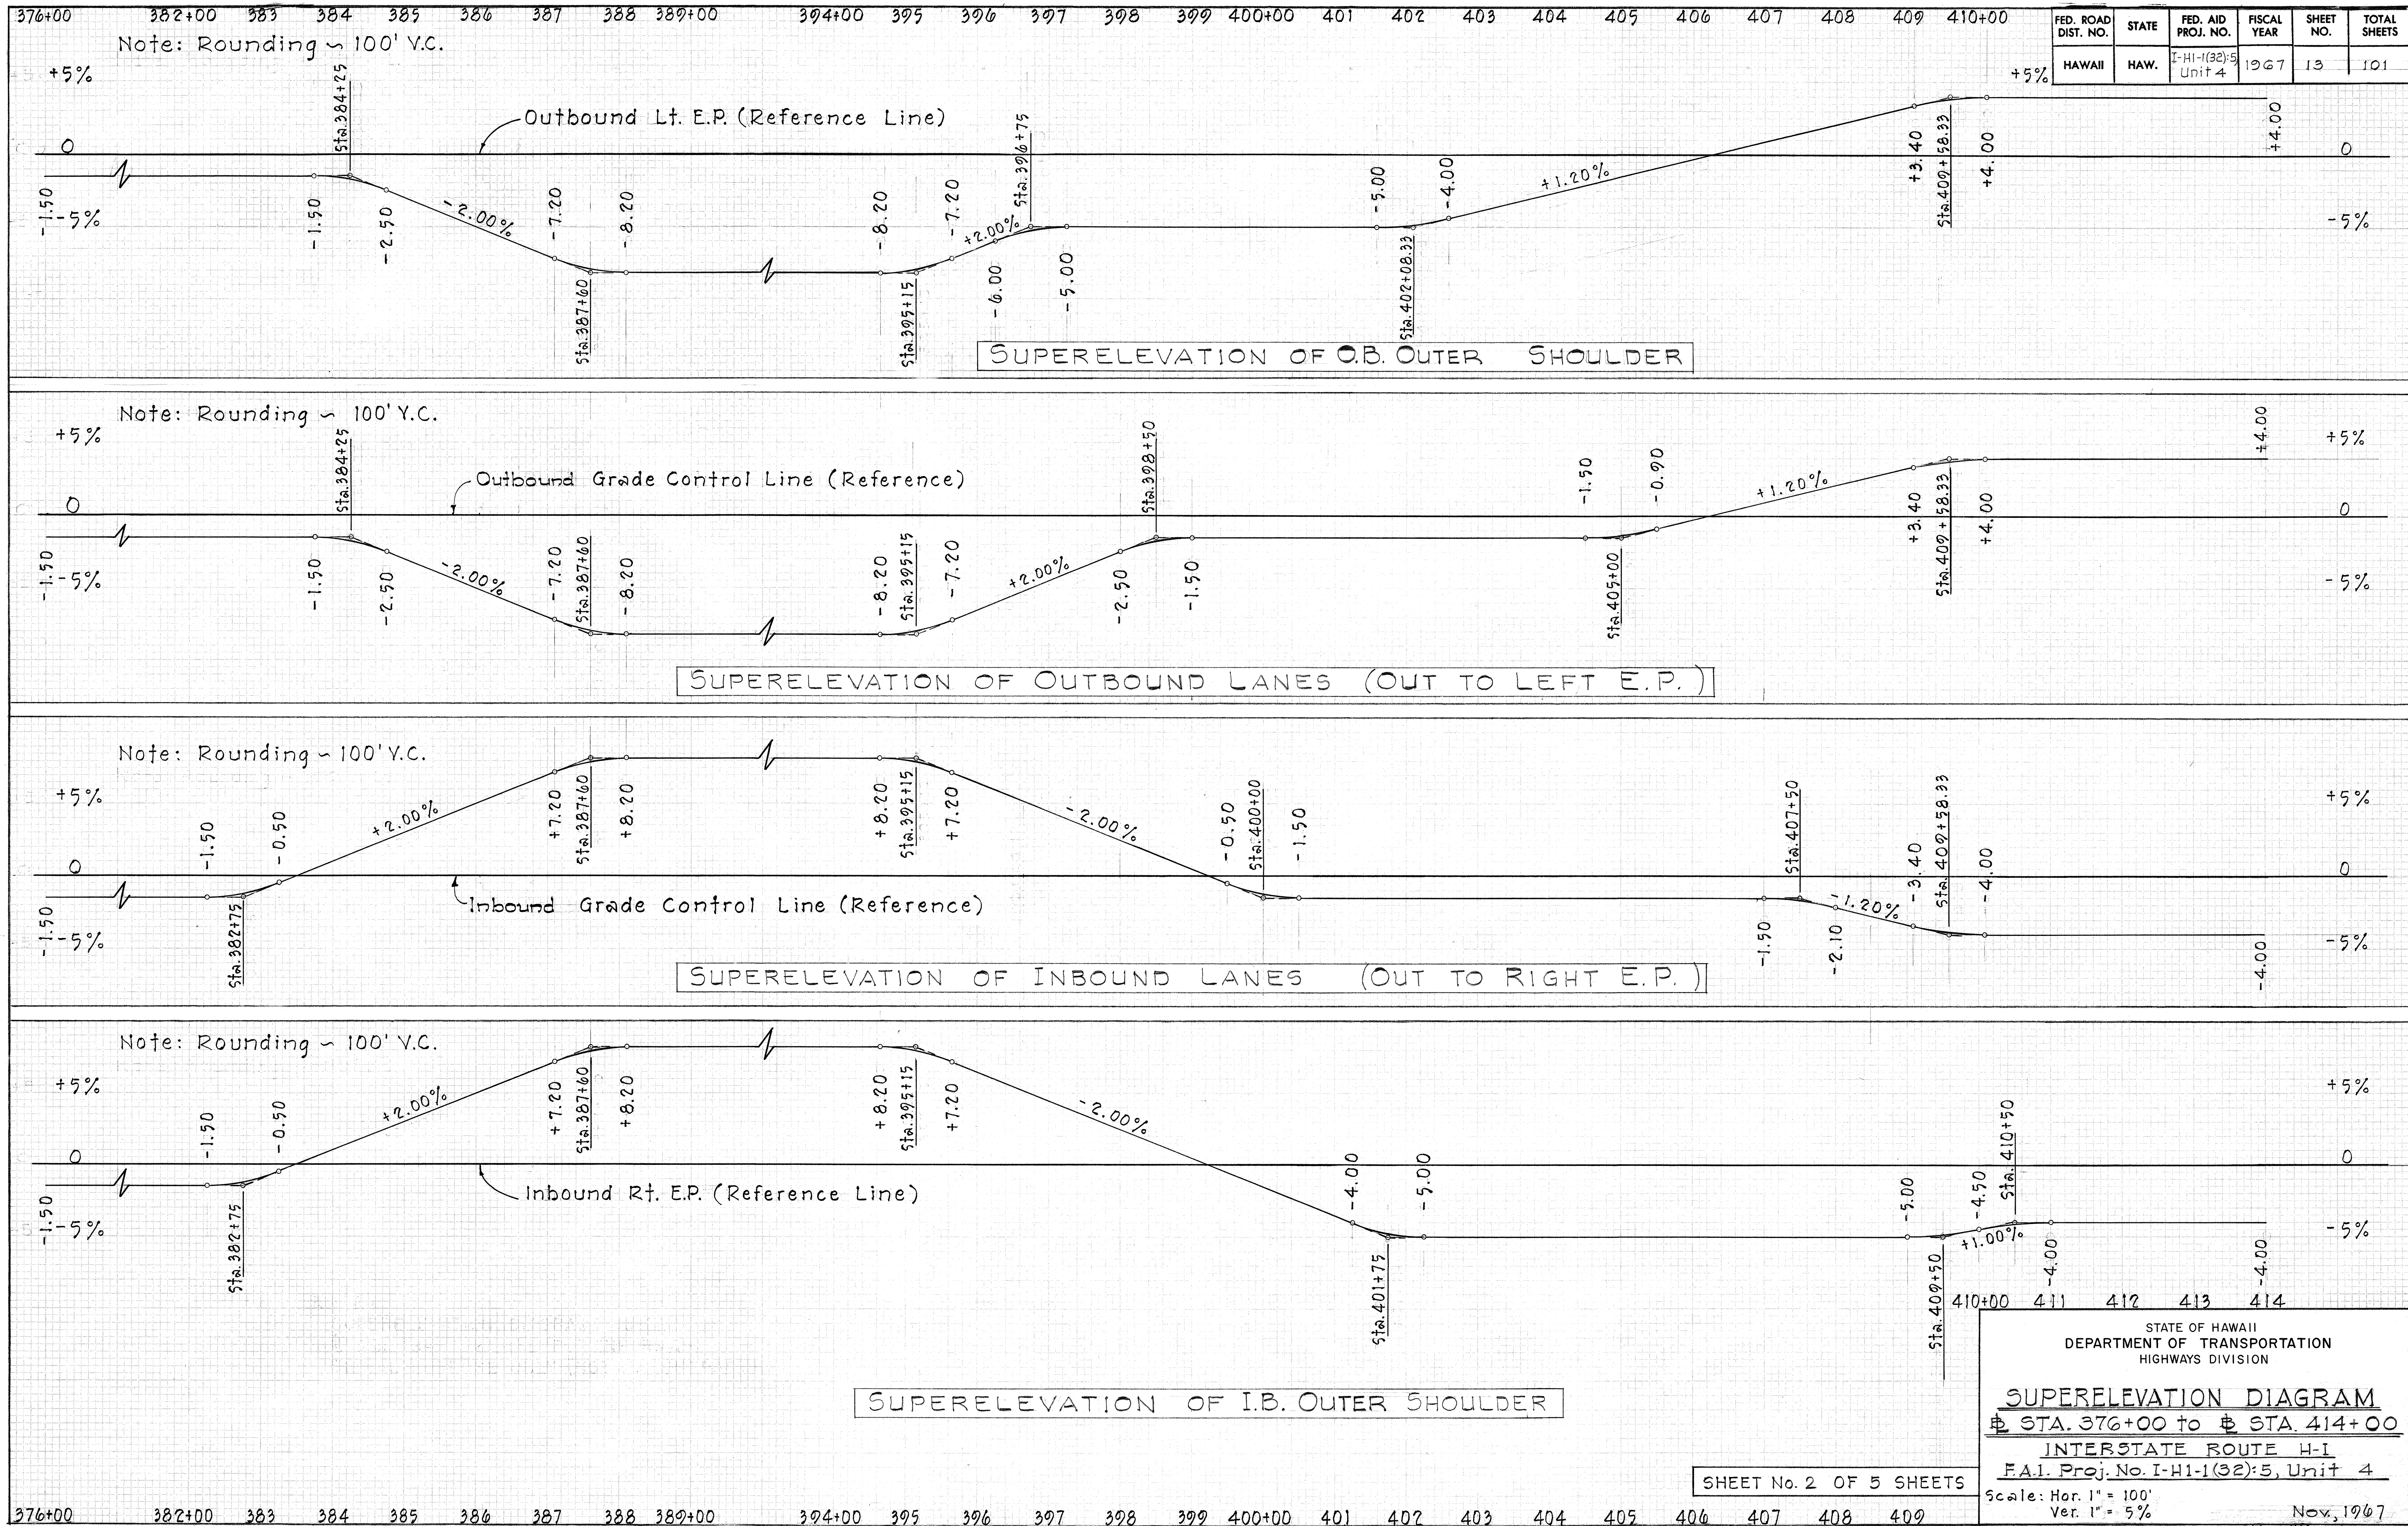

FED. ROAD DIST. NO.	STATE	FED. AID PROJ. NO.	FISCAL YEAR	SHEET NO.	TOTAL SHEETS
HAWAII	HAW.	I-HI-1(32)-5 Unit 4	1967	13	101

STATE OF HAWAII
DEPARTMENT OF TRANSPORTATION
HIGHWAYS DIVISION

SUPERELEVATION DIAGRAM
Sta. 376+00 to Sta. 414+00
INTERSTATE ROUTE H-1
F.A.I. Proj. No. I-HI-1(32)-5, Unit 4

Scale: Hor. 1" = 100'
Ver. 1" = 5%





Nov. 1967

SHEET No. 2 OF 5 SHEETS

DATE: _____ BY: _____
SURVEY: _____
NOTES: _____
NO. _____

DATE: _____ BY: _____
SURVEY: _____
NOTES: _____
NO. _____

FED. ROAD DIST. NO.	STATE	FED. AID PROJ. NO.	FISCAL YEAR	SHEET NO.	TOTAL SHEETS
HAWAII	HAW.	I-HI-1(32)-5 UNIT 4	1967	14	101

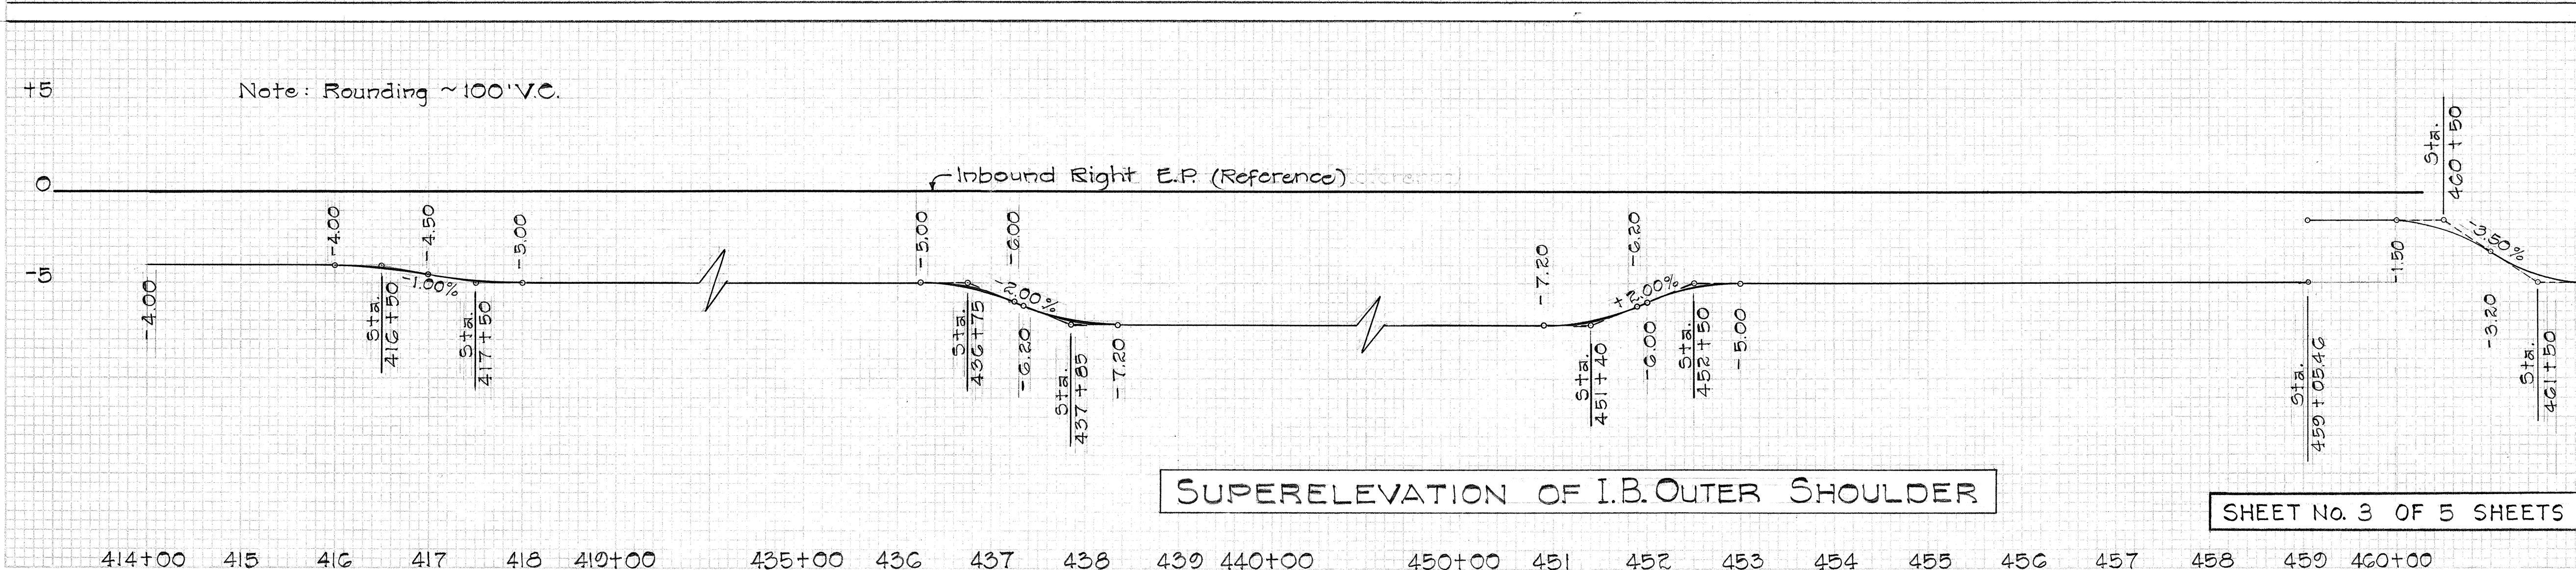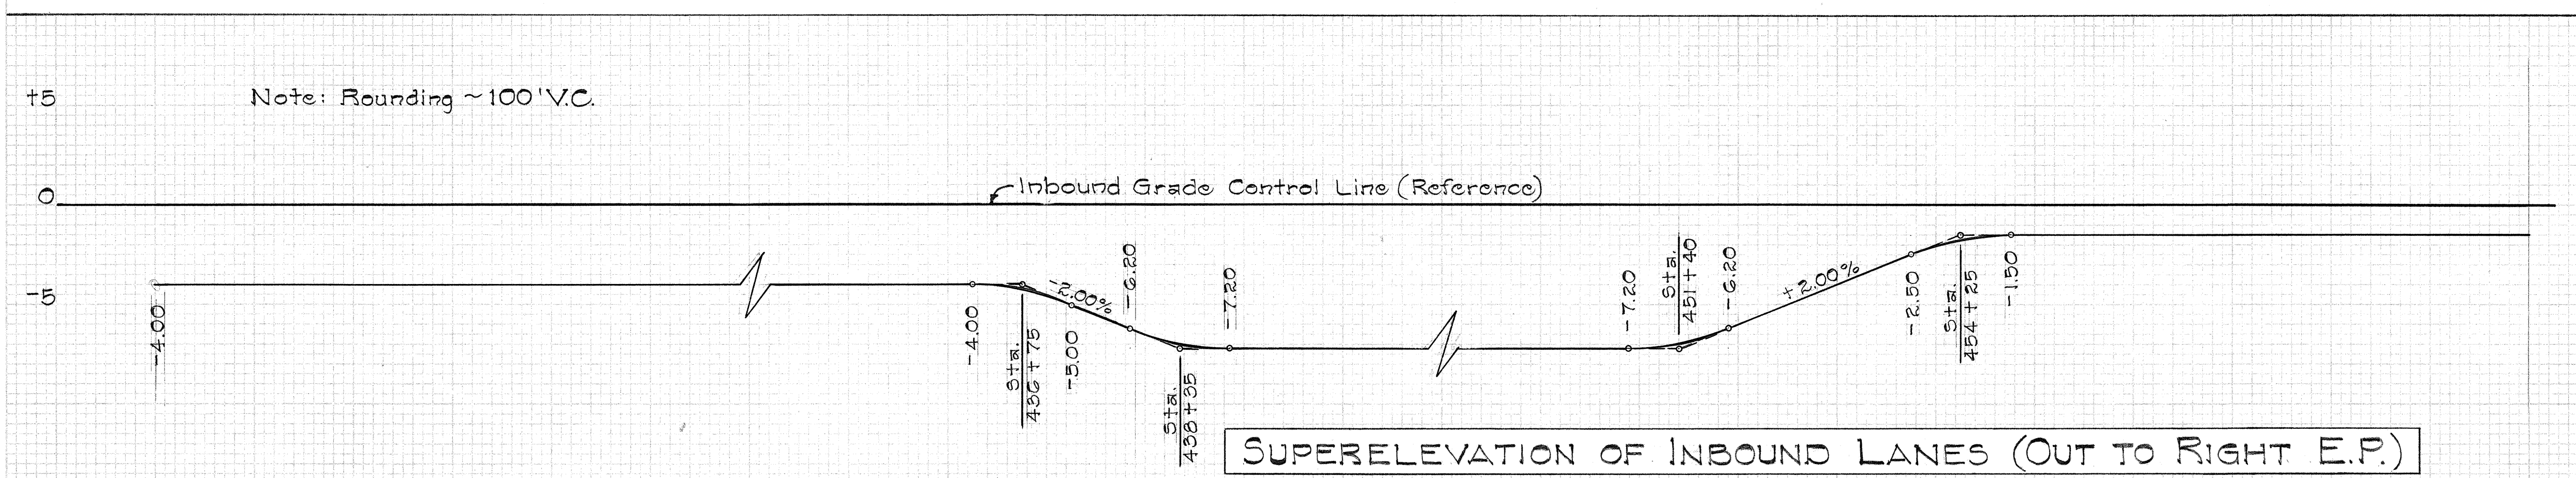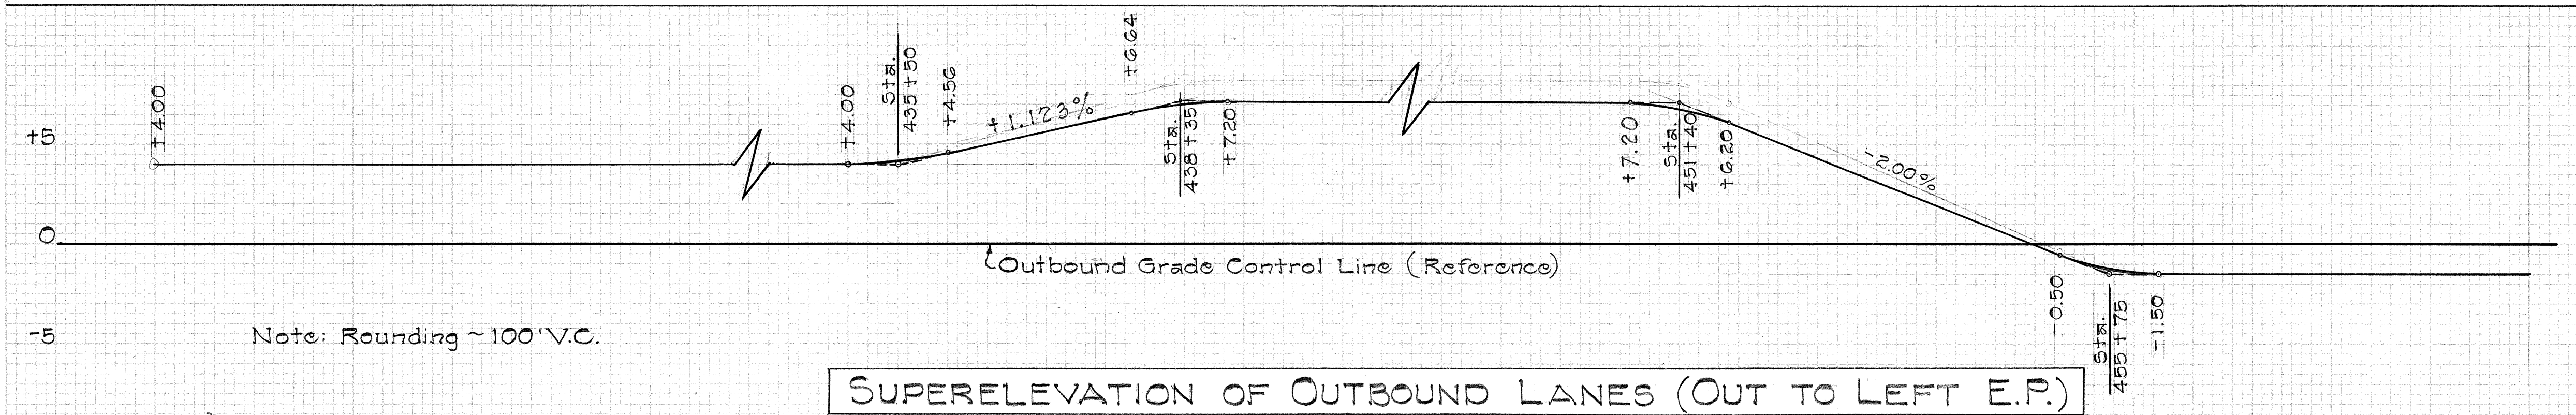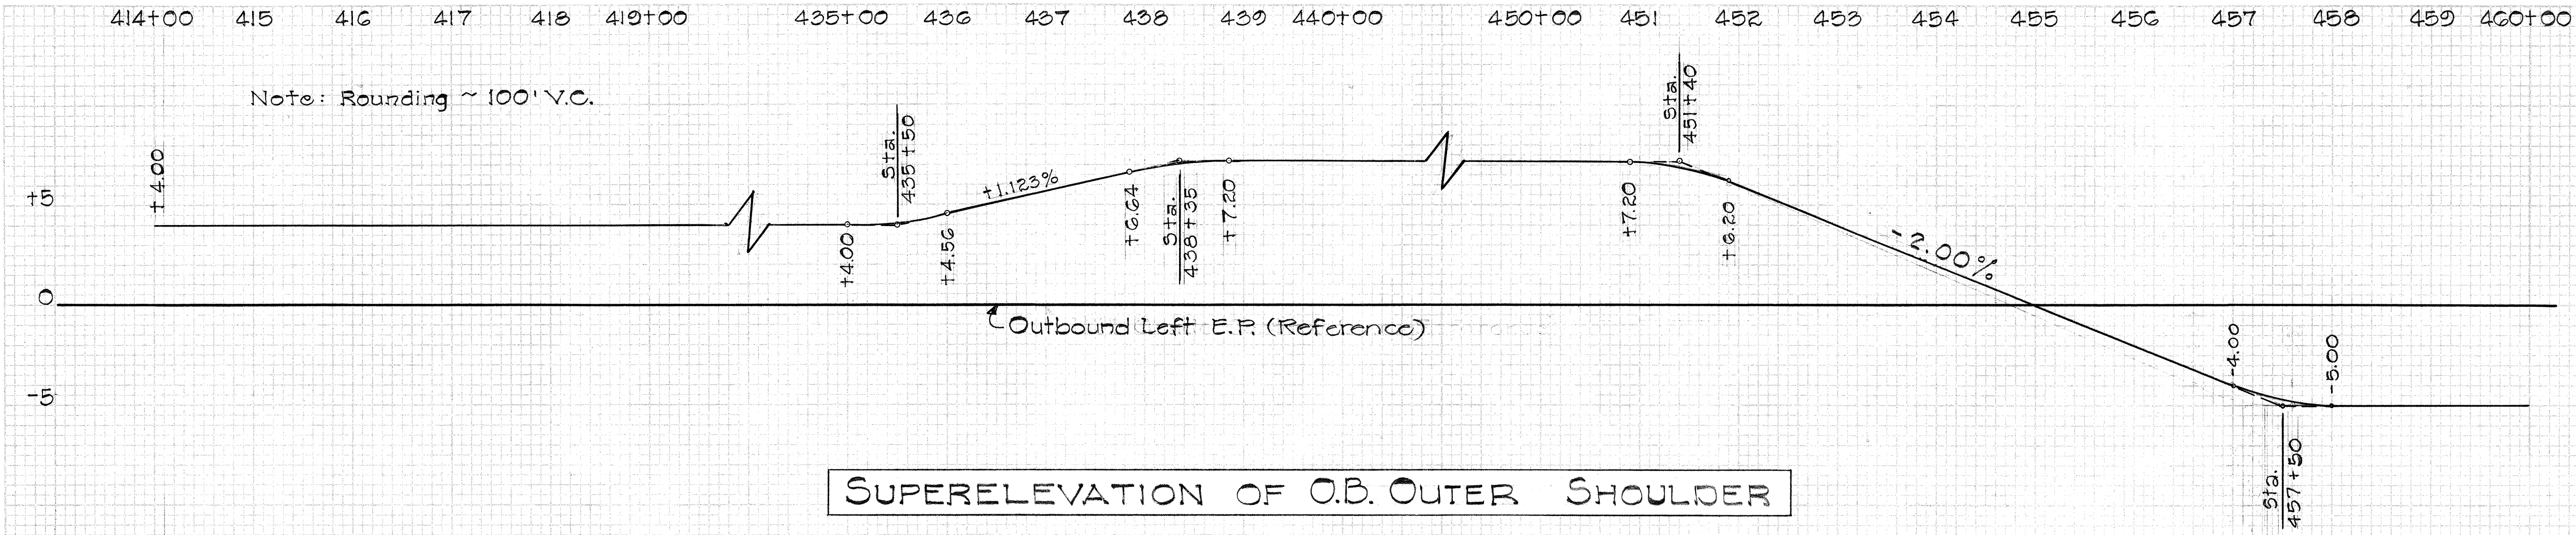

STATE OF HAWAII
DEPARTMENT OF TRANSPORTATION
HIGHWAYS DIVISION

SUPERELEVATION DIAGRAM

STA. 414 + 00 TO STA. 466 + 45.53

INTERSTATE ROUTE H-1
F.A.I. PROJECT NO. I-HI(32)-5, UNIT 4

Scale: Hor. 1" = 100'
Ver. 1" = 5%

Nov. 1967

FINAL	DATE
SURVEY	BY
NO.	
SURVEY	
NOTE BOOK	
PLOTTED	
AREAS CHECKED	


ORIGINAL	DATE
SURVEY	BY
NO.	
SURVEY	
NOTE BOOK	
PLOTTED	
AREAS CHECKED	

FED. ROAD DIST. NO.	STATE	FED. AID PROJ. NO.	FISCAL YEAR	SHEET NO.	TOTAL SHEETS
HAWAII	HAW.	I-HI-1(32):5, Unit 4	1967	15	101

376+00 382 383 384 385 386 387 388 389 394 395 396 397 398 399 400 401 402 403 404 405 406 407 408


409 410 411 412 413 414

NOTE: Rounding ~100' V.C.

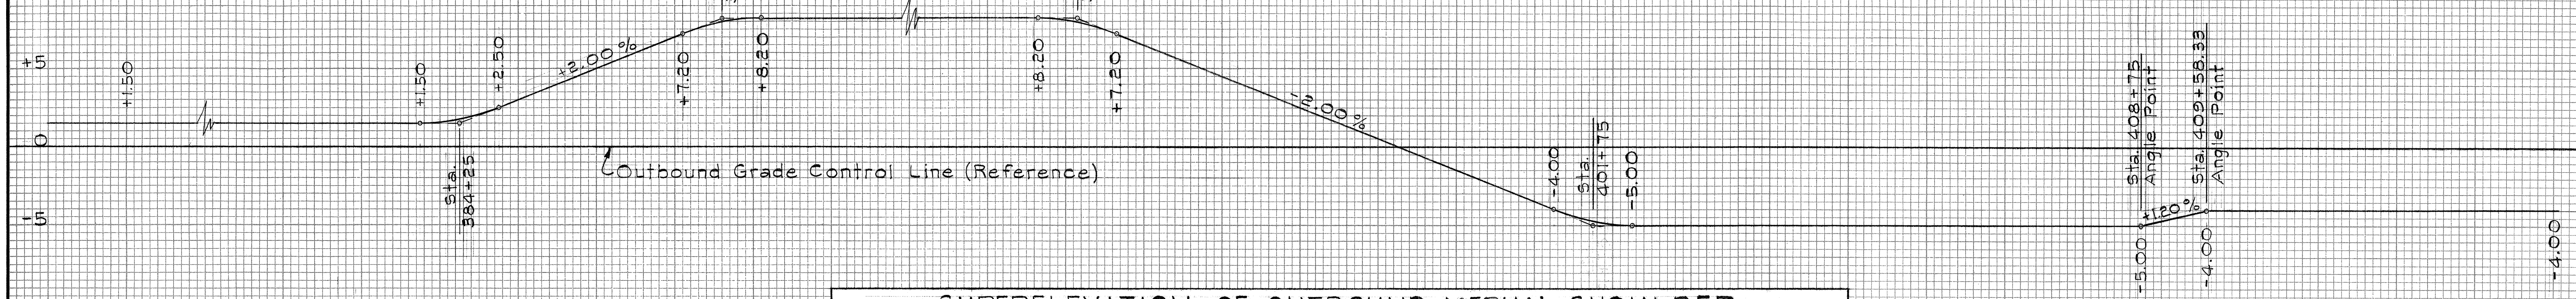


SUPERELEVATION OF OUTBOUND MEDIAN SHOULDER

NOTE: Rounding ~100' V.C.

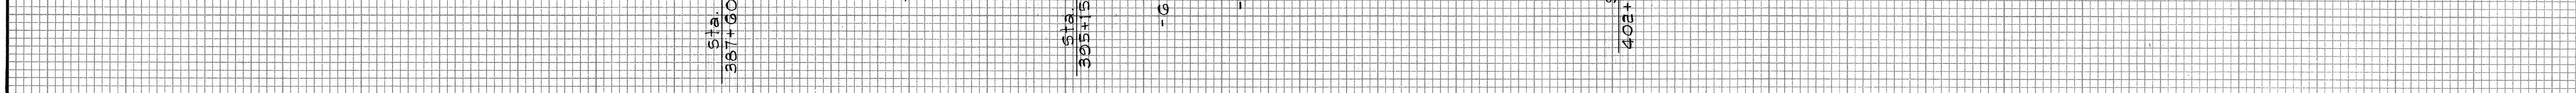


SUPERELEVATION OF INBOUND MEDIAN SHOULDER

NOTE: Rounding ~100' V.C.

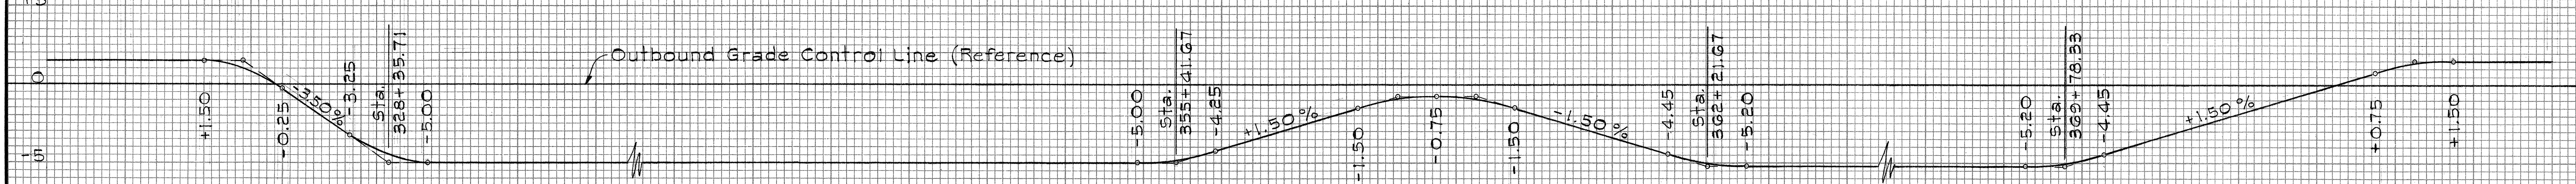

SUPERELEVATION OF OUTBOUND MEDIAN SHOULDER

NOTE: Rounding ~100' V.C.

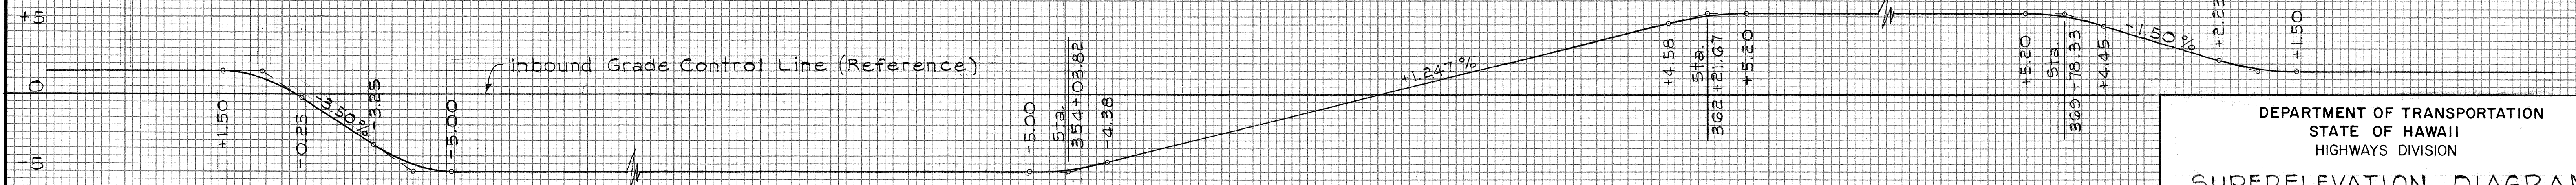

SUPERELEVATION OF INBOUND MEDIAN SHOULDER

SHEET No. 4 OF 5 SHEETS

DEPARTMENT OF TRANSPORTATION
STATE OF HAWAII
HIGHWAYS DIVISION
SUPERELEVATION DIAGRAM
STA. 325+00 to # STA 414+00
INTERSTATE ROUTE H-1
F.A.I. Proj. No. I-HI-1(32):5, Unit 4
Scale: Hor. 1" = 100'
Ver. 1" = 5'

Nov, 1967

FINAL SURVEY	SURVEYED _____	BY _____	DATE _____
	PLOTTED _____		
NOTE BOOK	TEMPLATE _____		
NO. _____	AREAS CHECKED _____		

ORIGINAL SURVEY	SURVEYED _____	BY _____	DATE _____
	PLOTTED _____		
NOTE BOOK	TEMPLATE _____		
	AREAS _____		
NO.	AREAS CHECKED _____		

