
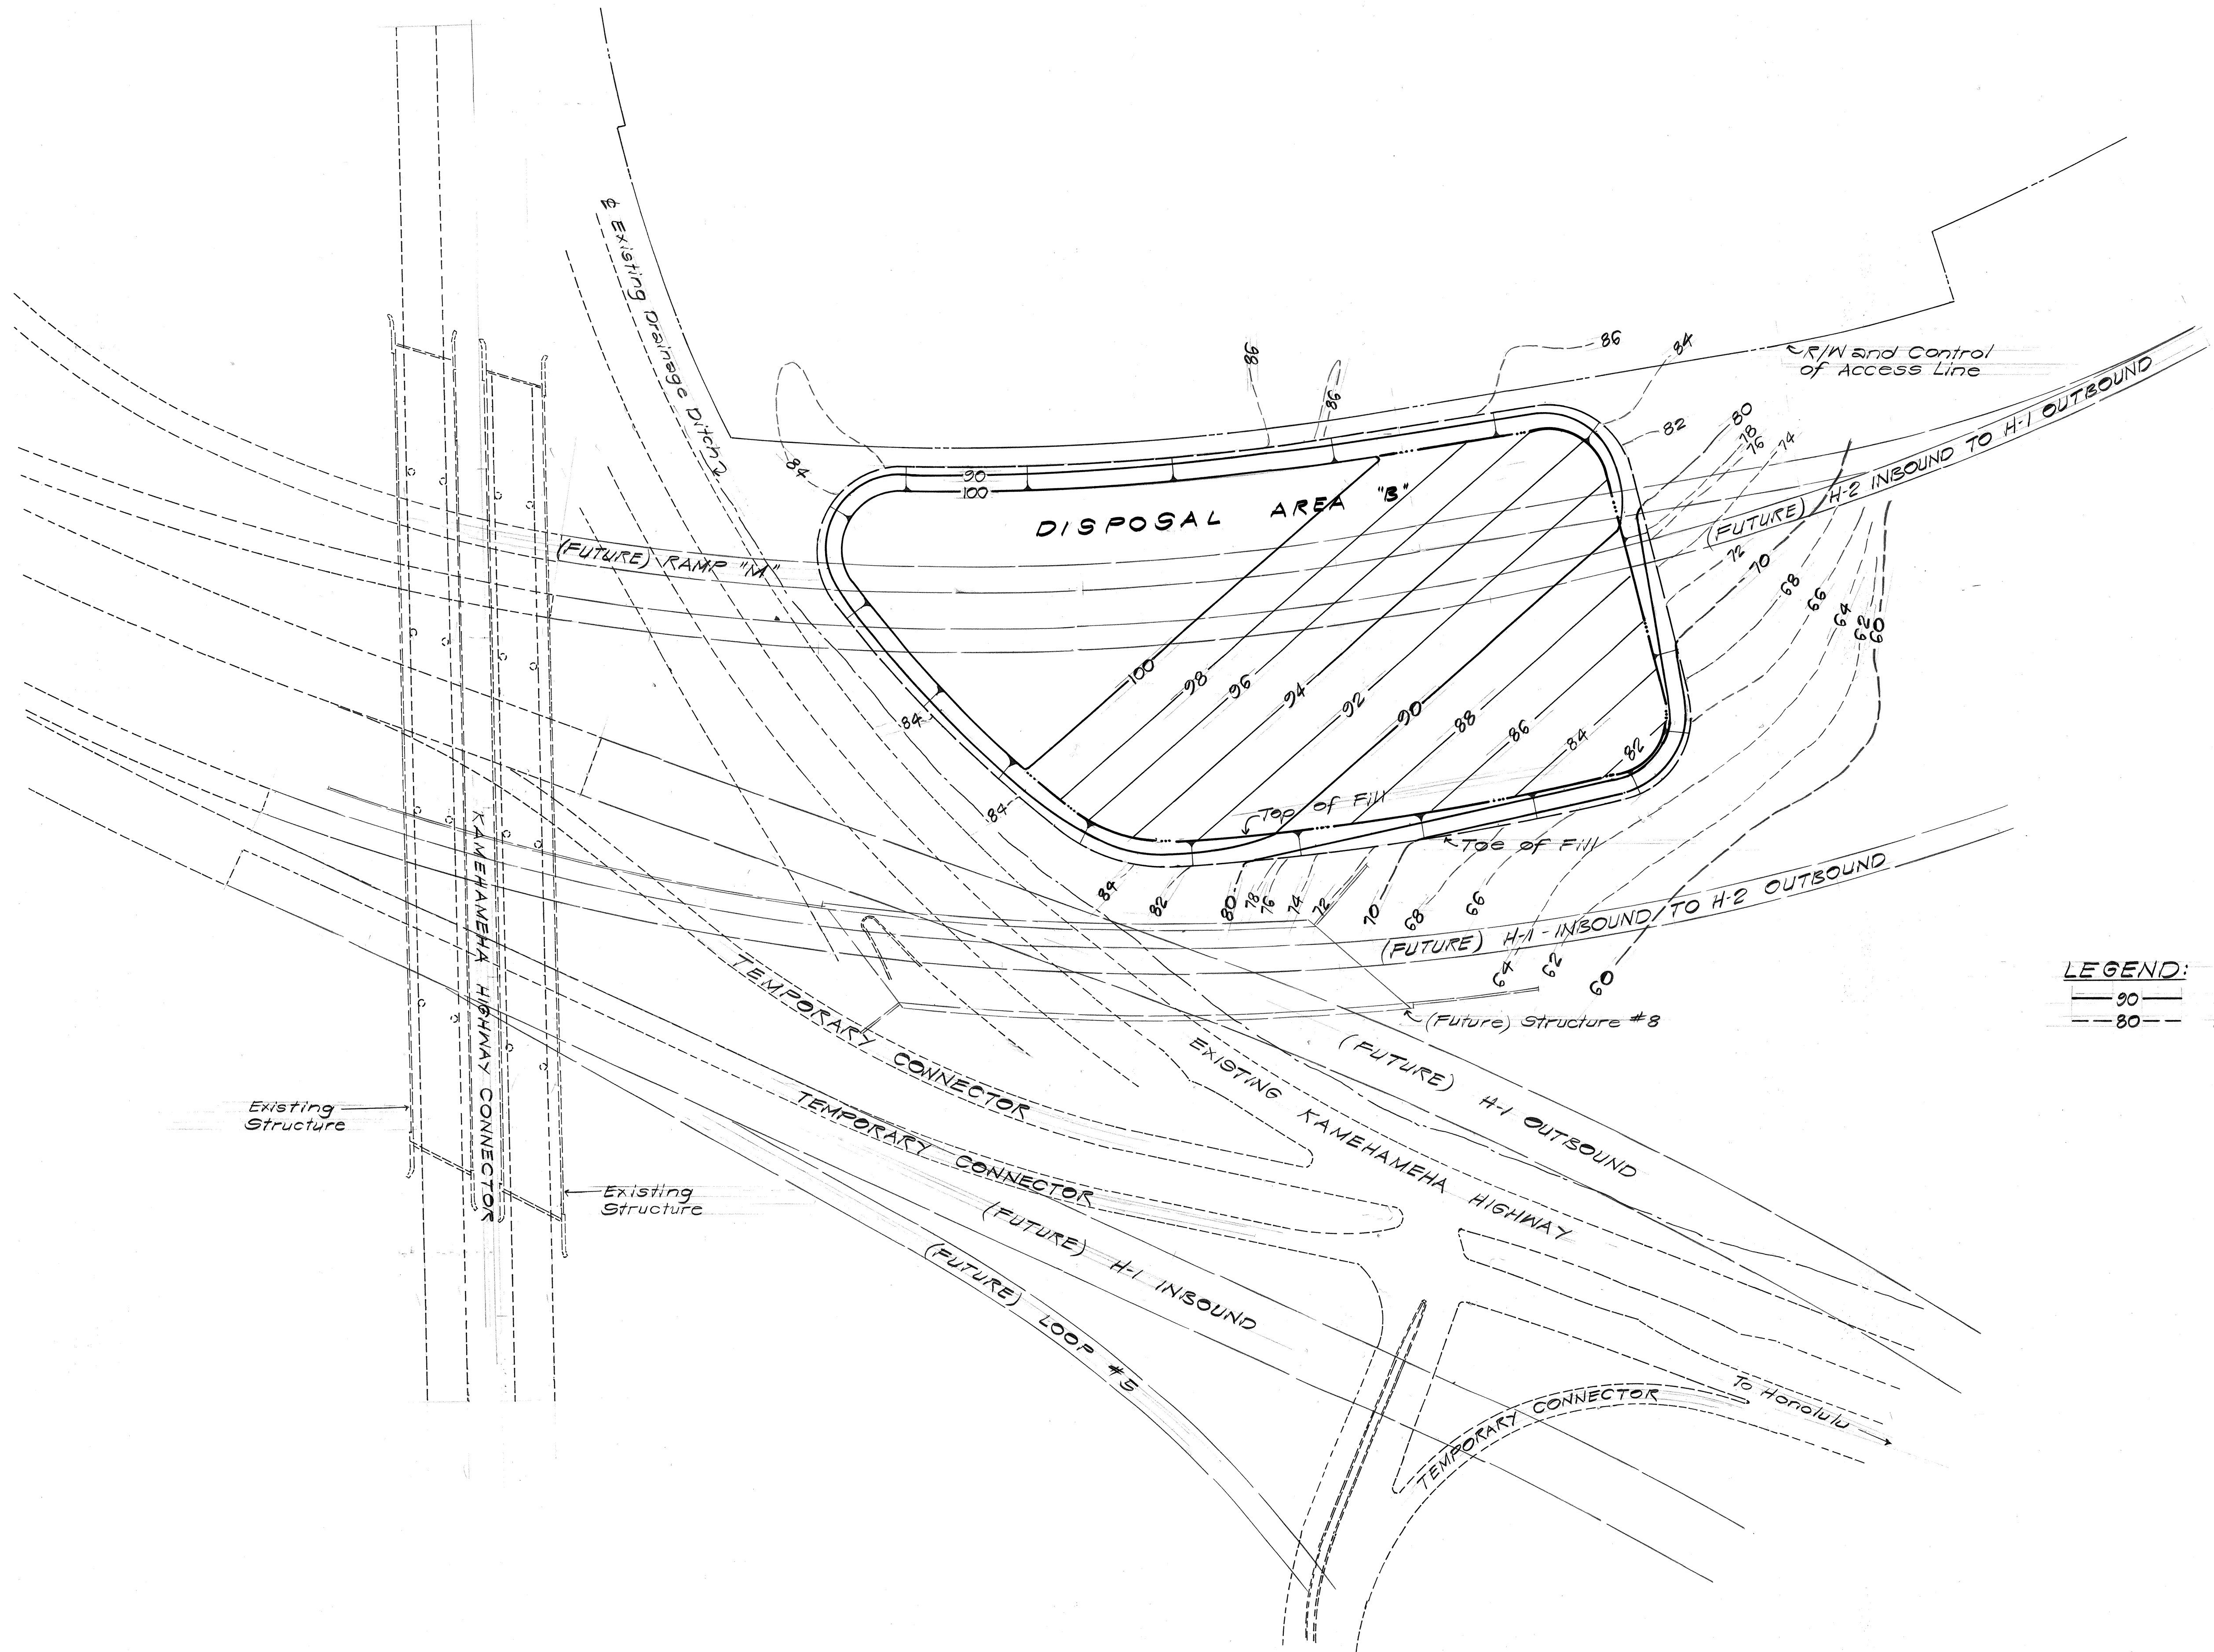


FED. ROAD DIST. NO.	STATE	FED. AID PROJ. NO.	FISCAL YEAR	SHEET NO.	TOTAL SHEETS
HAWAII	HAW.	I-HI-1(47):9	1968	127 A	238 ~~227~~

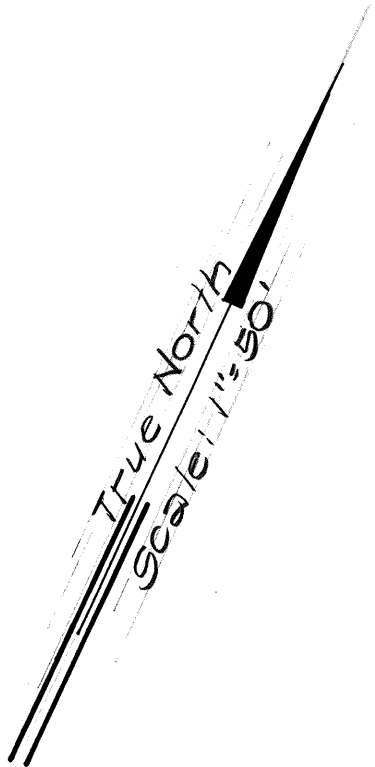

LEGEND:
 — 90 — Finish Contour Line
 - - 80 - - Existing Contour Line

STATE OF HAWAII
DEPARTMENT OF TRANSPORTATION
HIGHWAYS DIVISION



DISPOSAL AREA

WAIAWA INTERCHANGE
F.A.I. Proj. NO. I-HI-1(47):9

Scale: As shown
Date:

ORIGINAL	SURVEY PLOTTED BY	DATE
PLAN	DRAWN BY	
NOTE BOOK	DESIGNED BY	
	QUANTITIES BY	
	CHECKED BY	

FED. ROAD DIST. NO.	STATE	FED. AID PROJ. NO.	FISCAL YEAR	SHEET NO.	TOTAL SHEETS
HAWAII	HAW.	I-HI-1 (47): 2	1968	108	227 238

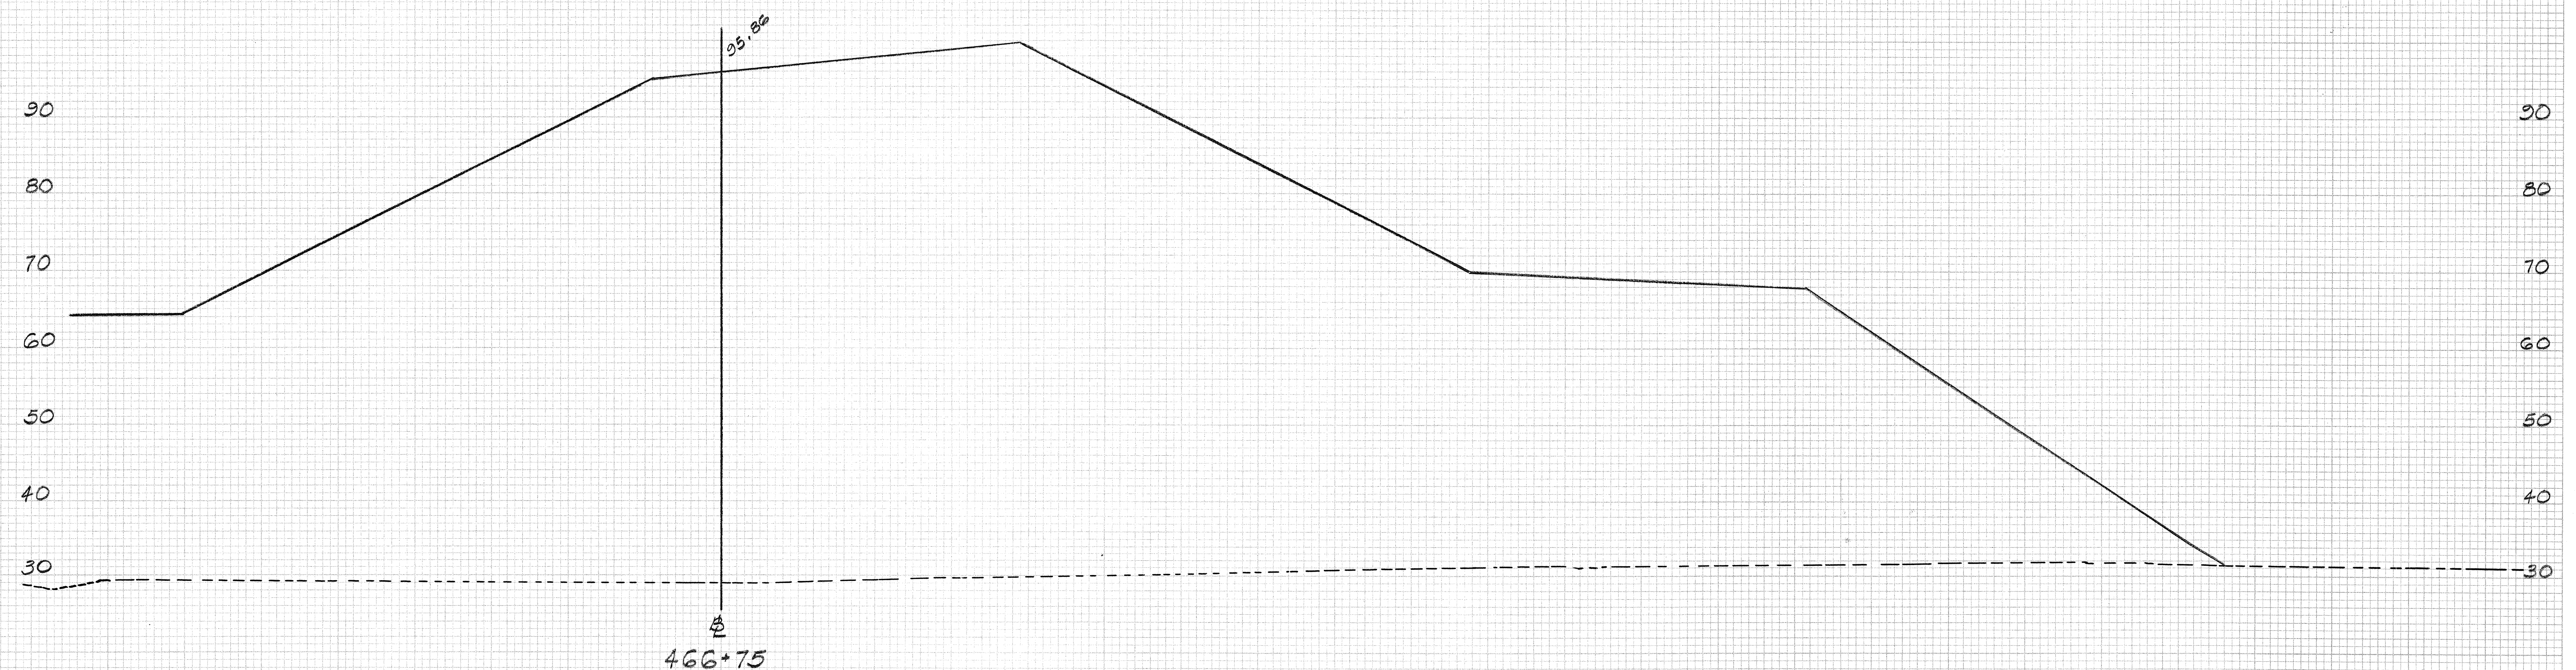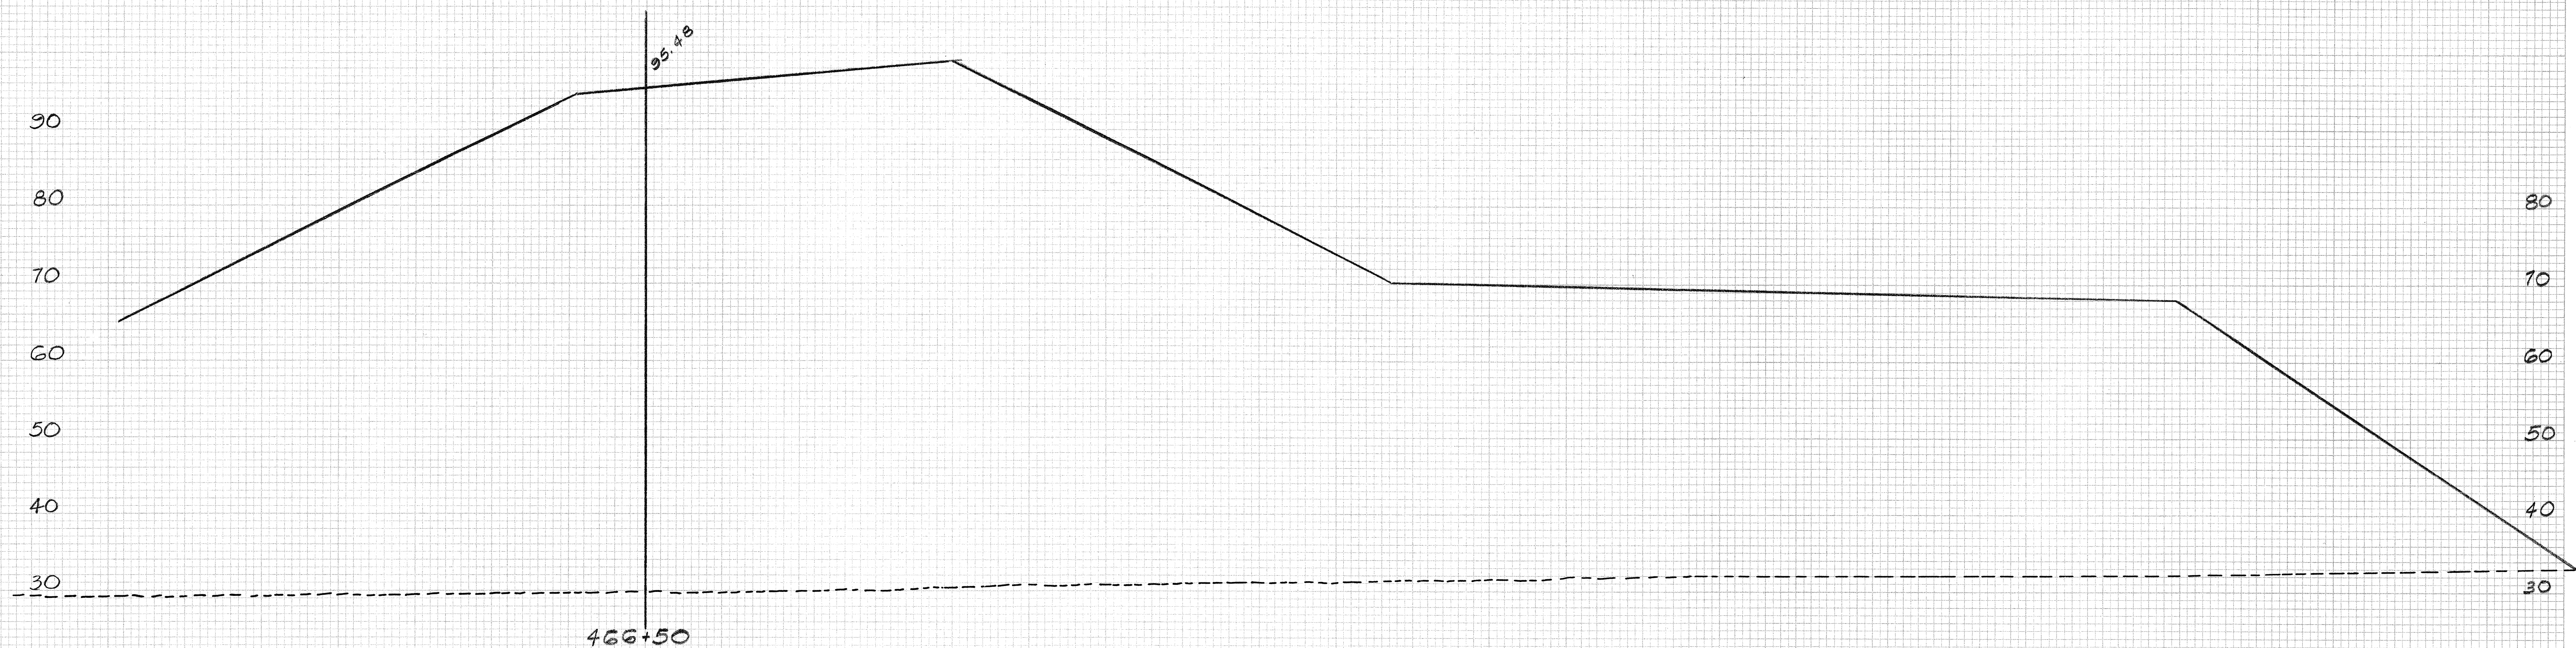

H-2 INBOUND TO
H-1 INBOUND

Scale: Hor. = 1" = 10'
Vert. 1" = 10'

DISPOSAL AREA "A" CROSS SECTIONS

