


FED. ROAD DIST. NO.	STATE	FED. AID PROJ. NO.	FISCAL YEAR	SHEET NO.	TOTAL SHEETS
HAWAII	HAW.	HI-1(86)17	1981	121	207

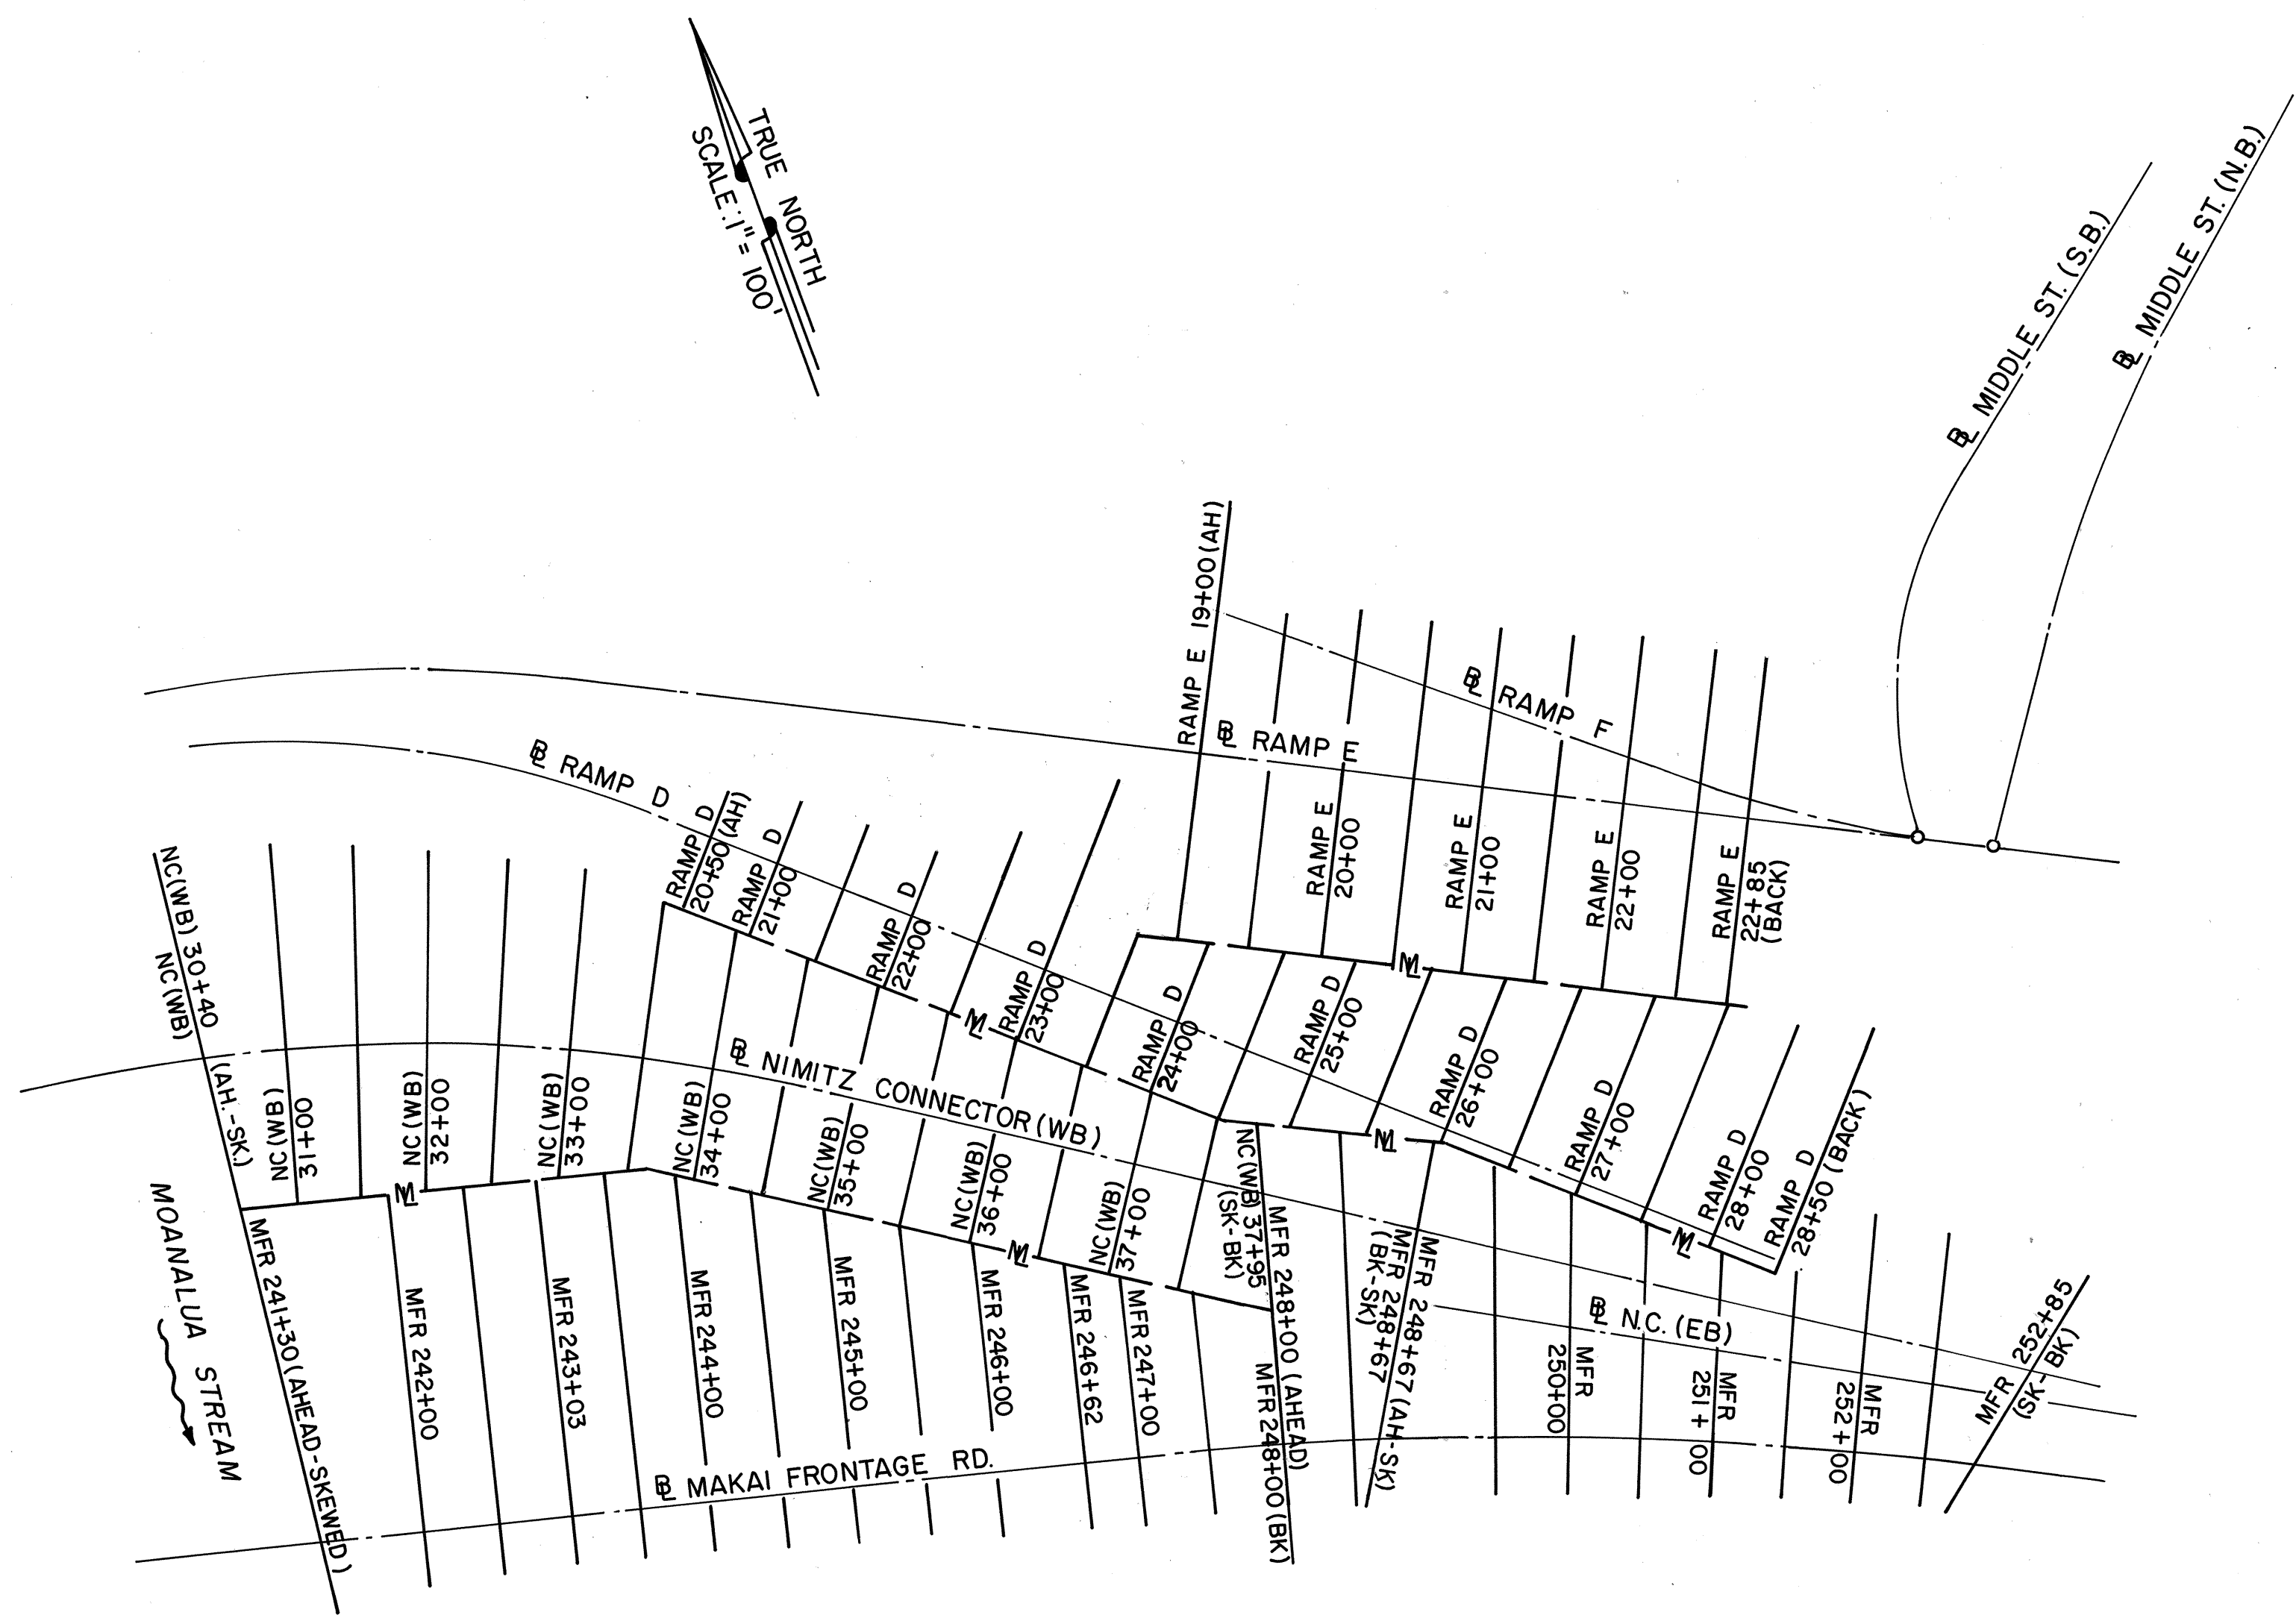

INDEX

NAME	SHEET NOS.
MAKAI FRONTAGE ROAD	192 - 197
NIMITZ CONNECTOR (WESTBOUND)	198 - 201
RAMP D	202 - 204
RAMP E	205 - 207

STATE OF HAWAII
DEPARTMENT OF TRANSPORTATION
LAND TRANSPORTATION FACILITIES DIVISION

CROSS SECTION KEY SHEET

INTERSTATE ROUTE H-1
PROJECT NO. I-HI-1(86)17


SCALE: 1" = 100' DATE: 6/15/81

SHEET NO. 1 OF 1 SHEETS

(SHEET NO. 190 DELETED) 191


ORIGINAL PLAN	DATE
DESIGNED BY	
DRAWN BY	
CHECKED BY	
NOTED BY	
NO.	

FED. ROAD DIST. NO.	STATE	FED. AID PROJ. NO.	FISCAL YEAR	SHEET NO.	TOTAL SHEETS
HAWAII	HAW.	I-HI-(86)17	1981	122	207

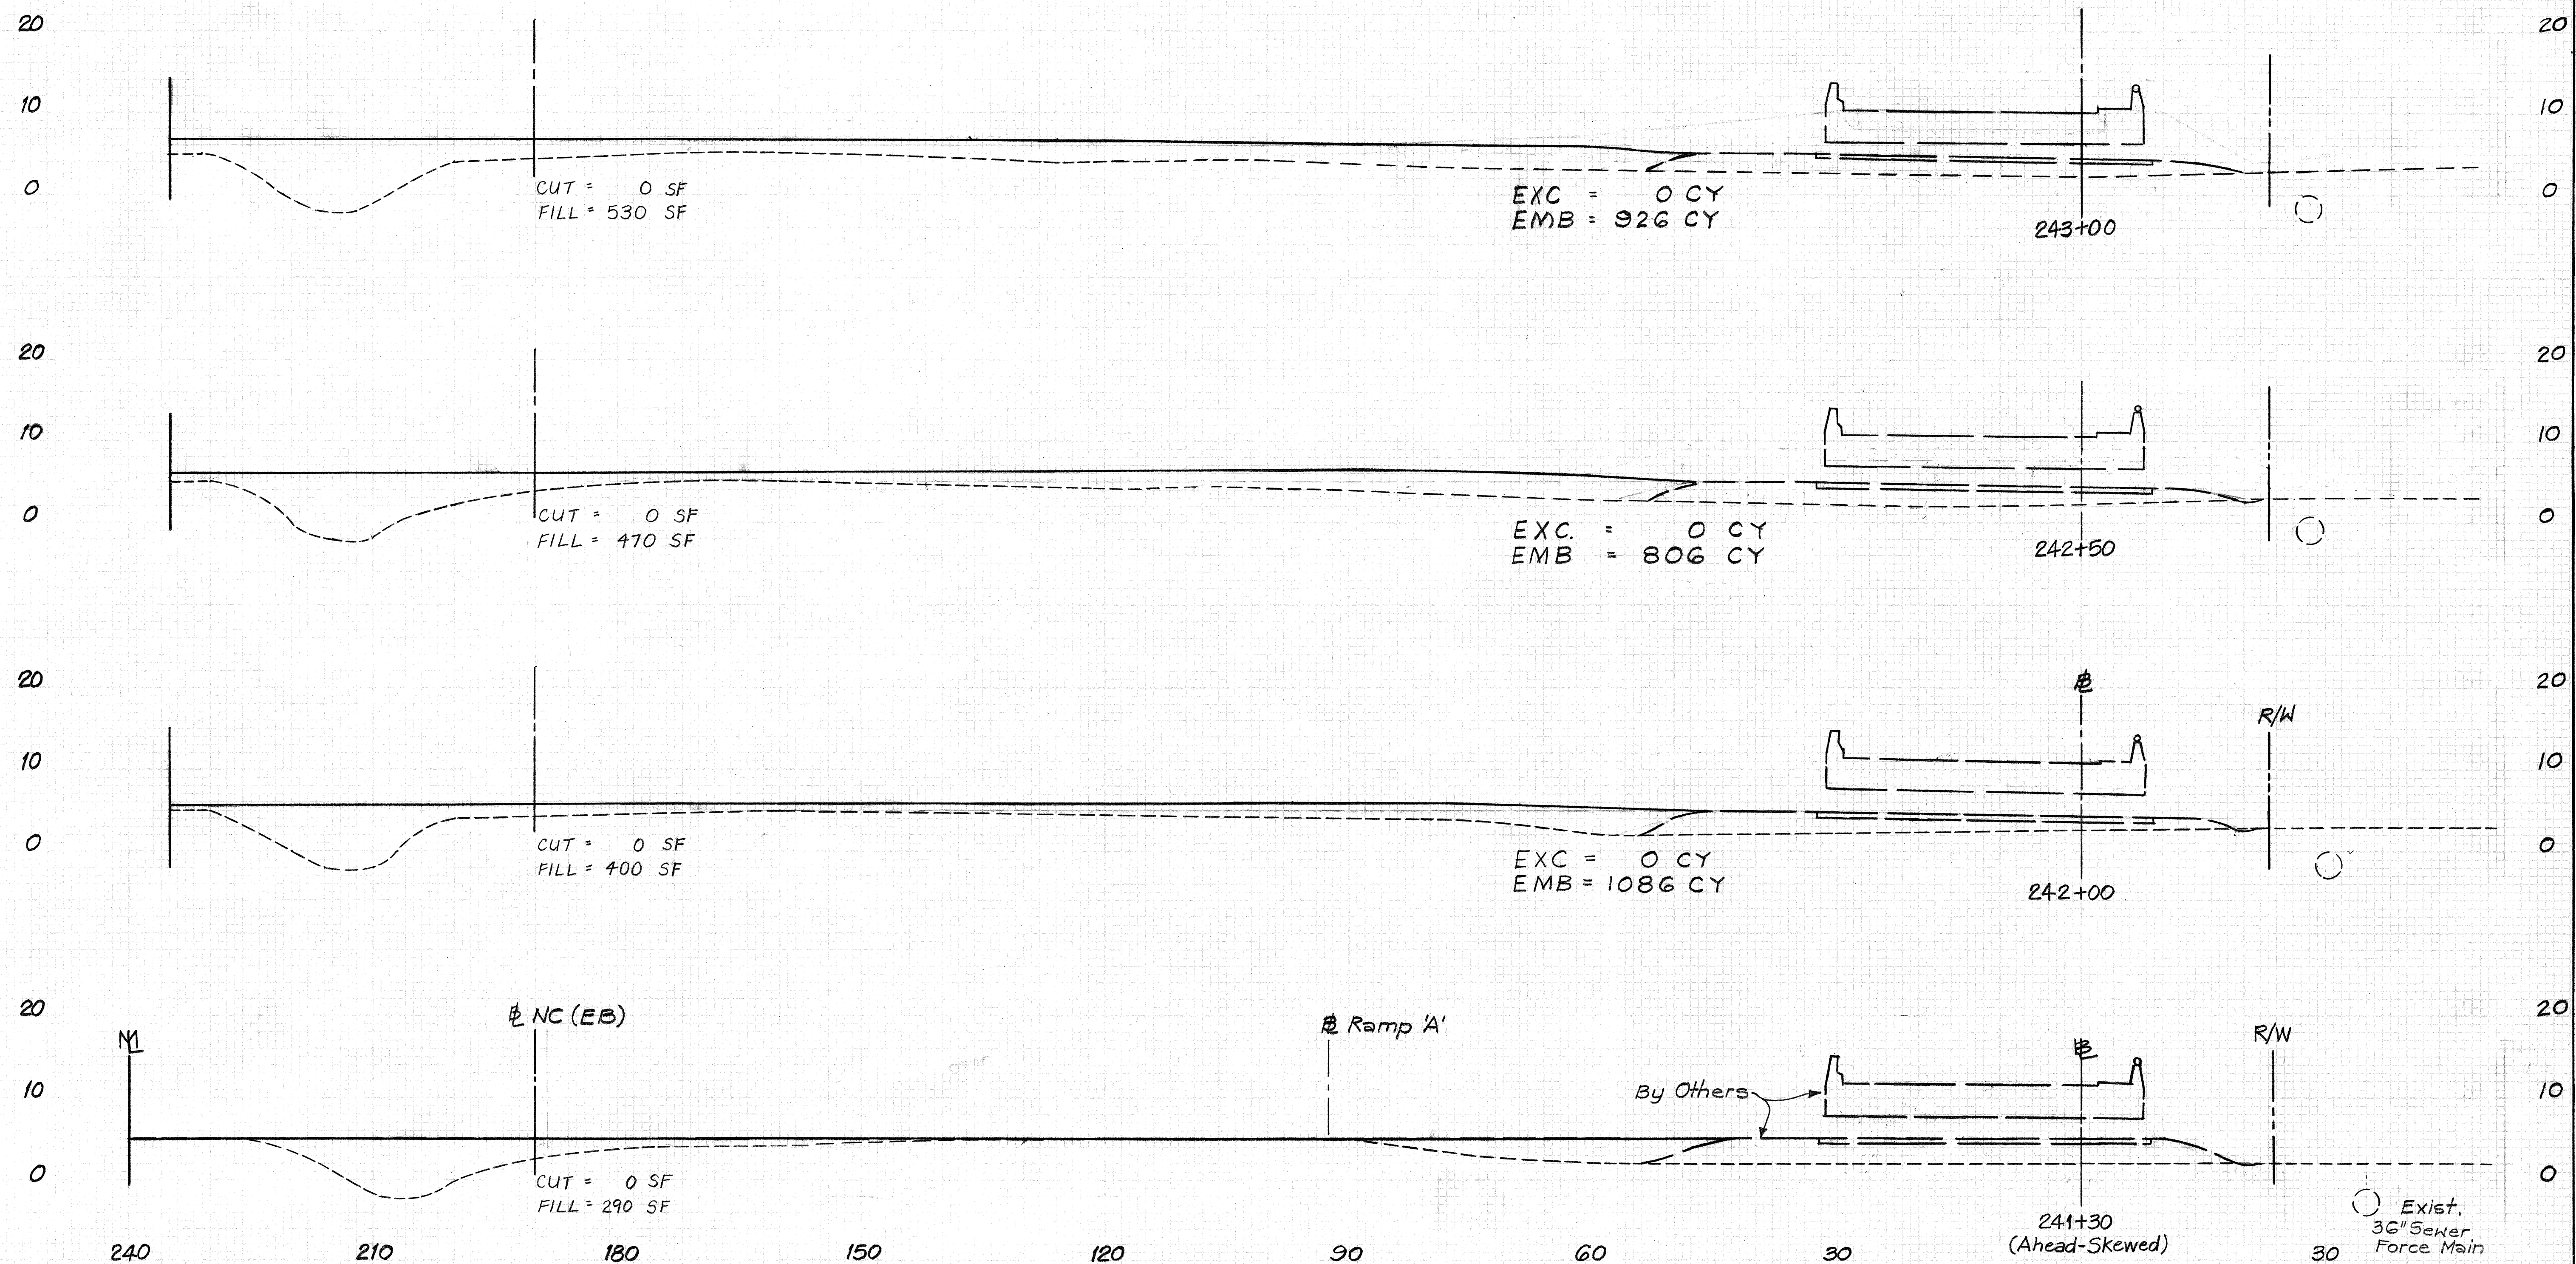


MAKAI FRONTAGE ROAD

Scales:
 Horiz. 1" = 10'
 Vert. 1" = 10'

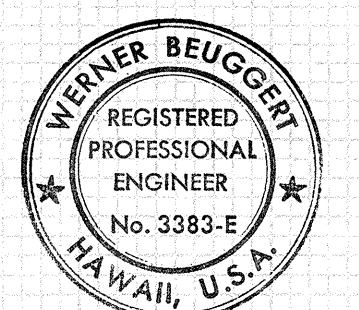


THIS WORK WAS PREPARED BY
 ME OR UNDER MY SUPERVISION.
Werner Beugger

FED. ROAD DIST. NO.	STATE	FED. AID PROJ. NO.	FISCAL YEAR	SHEET NO.	TOTAL SHEETS
HAWAII	HAW.	1-HI-1(86)17	1981	193	207

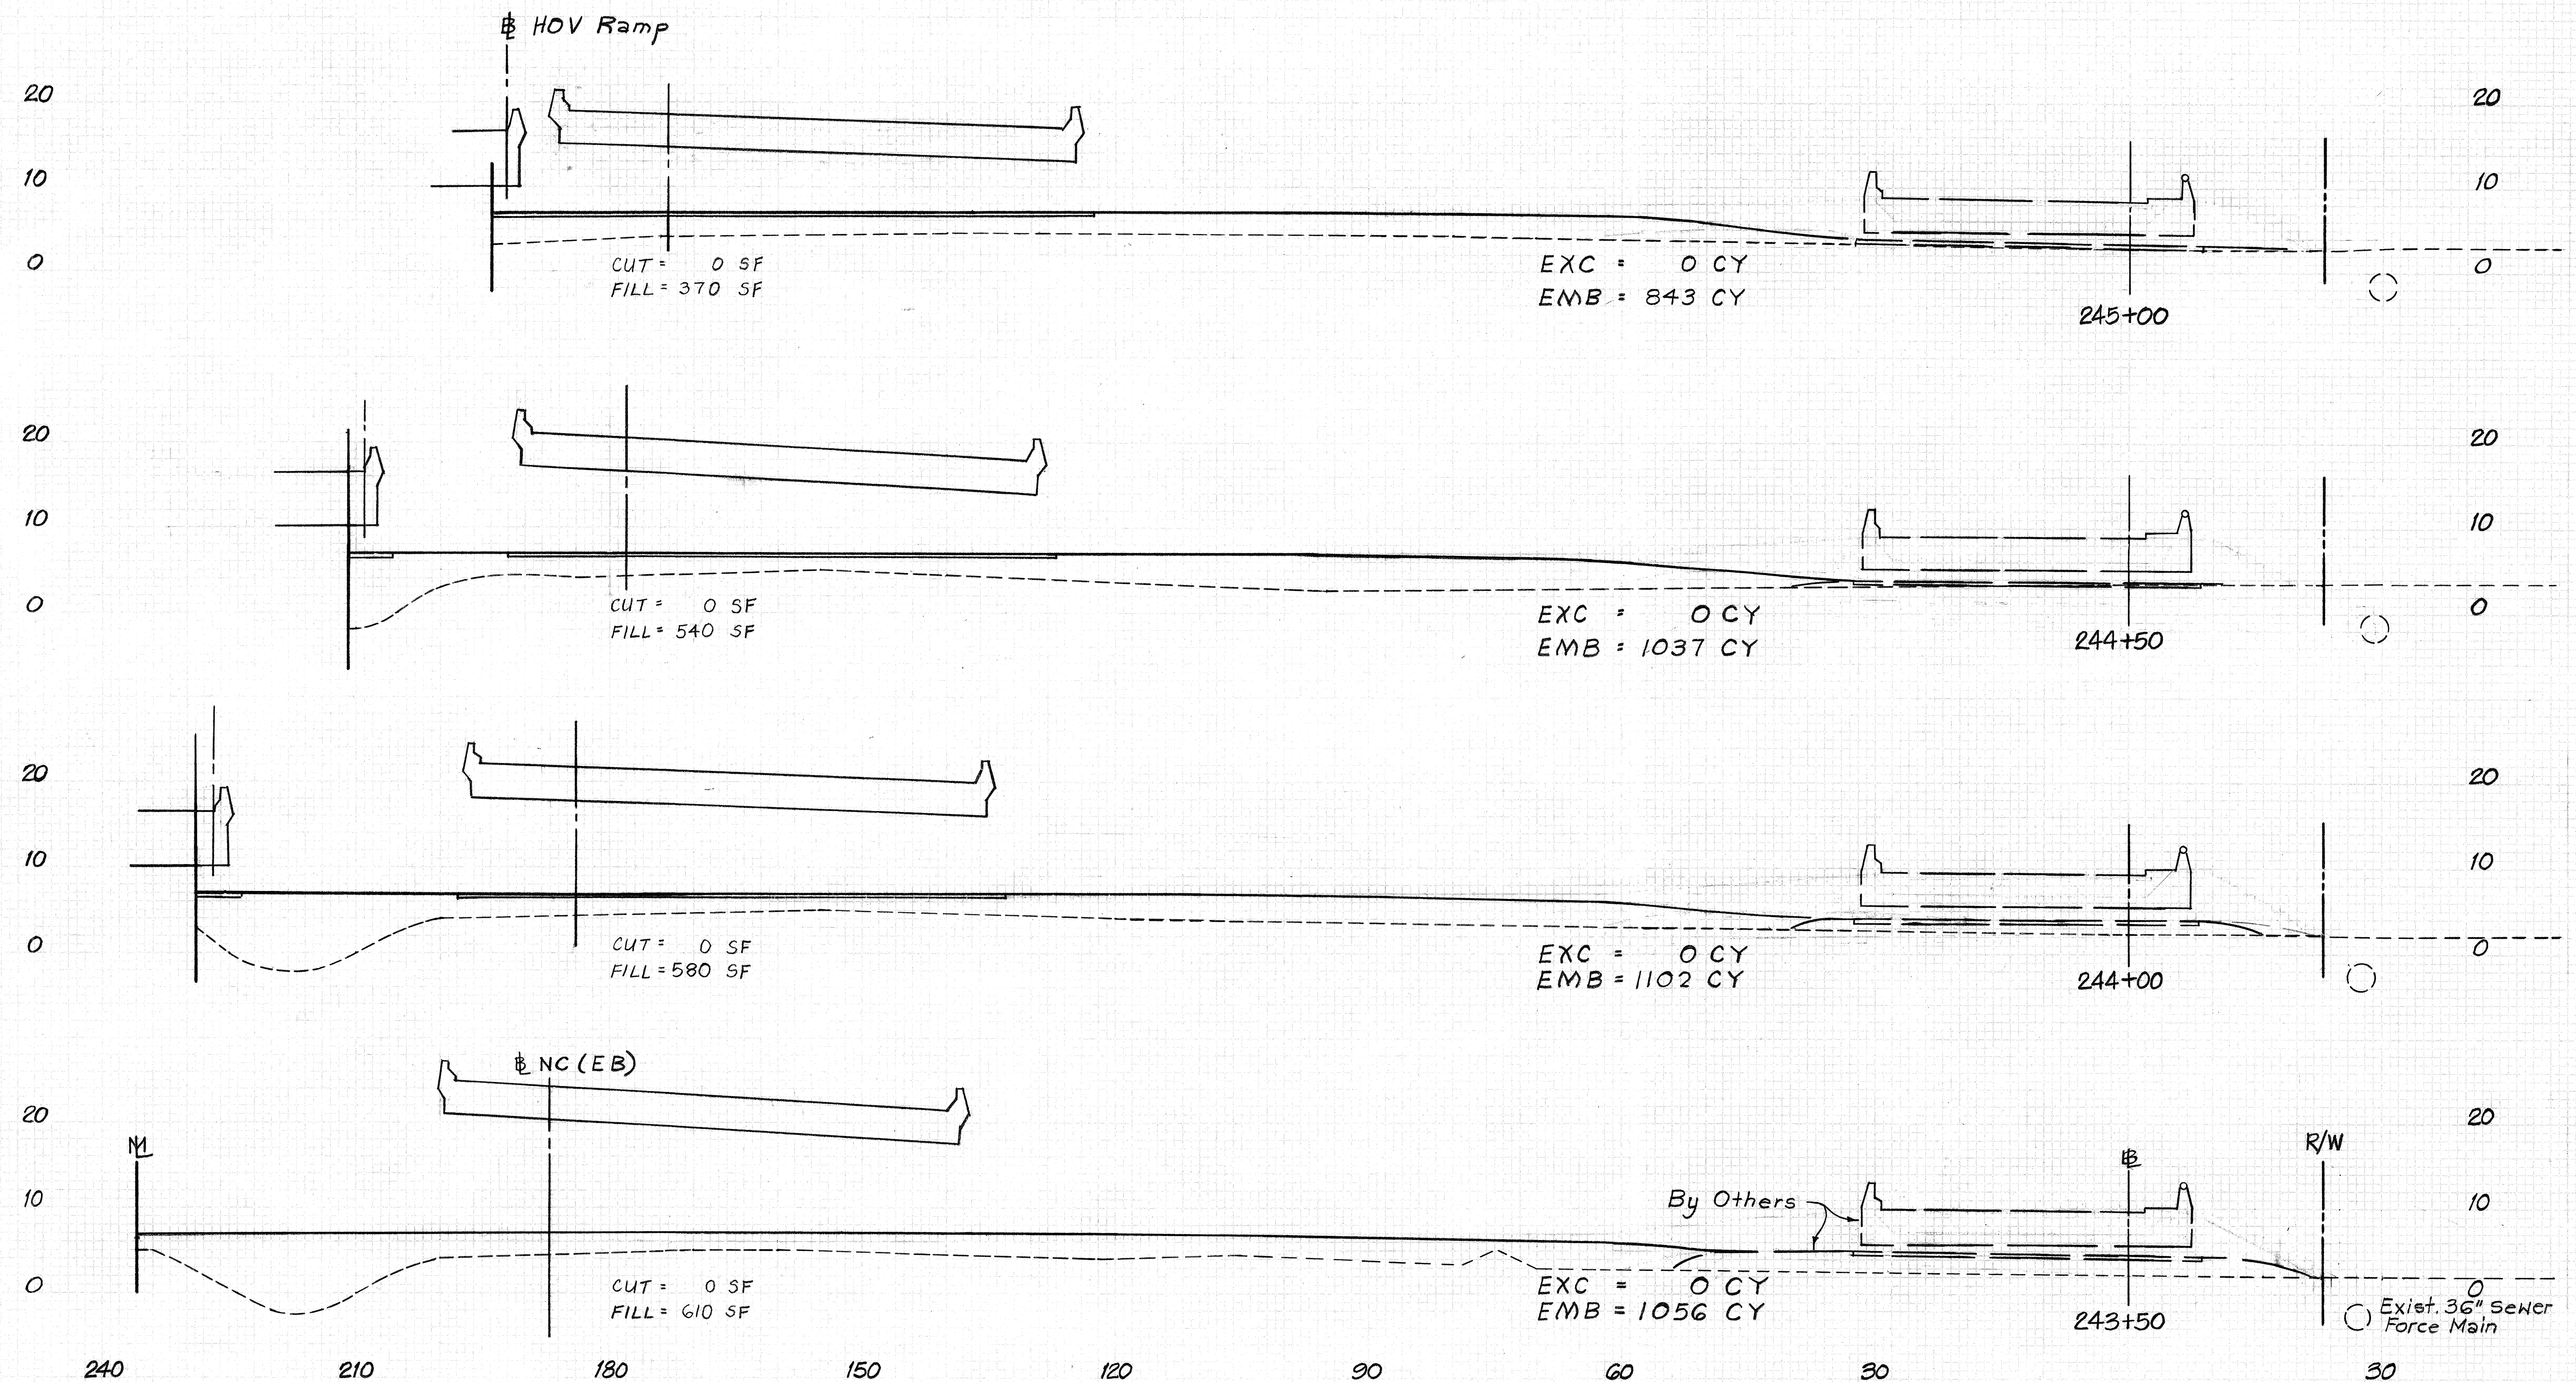


MAKAI FRONTAGE ROAD

Scales:
Horiz. 1" = 10'
Vert. 1" = 10'

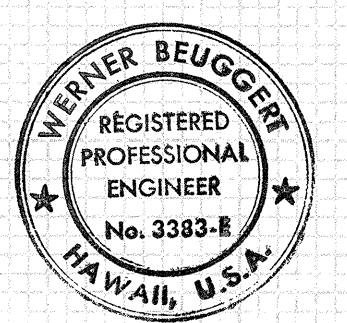


THIS WORK WAS PREPARED BY
ME OR UNDER MY SUPERVISION.
Werner Beugert

FED. ROAD DIST. NO.	STATE	FED. AID PROJ. NO.	FISCAL YEAR	SHEET NO.	TOTAL SHEETS
HAWAII	HAW.	I-HI-(86)-17	1981	194	207



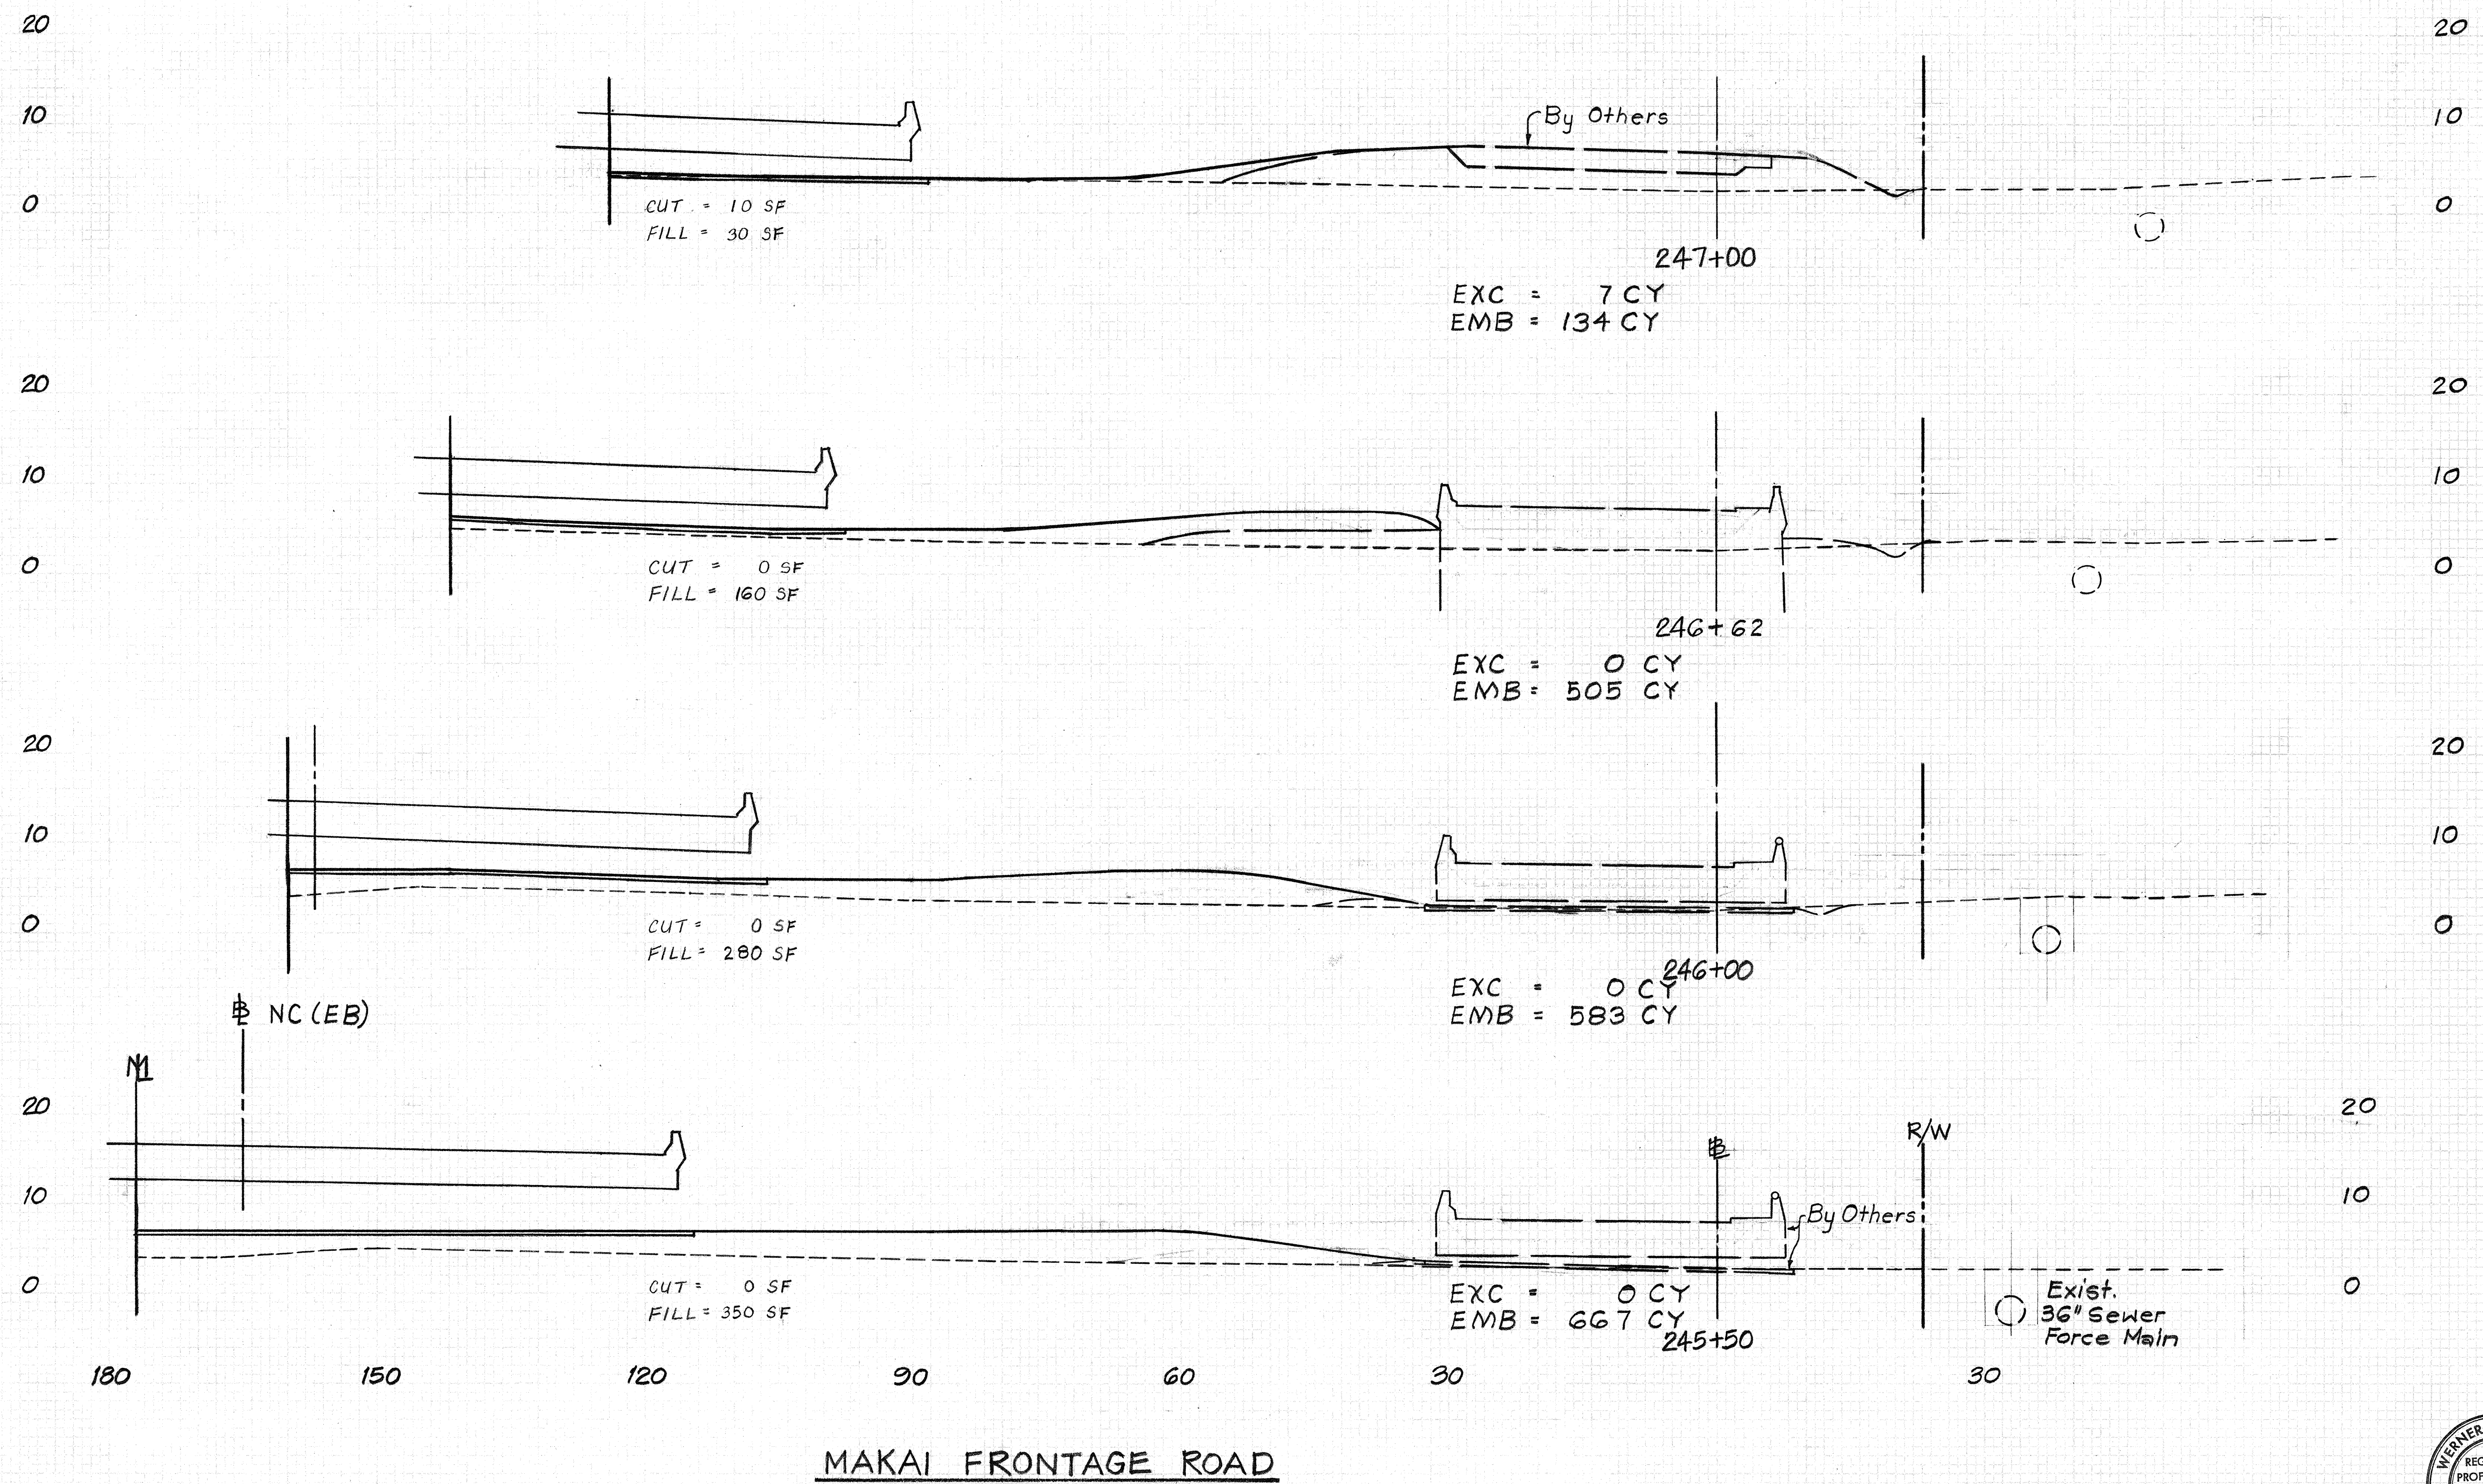


Scales:
 Horiz. 1" = 10'
 Vert. 1" = 10'

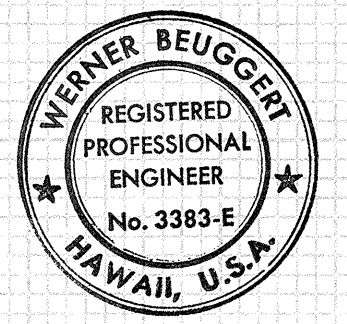


THIS WORK WAS PREPARED BY
 ME OR UNDER MY SUPERVISION.
 Werner Beuggert

FED. ROAD DIST. NO.	STATE	FED. AID PROJ. NO.	FISCAL YEAR	SHEET NO.	TOTAL SHEETS
HAWAII	HAW.	1-HI-1(86)17	1981	195	207

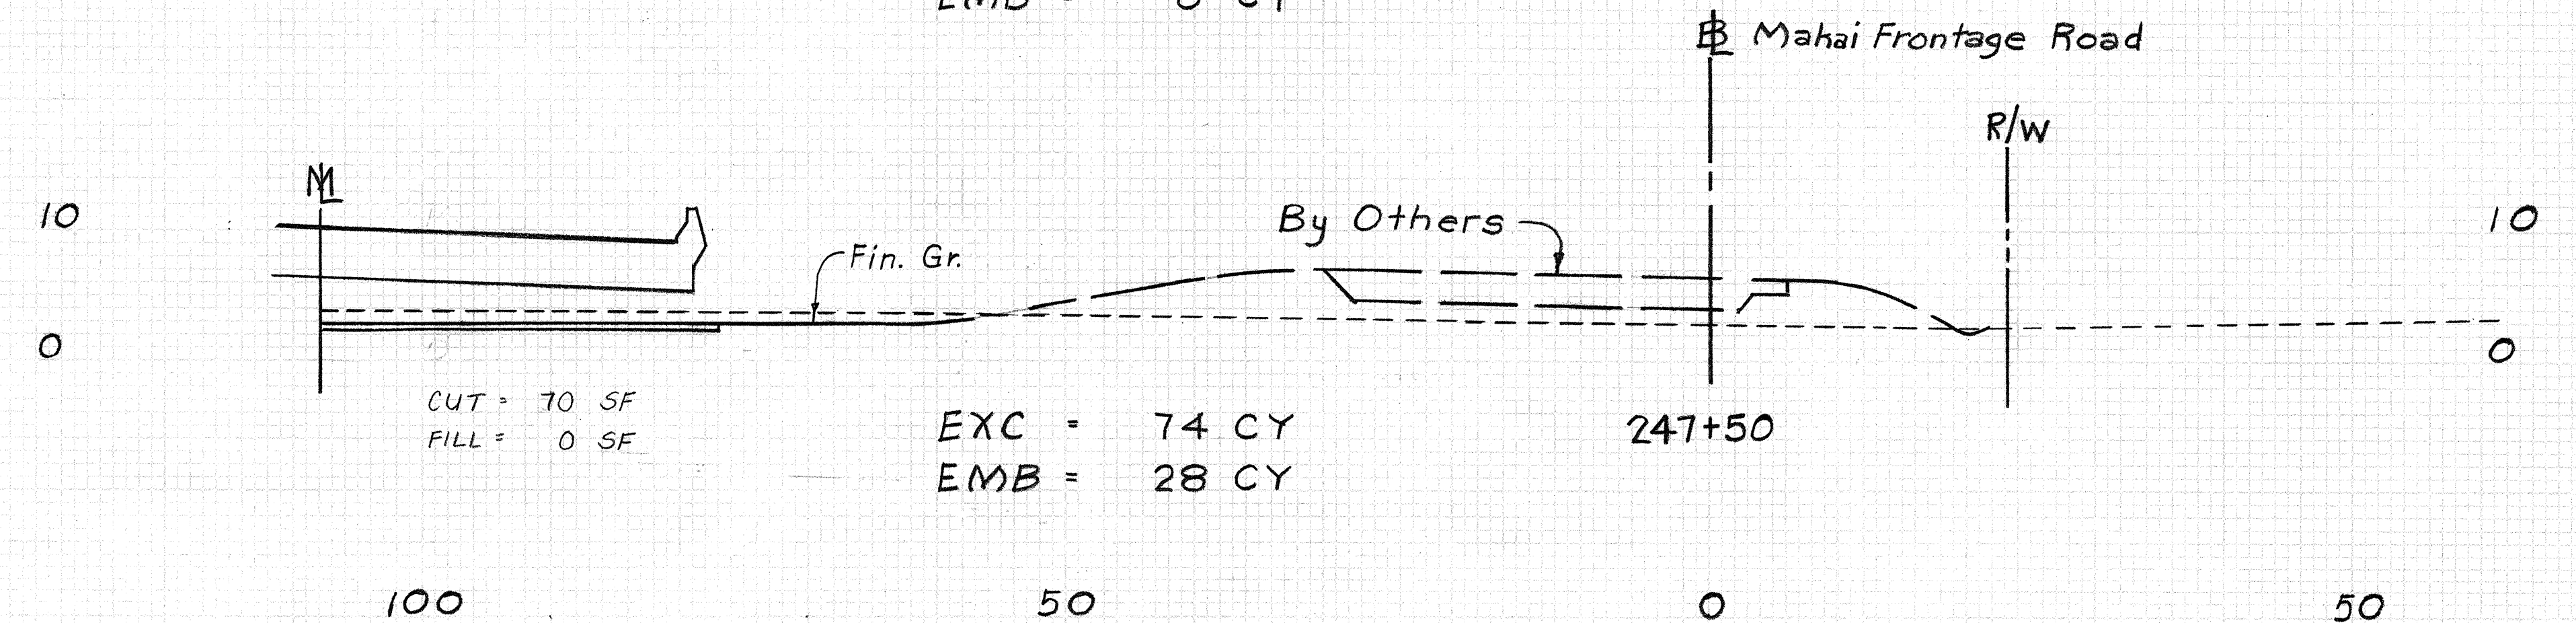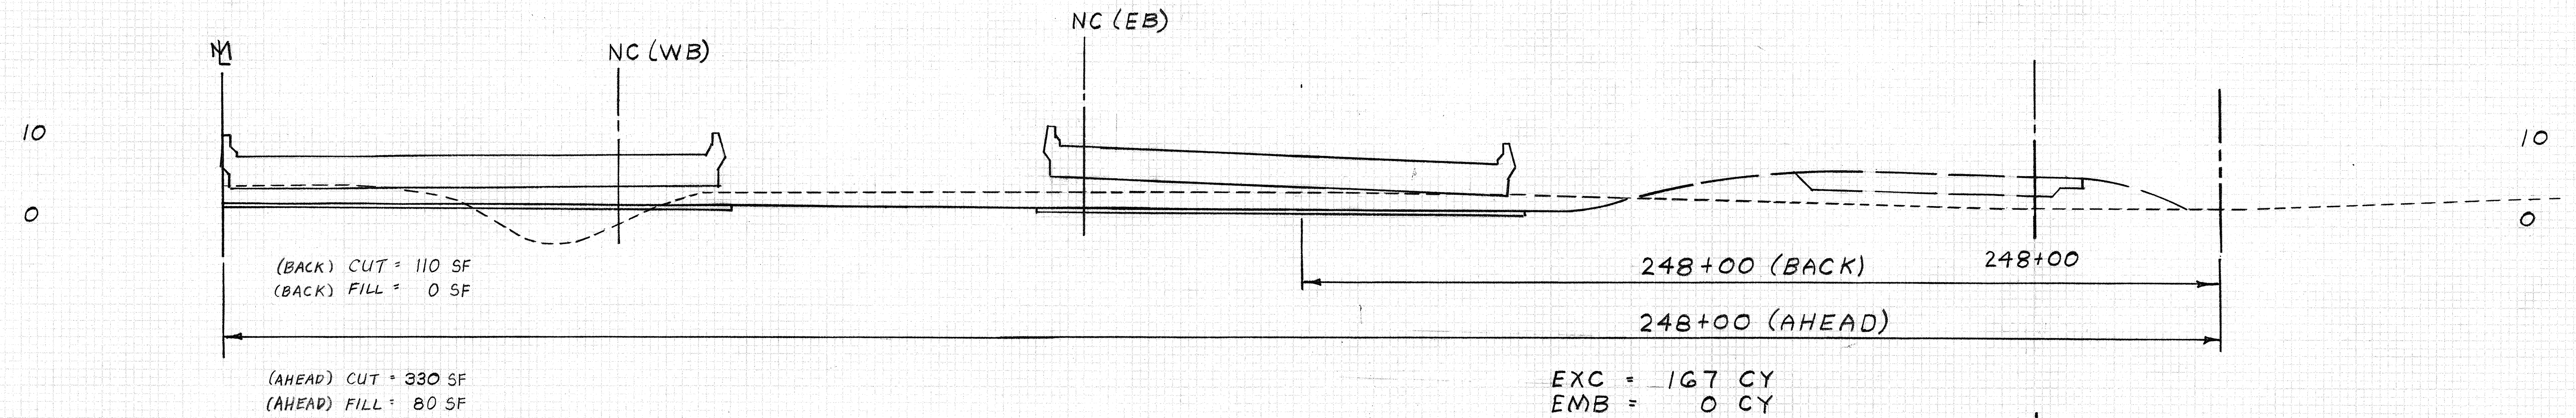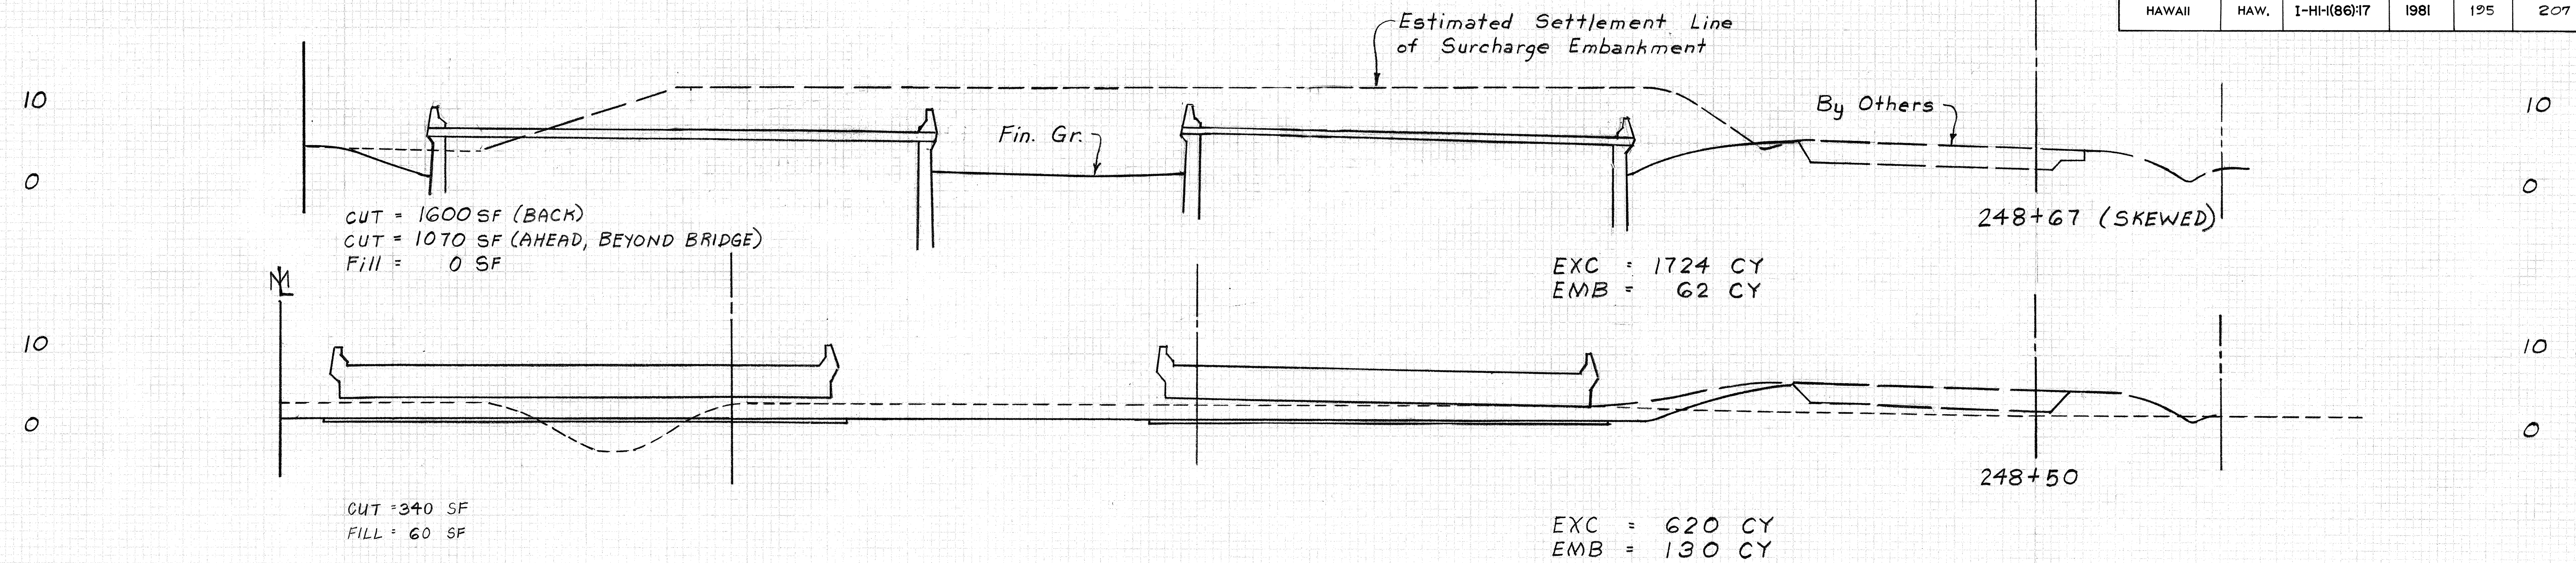


MAKAI FRONTAGE ROAD

Scales
Horiz. 1" = 10'
Vert. 1" = 10'

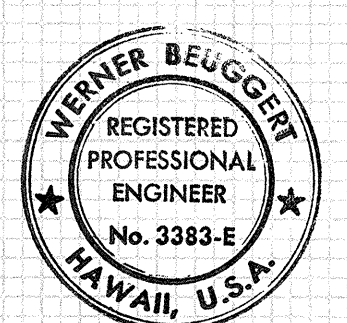

THIS WORK WAS PREPARED BY ME OR UNDER MY SUPERVISION.


FED. ROAD DIST. NO.	STATE	FED. AID PROJ. NO.	FISCAL YEAR	SHEET NO.	TOTAL SHEETS
HAWAII	HAW.	I-HI-1(86)17	1981	196	207

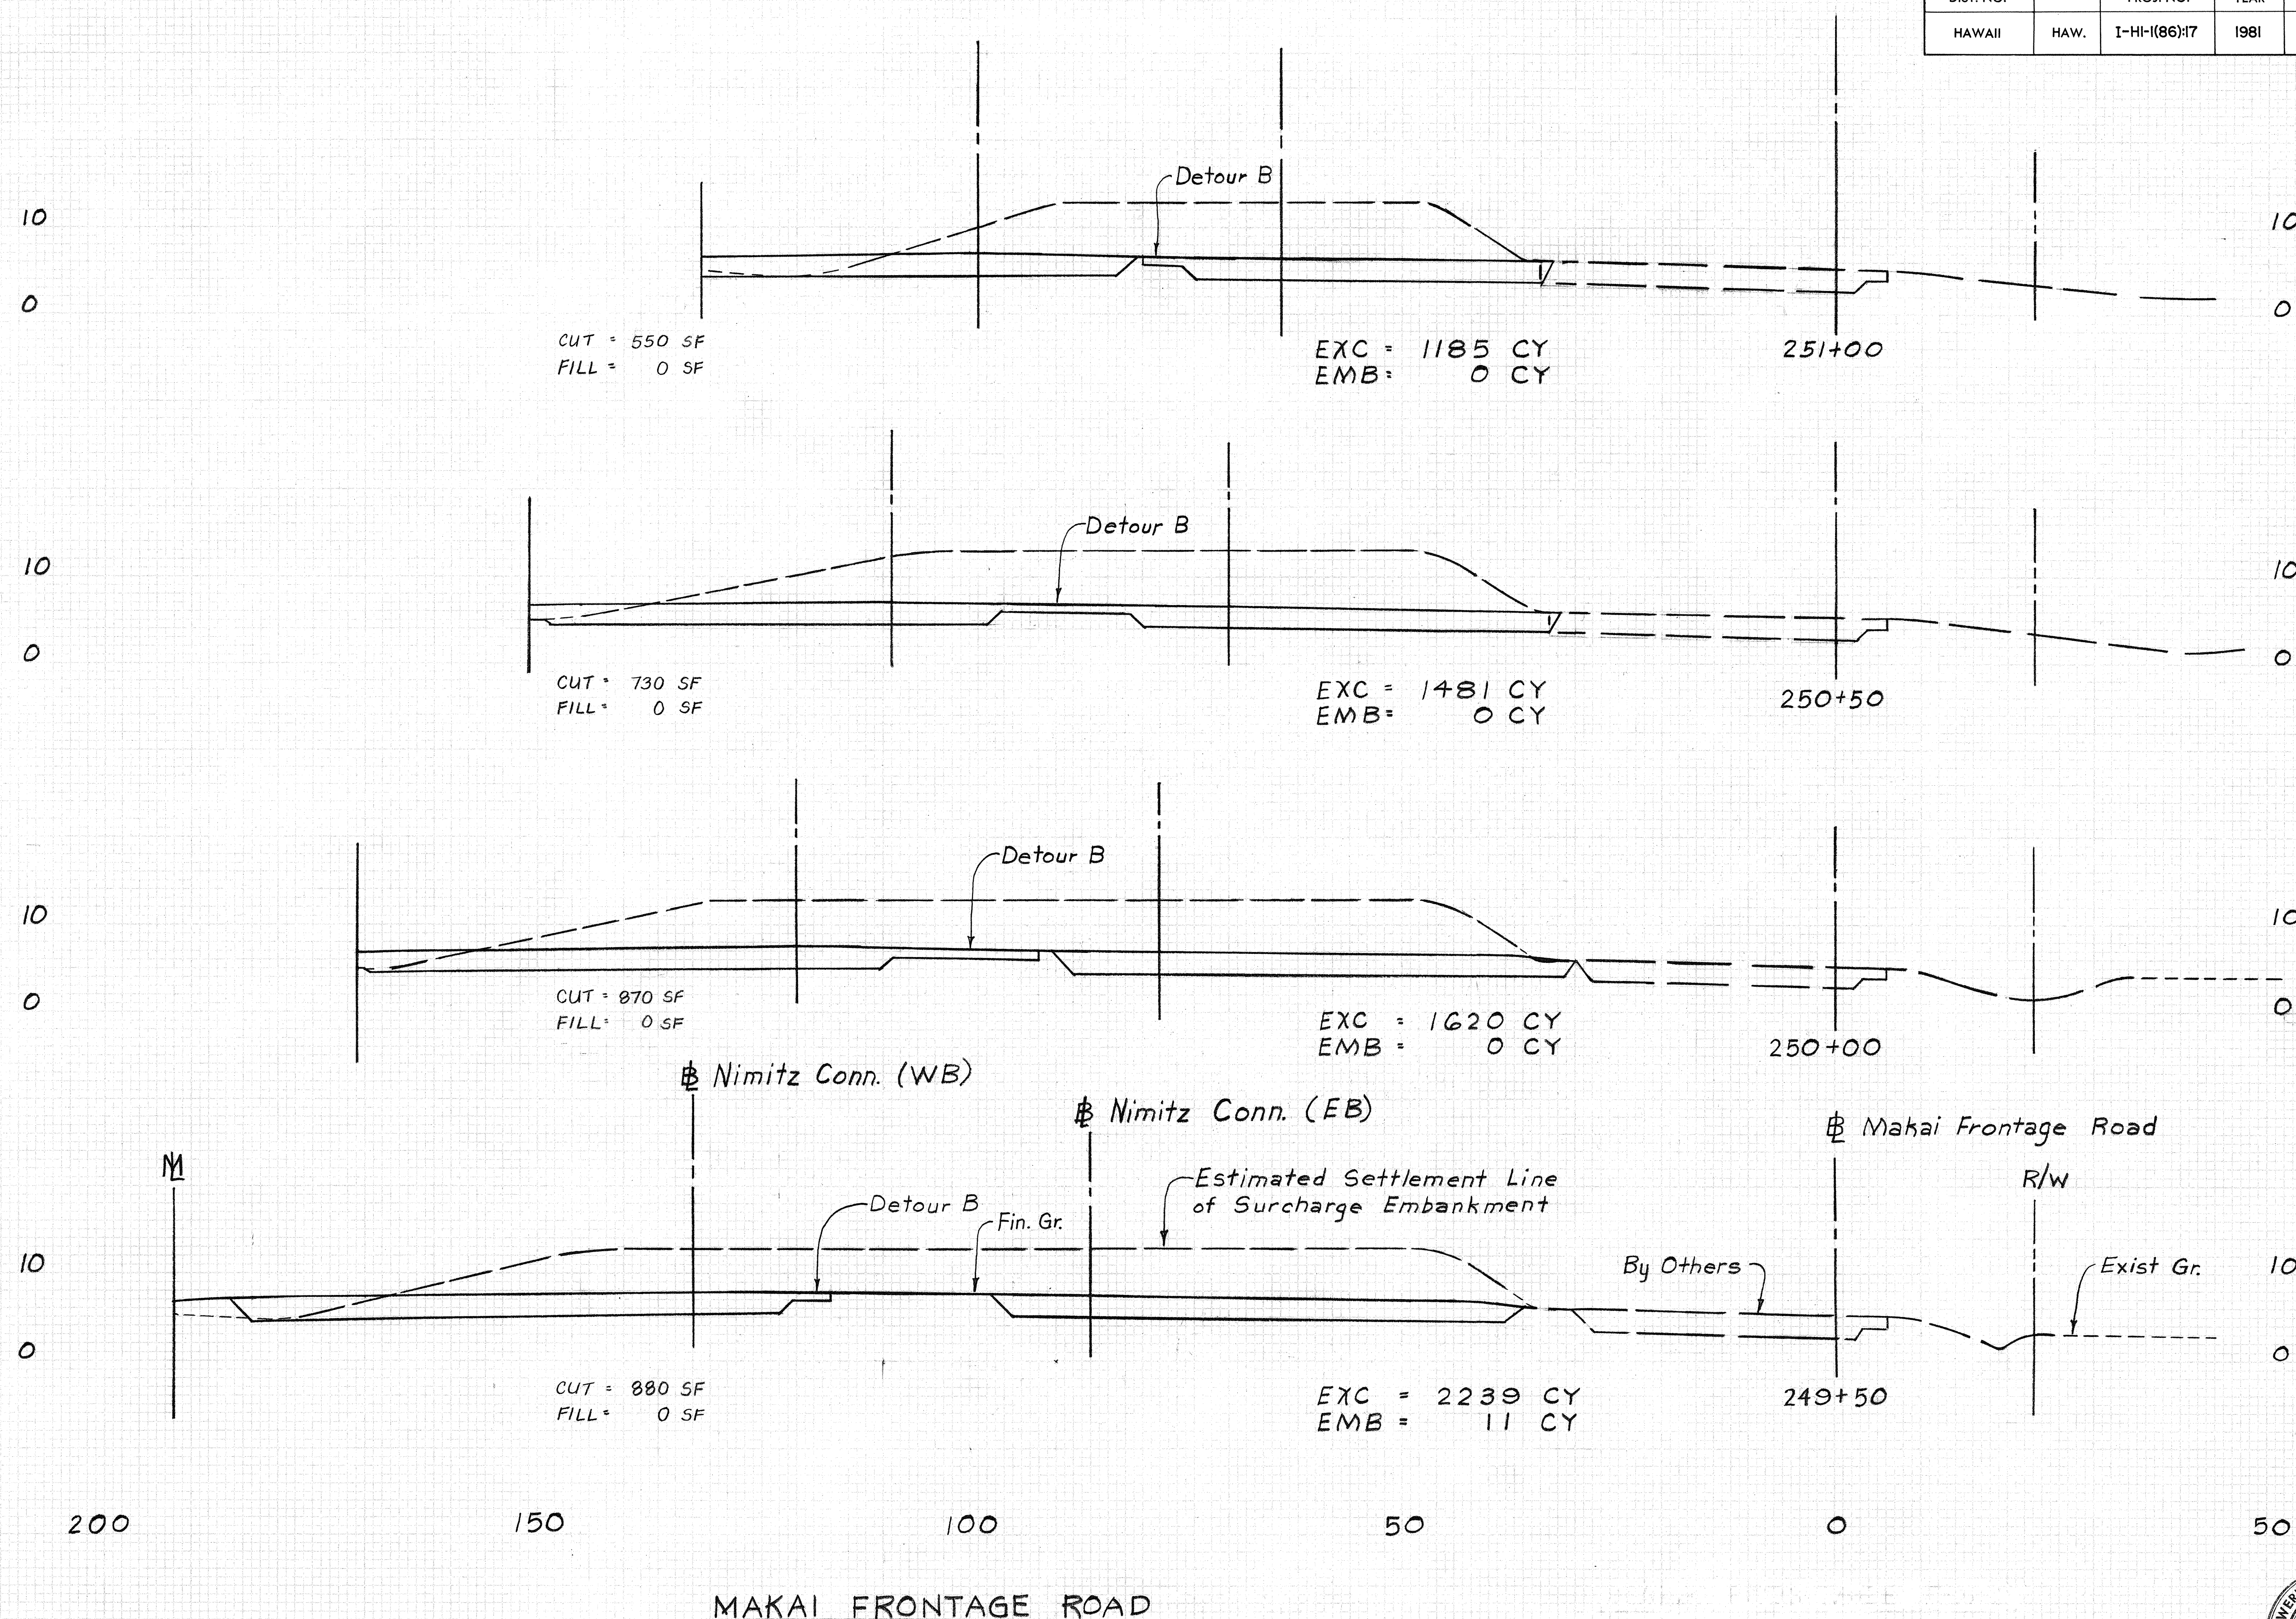

MAKAI FRONTAGE ROAD


Scales

Horiz. 1" = 10'
Vert. 1" = 10'

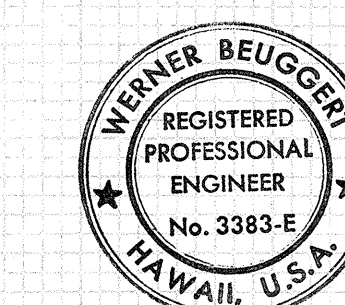

THIS WORK WAS PREPARED BY
ME OR UNDER MY SUPERVISION.
Werner Beugert


FED. ROAD DIST. NO.	STATE	FED. AID PROJ. NO.	FISCAL YEAR	SHEET NO.	TOTAL SHEETS
HAWAII	HAW.	I-HI-(86)17	1981	197	207

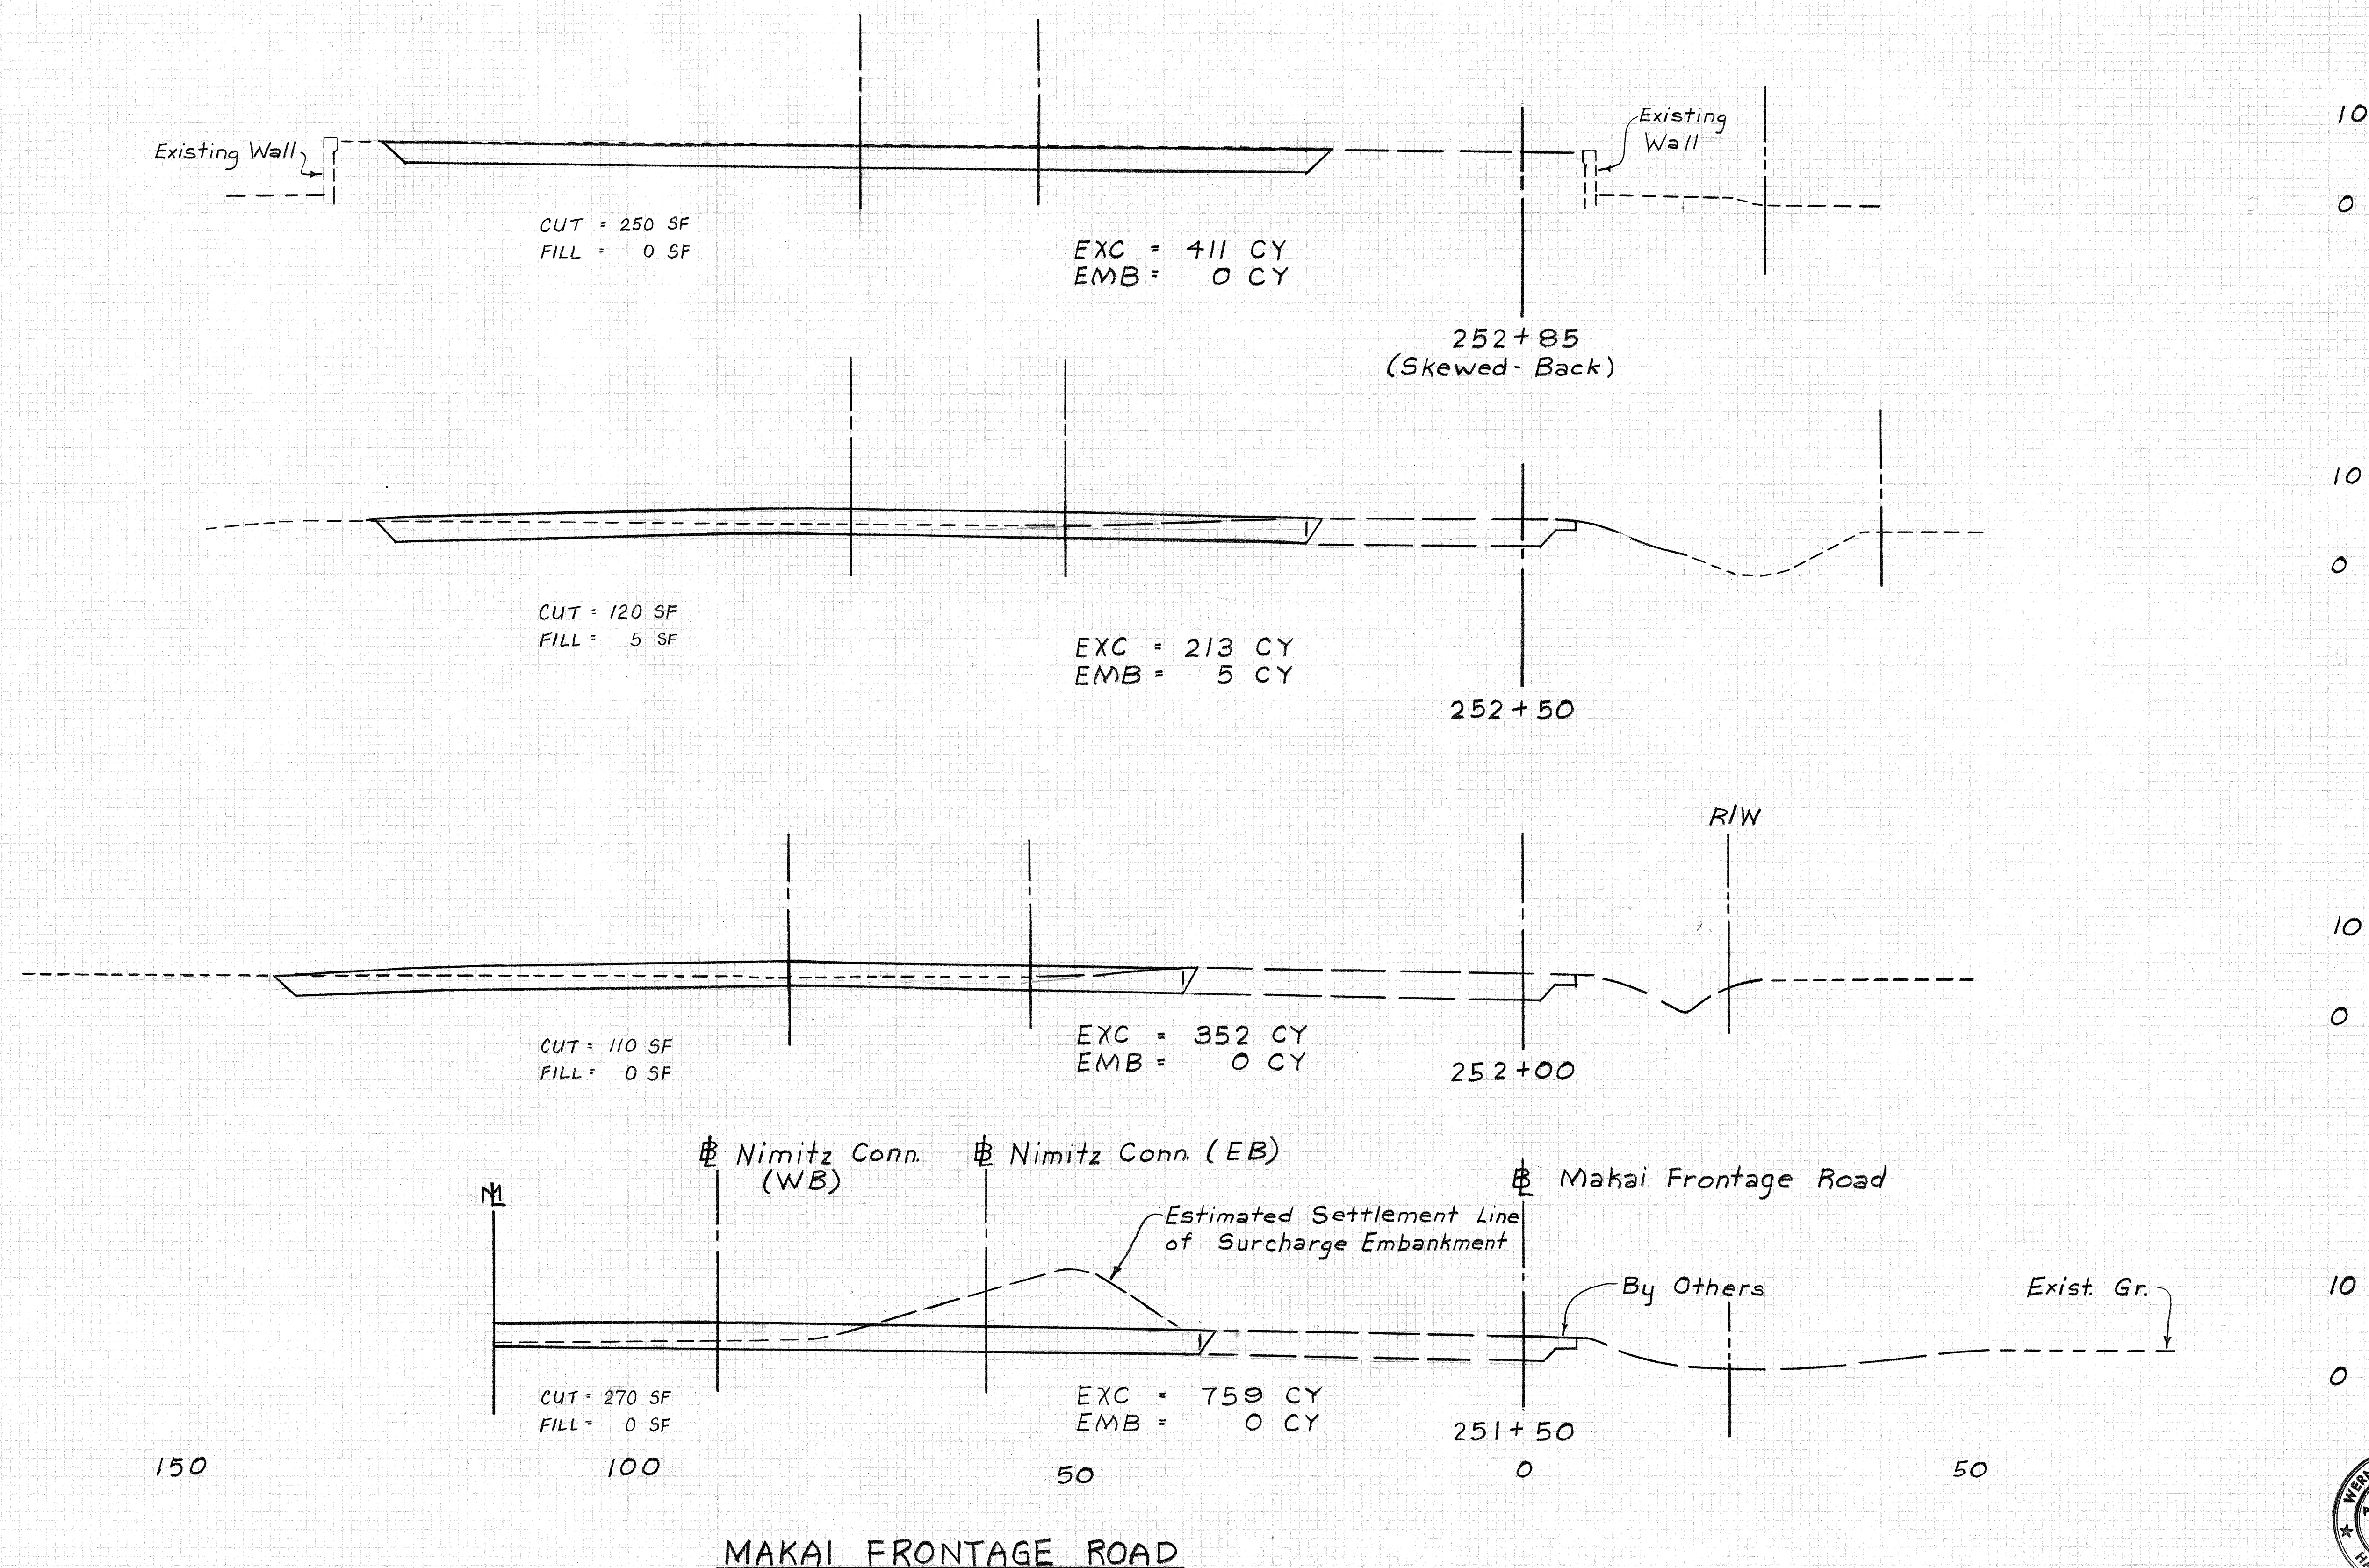

MAKAI FRONTAGE ROAD

Scales


Horiz. 1" = 10'
Vert. 1" = 10'

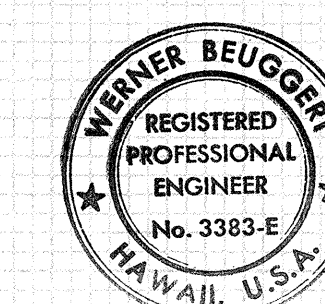

THIS WORK WAS PREPARED BY ME OR UNDER MY SUPERVISION.


Werner Beugert

FED. ROAD DIST. NO.	STATE	FED. AID PROJ. NO.	FISCAL YEAR	SHEET NO.	TOTAL SHEETS
HAWAII	HAW.	I-HI-(86)17	1981	198	207

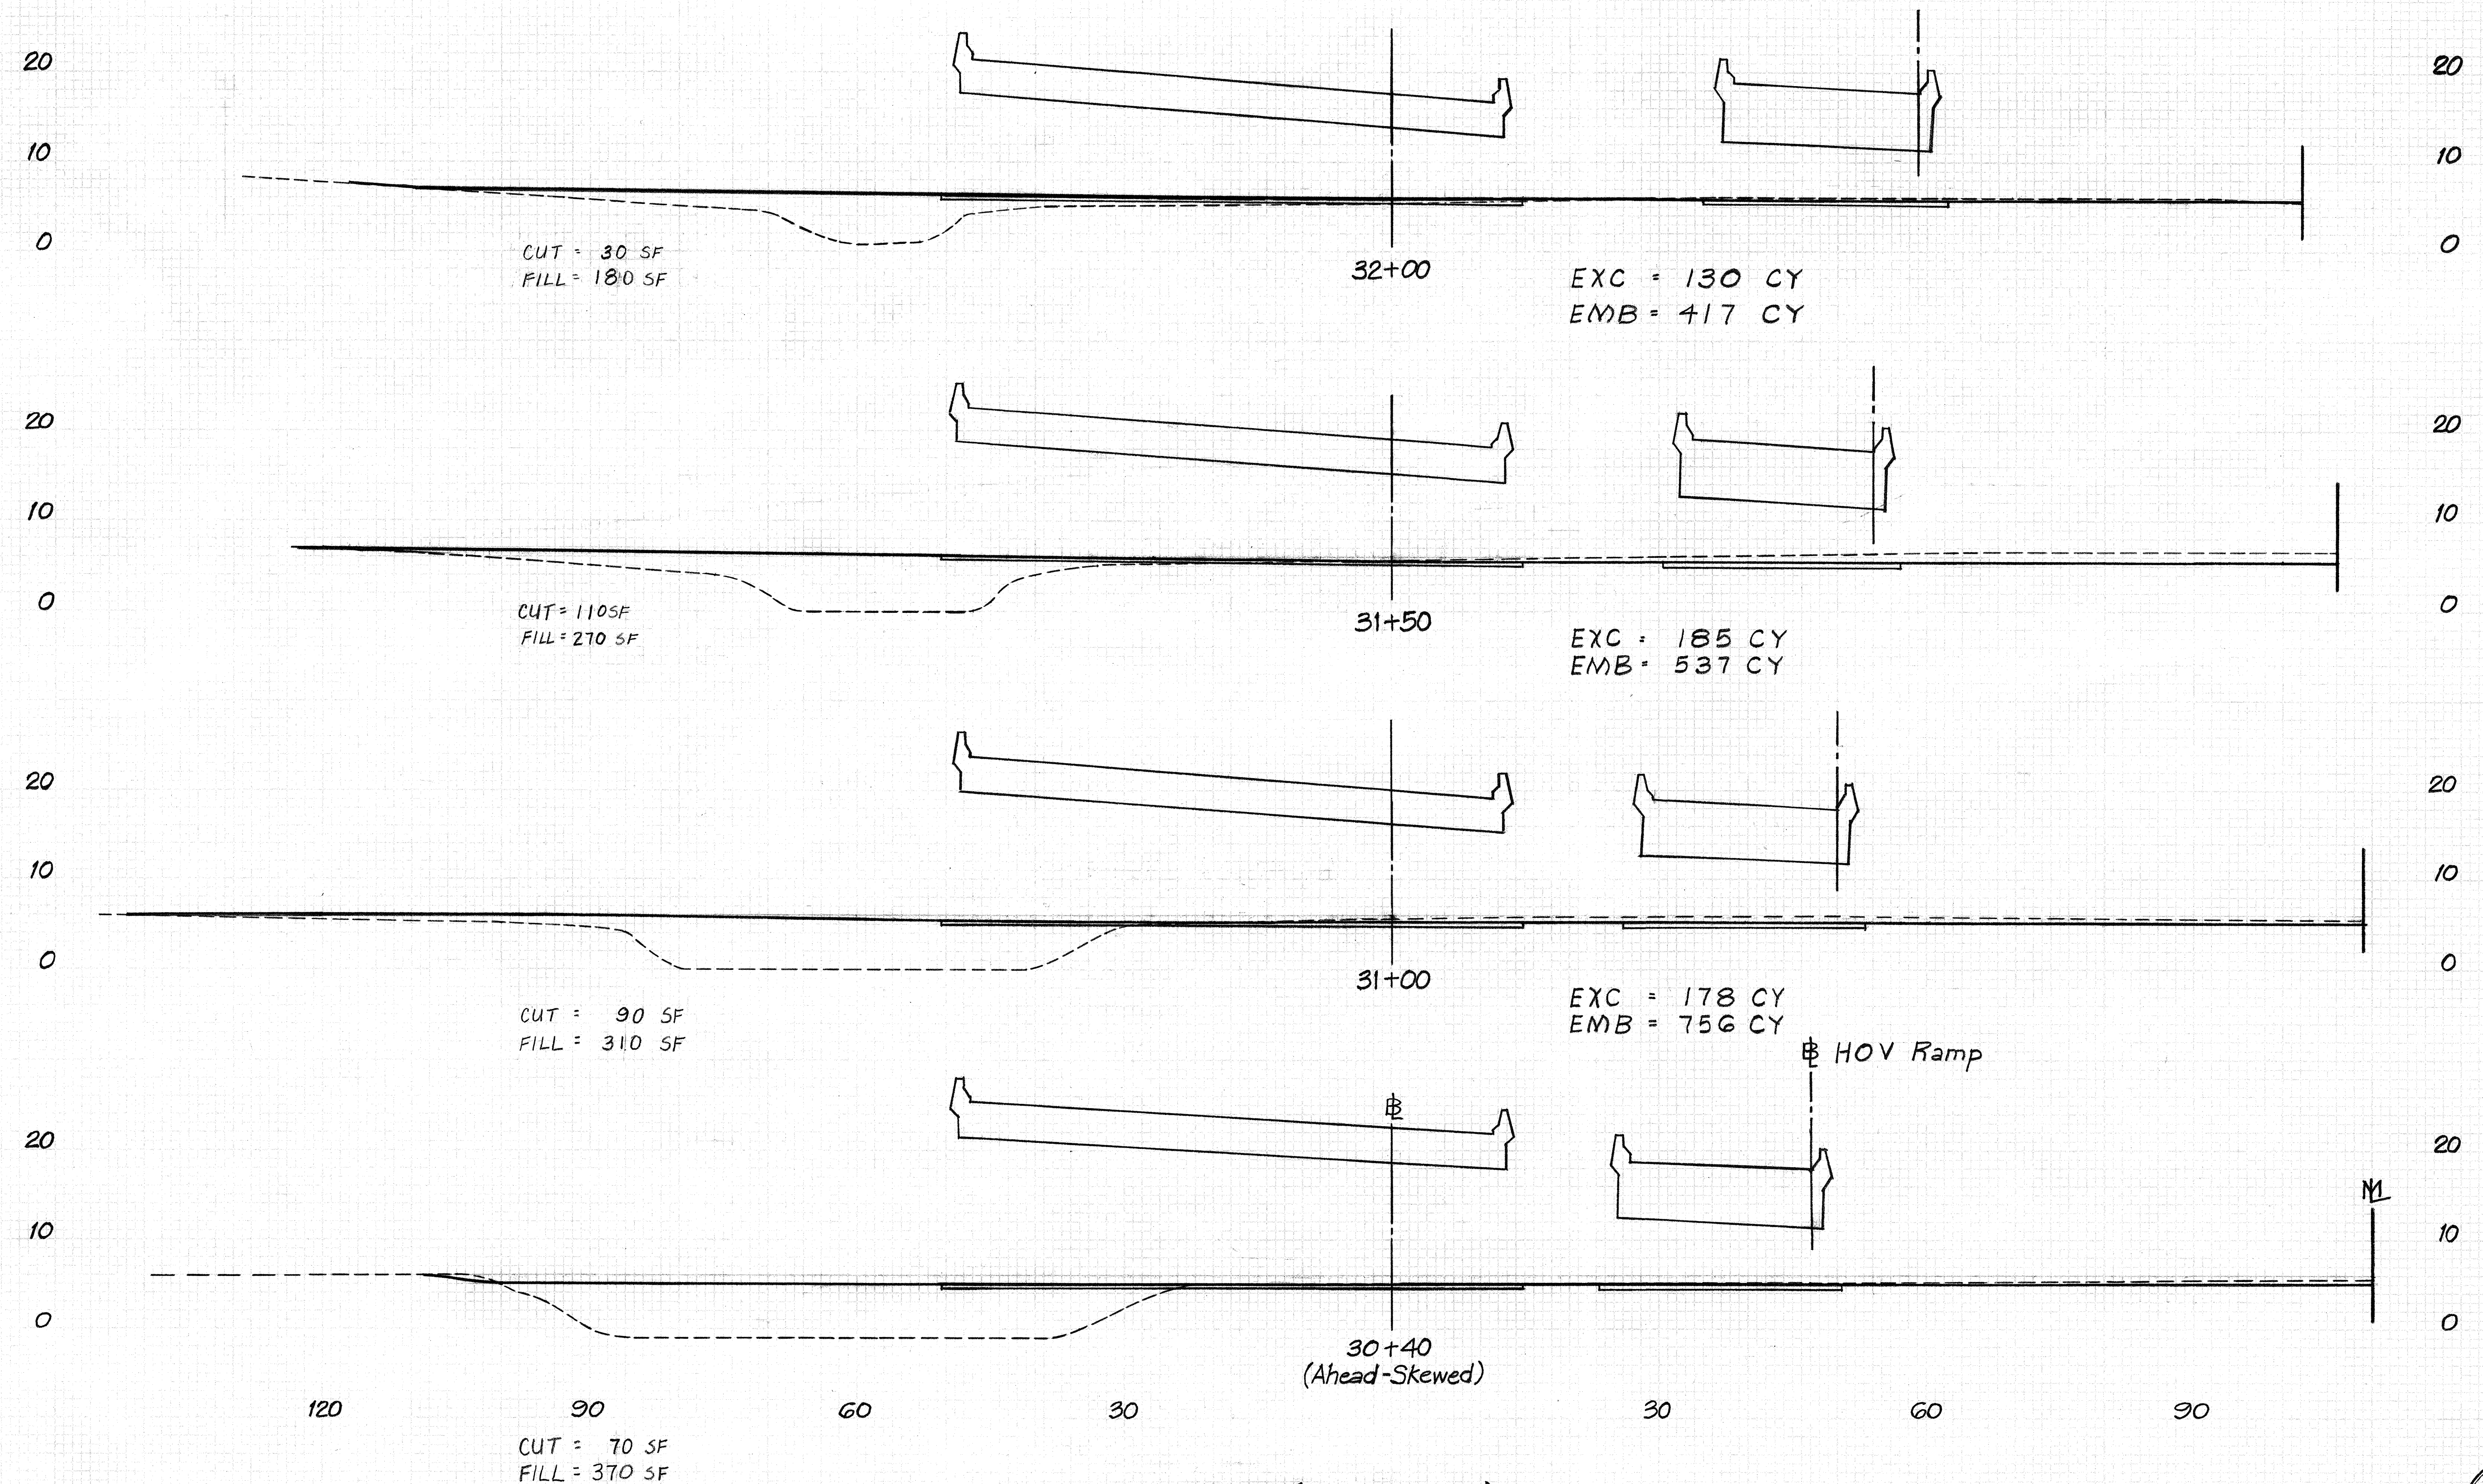


NIMITZ CONNECTOR (WESTBOUND)

Scales:
 Horiz. 1" = 10'
 Vert. 1" = 10'

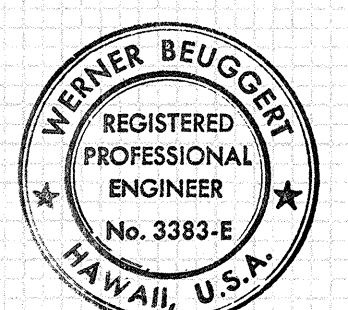


THIS WORK WAS PREPARED BY
 ME OR UNDER MY SUPERVISION.
Werner Beugert

FED. ROAD DIST. NO.	STATE	FED. AID PROJ. NO.	FISCAL YEAR	SHEET NO.	TOTAL SHEETS
HAWAII	HAW.	1-HI-1(86)17	1981	199	207

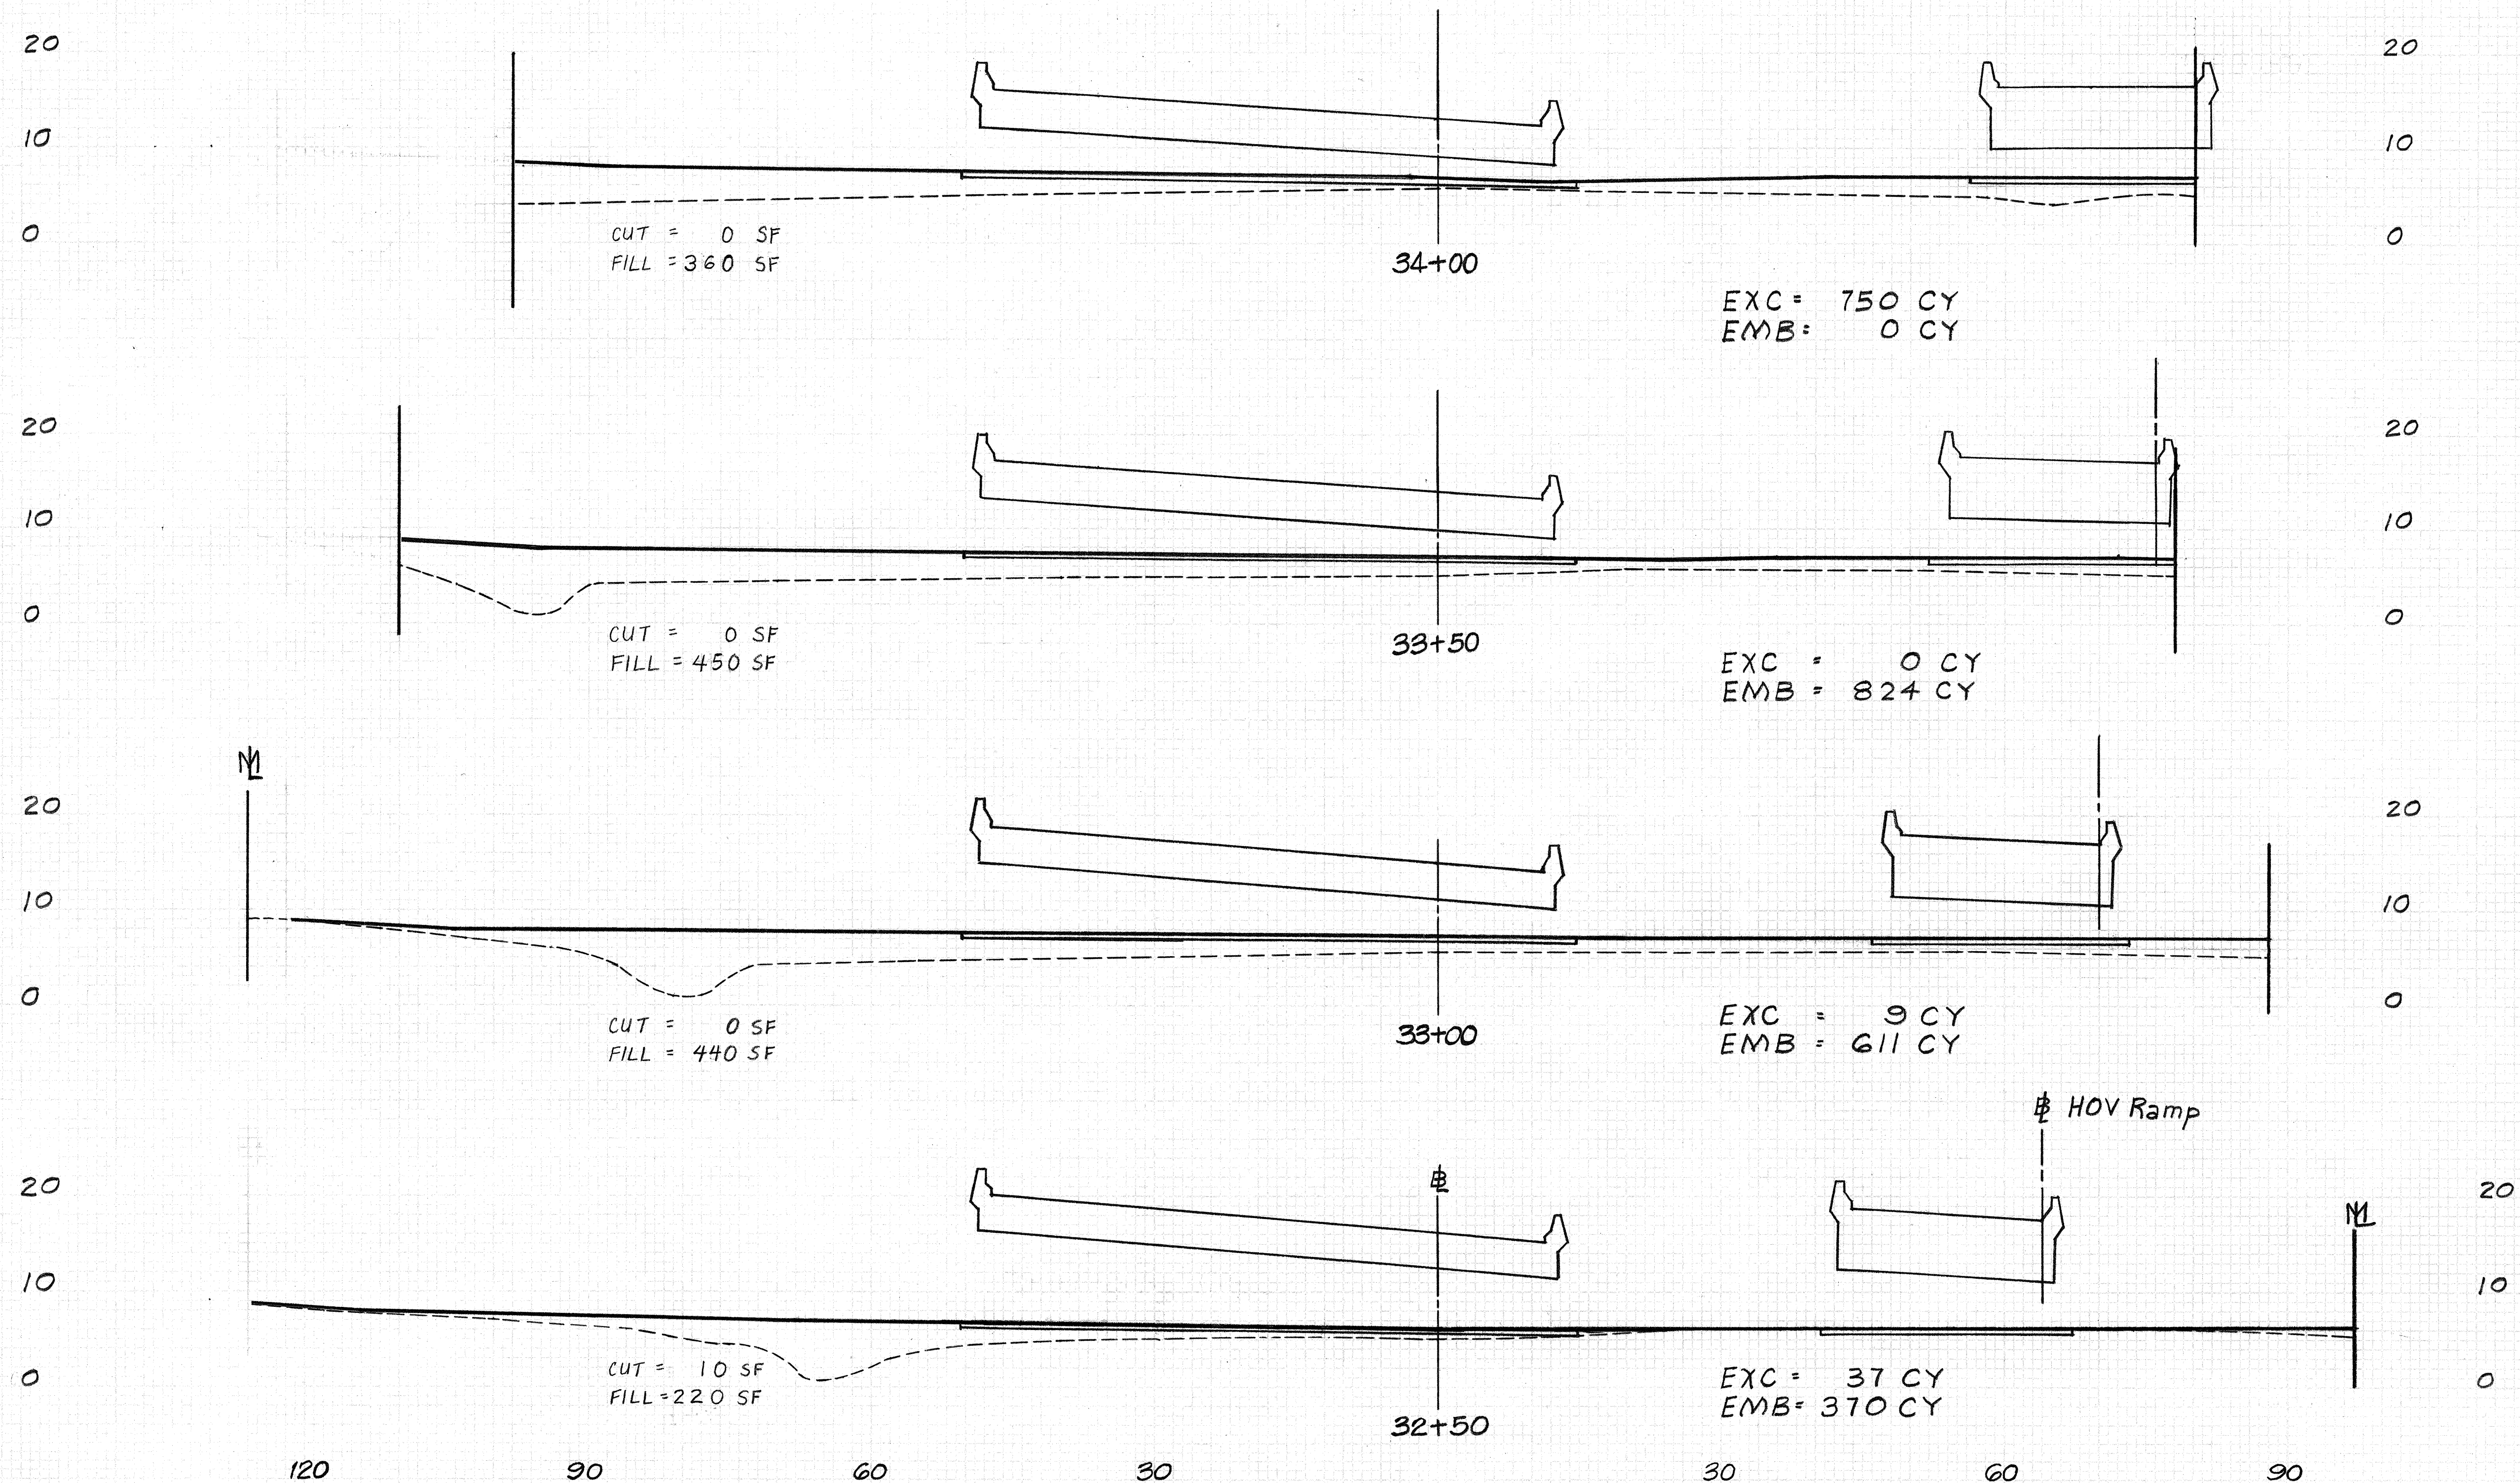


NIMITZ CONNECTOR (WESTBOUND)

Scales:
 Horiz. 1" = 10'
 Vert. 1" = 10'

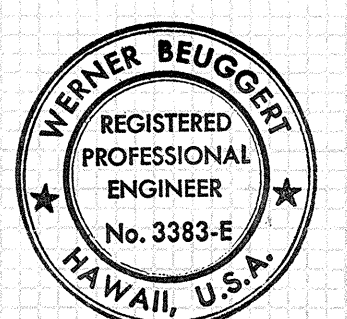

THIS WORK WAS PREPARED BY
 ME OR UNDER MY SUPERVISION.
Werner Beuggert


FED. ROAD DIST. NO.	STATE	FED. AID PROJ. NO.	FISCAL YEAR	SHEET NO.	TOTAL SHEETS
HAWAII	HAW.	I-HI-(86)17	1981	200	207

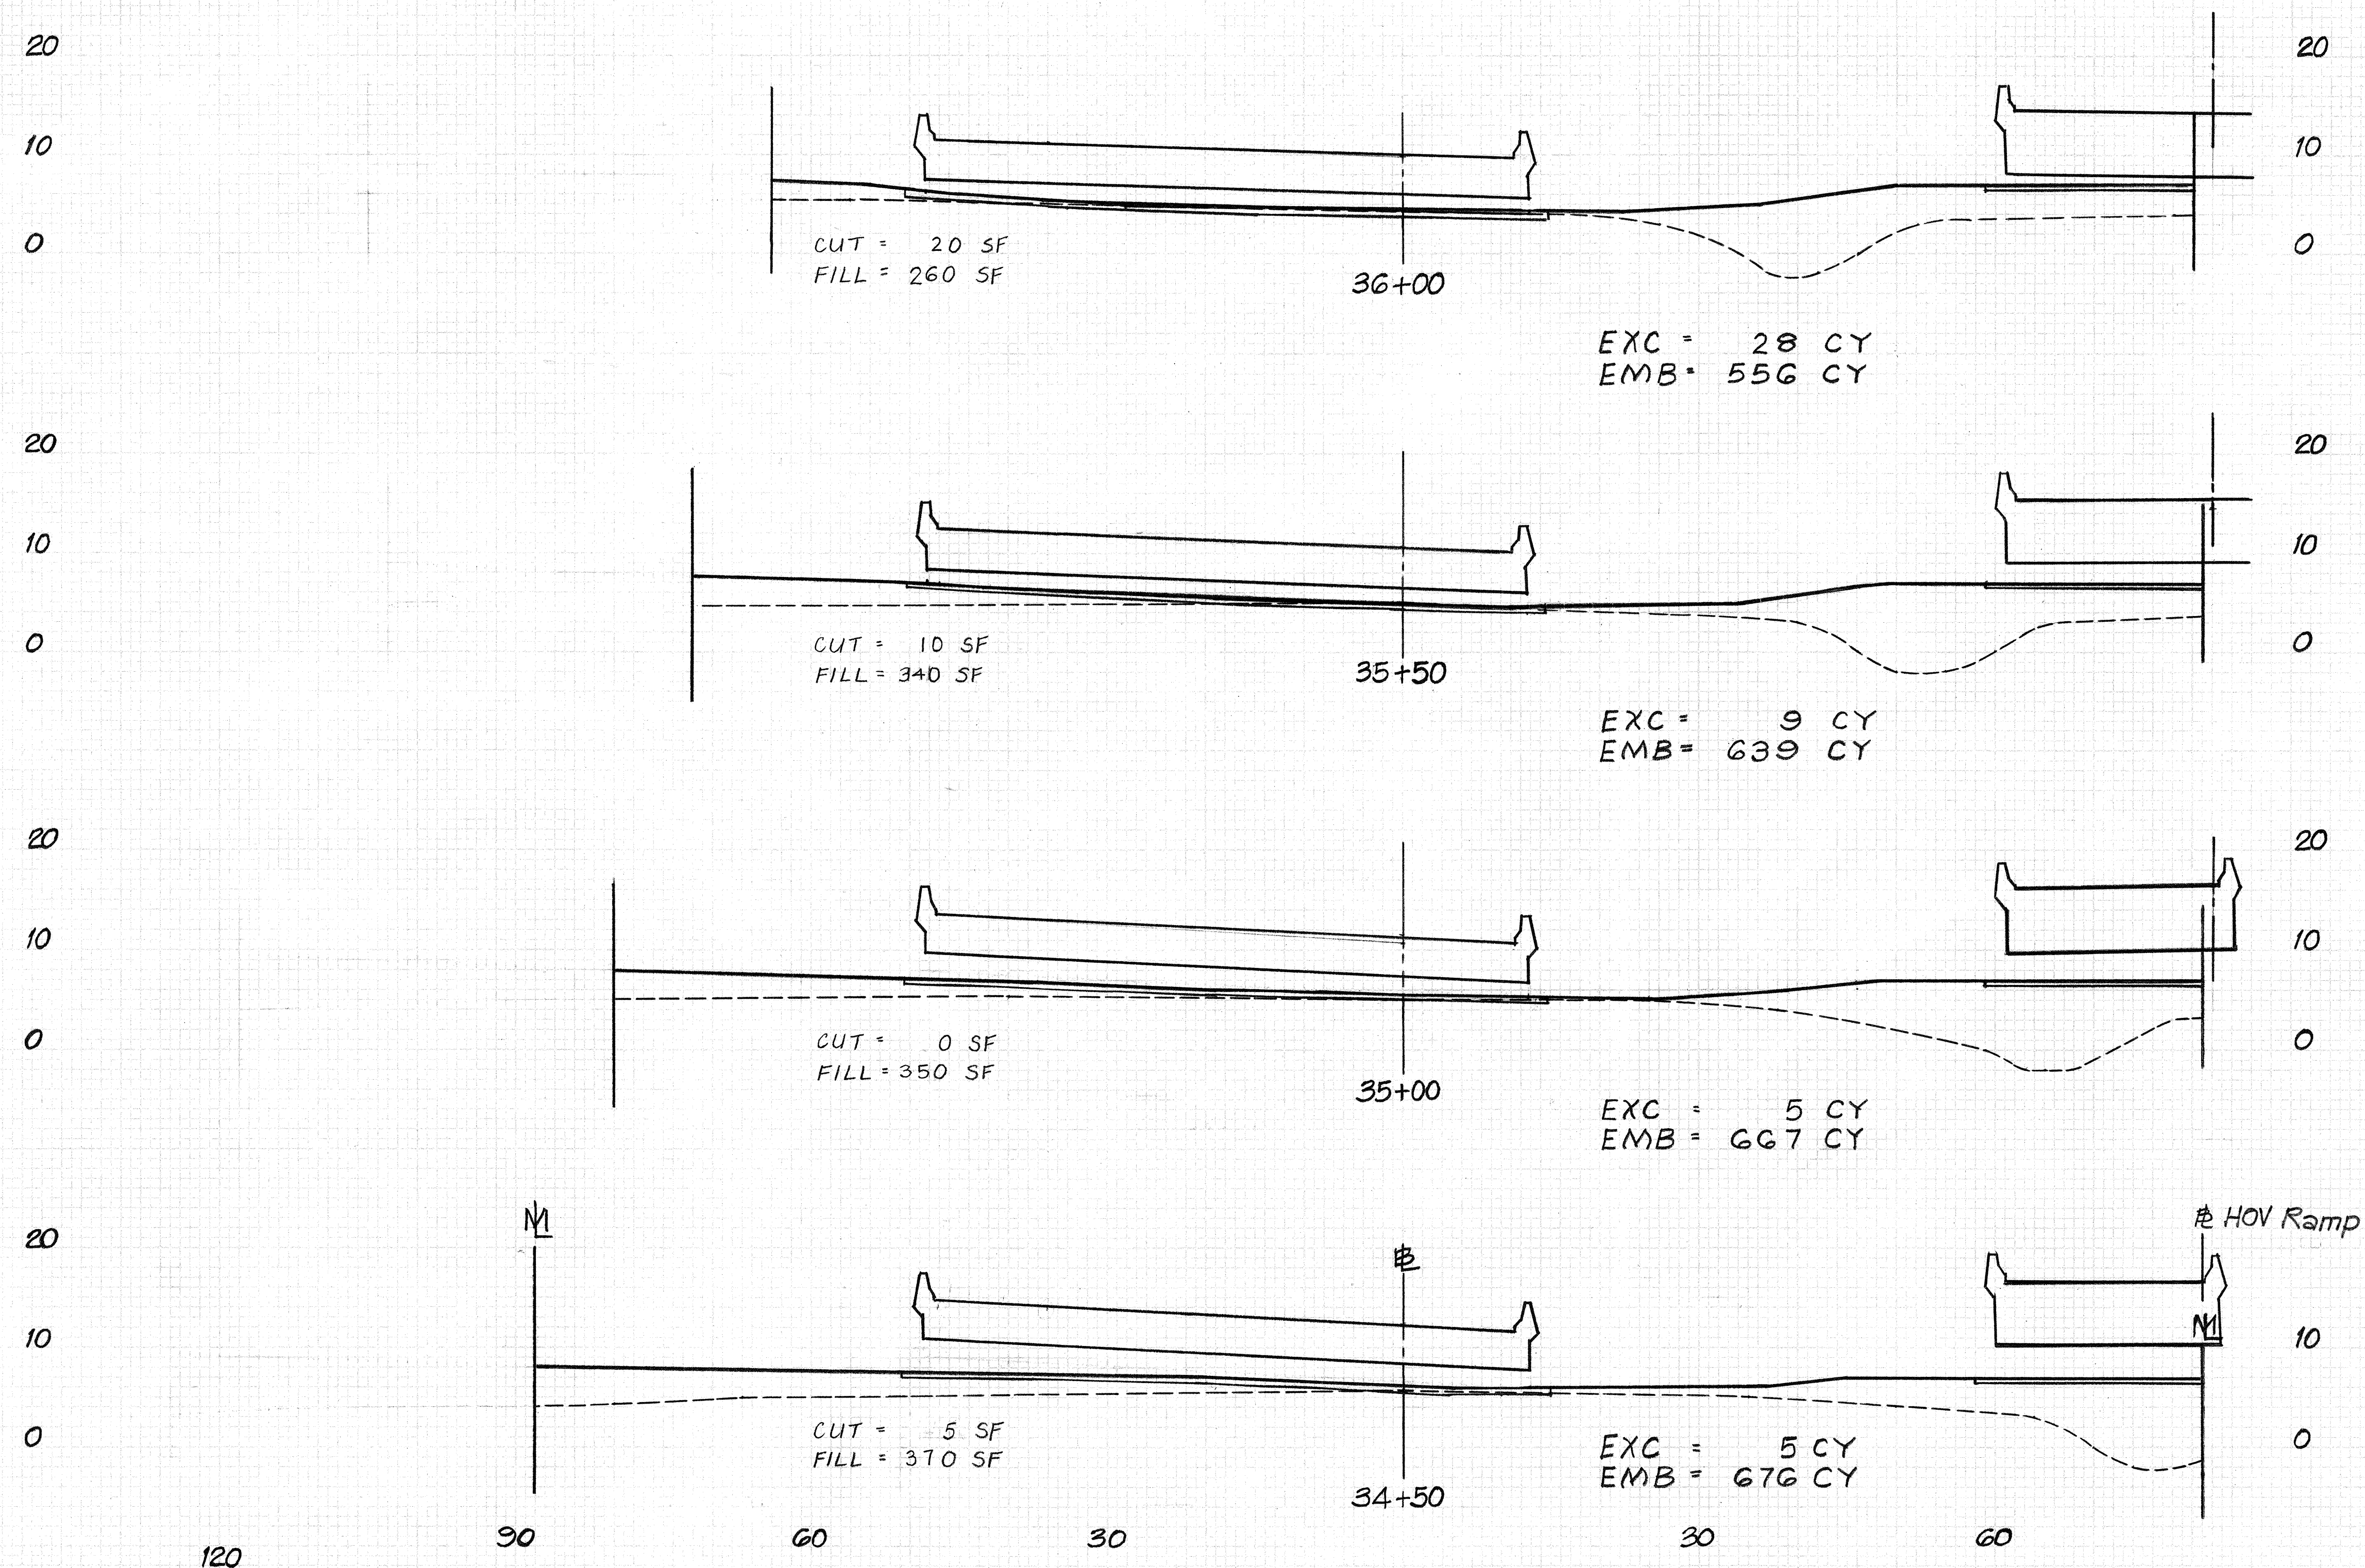

NIMITZ CONNECTOR (WESTBOUND)


Scales

Horiz. 1" = 10'
 Vert. 1" = 10'

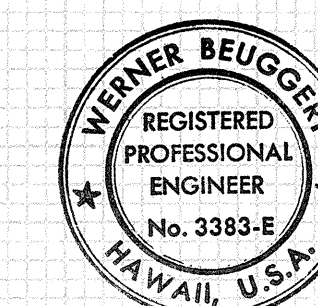

THIS WORK WAS PREPARED BY
 ME OR UNDER MY SUPERVISION.
Werner Beugert


FED. ROAD DIST. NO.	STATE	FED. AID PROJ. NO.	FISCAL YEAR	SHEET NO.	TOTAL SHEETS
HAWAII	HAW.	I-HI-(86)-17	1981	201	207

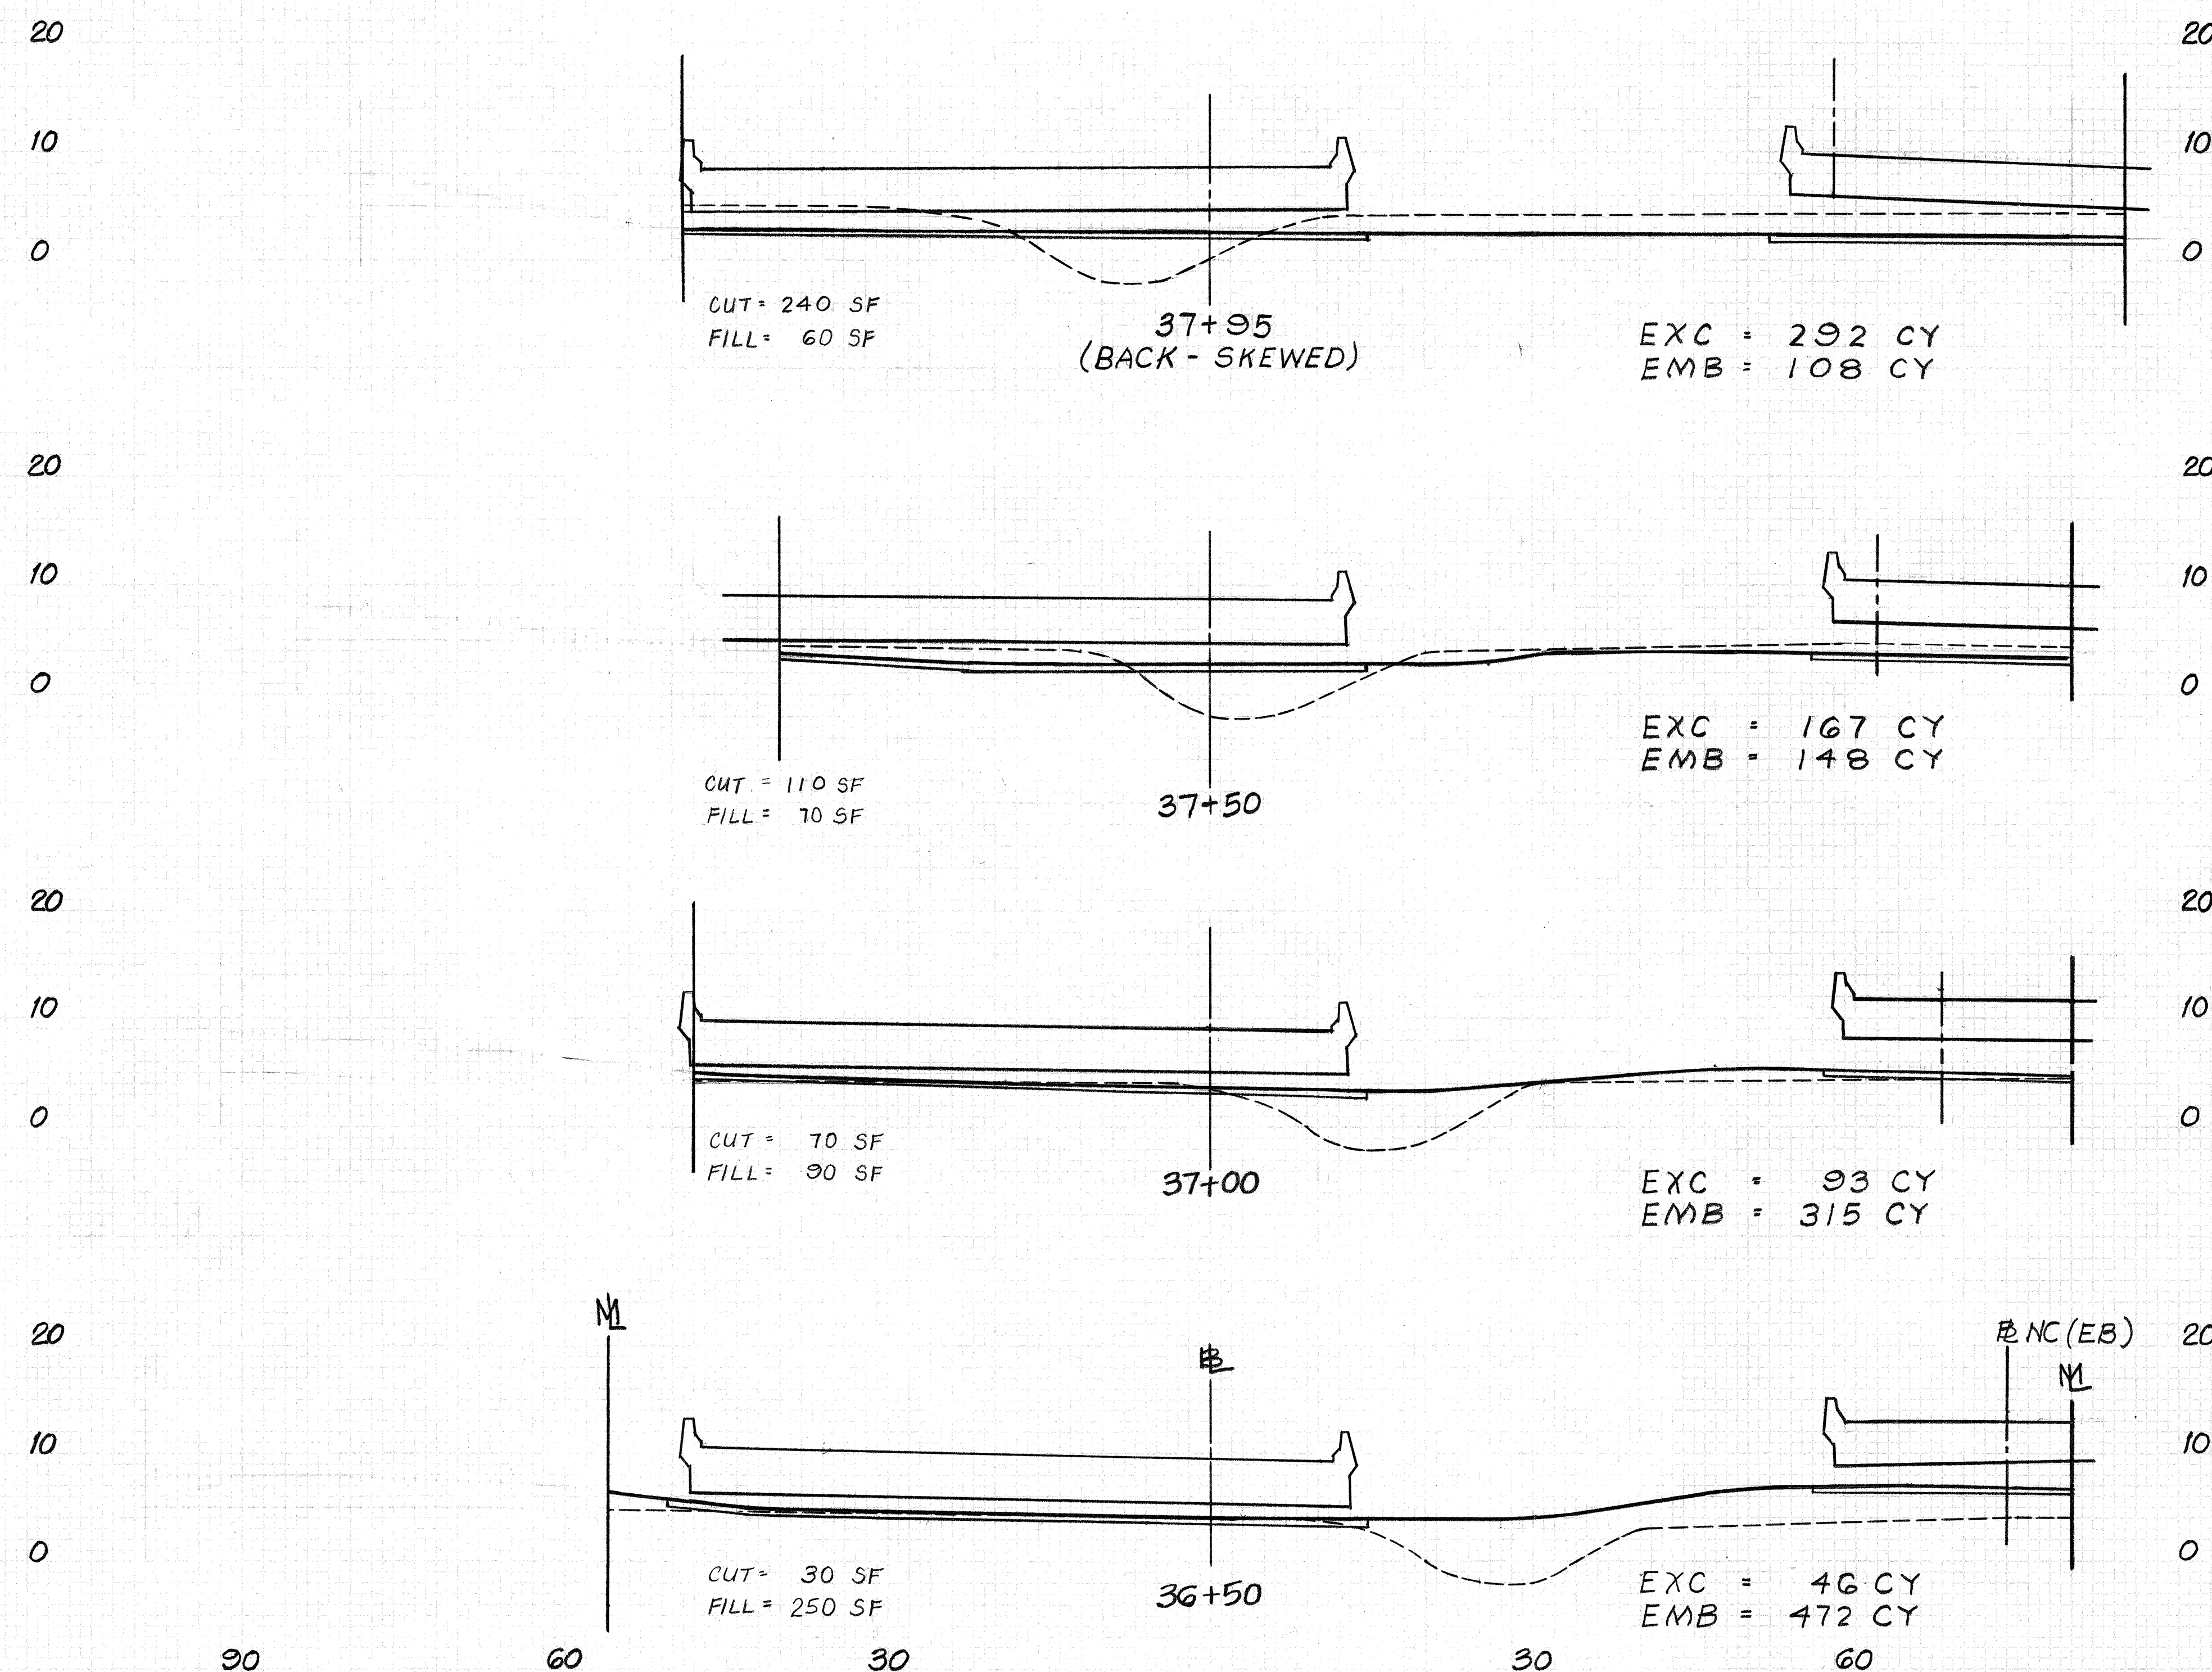

NIMITZ CONNECTOR (WESTBOUND)


Scales:

Horiz. 1" = 10'
Vert. 1" = 10'

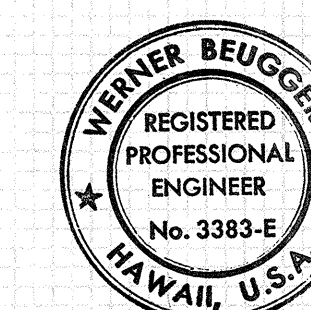


THIS WORK WAS PREPARED BY
ME OR UNDER MY SUPERVISION.
Werner Beugger


FED. ROAD DIST. NO.	STATE	FED. AID PROJ. NO.	FISCAL YEAR	SHEET NO.	TOTAL SHEETS
HAWAII	HAW.	I-HI-(86)-17	1981	202	207

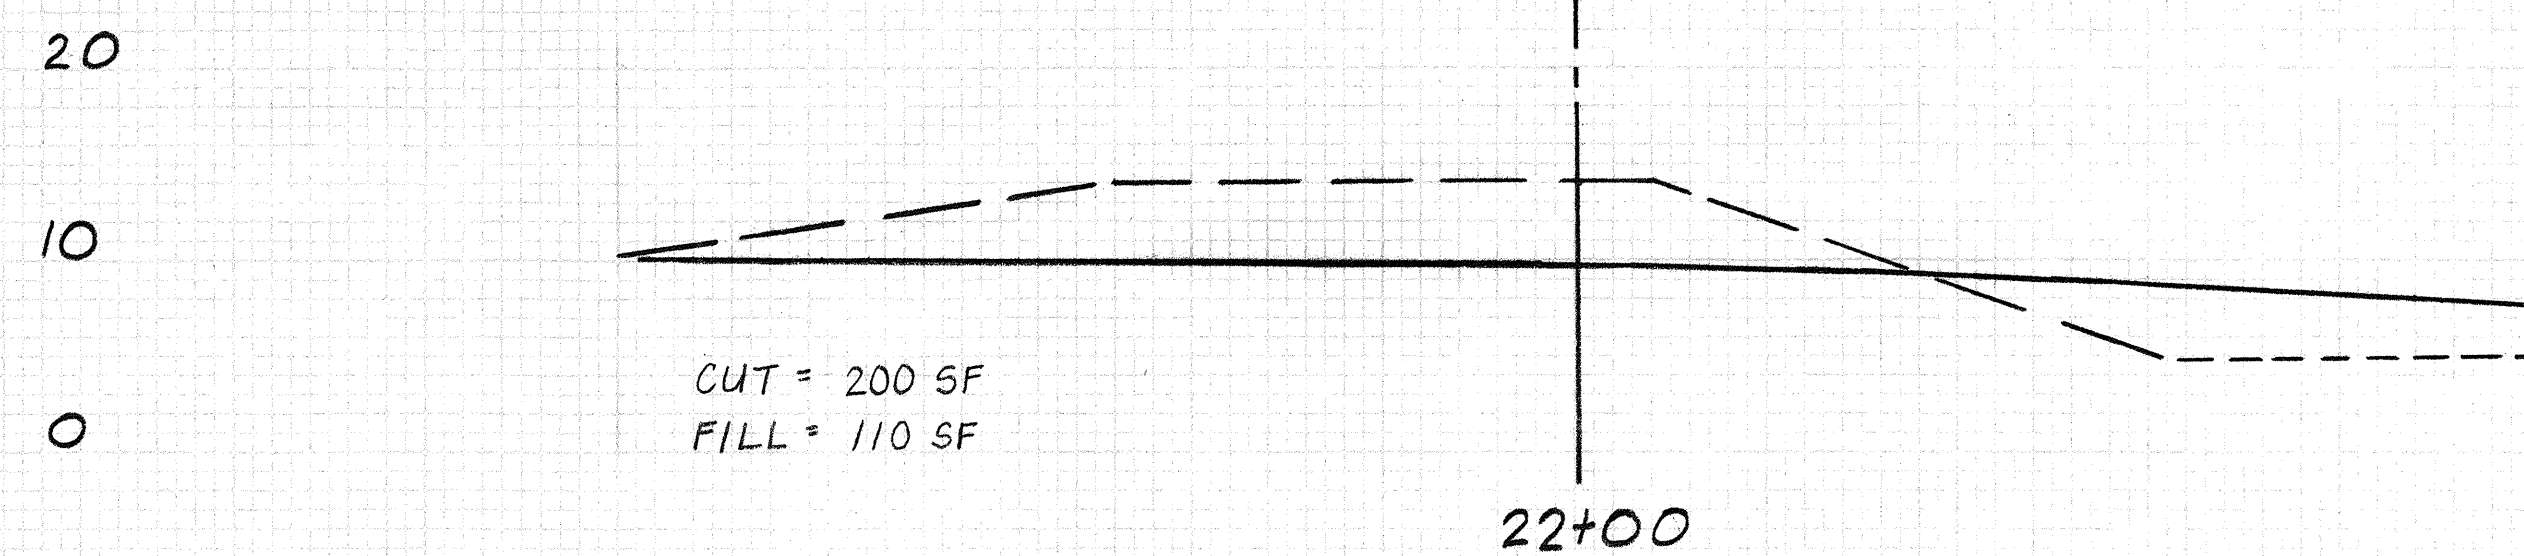



EXC = 296 CY
EMB = 213 CY

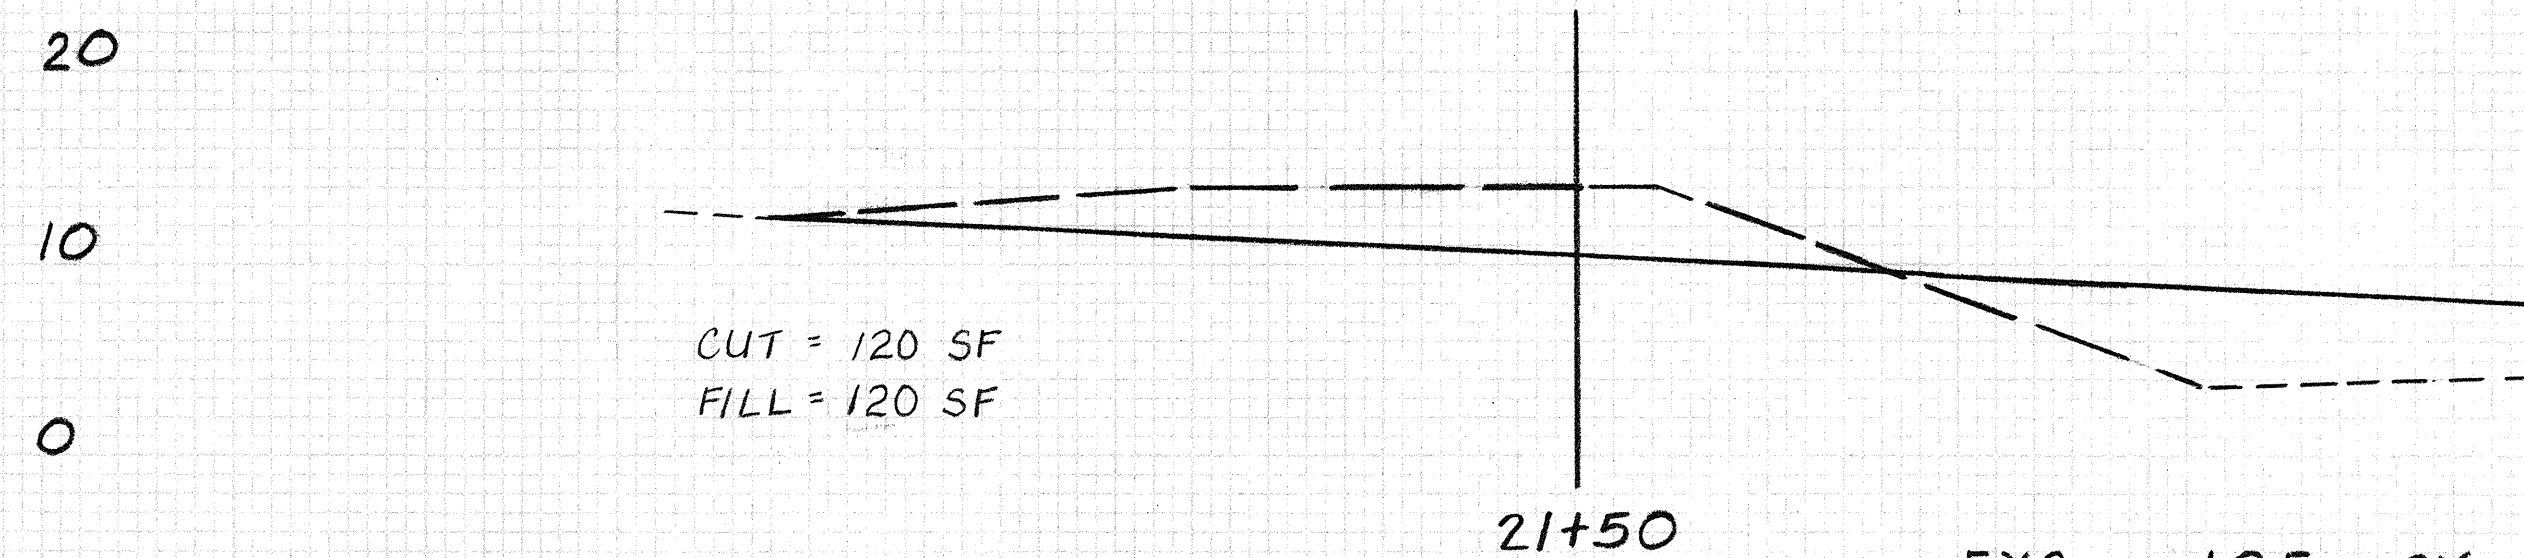


EXC = 185 CY
EMB = 269 CY

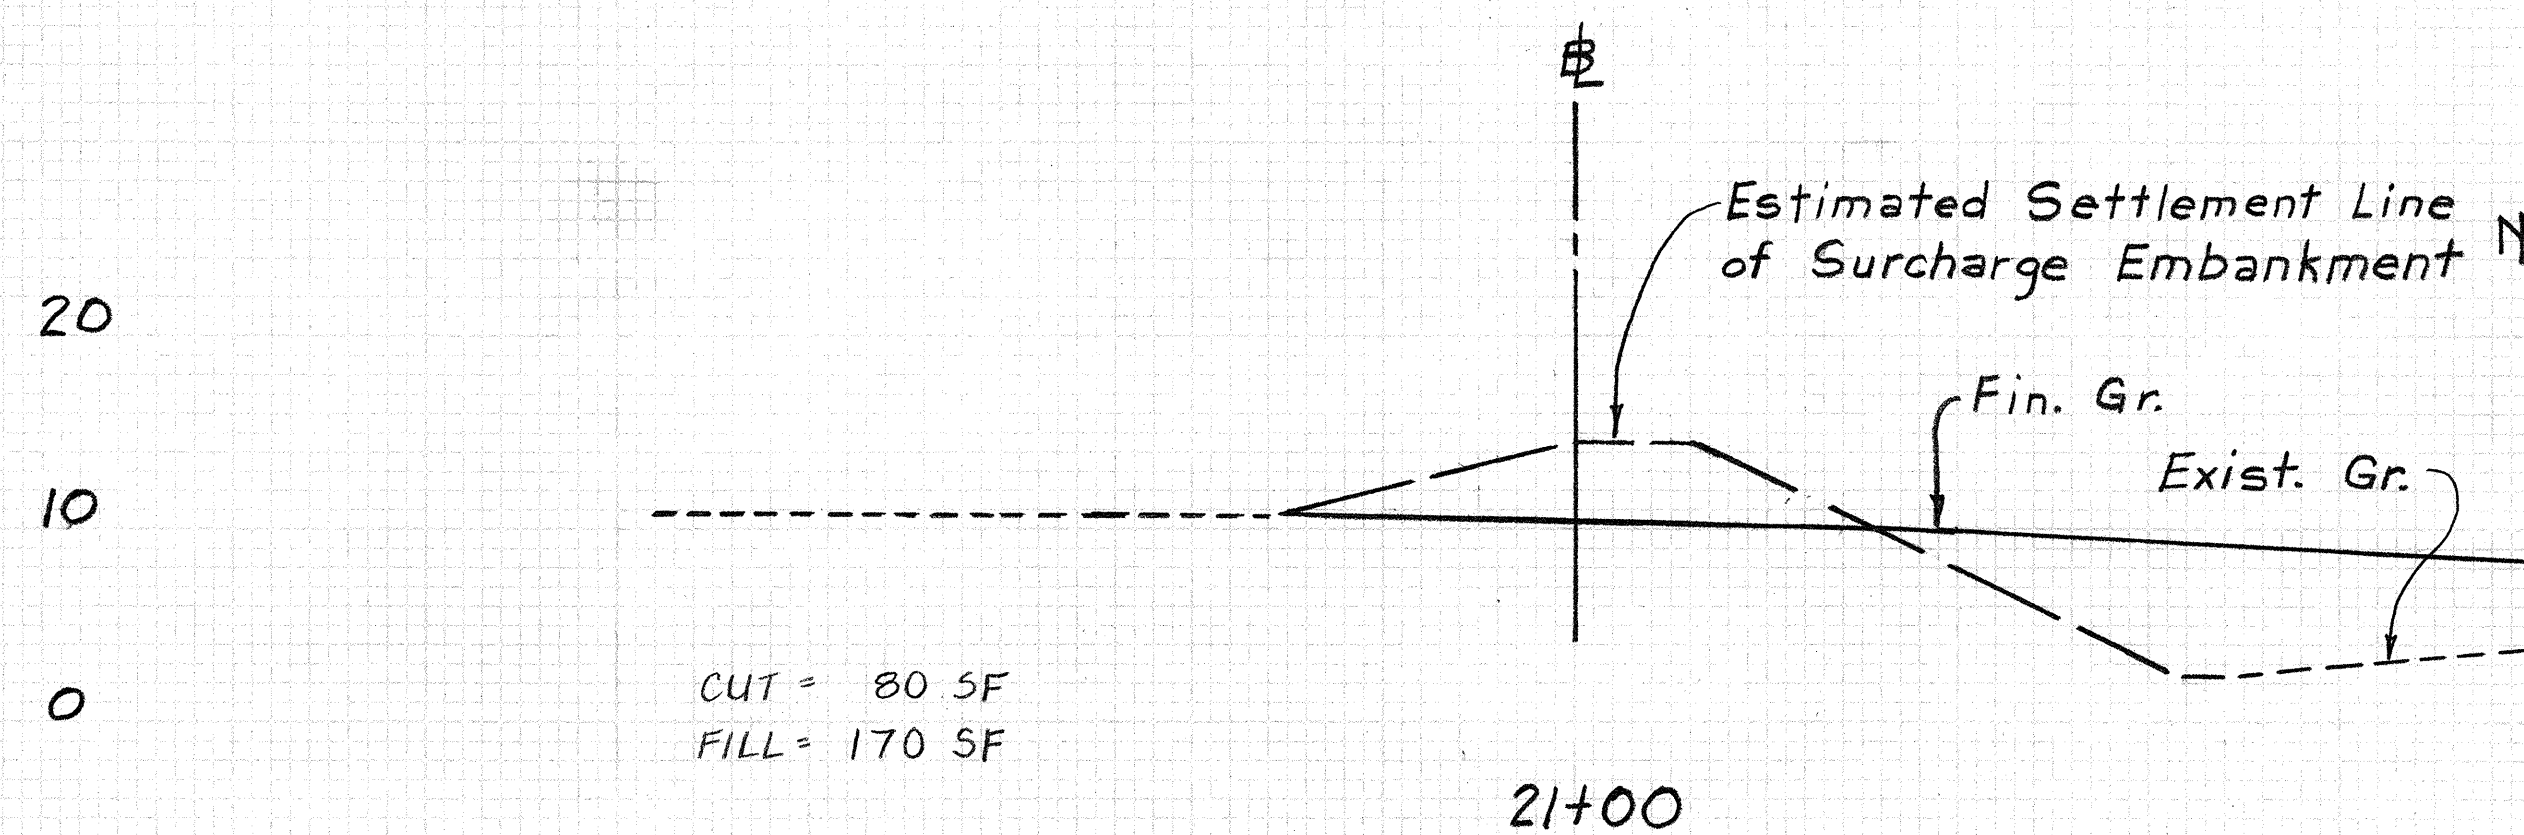


EXC = 74 CY
EMB = 213 CY

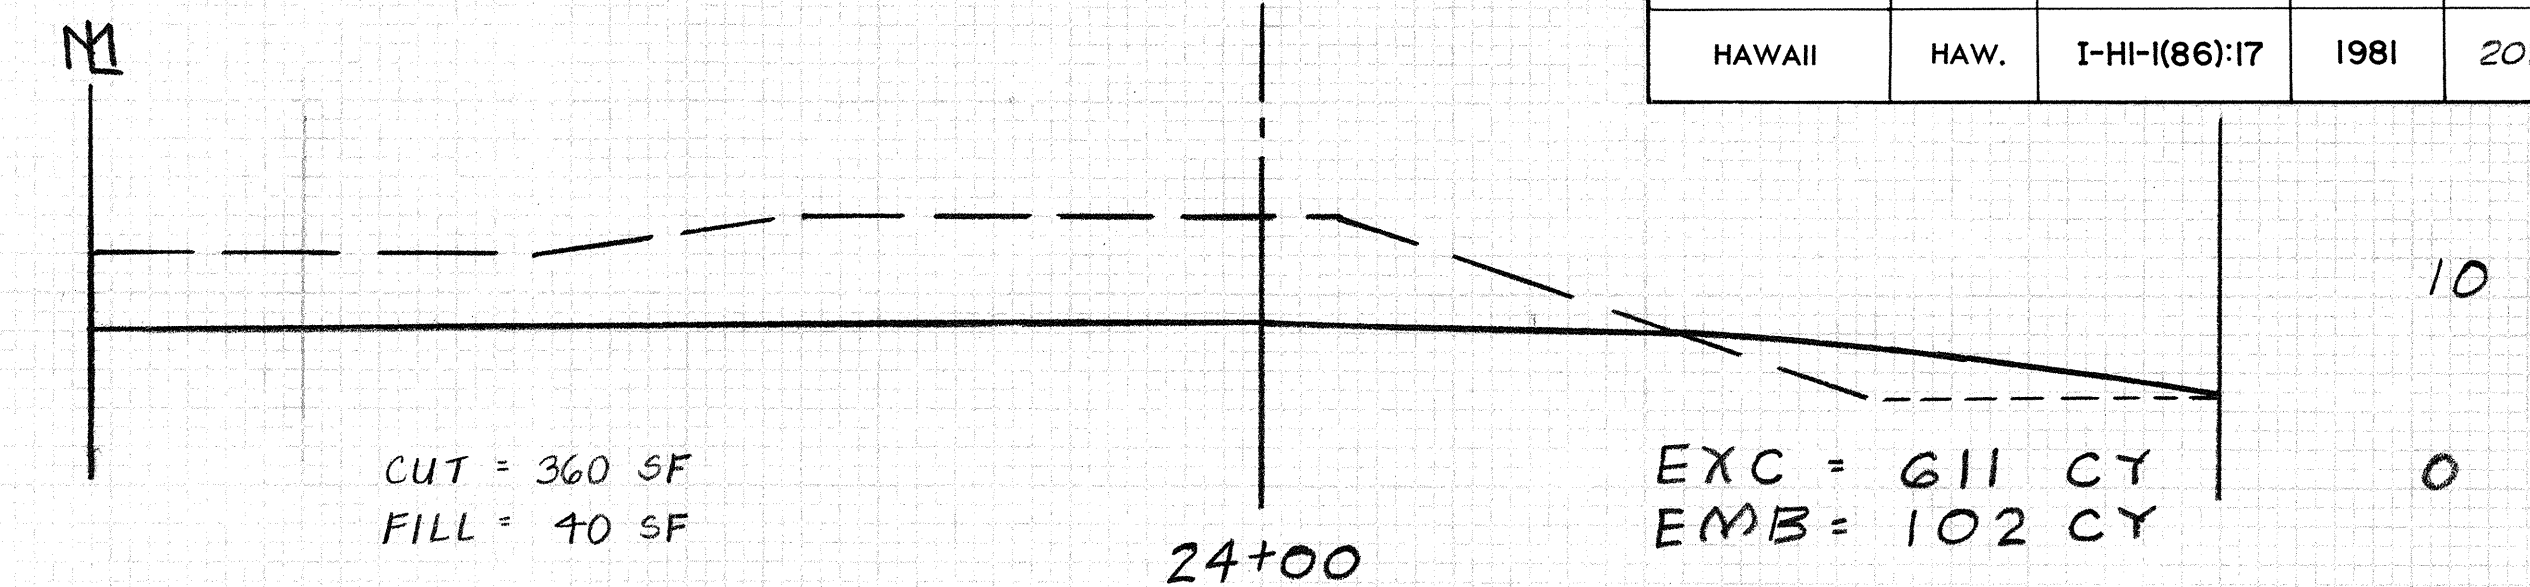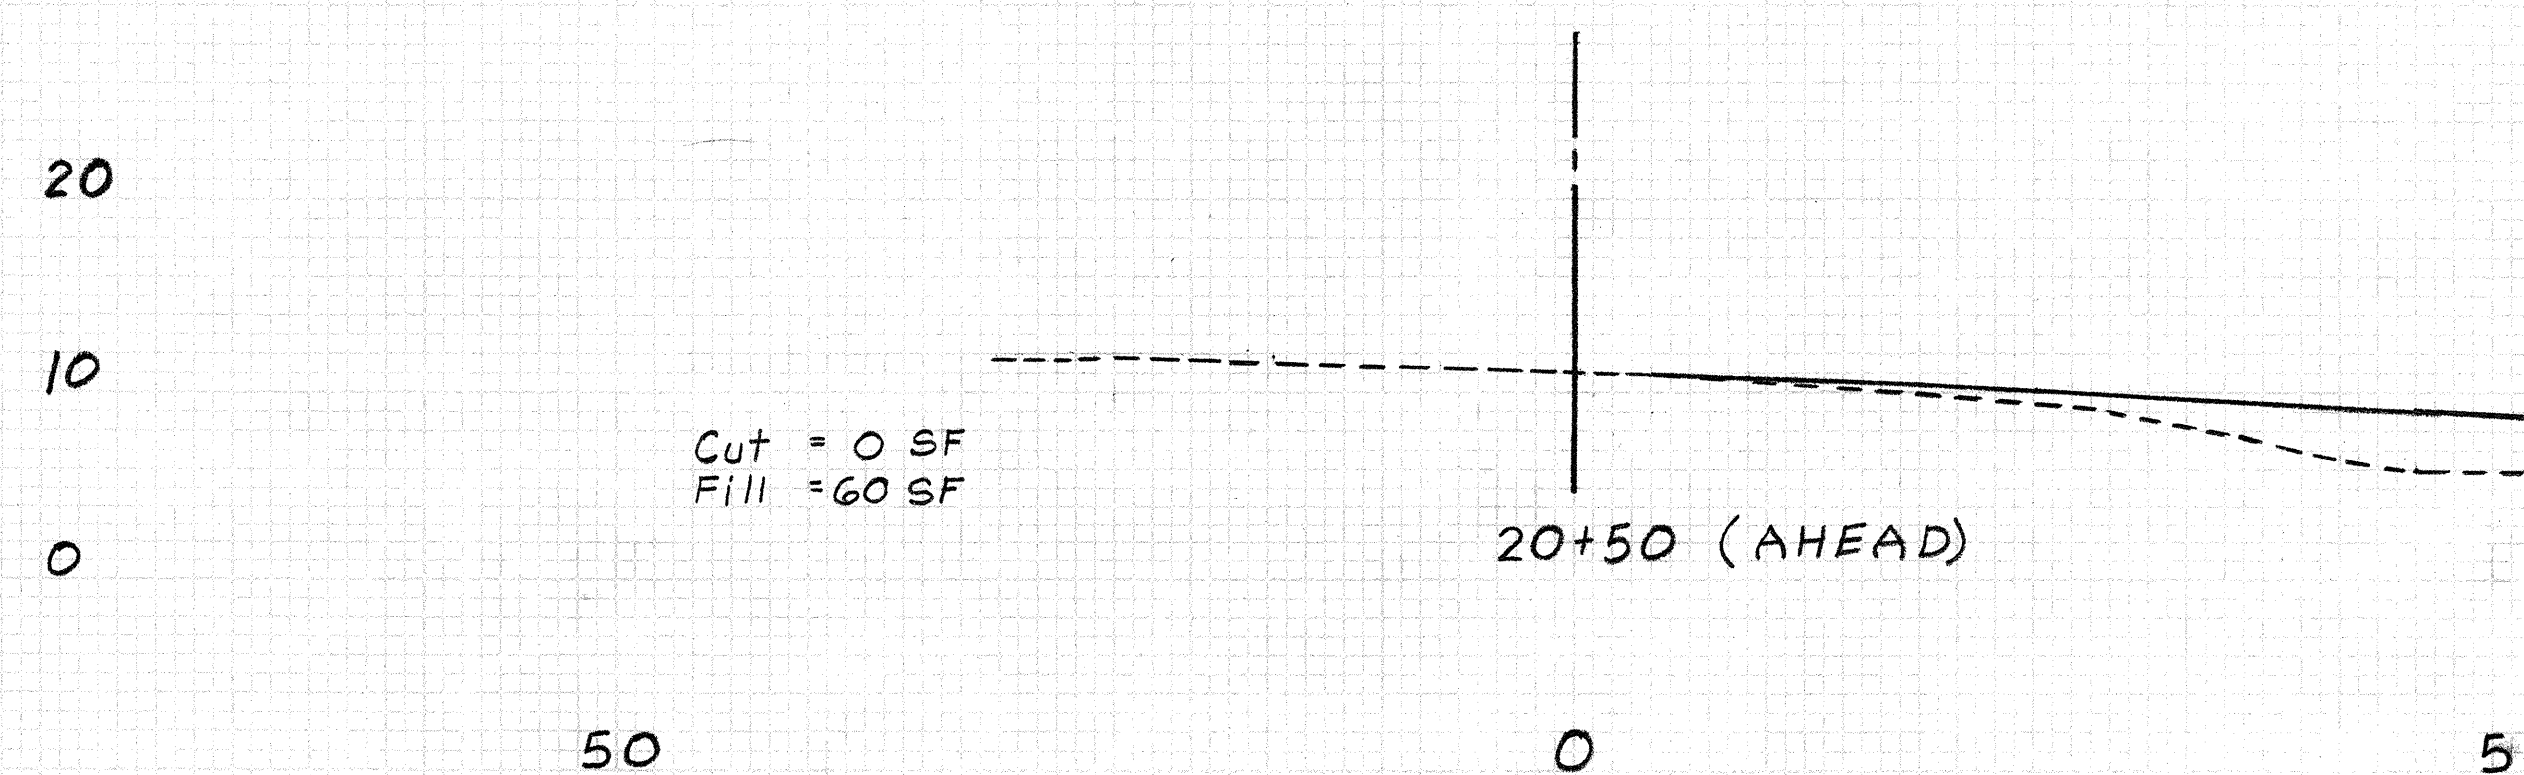


EXC = 611 CY
EMB = 102 CY

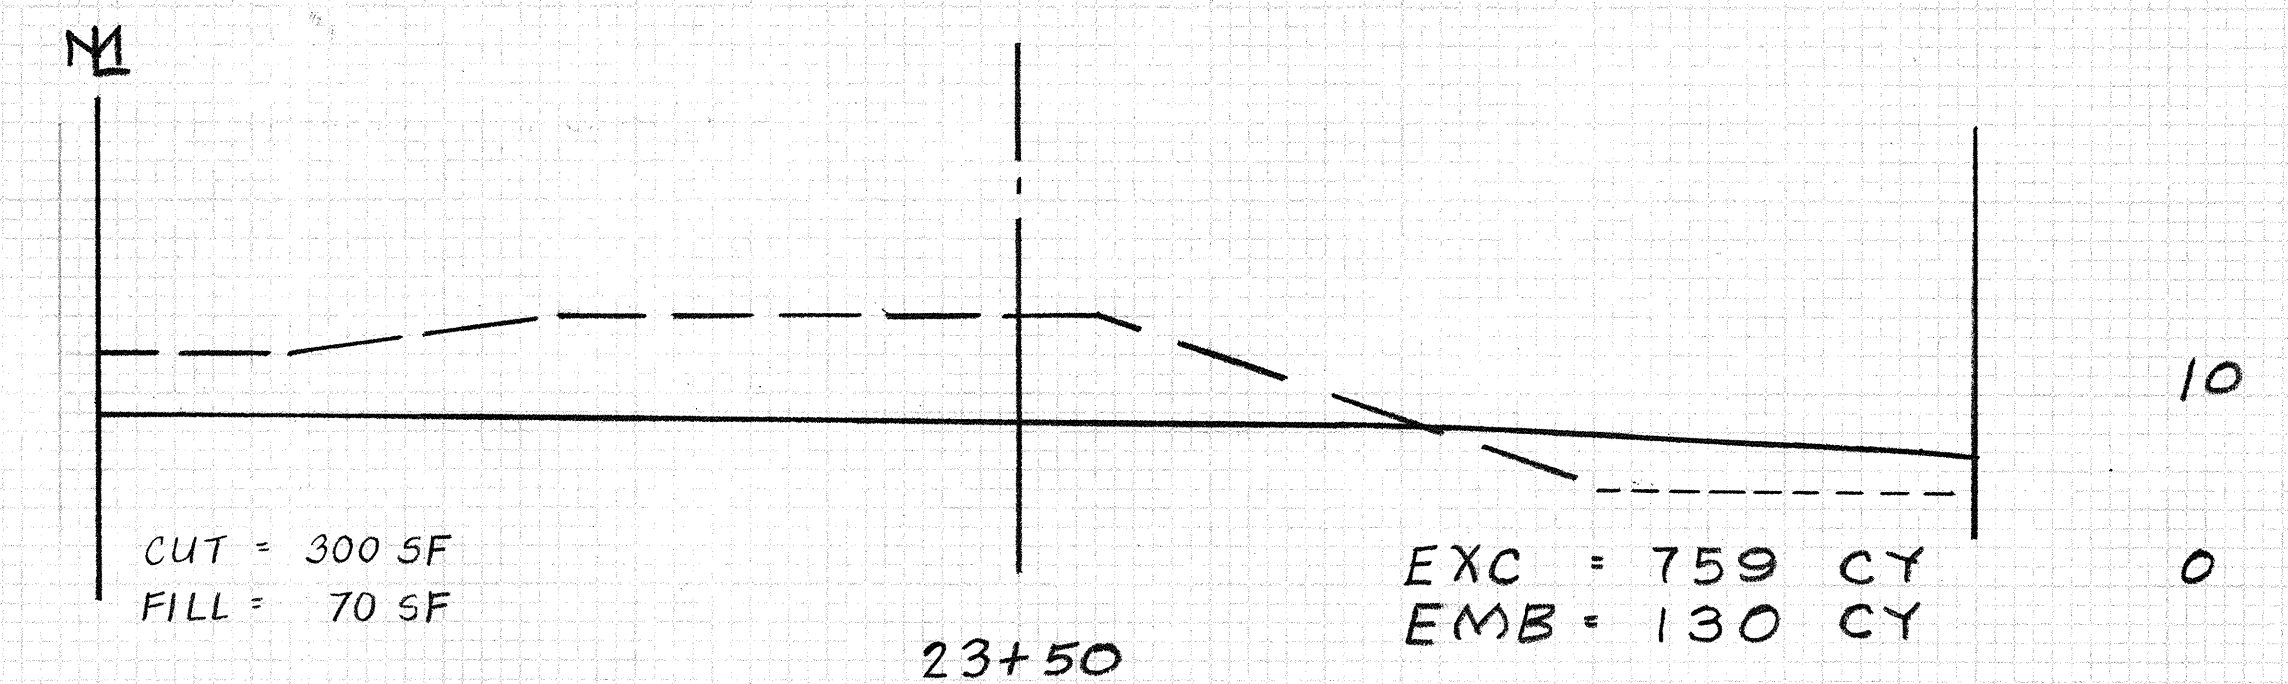

EXC = 759 CY
EMB = 130 CY

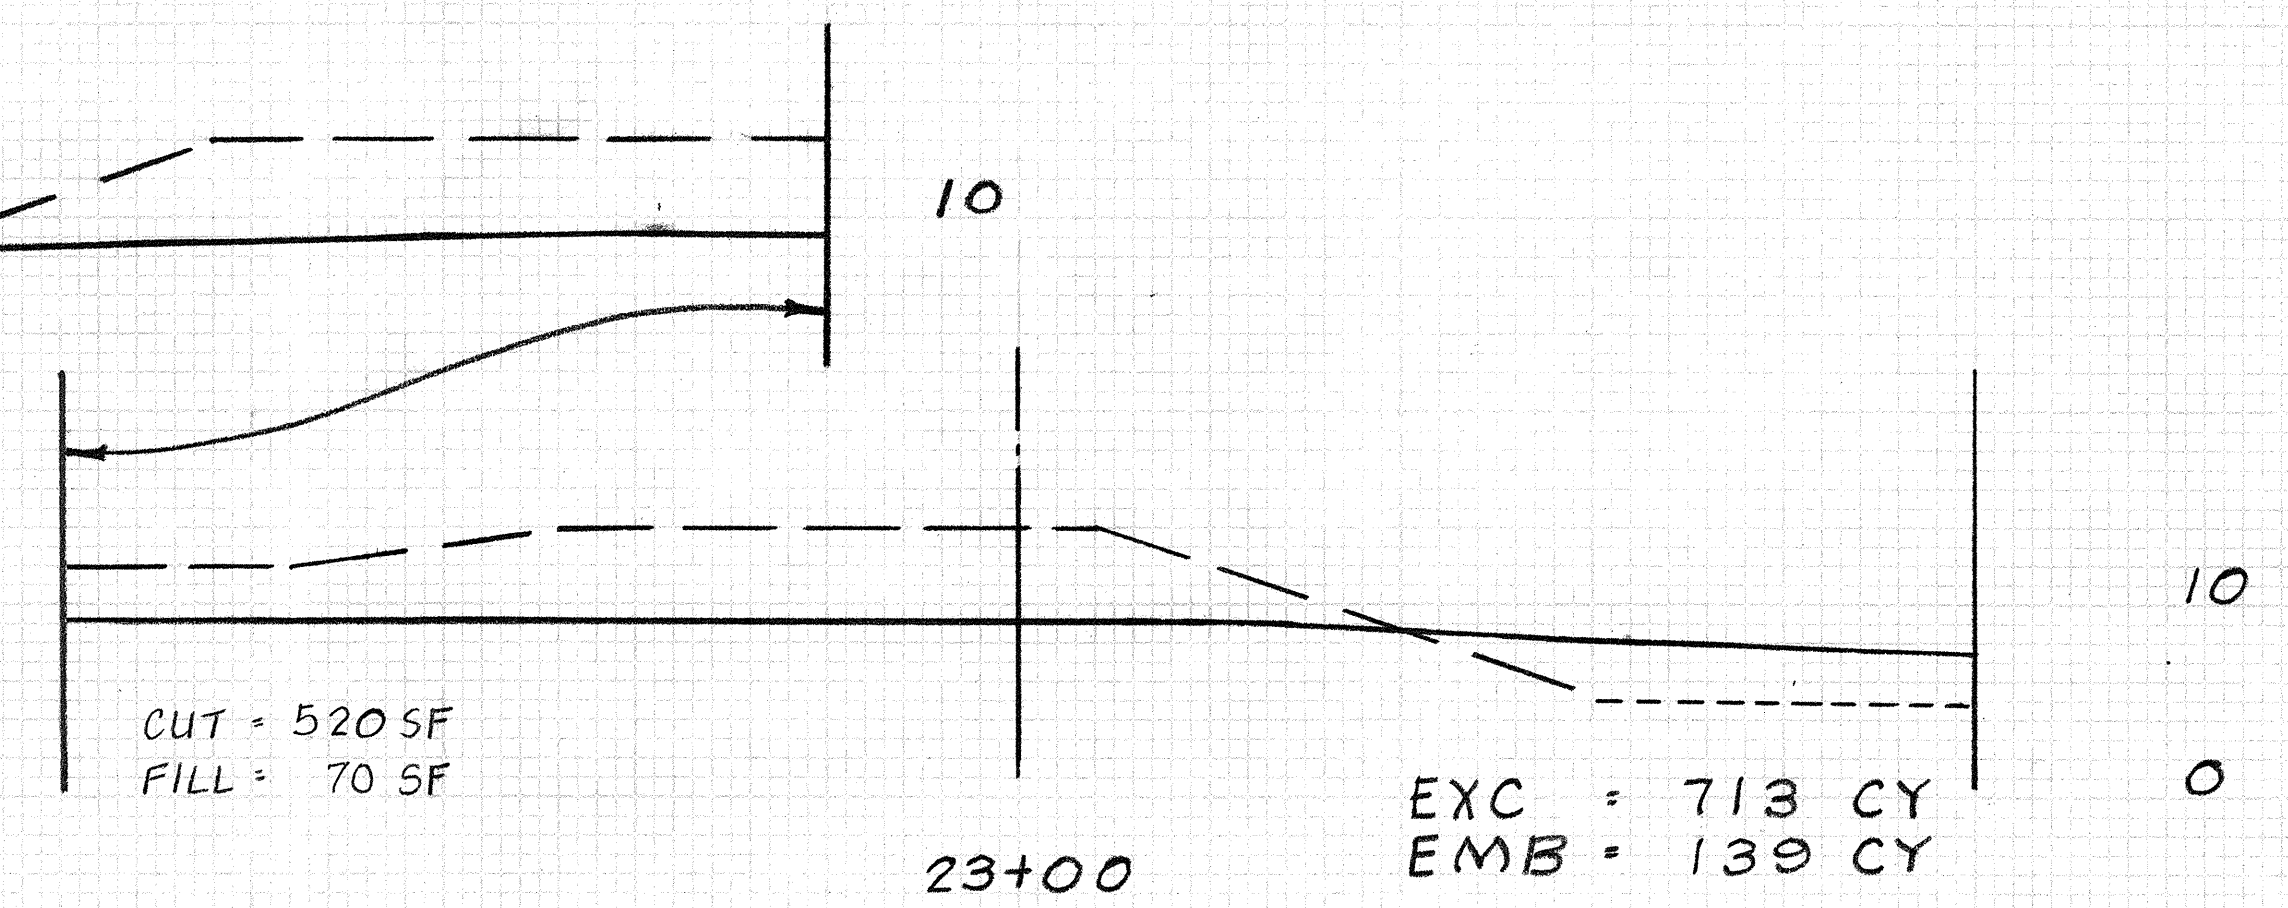


EXC = 713 CY
EMB = 139 CY

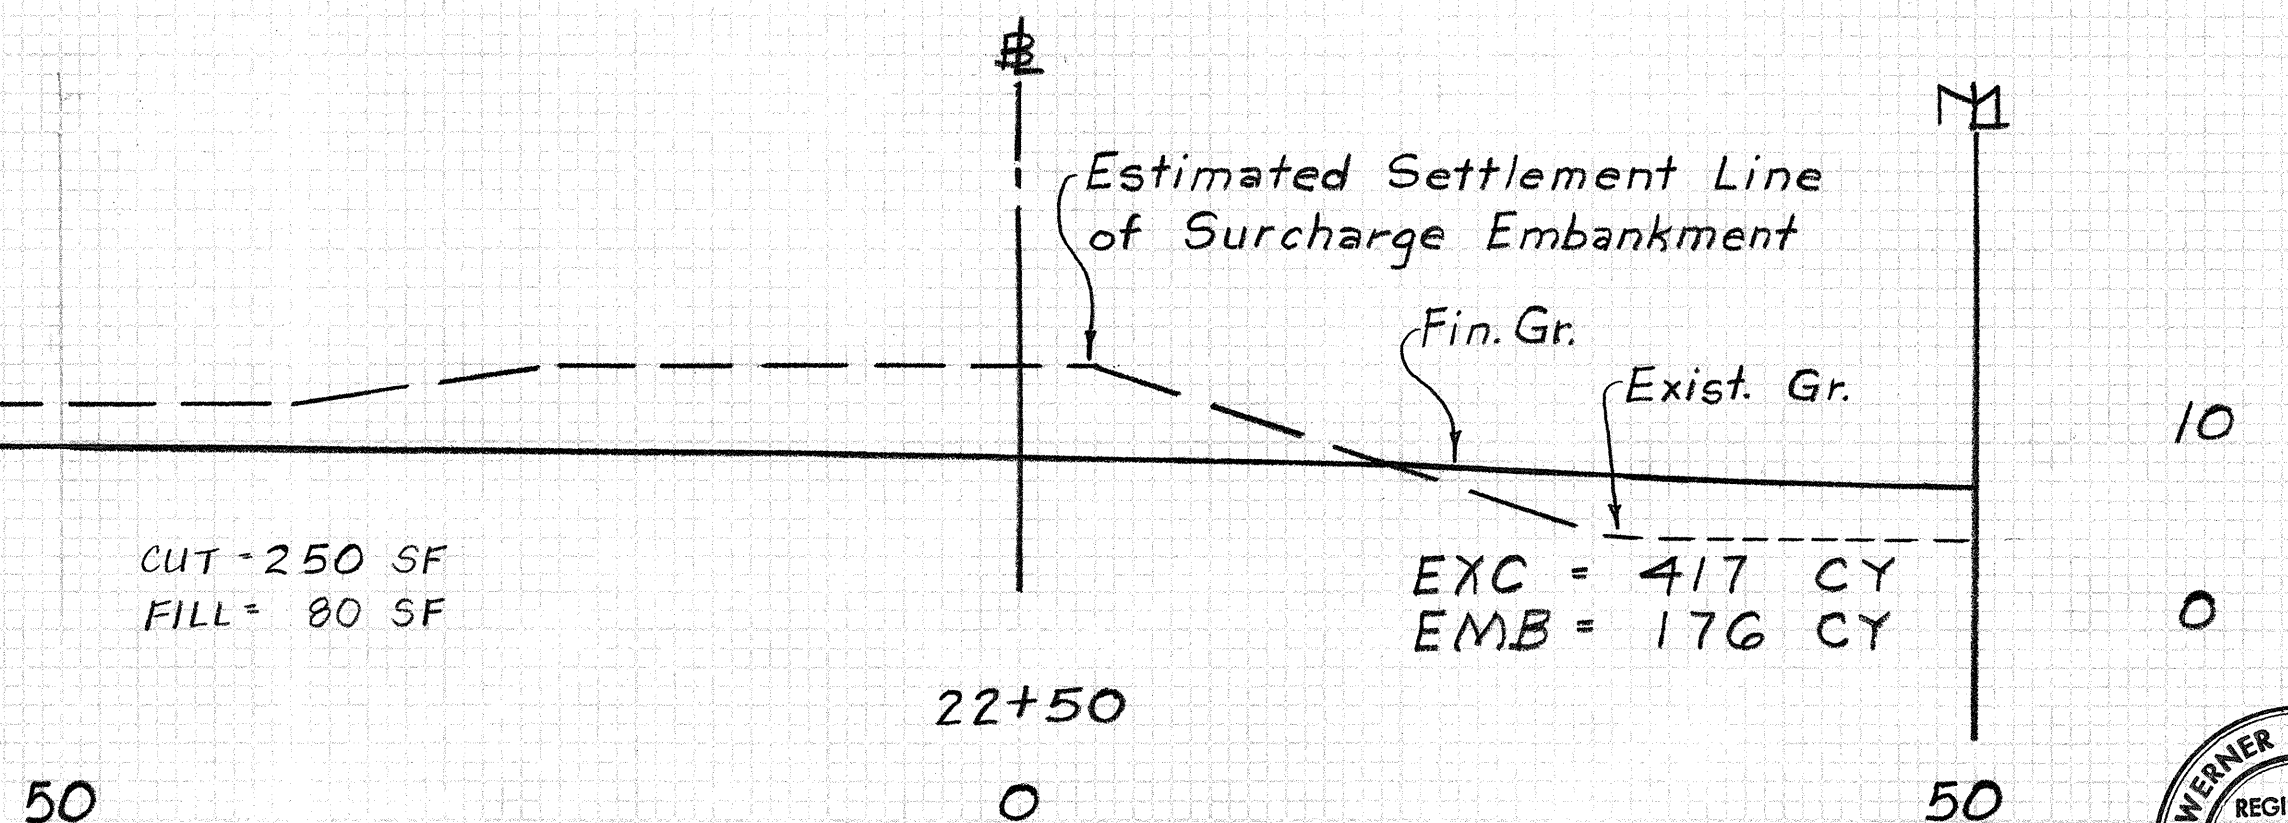




EXC = 417 CY
EMB = 176 CY

RAMP D

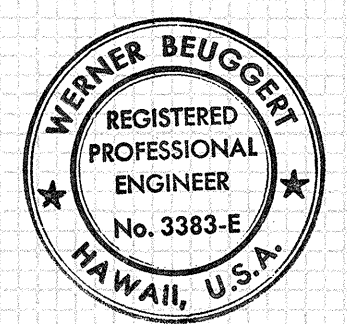


THIS WORK WAS PREPARED BY
ME OR UNDER MY SUPERVISION.
Werner Beugert

FED. ROAD DIST. NO.	STATE	FED. AID PROJ. NO.	FISCAL YEAR	SHEET NO.	TOTAL SHEETS
HAWAII	HAW.	I-HI-1(86)-17	1981	203	207

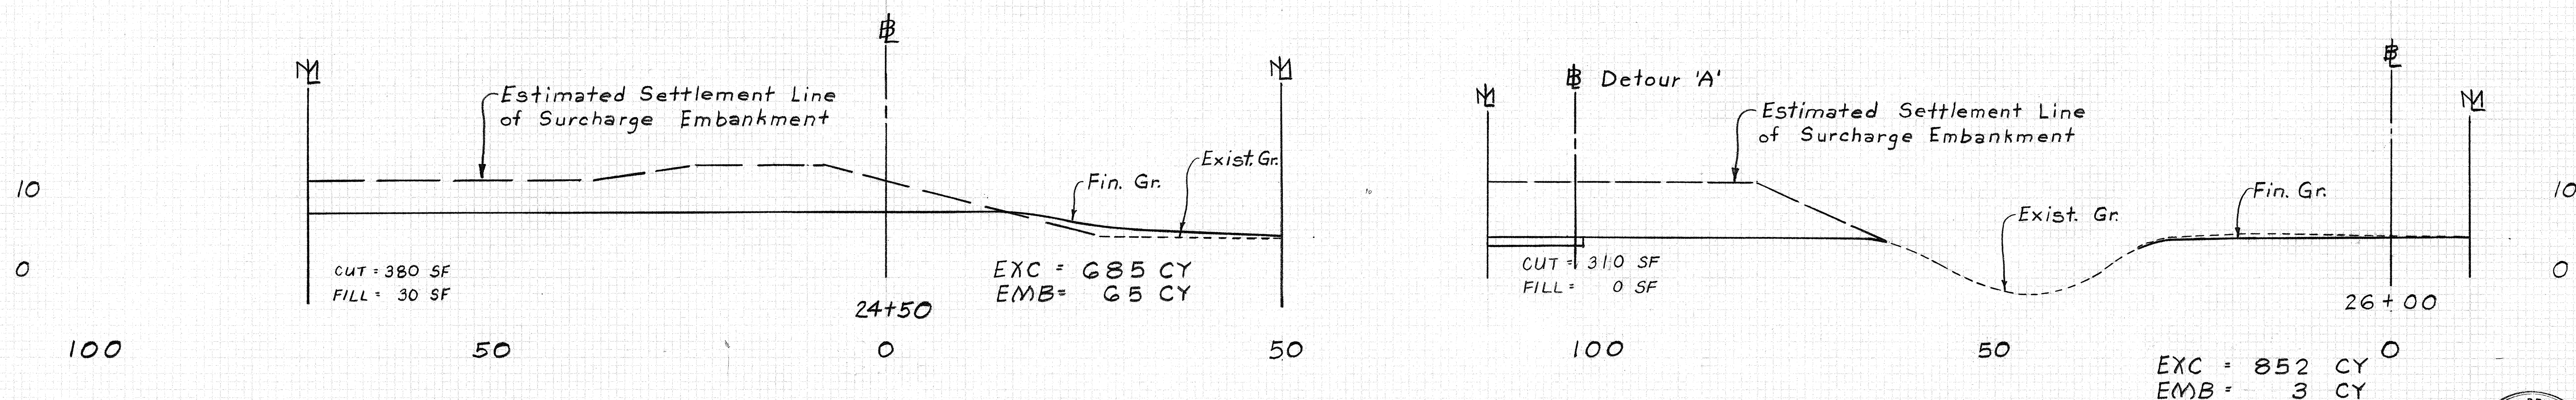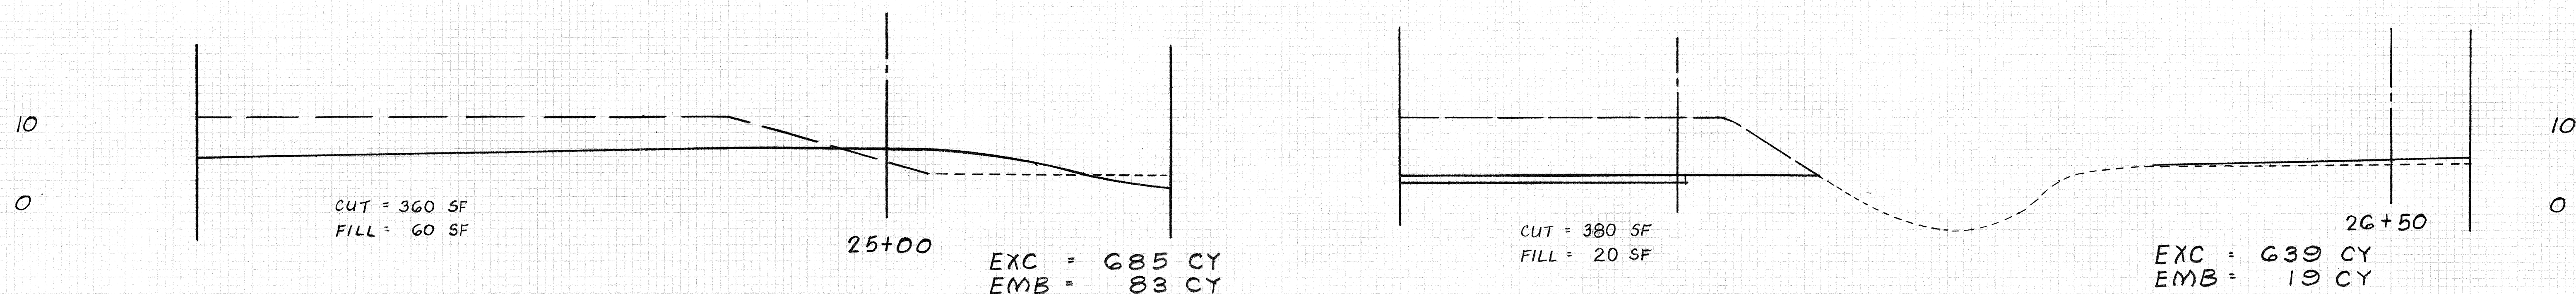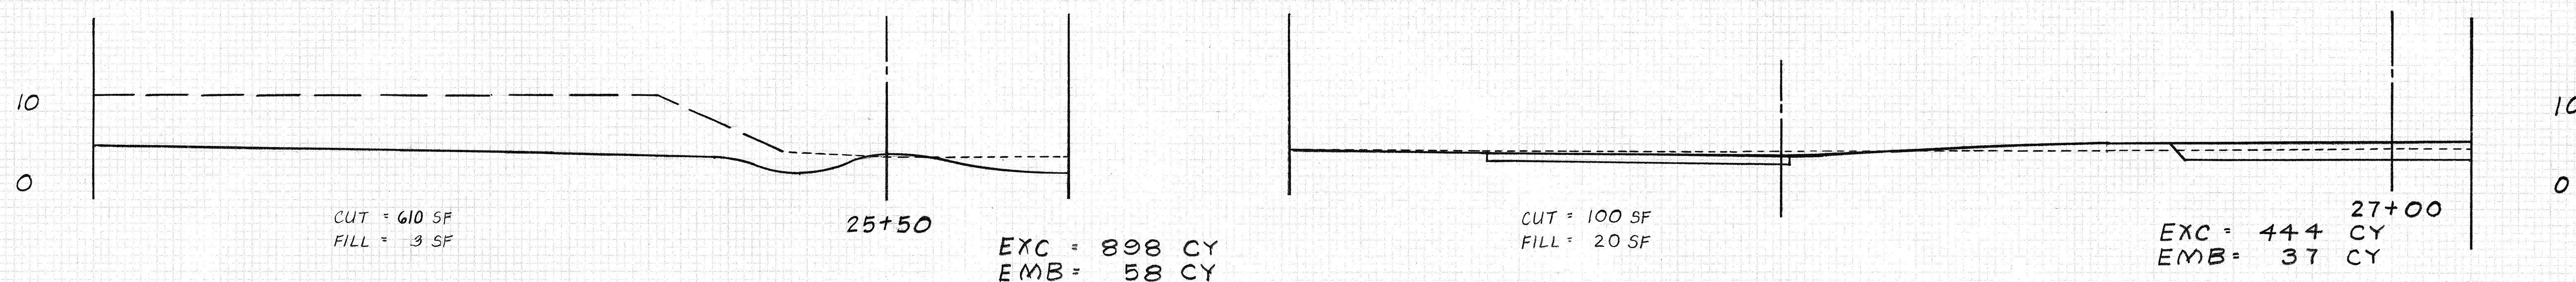



RAMP D

Scales:
Horiz. 1" = 10'
Vert. 1" = 10'

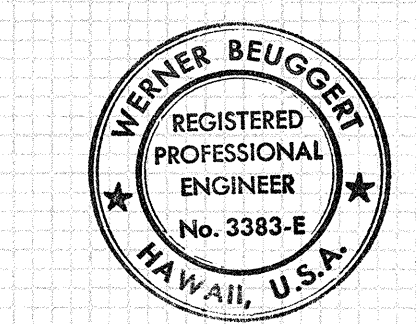

THIS WORK WAS PREPARED BY
ME OR UNDER MY SUPERVISION.
Werner Beugger

FED. ROAD DIST. NO.	STATE	FED. AID PROJ. NO.	FISCAL YEAR	SHEET NO.	TOTAL SHEETS
HAWAII	HAW.	I-HI-1(86)17	1981	204	207




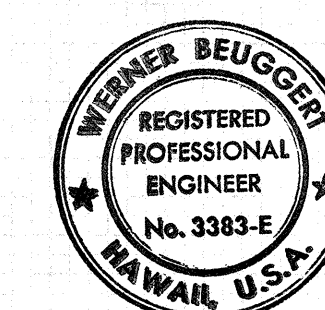
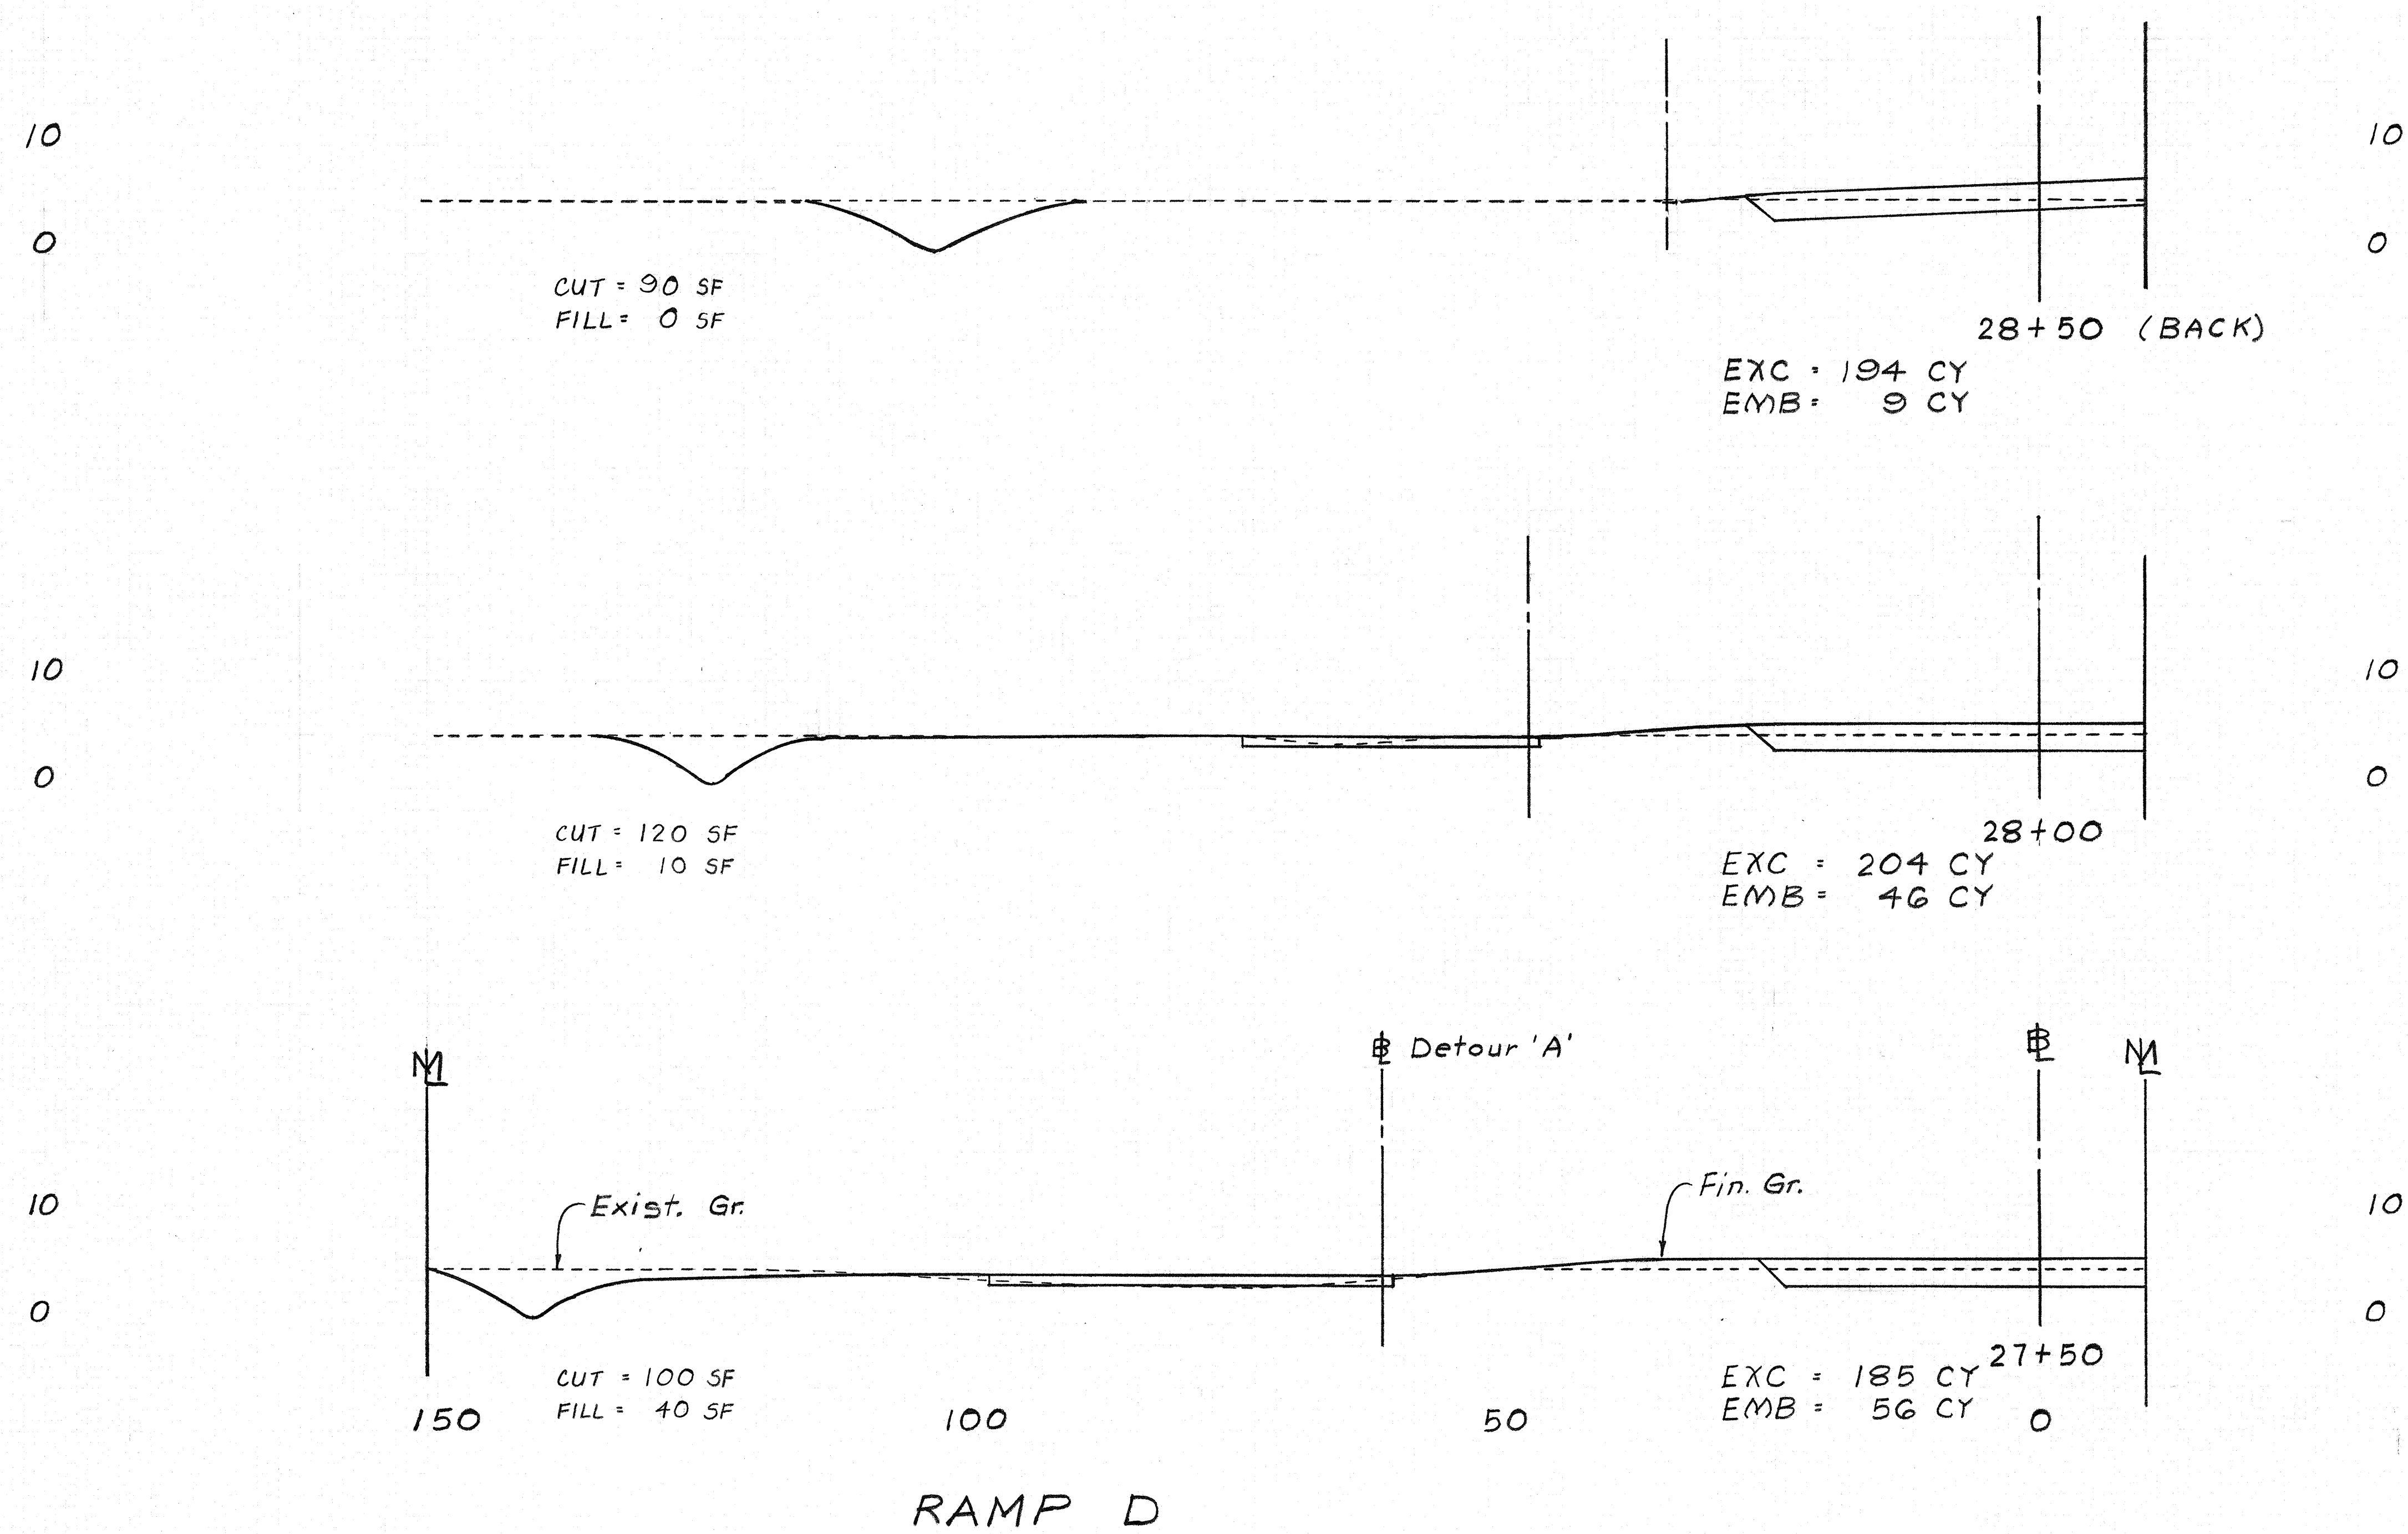


THIS WORK WAS PREPARED BY ME OR UNDER MY SUPERVISION.

Werner Beugnot

Scales:
 Horiz. 1" = 10'
 Vert. 1" = 10'




FED. ROAD DIST. NO.	STATE	FED. AID PROJ. NO.	FISCAL YEAR	SHEET NO.	TOTAL SHEETS
HAWAII	HAW.	I-HI-1(86)-17	1981	205	207

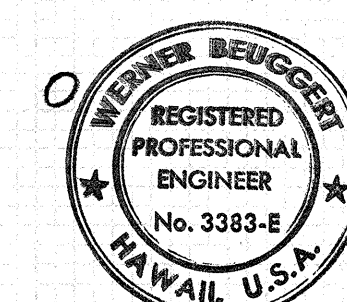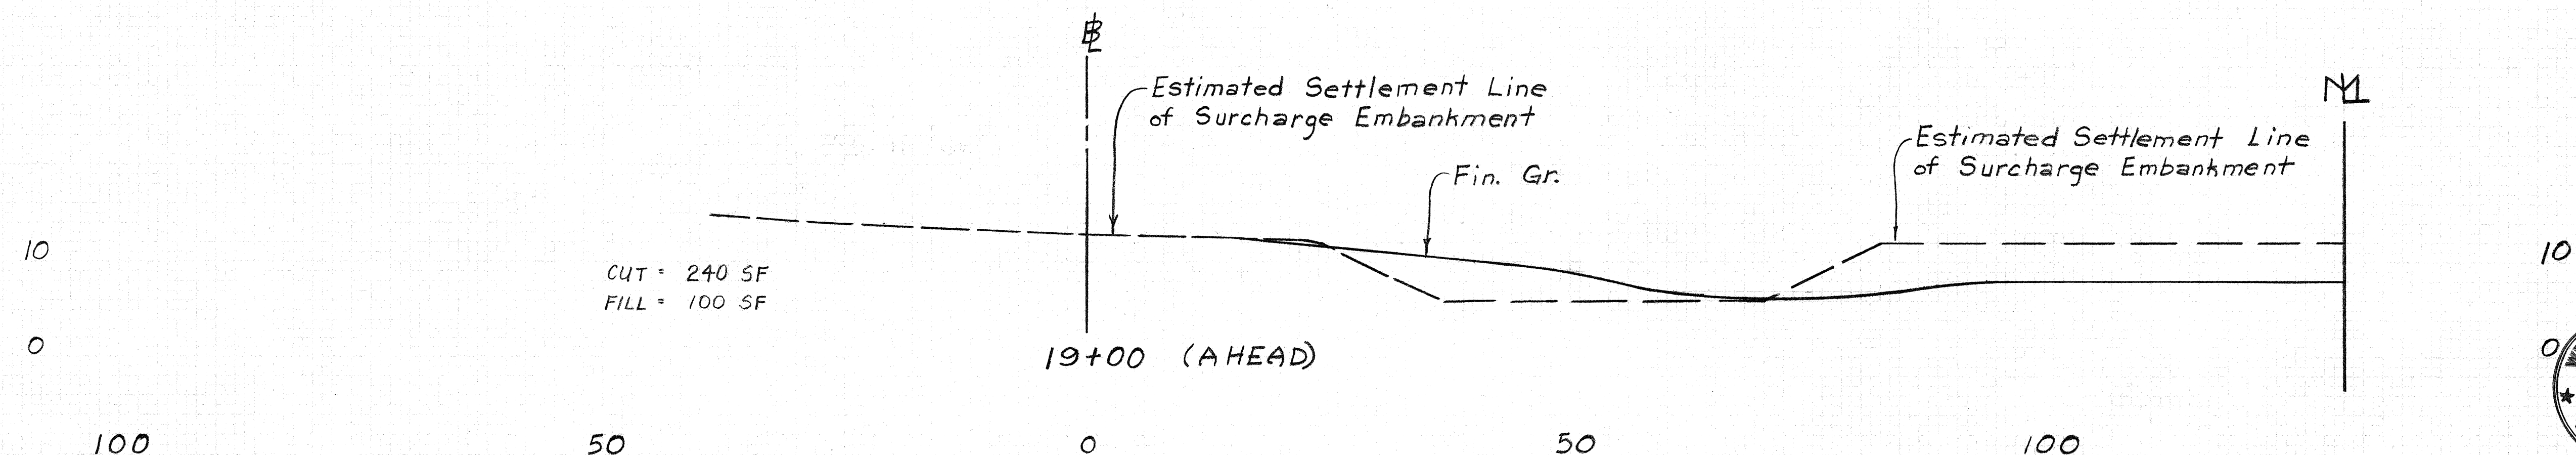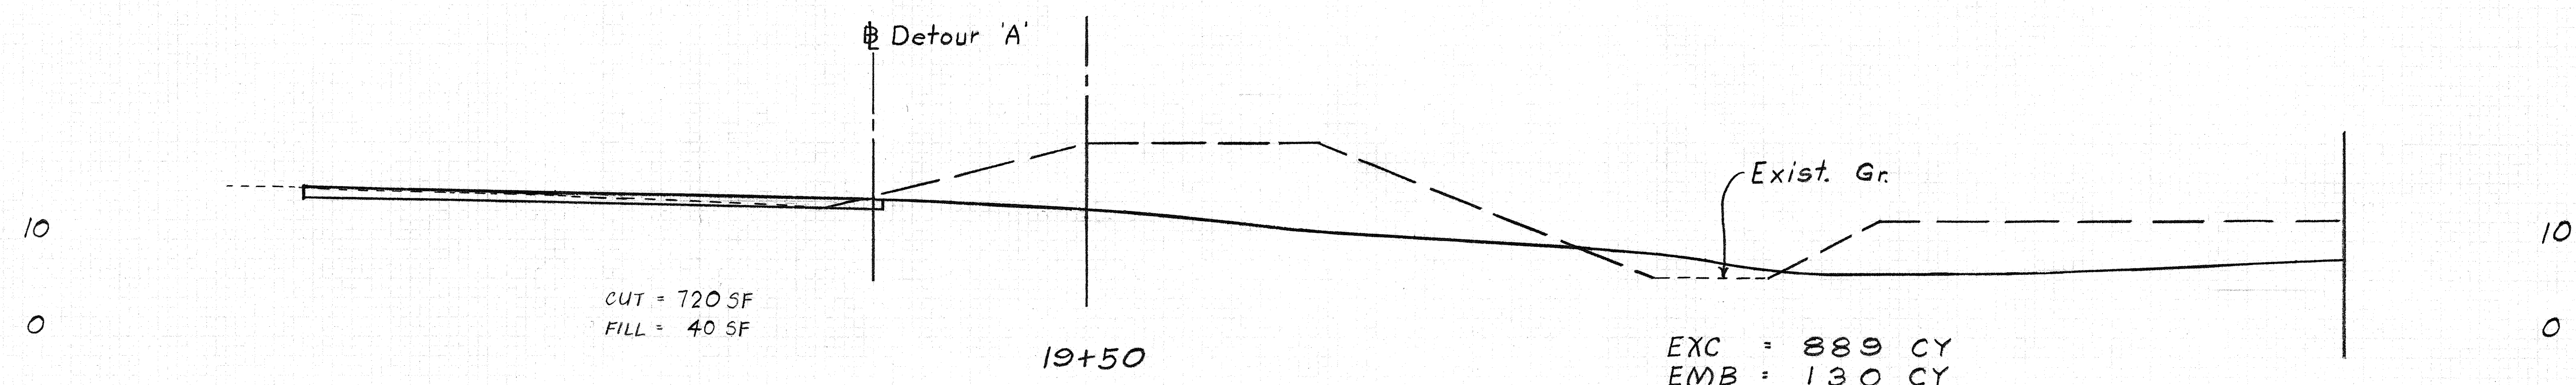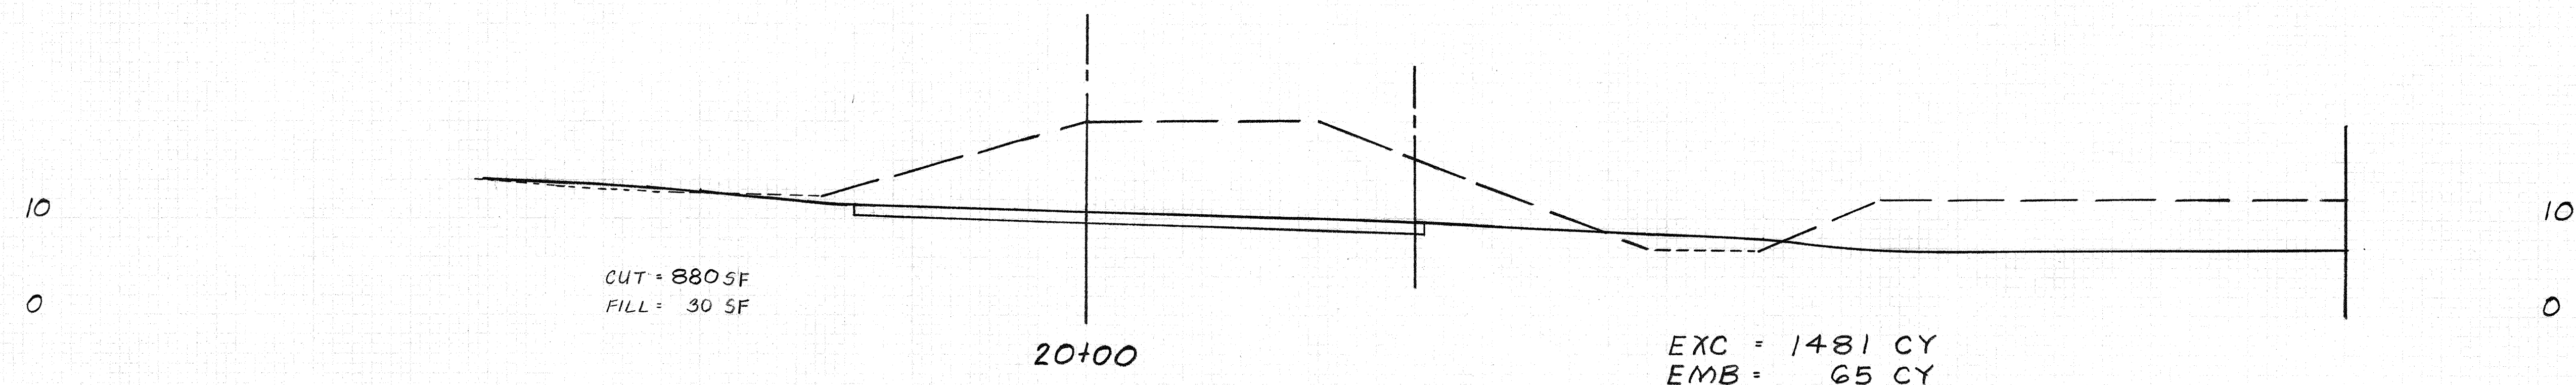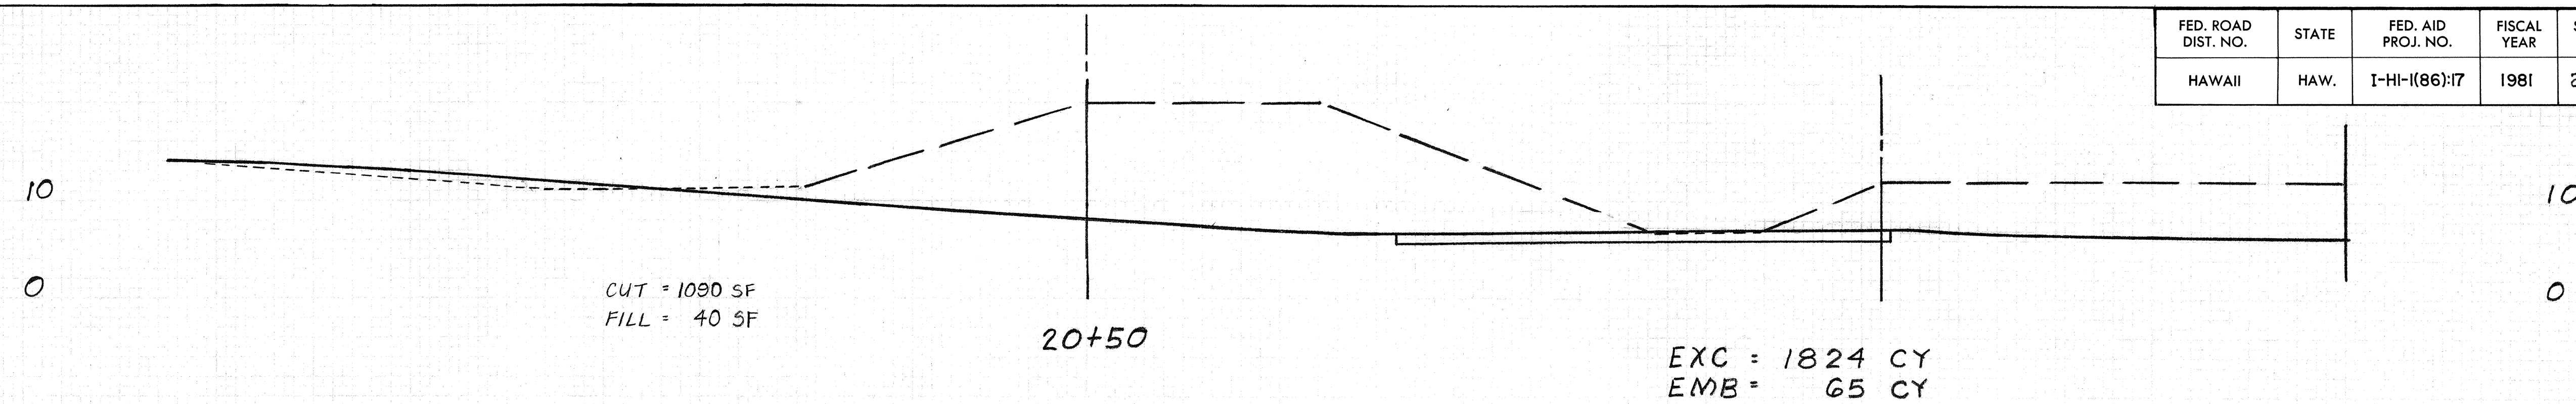

THIS WORK WAS PREPARED BY
ME OR UNDER MY SUPERVISION.
William DeGroot


Scales:
Horiz. 1" = 10'
Vert. 1" = 10'

FED. ROAD DIST. NO.	STATE	FED. AID PROJ. NO.	FISCAL YEAR	SHEET NO.	TOTAL SHEETS
HAWAII	HAW.	1-HI-1(86)17	1981	206	207

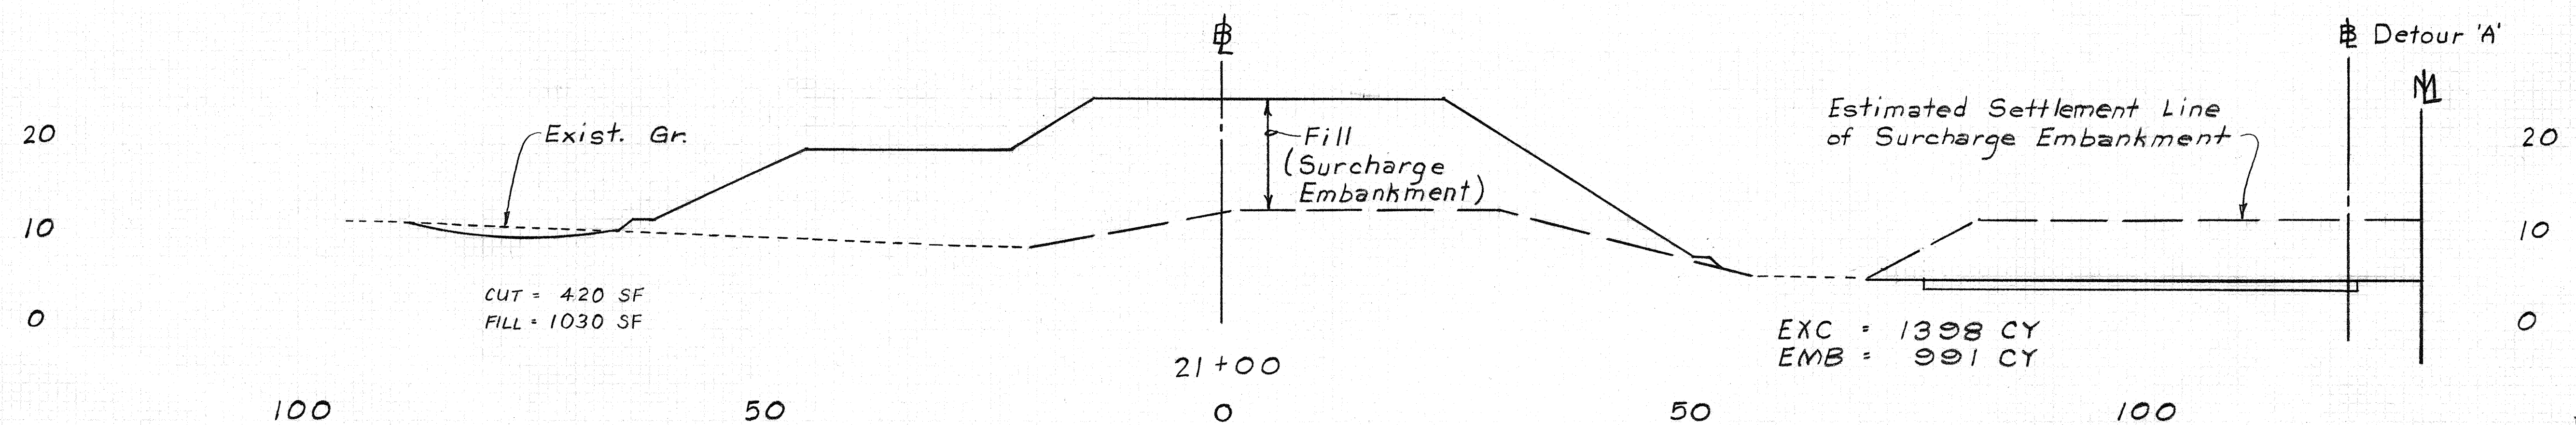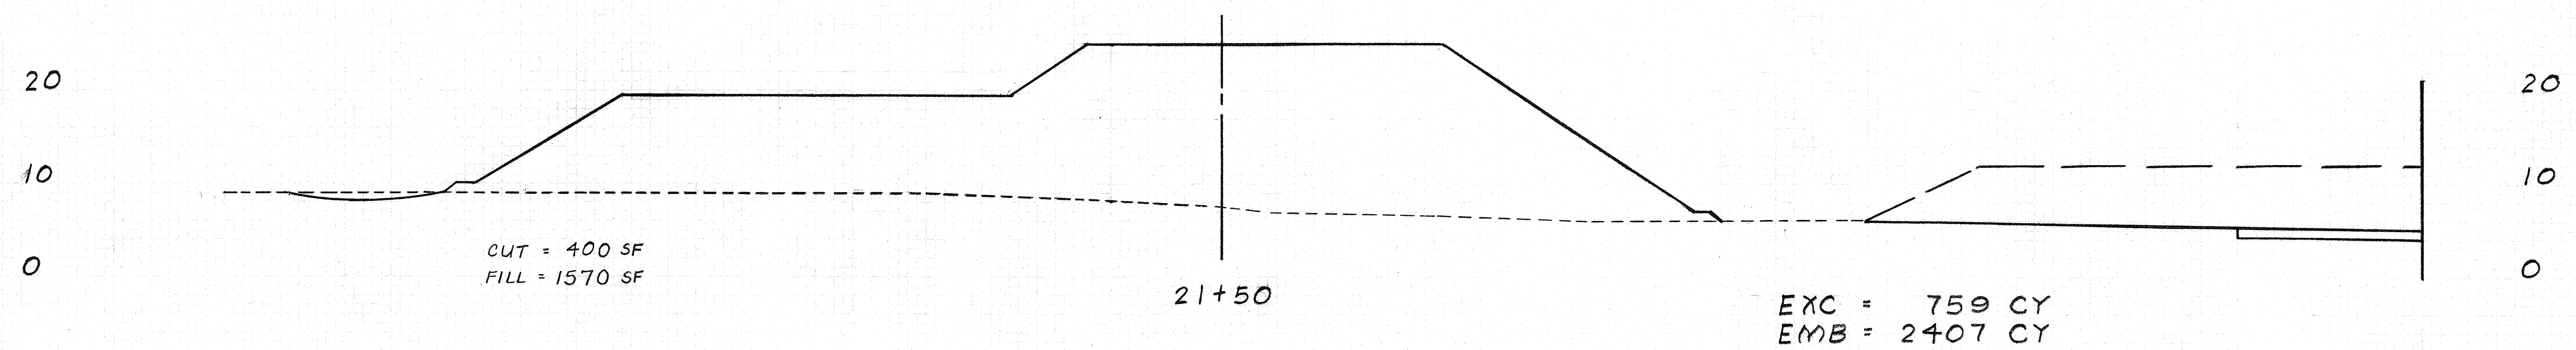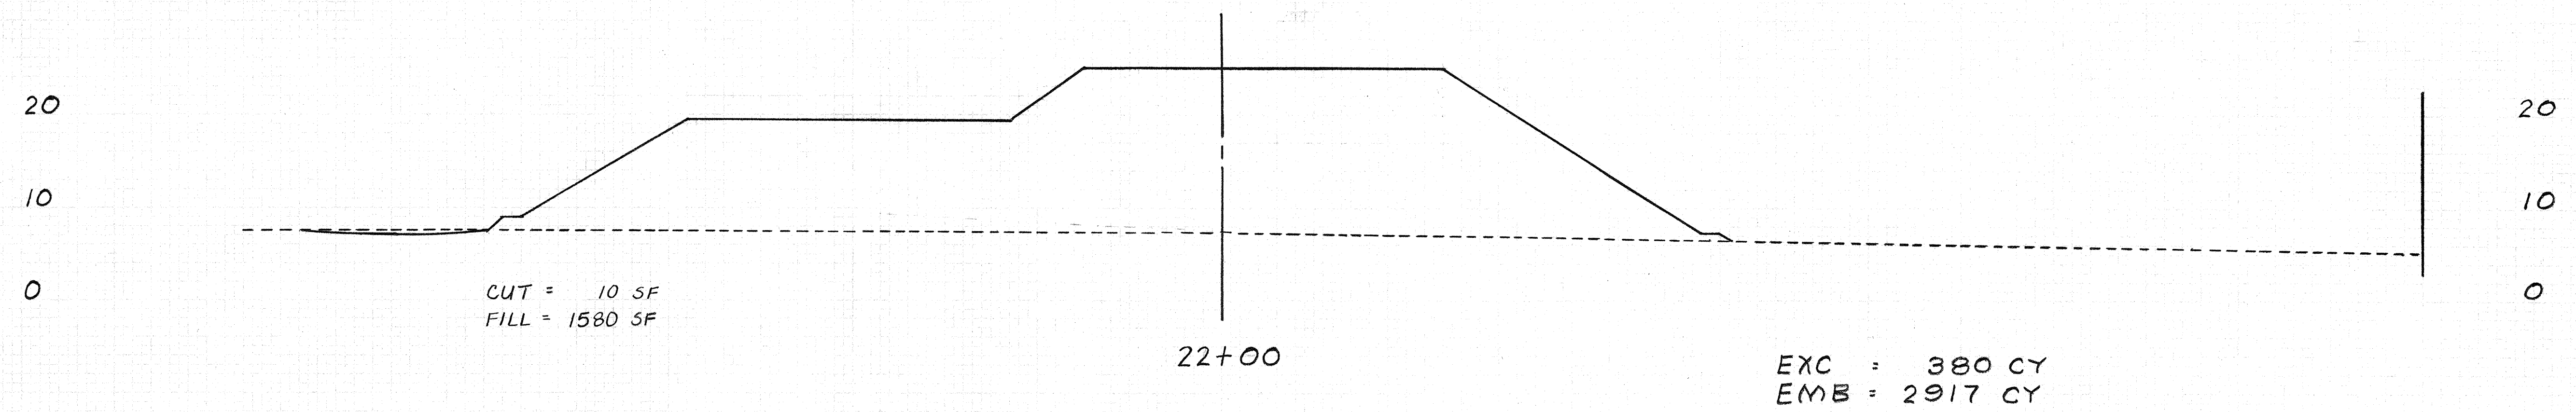



RAMP E

Scales :
Horiz. 1" = 10'
Vert. 1" = 10'

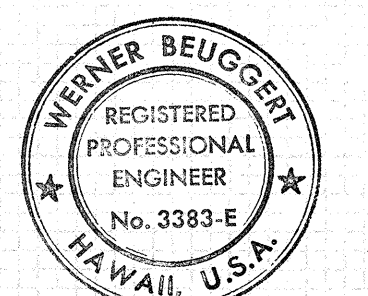

THIS WORK WAS PREPARED BY
ME OR UNDER MY SUPERVISION.
Werner Beugnot

FED. ROAD DIST. NO.	STATE	FED. AID PROJ. NO.	FISCAL YEAR	SHEET NO.	TOTAL SHEETS
HAWAII	HAW.	I-HI-(86)-17	1981	207	207

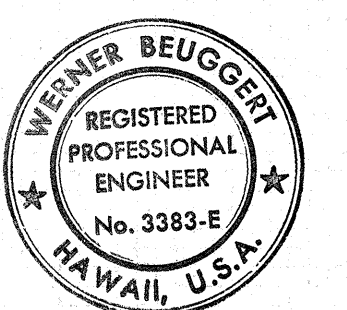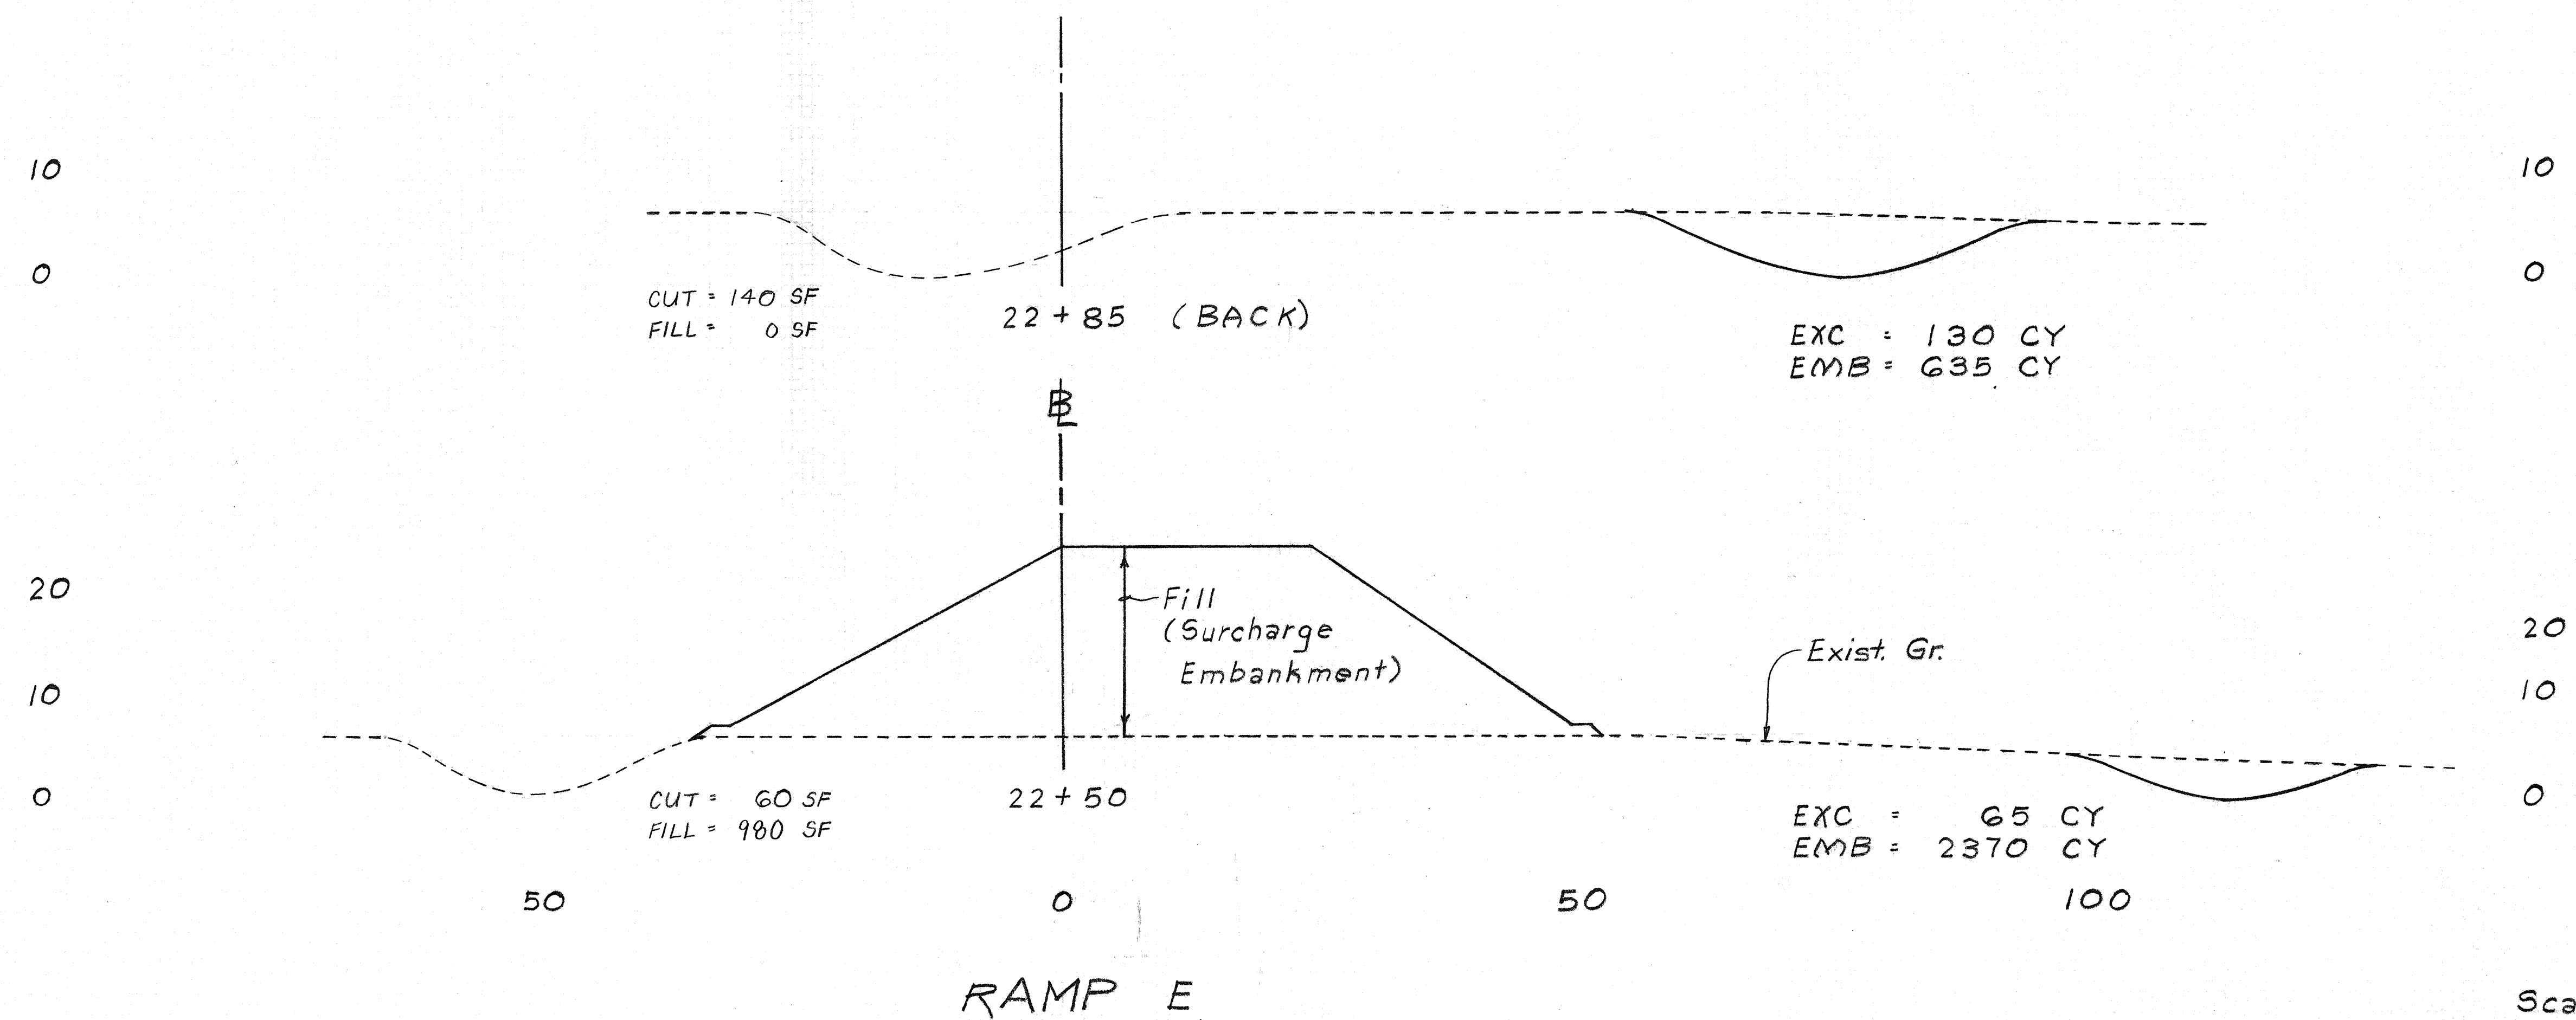

THIS WORK WAS PREPARED BY
ME OR UNDER MY SUPERVISION.
Werner Beugget

Scales:
Horiz. 1" = 10'
Vert. 1" = 10'