

FINAL SURVEY	SURVEYED PLOTTED NOTE BOOK AREAS CHECKED	DATE	BY

ORIGINAL SURVEY	SURVEYED PLOTTED NOTE BOOK AREAS CHECKED	DATE	BY

FED. ROAD DIST. NO.	STATE	FED. AID PROJ. NO.	FISCAL YEAR	SHEET NO.	TOTAL SHEETS
HAWAII	HAW.				

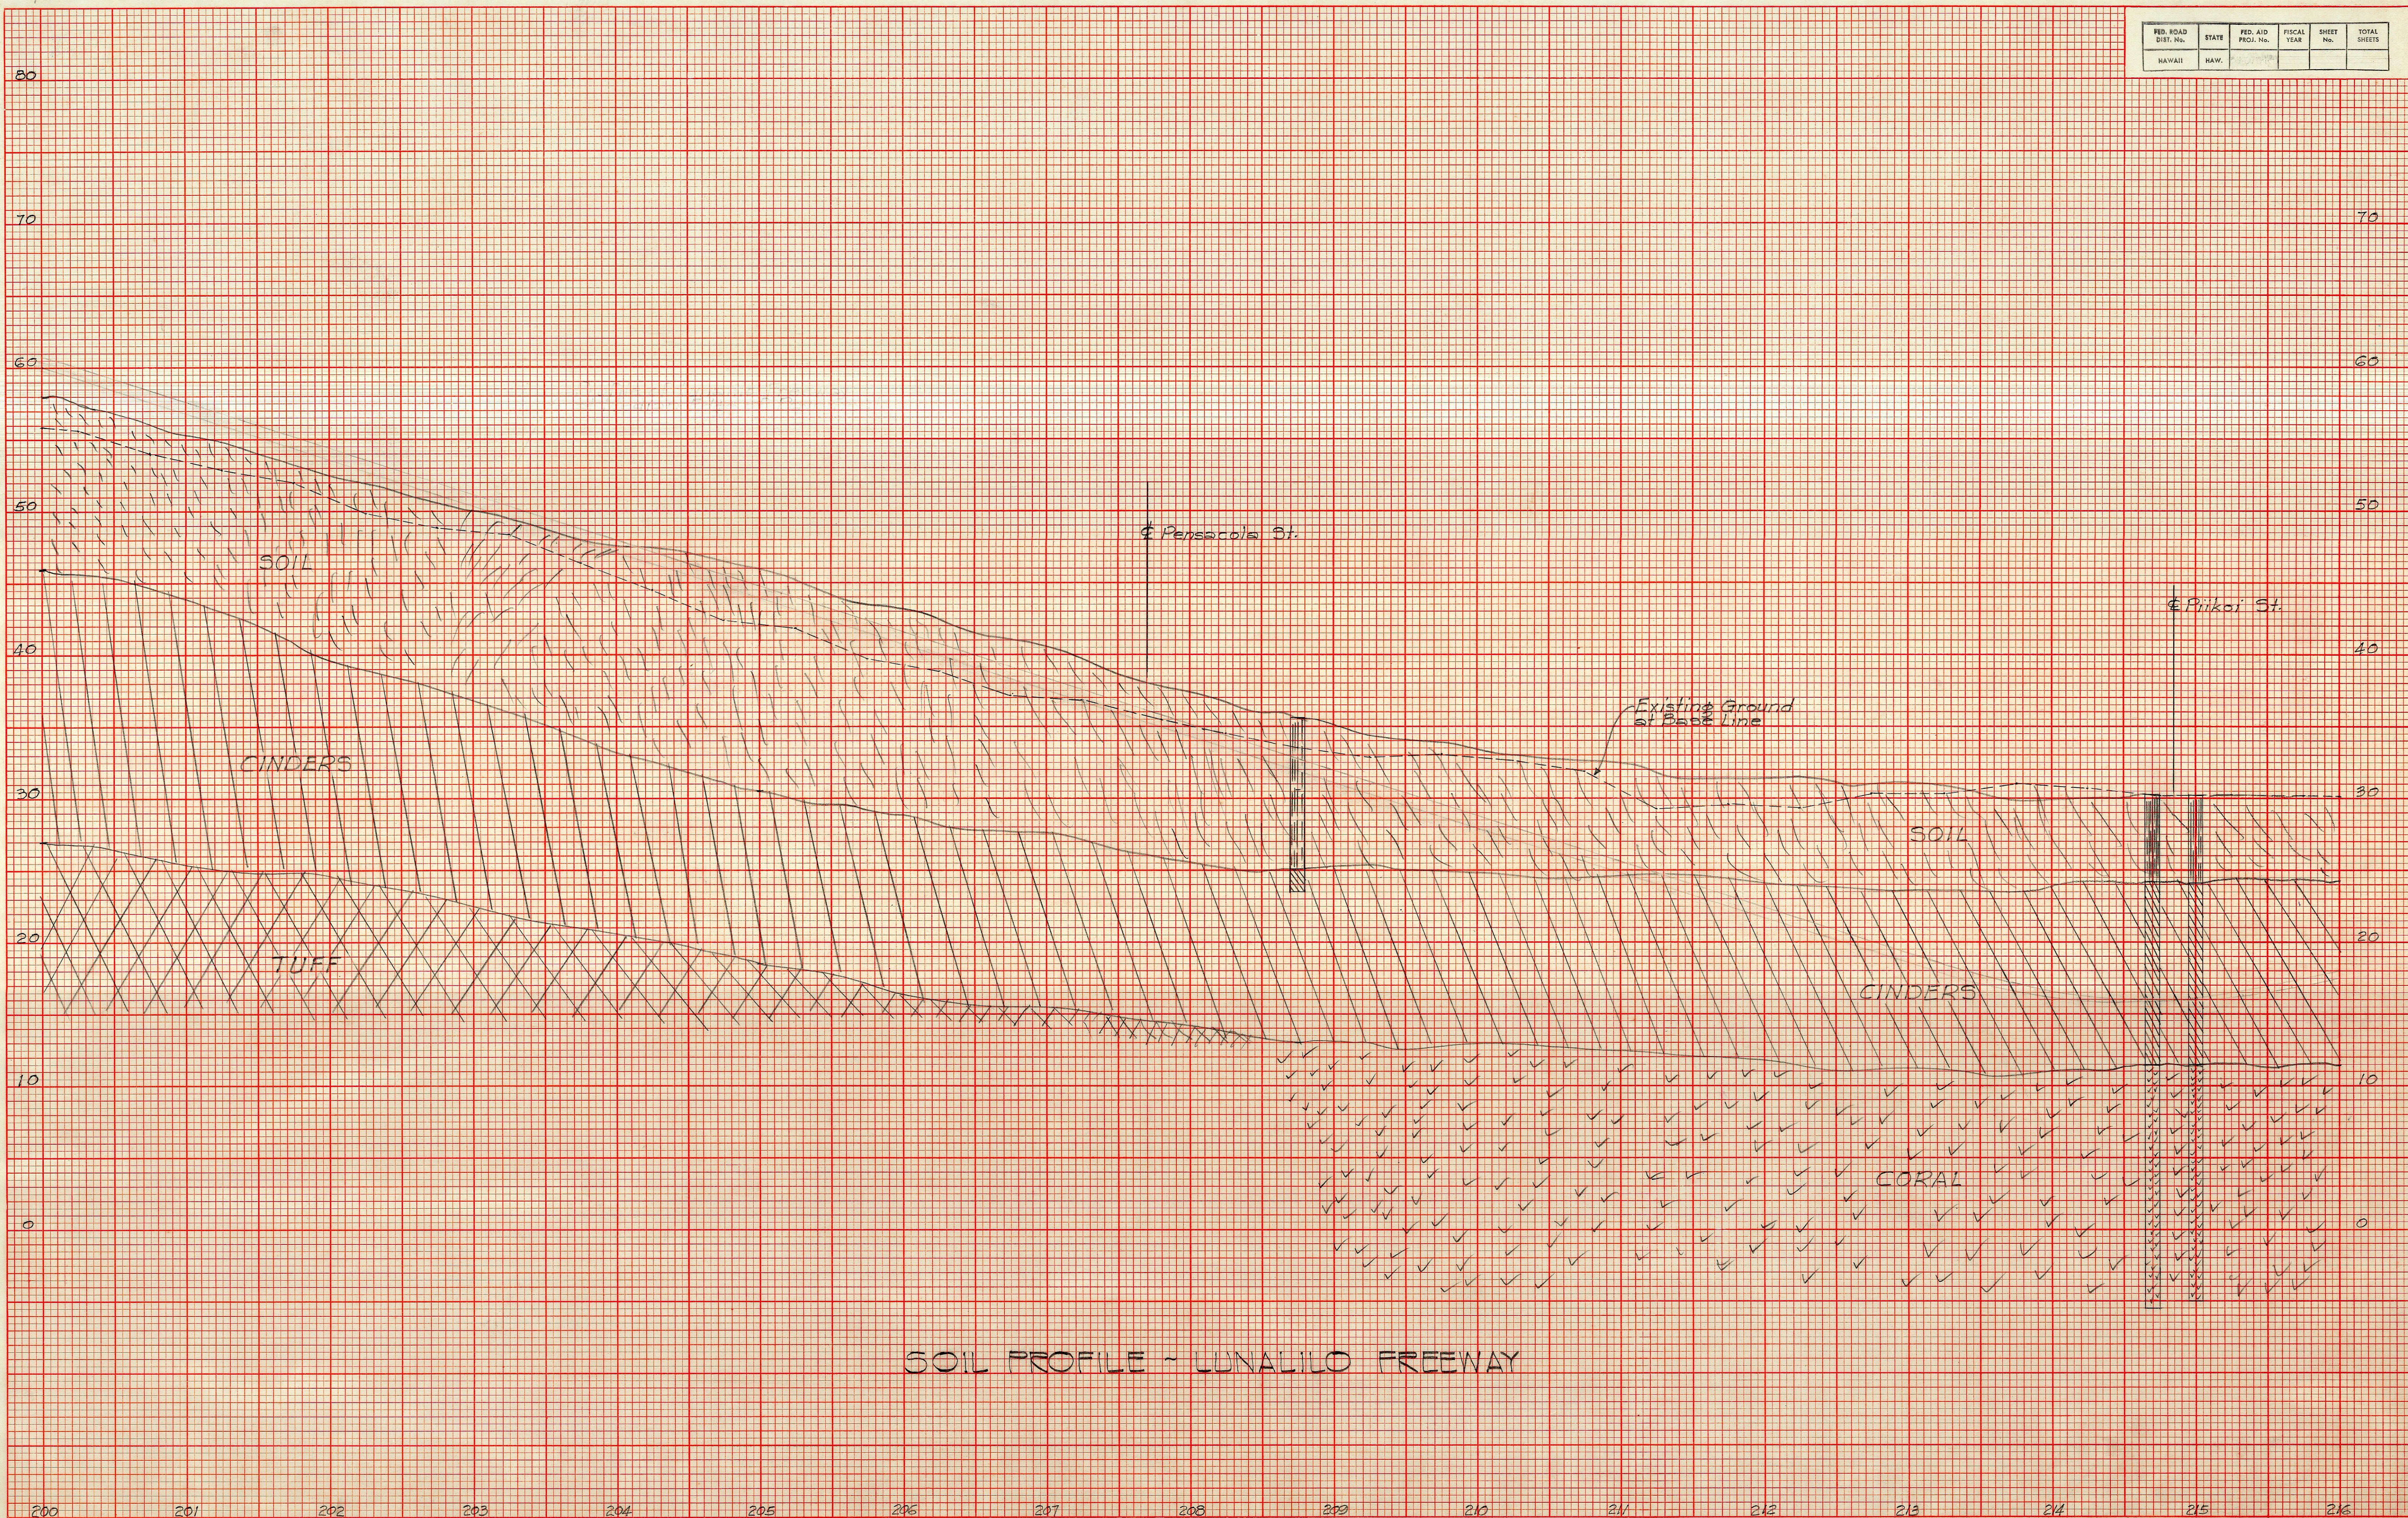



PLATE 3 CROSS SECTION G.P.R.R.E.
100% RAY PAPER—MADE AND PRINTED IN U.S.A.
CHARLES BRUNING COMPANY

SHEET 6924 (209)

FED. ROAD DIST. No.	STATE	FED. AID PROJ. No.	FISCAL YEAR	SHEET No.	TOTAL SHEETS
HAWAII	HAW.				

DATE	BY	SURVEYED	PLOTTED	NOTED	AREAS CHECKED

DATE	BY	SURVEYED	PLOTTED	NOTED	AREAS CHECKED

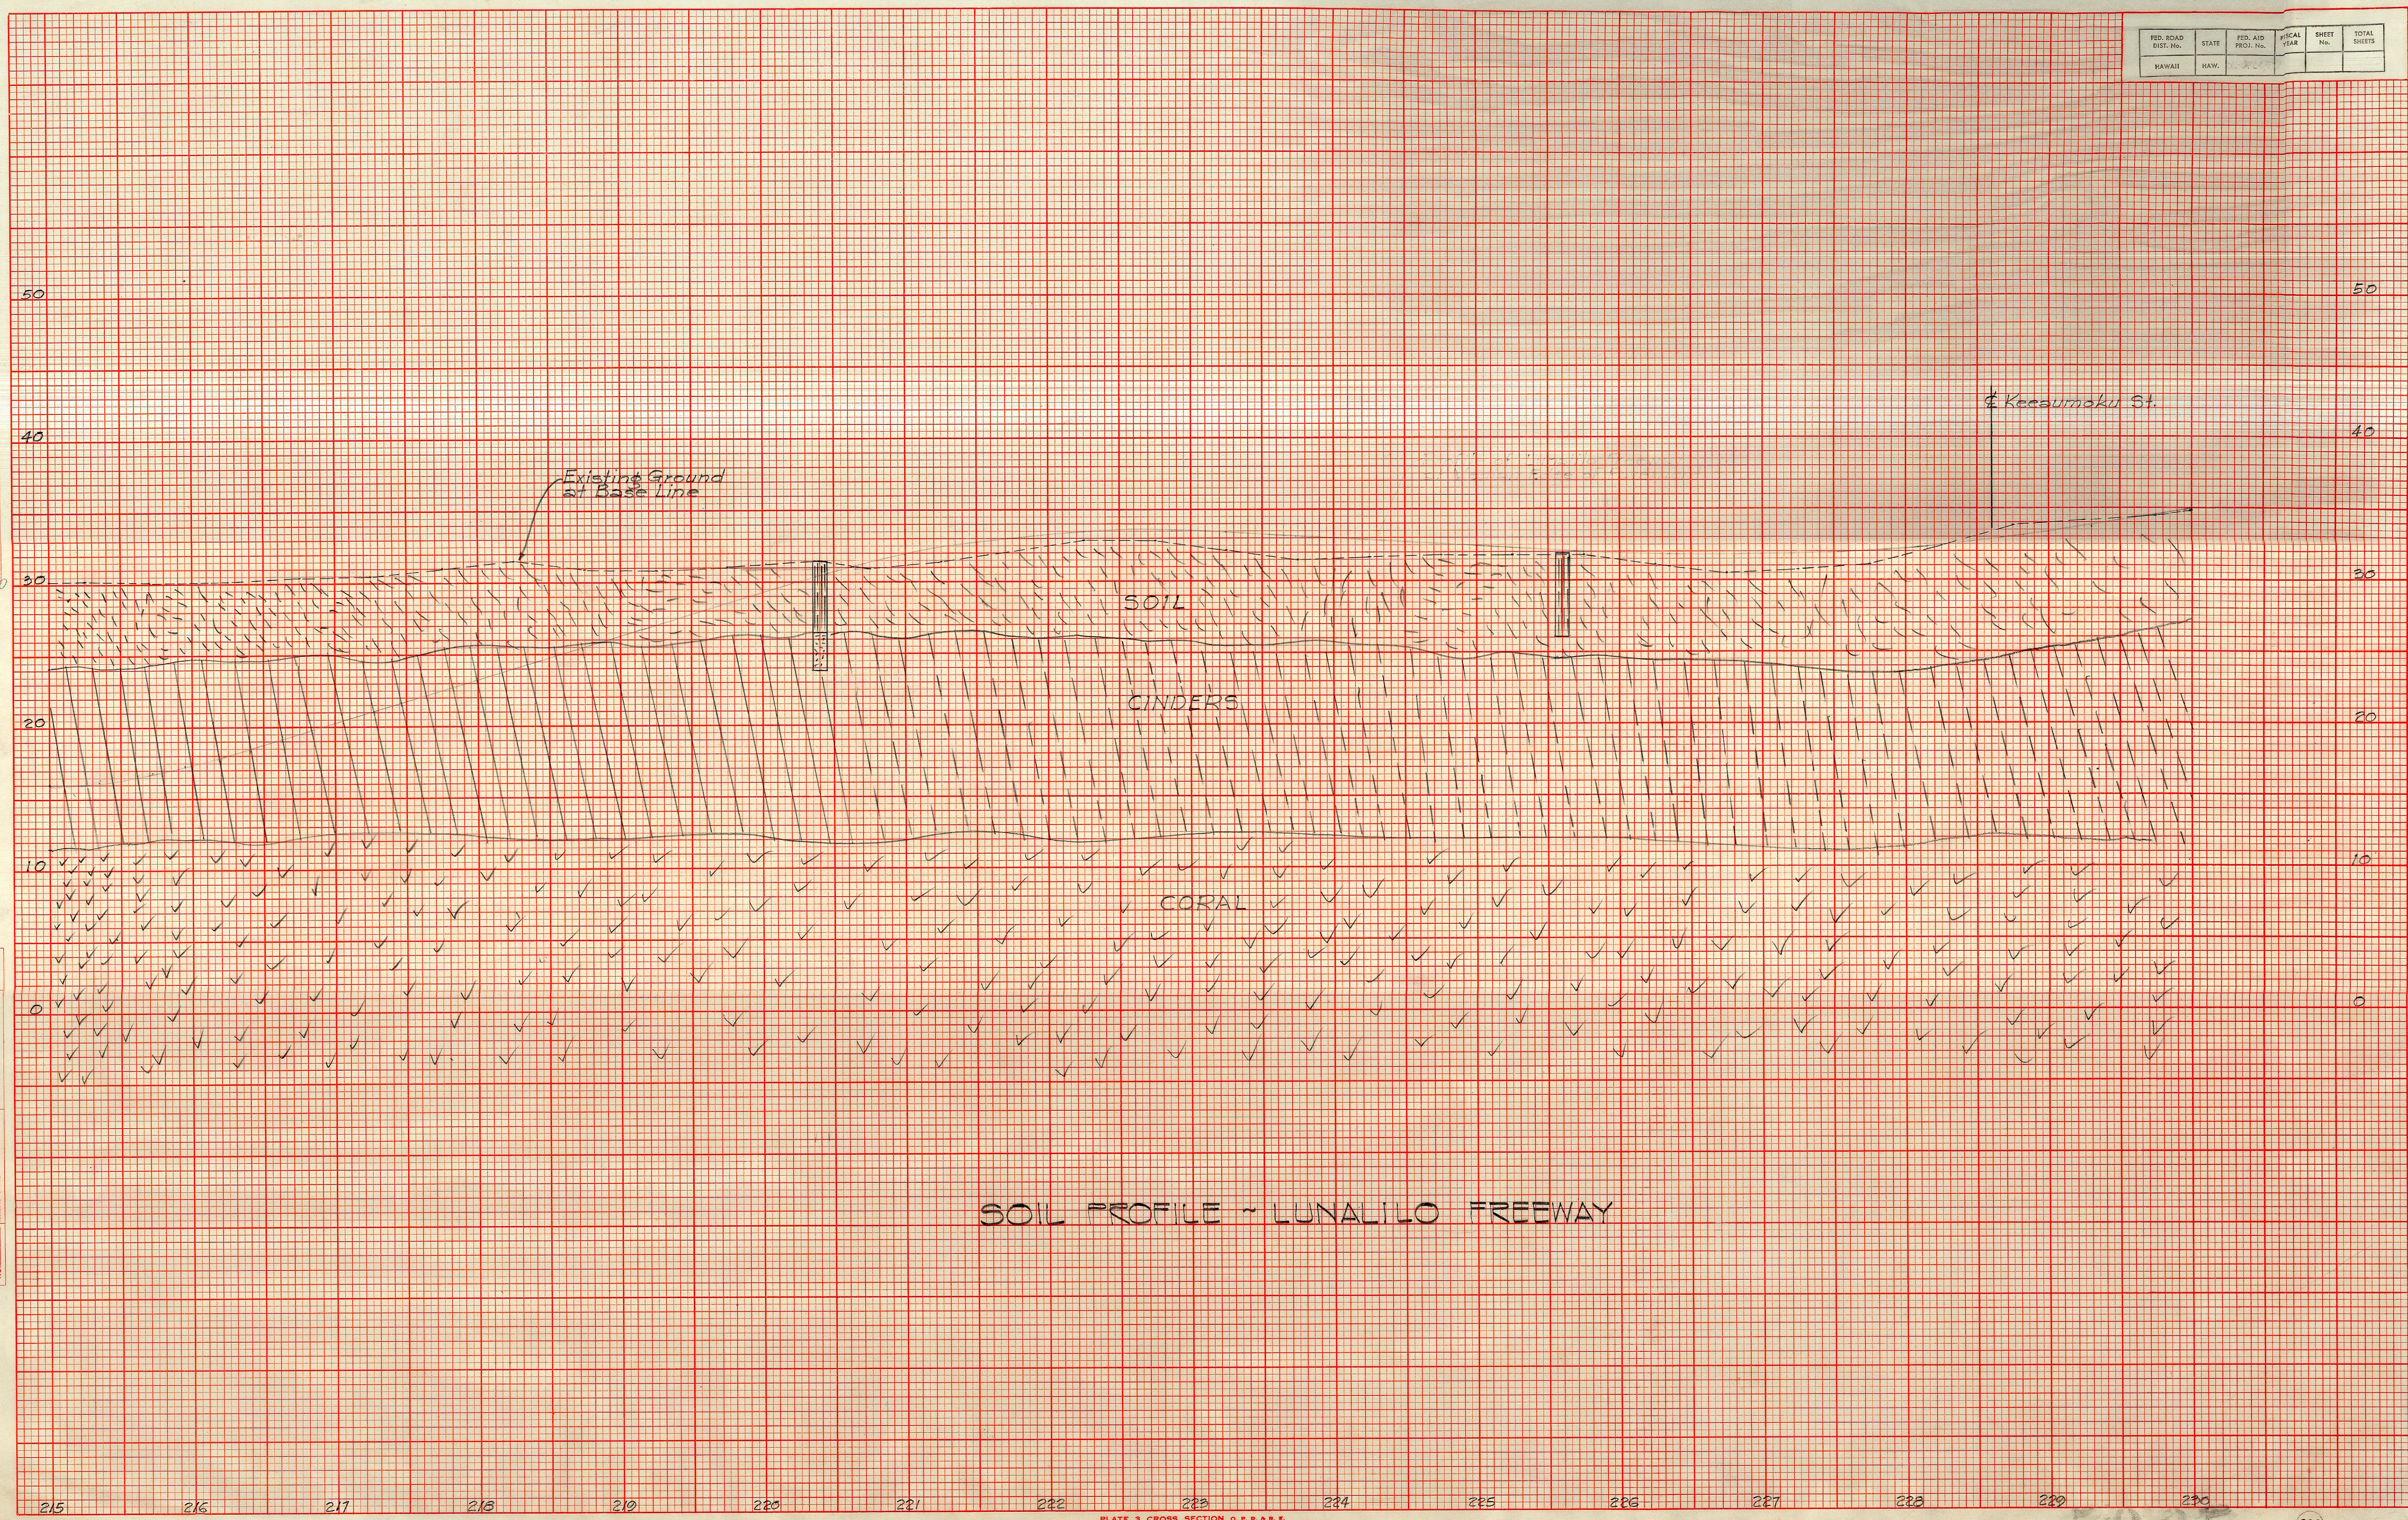

SOIL PROFILE - LUNALILO FREEWAY