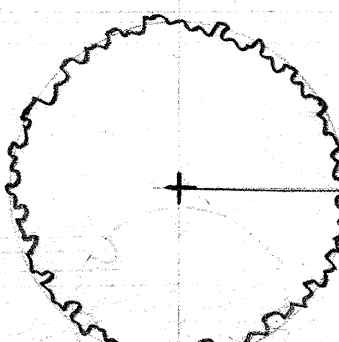
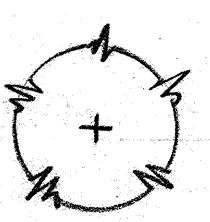
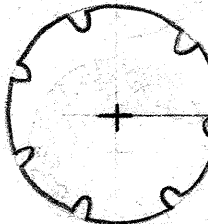














FED. ROAD DIST. NO.	STATE	FED. AID PROJ. NO.	FISCAL YEAR	SHEET NO.	TOTAL SHEETS
HAWAII	HAW.	I-HI-1(97)	1978	19	27

GENERAL NOTES

- 1- PLANT LOCATIONS SHALL BE DIRECTLY SCALED OFF THE PLANS.
- 2- HATCHED LINES INDICATE AREAS ALREADY PLANTED.
- 3- UNLESS OTHERWISE NOTED CROSS-HATCHED XXXX AREAS INDICATE AREAS PLANTED UNDER A PRIOR CONTRACT THAT WILL REQUIRE NINE MONTHS OF PLANT ESTABLISHMENT WORK UNDER THIS CONTRACT.

LEGEND

MONKEYPOD

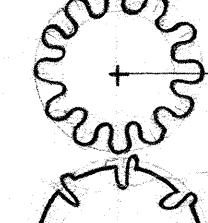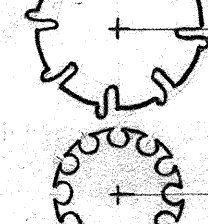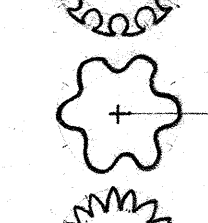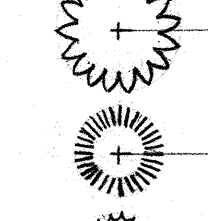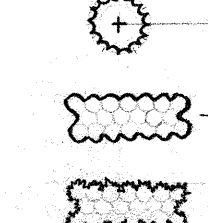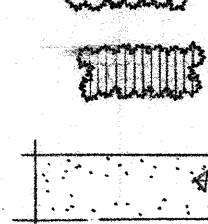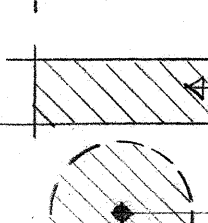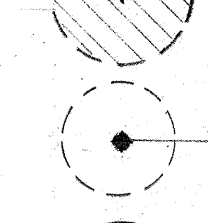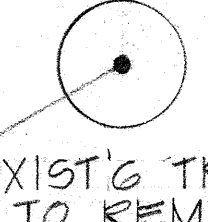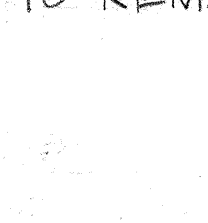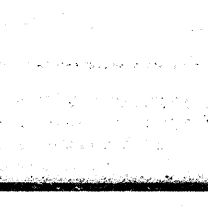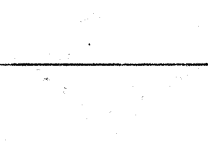CORAL TREE

BENJAMIN BANYAN

GAZANIA

TIGERS CLAW

ROYAL POINCIANA

RAINBOW SHOWER

GOLD TREE

AFRICAN TULIP

BE-STILL

KALAMONA

RED HIBISCUS

WHITE OLEANDER

RED OLEANDER

BERMUDA GRASS

GROUND COVER PLTG BY OTHERS

TREES TO BE TRANSPLANTED

EXIST'G TREES TO BE REMOVED

EXIST'G TREES TO REMAIN

STATE OF HAWAII
DEPARTMENT OF TRANSPORTATION
HIGHWAYS DIVISION


LANDSCAPE PLAN

WAI'AWA INTERCHANGE
F.A.I. PROJ. NO I-HI-1(97):8

SCALE: AS SHOWN DATE: NOV. 1969

SHEET No. L-1 OF 7 SHEETS


ADD. 19

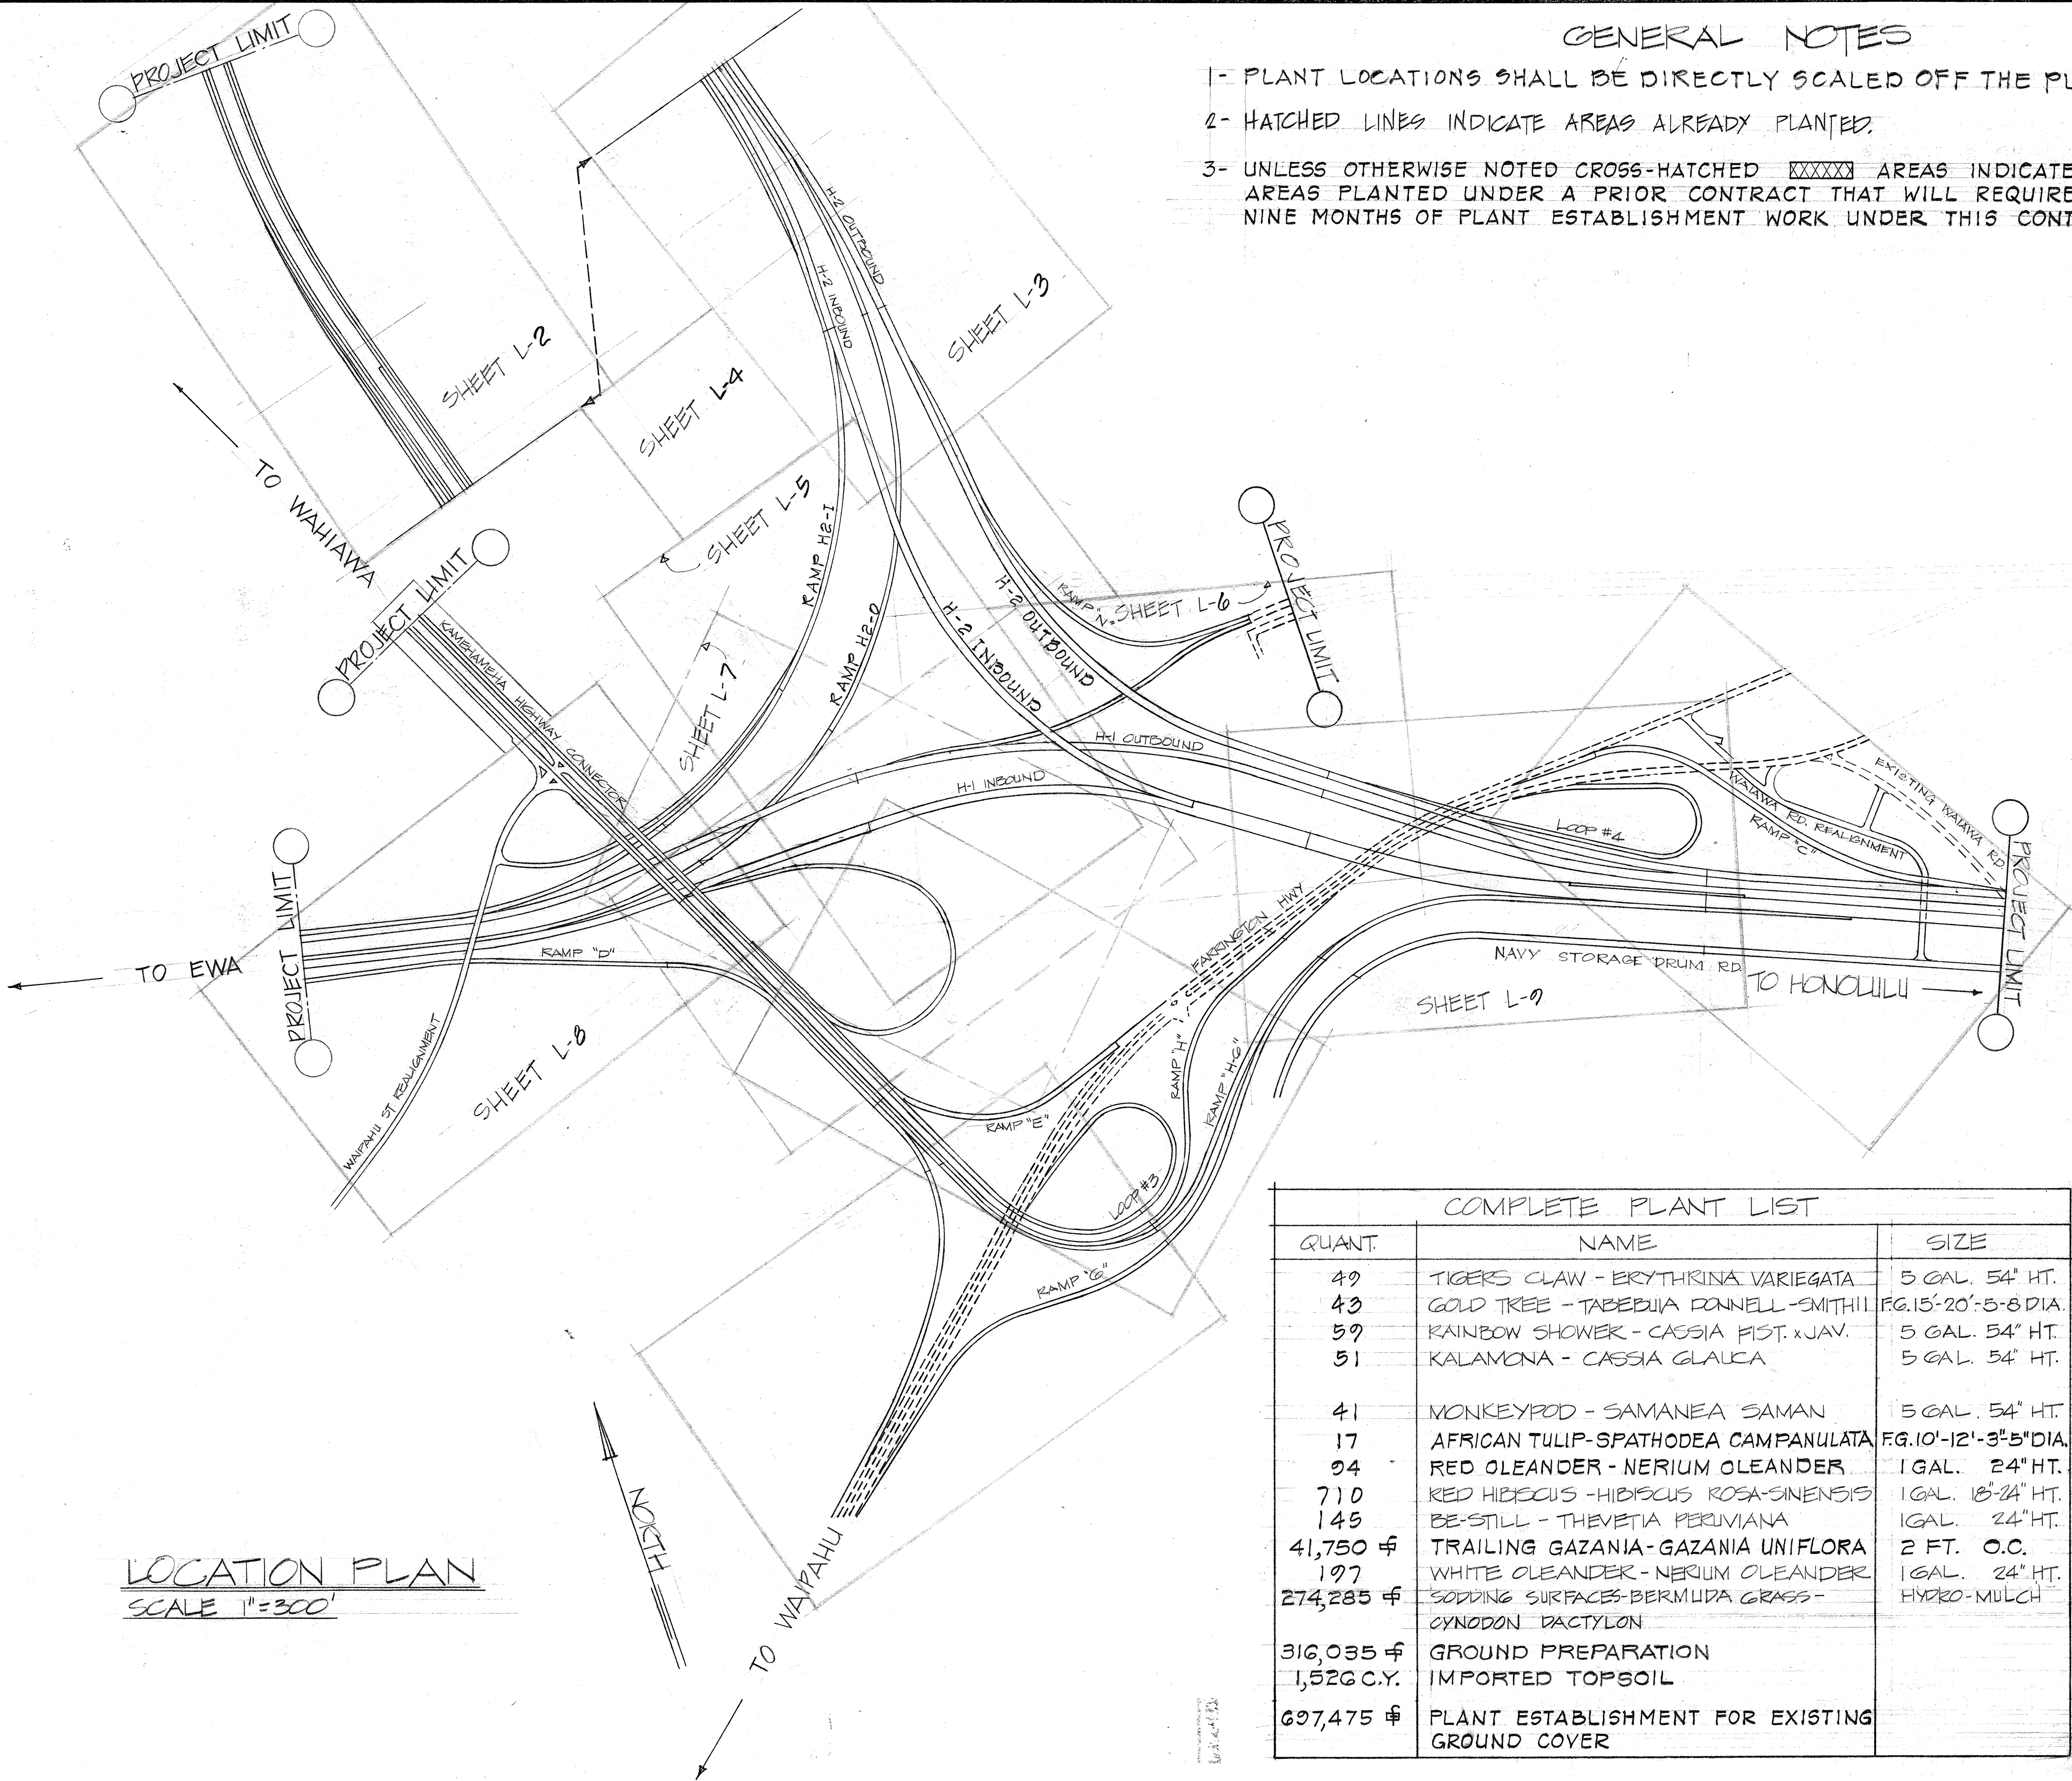

LOCATION PLAN
SCALE 1"=300'

CONTRACTOR SHALL VERIFY ALL
MEASUREMENTS & QUANTITIES

NORTH
SCALE 1" = 50'

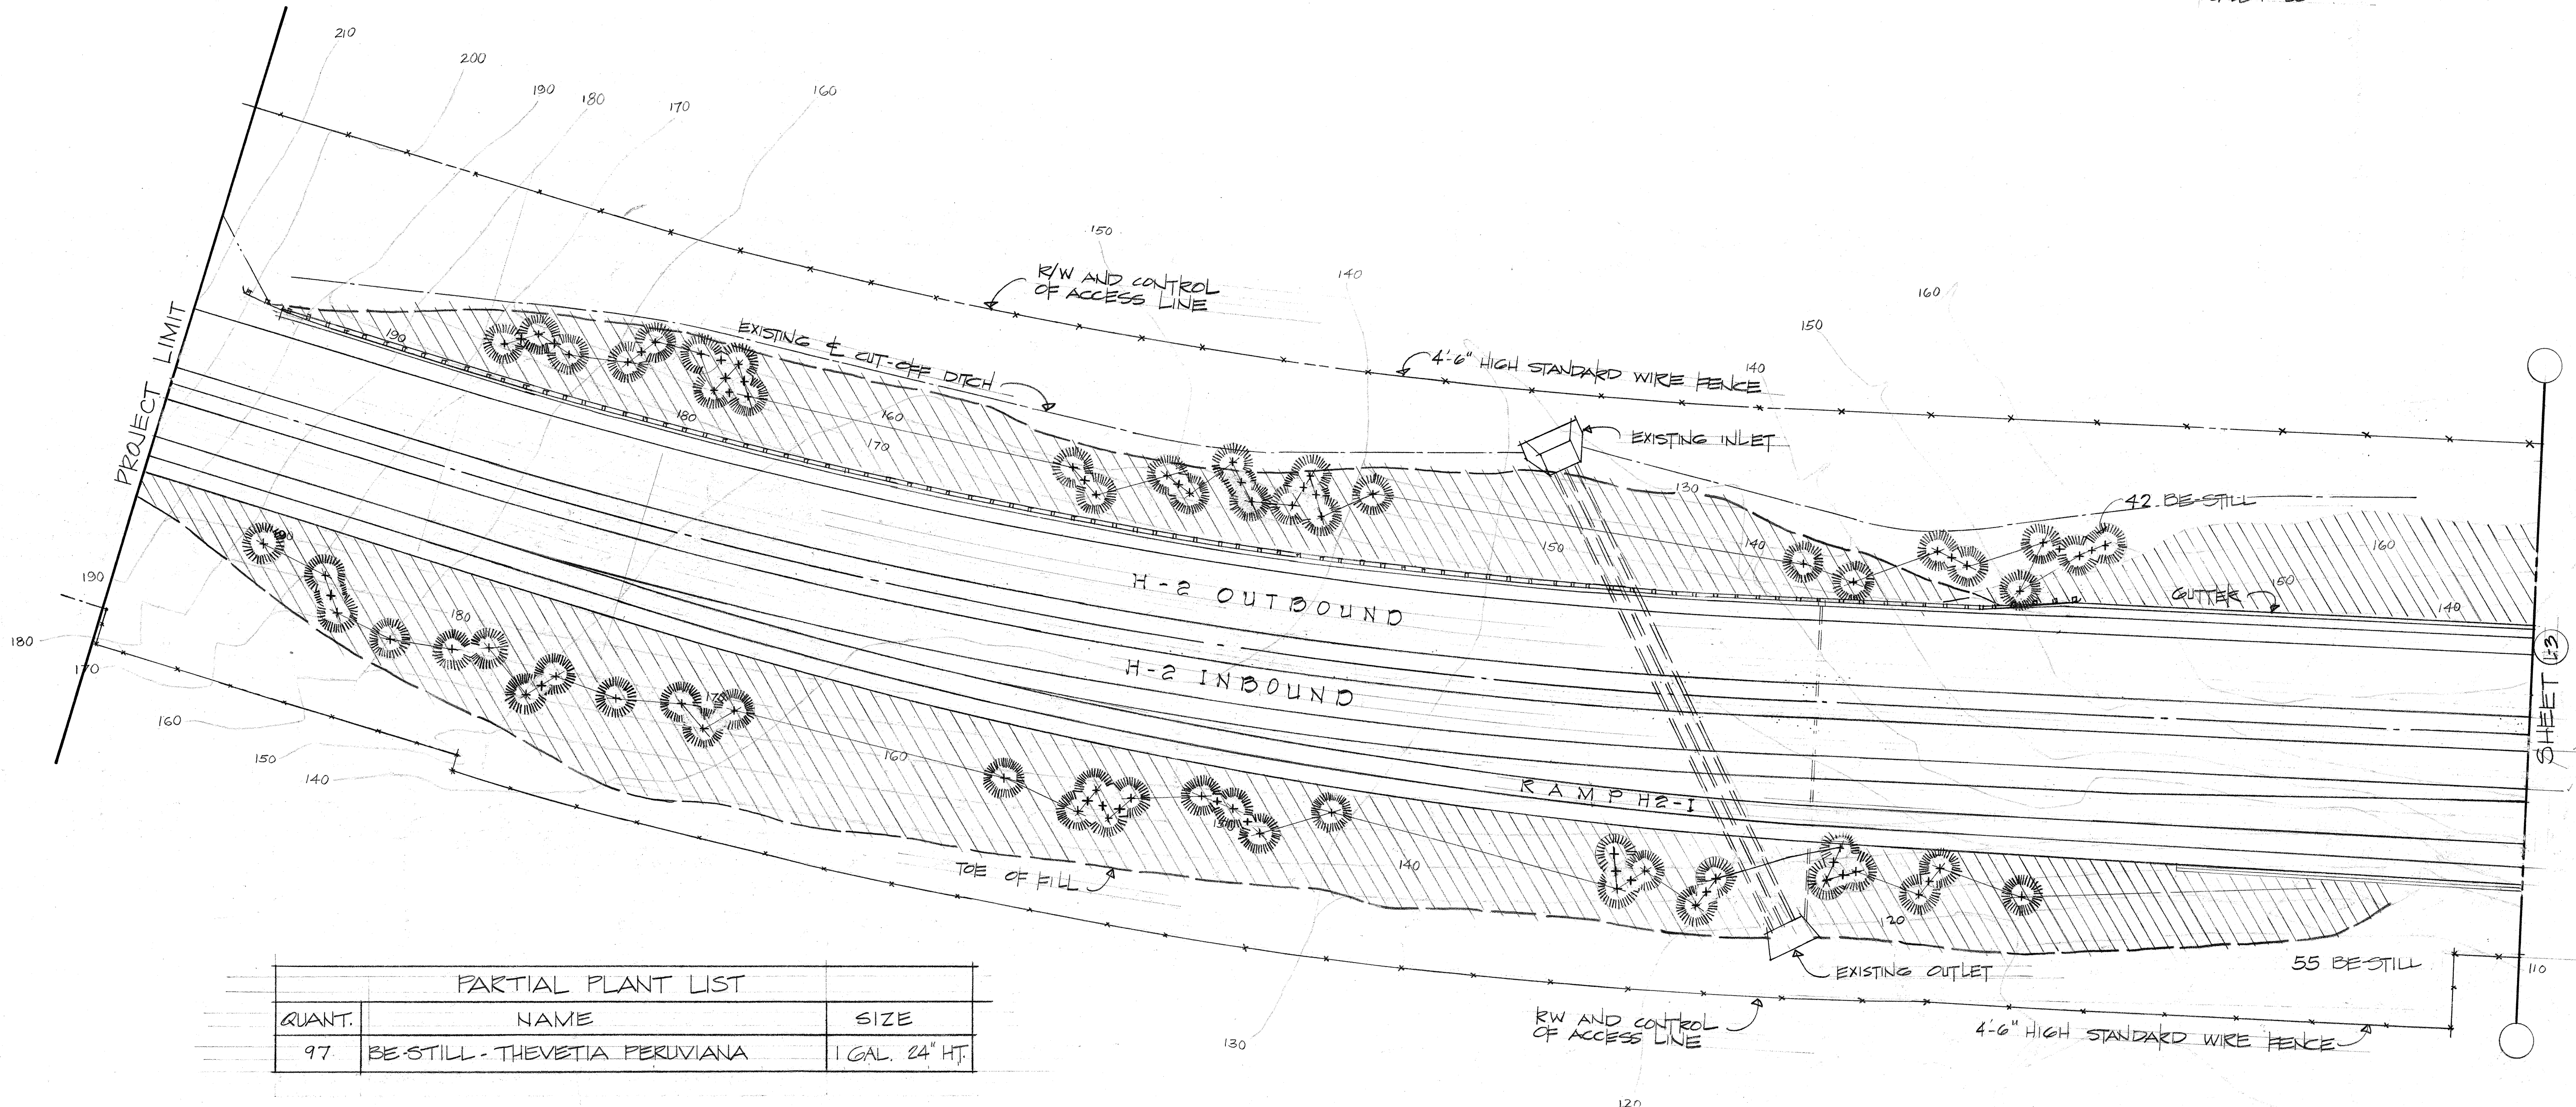

PARTIAL PLANT LIST		
QUANT.	NAME	SIZE
97	BE-STILL - THEVETIA PERUVIANA	1 GAL. 24" HT.

STATE OF HAWAII
DEPARTMENT OF TRANSPORTATION
HIGHWAYS DIVISION

LANDSCAPE PLAN


WAIAWA INTERCHANGE
F.A.I. PROJ. NO. 1-H-1(97):8

SCALE: AS SHOWN DATE: NOV. 1969

SHEET No. 1-2 OF 9 SHEETS

CONTRACTOR SHALL VERIFY
ALL MEASUREMENTS & QUANTITIES

NORTH
SCALE 1"=50'

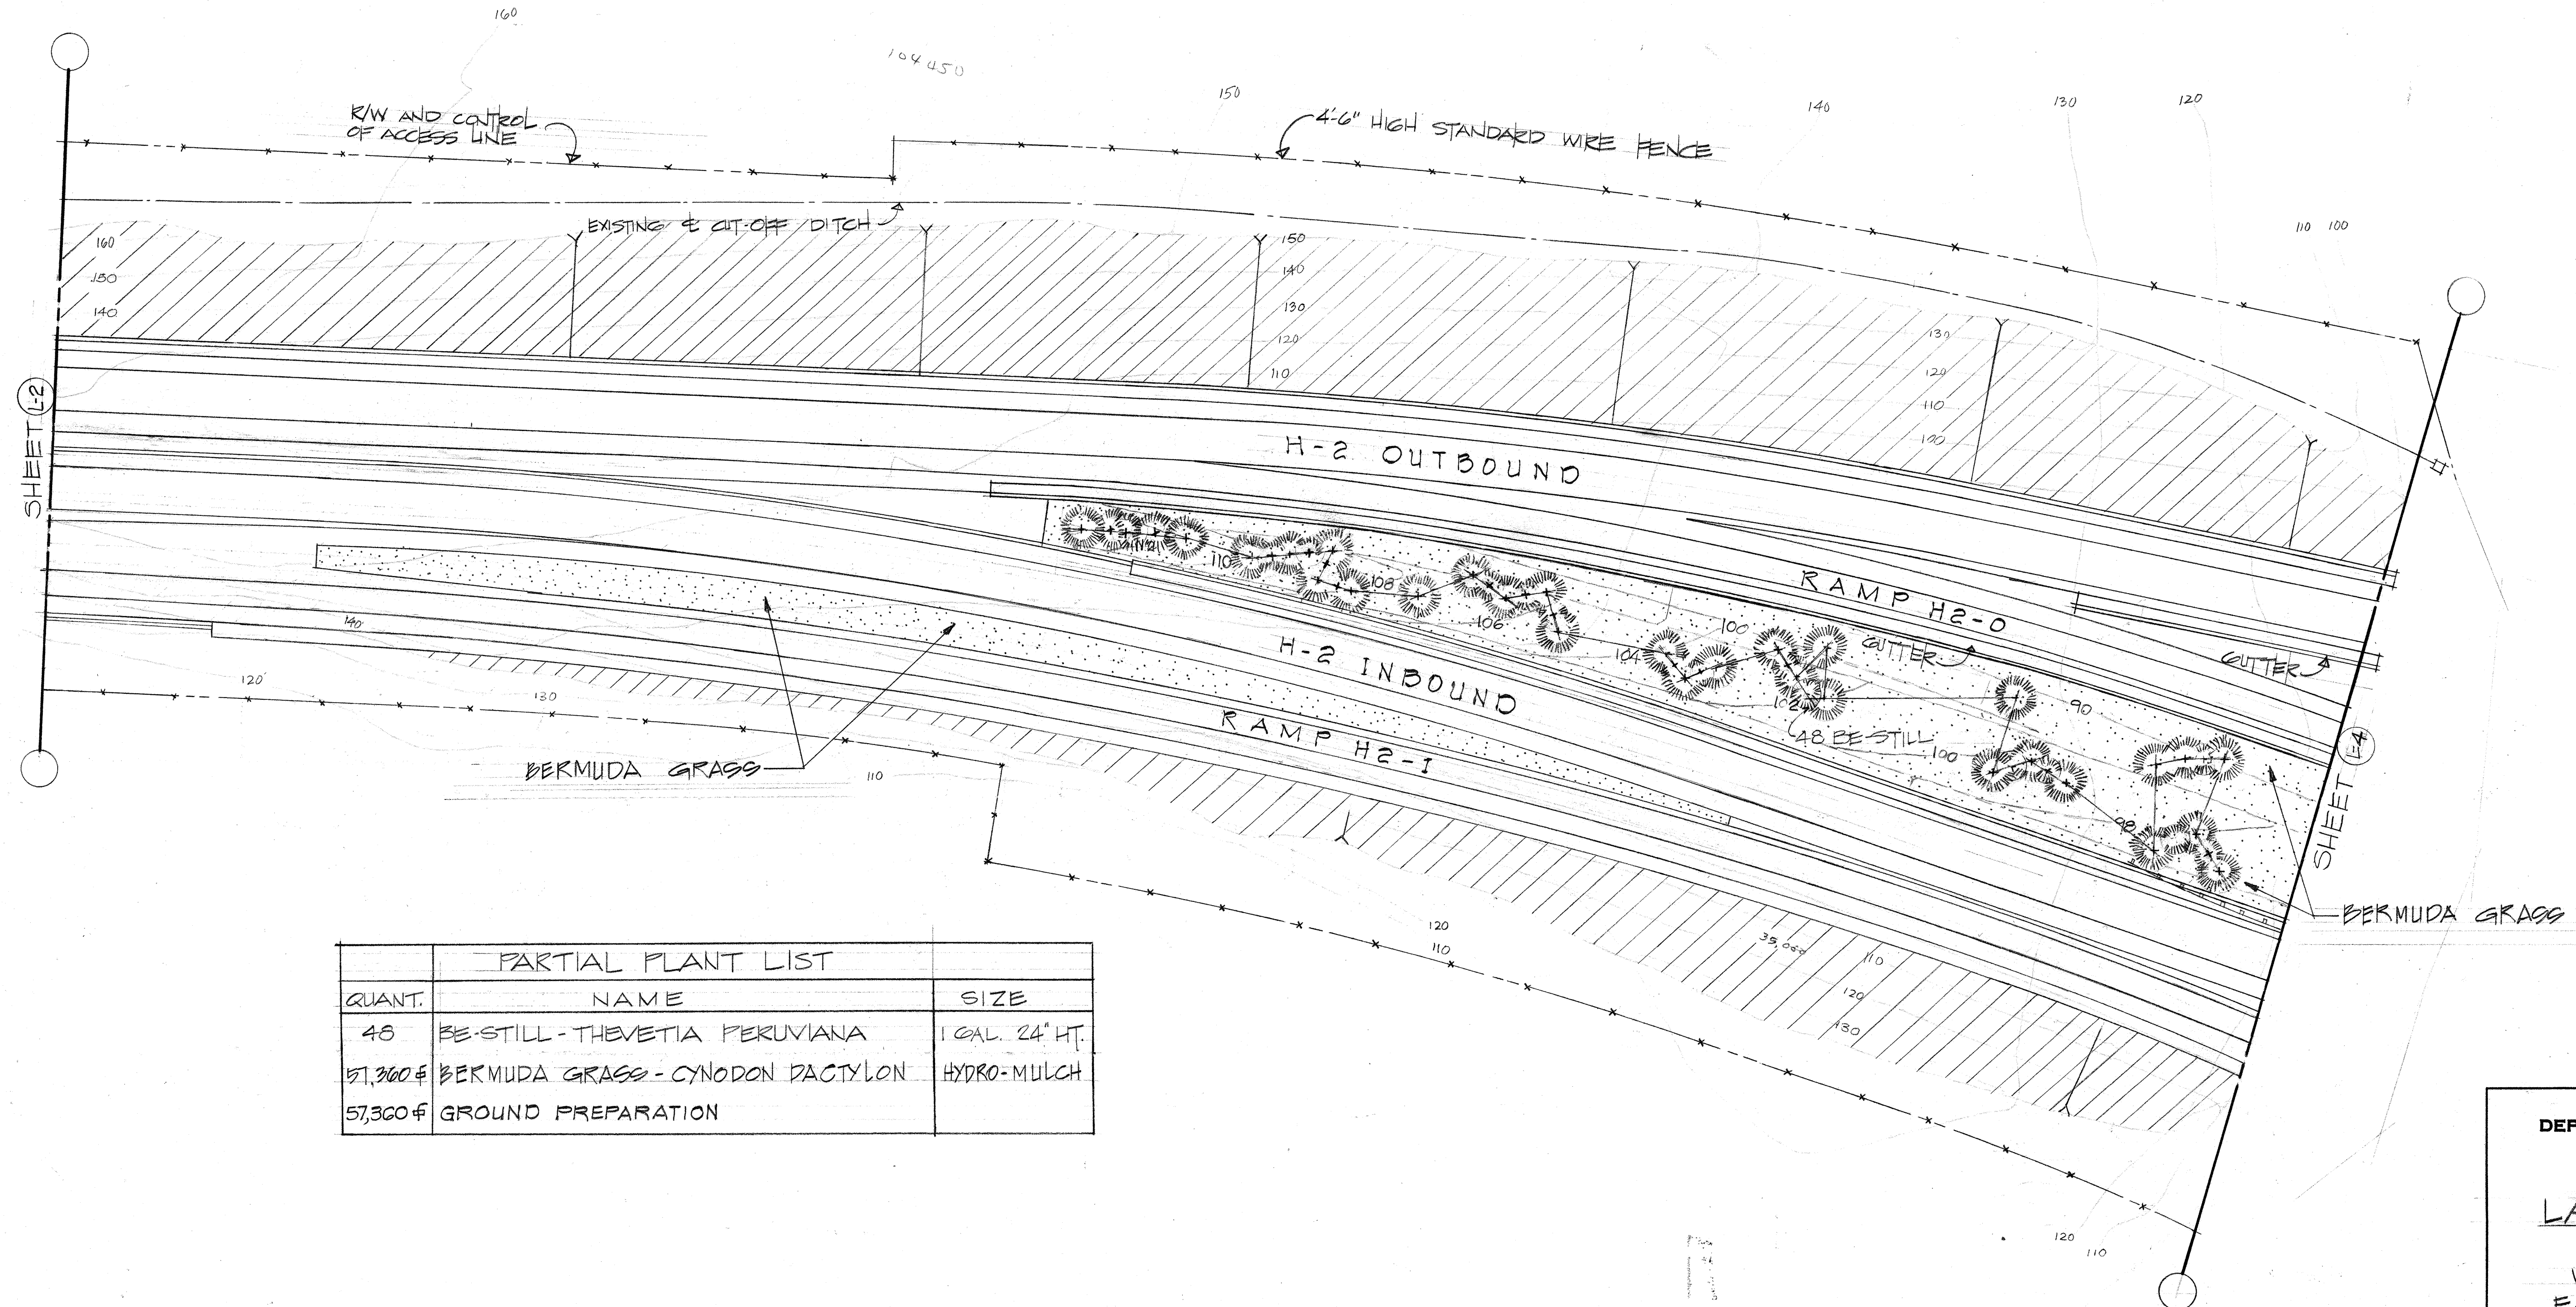

PARTIAL PLANT LIST		
QUANT.	NAME	SIZE
48	BE-STILL - THEVETIA PERUVIANA	1 GAL. 24" HT.
57,360	BERMUDA GRASS - CYNODON DACTYLON	HYDRO-MULCH
57,360	GROUND PREPARATION	

CONTRACTOR SHALL VERIFY
ALL MEASUREMENTS & QUANTITIES

STATE OF HAWAII
DEPARTMENT OF TRANSPORTATION
HIGHWAYS DIVISION

LANDSCAPE PLAN

WAIAWA INTERCHANGE
F.A.I. PROJ. NO. I-HI-1 (97):8

SCALE: AS SHOWN DATE: NOV. 1969

SHEET No. 21 OF 27 SHEETS

DRAWN BY
CHECKED BY
NOTED BY
DATE

FED. ROAD DIST. NO.	STATE	FED. AID PROJ. NO.	FISCAL YEAR	SHEET NO.	TOTAL SHEETS
HAWAII	HAW.	I-H-1 (97)	1973	23	27

PARTIAL PLANT LIST		
QUANT.	NAME	SIZE
8	MONKEY POD - SAMANEA SAMAN	5 GAL. 54" HT.
12	RAINBOW SHOWER - CASSIA FIST. x JAV.	5 GAL. 54" HT.
5	TIGERS CLAW - ERYTHRINA VARIEGATA	5 GAL. 54" HT.
18	GOLD TREE - TABEBUIA DONNELL SMITH III	5 GAL. 54" HT.
200,250 #	PLANT ESTABLISHMENT FOR EXISTING GROUND COVER	


STATE OF HAWAII
DEPARTMENT OF TRANSPORTATION
HIGHWAYS DIVISION

LANDSCAPE PLAN


WAIAWA INTERCHANGE
F.A.I. PROJ. NO. I-H-1 (97):8
SCALE: AS SHOWN DATE: NOV. 1969

SHEET No. 23 OF 27 SHEETS


FED. ROAD DIST. NO.	STATE	FED. AID PROJ. NO.	FISCAL YEAR	SHEET NO.	TOTAL SHEETS
HAWAII	HAW.	I-HI-1(97)	1978	25	27

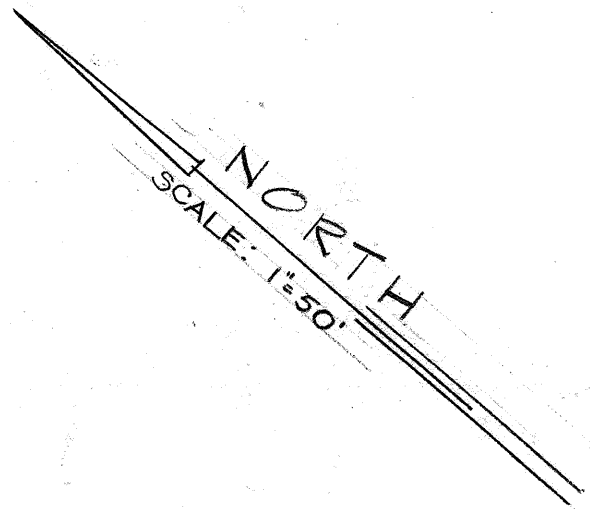

PARTIAL PLANT LIST		
QUANT.	NAME	SIZE
4	MONKEY POD - SAMANEA SAMAN	5 GAL. 54" HT.
18	RAINBOW SHOWER - CASSIA FIST. x JAV.	5 GAL. 54" HT.
90,300 #	BERMUDA GRASS - CYNODON DACTYLON	HYDRO-MULCH
90,300 #	GROUND PREPARATION	
33,875 #	PLANT ESTABLISHMENT FOR EXISTING GROUND COVER	

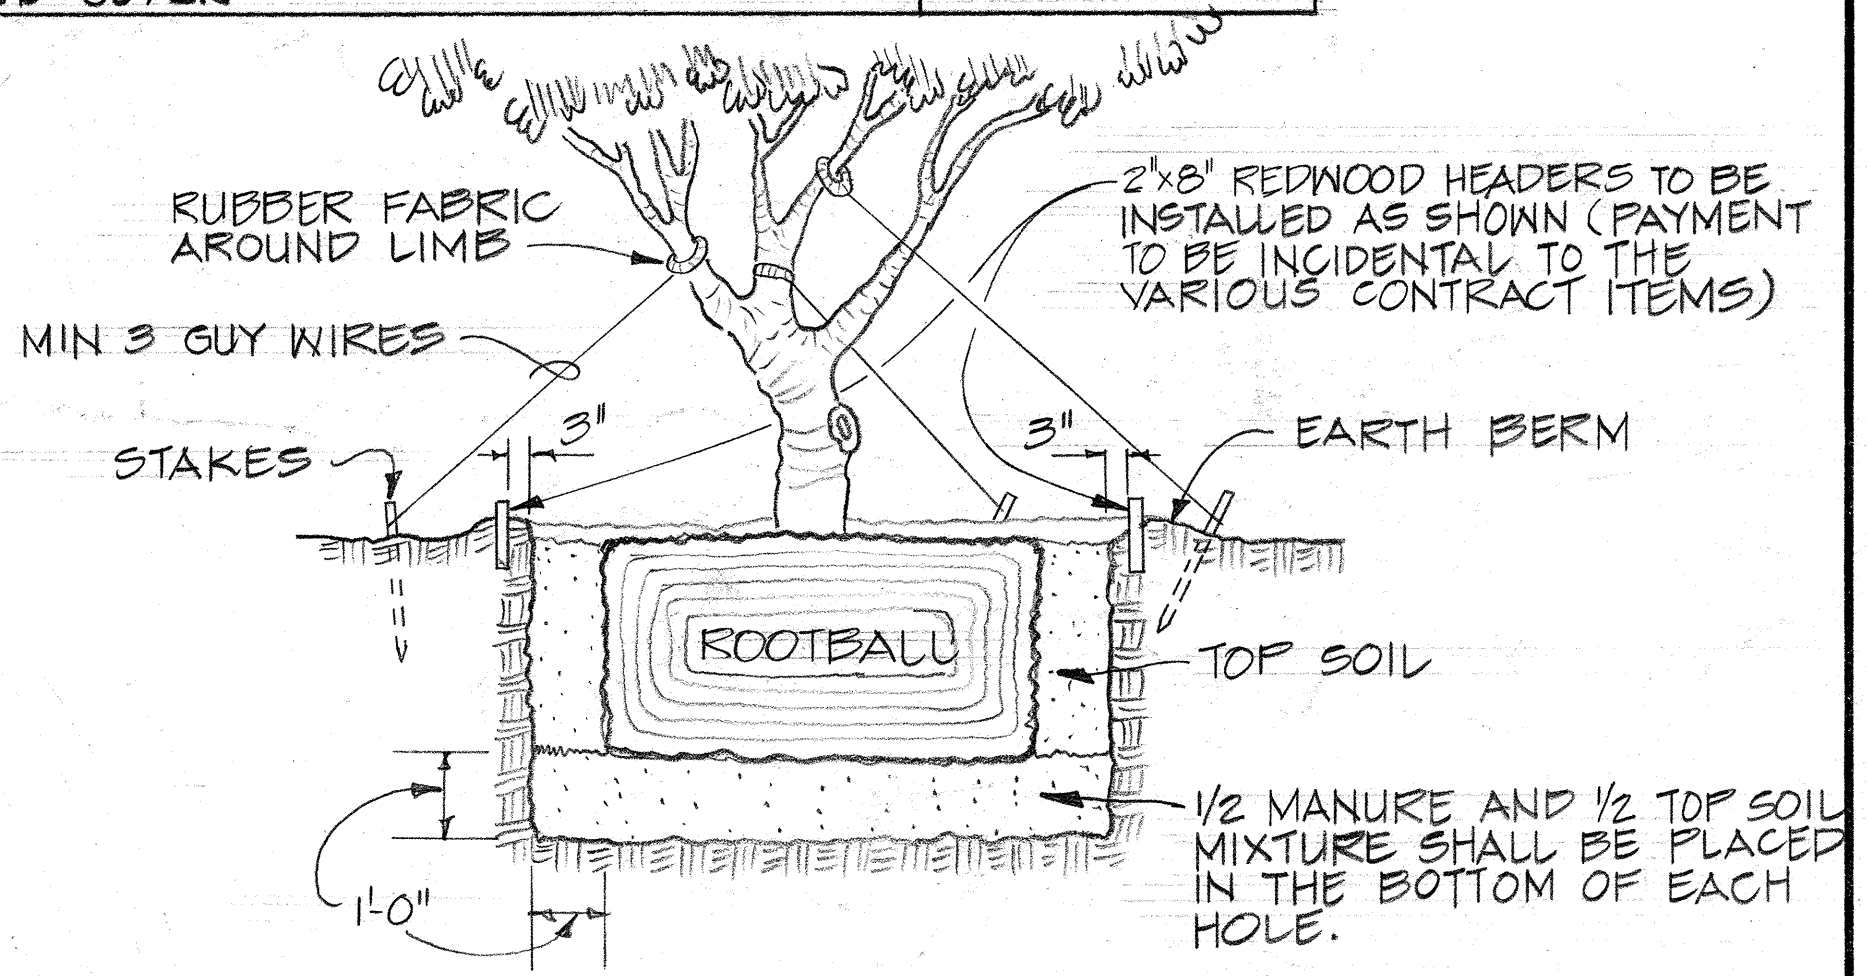

DETAIL FOR TRANSPLANTED TREE NO SCALE

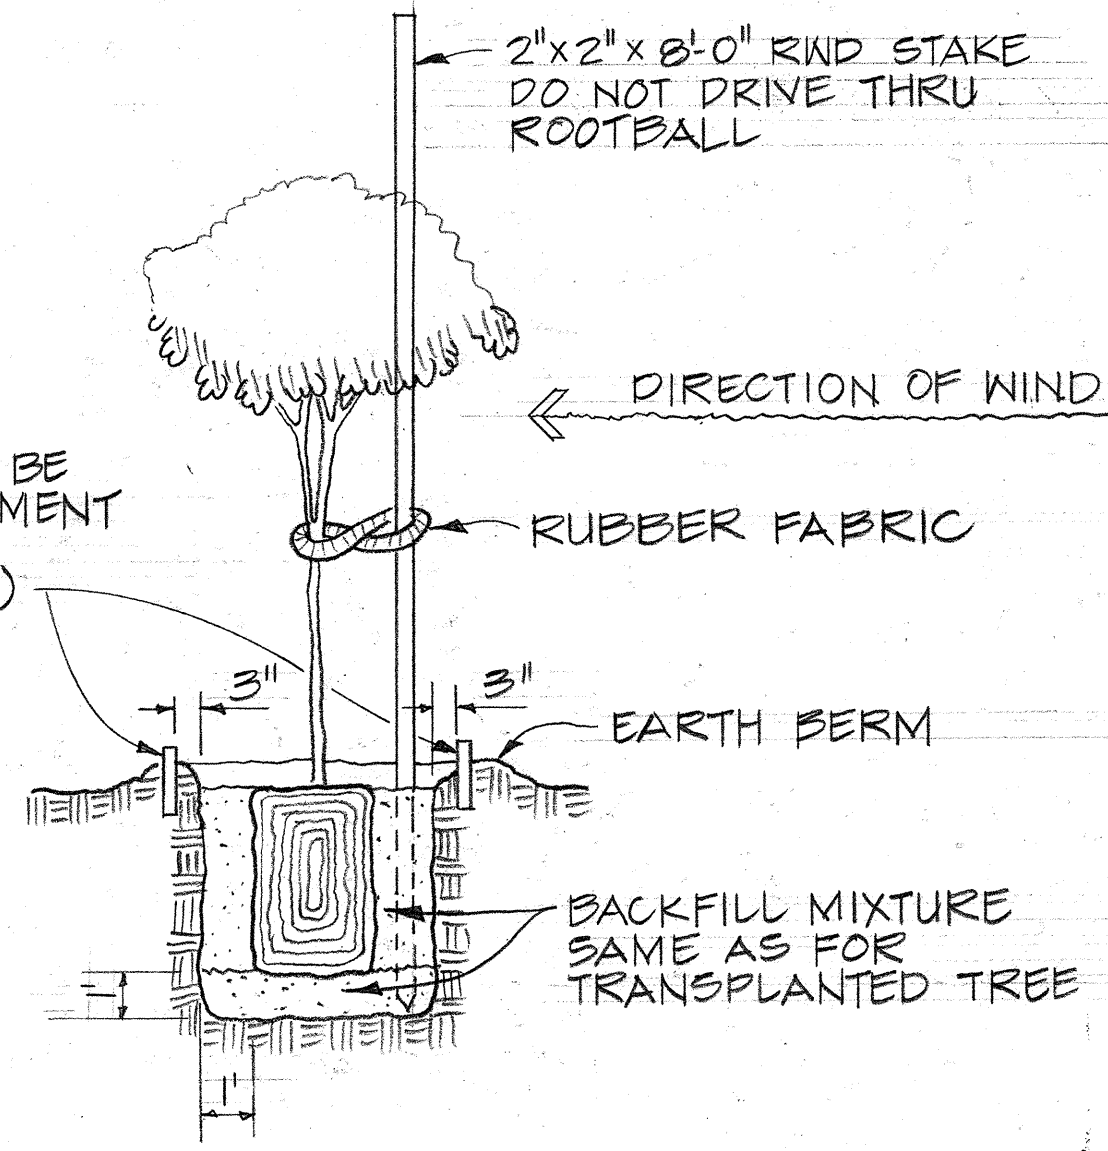

DETAIL FOR CONTAINER TREES NO SCALE

2"X8" REDWOOD HEADERS TO BE INSTALLED AS SHOWN (PAYMENT TO BE INCIDENTAL TO THE VARIOUS CONTRACT ITEMS)

CONTRACTOR SHALL VERIFY ALL MEASUREMENTS & QUANTITIES

STATE OF HAWAII
DEPARTMENT OF TRANSPORTATION
HIGHWAYS DIVISION

LANDSCAPE PLAN



WAIAWA INTERCHANGE
F.A.I. PROJ. NO. I-HI-1(97):8

SCALE: AS SHOWN DATE: NOV. 1969

SHEET No. L-7 OF 9 SHEETS

PLAN	
DRAWN BY	
TRACED BY	
NOTED BY	
CHECKED BY	
DATE	

FED. ROAD DIST. NO.	STATE	FED. AID PROJ. NO.	FISCAL YEAR	SHEET NO.	TOTAL SHEETS
HAWAII	HAW.	I-H-1(97)	1978	26	27

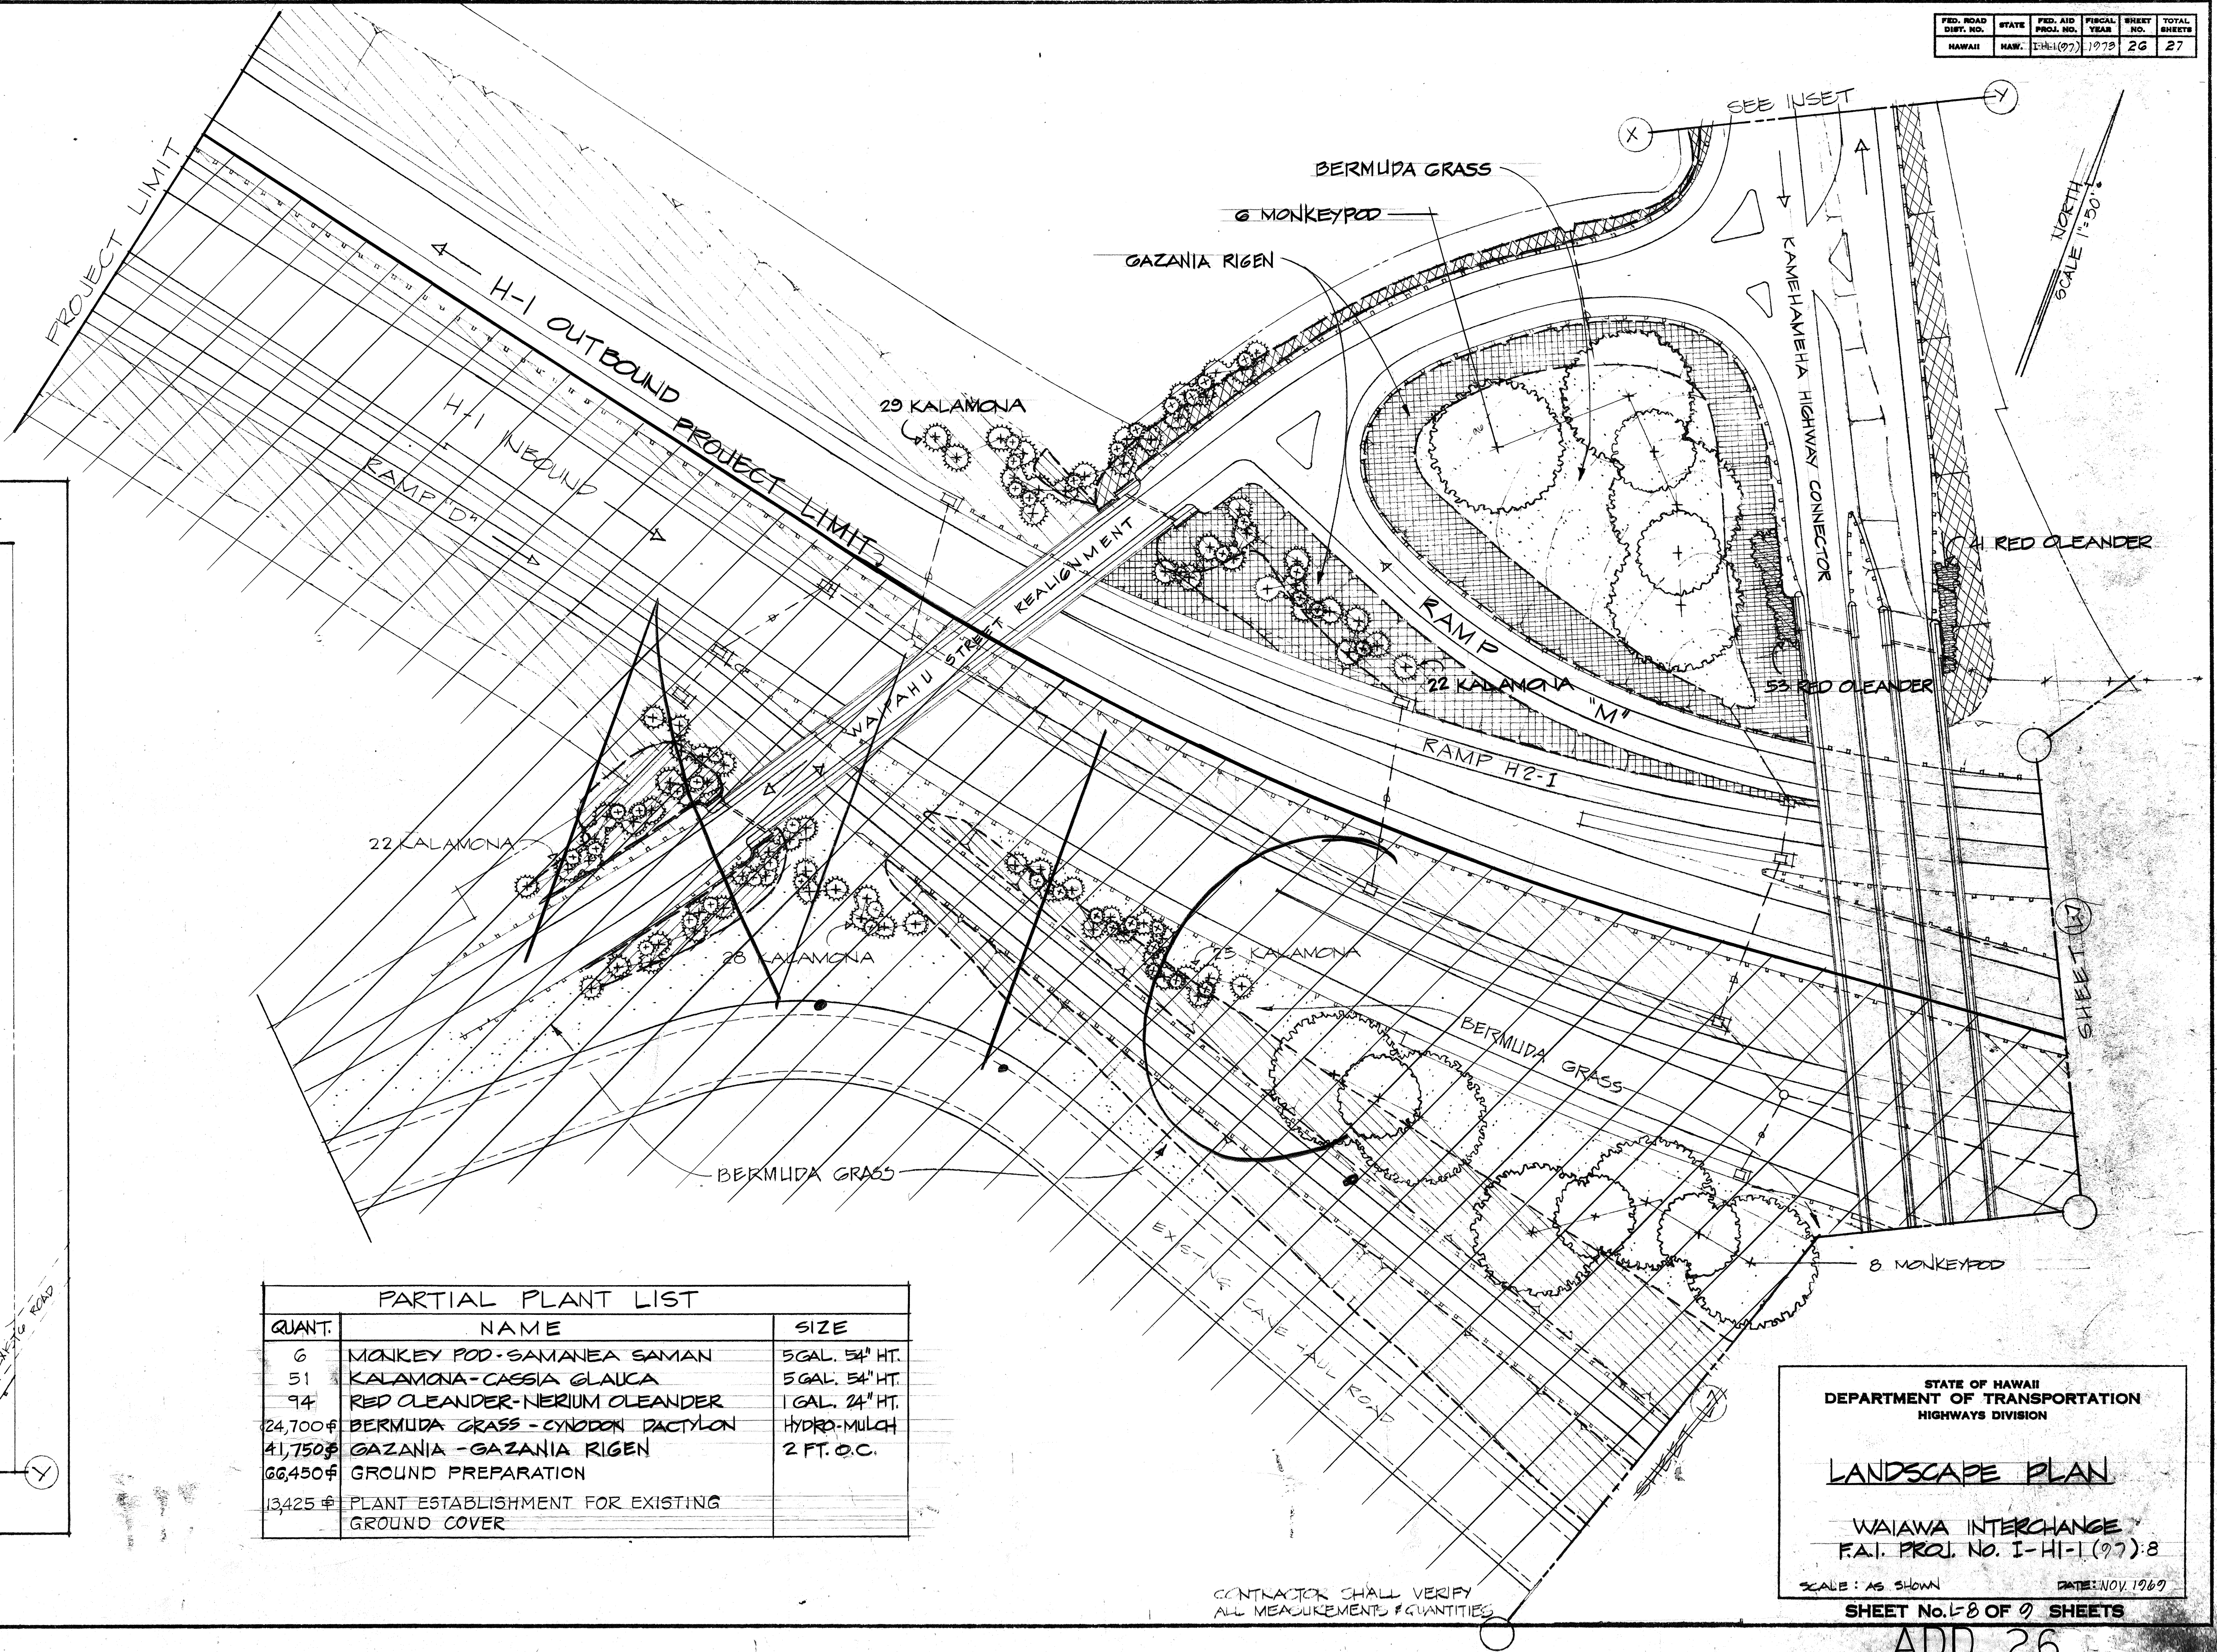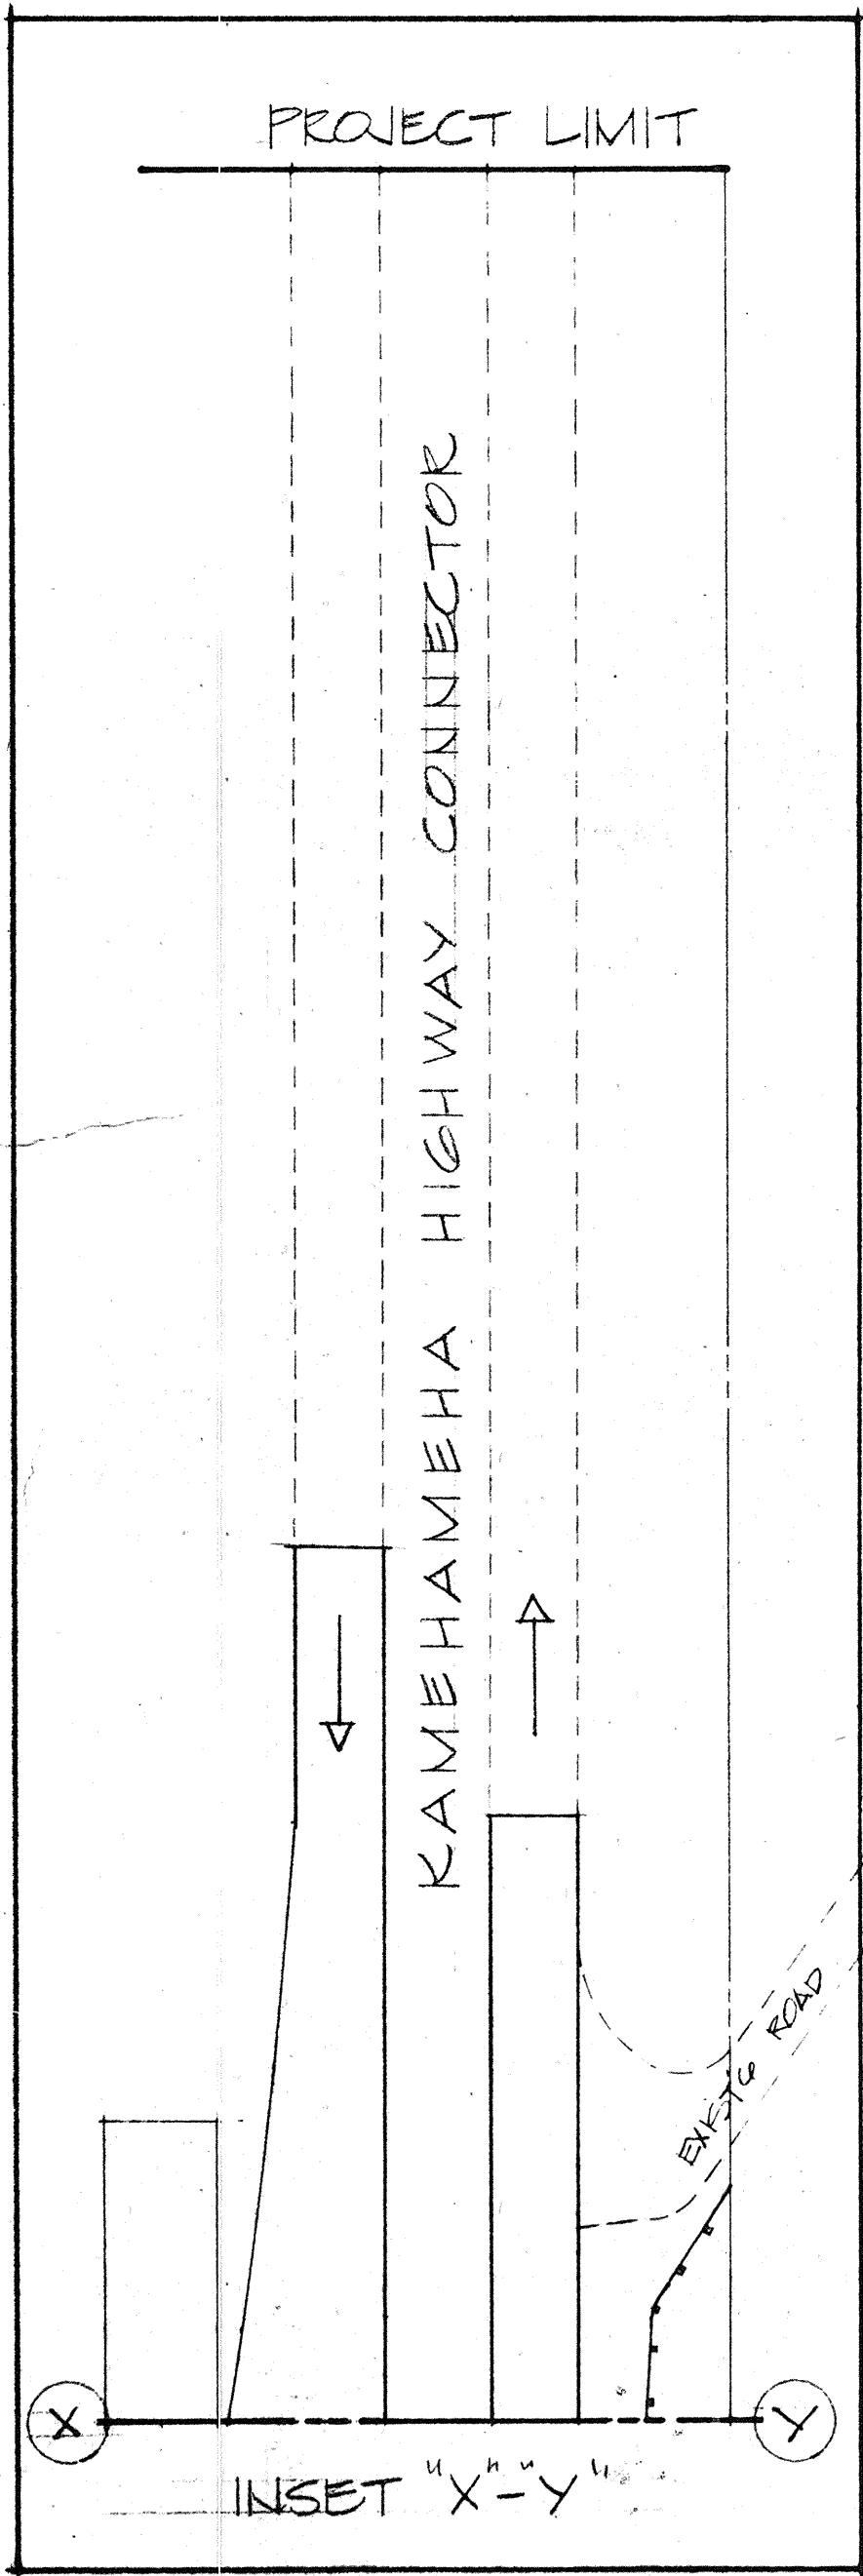


PARTIAL PLANT LIST		
QUANT.	NAME	SIZE
6	MONKEY POD - SAMANEA SAMAN	5 GAL. 54" HT.
51	KALAMONA - CASSIA GLAUCA	5 GAL. 54" HT.
94	RED OLEANDER - NERIUM OLEANDER	1 GAL. 24" HT.
24,700 #	BERMUDA GRASS - CYNODON DACTYLON	HYDRO-MULCH
41,750 #	GAZANIA - GAZANIA RIGEN	2 FT. O.C.
66,450 #	GROUND PREPARATION	
13,425 #	PLANT ESTABLISHMENT FOR EXISTING GROUND COVER	

STATE OF HAWAII
DEPARTMENT OF TRANSPORTATION
HIGHWAYS DIVISION

LANDSCAPE PLAN
WAI'AWA INTERCHANGE
F.A.I. PROJ. NO. I-H-1(97):8
SCALE: AS SHOWN
DATE: NOV. 1989

SHEET No. 26 OF 27 SHEETS
ADD. 26

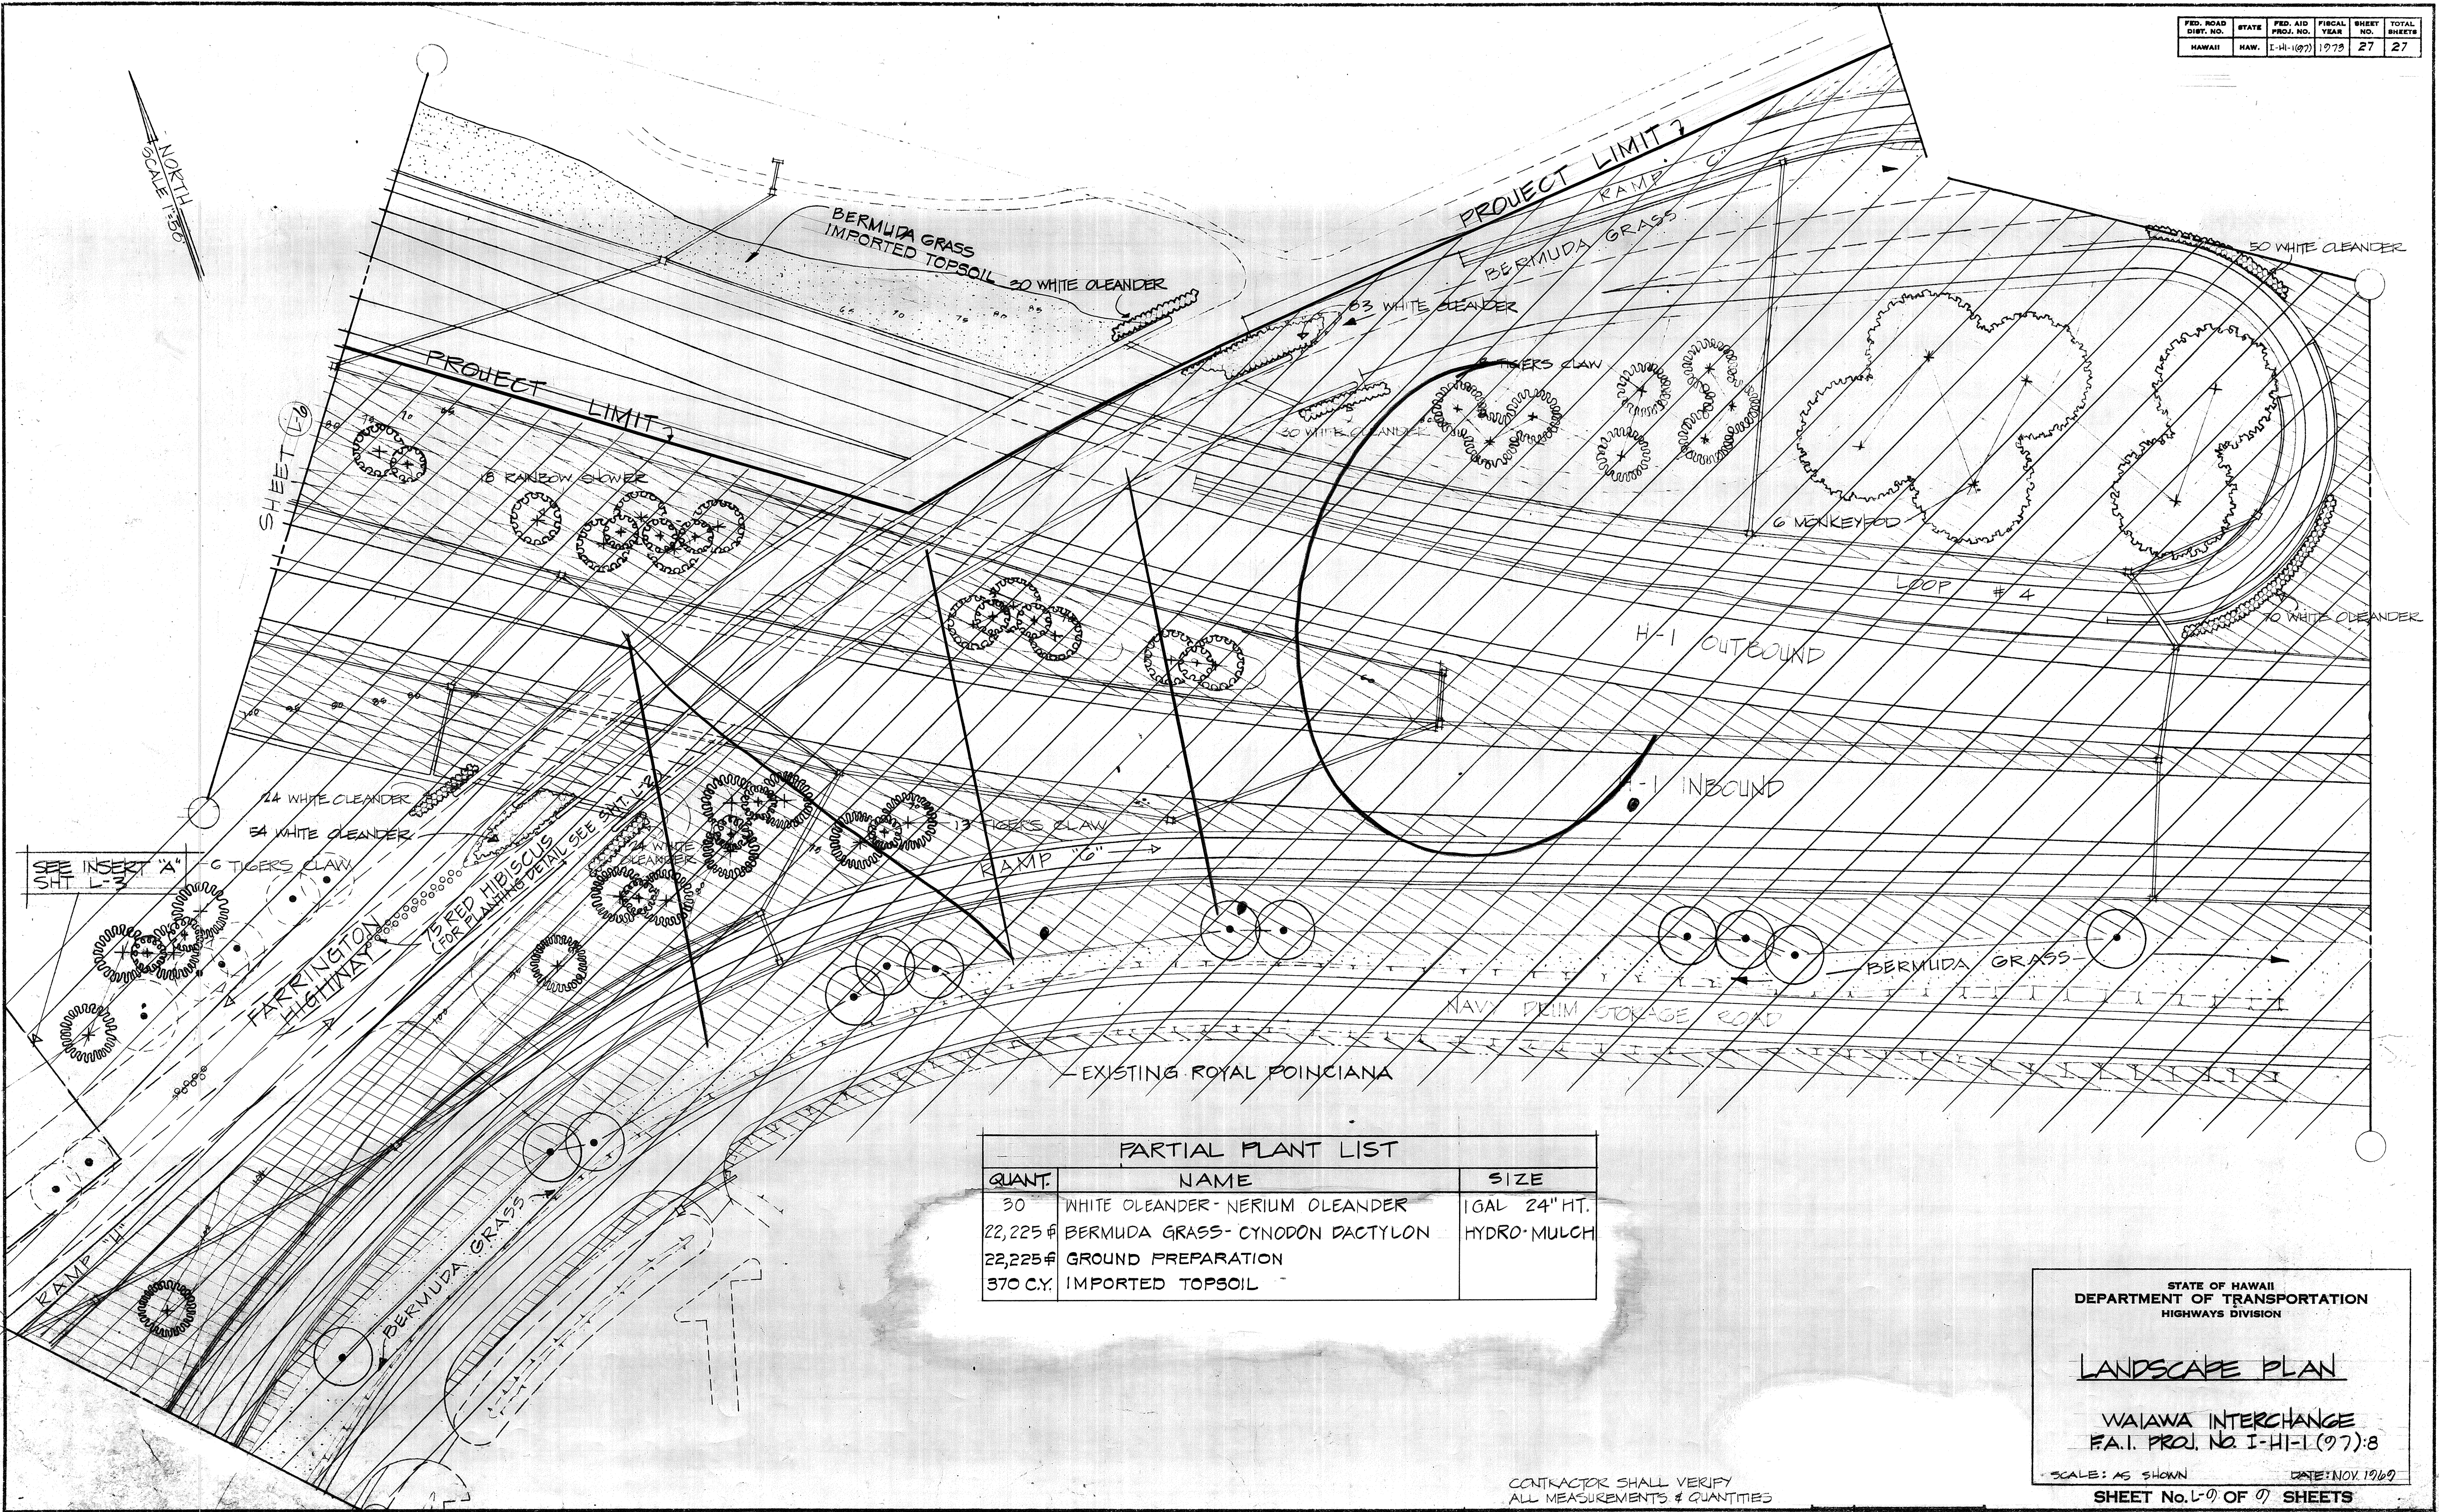

PARTIAL PLANT LIST		
QUANT.	NAME	SIZE
30	WHITE OLEANDER - NERIUM OLEANDER	1 GAL 24" HT.
22,225#	BERMUDA GRASS - CYNODON DACTYLON	HYDRO-MULCH
22,225#	GROUND PREPARATION	
370 C.Y.	IMPORTED TOPSOIL	

STATE OF HAWAII
DEPARTMENT OF TRANSPORTATION
HIGHWAYS DIVISION

LANDSCAPE PLAN

WAIAWA INTERCHANGE
F.A.I. PROJ. NO. I-HI-1(97):8

SCALE: AS SHOWN DATE: NOV. 1969

SHEET No. L-9 OF 9 SHEETS

CONTRACTOR SHALL VERIFY
ALL MEASUREMENTS & QUANTITIES