



FED. ROAD DIST. NO.	STATE	FED. AID PROJ. NO.	FISCAL YEAR	SHEET NO.	TOTAL SHEETS
HAWAII	HAW.	1-112-1(6)	1970	8	130
		1P-HZ-1(26)	1991	103	107

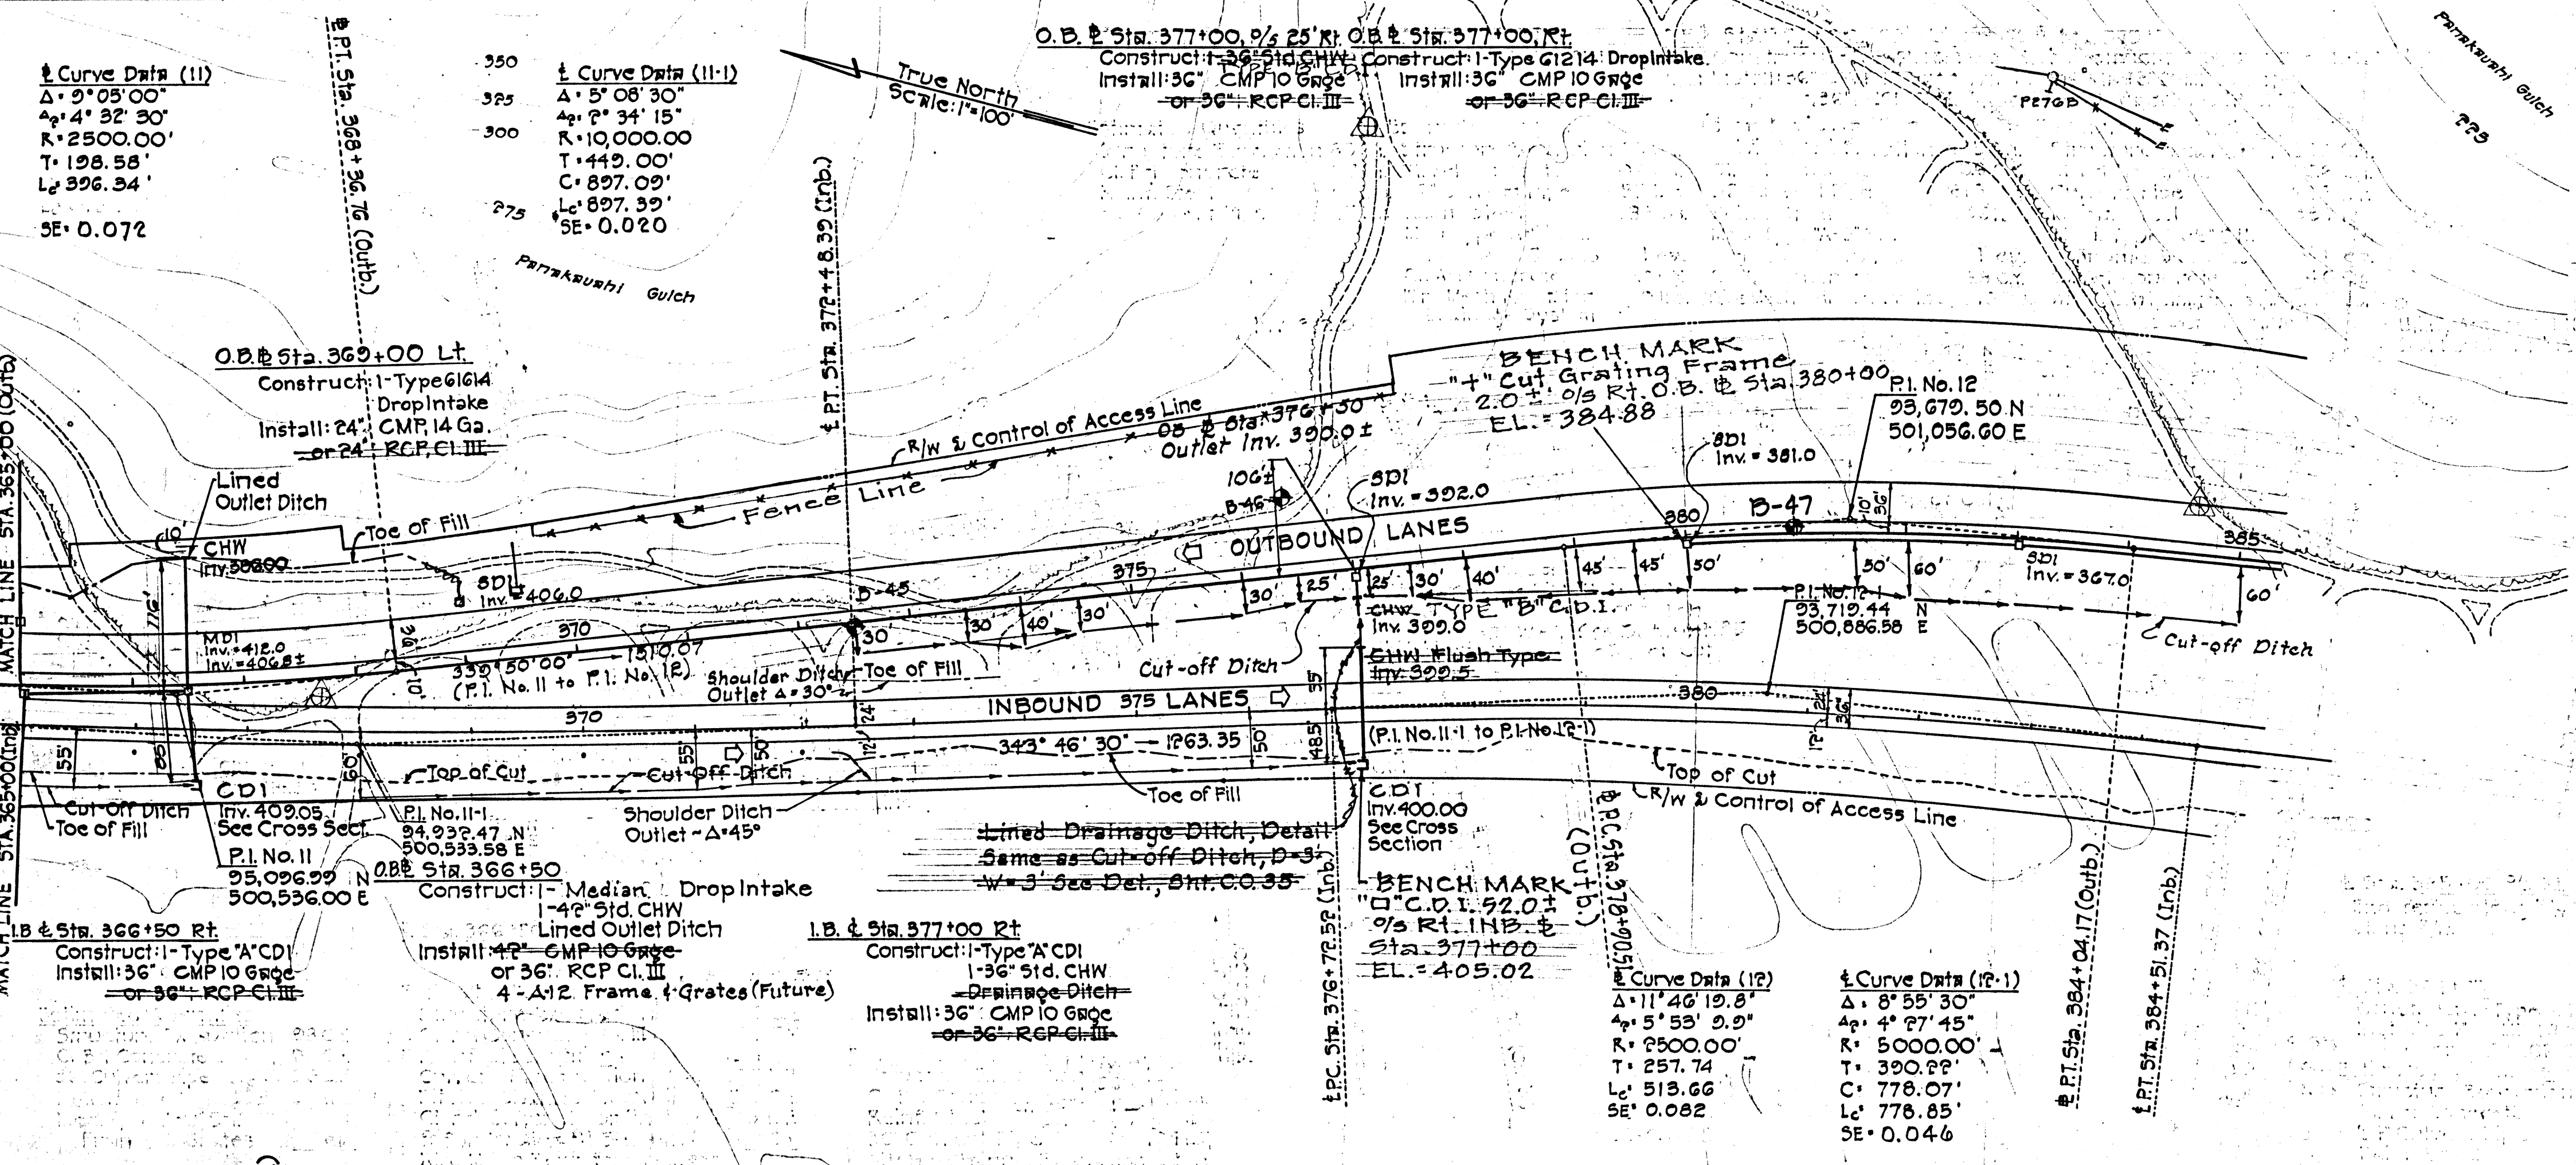


O.B. Sta. 380+00 Rt.
Construct: 1-Type G1214 Drop Intake
Install: 24" CMP, 12 Gs. or
24" RCP, Cl. III

O.B. Sta. 383+00 Rt.
Construct: 1-Type G1214 Drop Intake
Install: 24" CMP, 12 Gs. or
24" RCP, Cl. III



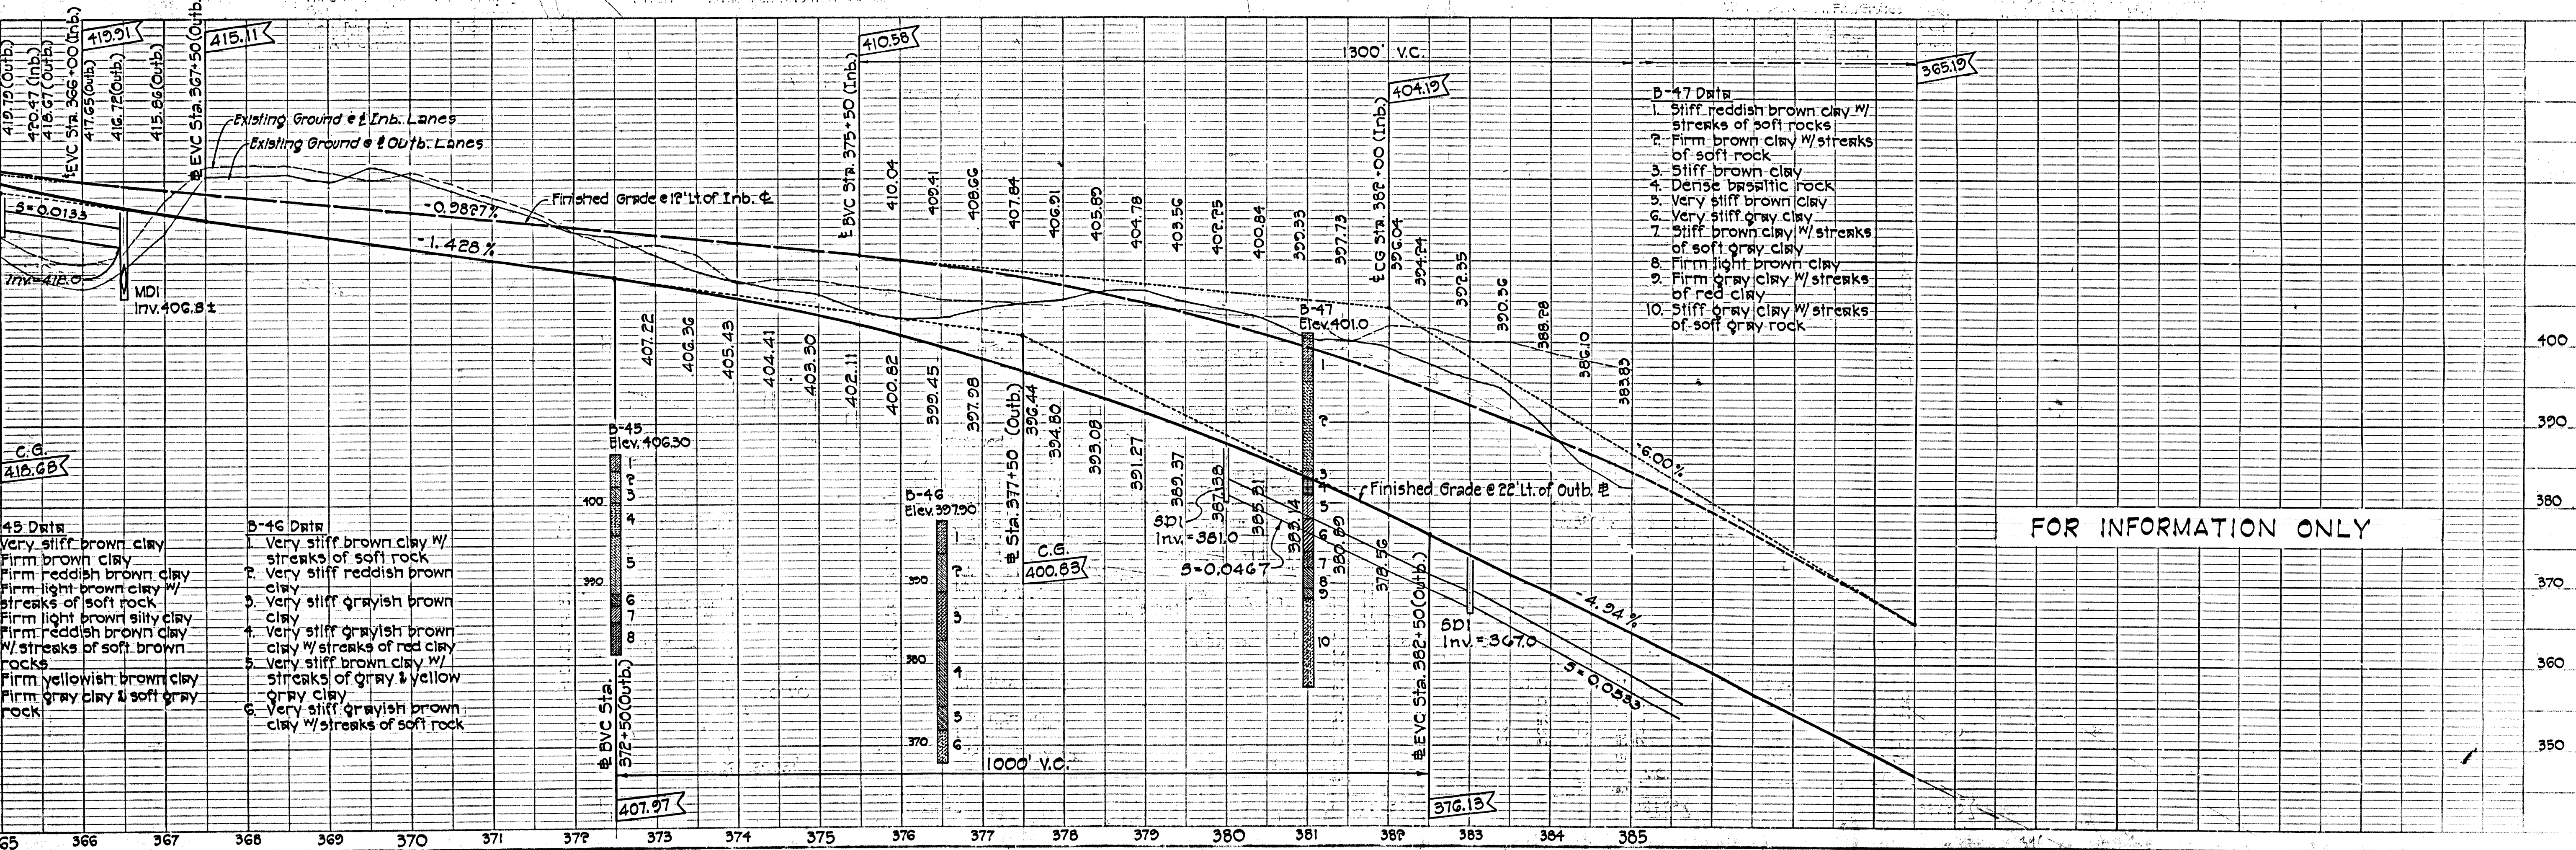


FOR INFORMATION ONLY


PROFILE	SURVEYED	BY	DATE
	PLOTTED		
NOTE BOOK	GRADES CHECKED		
	B. M.'S NOTED		
NO.	STRUCTURE NOTATIONS CH'VD.		

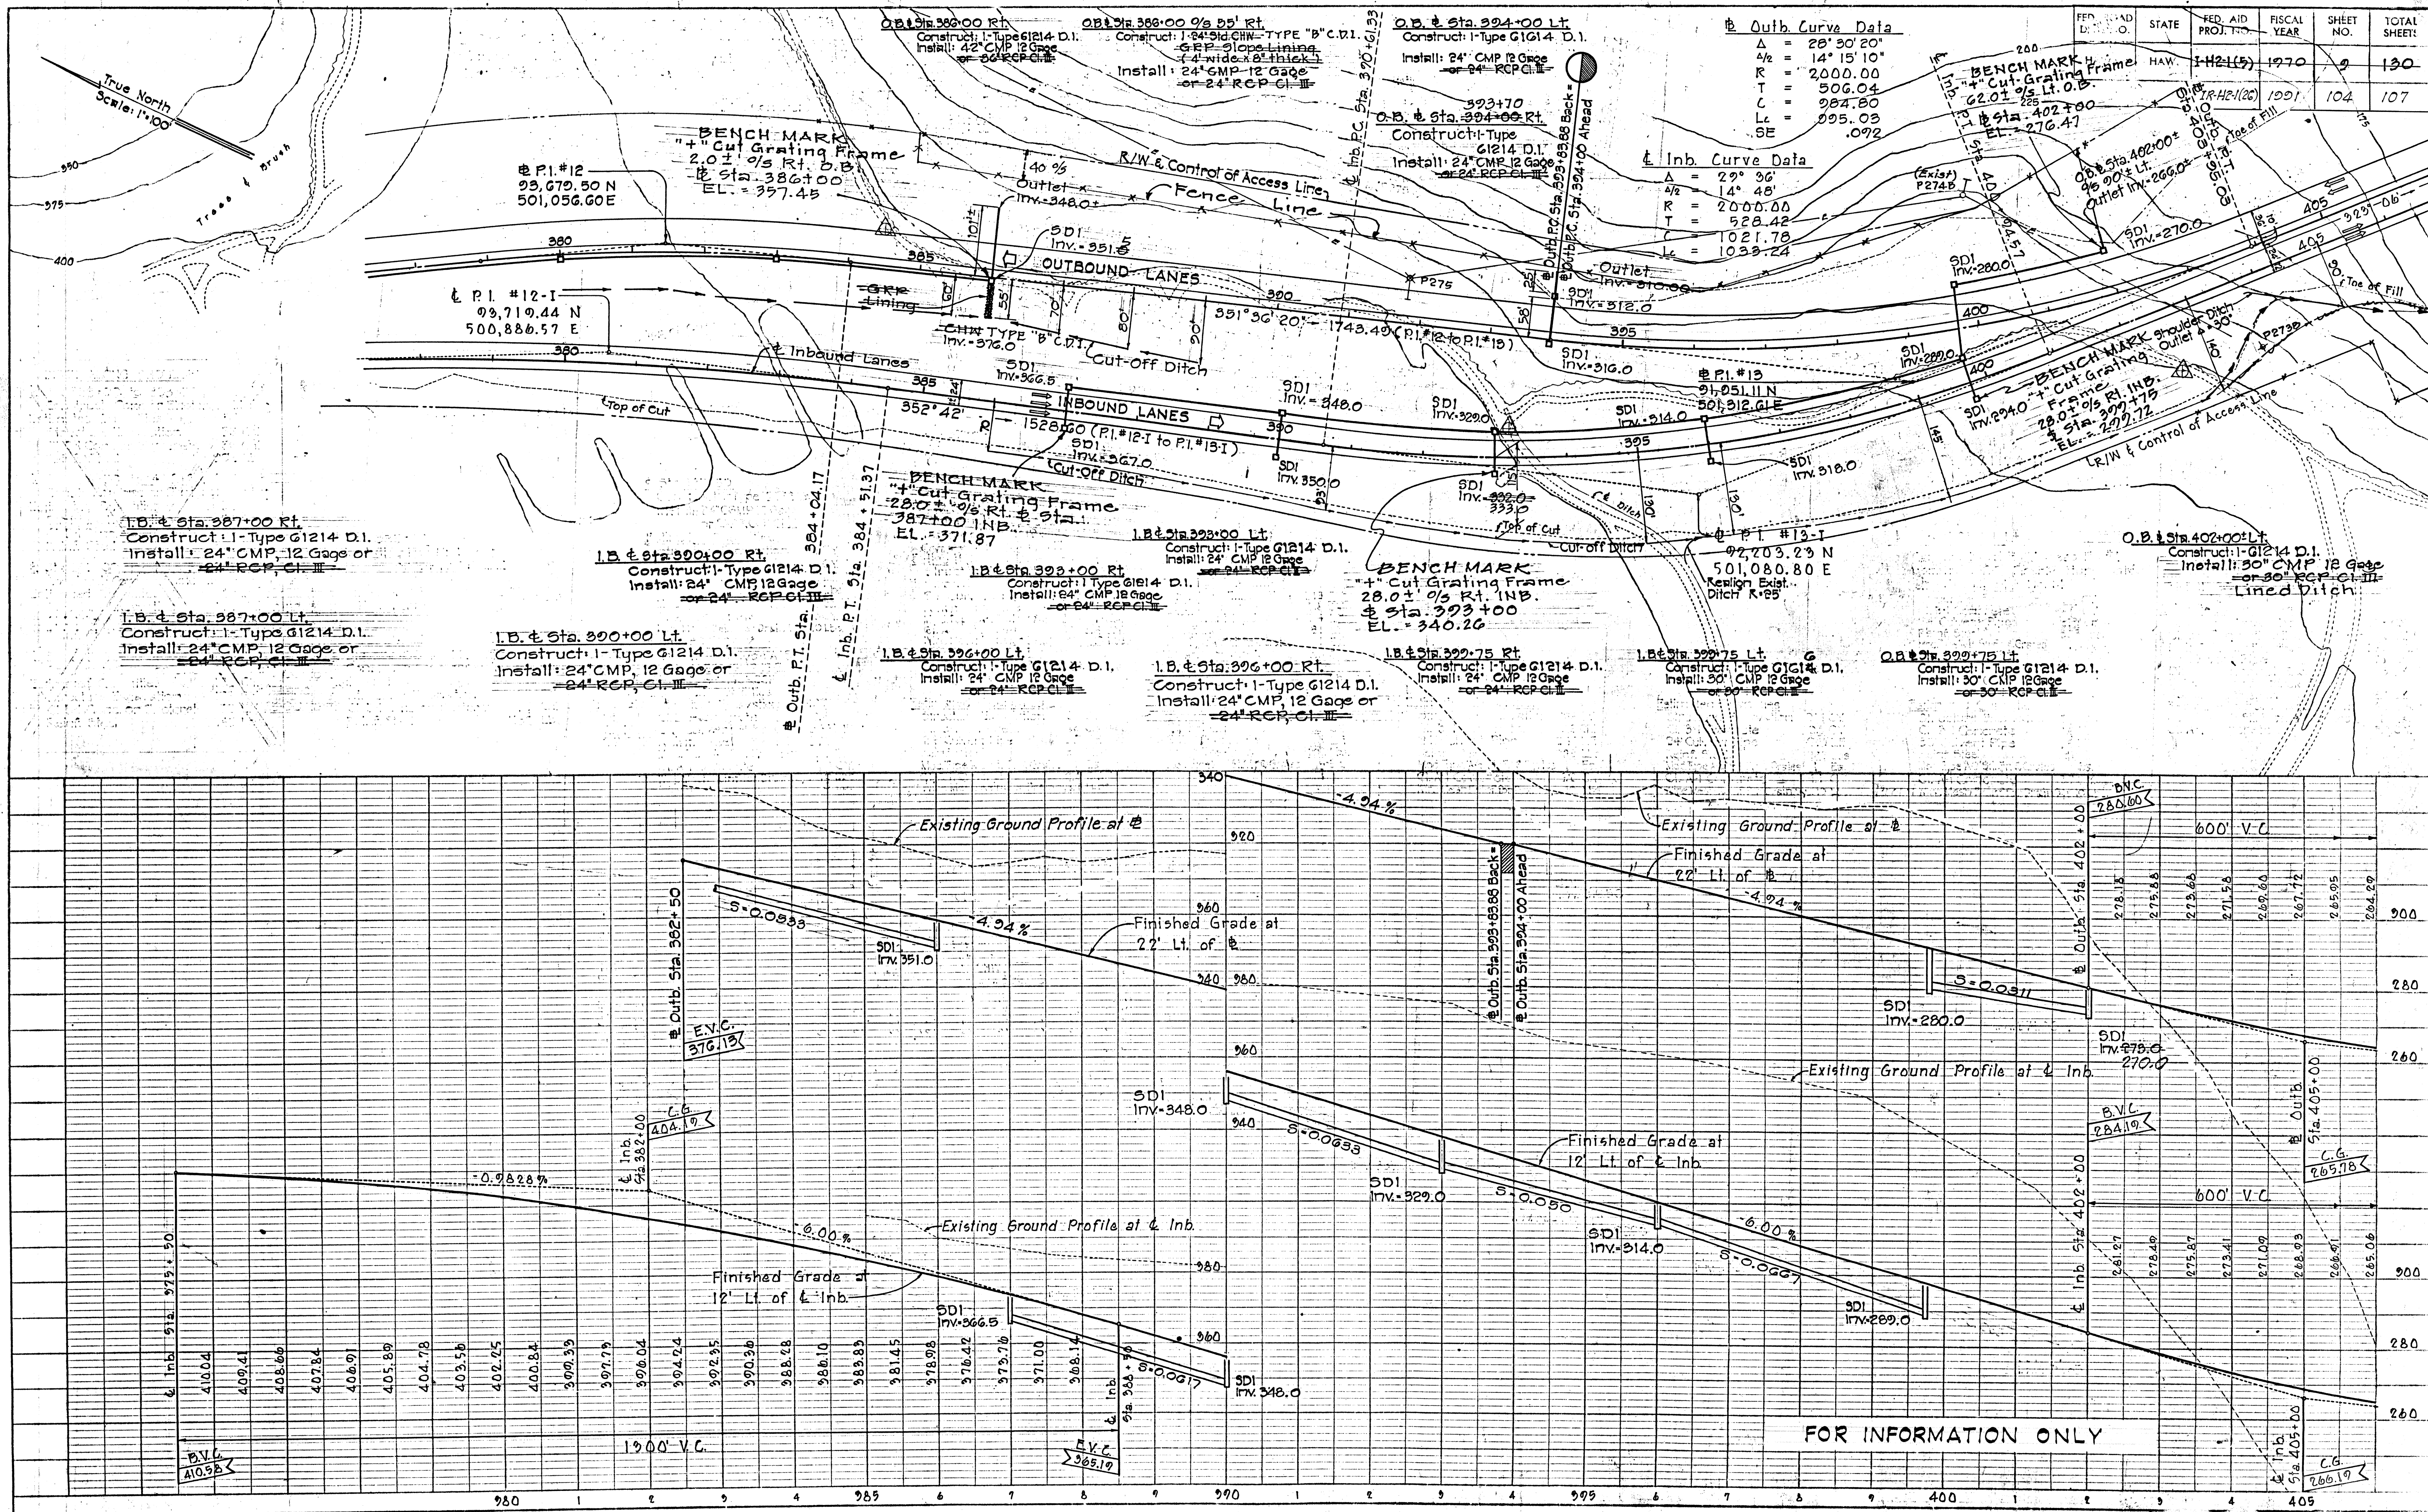

FED. ROAD DIST. NO.	STATE	FED. AID PROJ. NO.	FISCAL YEAR	SHEET NO.	TOTAL SHEETS
HAWAII	HAW.	I-H-1(75):8	1990	3	101
		IR-H2-1(26)	1991	106	107

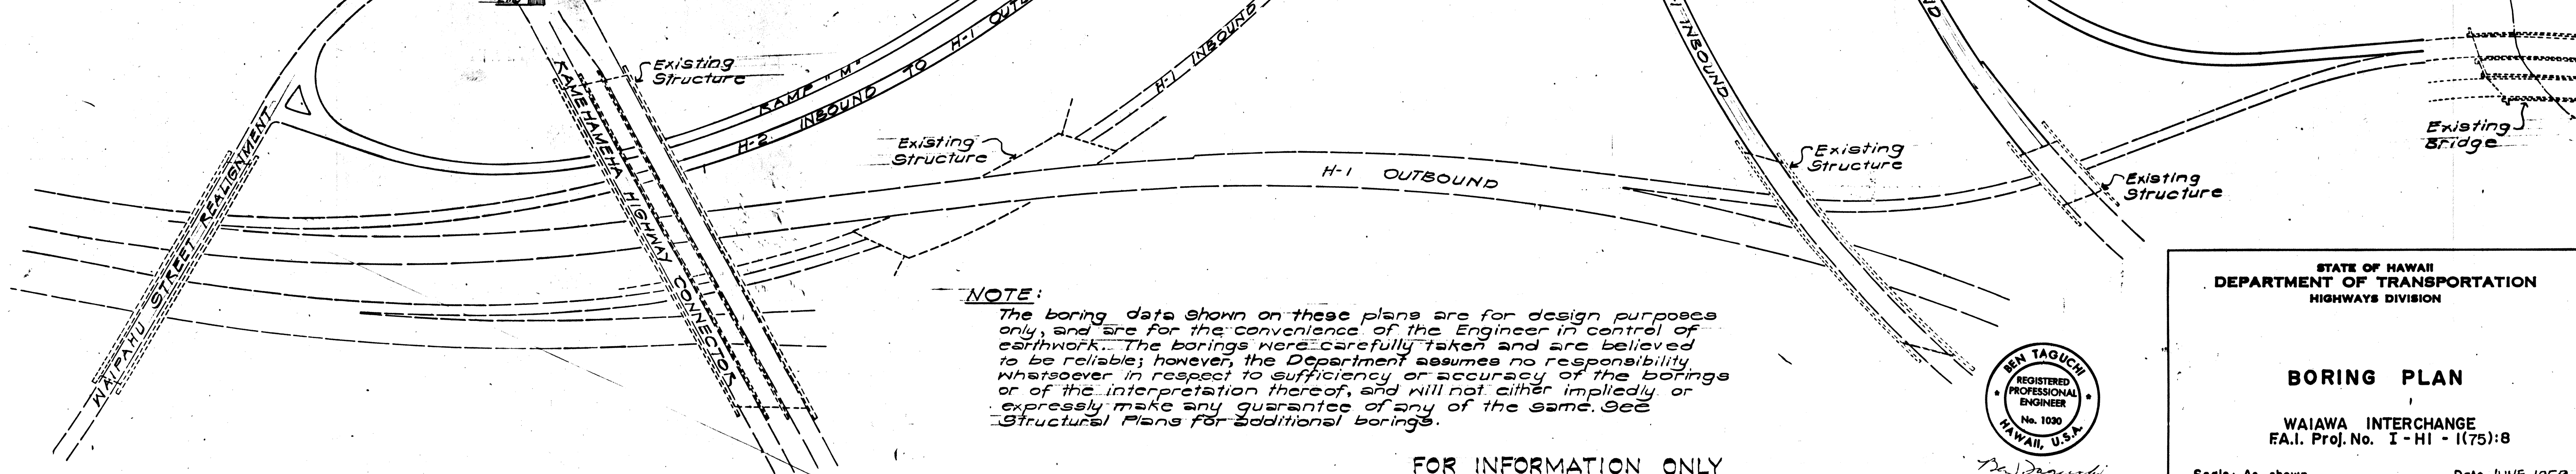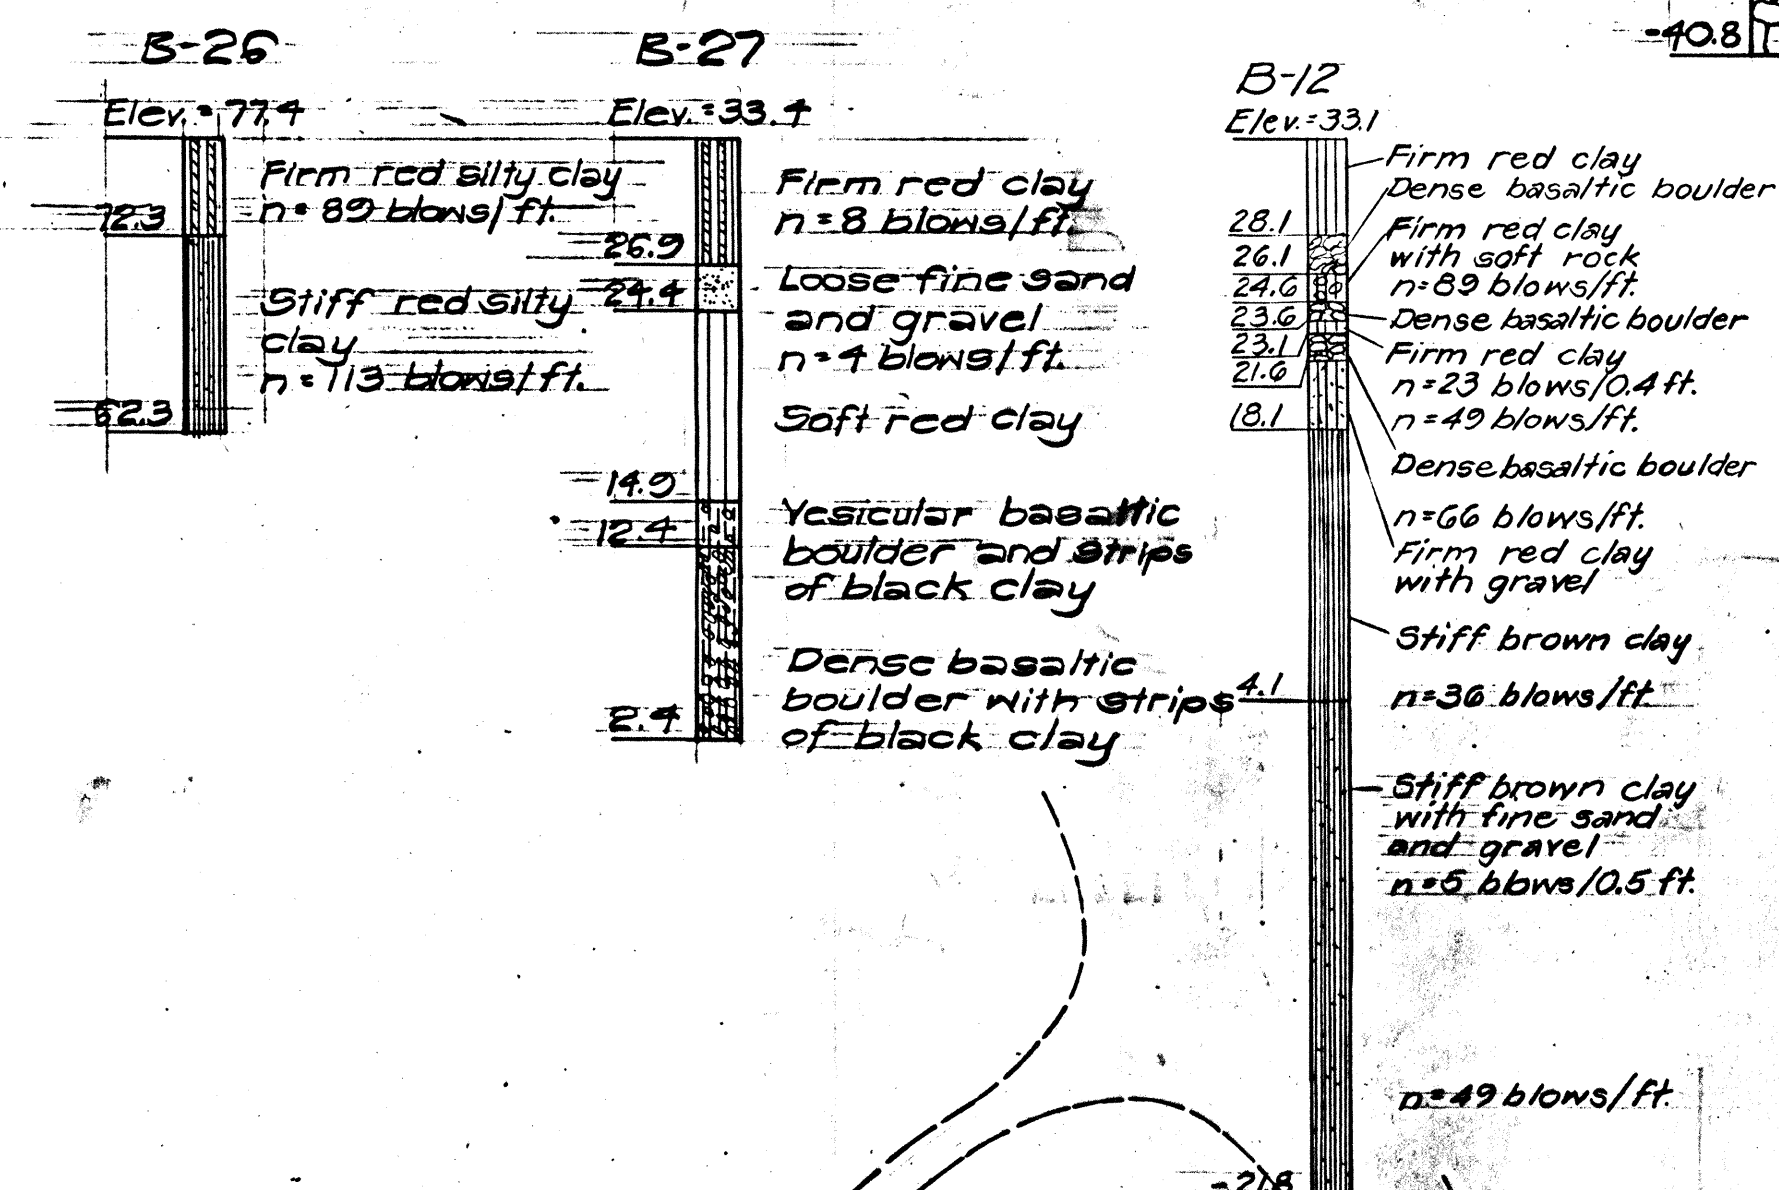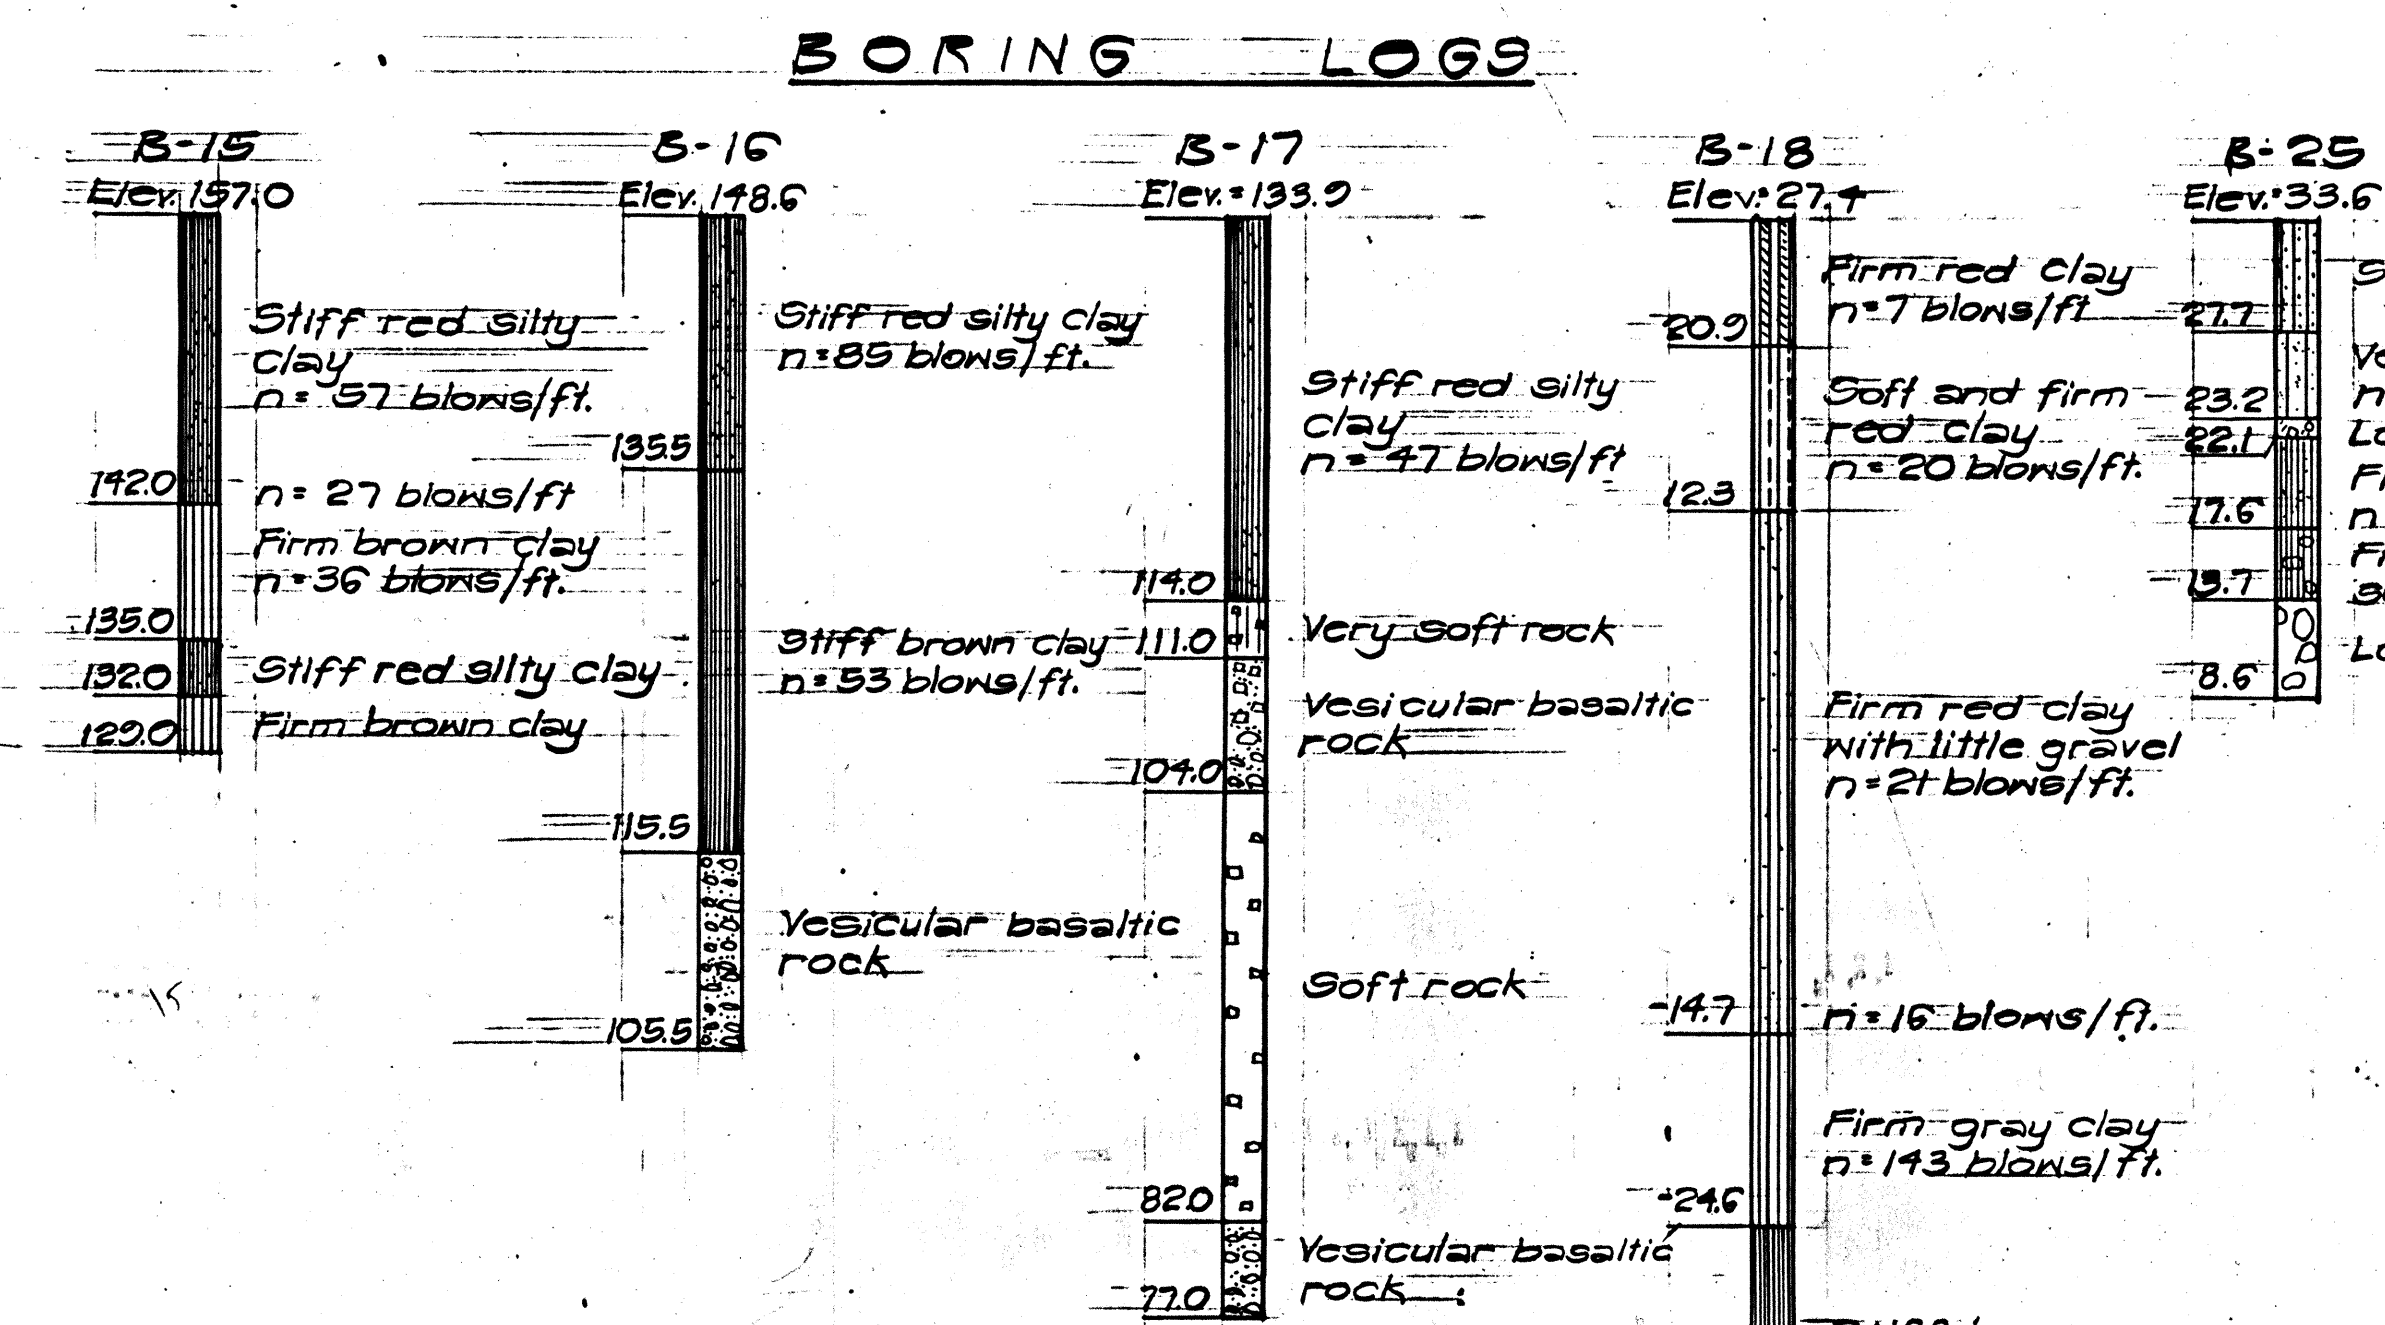

FOR INFORMATION ONLY

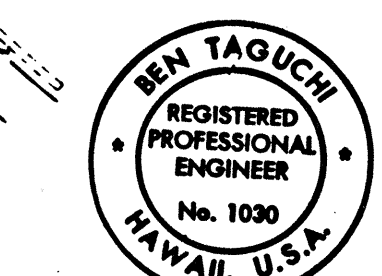

THIS WORK WAS PREPARED BY ME OR UNDER MY SUPERVISION.

STATE OF HAWAII
DEPARTMENT OF TRANSPORTATION
HIGHWAYS DIVISION

BORING PLAN


WAIAWA INTERCHANGE
F.A.I. Proj. No. I-H-1(75):8

Scale: As shown Date: JUNE, 1969


SHEET No. 1 OF 1 SHEETS

FED. ROAD DIST. NO.	STATE	FED. AID PROJ. NO.	FISCAL YEAR	SHEET NO.	TOTAL SHEETS
HAWAII	HAW.	IR-H2-1(26)	1991	107	107


B-48
STA. 386+50.25' o/s Lt.
ELEVATION=378.4

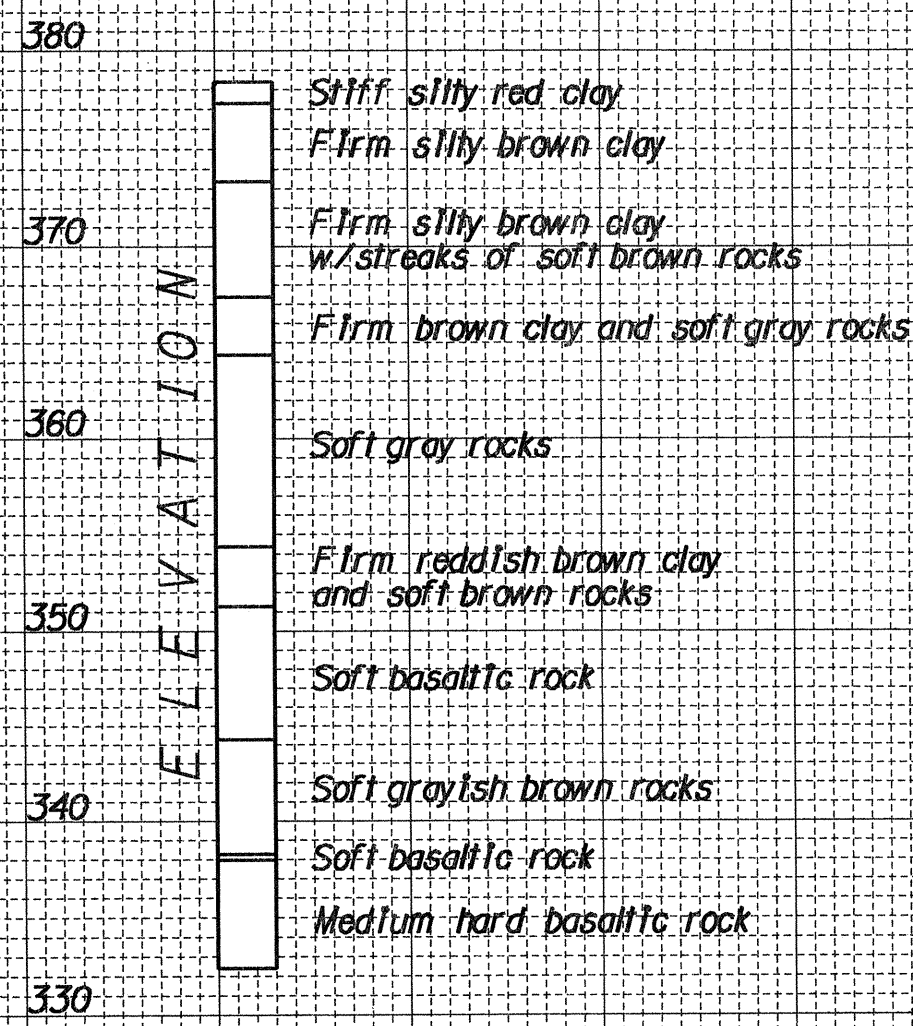


B-49
STA. 390+55
ELEVATION=379.5

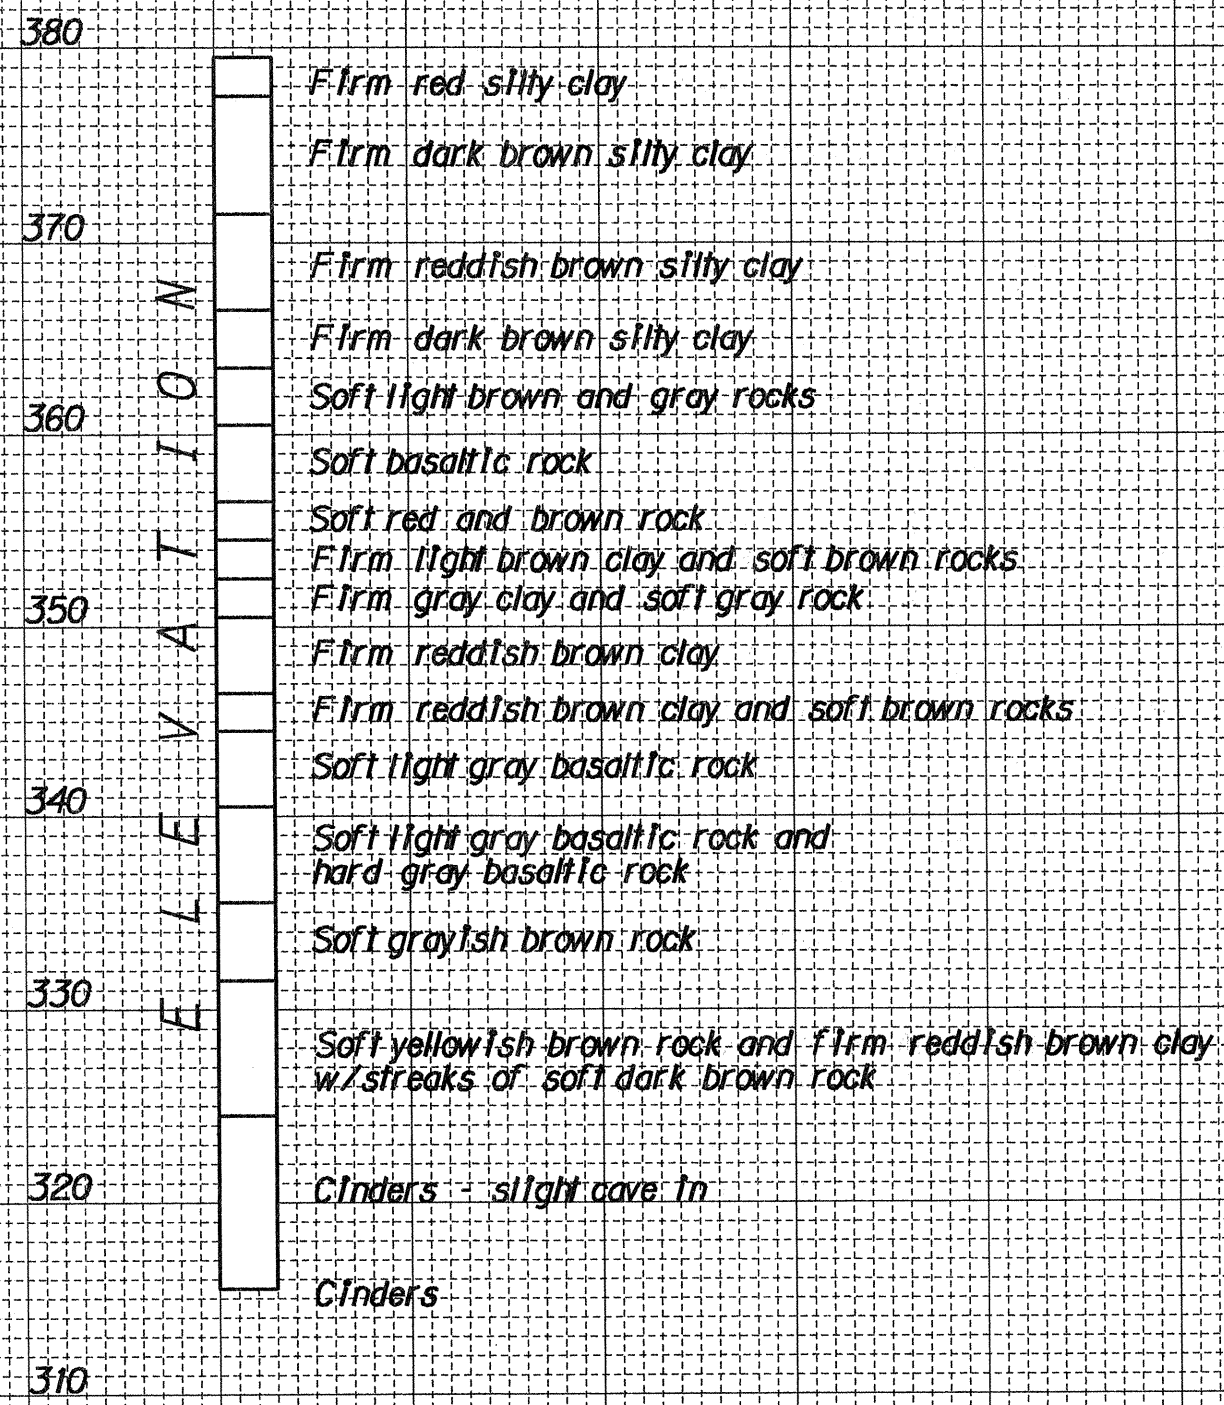


B-50
STA. 394+60.50' o/s Lt.
ELEVATION=340.2

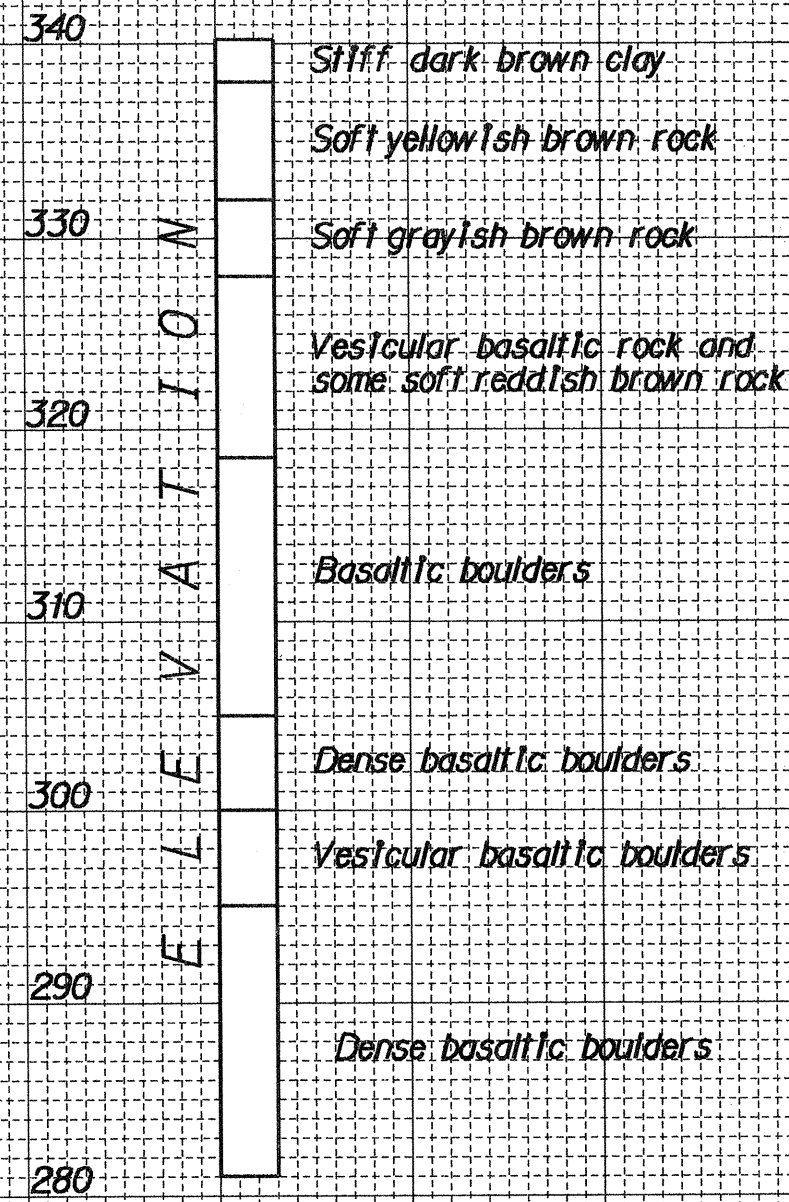


B-51
STA. 398+10
ELEVATION=353.8

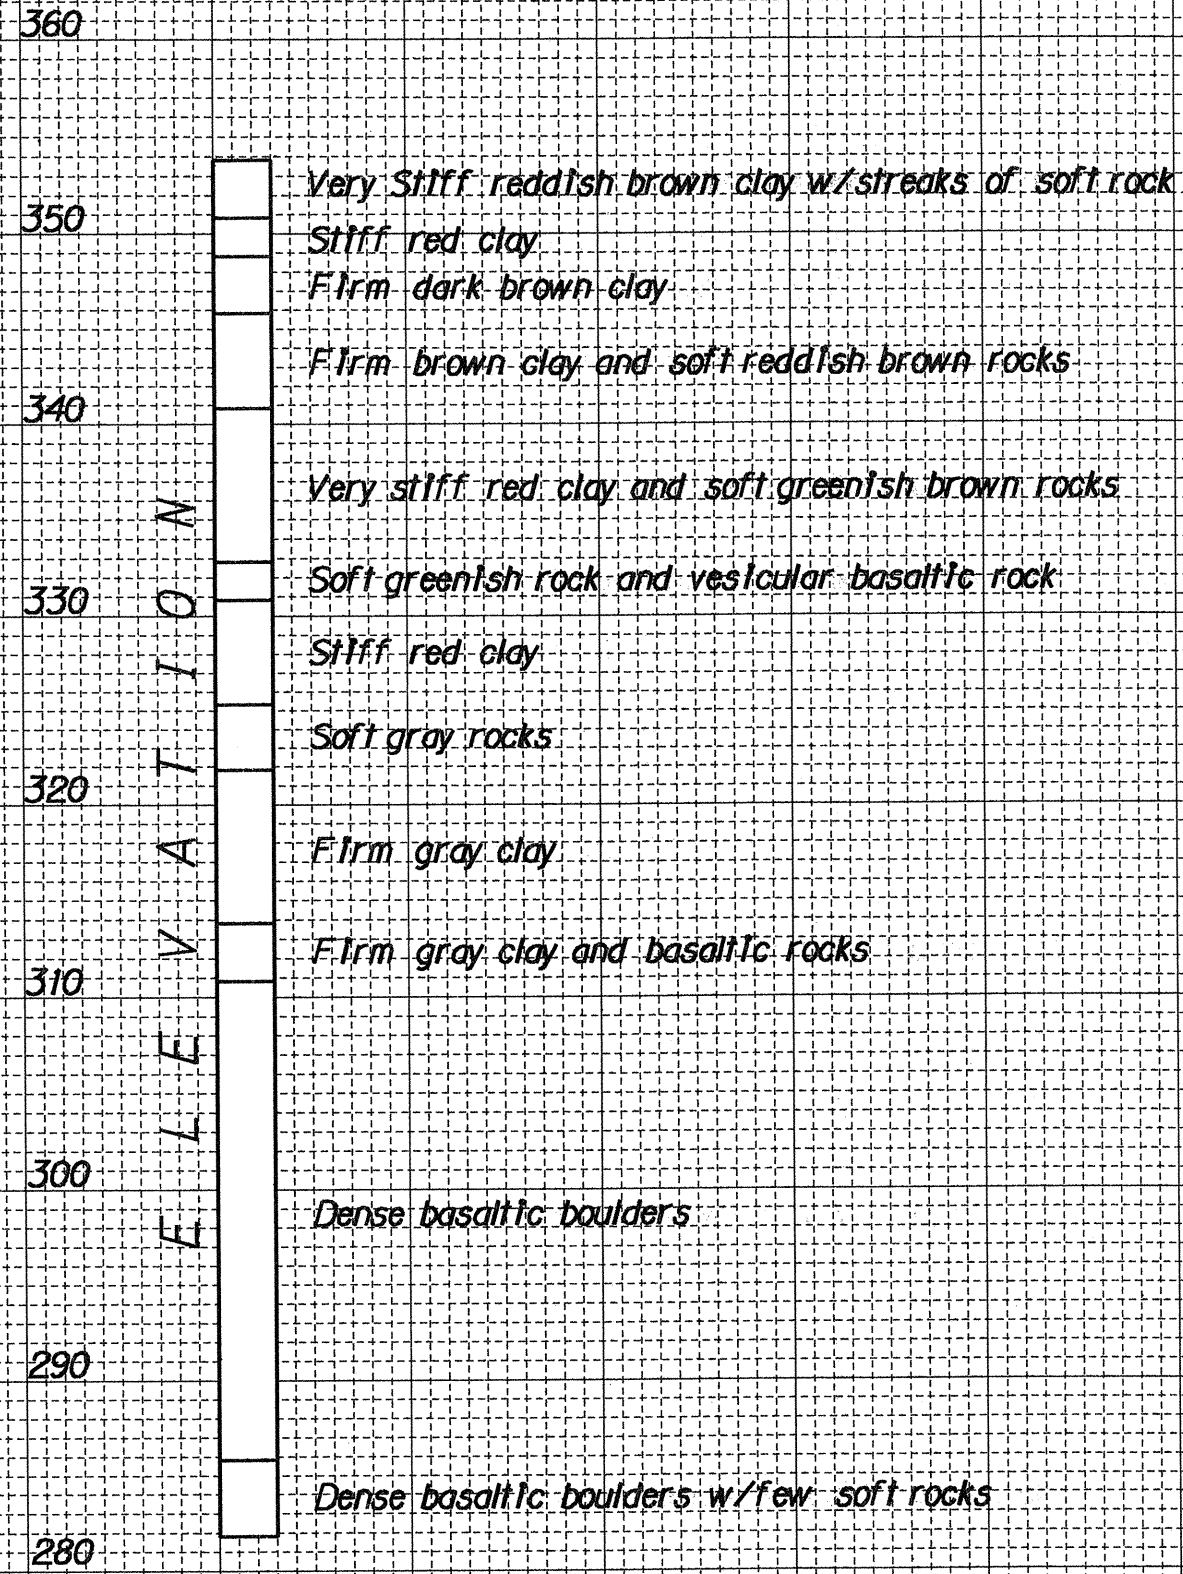


B-52
STA. 402+60.25' o/s Lt.
ELEVATION=312.3

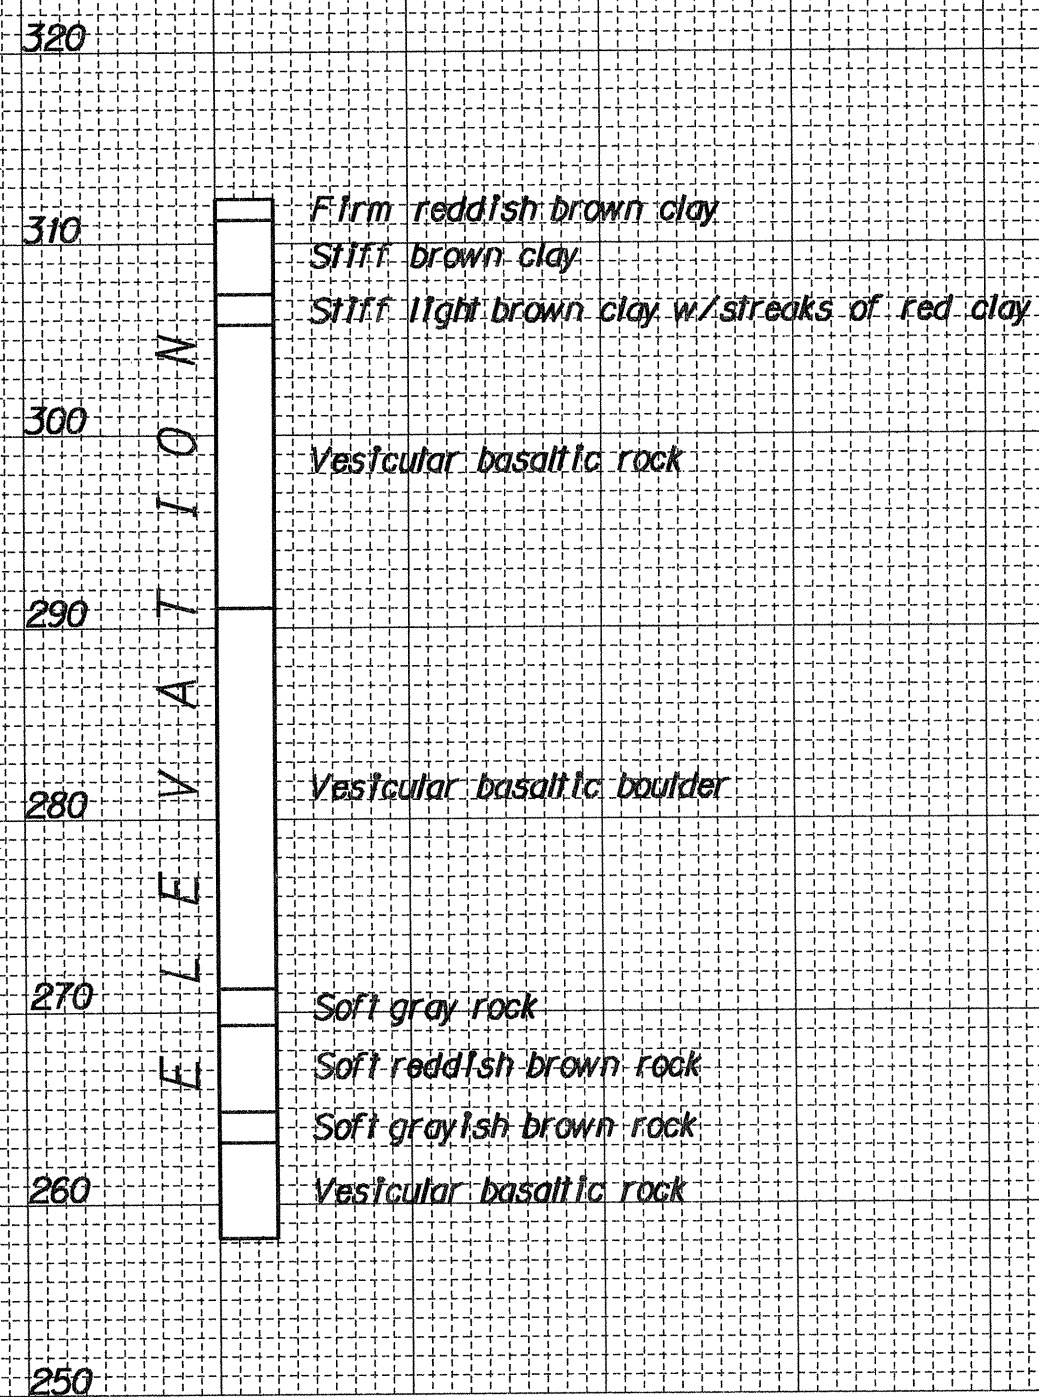


B-53
STA. 407+00
ELEVATION=166.7

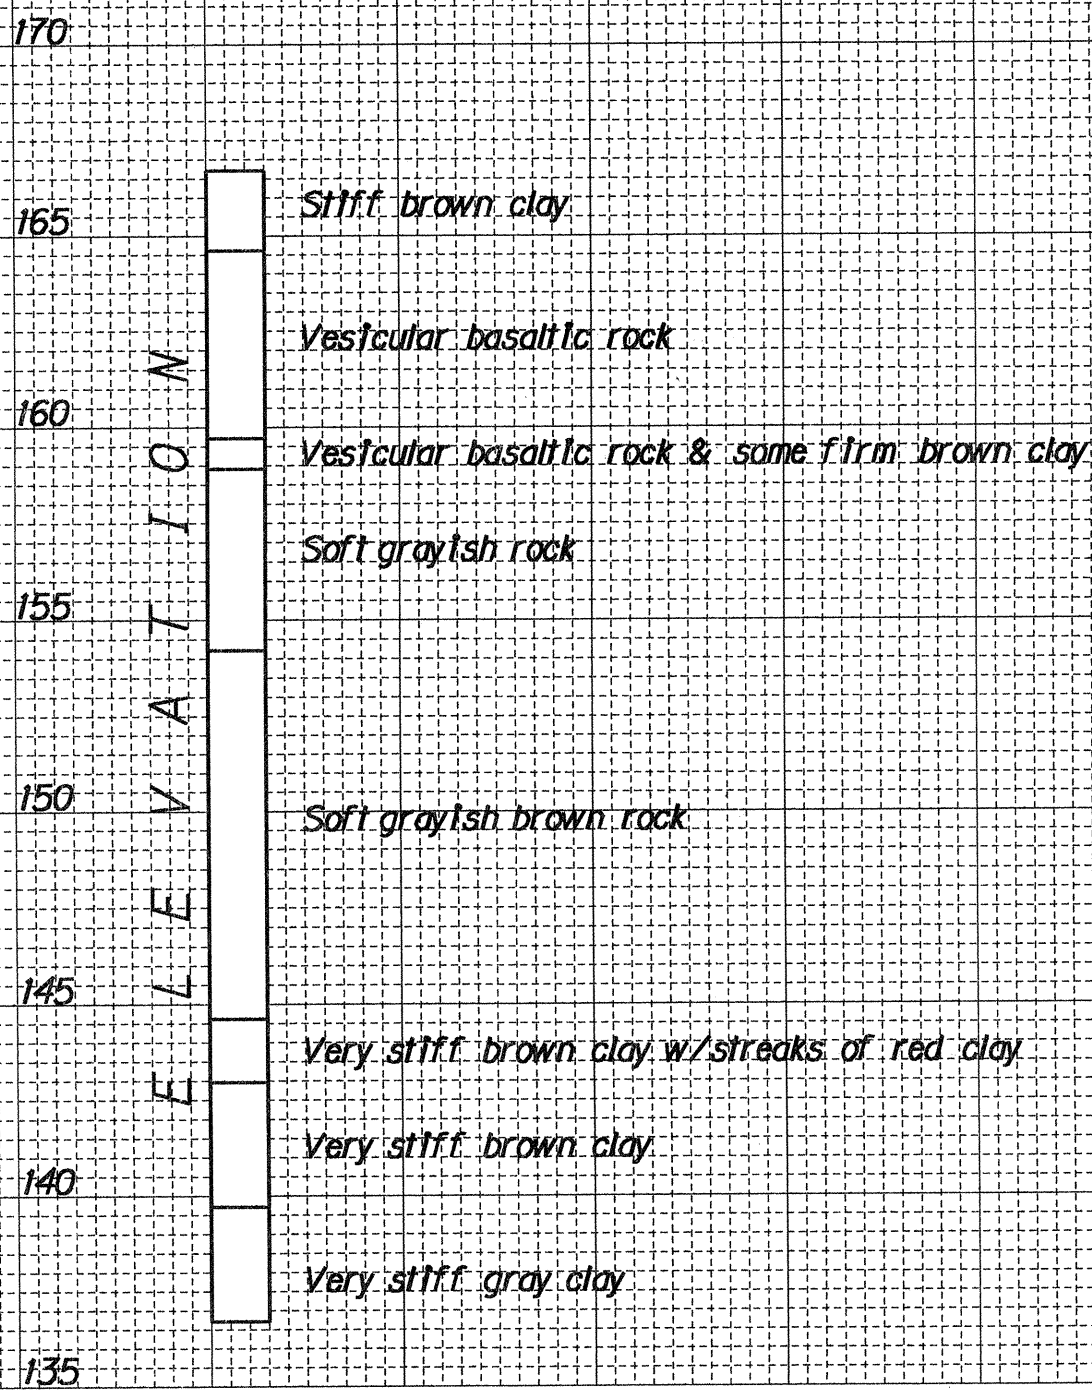

B-54
STA. 410+80
ELEVATION=284.4

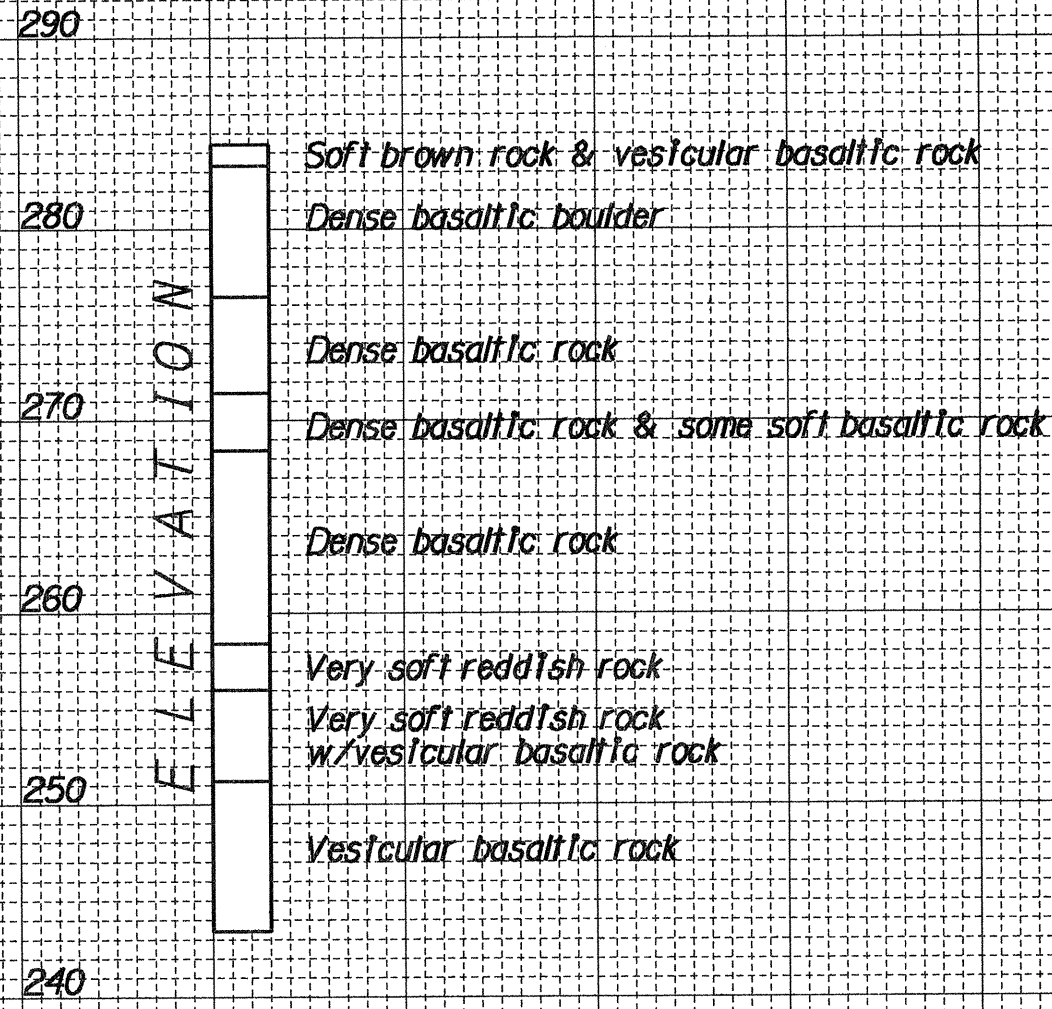

B-55
STA. 416+80
ELEVATION=158.4

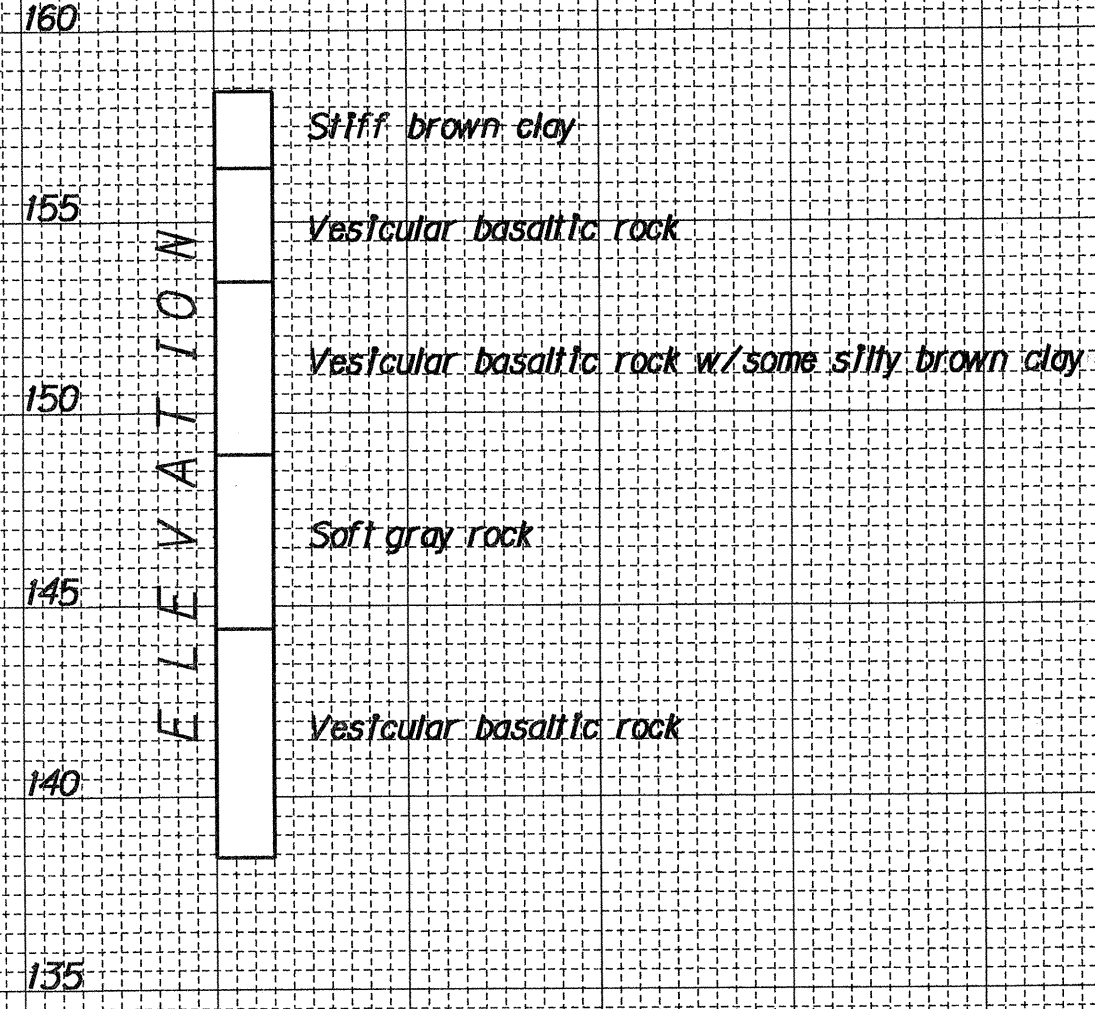

FOR INFORMATION ONLY

STATE OF HAWAII
DEPARTMENT OF TRANSPORTATION
HIGHWAYS DIVISION
BORING LOGS
INTERSTATE RTE. H-2 HOV LANES, PH. I
Waipio I.C. to Waiawa I.C.
F.A.I. Project No. IR-H2-1(26)
Scale as shown Date: Jan. 1991
SHEET No. OF SHEETS