
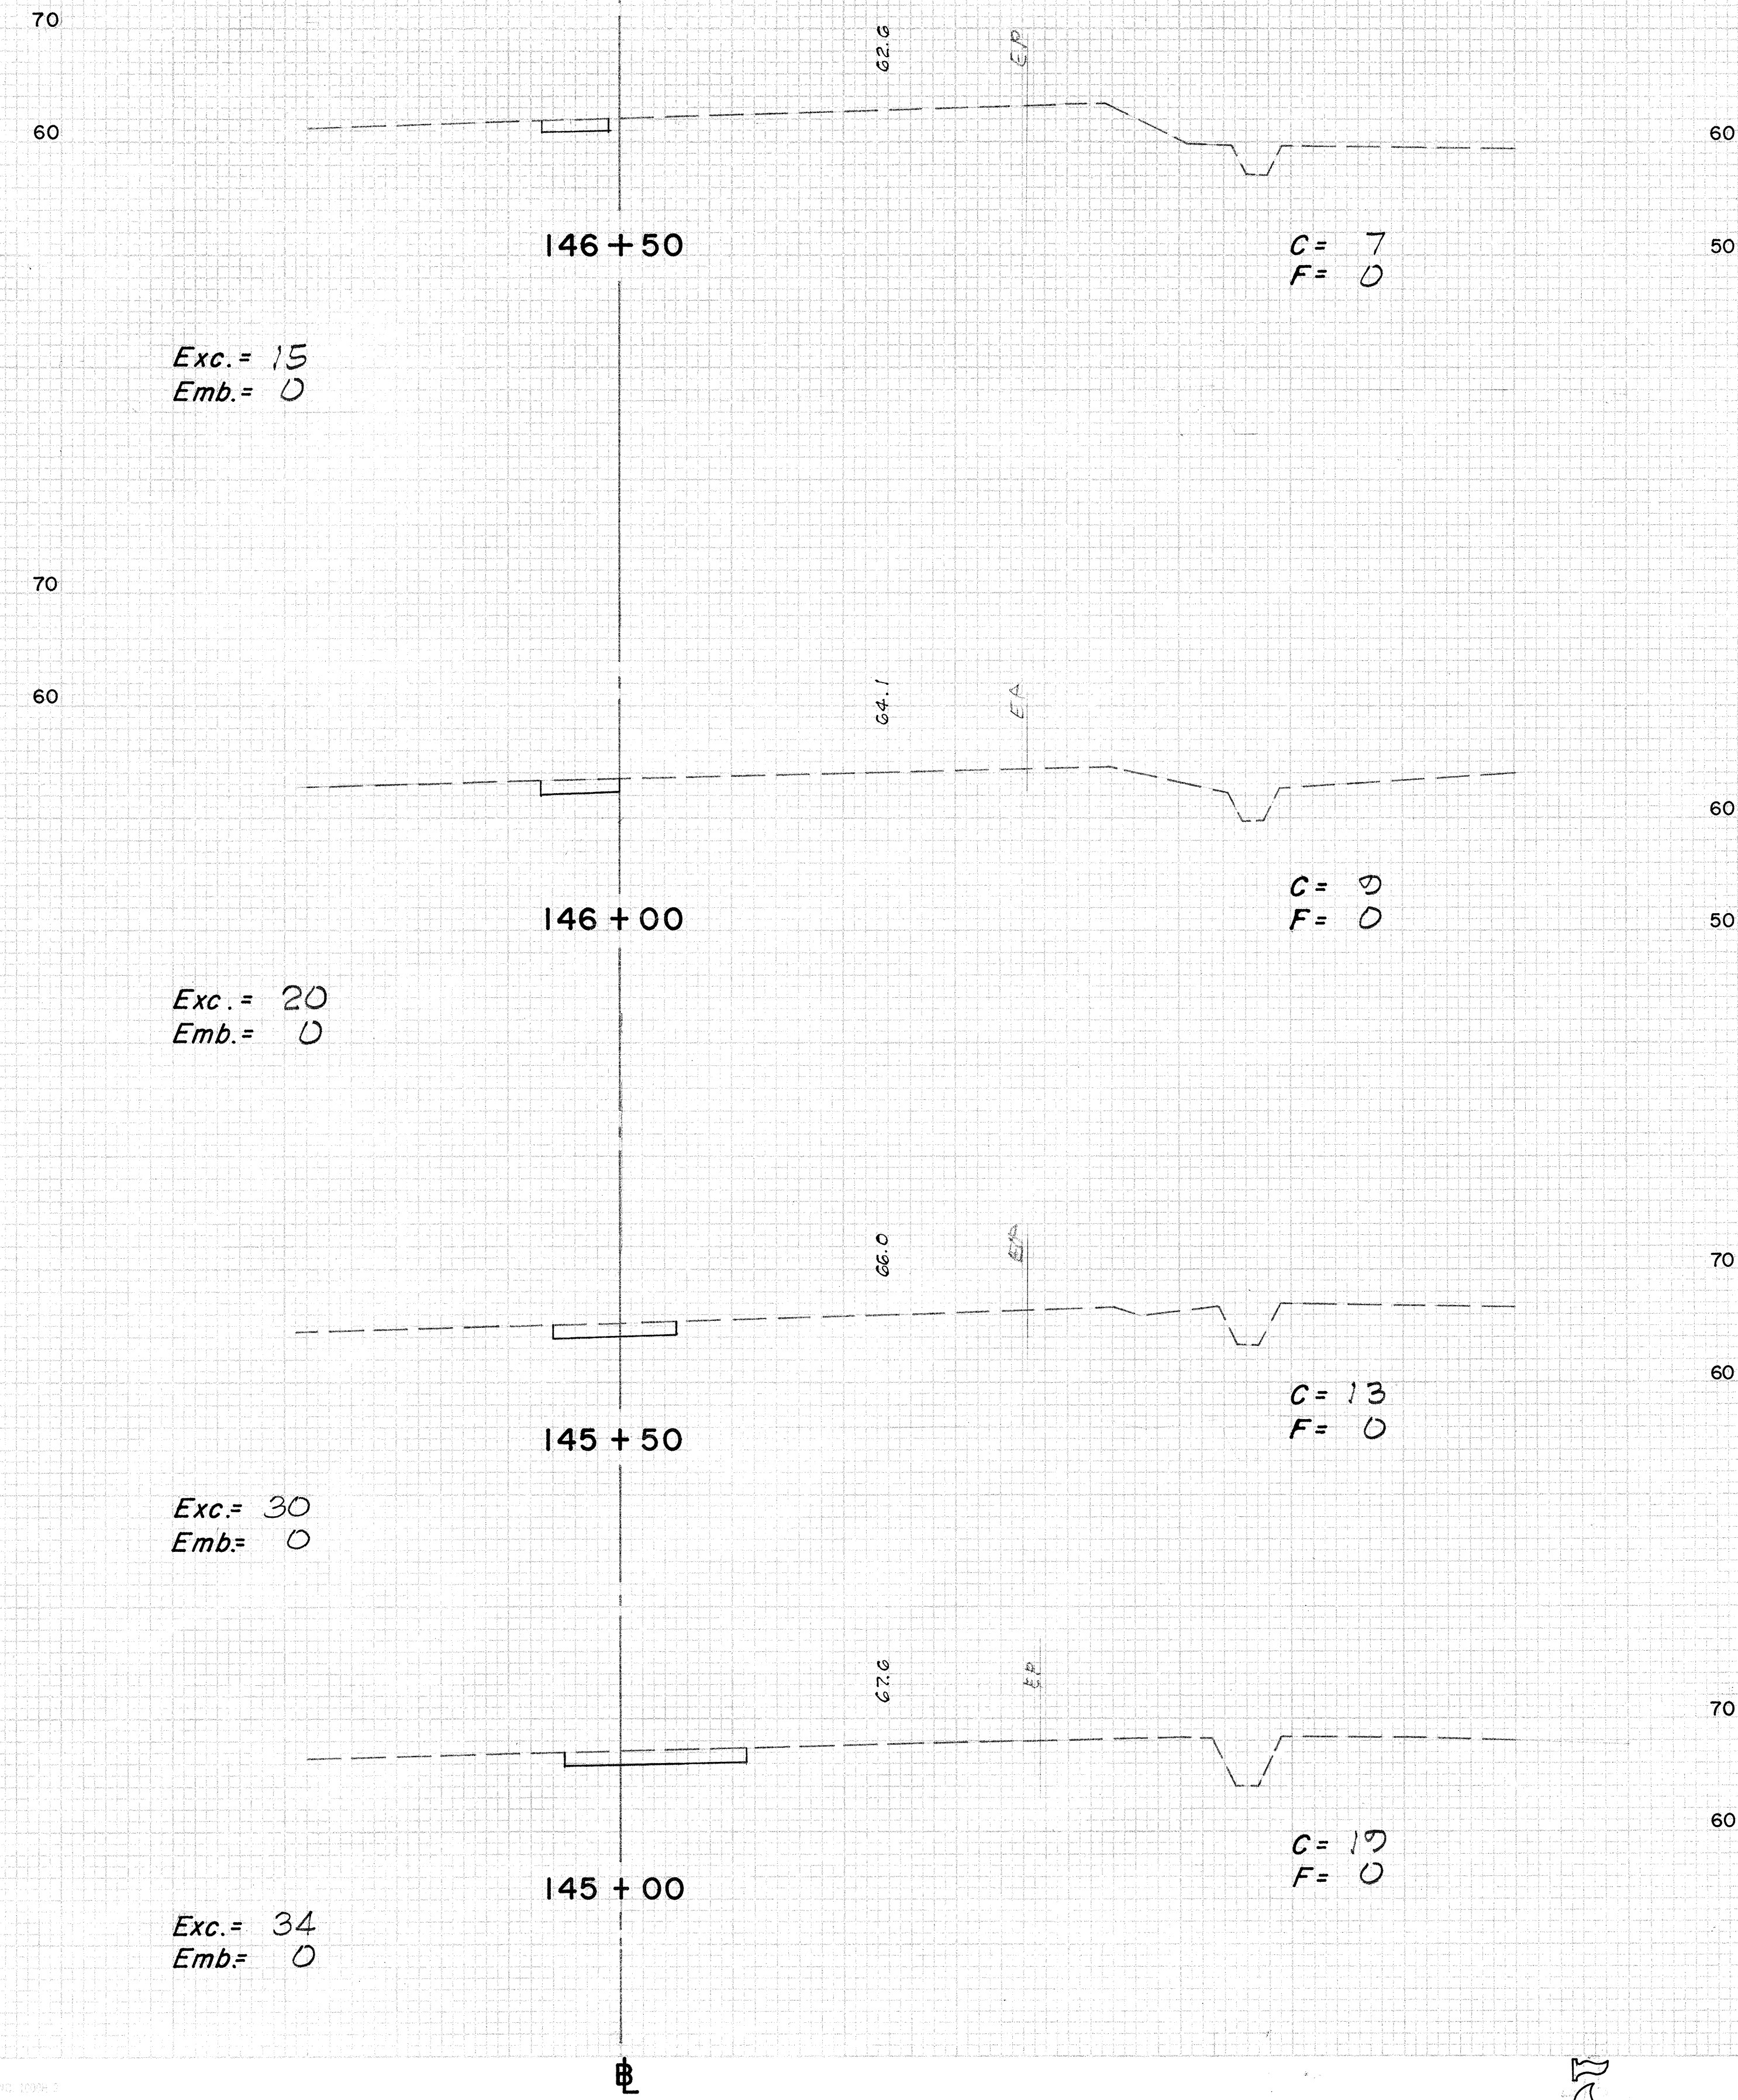


FED. ROAD DIST. NO.	STATE	PROJ. NO.	FISCAL YEAR	SHEET NO.	TOTAL SHEETS
HAWAII	HAW.	78A-01-67	1968	7	10

FINAL	REVISION	DATE
SURVEY	NO. 1	
NOTE BOOK	NO. 2	
NO.	NO.	NO.

ORIGINAL	REVISION	DATE
SURVEY	NO. 1	
NOTE BOOK	NO. 2	
NO.	NO.	NO.

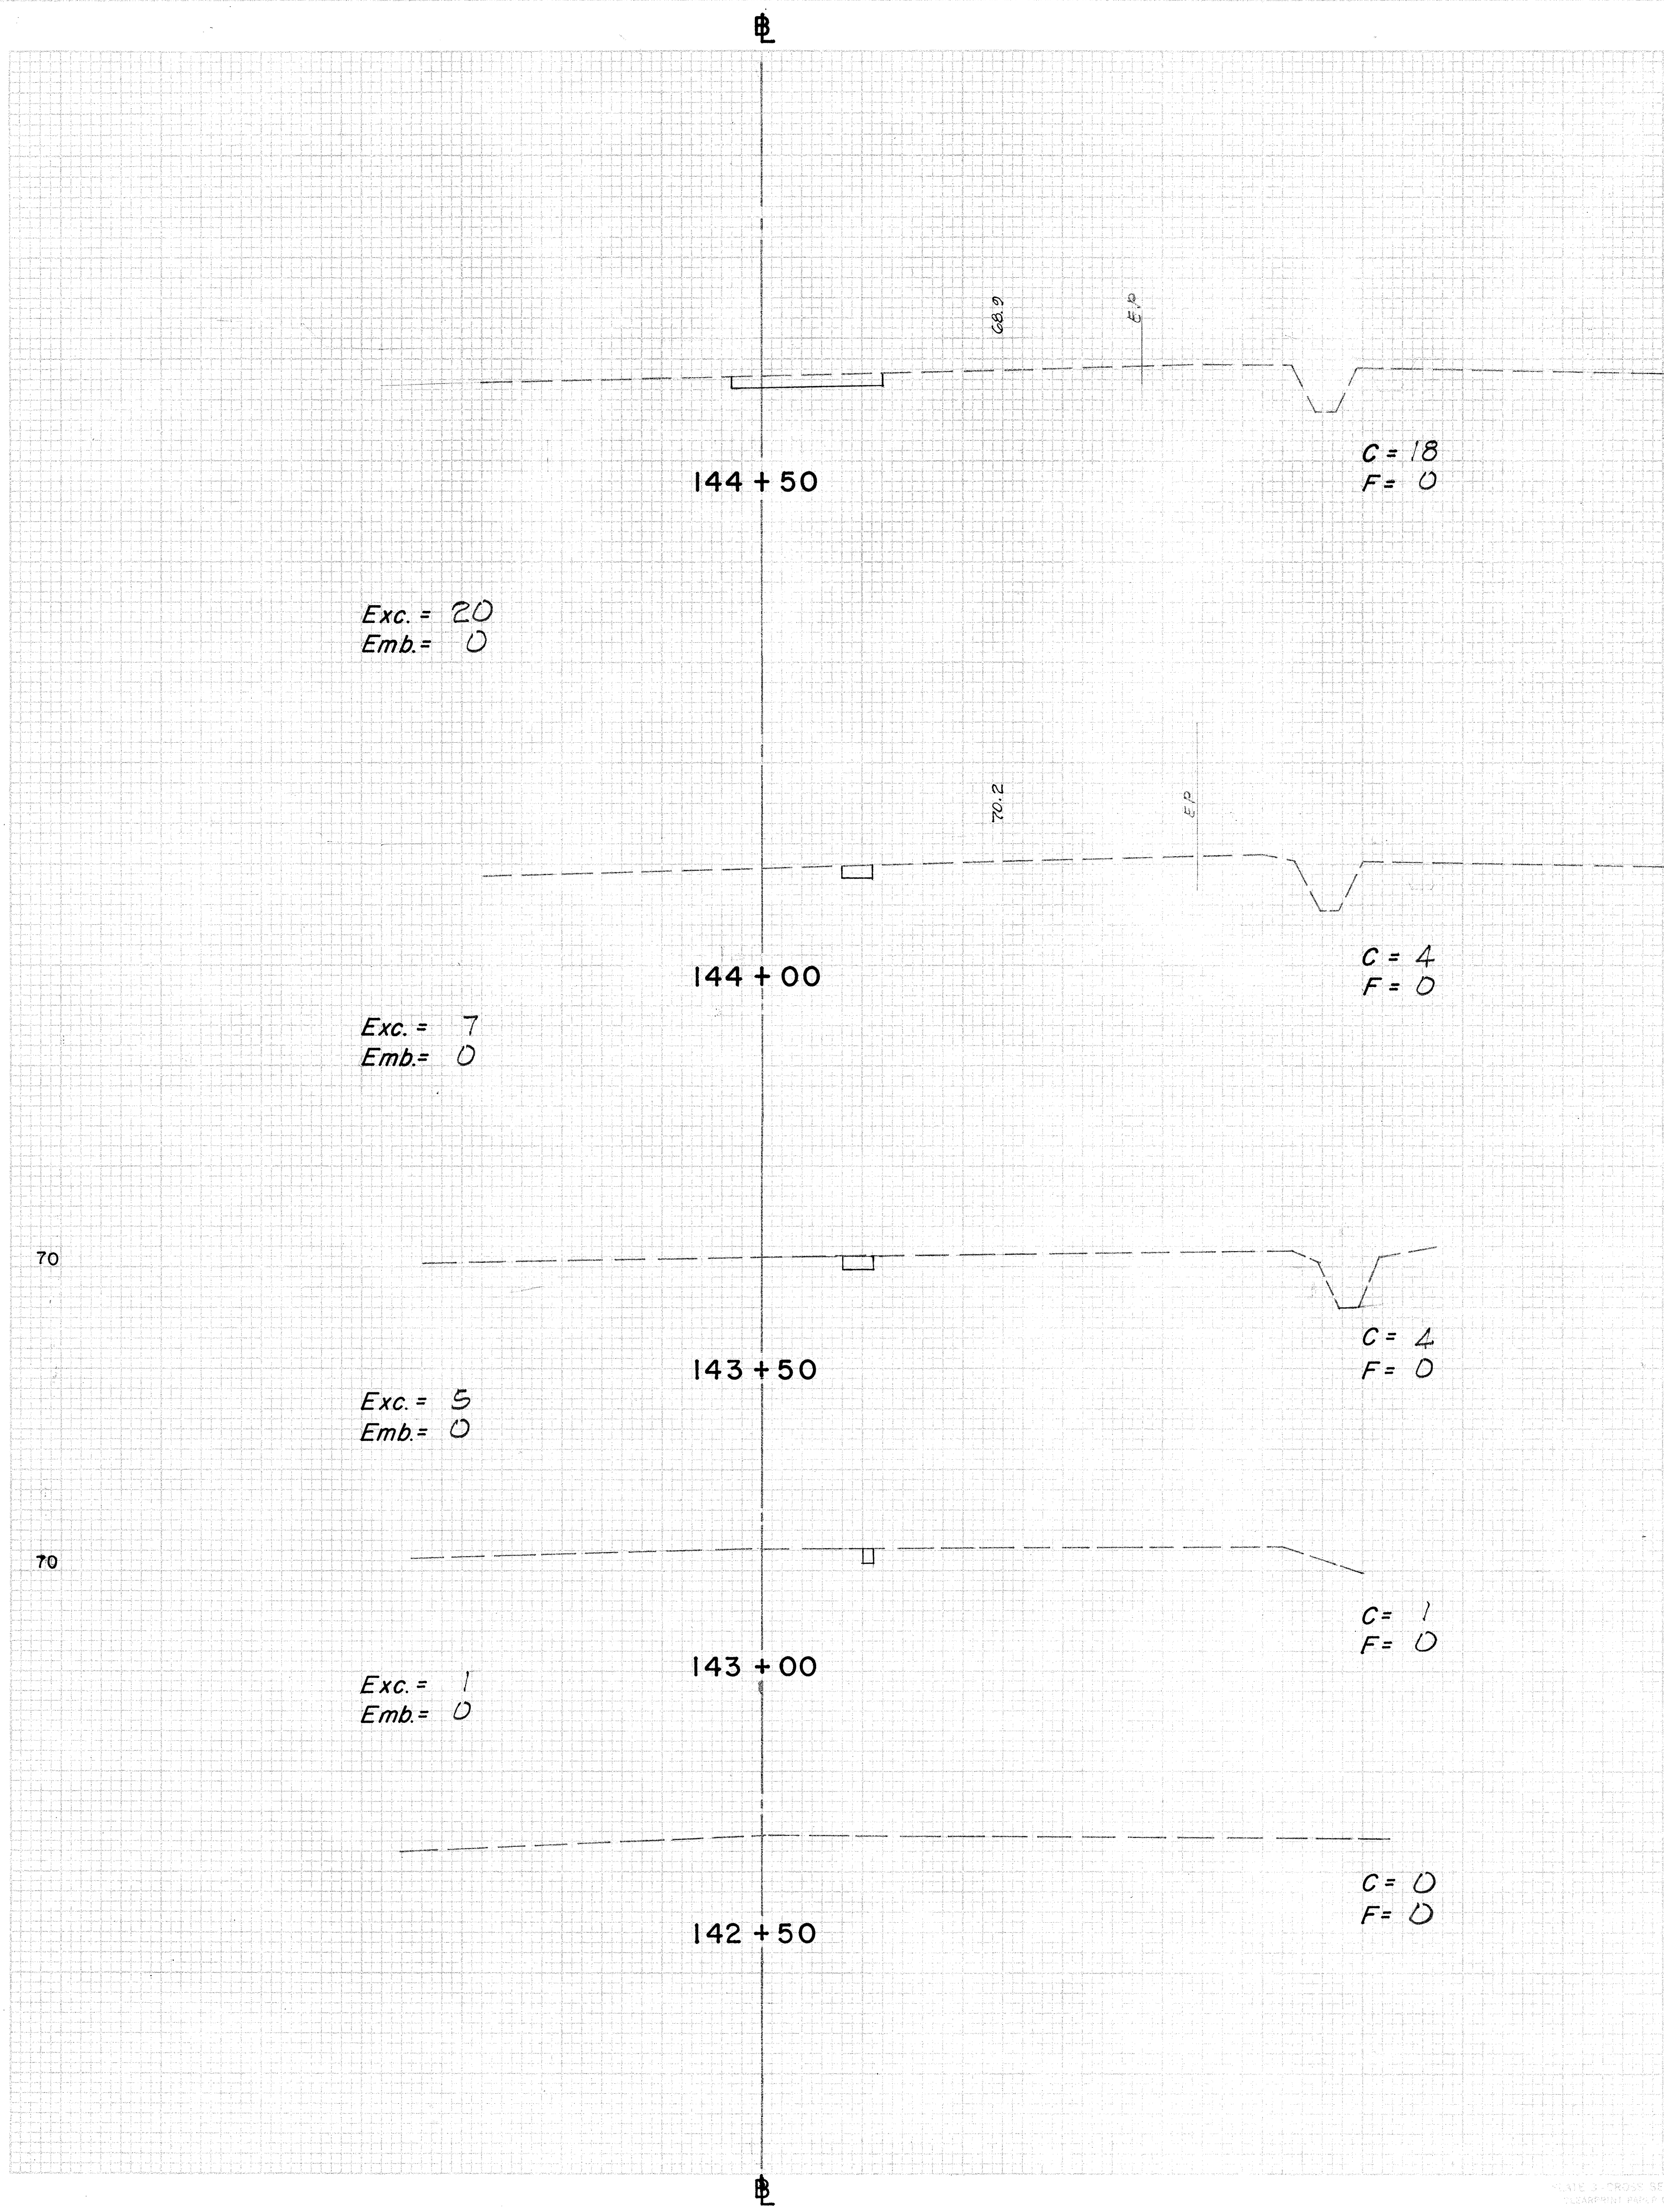

FED. ROAD DIST. NO.	STATE	PROJ. NO.	FISCAL YEAR	SHEET NO.	TOTAL SHEETS
HAWAII	HAW.	78A-01-69	1968	8	10

FINAL	DESIGNED	DATE
DATE	BY	
NOTED	BY	
NO.	NO.	

ORIGINAL	DESIGNED	DATE
DATE	BY	
NOTED	BY	
NO.	NO.	

Exc. = 0
Emb. = 0

148 + 50

C = 0
F = 0

56.1

EA

52.7

148 + 00

C = 0
F = 0

Exc. = 0
Emb. = 0

147 + 50

C = 10
F = 0

50.1

EP

60.6

EA

147 + 00

C = 0
F = 0

Exc. = 15
Emb. = 0

Exc. = 32
Emb. = 0

150 + 50

C = 10
F = 0

52.0

EA

52.7

EA

150 + 00

Exc. = 31
Emb. = 0

C = 18
F = 0

Exc. = 28
Emb. = 0

149 + 50

C = 15
F = 0

53.6

EA

54.8

EA

149 + 00

Exc. = 14
Emb. = 0

C = 15
F = 0

FED. ROAD DIST. NO.	STATE	PROJ. NO.	FISCAL YEAR	SHEET NO.	TOTAL SHEETS
HAWAII	HAW.	78A-01-67	1968	9	10

Exc. = 24
Emb. = 0

152 + 50

C = 13
F = 0

Exc. = 26
Emb. = 0

152 + 00

C = 13
F = 0

Exc. = 28
Emb. = 0

151 + 50

C = 15
F = 0

Exc. = 20
Emb. = 0

151 + 00

C = 15
F = 0

Exc. = 8
Emb. = 0

154 + 50

C = 5
F = 0

Exc. = 4
Emb. = 0

154 + 00

C = 4
F = 0

Exc. = 8
Emb. = 0

153 + 50

C = 0
F = 0

Exc. = 20
Emb. = 0

153 + 00

C = 0
F = 0

FED. ROAD DIST. NO.	STATE	PROJ. NO.	FISCAL YEAR	SHEET NO.	TOTAL SHEETS
HAWAII	HAW.	78A-01-67	1968	10	10

