

FINAL SURVEY	SURVEYED	BY	DATE
TEMPLATE	PLOTTED		
NOTE BOOK	AREAS		
NO.	AREAS CHECKED		

ORIGINAL	SURVEYED	BY _____	DATE _____
SURVEY	PLOTTED	_____	_____
NORTH MARK	TEMPLATE	_____	_____
NO.	AREAS CHECKED	_____	_____




Wilbert T. Takamiya
THIS WORK WAS PREPARED BY ME
OR UNDER MY SUPERVISION.

SCALES: HORIZ. $1'' = 10'$
VERT. $1'' = 10'$

FED. ROAD DIST. NO.	STATE	FED. AID PROJ. NO.	FISCAL YEAR	SHEET NO.	TOTAL SHEETS
HAWAII	HAW.	U-FF-078-1(6)	1976	138	142

FINAL SURVEY	SURVEYED	DATE
BY		
PLATE BOOK	PLATE	
NO.		



ORIGINAL SURVEY	SURVEYED	DATE
BY		
PLATE BOOK	PLATE	
NO.		

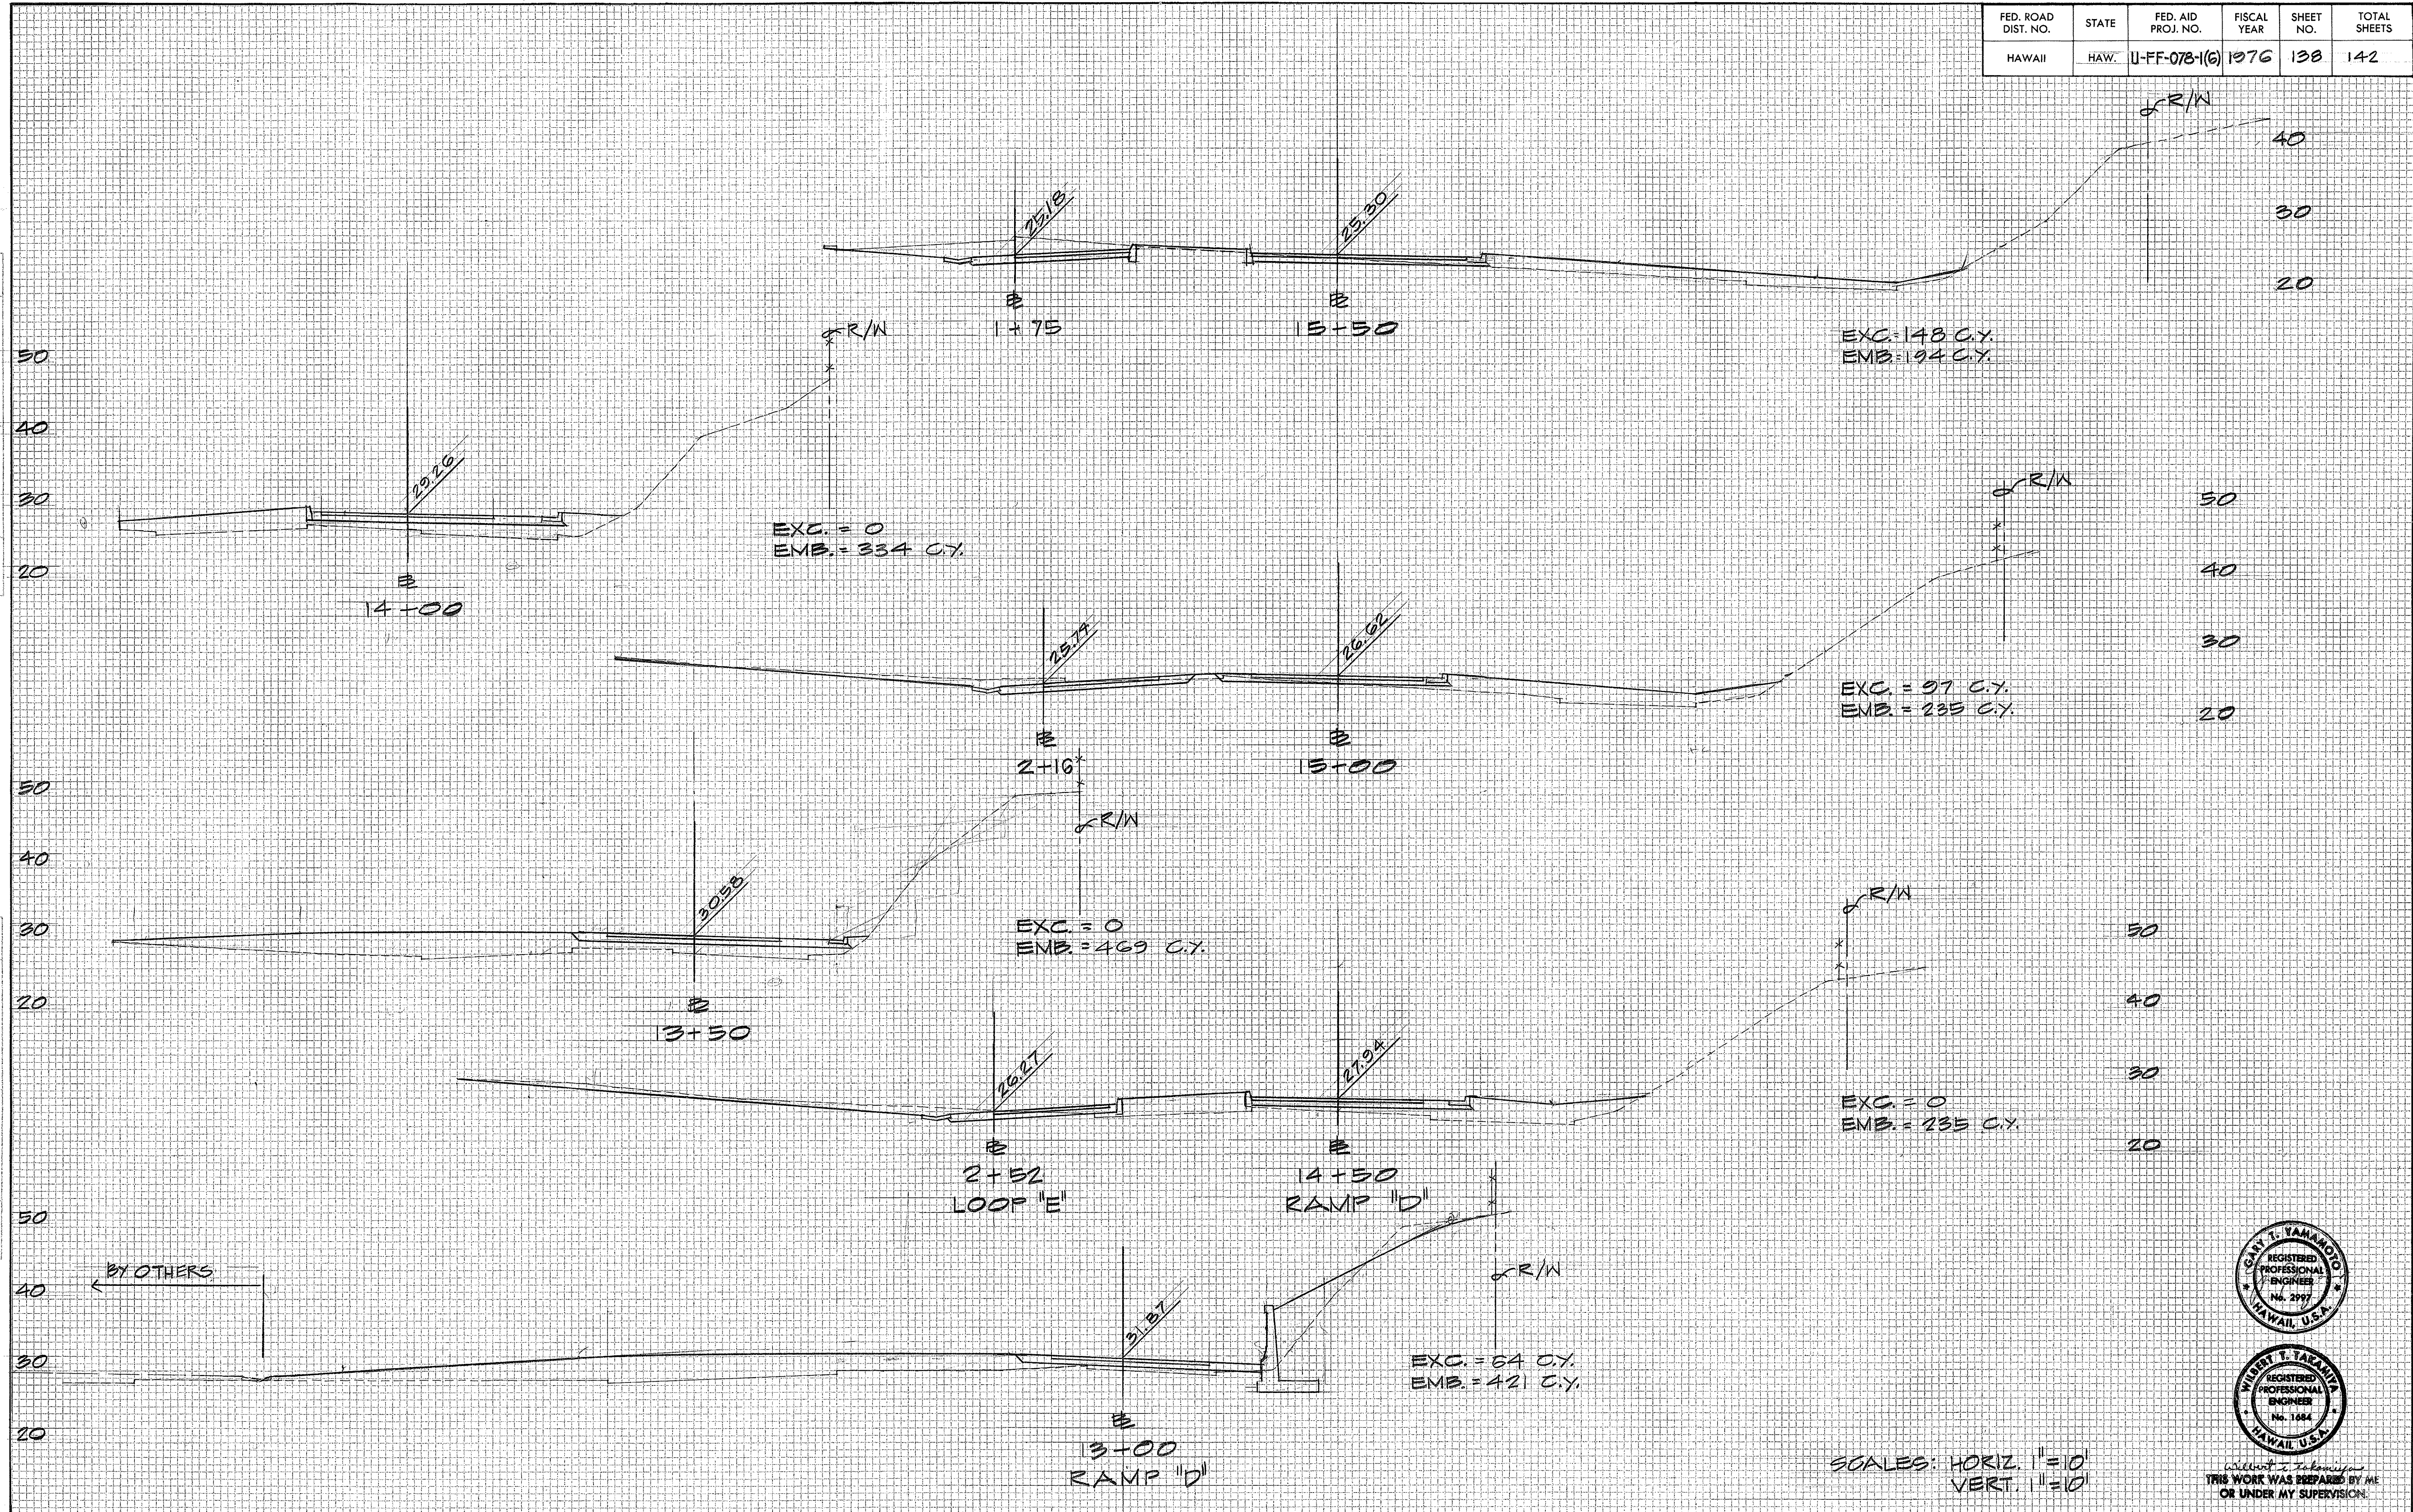


FED. ROAD DIST. NO.	STATE	FED. AID PROJ. NO.	FISCAL YEAR	SHEET NO.	TOTAL SHEETS
HAWAII	HAW.	U-FF-078-1(6)	1976	139	142

DATE	BY	INITIAL	SURVEY	PLOTTED	NO.


DATE	BY	INITIAL	SURVEY	PLOTTED	NO.

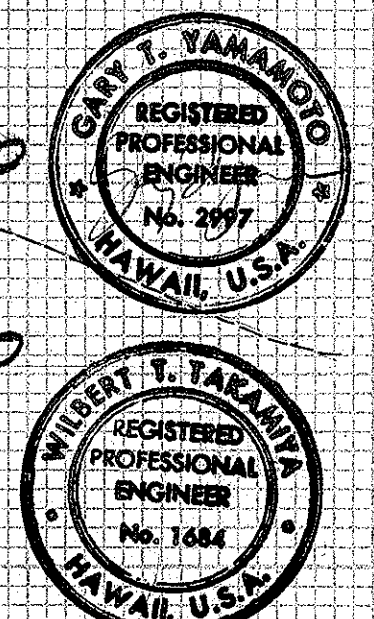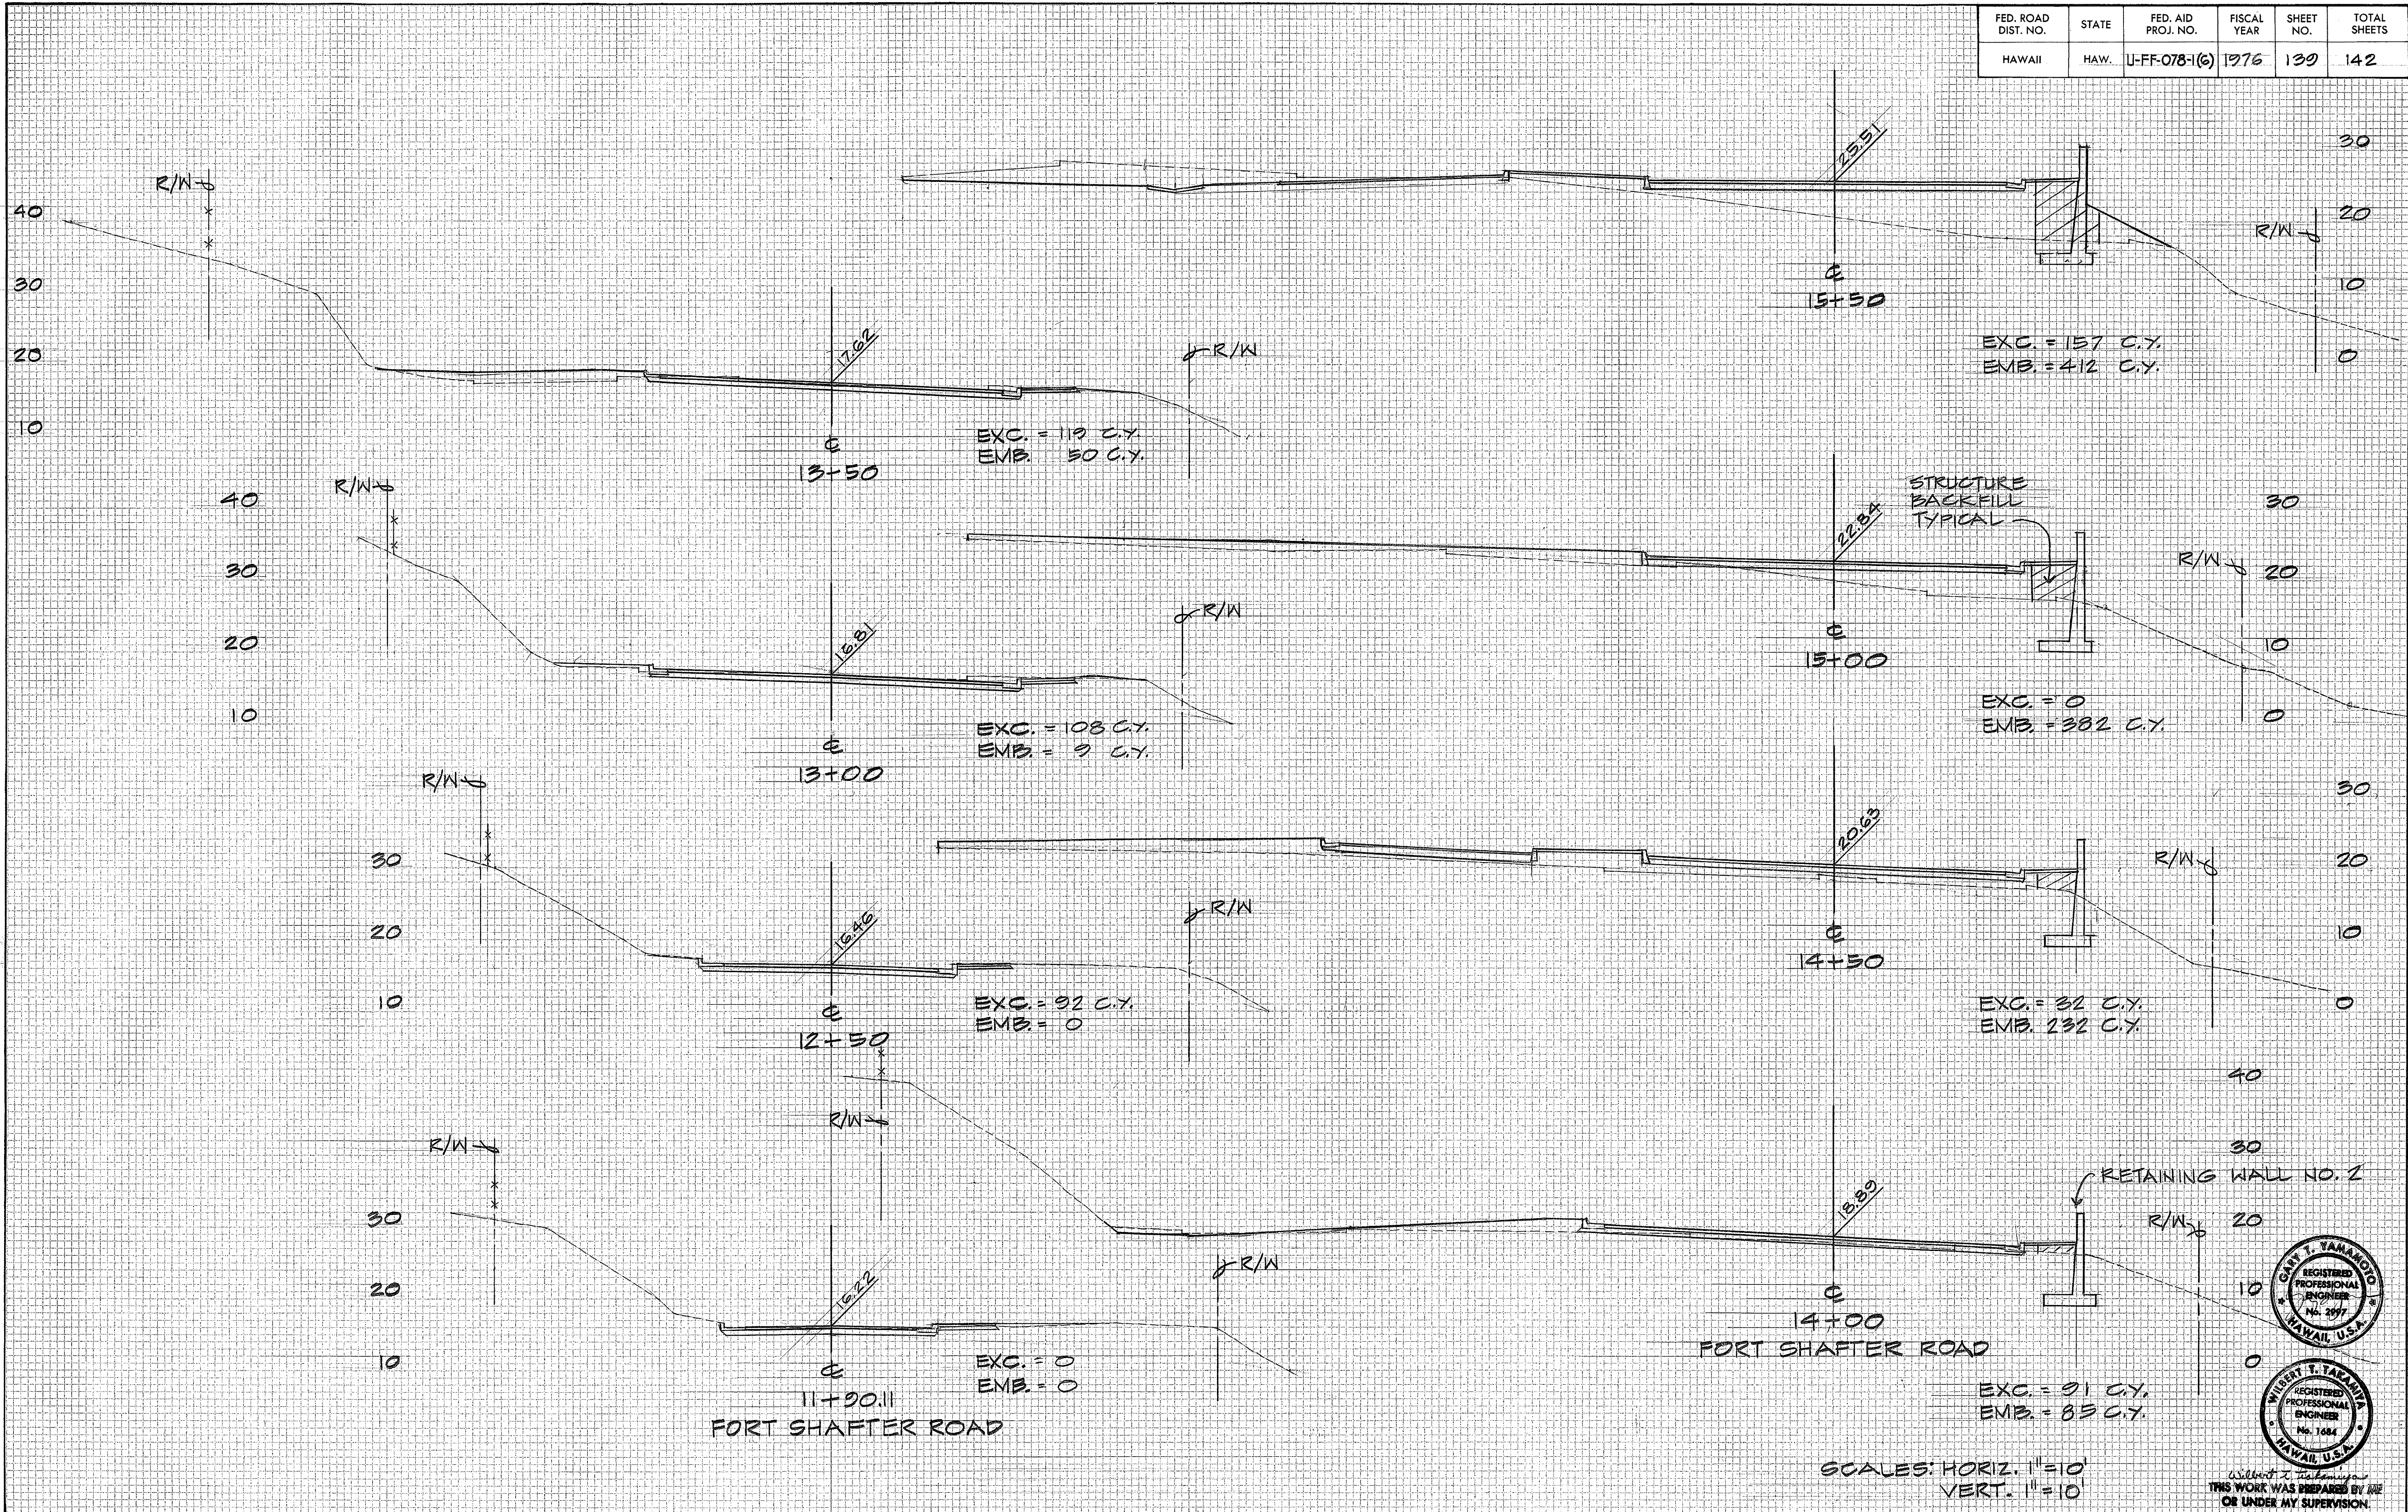


FED. ROAD DIST. NO.	STATE	FED. AID PROJ. NO.	FISCAL YEAR	SHEET NO.	TOTAL SHEETS
HAWAII	HAW.	U-FF-078-16	1976	140	142

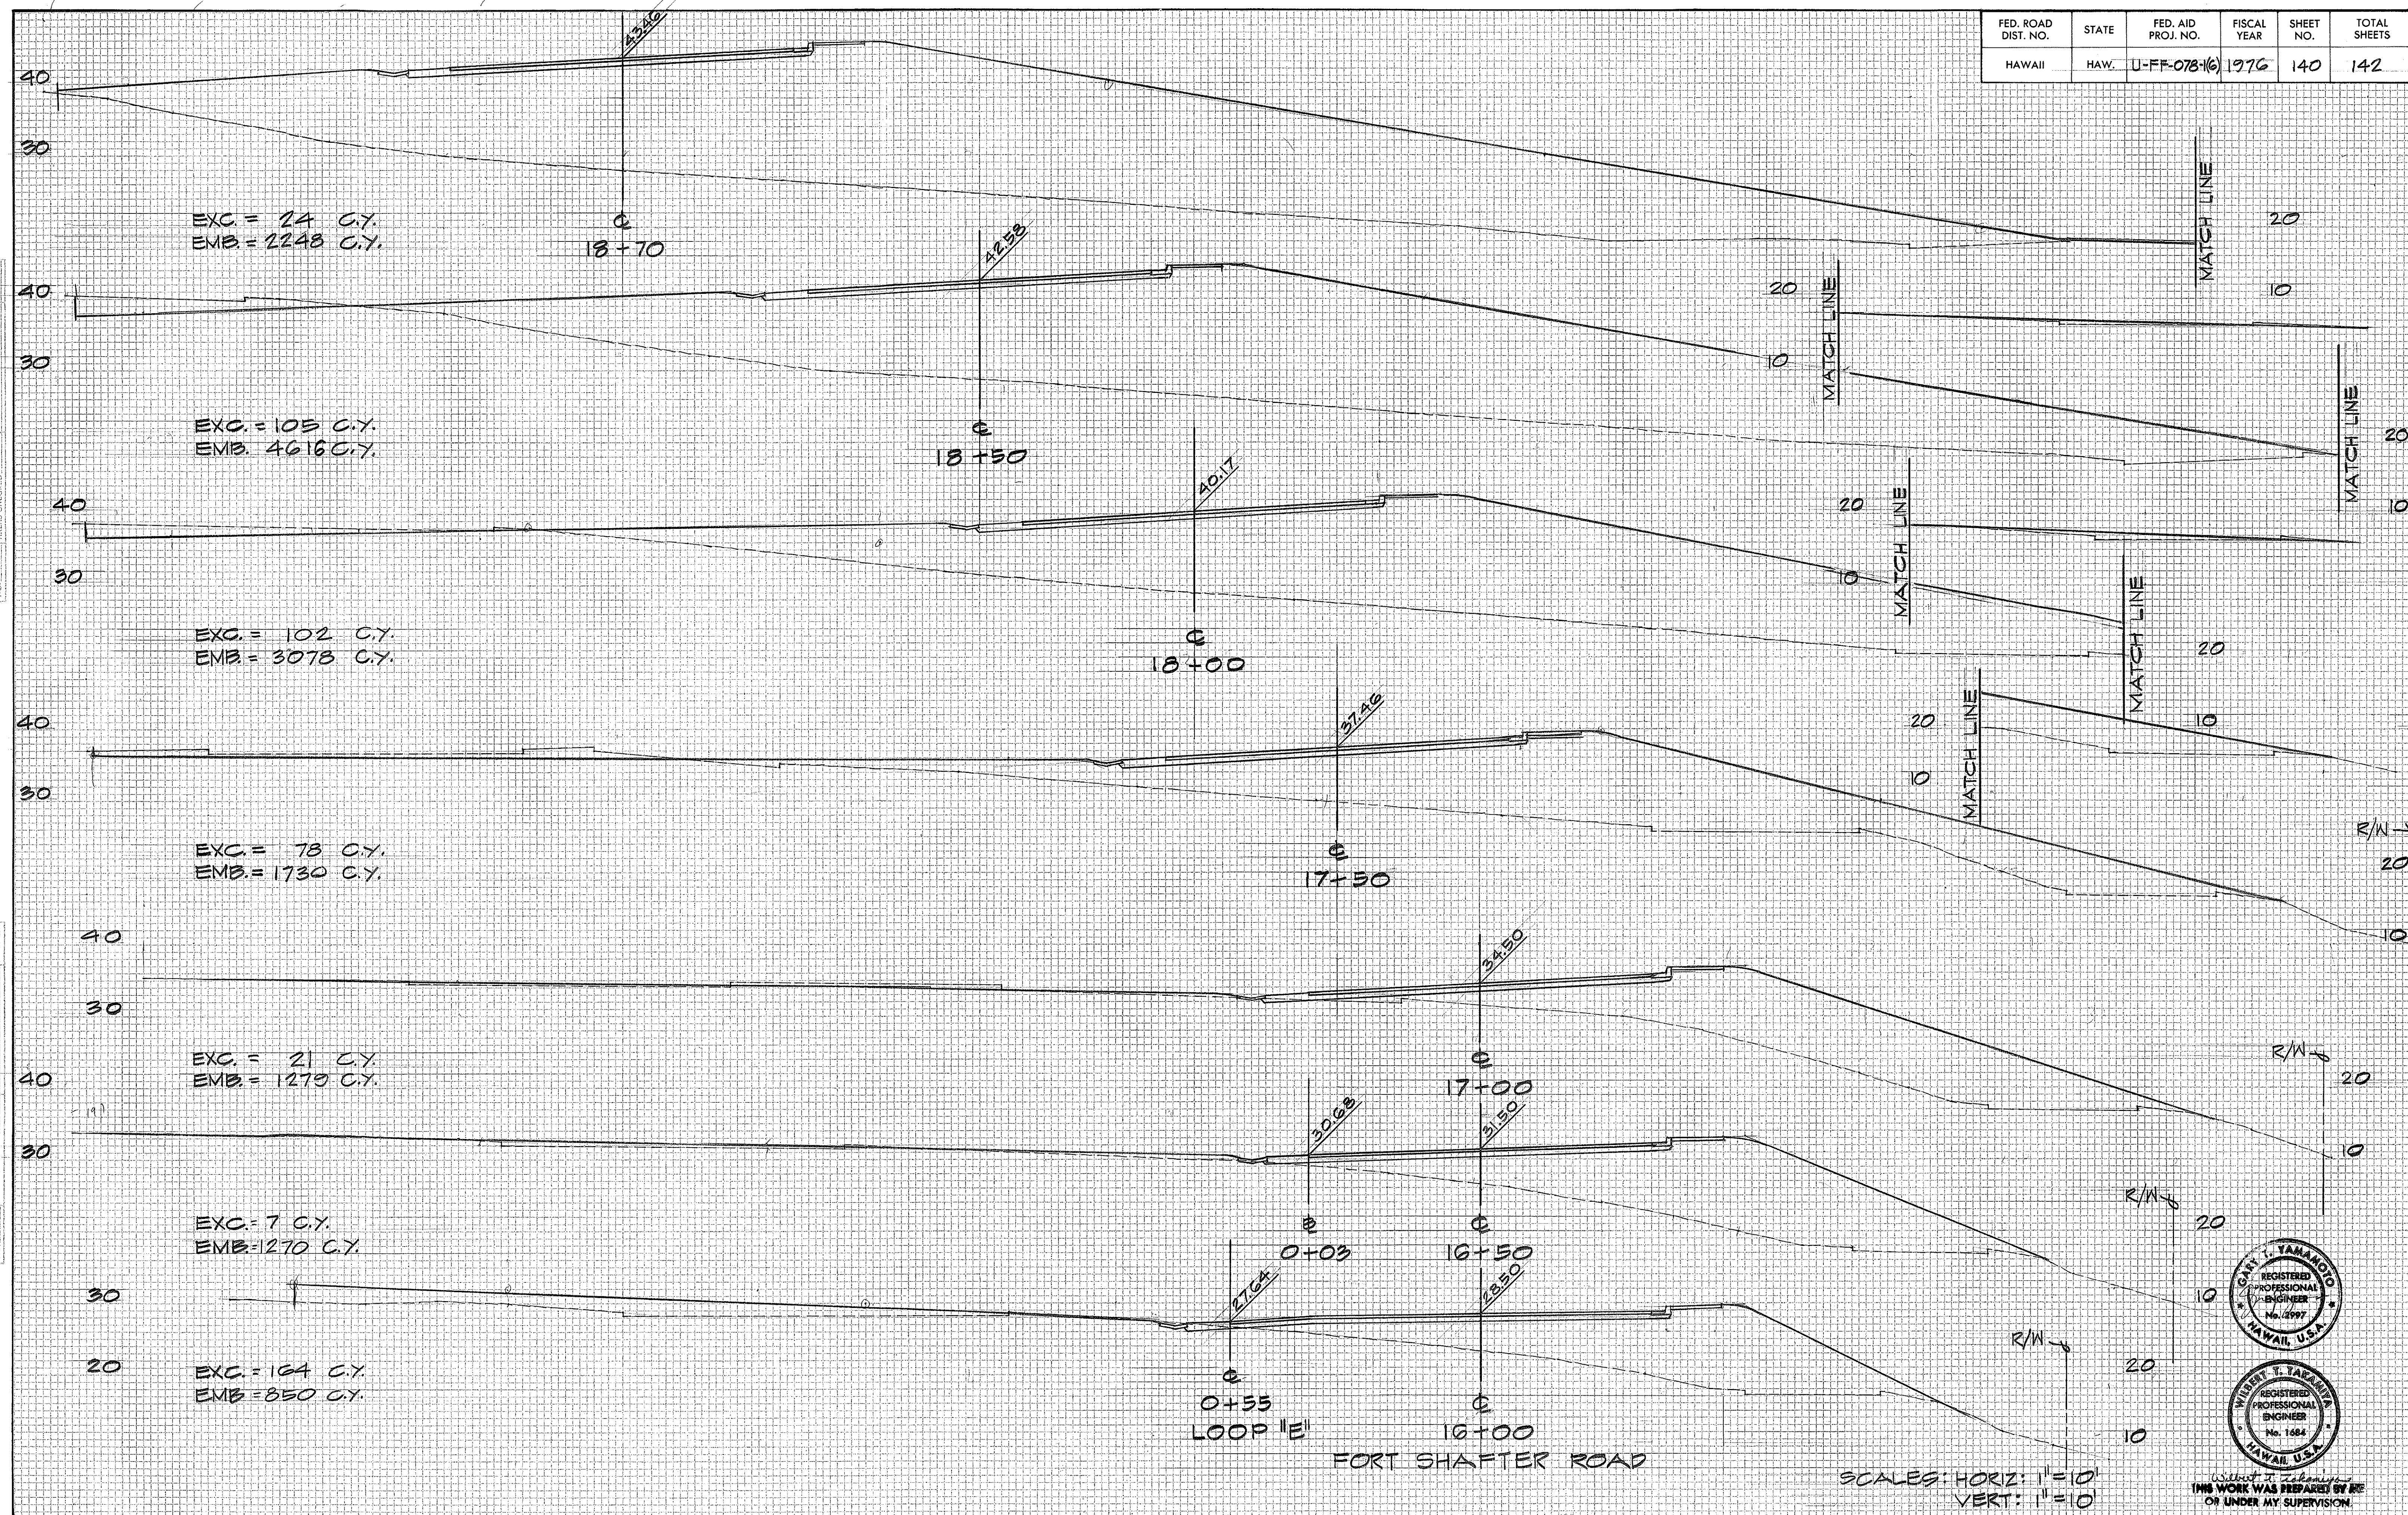

FED. ROAD DIST. NO.	STATE	FED. AID PROJ. NO.	FISCAL YEAR	SHEET NO.	TOTAL SHEETS
HAWAII	HAW.	U-FF-078-(6)	1976	141	142

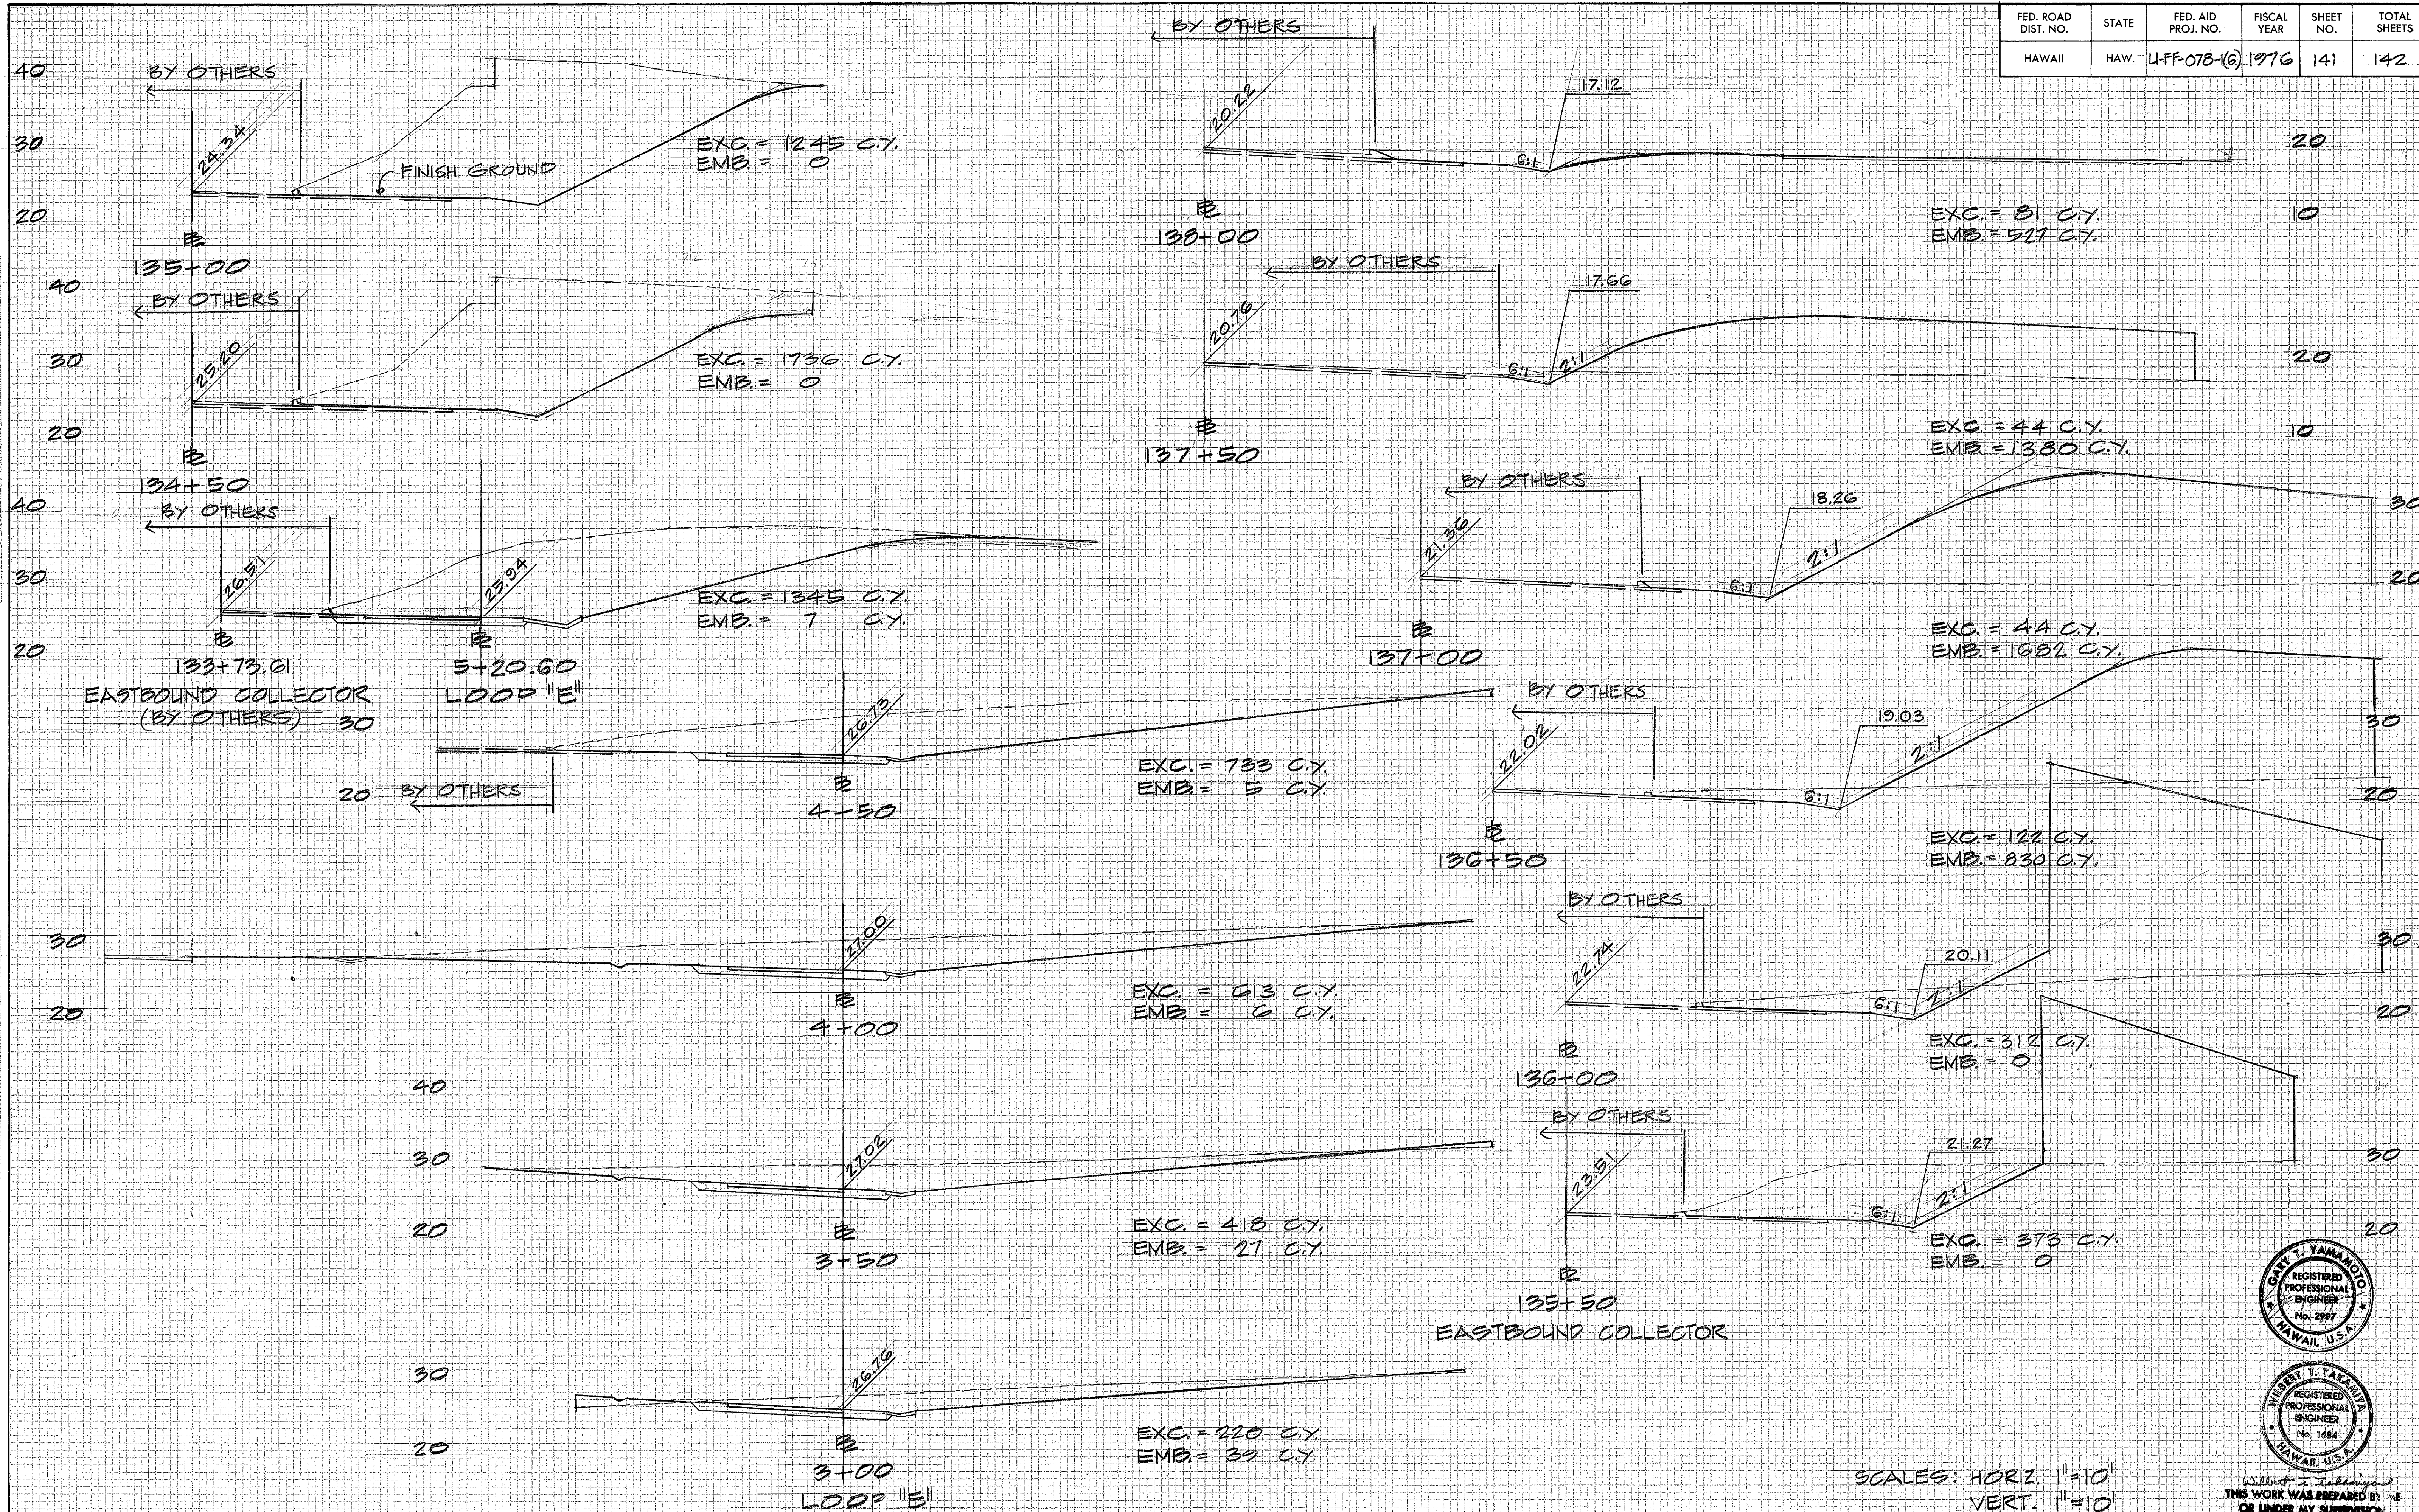

SCALES: HORIZ. 1"=10'
VERT. 1"=10'

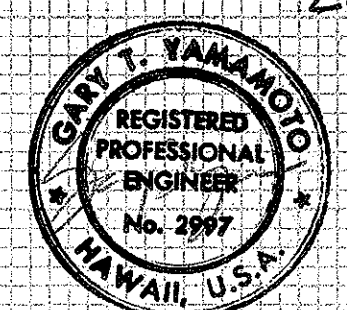

THIS WORK WAS PREPARED BY ME
OR UNDER MY SUPERVISION.

