

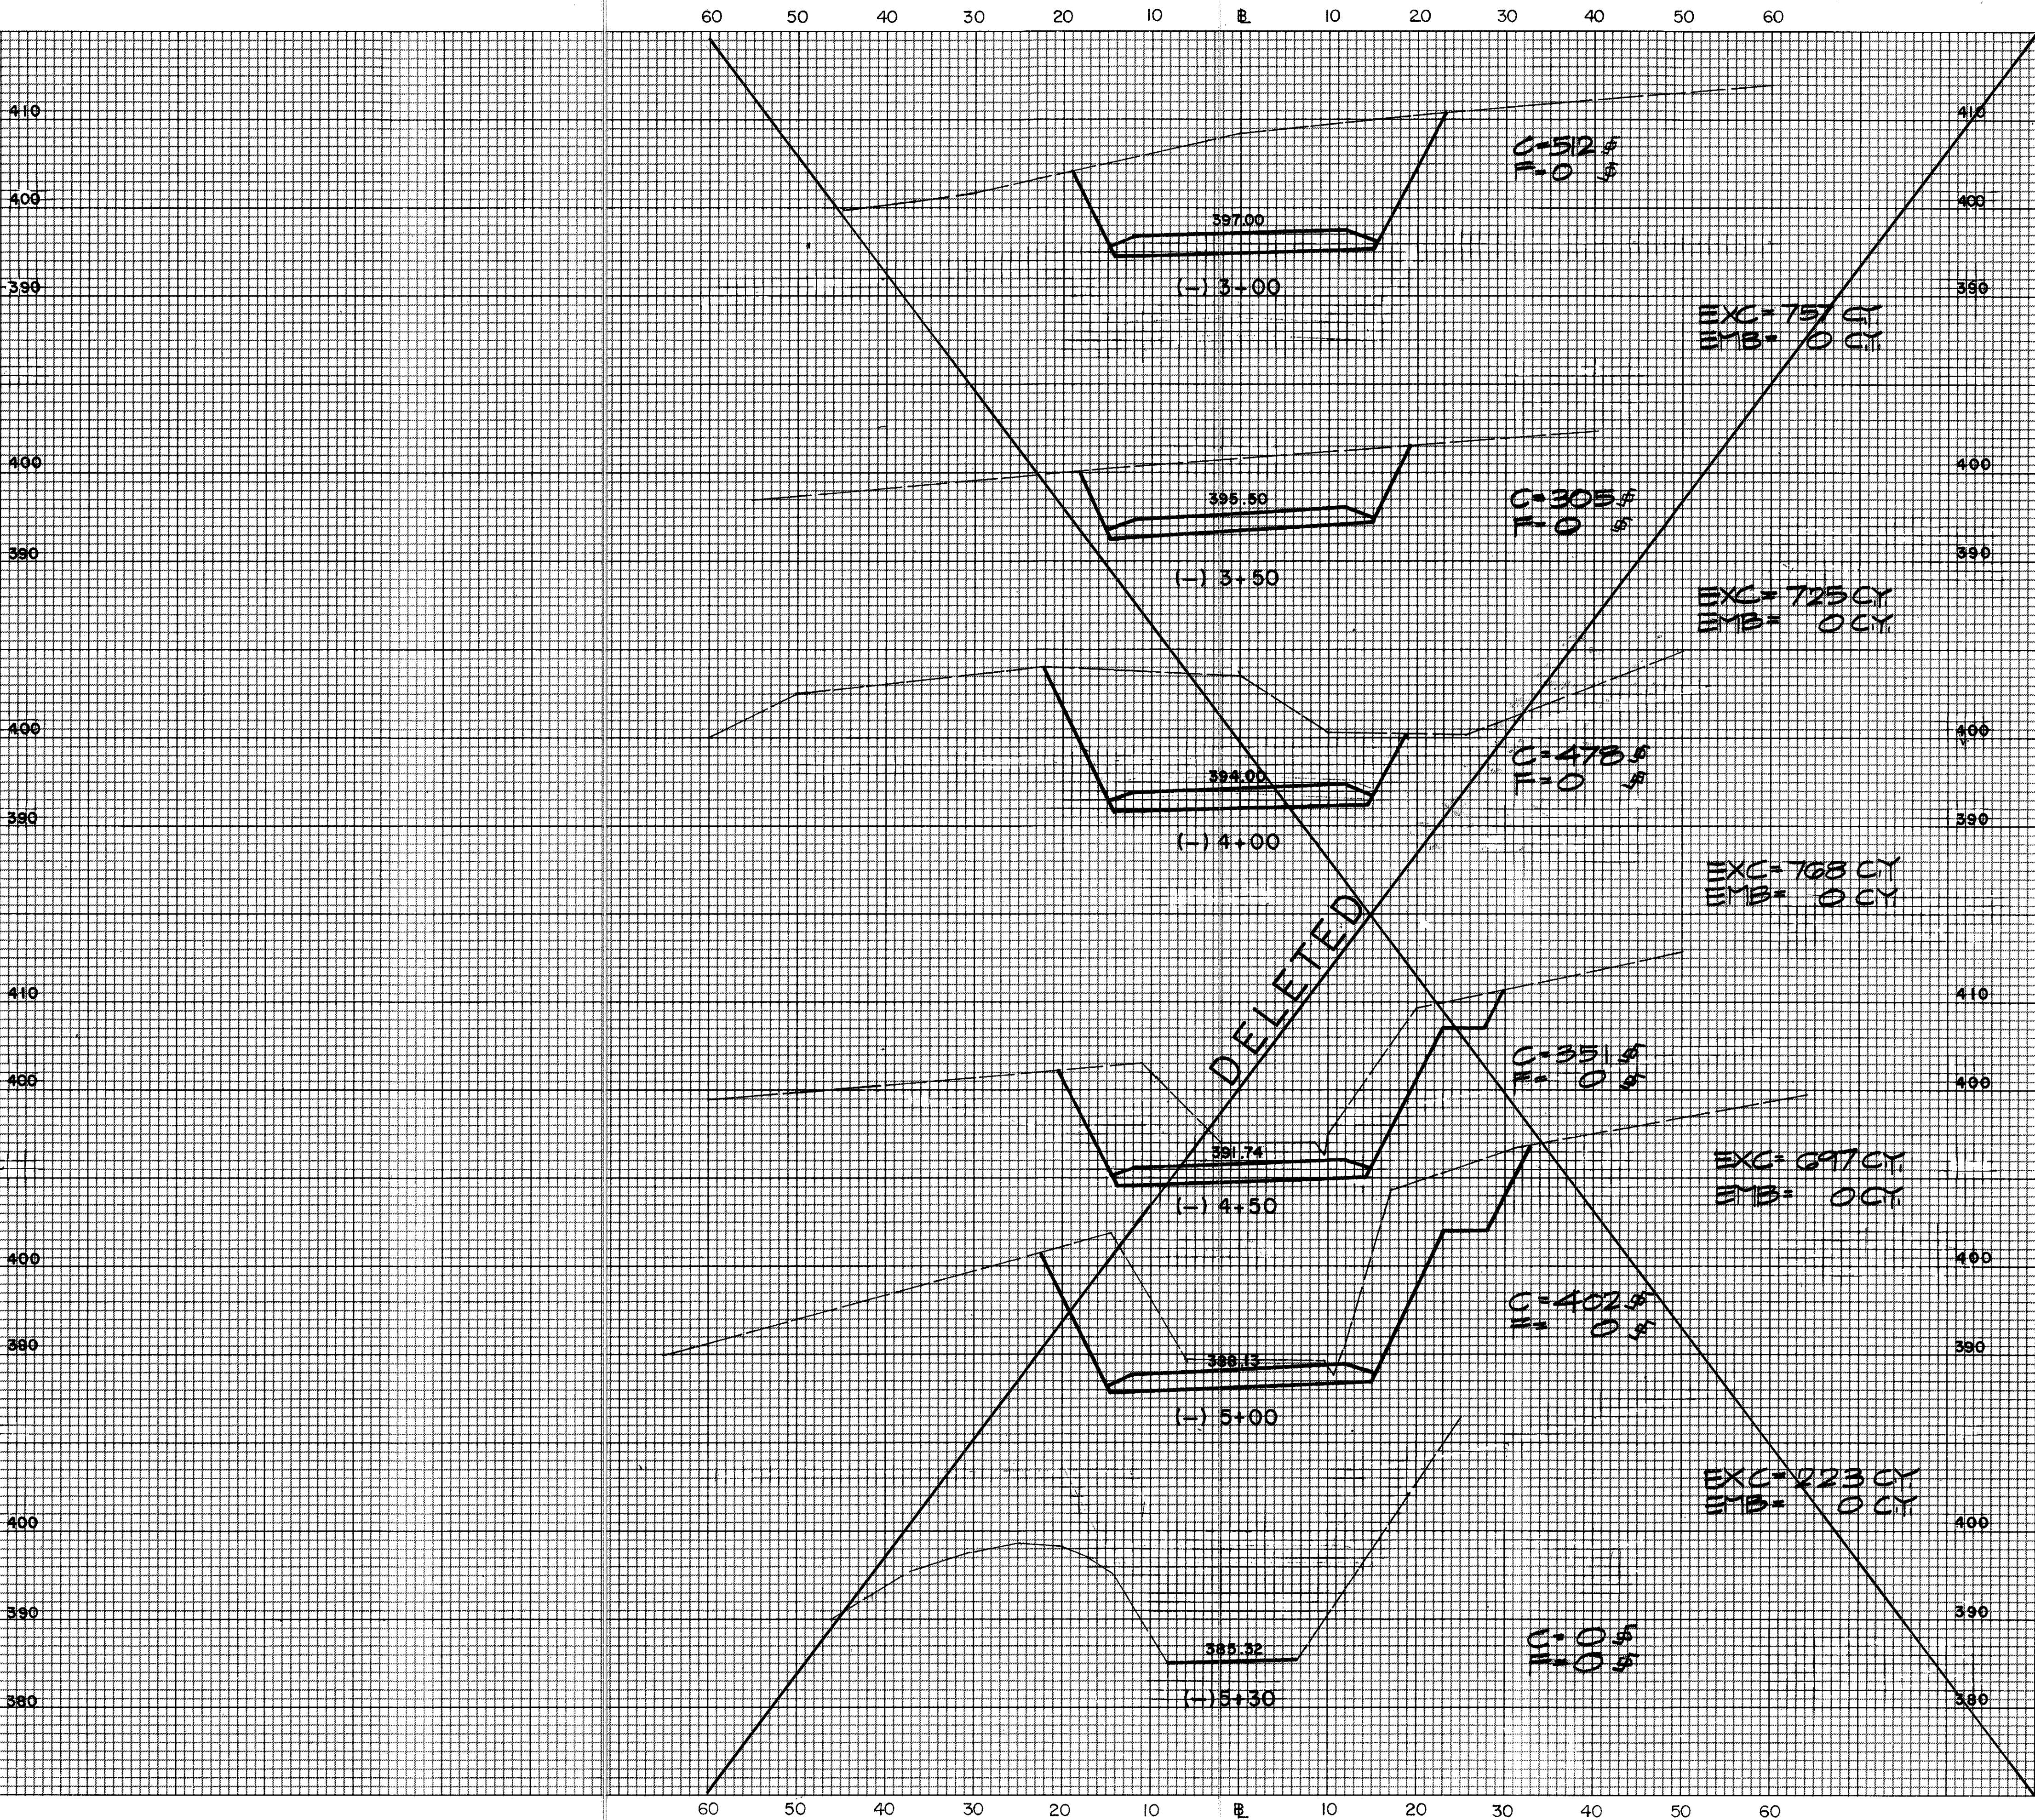


FED. ROAD DIST. NO.	STATE	FED. AID PROJ. NO.	FISCAL YEAR	SHEET NO.	TOTAL SHEETS
HAWAII	HAW.	I-H3-1(69)	1992	311	325

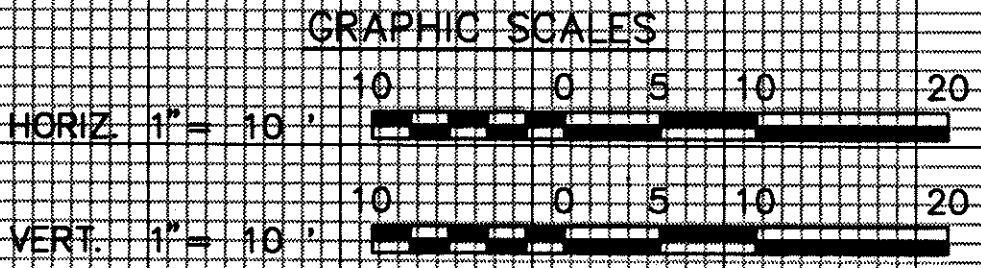

SURVEY PLOTTED BY	DATE
DRAWN BY	
CHECKED BY	
DESIGNED BY	
QUANTITIES BY	
CHECKED BY	
NO.	

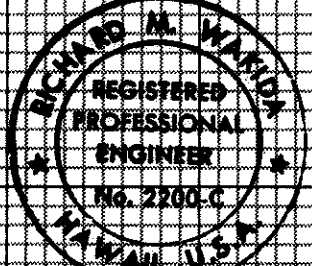


 THIS WORK WAS PREPARED BY ME
 OR UNDER MY SUPERVISION
 SIGNATURE DATE

STATE OF HAWAII
 DEPARTMENT OF TRANSPORTATION
 HIGHWAYS DIVISION

CROSS SECTIONS
 ACCESS ROAD "A" STA(-) 5+30 TO STA(-) 3+00




INTERSTATE ROUTE H-3
 F.A.I. PROJECT NO. I-H3-1(69) & (70)

SCALE: AS SHOWN DATE: MARCH 1992

SHEET No. **X1** OF **31** SHEETS

FED. ROAD DIST. NO.	STATE	FED. AID PROJ. NO.	FISCAL YEAR	SHEET NO.	TOTAL SHEETS
HAWAII	HAW.	I-H3-1(69)	1992	312	325

SURVEY PLATTED BY	DATE
DRAWN BY	
DESIGNED BY	
NOTED BY	
CHECKED BY	
NO.	

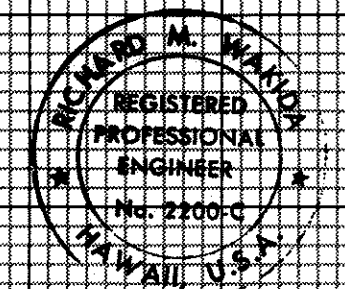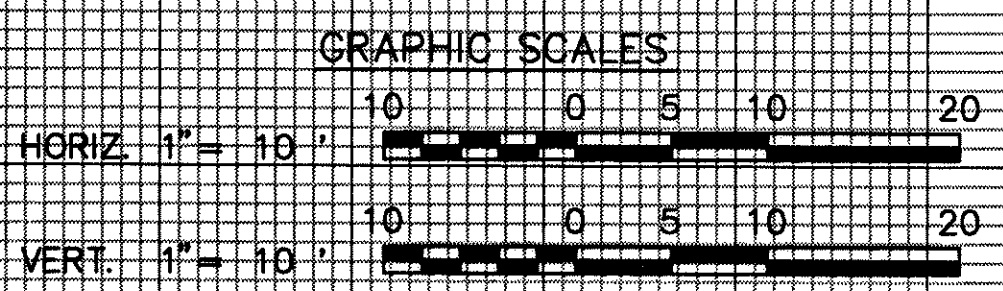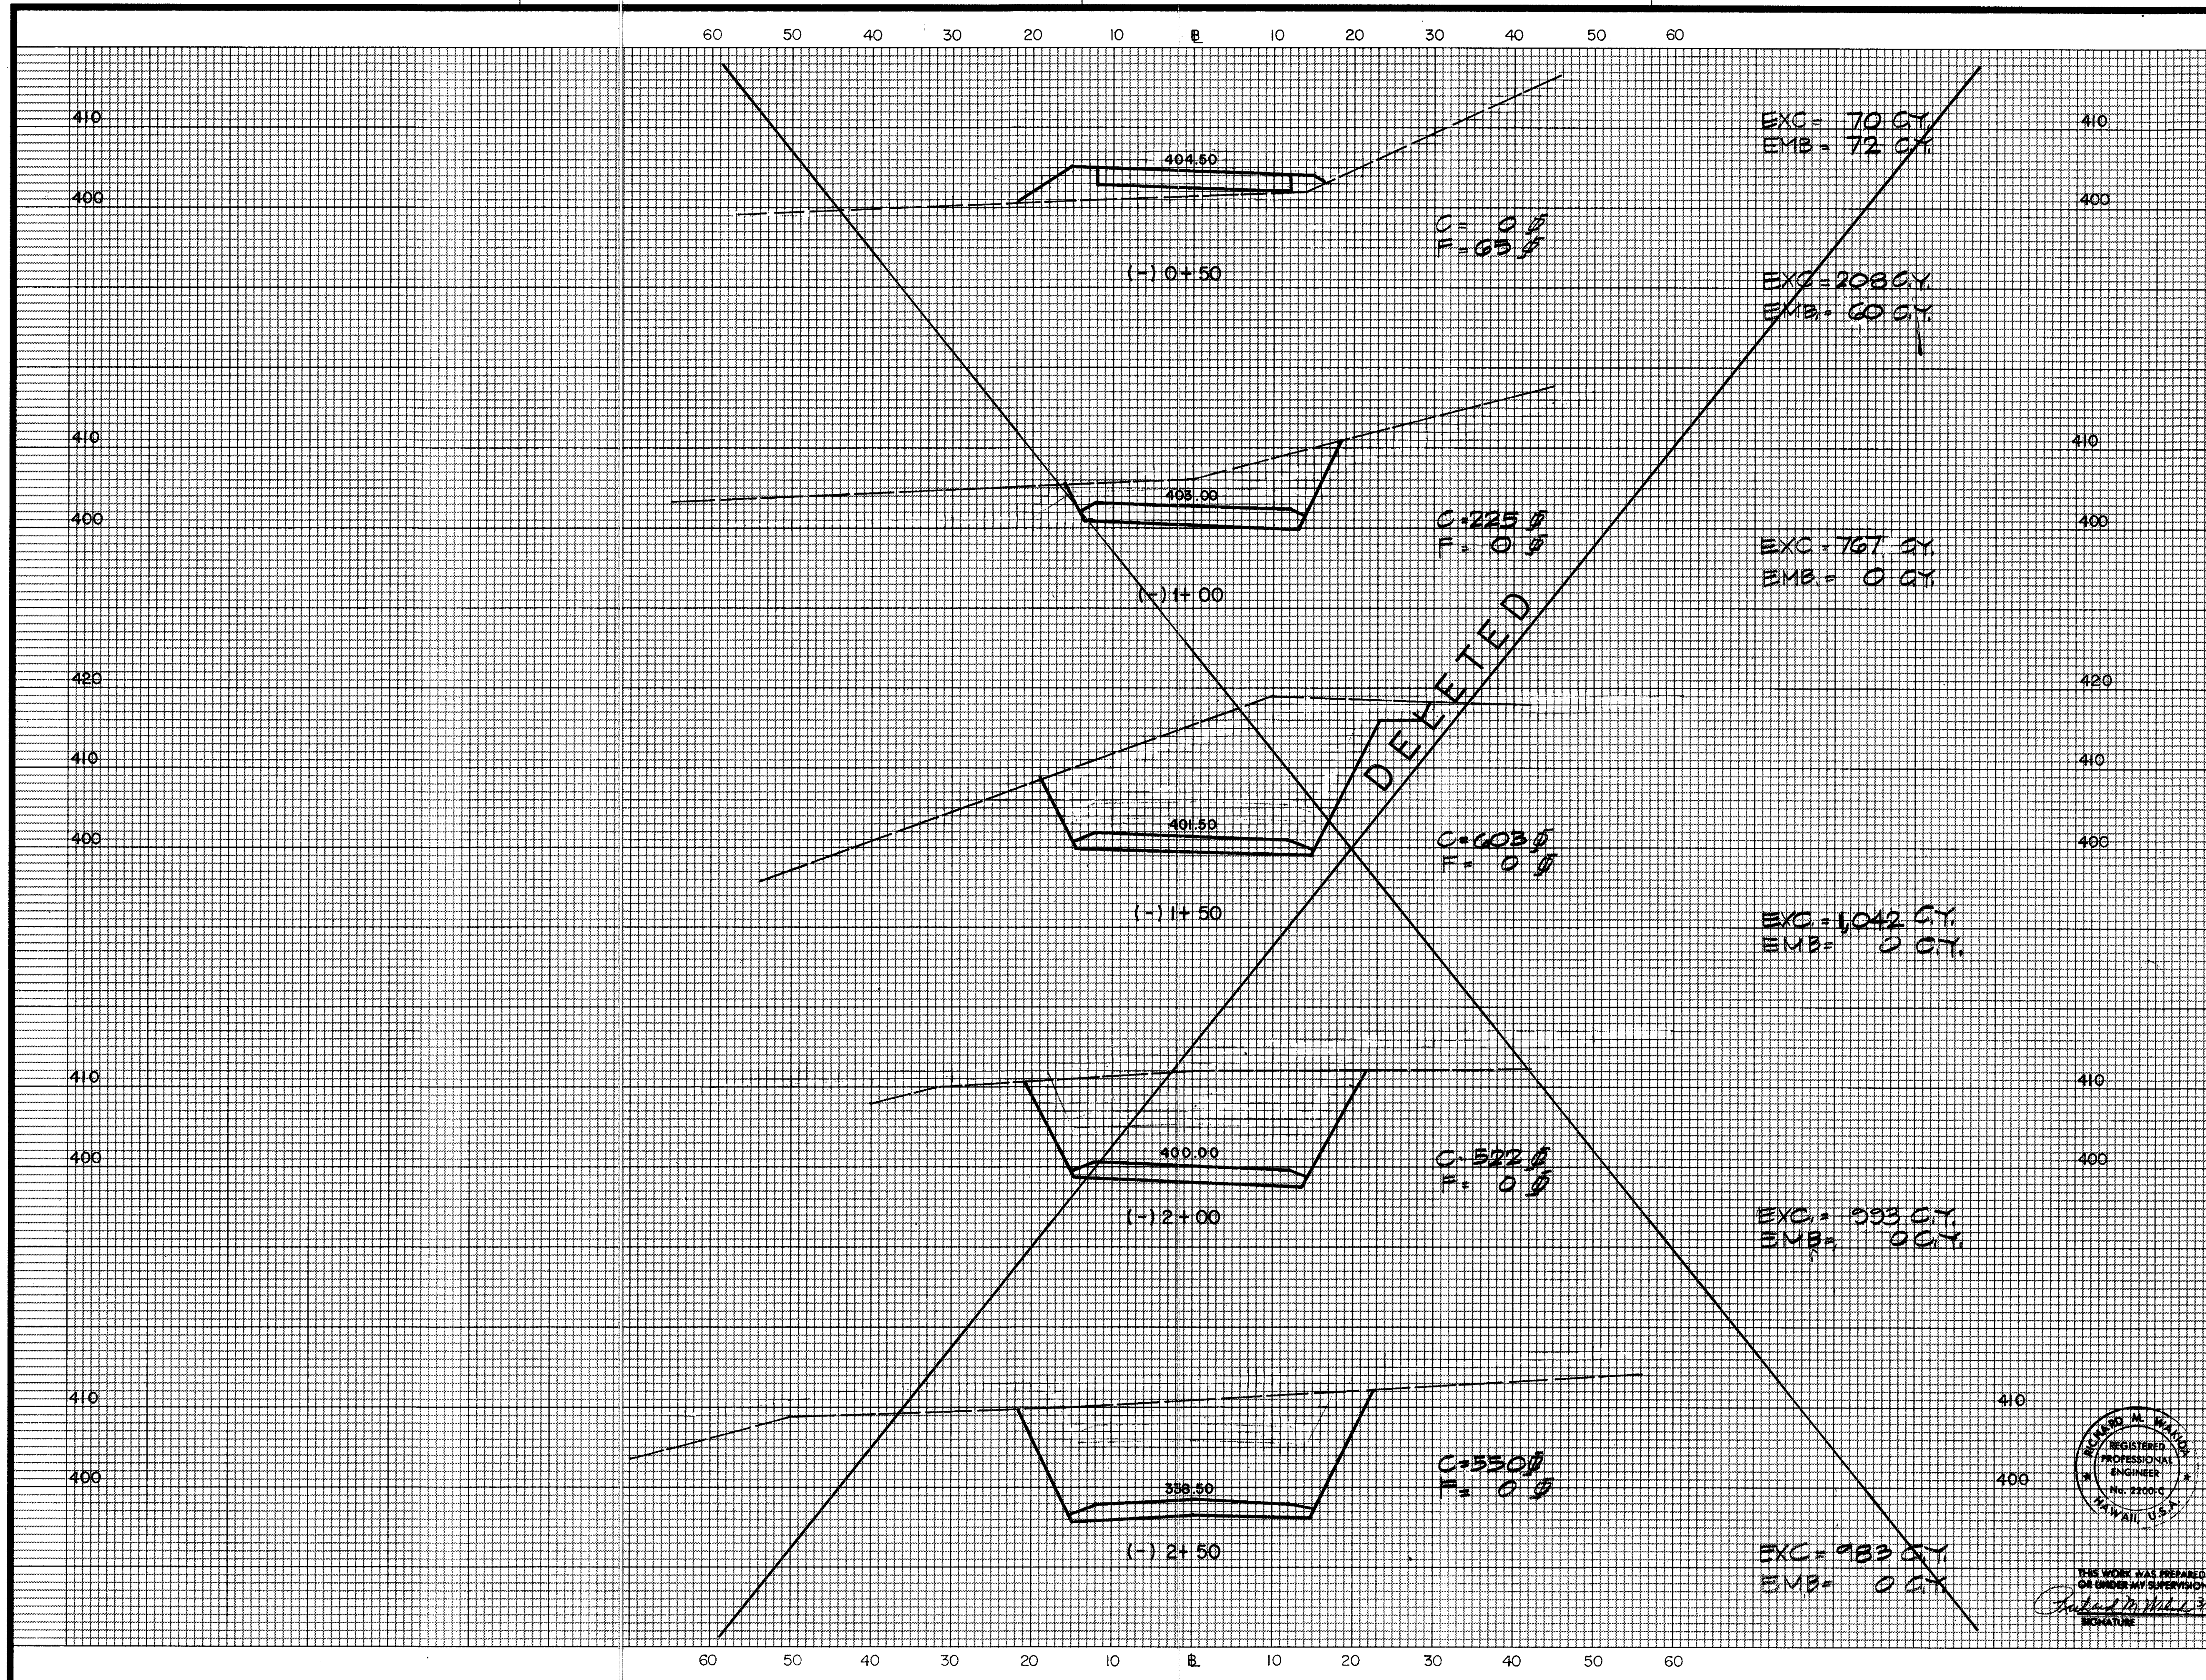

THIS WORK WAS PREPARED BY ME
OR UNDER MY SUPERVISION.
SIGNATURE DATE

STATE OF HAWAII
DEPARTMENT OF TRANSPORTATION
HIGHWAYS DIVISION


CROSS SECTIONS
ACCESS ROAD "A" STA (-)2+50 TO STA (-)0+50

INTERSTATE ROUTE H-3
F.A.I. PROJECT NO. I-H3-1(69) & (70)

SCALE: AS SHOWN DATE: MARCH 1992

SHEET No. X2 OF 31 SHEETS

FED. ROAD DIST. NO.	STATE	FED. AID PROJ. NO.	FISCAL YEAR	SHEET NO.	TOTAL SHEETS
HAWAII	HAW.	I-H3-1(69)	1992	313	325

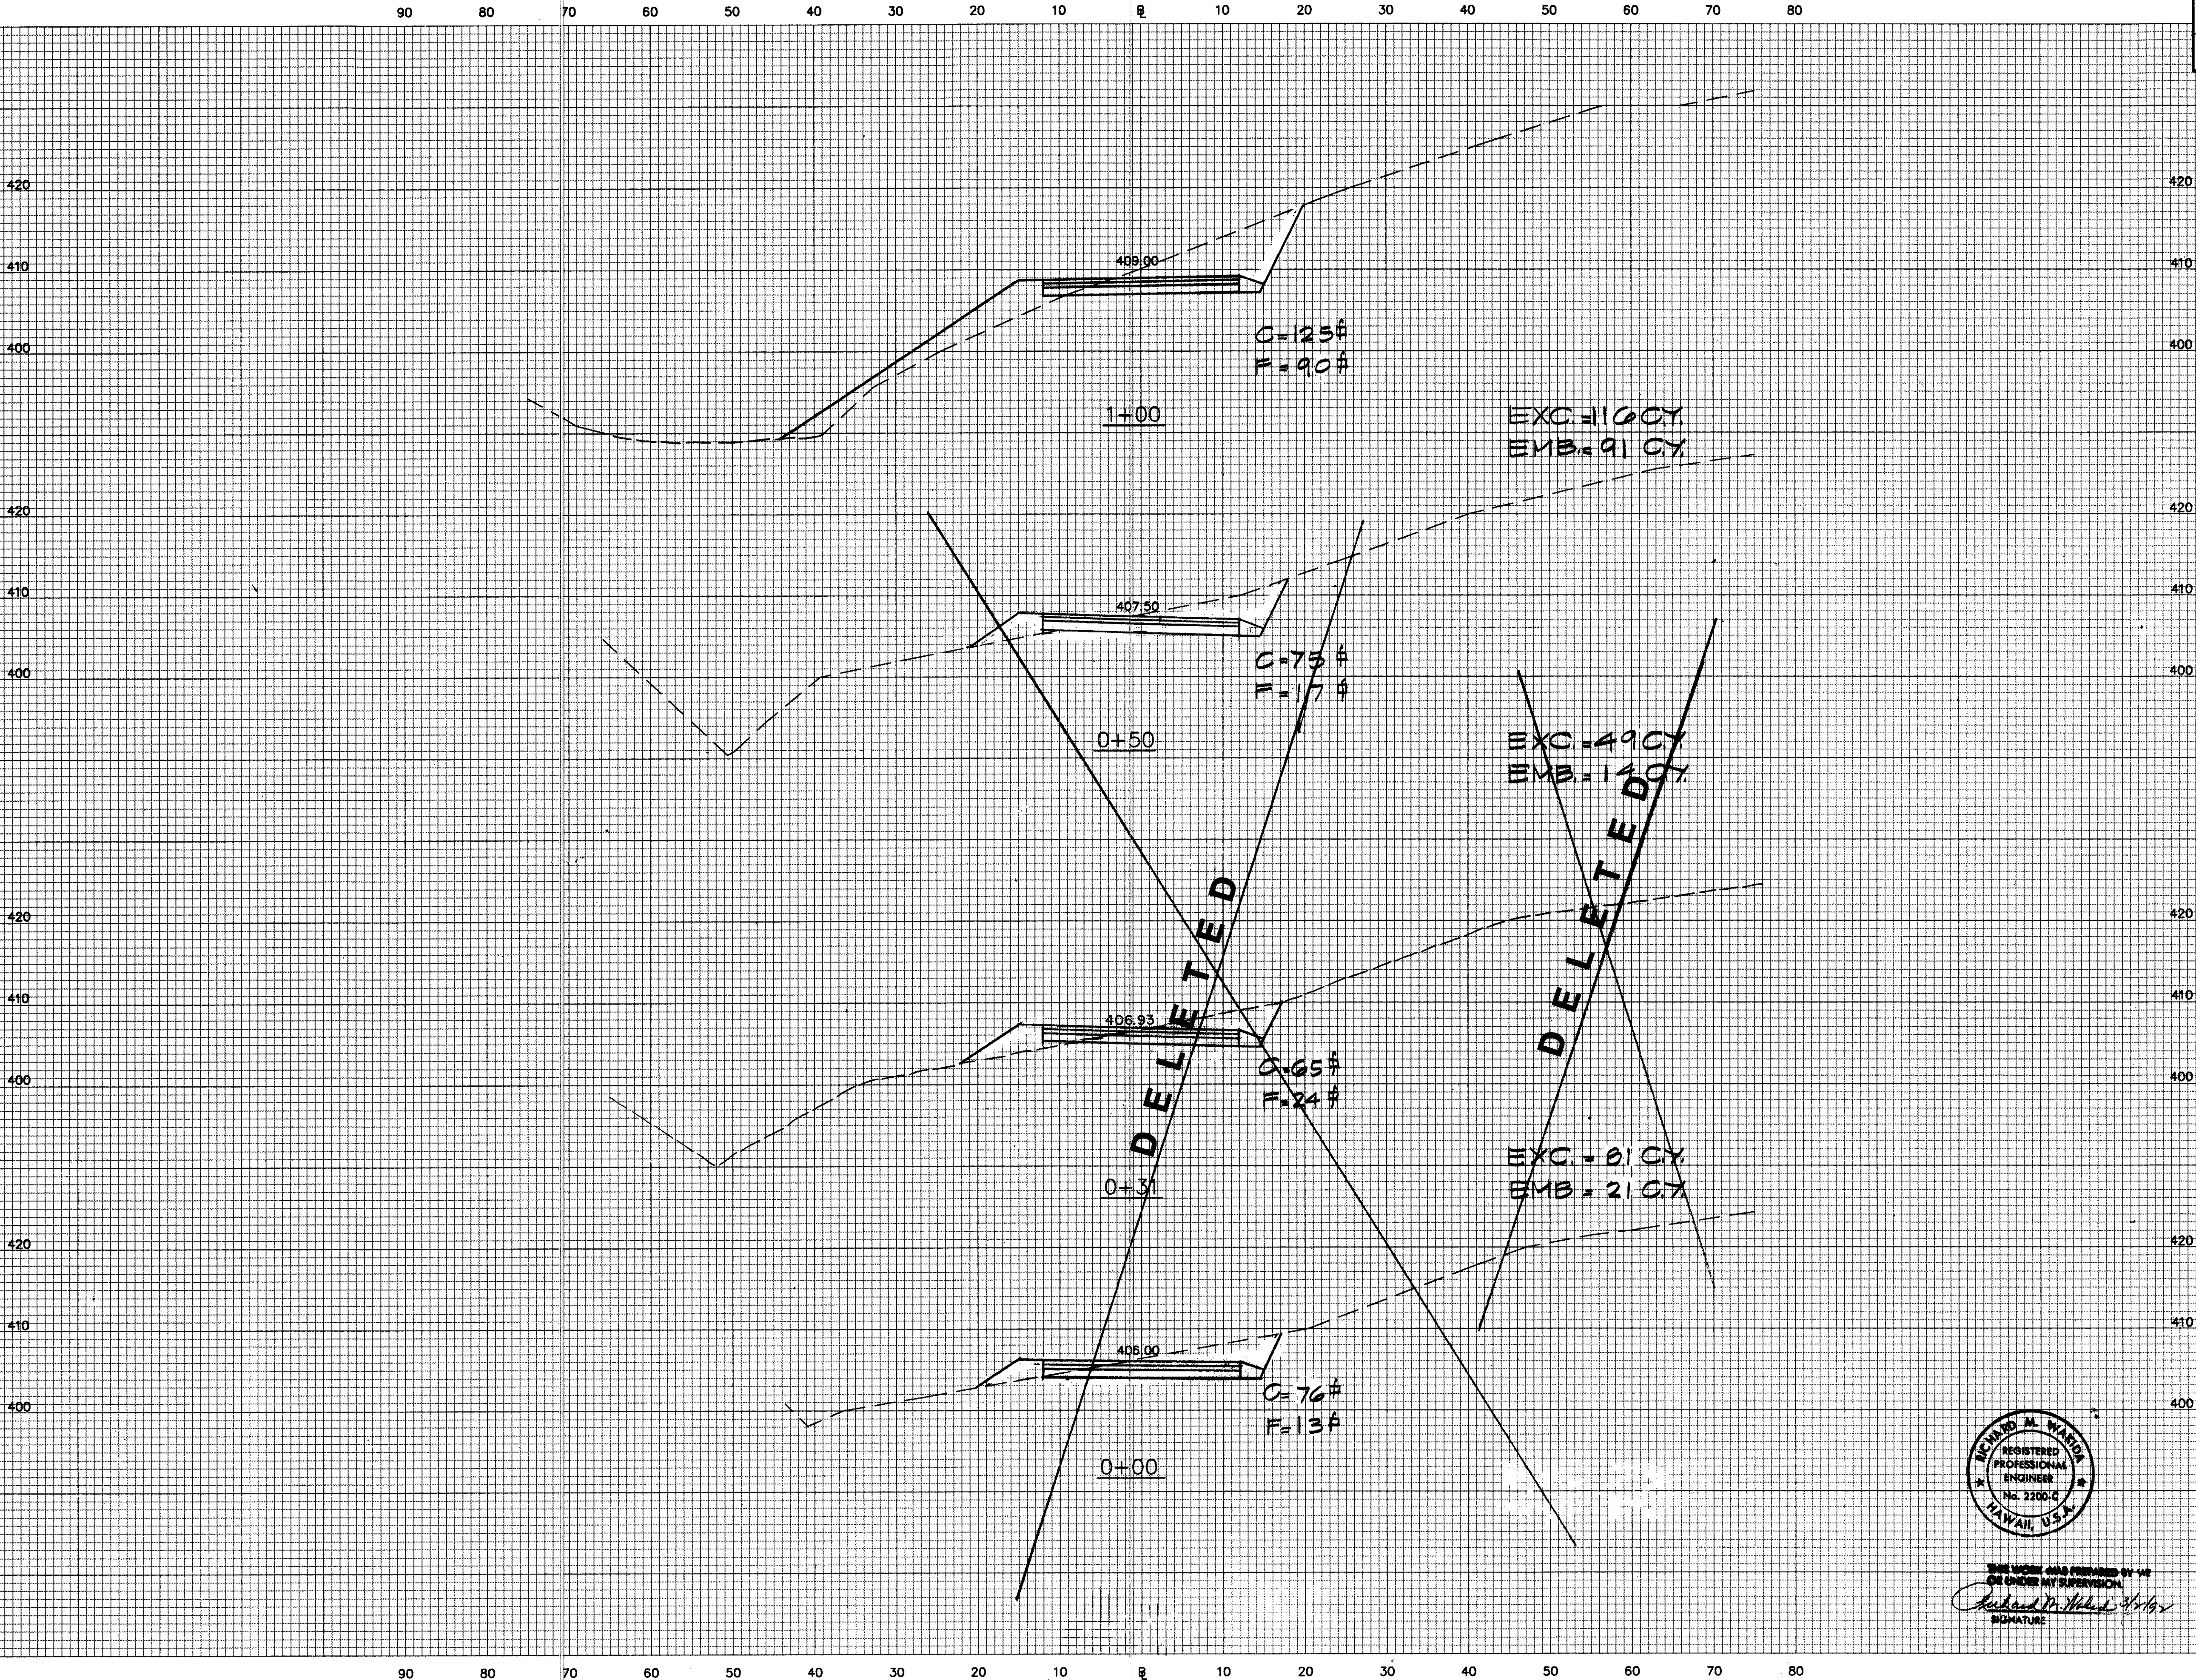

DESIGNED BY	DATE
TRACED BY	
DESIGNED BY	
QUANTITIES BY	
CHECKED BY	

ORIGINAL PLAN	No.
NOTE BOOK	





THESE WORKS WERE PREPARED BY ME
OR UNDER MY SUPERVISION
Richard M. Wilson
SIGNATURE

DATE	REVISION
11-5-93	DELETED SECTIONS

STATE OF HAWAII DEPARTMENT OF TRANSPORTATION HIGHWAYS DIVISION
CROSS SECTIONS ACCESS ROAD "A" STA. 1+00
INTERSTATE ROUTE H-3 F.A.I. PROJECT NO. I-H3-1(69) & (70)
SCALE: AS SHOWN DATE: MARCH, 1992
SHEET No. X3 OF 31 SHEETS



FED. ROAD DIST. NO.	STATE	FED. AID PROJ. NO.	FISCAL YEAR	SHEET NO.	TOTAL SHEETS
HAWAII	HAW.	I-H3-1(69)	1992	314	325

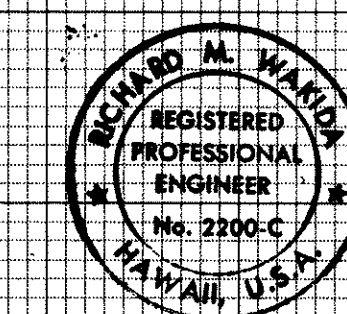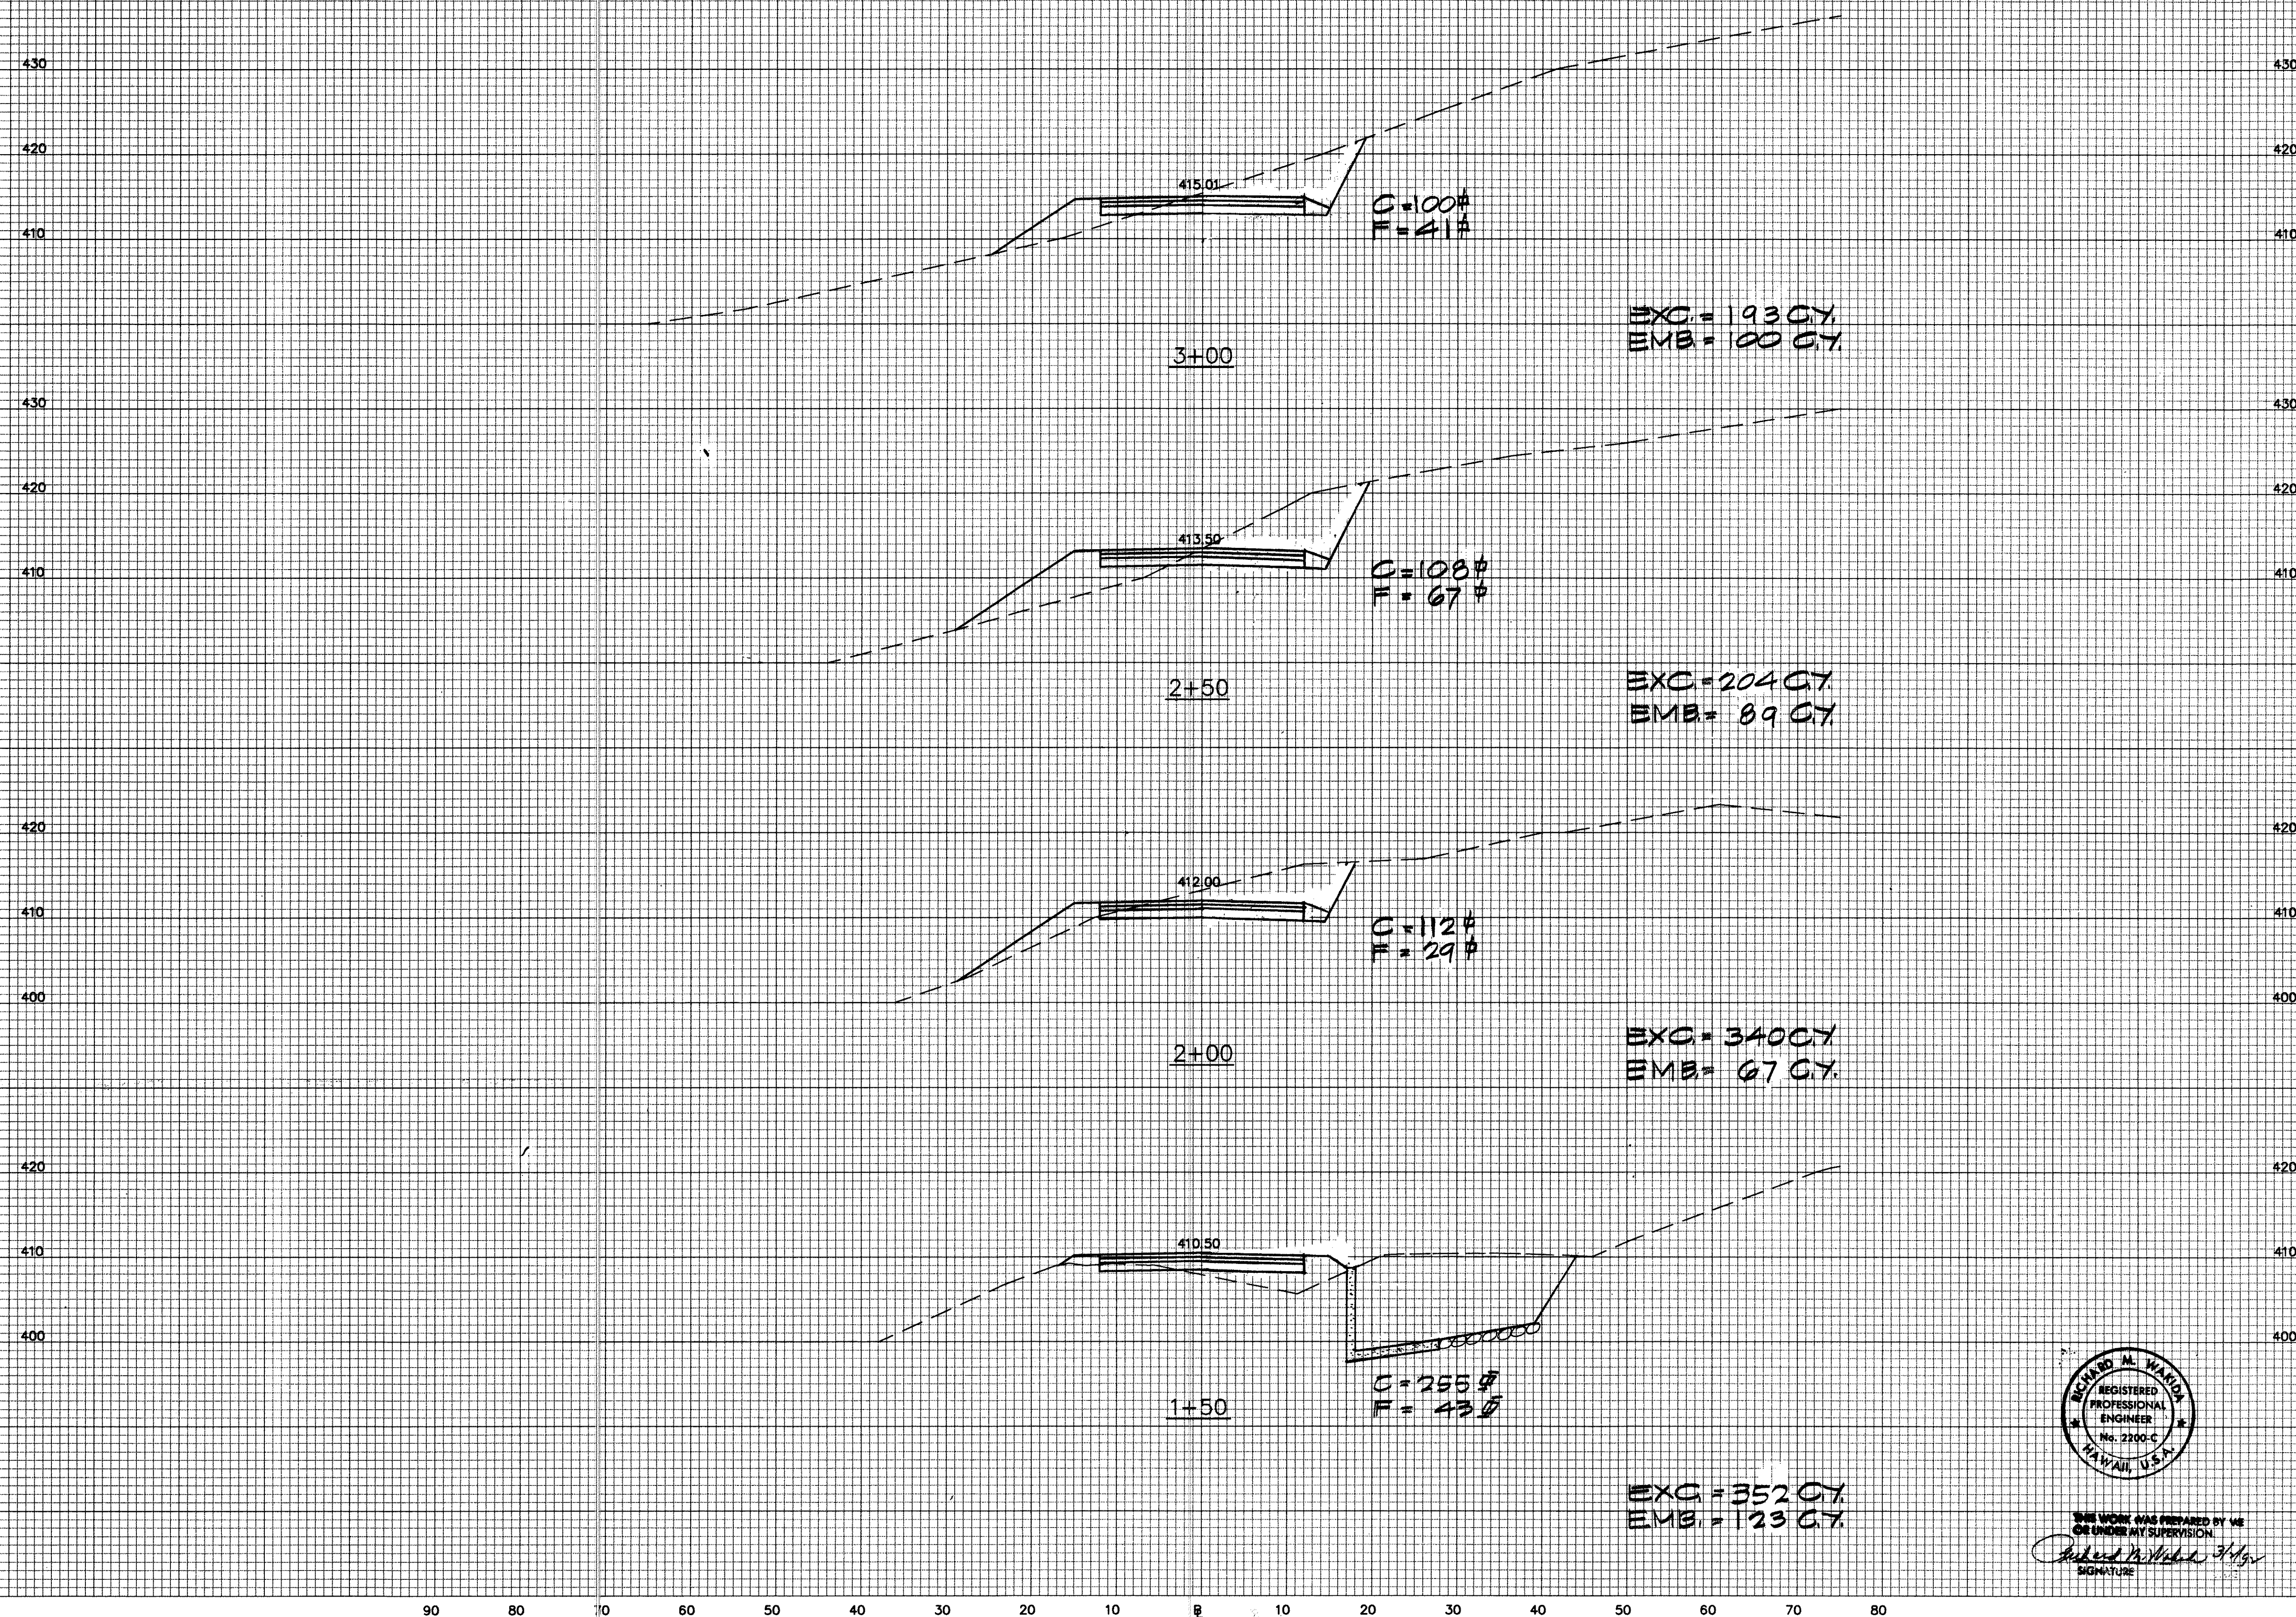

THE WORK WAS PREPARED BY ME
 OR UNDER MY SUPERVISION
Richard M. Warden
 SIGNATURE

STATE OF HAWAII DEPARTMENT OF TRANSPORTATION HIGHWAYS DIVISION	
CROSS SECTIONS ACCESS ROAD "A" STA. 1+50 TO STA. 3+00	
INTERSTATE ROUTE H-3 F.A.I. PROJECT NO. I-H3-1(69) & (70)	
SCALE: AS SHOWN	DATE: MARCH, 1992
SHEET No. X4 OF 31 SHEETS	


FED. ROAD DIST. NO.	STATE	FED. AID PROJ. NO.	FISCAL YEAR	SHEET NO.	TOTAL SHEETS
HAWAII	HAW.	I-H3-1(69)	1992	315	325

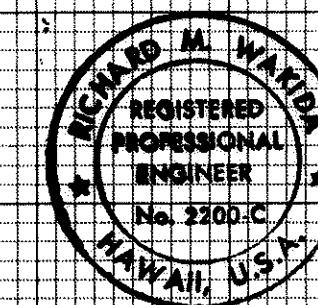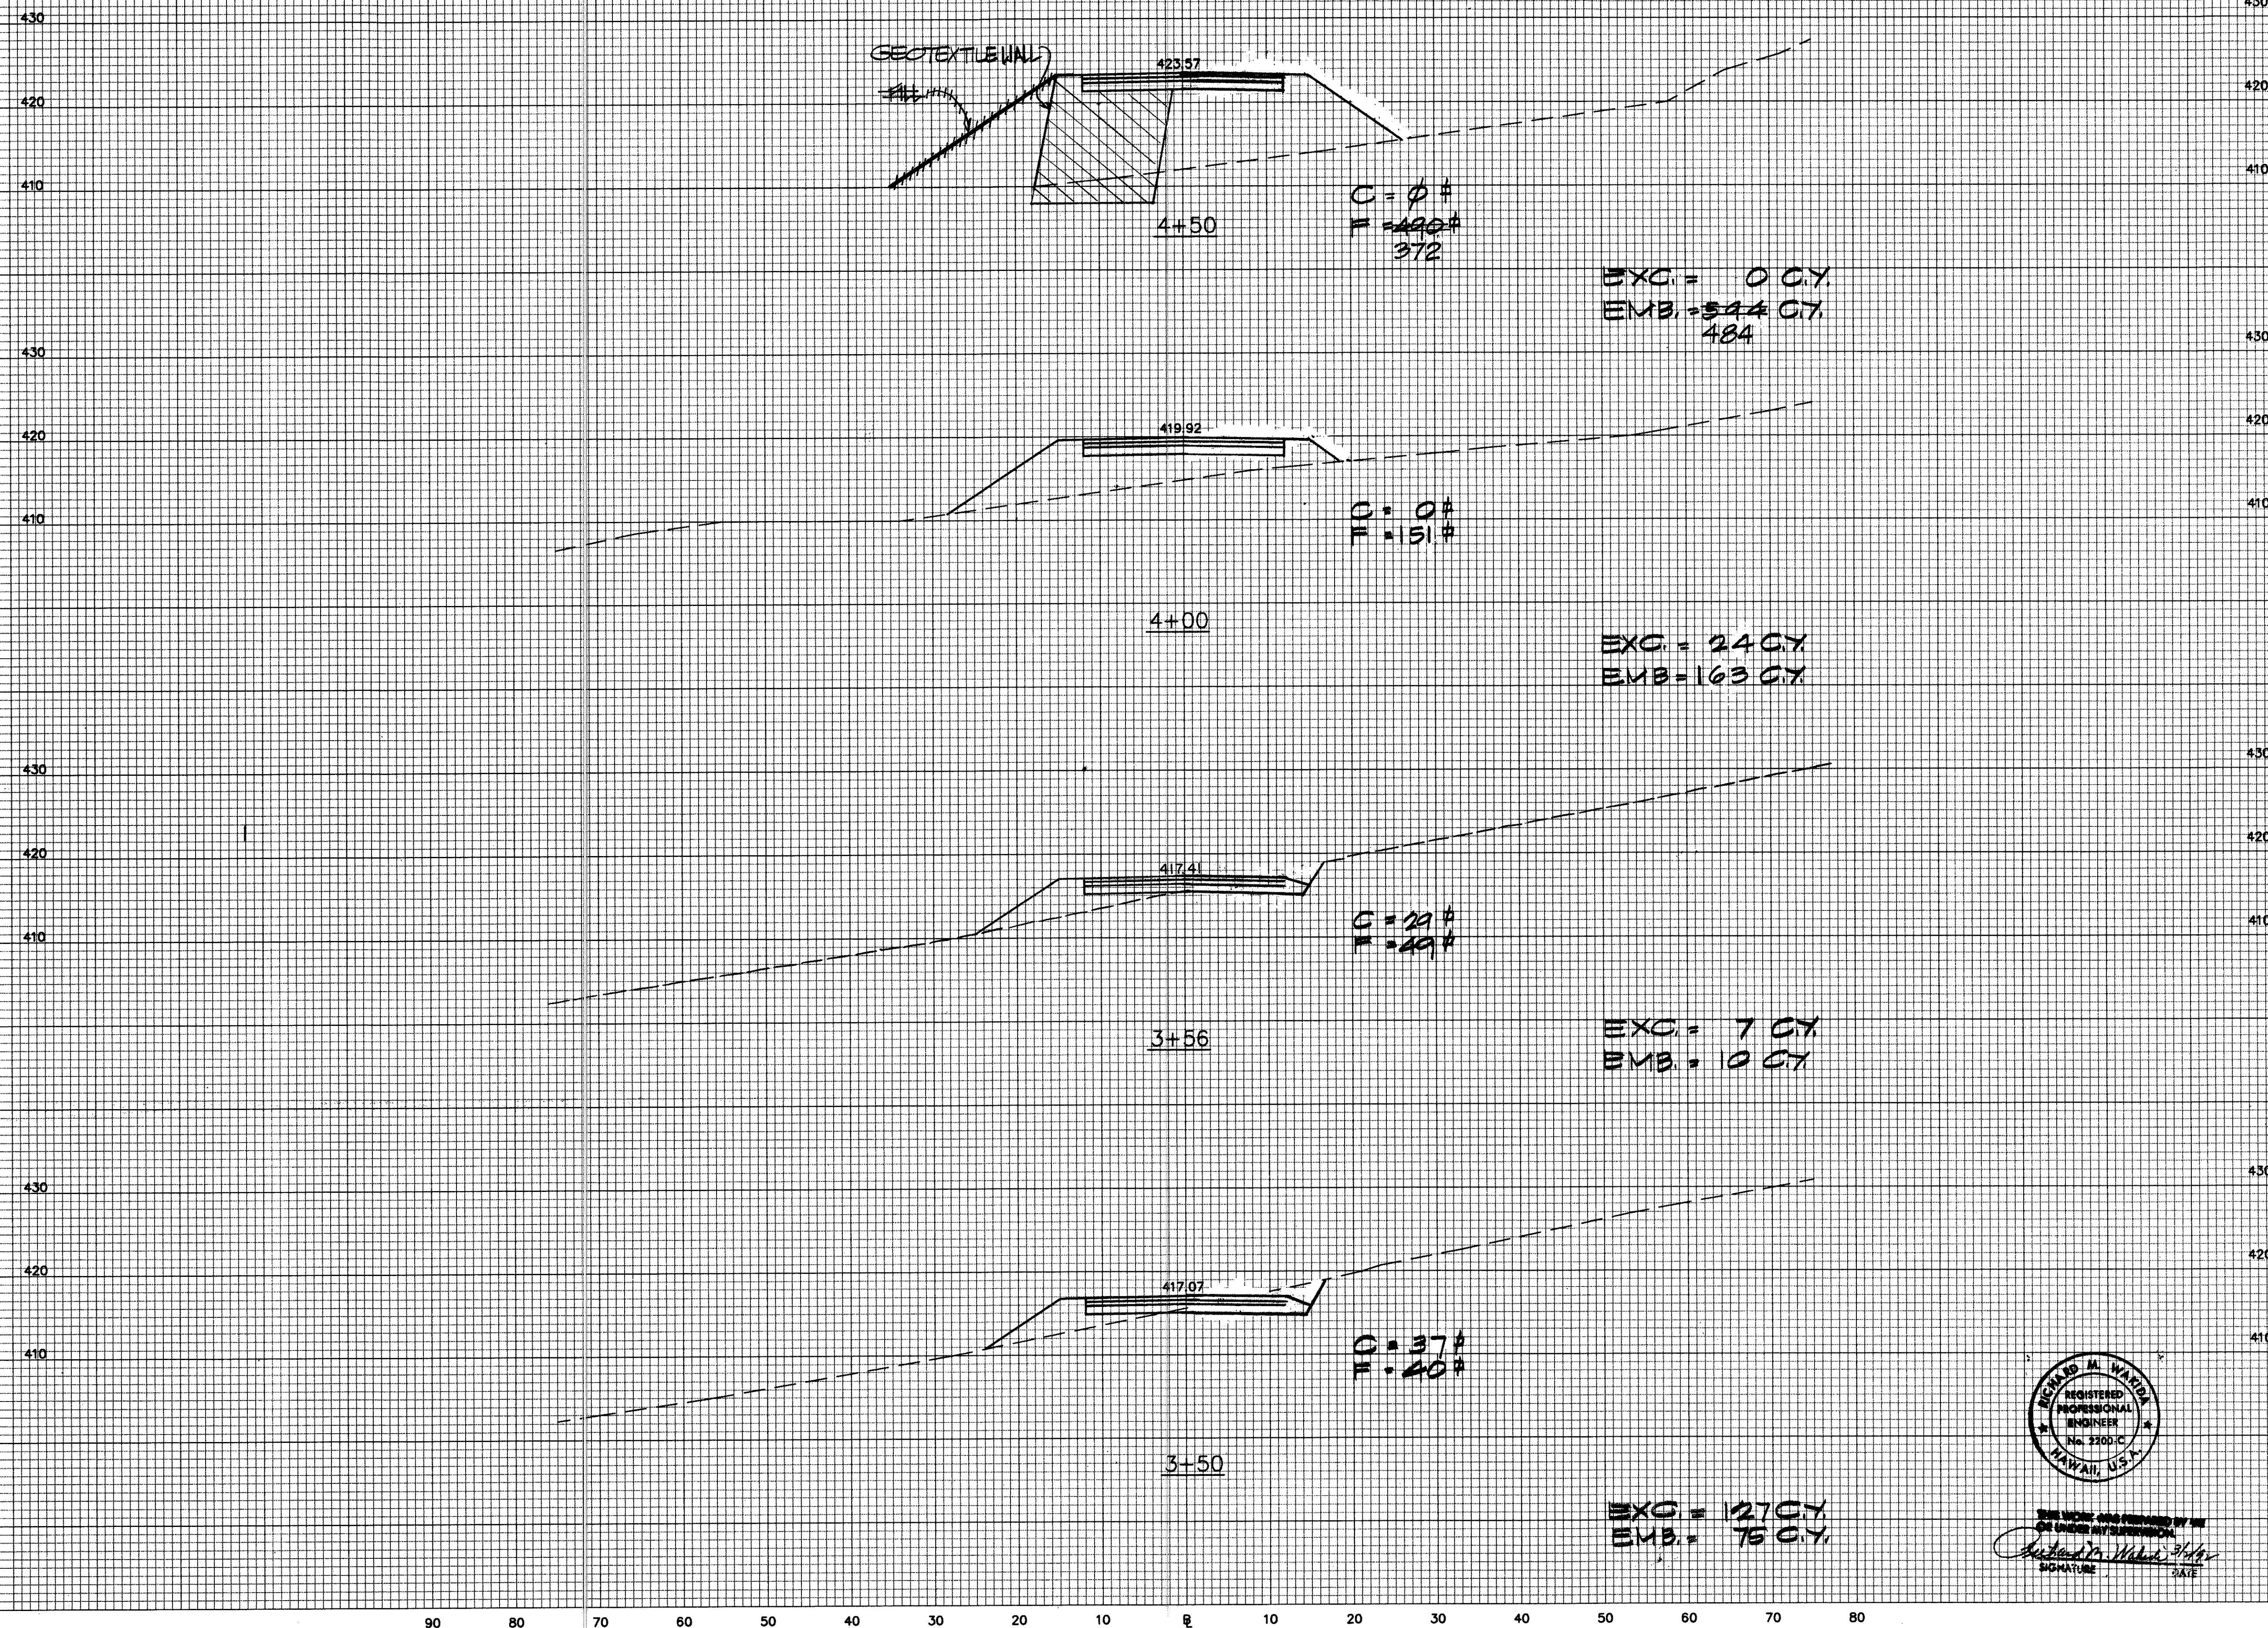

THE WORK WAS PREPARED BY ME
 OR UNDER MY SUPERVISION
 Signature: *Thomas M. Warden*
 DATE: _____

STATE OF HAWAII DEPARTMENT OF TRANSPORTATION HIGHWAYS DIVISION	
CROSS SECTIONS ACCESS ROAD "A" STA. 3+50 TO STA. 4+50	
INTERSTATE ROUTE H-3 F.A.I. PROJECT NO. I-H3-1(69) & (70)	
SCALE: AS SHOWN	DATE: MARCH, 1992
SHEET No. X5 OF 31 SHEETS	

FED. ROAD DIST. NO.	STATE	FED. AID PROJ. NO.	FISCAL YEAR	SHEET NO.	TOTAL SHEETS
HAWAII	HAW.	I-H3-1(69)	1992	316	325

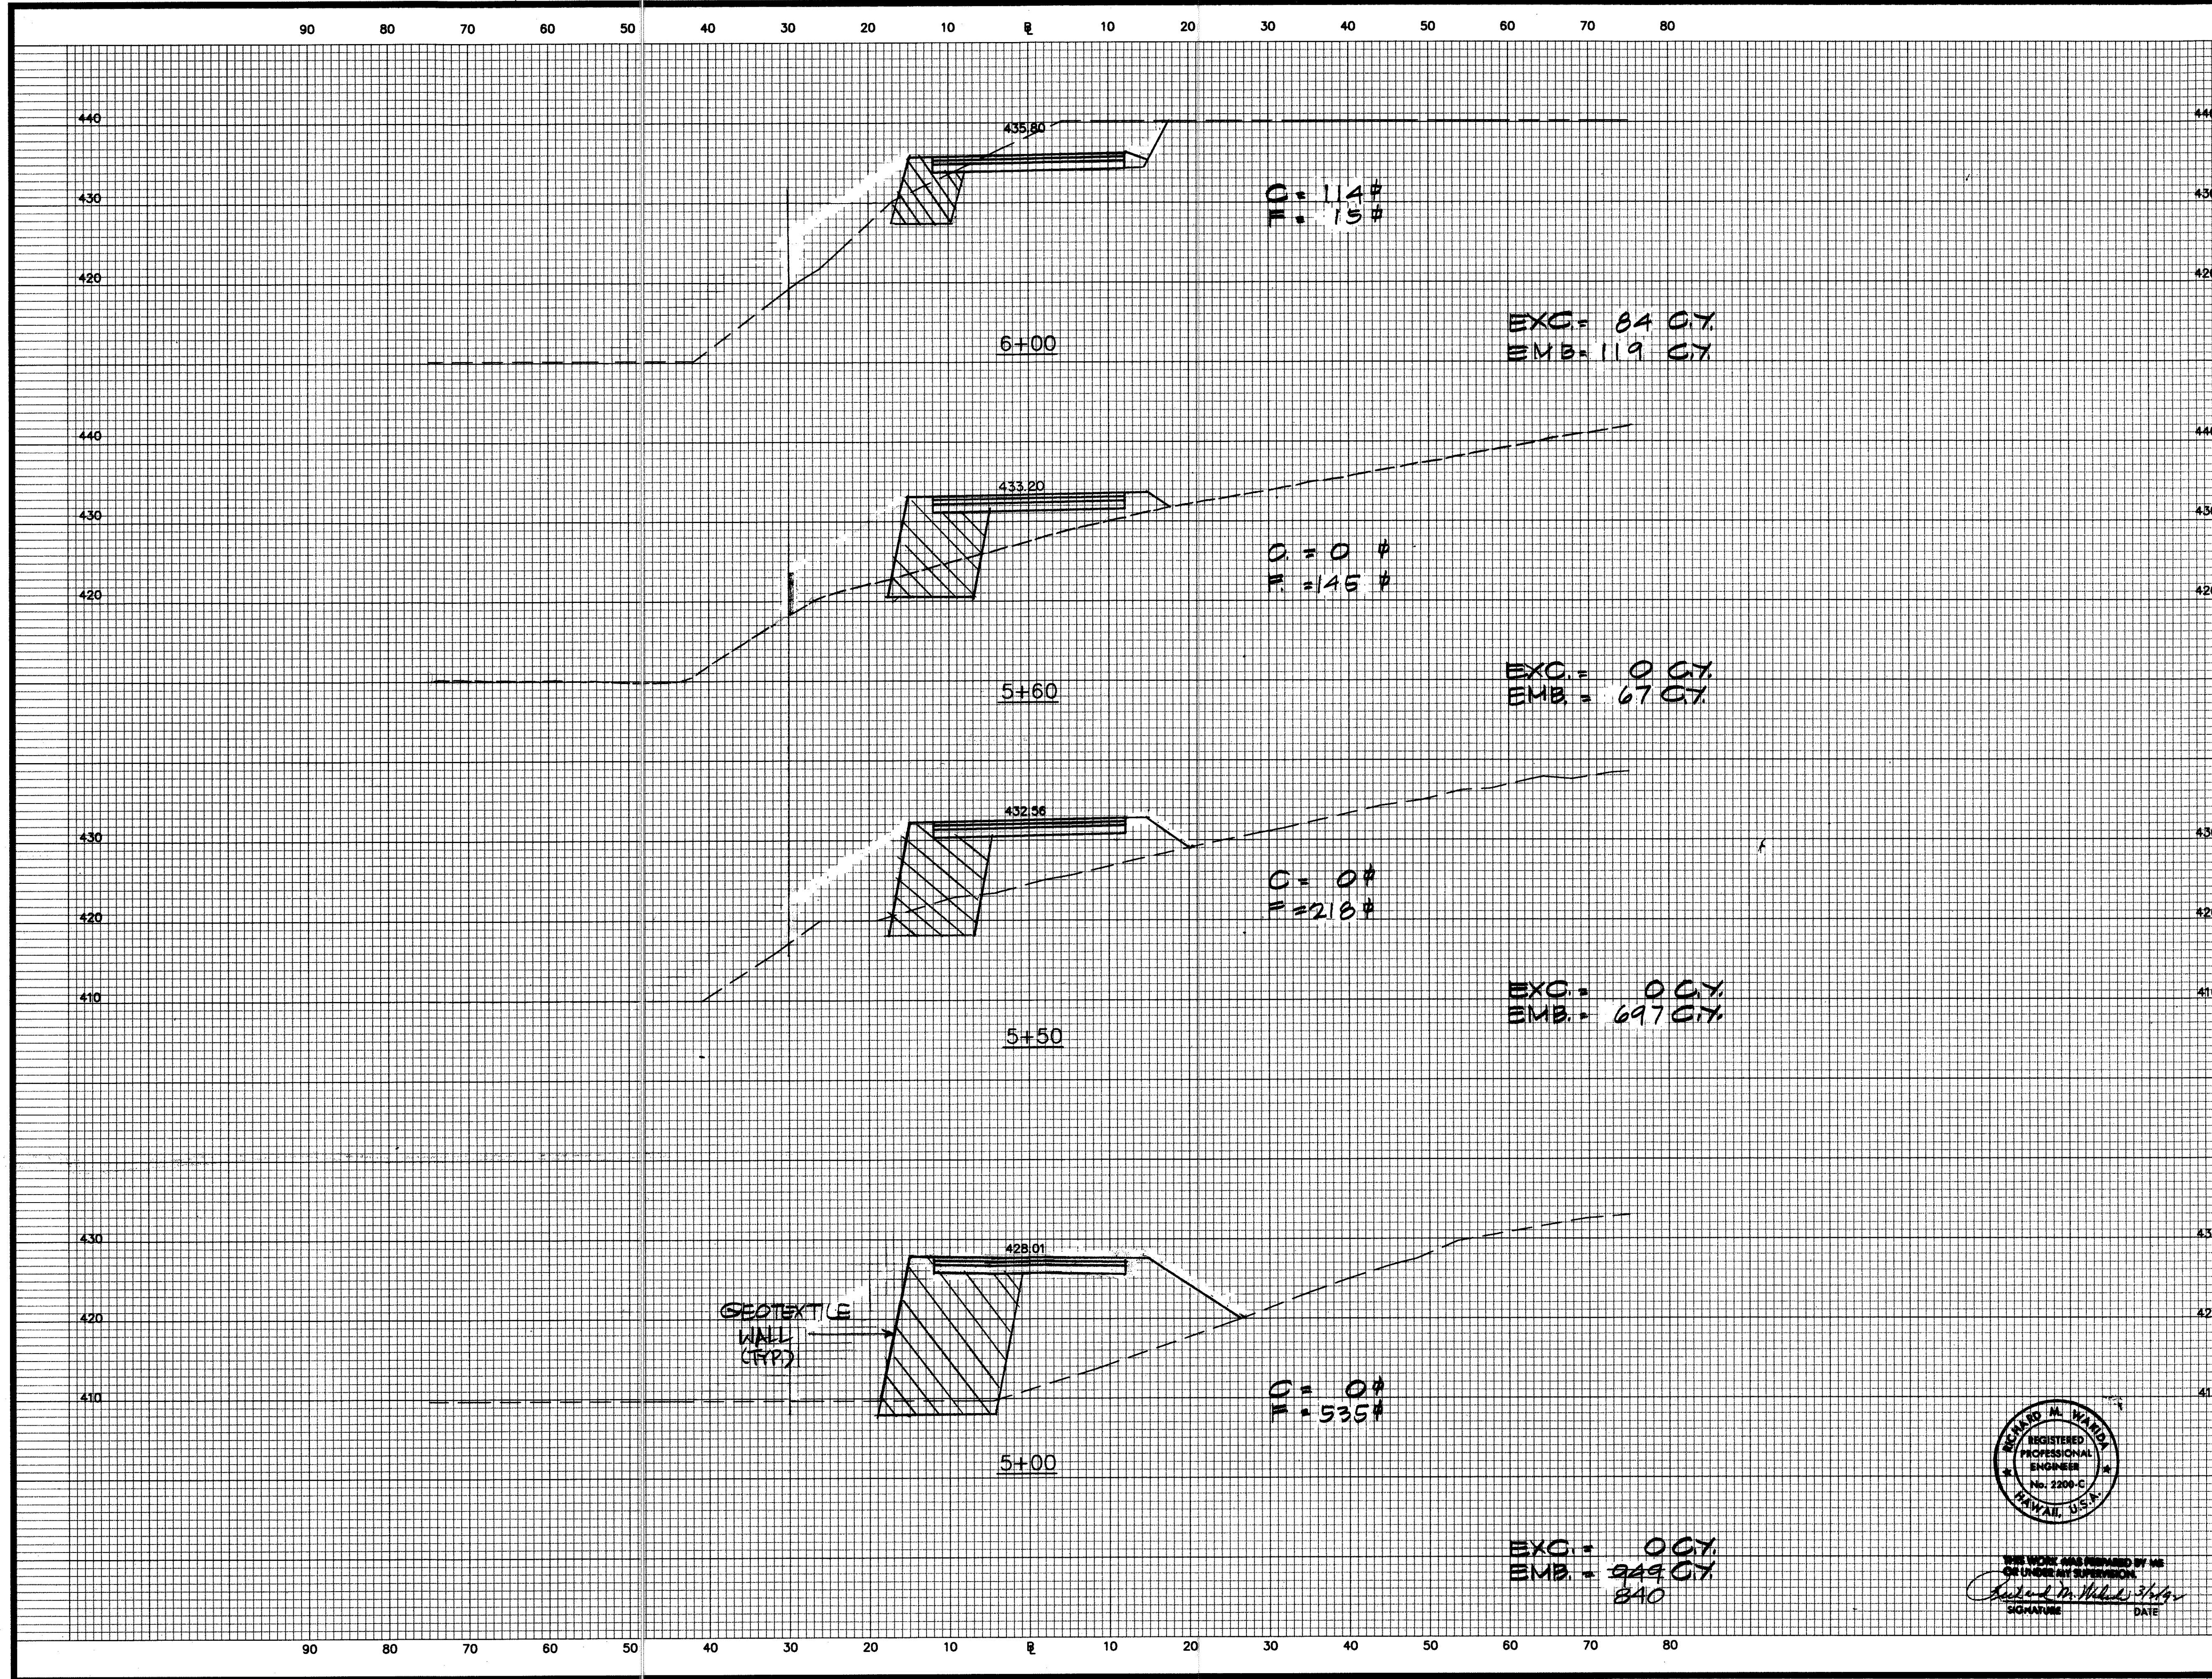

THIS WORK WAS PREPARED BY ME
OR UNDER MY SUPERVISION
Signature: Richard M. Wanda
DATE: _____

STATE OF HAWAII
DEPARTMENT OF TRANSPORTATION
HIGHWAYS DIVISION

CROSS SECTIONS
ACCESS ROAD "A"
STA. 5+00 TO STA. 6+00

INTERSTATE ROUTE H-3
F.A.I. PROJECT NO. I-H3-1(69) & (70)



SCALE: AS SHOWN DATE: MARCH, 1992

SHEET No. 316 OF 31 SHEETS

ORIGINAL PLAN
SURVEY PLANNED BY _____ DATE _____
DRAWN BY _____
TRACED BY _____
DESIGNED BY _____
CHECKED BY _____
No. _____

FED. ROAD DIST. NO.	STATE	FED. AID PROJ. NO.	FISCAL YEAR	SHEET NO.	TOTAL SHEETS
HAWAII	HAW.	I-H3-1(69)	1992	317	325

ORIGINAL PLAN	DATE
NO. 1	
NO. 2	
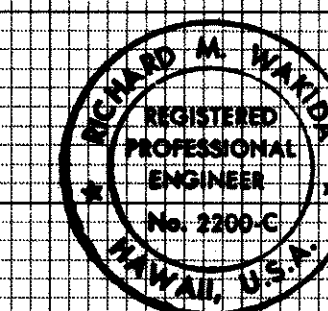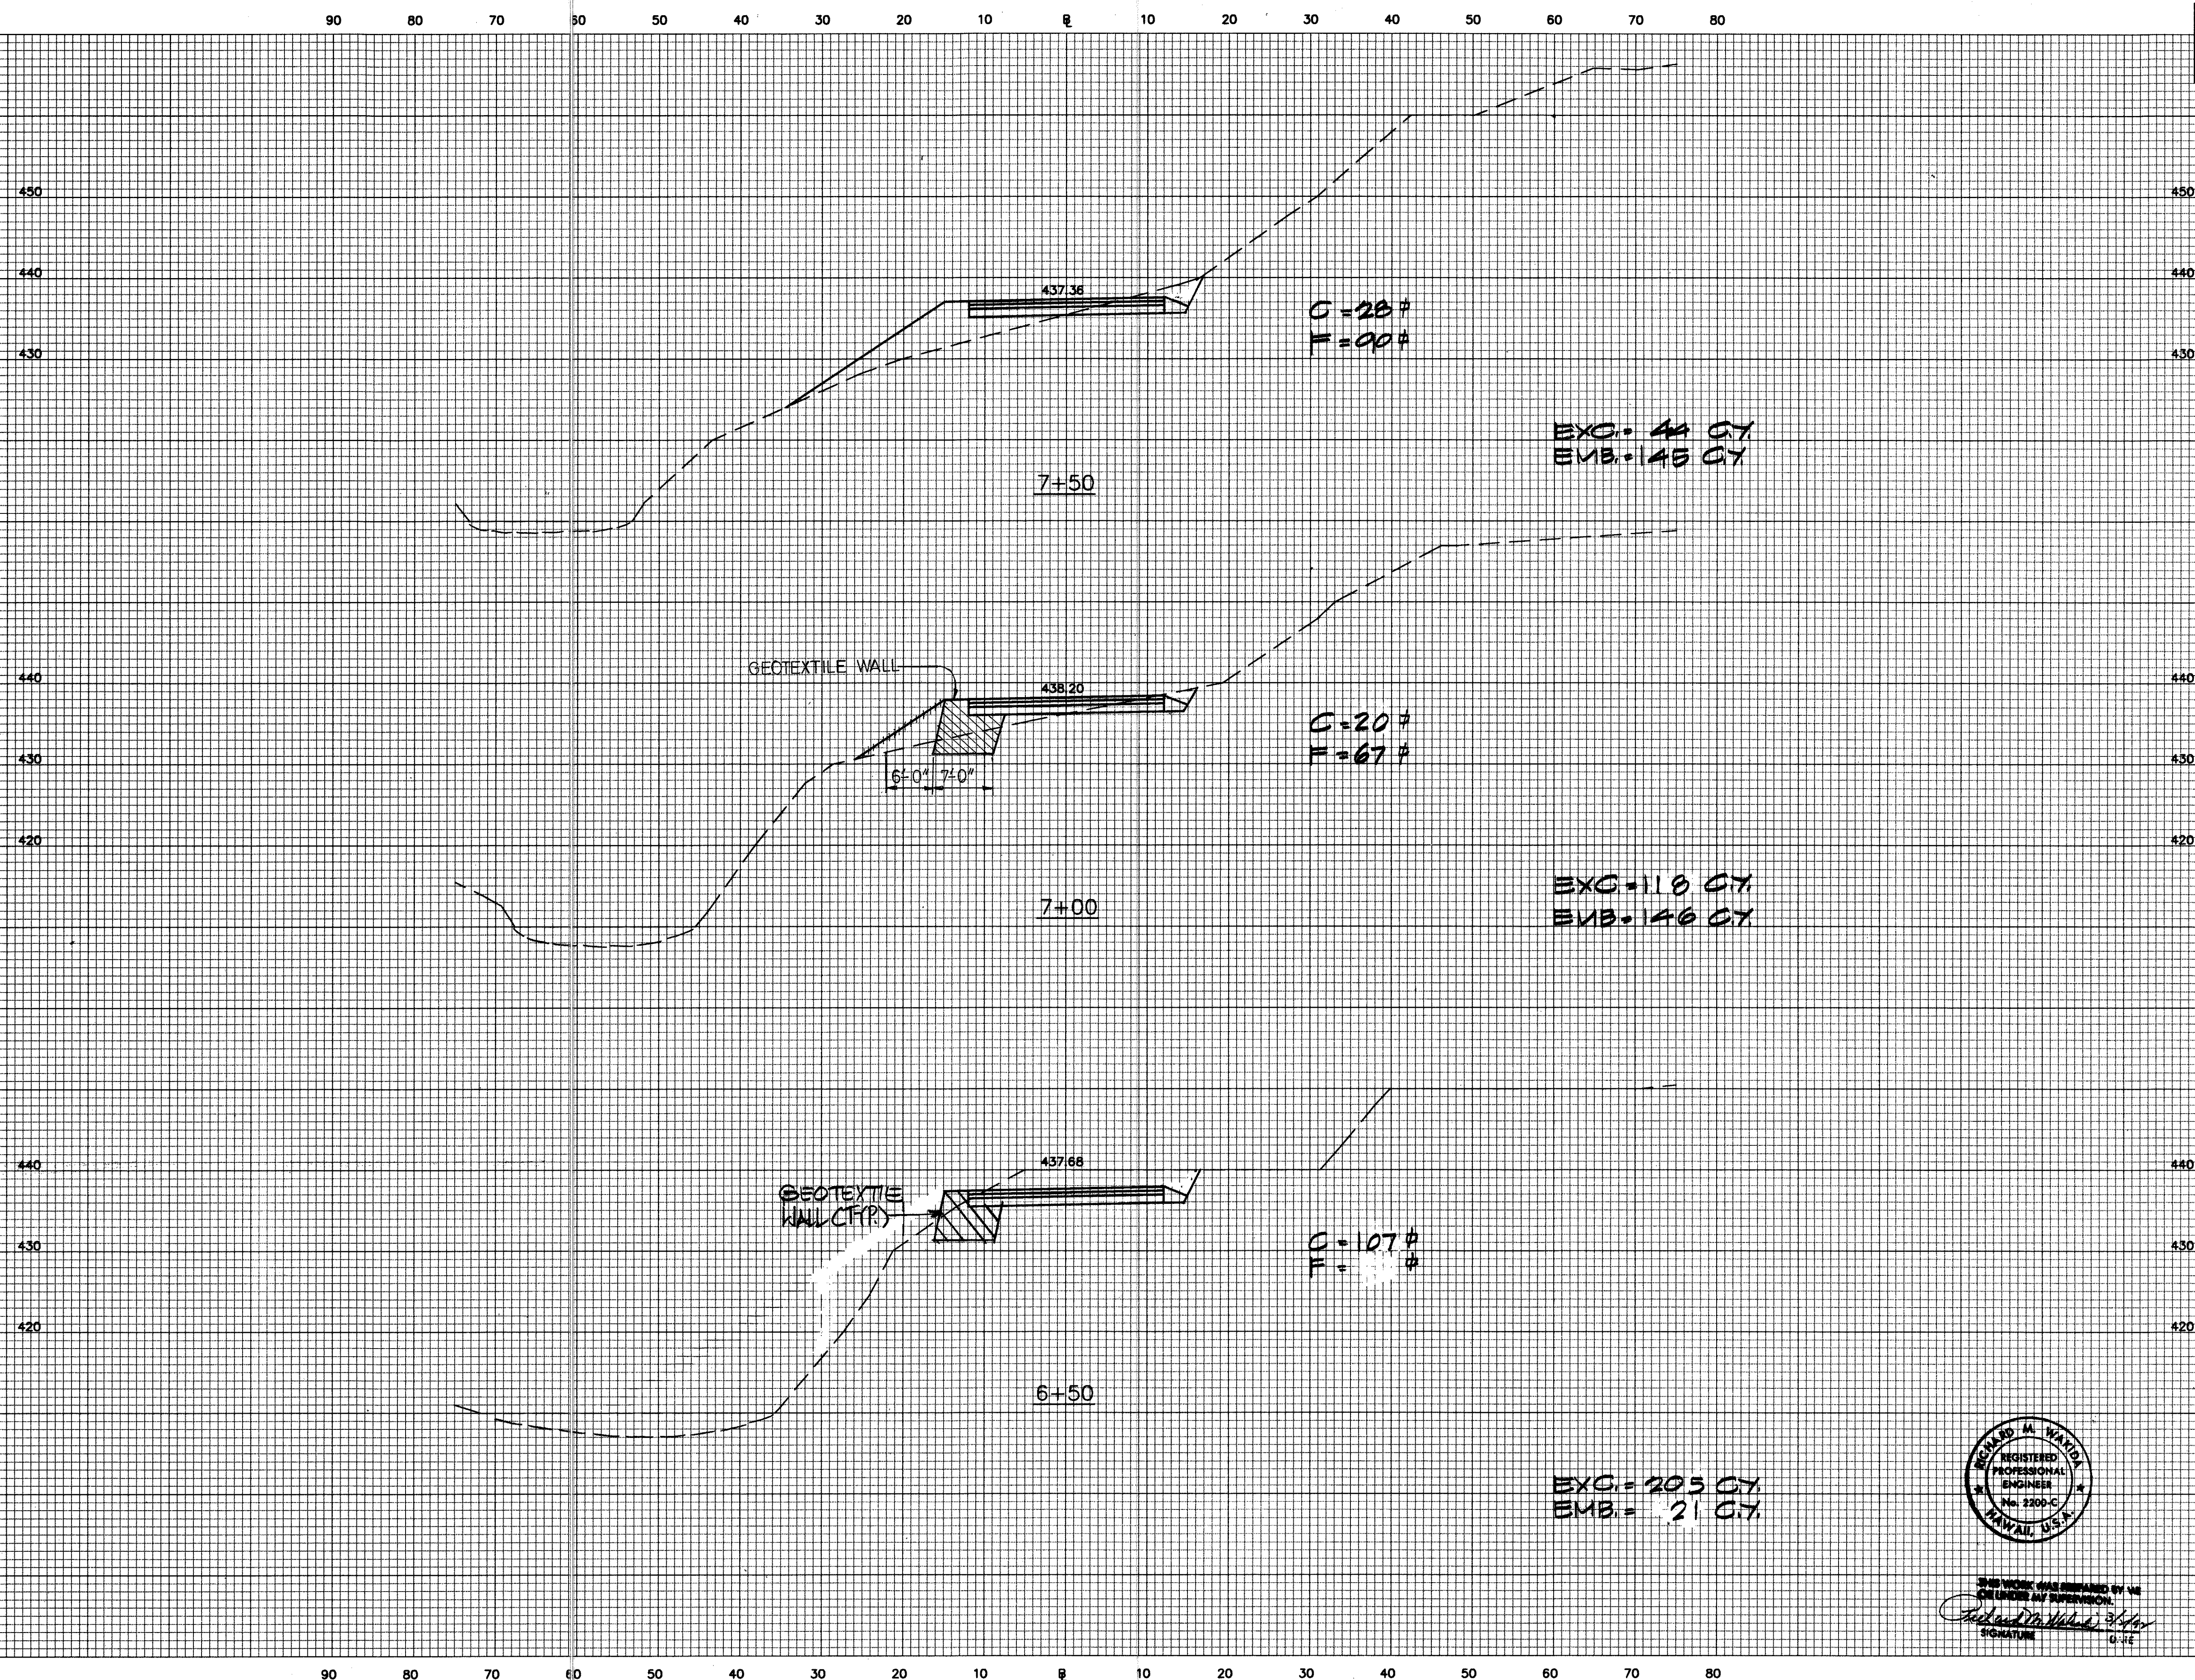

THIS WORK WAS PREPARED BY ME
OR UNDER MY SUPERVISION
DATE: MARCH 1992
SIGNATURE: [Signature]

STATE OF HAWAII
DEPARTMENT OF TRANSPORTATION
HIGHWAYS DIVISION


CROSS SECTIONS
ACCESS ROAD "A"
STA. 6+50 TO STA. 7+50

INTERSTATE ROUTE H-3
F.A.I. PROJECT NO. I-H3-1(69) & (70)


SCALE: AS SHOWN DATE: MARCH, 1992

SHEET No. X7 OF 31 SHEETS

FED. ROAD DIST. NO.	STATE	FED. AID PROJ. NO.	FISCAL YEAR	SHEET NO.	TOTAL SHEETS
HAWAII	HAW.	I-H3-1(69)	1992	318	325

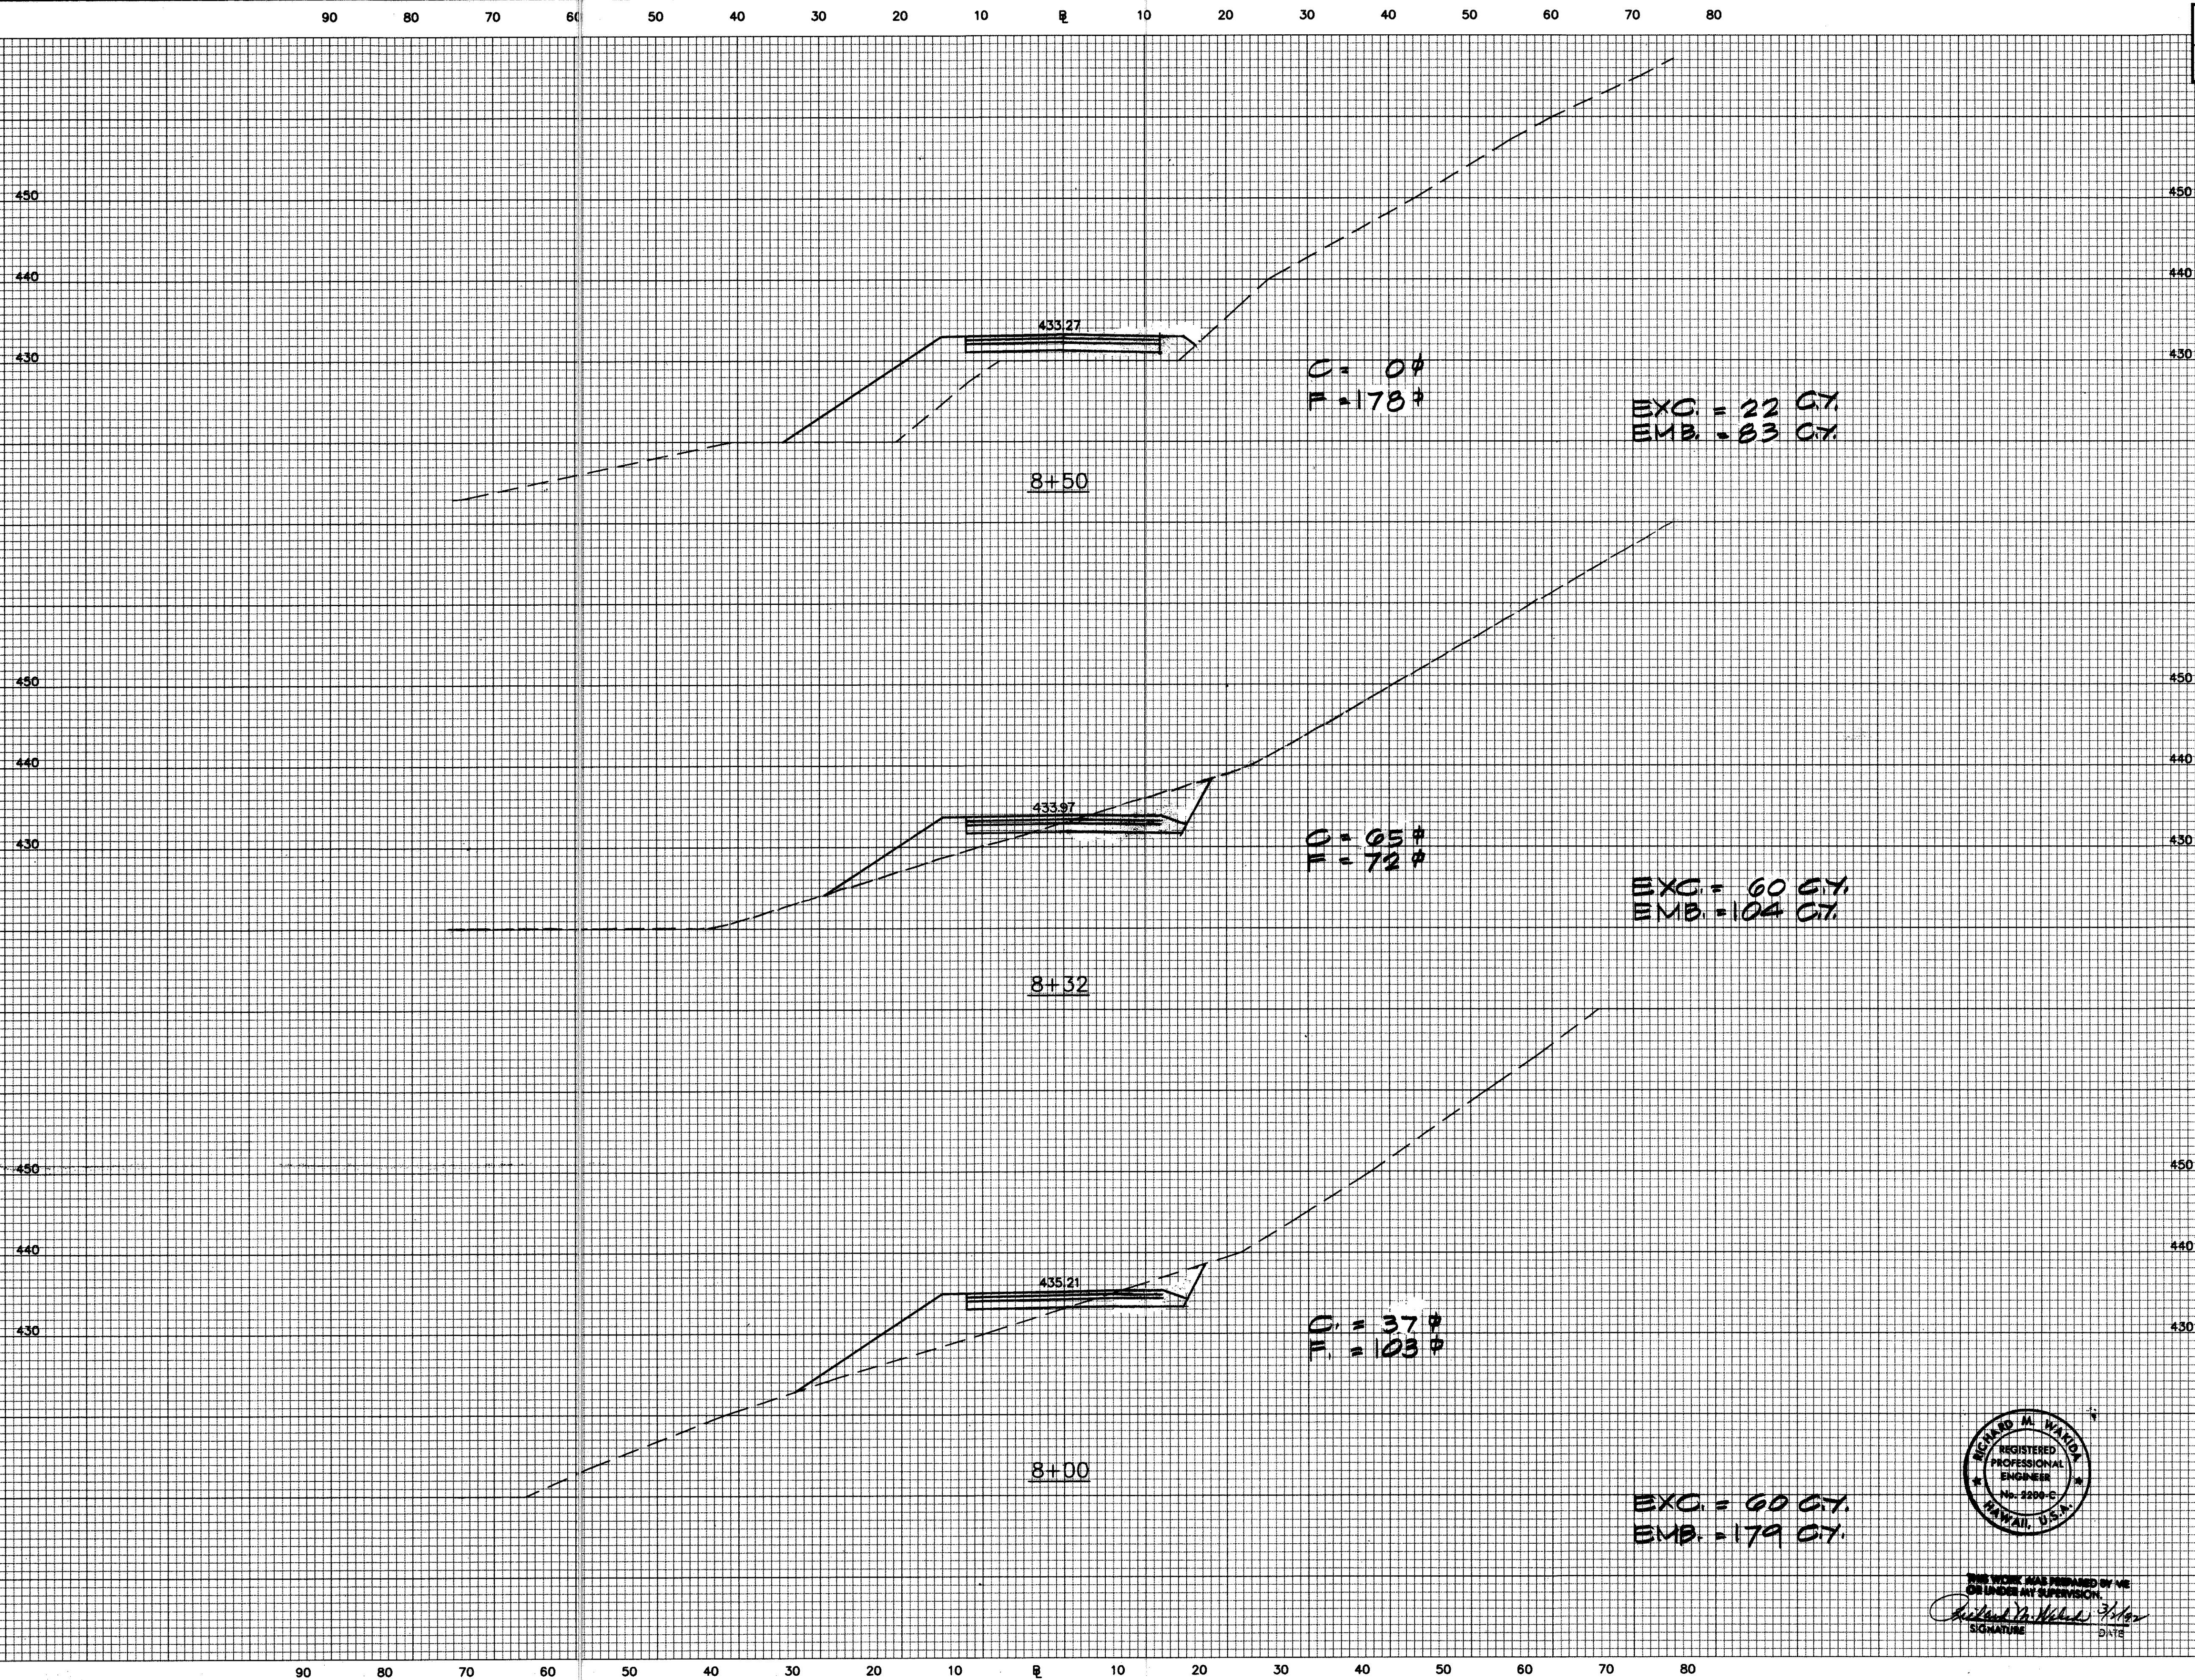


DATE	_____
DESIGNED BY	_____
CHECKED BY	_____
NOTED BY	_____
NO.	_____

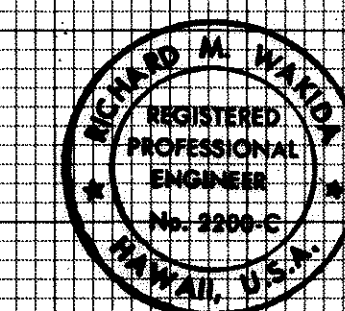


THIS WORK WAS PREPARED BY ME
OR UNDER MY SUPERVISION
SIGNATURE DATE

STATE OF HAWAII DEPARTMENT OF TRANSPORTATION HIGHWAYS DIVISION	
CROSS SECTIONS ACCESS ROAD "A" STA. 8+00 TO STA. 8+50	
INTERSTATE ROUTE H-3 F.A.I. PROJECT NO. I-H3-1(69) & (70)	
SCALE: AS SHOWN	DATE: MARCH, 1992
SHEET No. X8 OF 31 SHEETS	

FED. ROAD DIST. NO.	STATE	FED. AID PROJ. NO.	FISCAL YEAR	SHEET NO.	TOTAL SHEETS
HAWAII	HAW.	I-H3-1(69)	1992	319	325

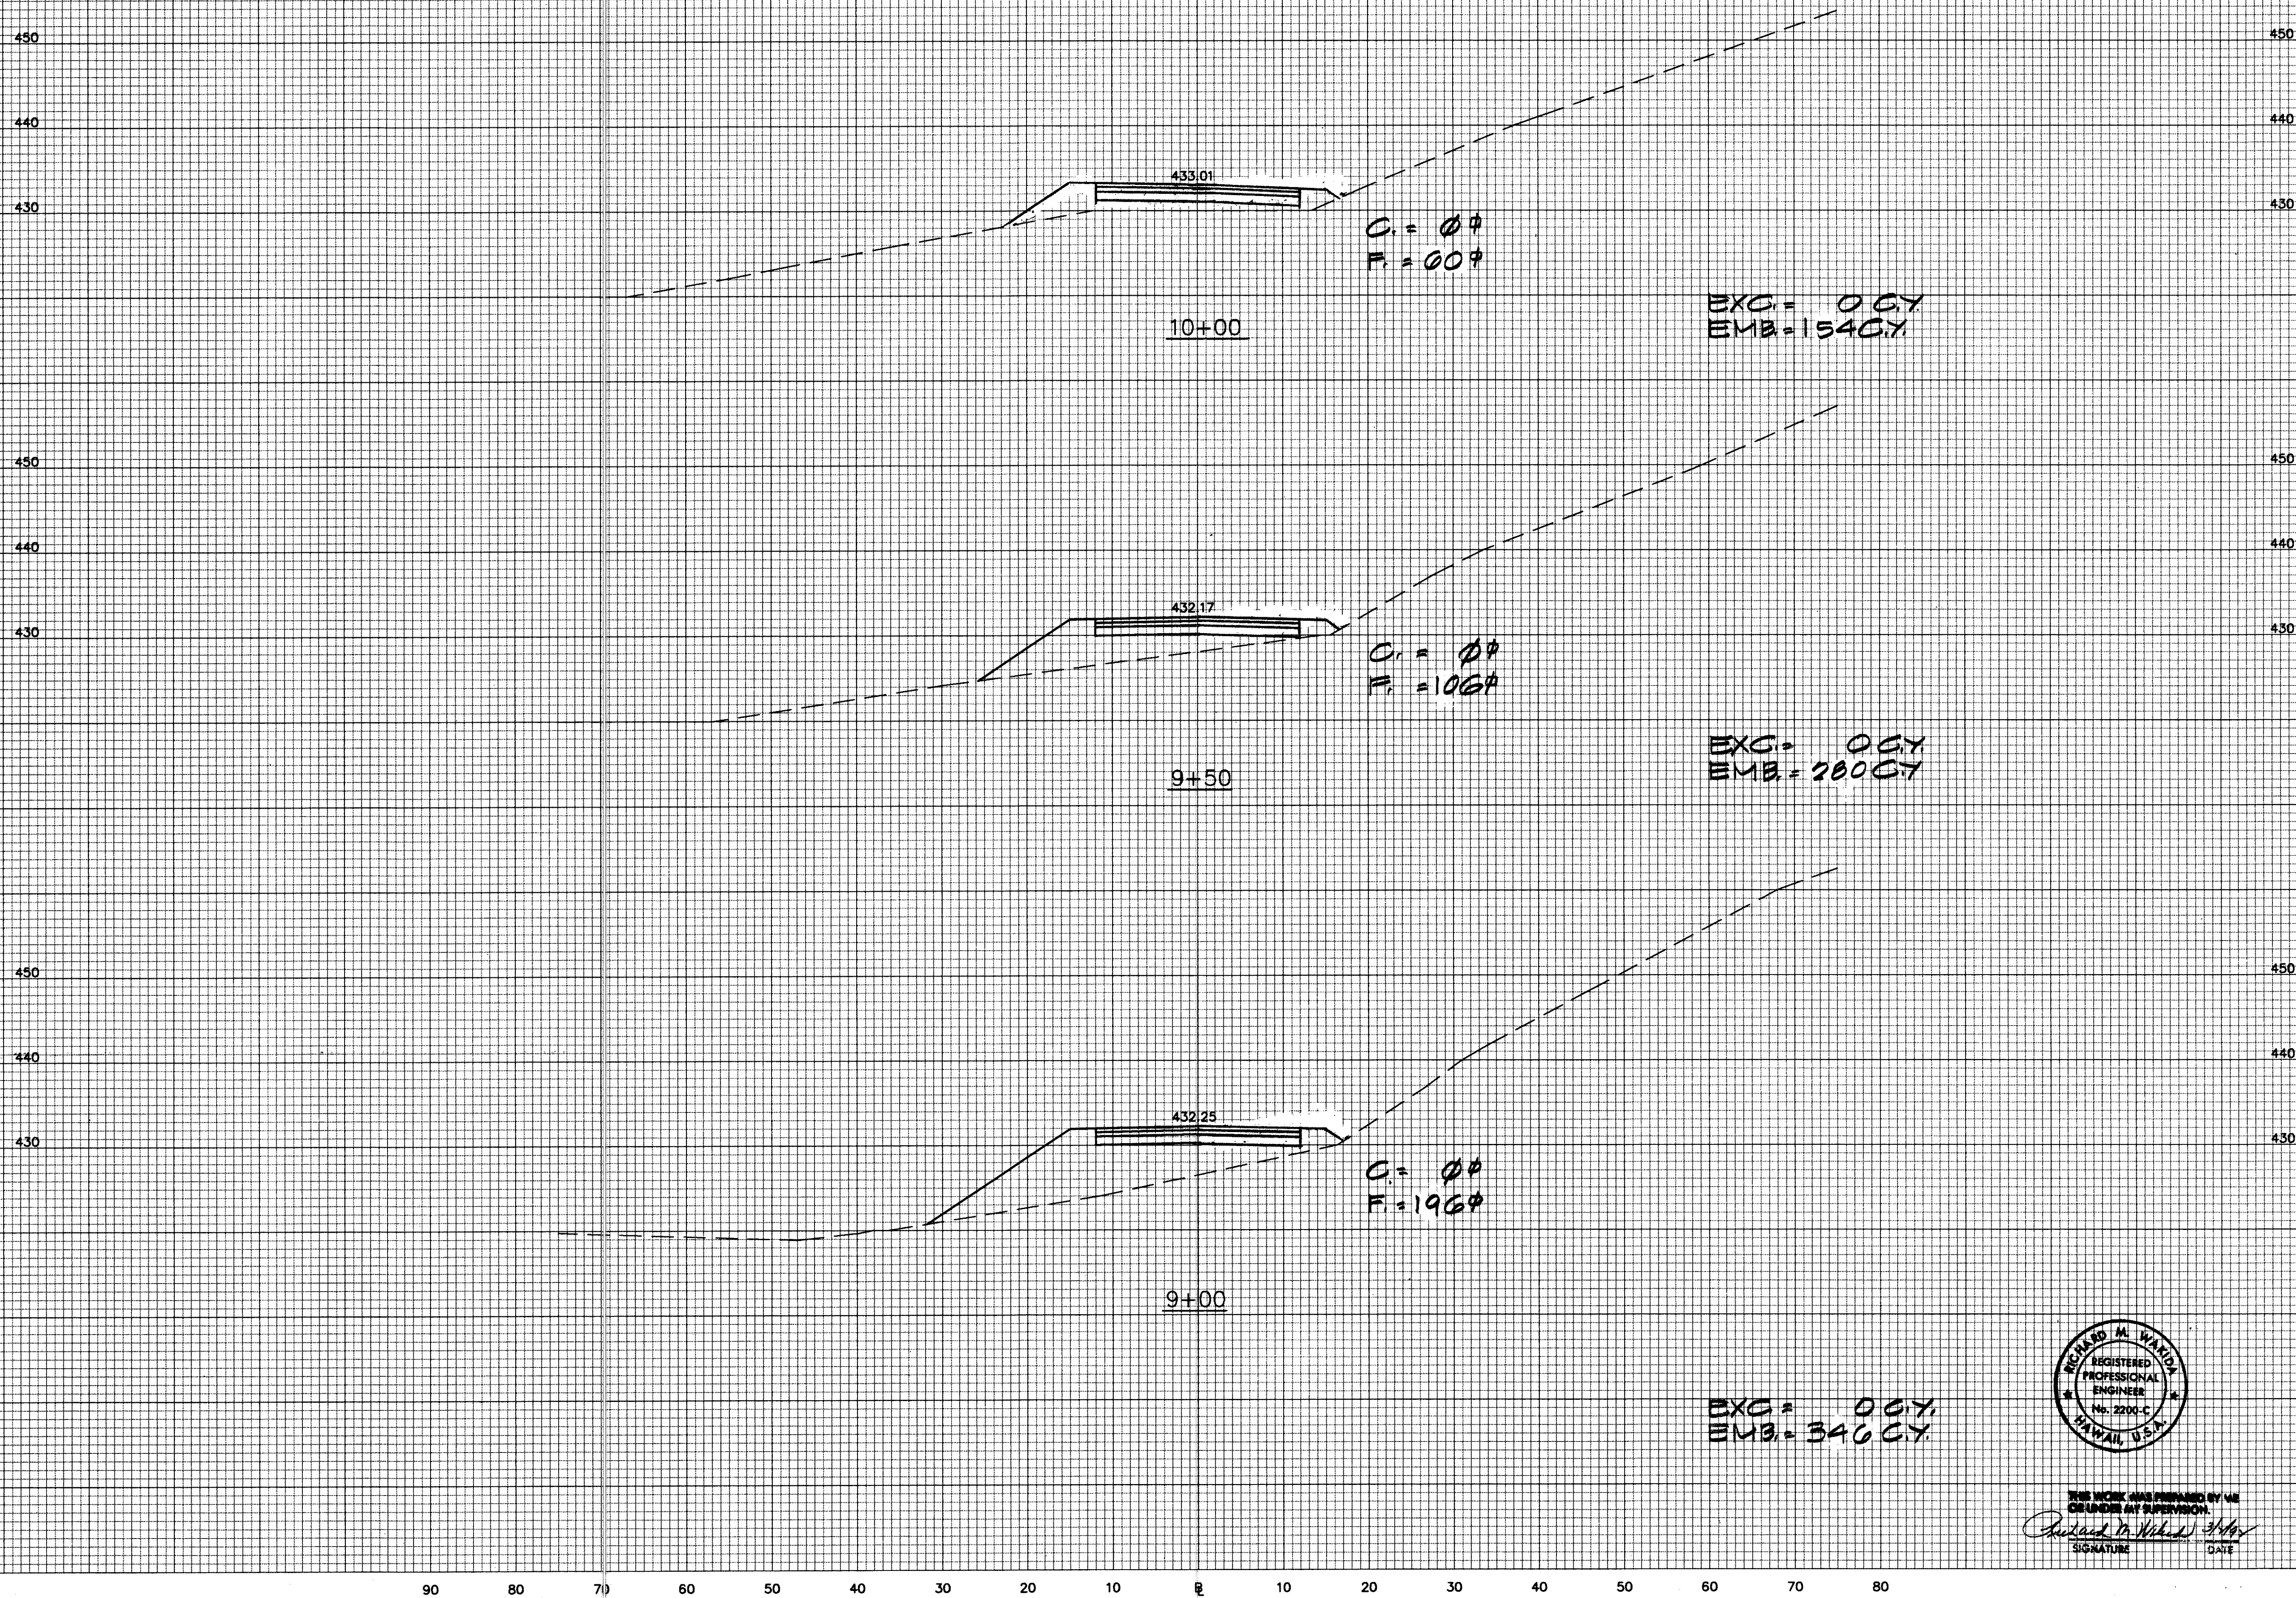

SURVEY PLOTTED BY	DATE
DRAWN BY	
DESIGNED BY	
QUANTITIES BY	
CHECKED BY	
No.	

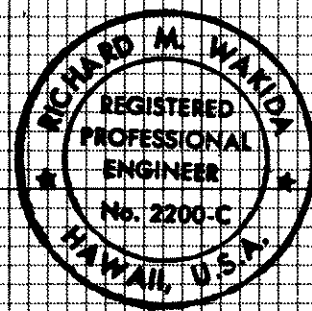

THE WORK WAS PREPARED BY ME
OR UNDER MY SUPERVISION.
Richard M. Walton
SIGNATURE DATE

STATE OF HAWAII DEPARTMENT OF TRANSPORTATION HIGHWAYS DIVISION	
CROSS SECTIONS ACCESS ROAD "A" STA. 9+00 TO STA. 10+00	
INTERSTATE ROUTE H-3 F.A.I. PROJECT NO. I-H3-1(69) & (70)	
SCALE: AS SHOWN	DATE: MARCH, 1992
SHEET No. 319 OF 319 SHEETS	

FED. ROAD DIST. NO.	STATE	FED. AID PROJ. NO.	FISCAL YEAR	SHEET NO.	TOTAL SHEETS
HAWAII	HAW.	I-H3-1(69)	1992	320	325

BRIDGE NO. 1

435.00

10+00
11+00
12+00
13+00

11+00

SUBTOTAL EXC. = 5,487 CY.
SUBTOTAL EMB. = 4,978 CY.

435.34

C = 0.0
F = 0.0

10+78


EXC. = 0 CY.
EMB. = 78 CY.

434.50

10+50
11+00
12+00
13+00

10+50

EXC. = 0 CY.
EMB. = 194 CY.

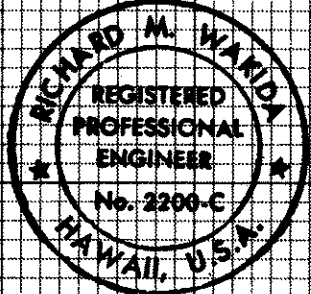

THIS WORK WAS PREPARED BY ME
OR UNDER MY SUPERVISION.
Richard M. Hanks
SIGNATURE

DATE	REVISION
11-5-93	REV. SUBTOTAL QUANTITY

STATE OF HAWAII DEPARTMENT OF TRANSPORTATION HIGHWAYS DIVISION
CROSS SECTIONS ACCESS ROAD "A" STA. 10+50 TO STA. 11+00
INTERSTATE ROUTE H-3 F.A.I. PROJECT NO. I-H3-1(69) & (70)
SCALE: AS SHOWN DATE: MARCH, 1992

SHEET No. X10 OF 31 SHEETS


ADD. 320

ORIGINAL PLAN	SURVEY PLOTTED BY	DATE
NOTE BOOK	DRAWN BY	
No.	DESIGNED BY	
	CHECKED BY	

ORIGINAL
PLAN
No.

SURVEY PLOTTED BY
DATE

DRAWN BY
TRACED BY
DESIGNED BY
QUANTITIES BY
CHECKED BY

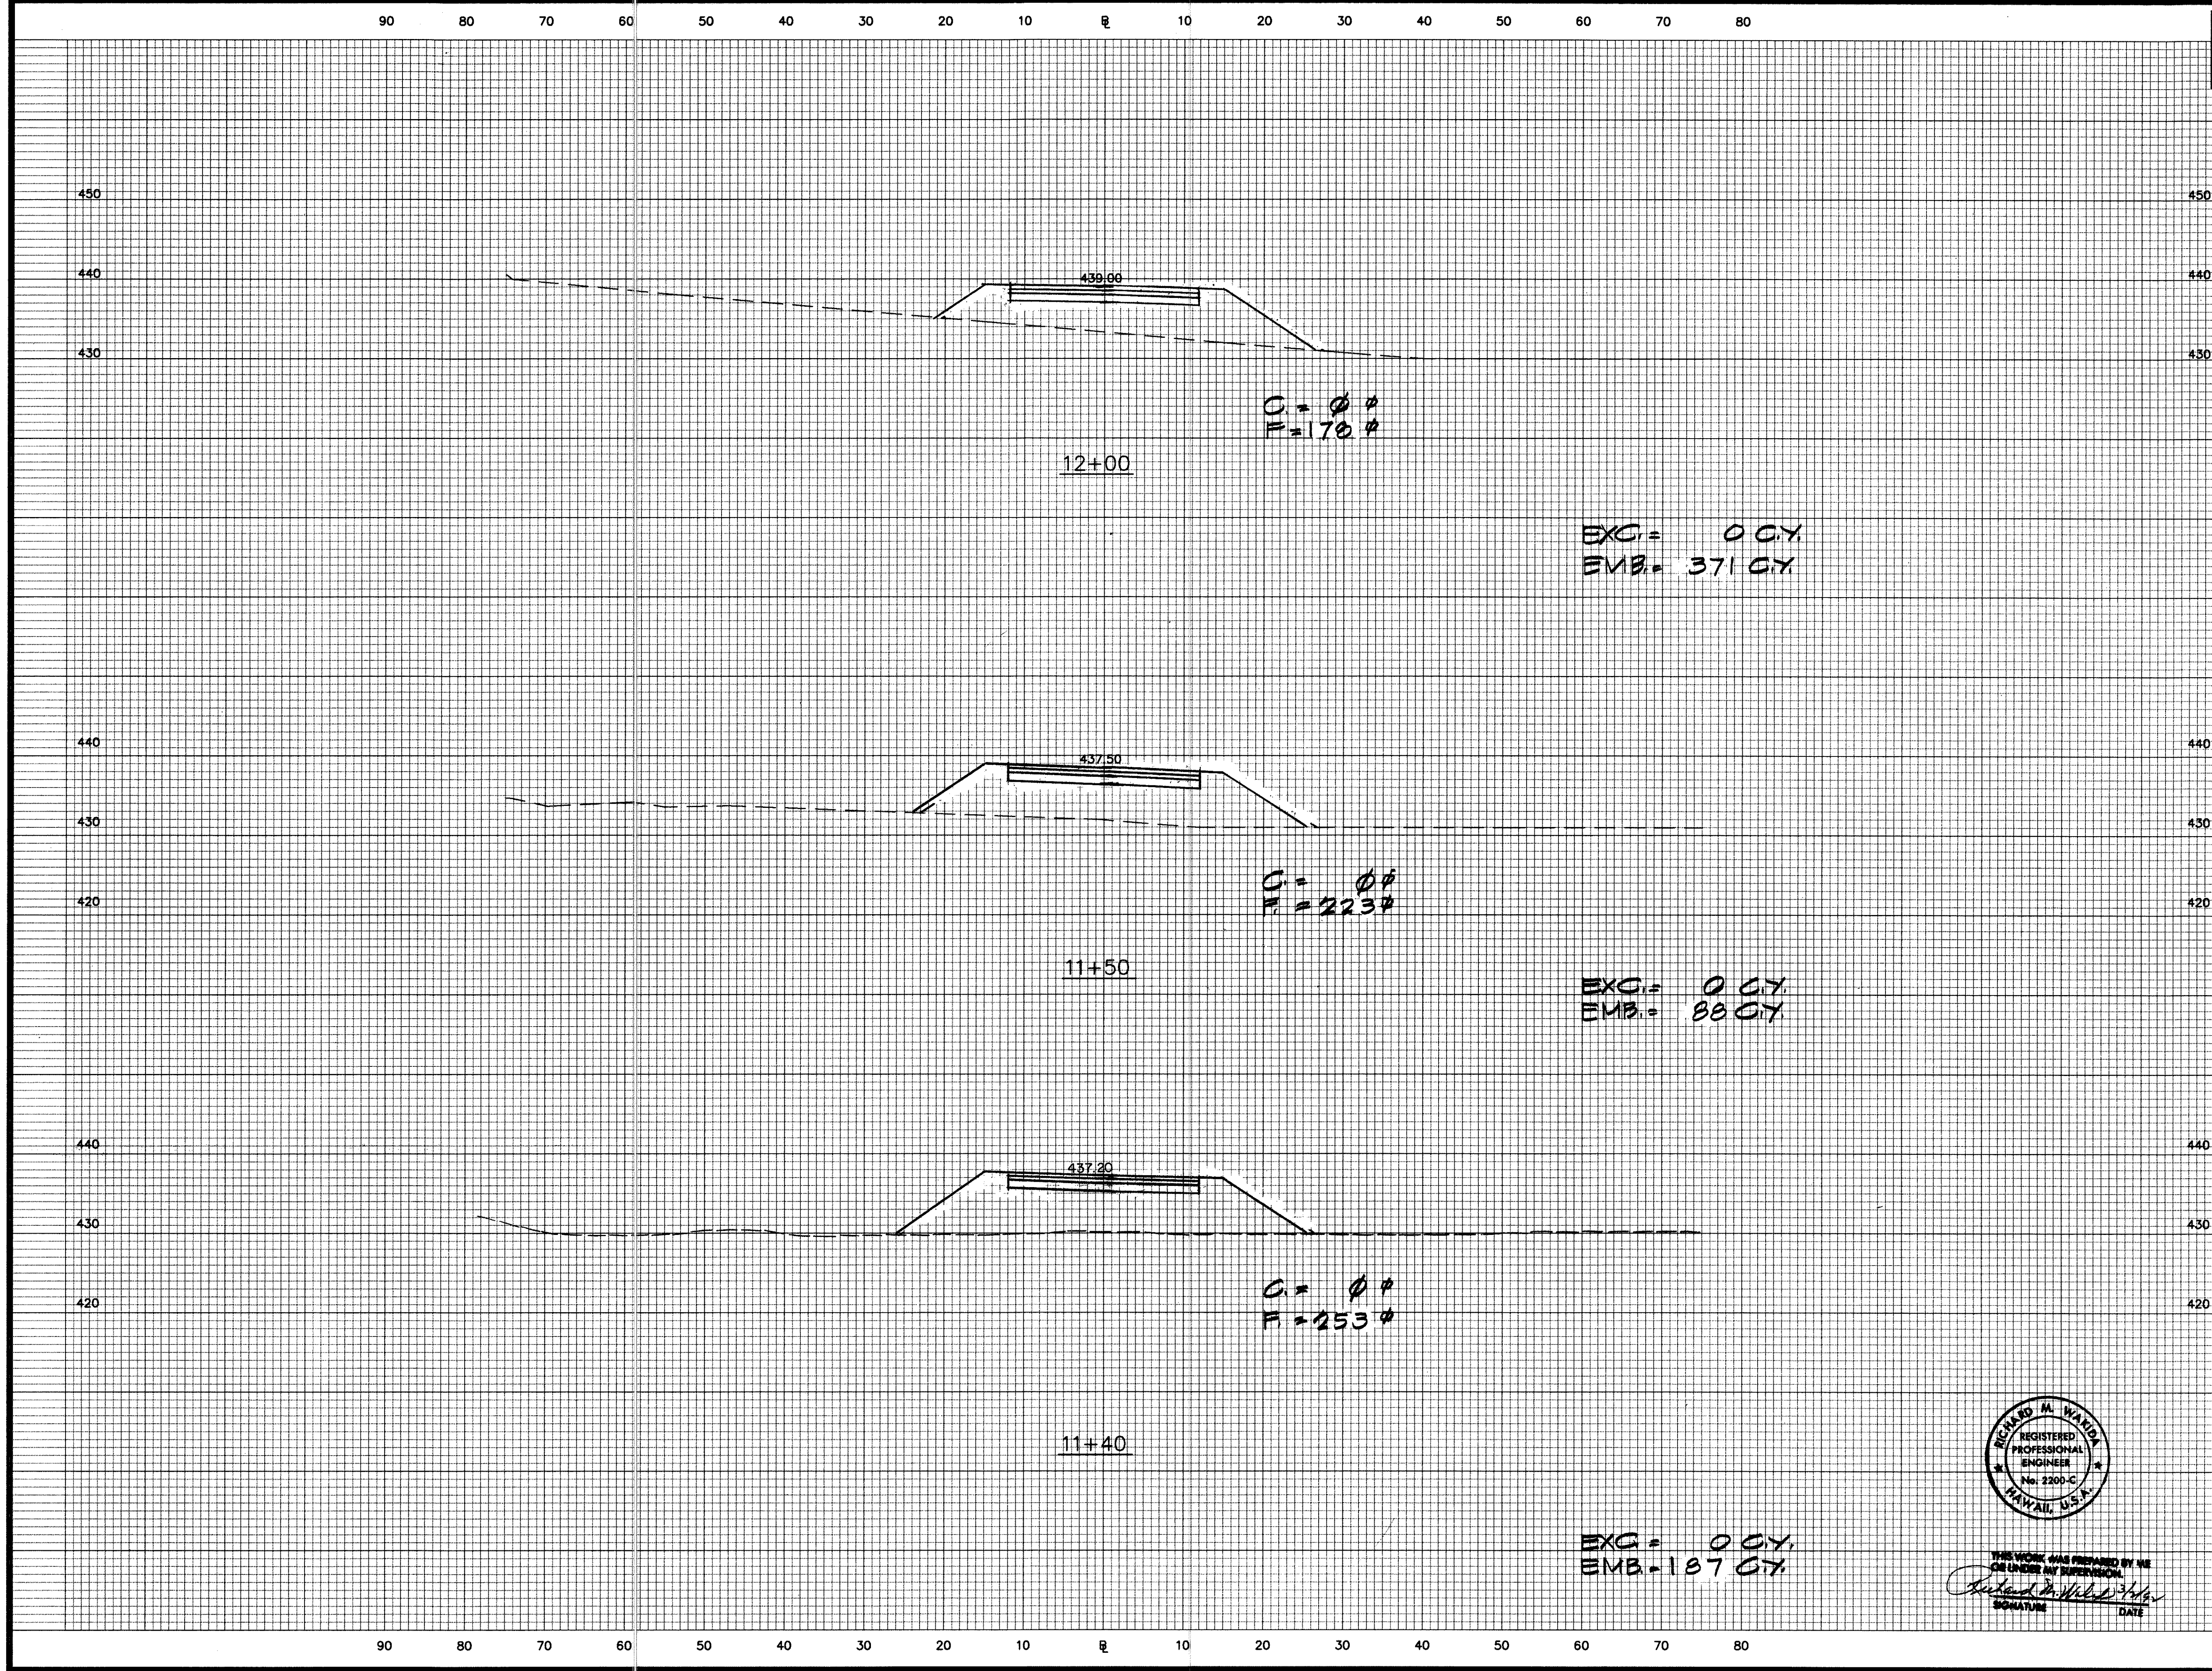

FED. ROAD DIST. NO.	STATE	FED. AID PROJ. NO.	FISCAL YEAR	SHEET NO.	TOTAL SHEETS
HAWAII	HAW.	I-H3-1(69)	1992	321	325



THIS WORK WAS PREPARED BY ME
OR UNDER MY SUPERVISION.
SIGNATURE DATE

STATE OF HAWAII
DEPARTMENT OF TRANSPORTATION
HIGHWAYS DIVISION


CROSS SECTIONS
ACCESS ROAD "A"
STA. 11+40 TO STA. 12+00

INTERSTATE ROUTE H-3
F.A.I. PROJECT NO. I-H3-1(69) & (70)

SCALE: AS SHOWN DATE: MARCH, 1992

SHEET No. XII OF 31 SHEETS

FED. ROAD DIST. NO.	STATE	FED. AID PROJ. NO.	FISCAL YEAR	SHEET NO.	TOTAL SHEETS
HAWAII	HAW.	I-H3-1(69)	1992	322	325

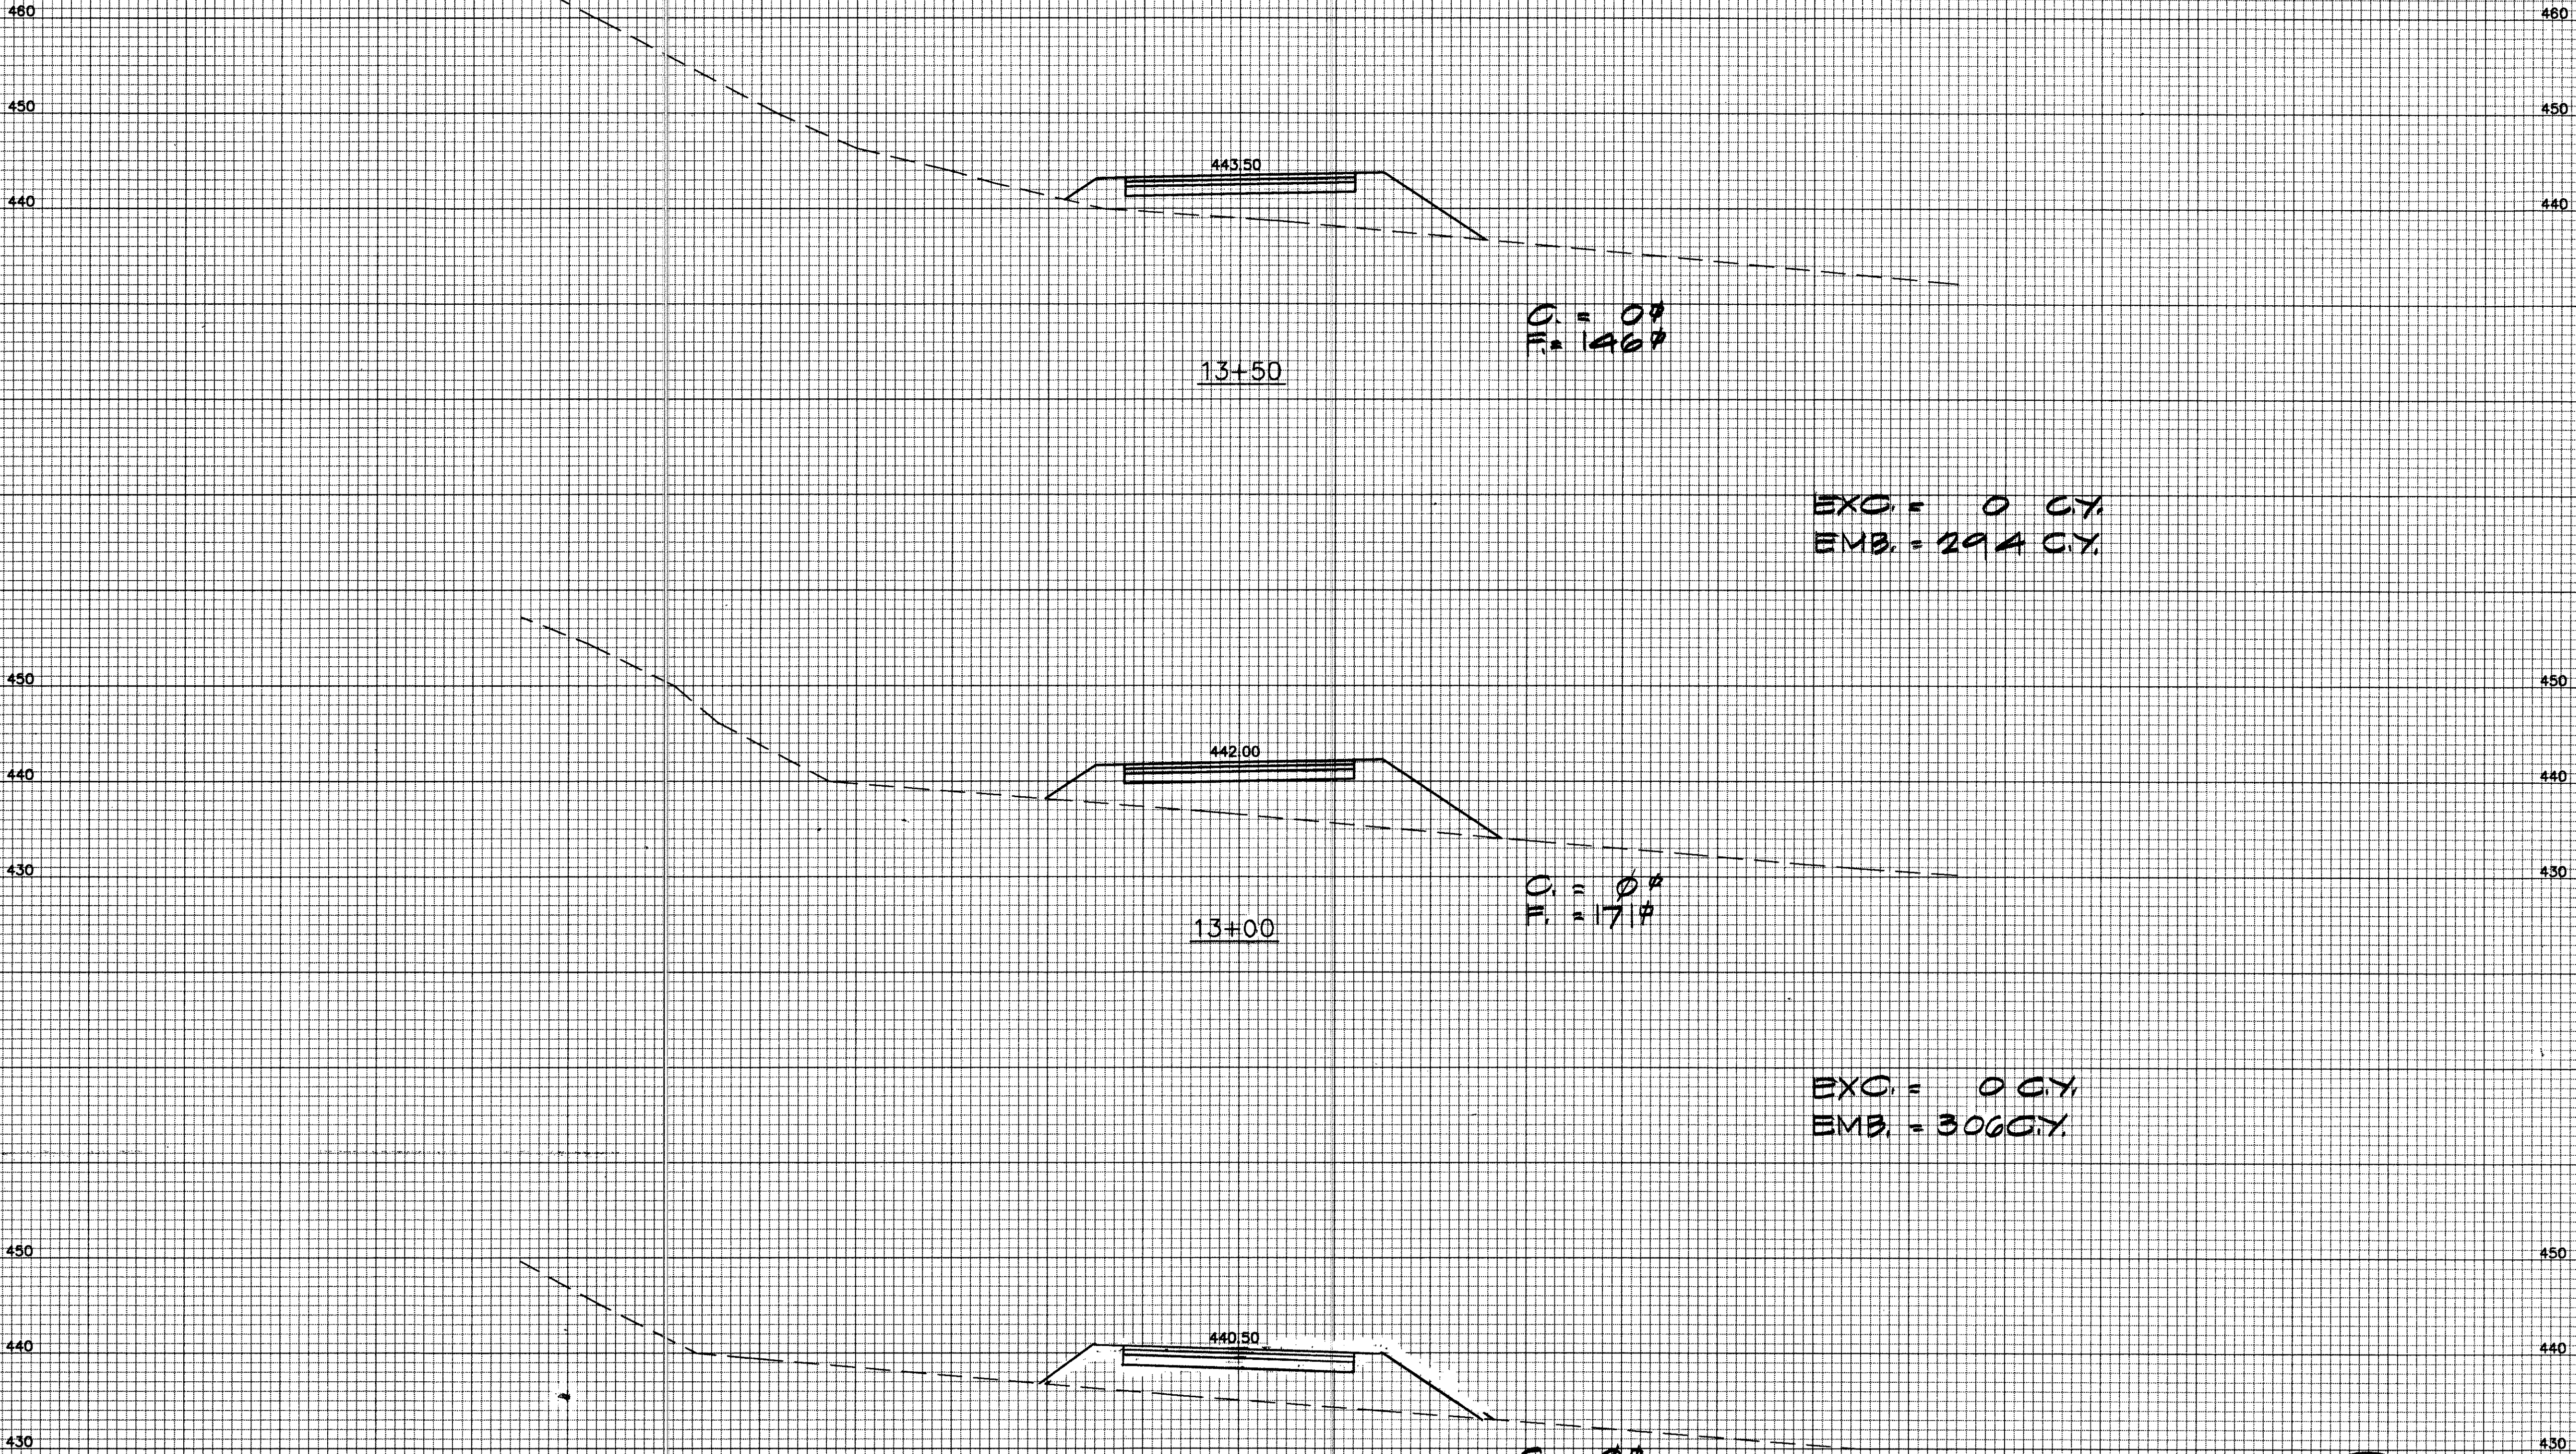

ORIGINAL PLAN	SURVEY PLOTTED BY	DATE
NOTE BOOK	DRAWN BY	
No.	CHECKED BY	


STATE OF HAWAII
DEPARTMENT OF TRANSPORTATION
HIGHWAYS DIVISION

CROSS SECTIONS
ACCESS ROAD "A"
STA. 12+50 TO STA. 13+50


INTERSTATE ROUTE H-3
F.A.I. PROJECT NO. I-H3-1(69) & (70)

SCALE: AS SHOWN
DATE: MARCH, 1992

ORIGINAL PLAN	SURVEY PLOTTED BY	DATE
NOTE BOOK	DRAWN BY	
No.	DESIGNED BY	
	CHECKED BY	

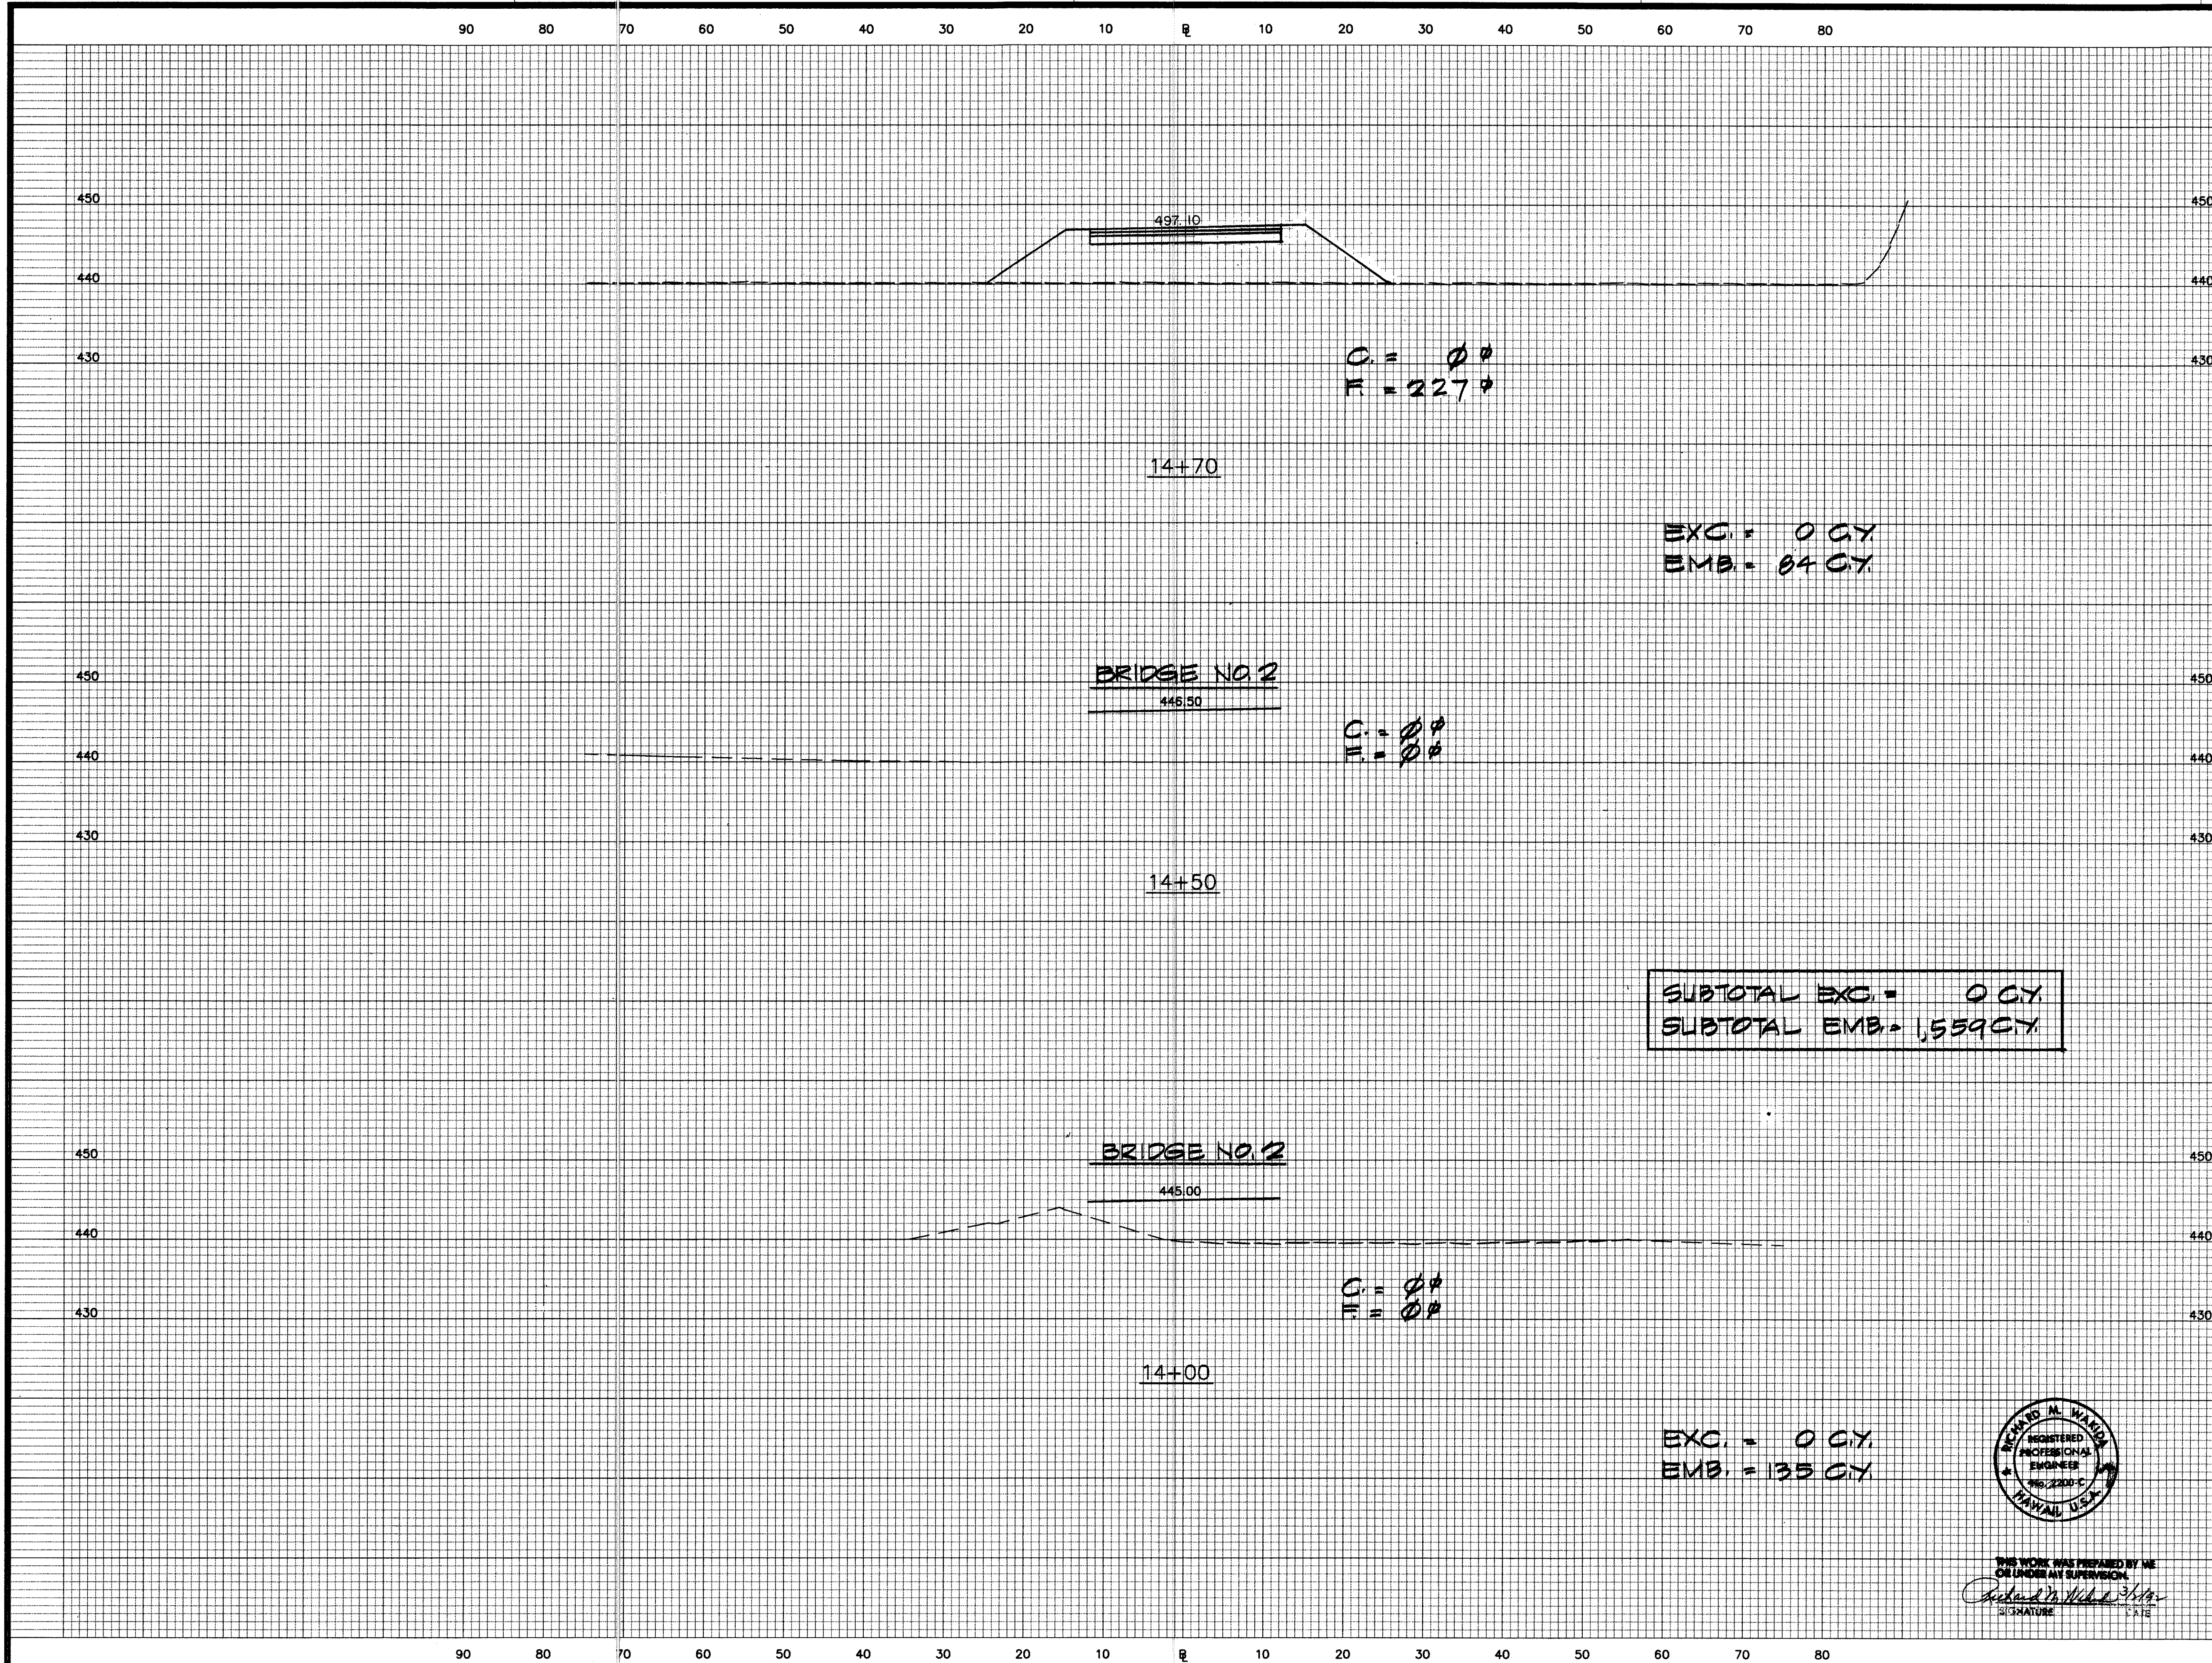

FED. ROAD DIST. NO.	STATE	FED. AID PROJ. NO.	FISCAL YEAR	SHEET NO.	TOTAL SHEETS
HAWAII	HAW.	I-H3-1(69)	1992	323	325

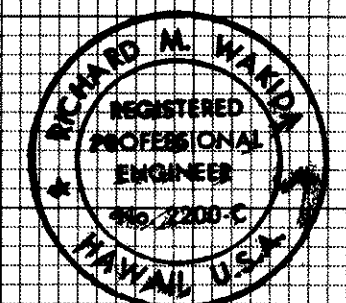



THIS WORK WAS PREPARED BY ME
OR UNDER MY SUPERVISION
Richard M. Watson 3/1/92
SIGNATURE DATE

STATE OF HAWAII
DEPARTMENT OF TRANSPORTATION
HIGHWAYS DIVISION
CROSS SECTIONS
ACCESS ROAD "A"
STA. 14+00 TO STA. 14+70

INTERSTATE ROUTE H-3
F.A.I. PROJECT NO. I-H3-1(69) & (70)

SCALE: AS SHOWN
DATE: MARCH, 1992

FED. ROAD DIST. NO.	STATE	FED. AID PROJ. NO.	FISCAL YEAR	SHEET NO.	TOTAL SHEETS
HAWAII	HAW.	I-H3-1(69)	1992	324	325

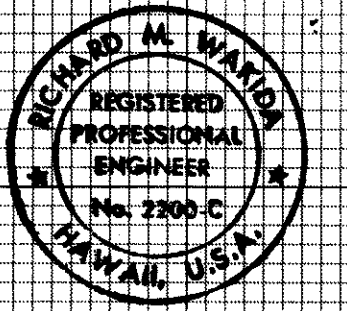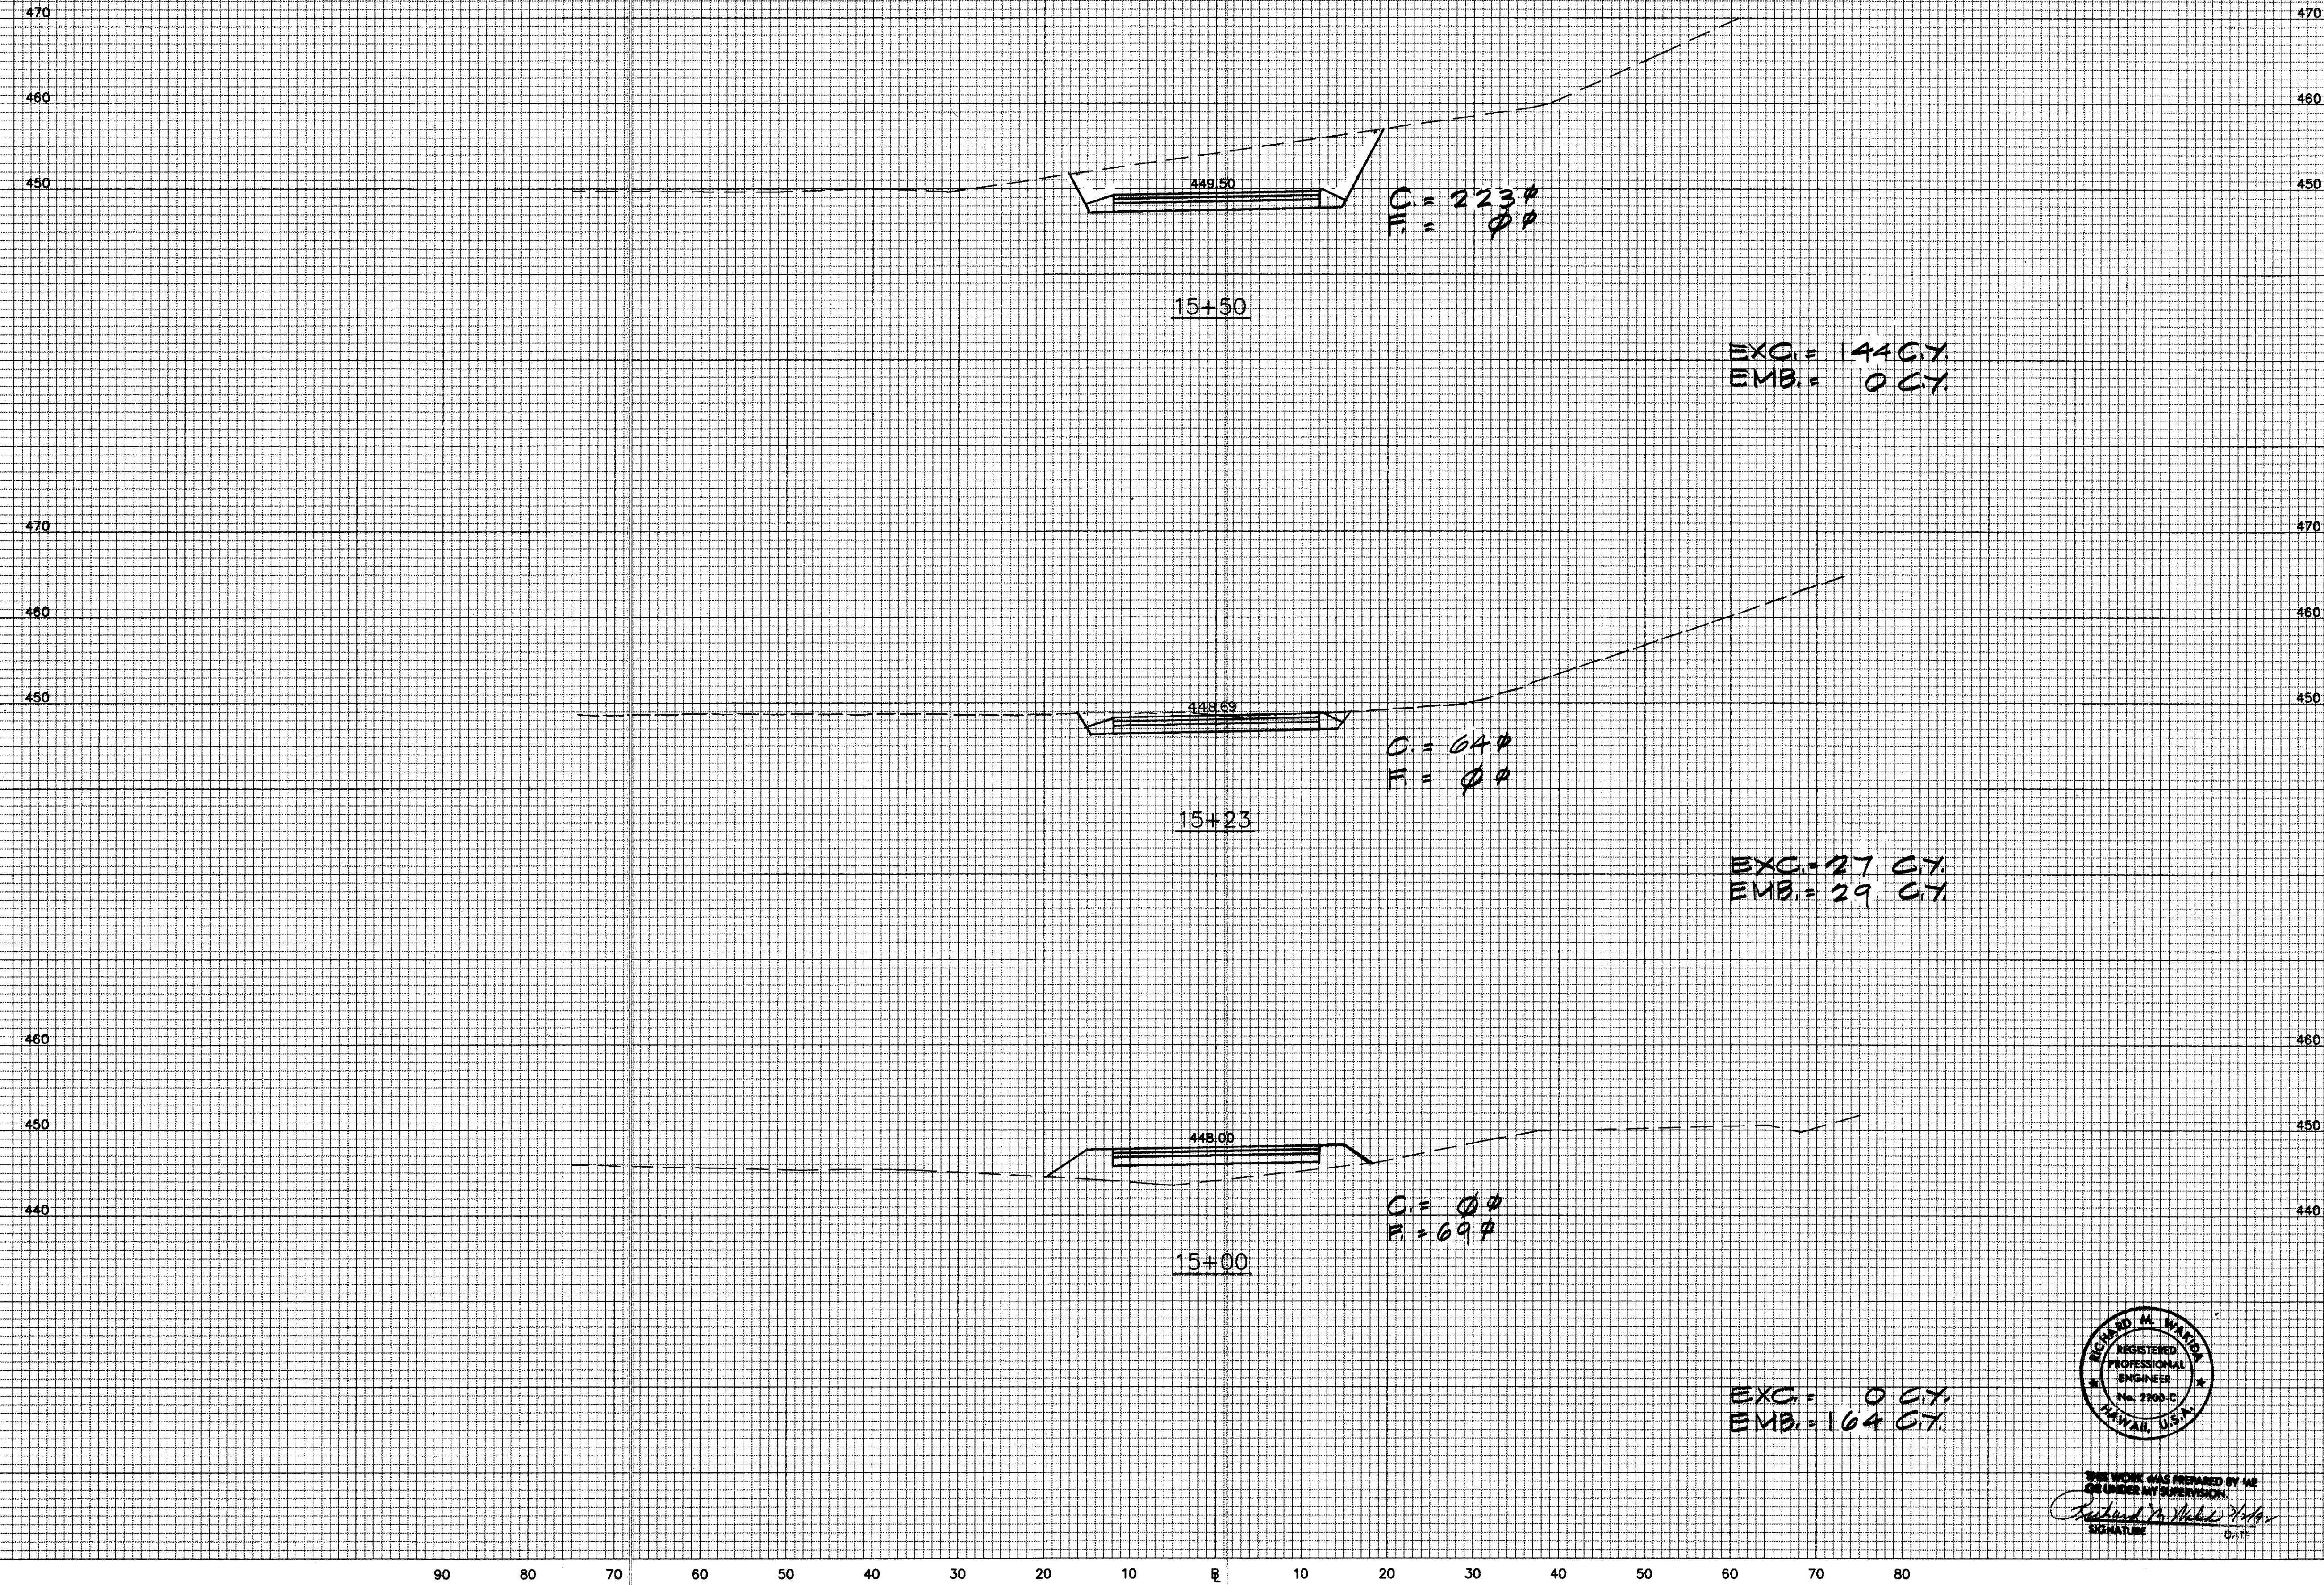

THIS WORK WAS PREPARED BY ME
 OR UNDER MY SUPERVISION
 Richard M. Wai
 SIGNATURE

STATE OF HAWAII
 DEPARTMENT OF TRANSPORTATION
 HIGHWAYS DIVISION

CROSS SECTIONS
 ACCESS ROAD "A"
 STA. 15+00 TO STA. 15+50

INTERSTATE ROUTE H-3
 F.A.I. PROJECT NO. I-H3-1(69) & (70)



SCALE: AS SHOWN DATE: MARCH, 1992

SHEET No. X|4 OF 3| SHEETS

ORIGINAL PLAN	SURVEY PLOTTED BY	DATE
NOTE BOOK	DRAWN BY	
No.	TRACED BY	
	CHECKED BY	

FED. ROAD DIST. NO.	STATE	FED. AID PROJ. NO.	FISCAL YEAR	SHEET NO.	TOTAL SHEETS
HAWAII	HAW.	I-H3-1(69)	1992	325	325

ORIGINAL PLAN	SURVEY PLOTTED BY	DATE
	DESIGNED BY	
	NOTED BY	
	CHECKED BY	

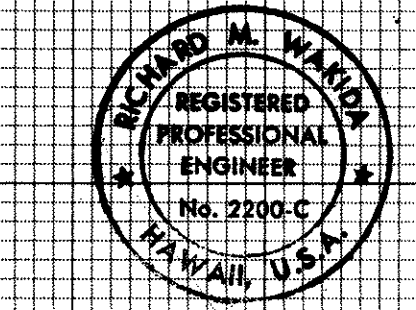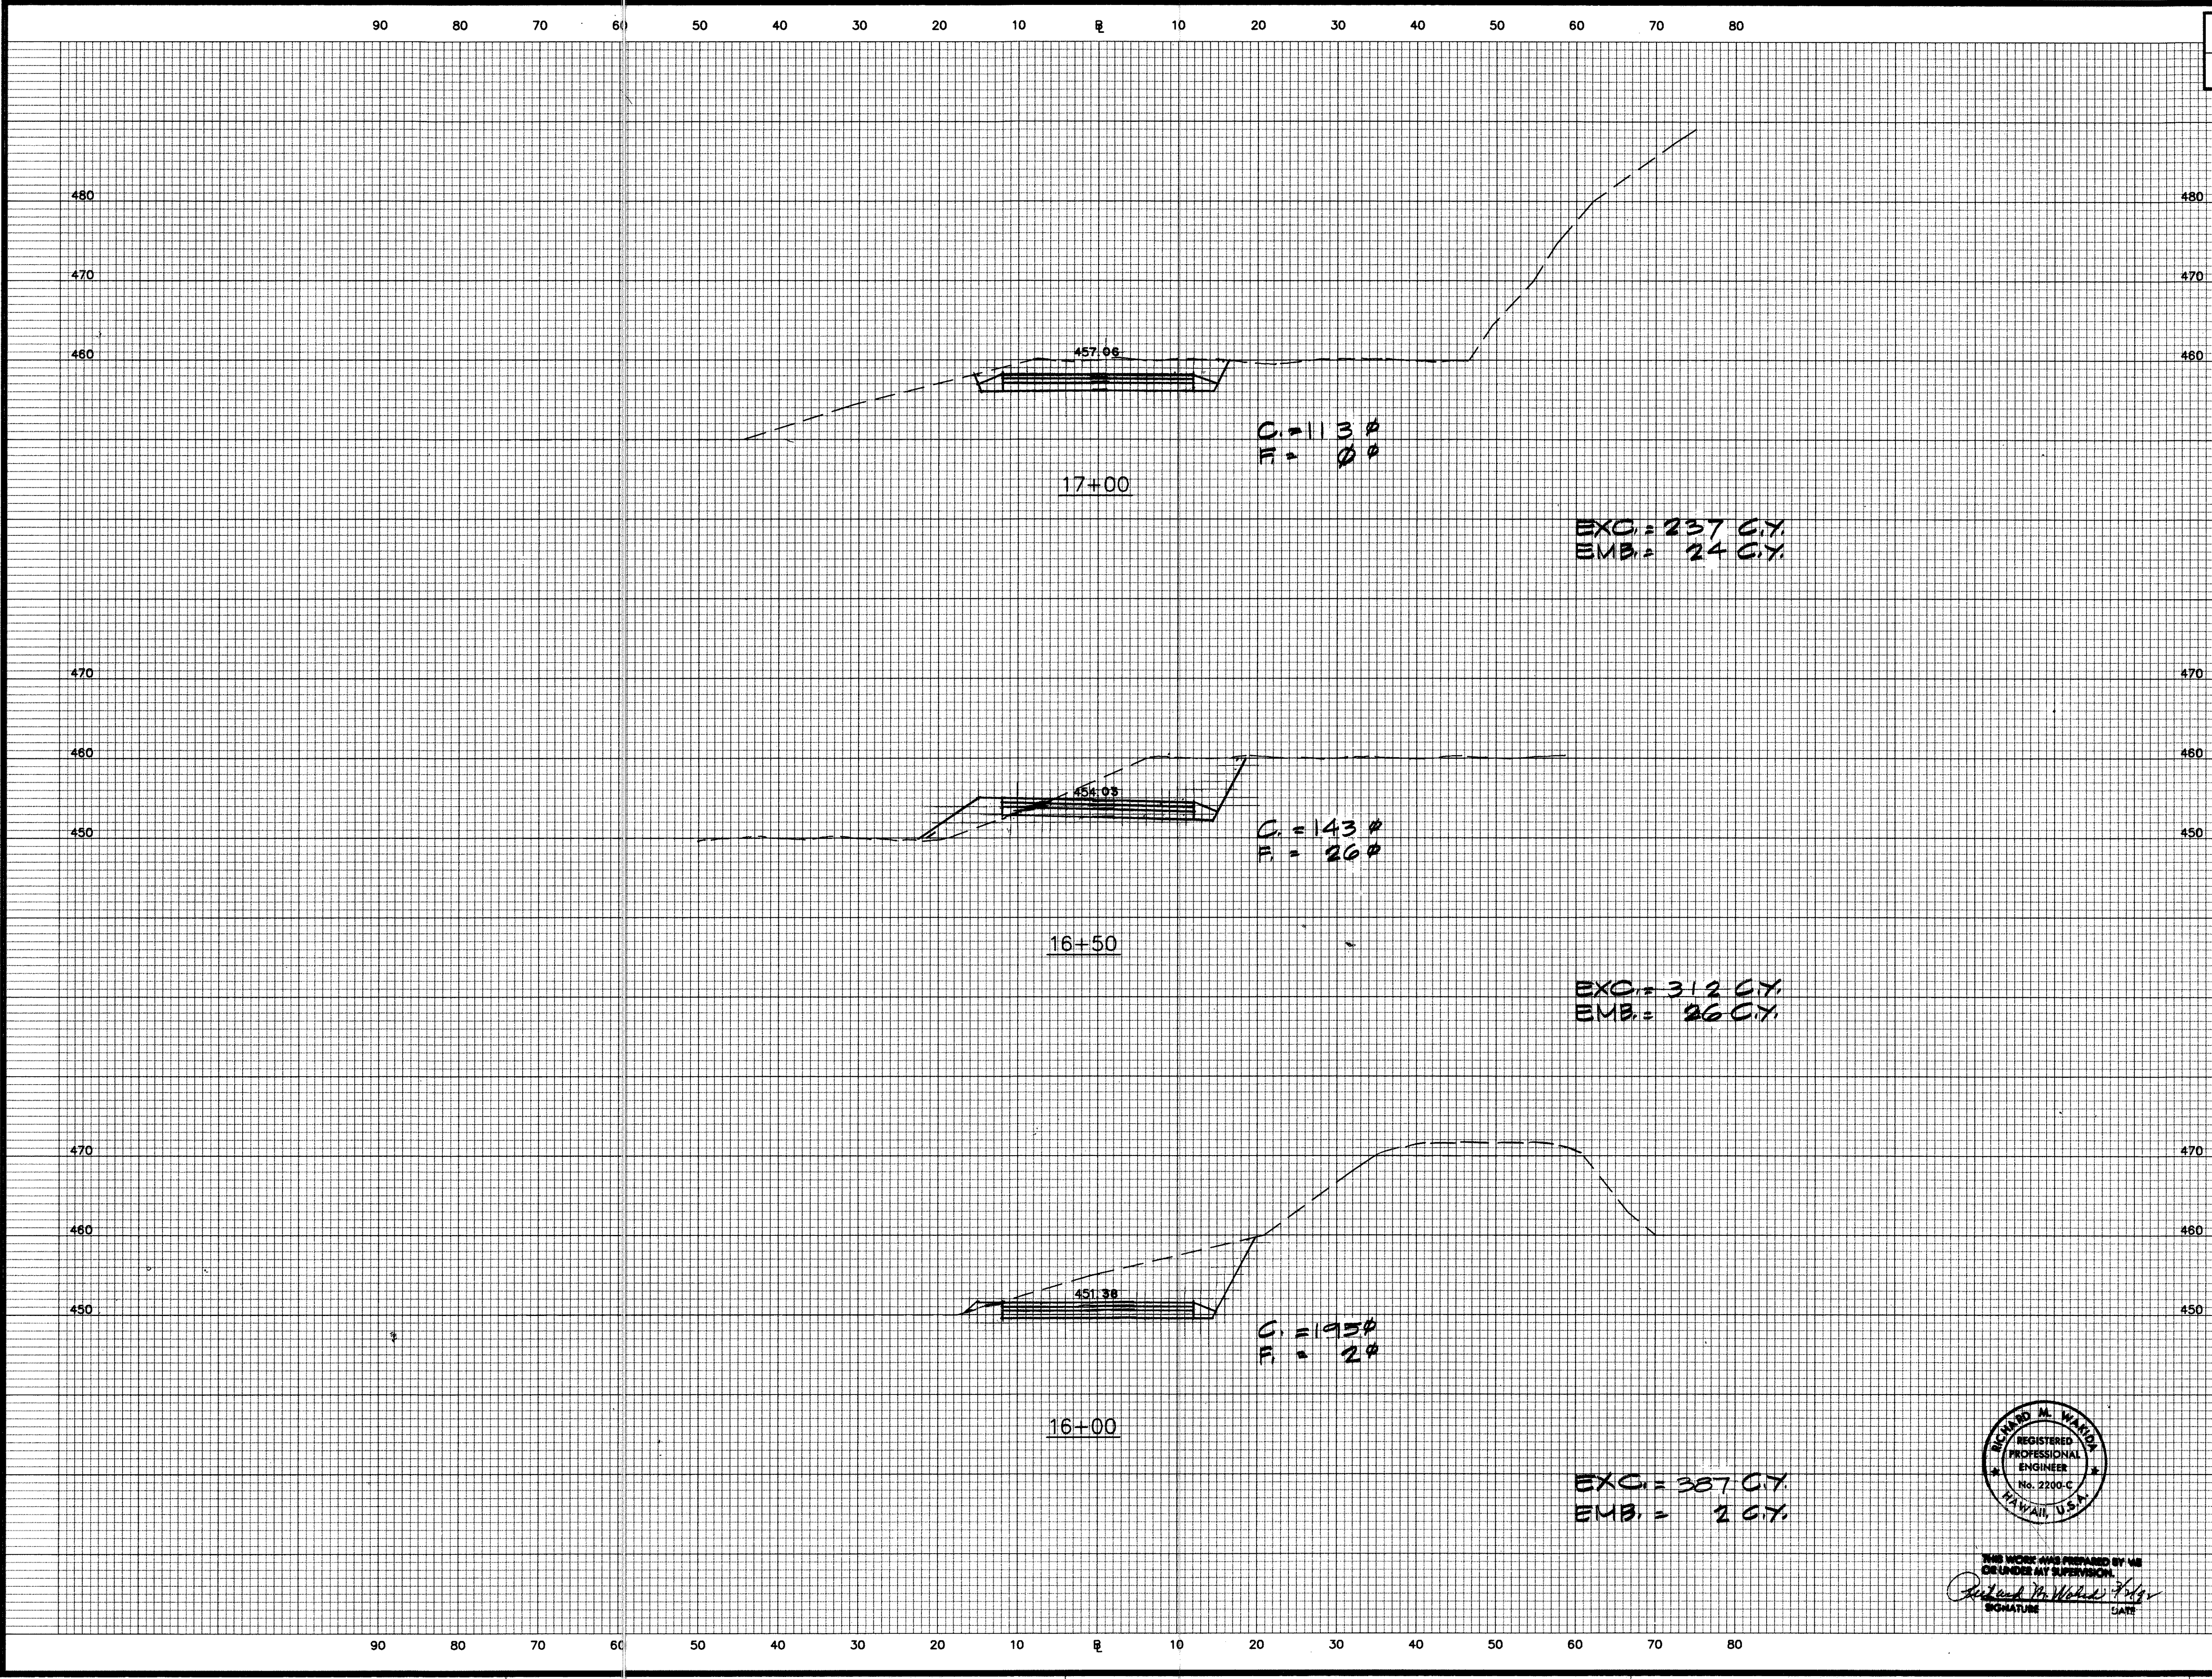

THIS WORK WAS PREPARED BY ME OR UNDER MY SUPERVISION.
Richard M. Wanda
 SIGNATURE DATE

STATE OF HAWAII
 DEPARTMENT OF TRANSPORTATION
 HIGHWAYS DIVISION

CROSS SECTIONS
 ACCESS ROAD "A"
 STA. 16+00 TO STA. 17+00

INTERSTATE ROUTE H-3
 F.A.I. PROJECT NO. I-H3-1(69) & (70)

SCALE: AS SHOWN
 DATE: MARCH, 1992

FED. ROAD DIST. NO.	STATE	FED. AID PROJ. NO.	FISCAL YEAR	SHEET NO.	TOTAL SHEETS
HAWAII	HAW.	I-H3-1(69)	1992	326	328

TOTAL EXC. (ROAD "A") = 0,767 C.Y.
TOTAL EMB. (ROAD "A") = 0,869 C.Y.

SUBTOTAL EXC. = 1,280 C.Y.
SUBTOTAL EMB. = 332 C.Y.

C = 0 P
F = 0 P


17+75

EXC. = 23 C.Y.
EMB. = 1 C.Y.

C = 49 P
F = 2 P

17+50

EXC. = 150 C.Y.
EMB. = 2 C.Y.

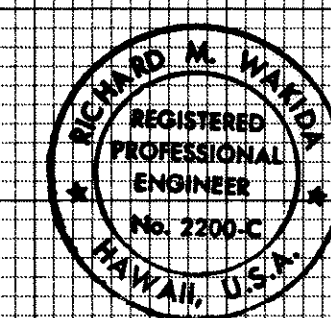



THE WORK WAS PREPARED BY ME
OR UNDER MY SUPERVISION.
Richard M. Winkler
SIGNATURE DATE

1-5-03	REV. TOTAL QUANTITY
DATE	REVISION

STATE OF HAWAII
DEPARTMENT OF TRANSPORTATION
HIGHWAYS DIVISION
CROSS SECTIONS
ACCESS ROAD "A"
STA. 17+50 TO STA. 17+75
INTERSTATE ROUTE H-3
F.A.I. PROJECT NO. I-H3-1(69) & (70)
SCALE: AS SHOWN DATE: MARCH, 1992
SHEET No. 16 OF 31 SHEETS

ORIGINAL PLAN	SURVEY PLATTED BY	DATE
NOTE BOOK	DRAWN BY	
No.	DESIGNED BY	
	QUANTITIES BY	
	CHECKED BY	

FED. ROAD DIST. NO.	STATE	FED. AID PROJ. NO.	FISCAL YEAR	SHEET NO.	TOTAL SHEETS
HAWAII	HAW.	I-H3-1(69)	1992	327	325

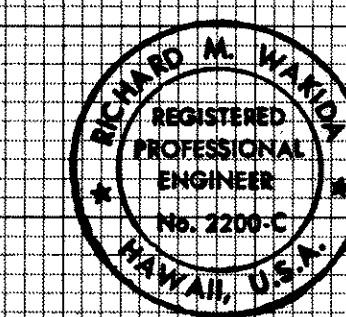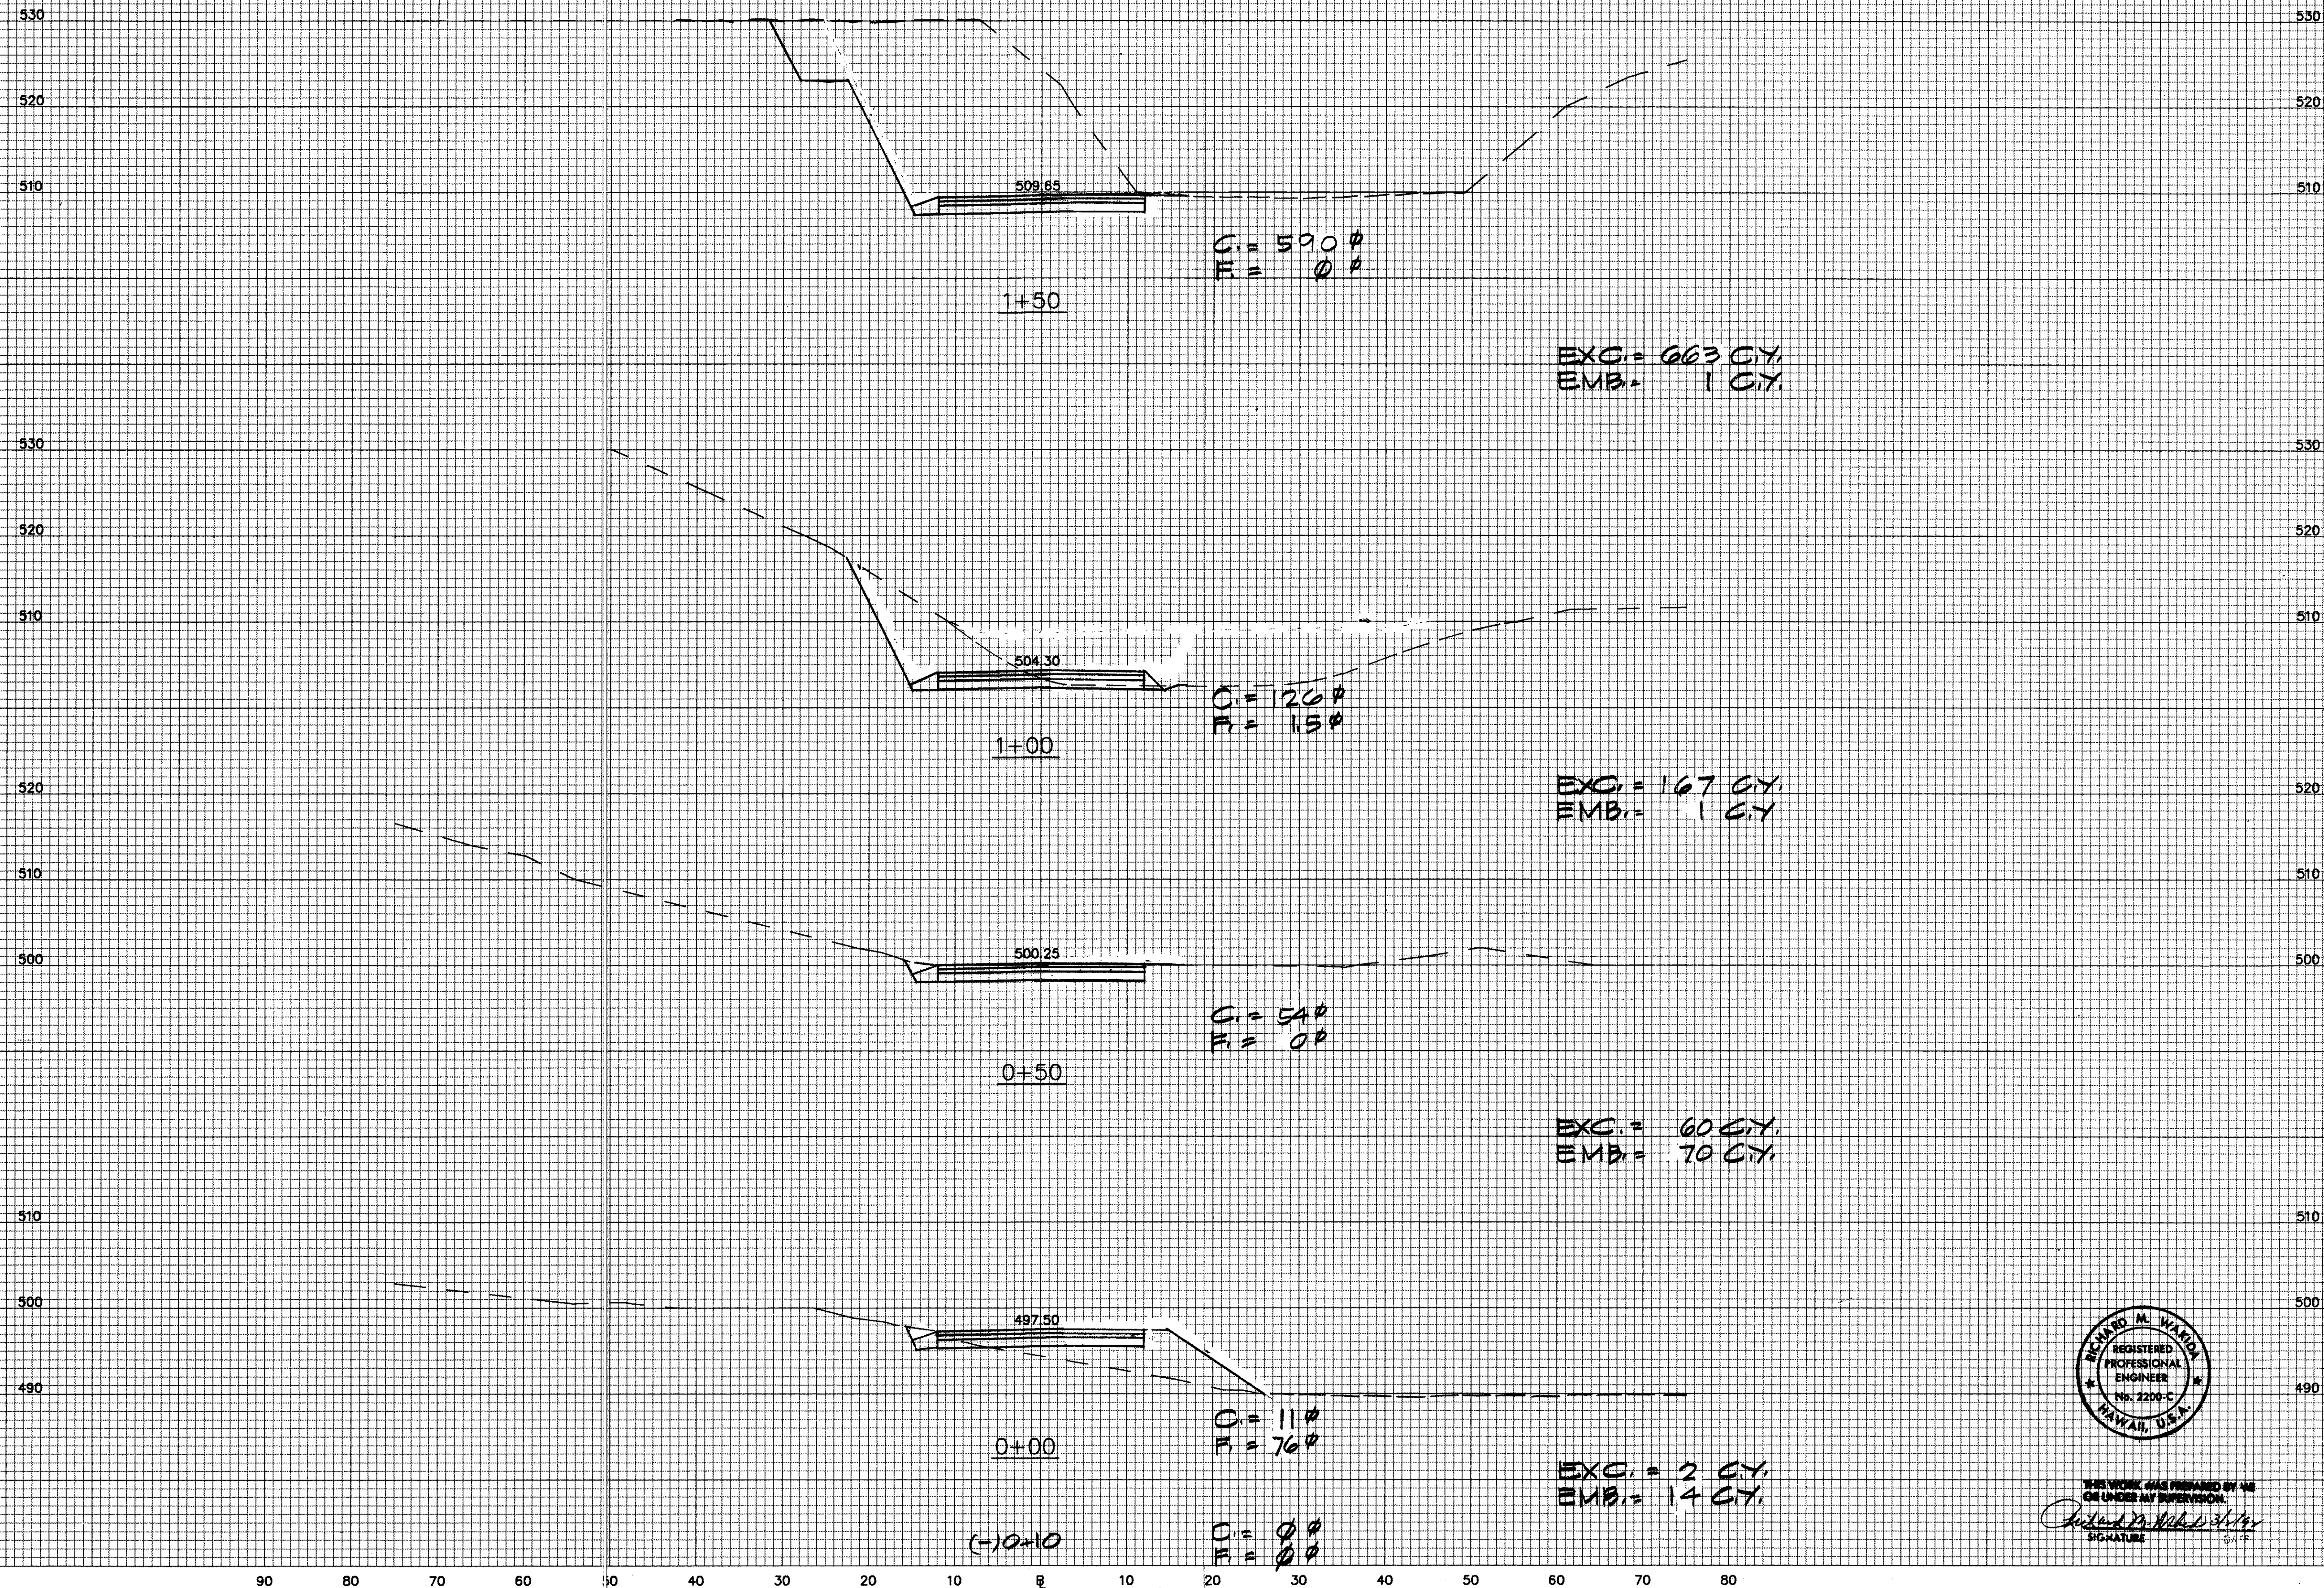

THIS WORK WAS PREPARED BY ME
OR UNDER MY SUPERVISION.
Richard M. Wai
 SIGNATURE


STATE OF HAWAII DEPARTMENT OF TRANSPORTATION HIGHWAYS DIVISION	
CROSS SECTIONS ACCESS ROAD "B" STA (+) 0+10 TO STA. 1+50	
INTERSTATE ROUTE H-3 F.A.I. PROJECT NO. I-H3-1(69) & (70)	
SCALE: AS SHOWN	DATE: MARCH, 1992

SHEET No. X17 OF 31 SHEETS

ORIGINAL PLAN	SURVEY LOCATED BY	DATE
NOTE BOOK	DRAWN BY	
No.	DESIGNED BY	
	QUANTITIES BY	
	CHECKED BY	

ORIGINAL
PLAN
NOTE BOOK
No.

SURVEY PLOTTED BY
DATE
DRAWN BY
DESIGNED BY
QUANTITIES BY
CHECKED BY

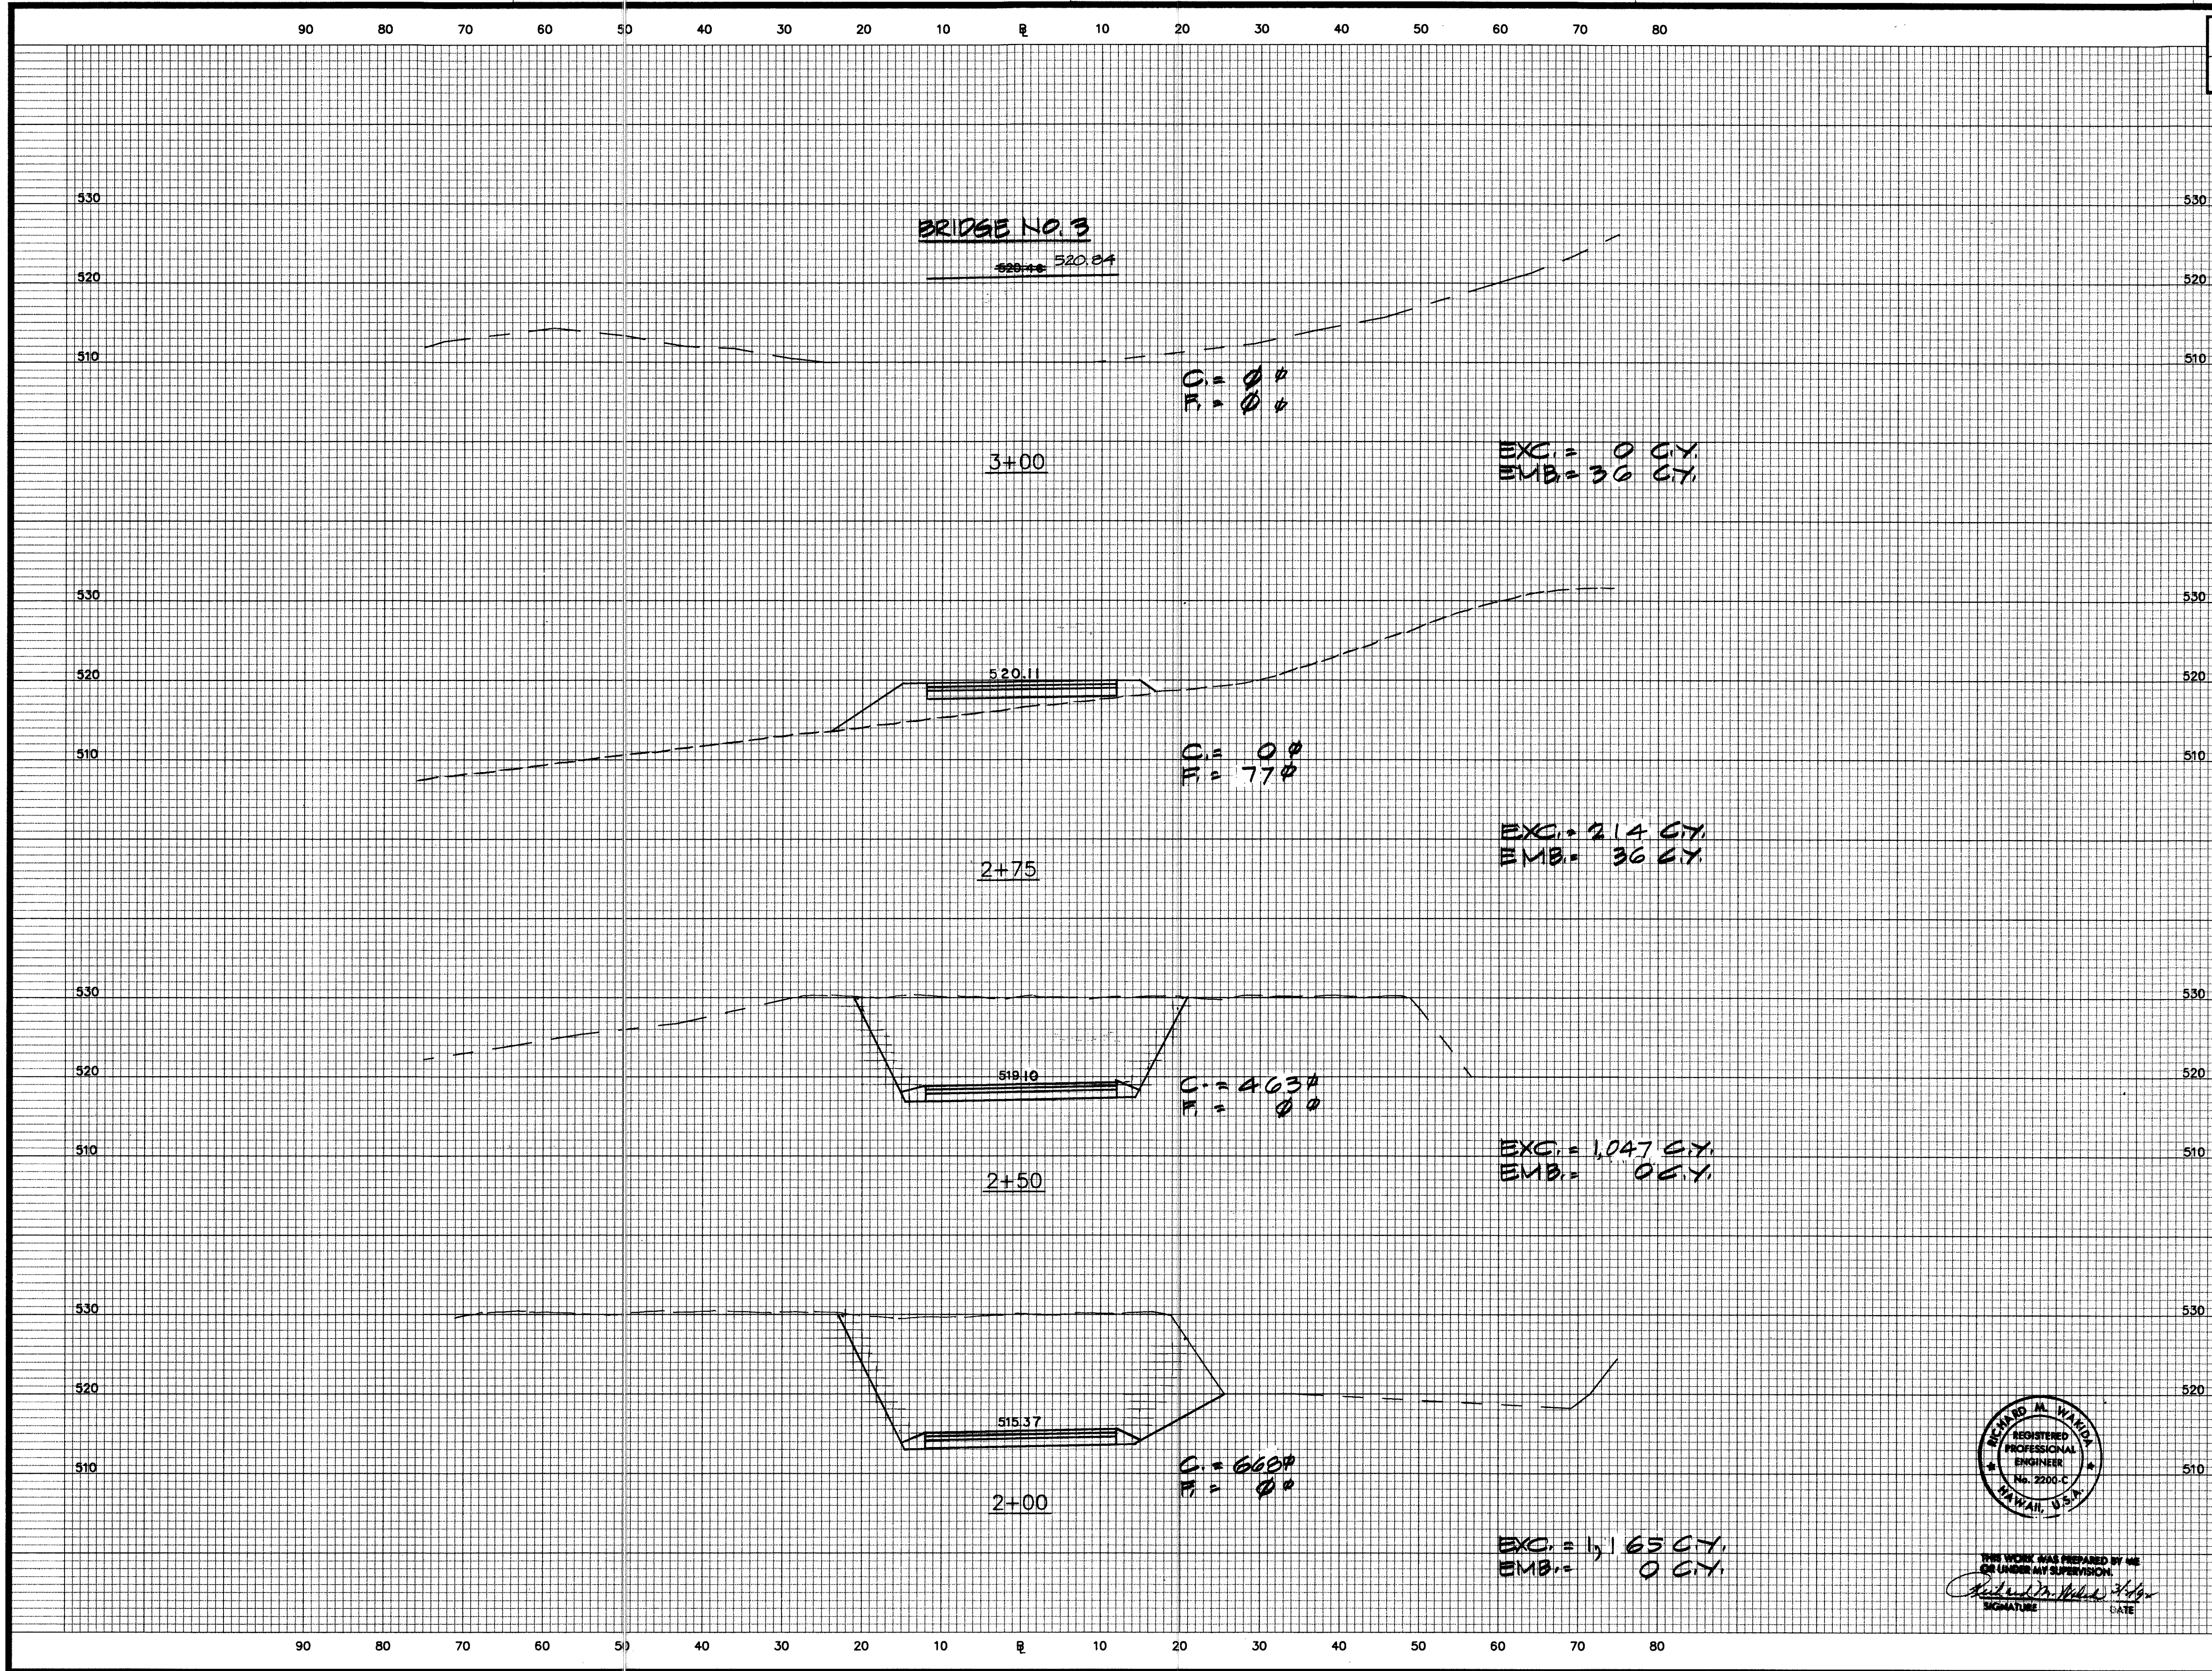

FED. ROAD DIST. NO.	STATE	FED. AID PROJ. NO.	FISCAL YEAR	SHEET NO.	TOTAL SHEETS
HAWAII	HAW.	I-H3-1(69)	1992	328	325





THIS WORK WAS PREPARED BY ME
OR UNDER MY SUPERVISION.
SIGNATURE
DATE

STATE OF HAWAII DEPARTMENT OF TRANSPORTATION HIGHWAYS DIVISION	
CROSS SECTIONS ACCESS ROAD "B" STA. 2+00 TO STA. 3+00	
INTERSTATE ROUTE H-3 F.A.I. PROJECT NO. I-H3-1(69) & (70)	
SCALE: AS SHOWN	DATE: MARCH, 1992
SHEET No. X18 OF 31 SHEETS	

FED. ROAD DIST. NO.	STATE	FED. AID PROJ. NO.	FISCAL YEAR	SHEET NO.	TOTAL SHEETS
HAWAII	HAW.	1-H3-1(69)	1992	329	325


SURVEY PLOTTED BY	DATE
DRAWN BY	
CHECKED BY	
DESIGNED BY	
QUANTITIES BY	
CHECKED BY	
No.	

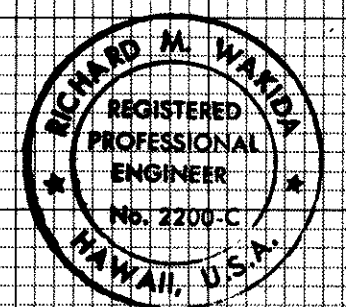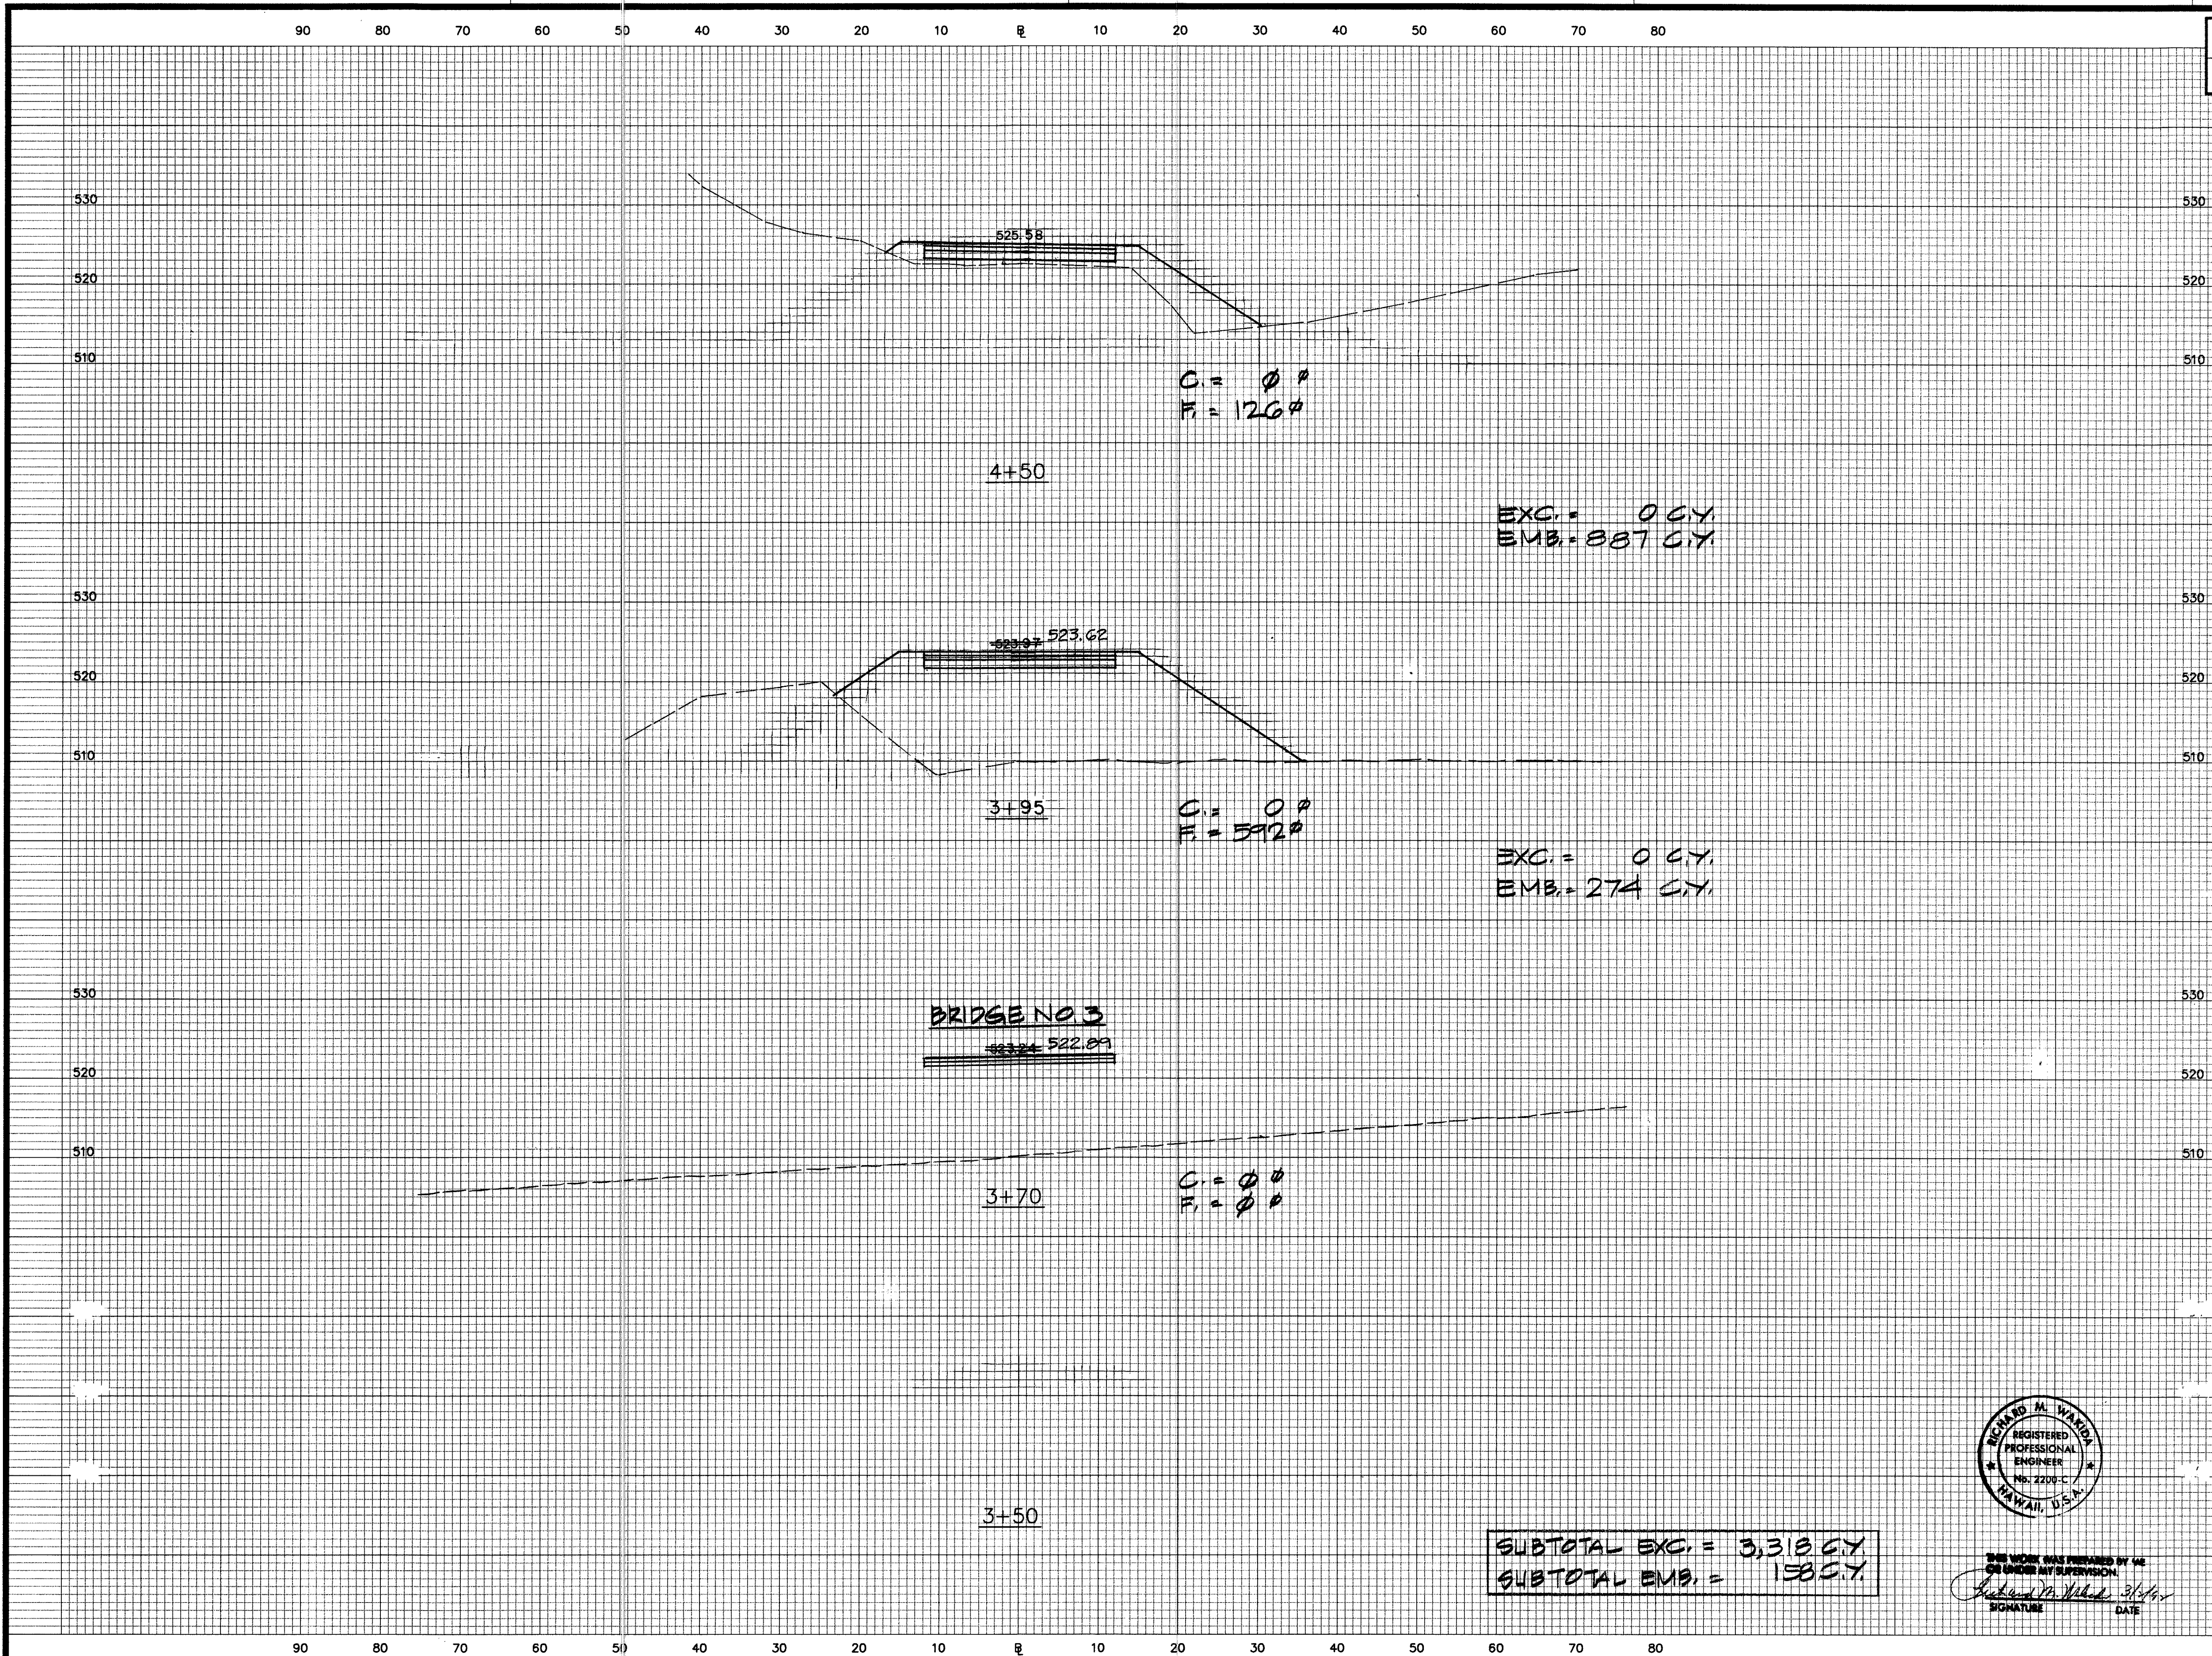

THIS WORK WAS PREPARED BY ME
OR UNDER MY SUPERVISION.
SIGNATURE DATE 3/3/92


STATE OF HAWAII DEPARTMENT OF TRANSPORTATION HIGHWAYS DIVISION	
CROSS SECTIONS ACCESS ROAD "B" STA. 3+50 TO STA. 4+50	
INTERSTATE ROUTE H-3 F.A.I. PROJECT NO. 1-H3-1(69) & (70)	
SCALE: AS SHOWN	DATE: MARCH, 1992
SHEET No. 319 OF 31 SHEETS	

ORIGINAL PLAN
DRAWN BY
NOTED BOOK
No.
DATE
DESIGNED BY
CHECKED BY

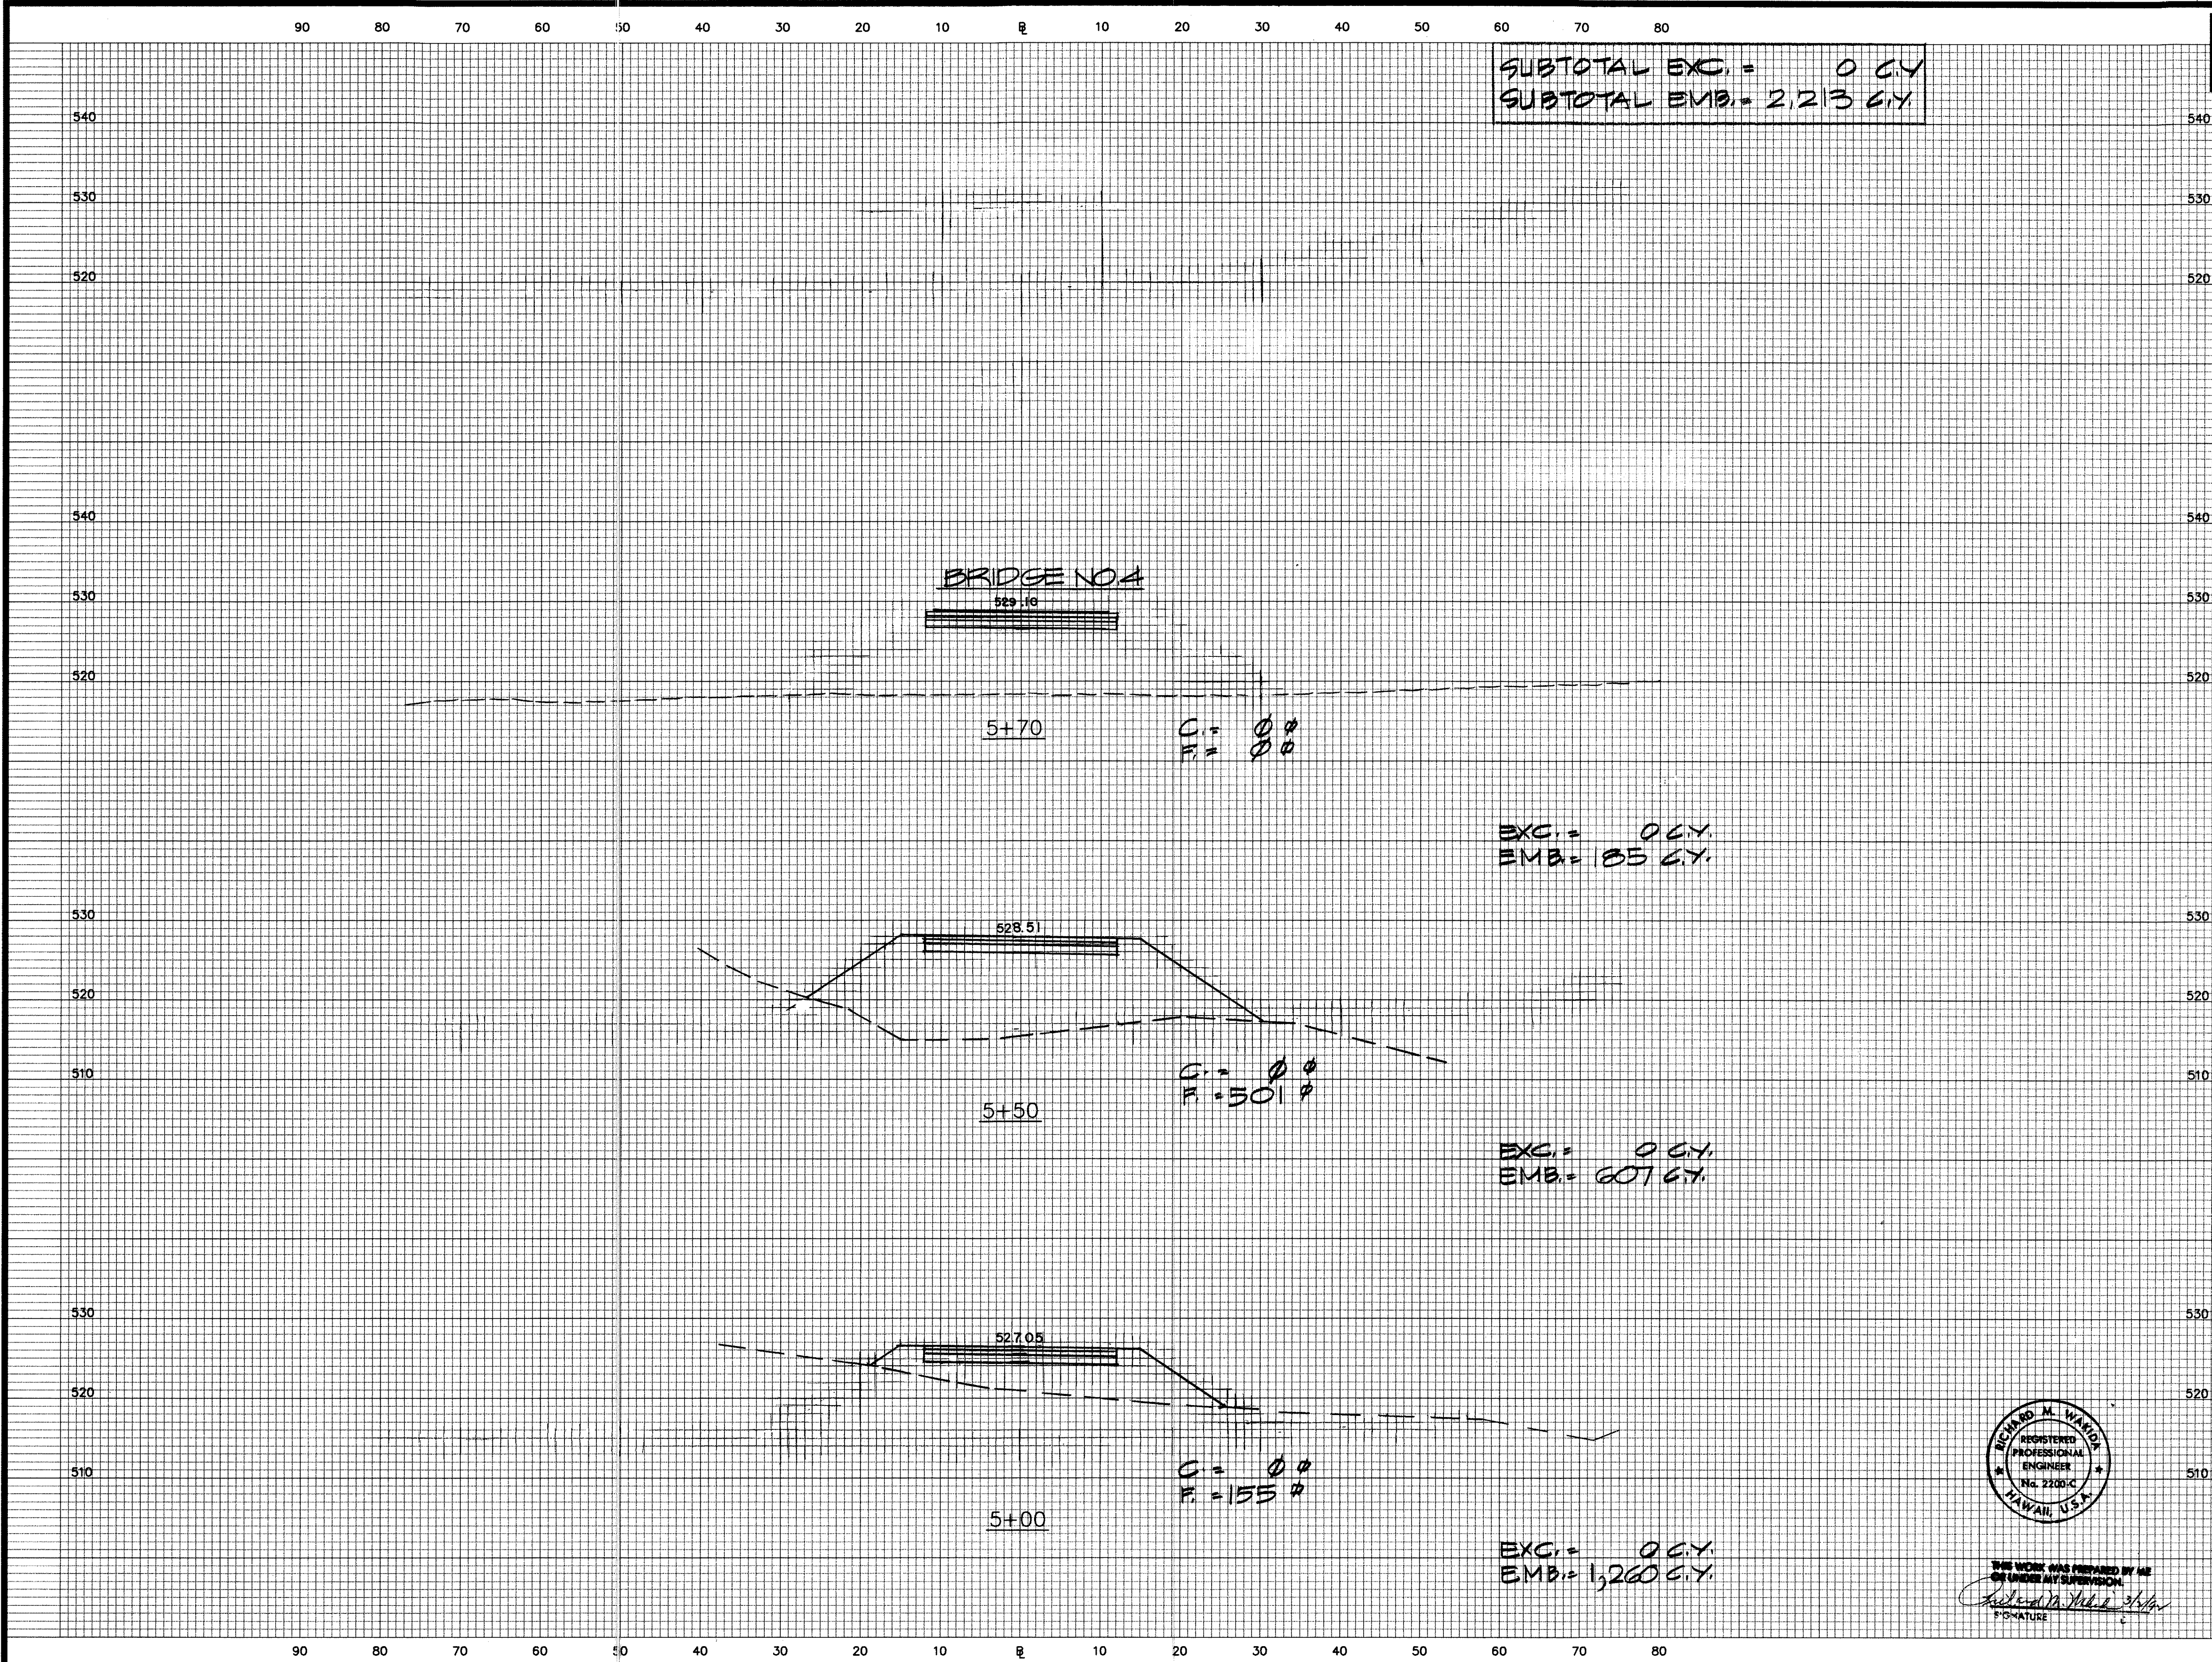

SUBTOTAL EXC. = 0 C.Y.
SUBTOTAL EMB. = 2,213 C.Y.

FED. ROAD DIST. NO.	STATE	FED. AID PROJ. NO.	FISCAL YEAR	SHEET NO.	TOTAL SHEETS
HAWAII	HAW.	I-H3-1(69)	1992	330	325

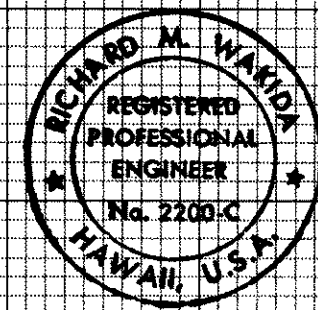

THIS WORK WAS PREPARED BY ME
OR UNDER MY SUPERVISION
Richard M. Waijda
SIGNATURE


STATE OF HAWAII
DEPARTMENT OF TRANSPORTATION
HIGHWAYS DIVISION

CROSS SECTIONS
ACCESS ROAD "B"
STA. 5+00 TO STA. 5+70


INTERSTATE ROUTE H-3
F.A.I. PROJECT NO. I-H3-1(69) & (70)

SCALE: AS SHOWN DATE: MARCH, 1992

FED. ROAD DIST. NO.	STATE	FED. AID PROJ. NO.	FISCAL YEAR	SHEET NO.	TOTAL SHEETS
HAWAII	HAW.	I-H3-1(69)	1992	331	325

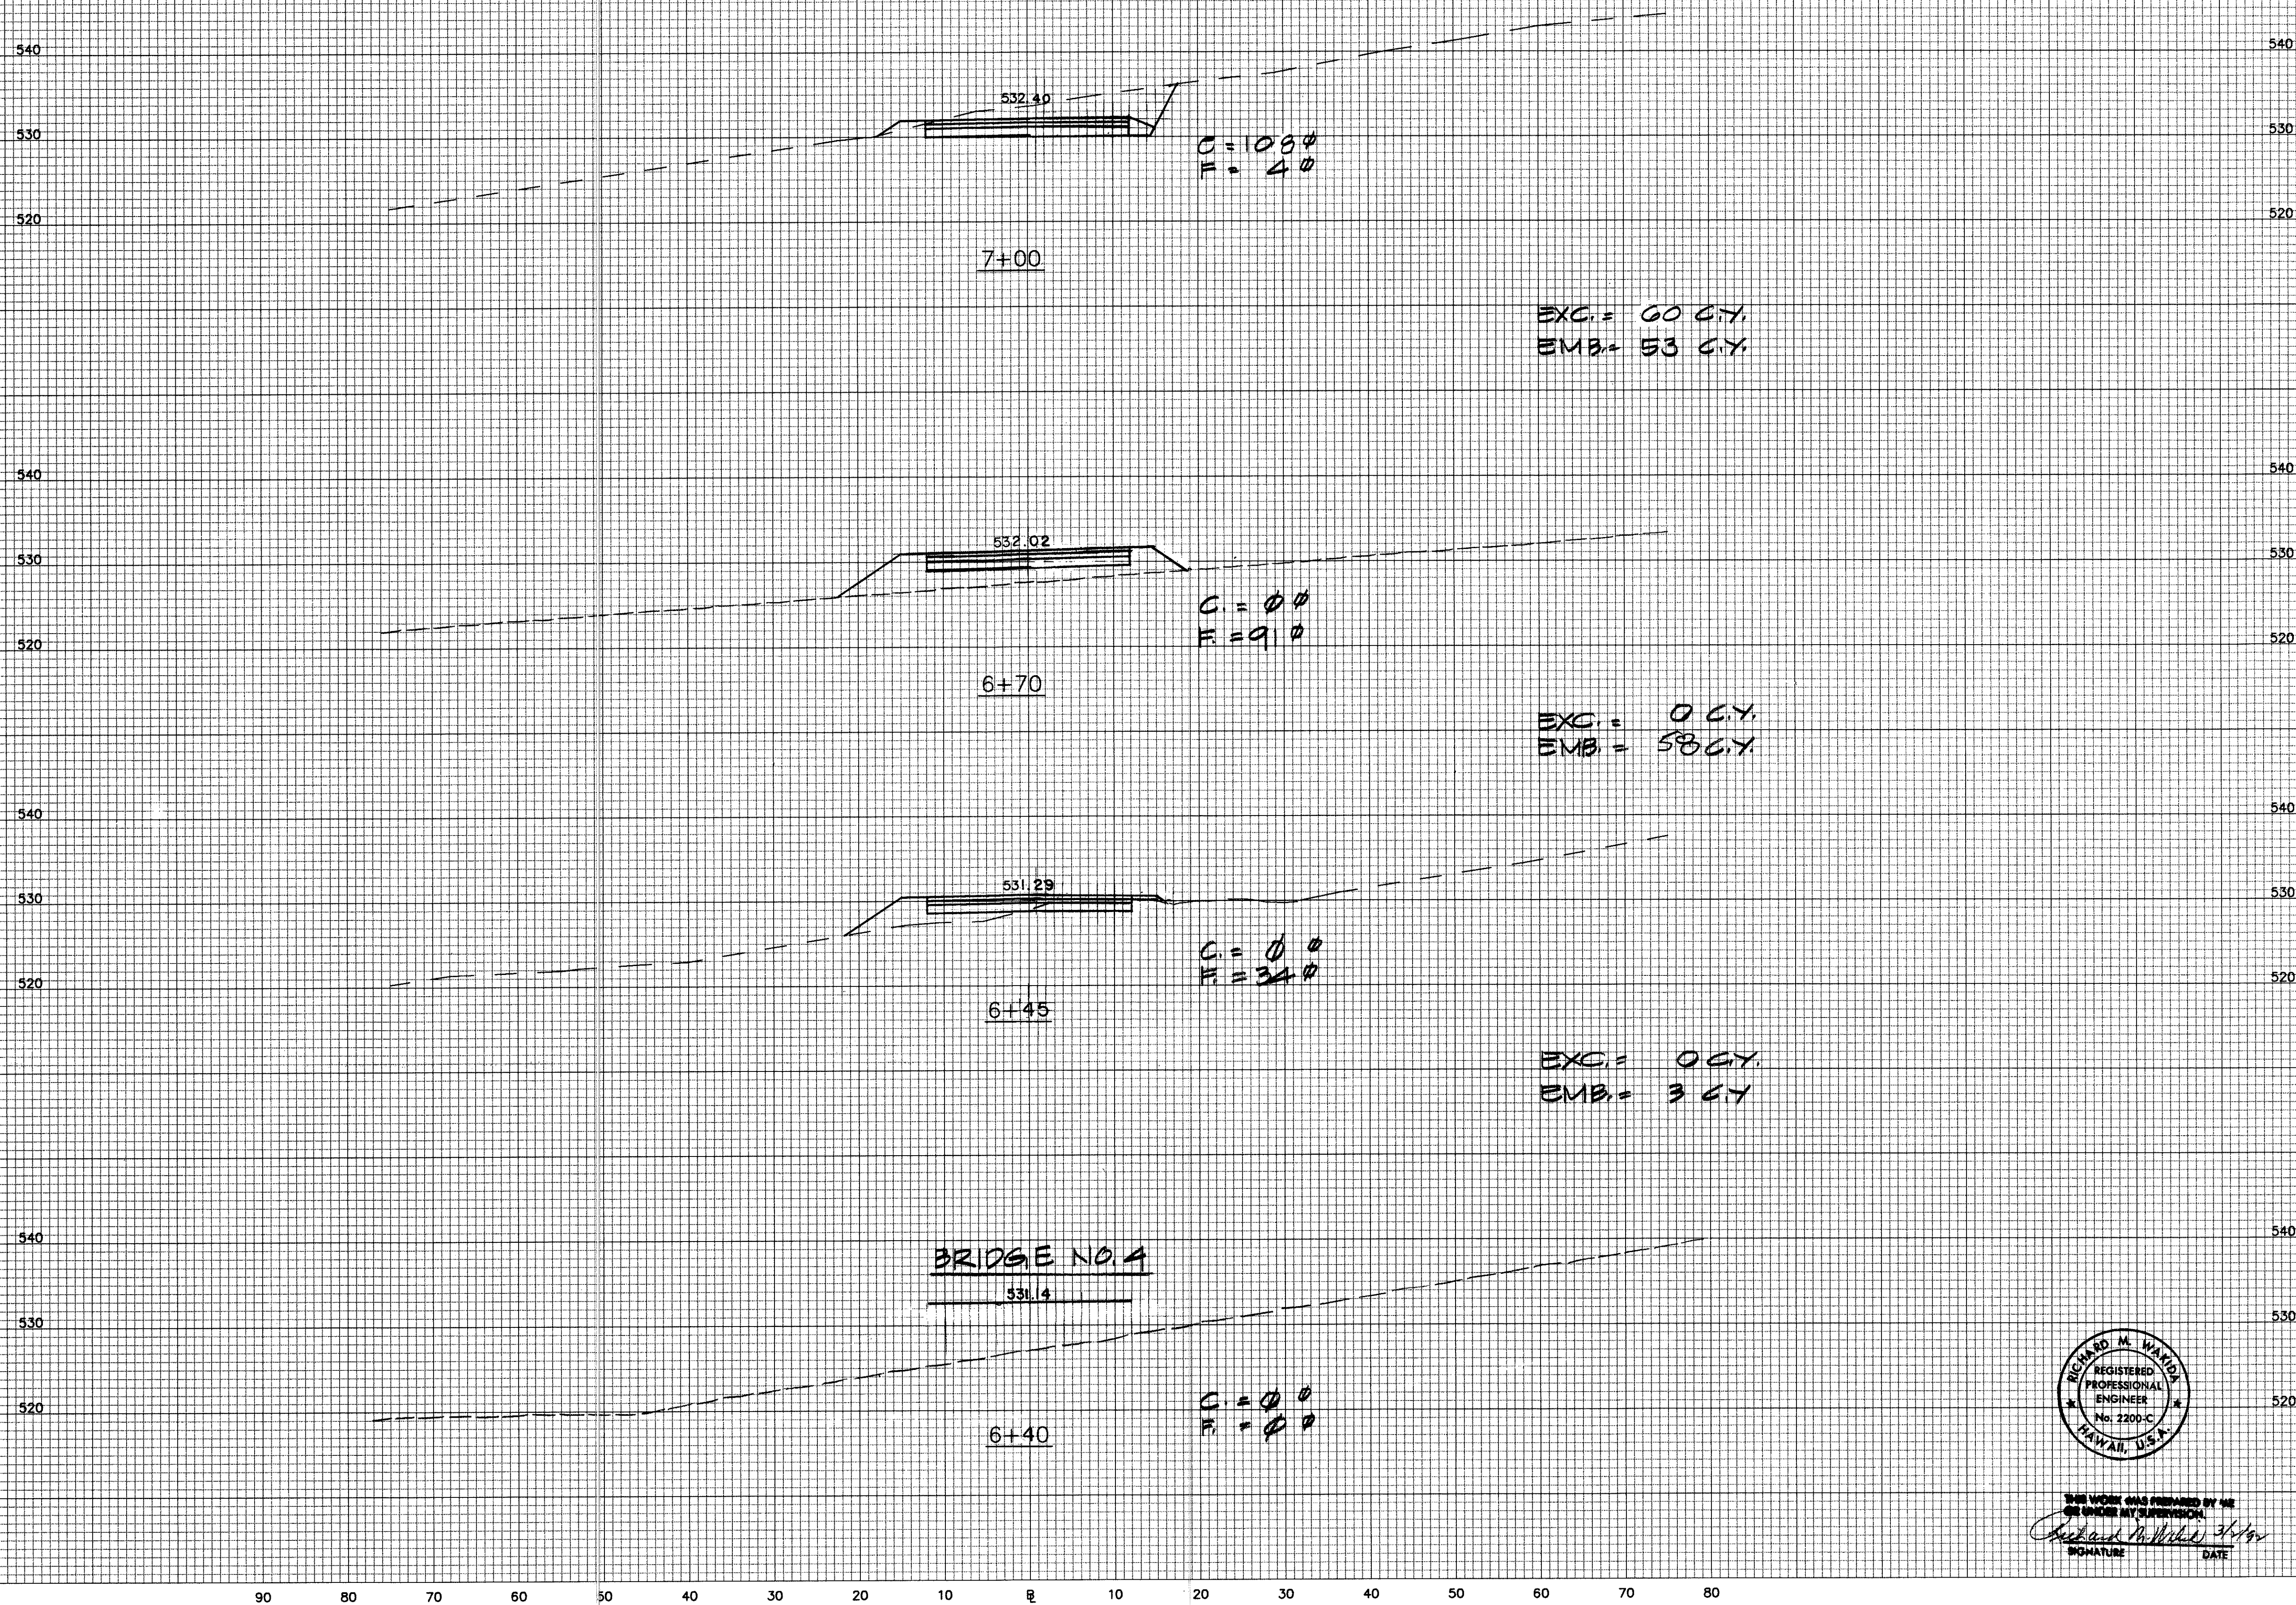

SURVEY PLATTED BY: _____ DATE: _____
 DRAWN BY: _____
 NOTE BOOK: _____
 DESIGNED BY: _____
 QUANTITIES BY: _____
 CHECKED BY: _____
 No. _____

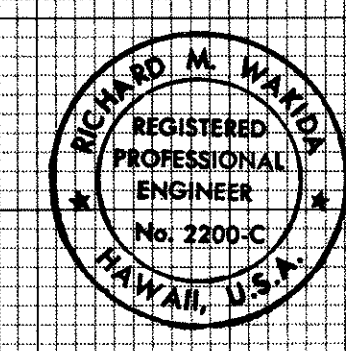

THIS WORK WAS PREPARED BY ME
 OR UNDER MY SUPERVISION
 Signature: *Richard M. Waiyda* 3/1/92
 DATE:

STATE OF HAWAII
 DEPARTMENT OF TRANSPORTATION
 HIGHWAYS DIVISION


CROSS SECTIONS
 ACCESS ROAD "B"
 STA. 6+40 TO STA. 7+00

INTERSTATE ROUTE H-3
 F.A.I. PROJECT NO. I-H3-1(69) & (70)

SCALE: AS SHOWN DATE: MARCH, 1992
 SHEET No. 331 OF 331 SHEETS

FED. ROAD DIST. NO.	STATE	FED. AID PROJ. NO.	FISCAL YEAR	SHEET NO.	TOTAL SHEETS
HAWAII	HAW.	I-H3-1(69)	1992	332	325

SURVEY PLATTED BY	DATE
DRAWN BY	
TRACED BY	
DESIGNED BY	
CHECKED BY	
No.	

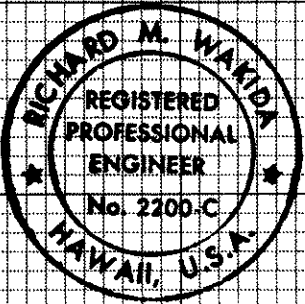

THIS WORK WAS PREPARED BY ME
OR UNDER MY SUPERVISION.
Richard M. Watson
SIGNATURE DATE


STATE OF HAWAII
DEPARTMENT OF TRANSPORTATION
HIGHWAYS DIVISION

CROSS SECTIONS
ACCESS ROAD "B"
STA. 7+50 TO STA. 8+20


INTERSTATE ROUTE H-3
F.A.I. PROJECT NO. I-H3-1(69) & (70)

SCALE: AS SHOWN
DATE: MARCH, 1992

SHEET No. **X22** OF 31 SHEETS

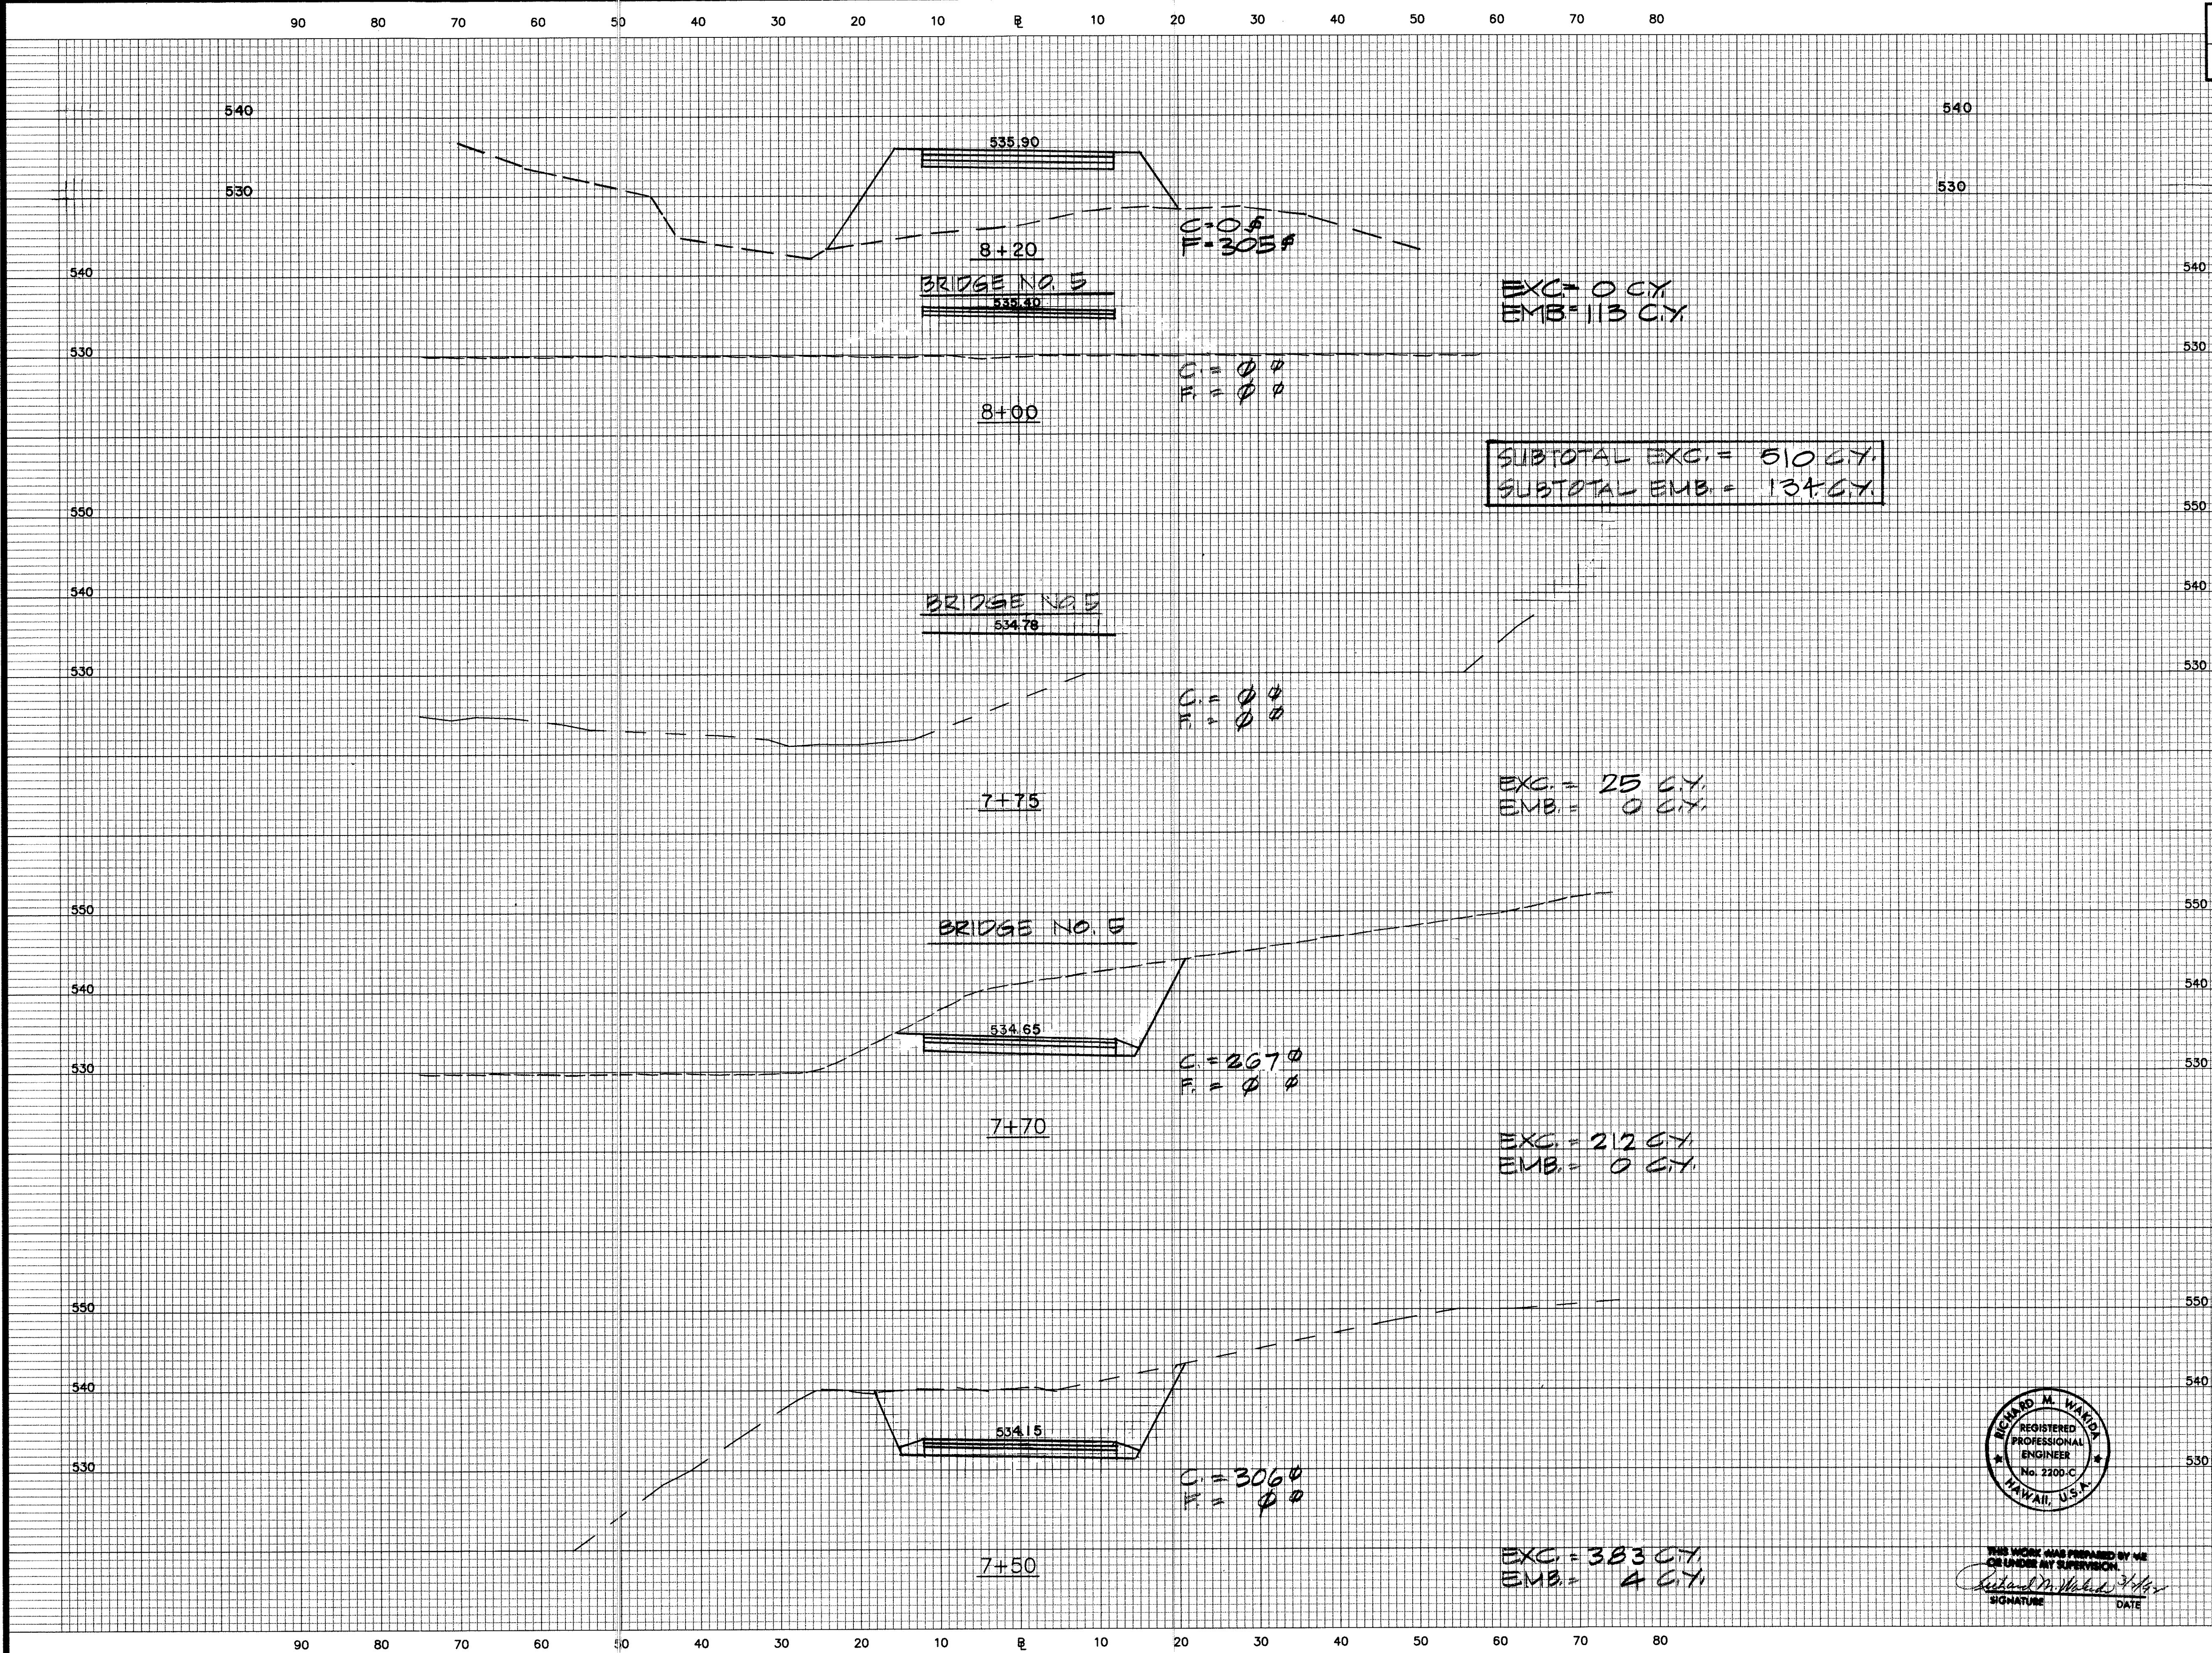

FED. ROAD DIST. NO.	STATE	FED. AID PROJ. NO.	FISCAL YEAR	SHEET NO.	TOTAL SHEETS
HAWAII	HAW.	I-H3-1(69)	1992	333	325

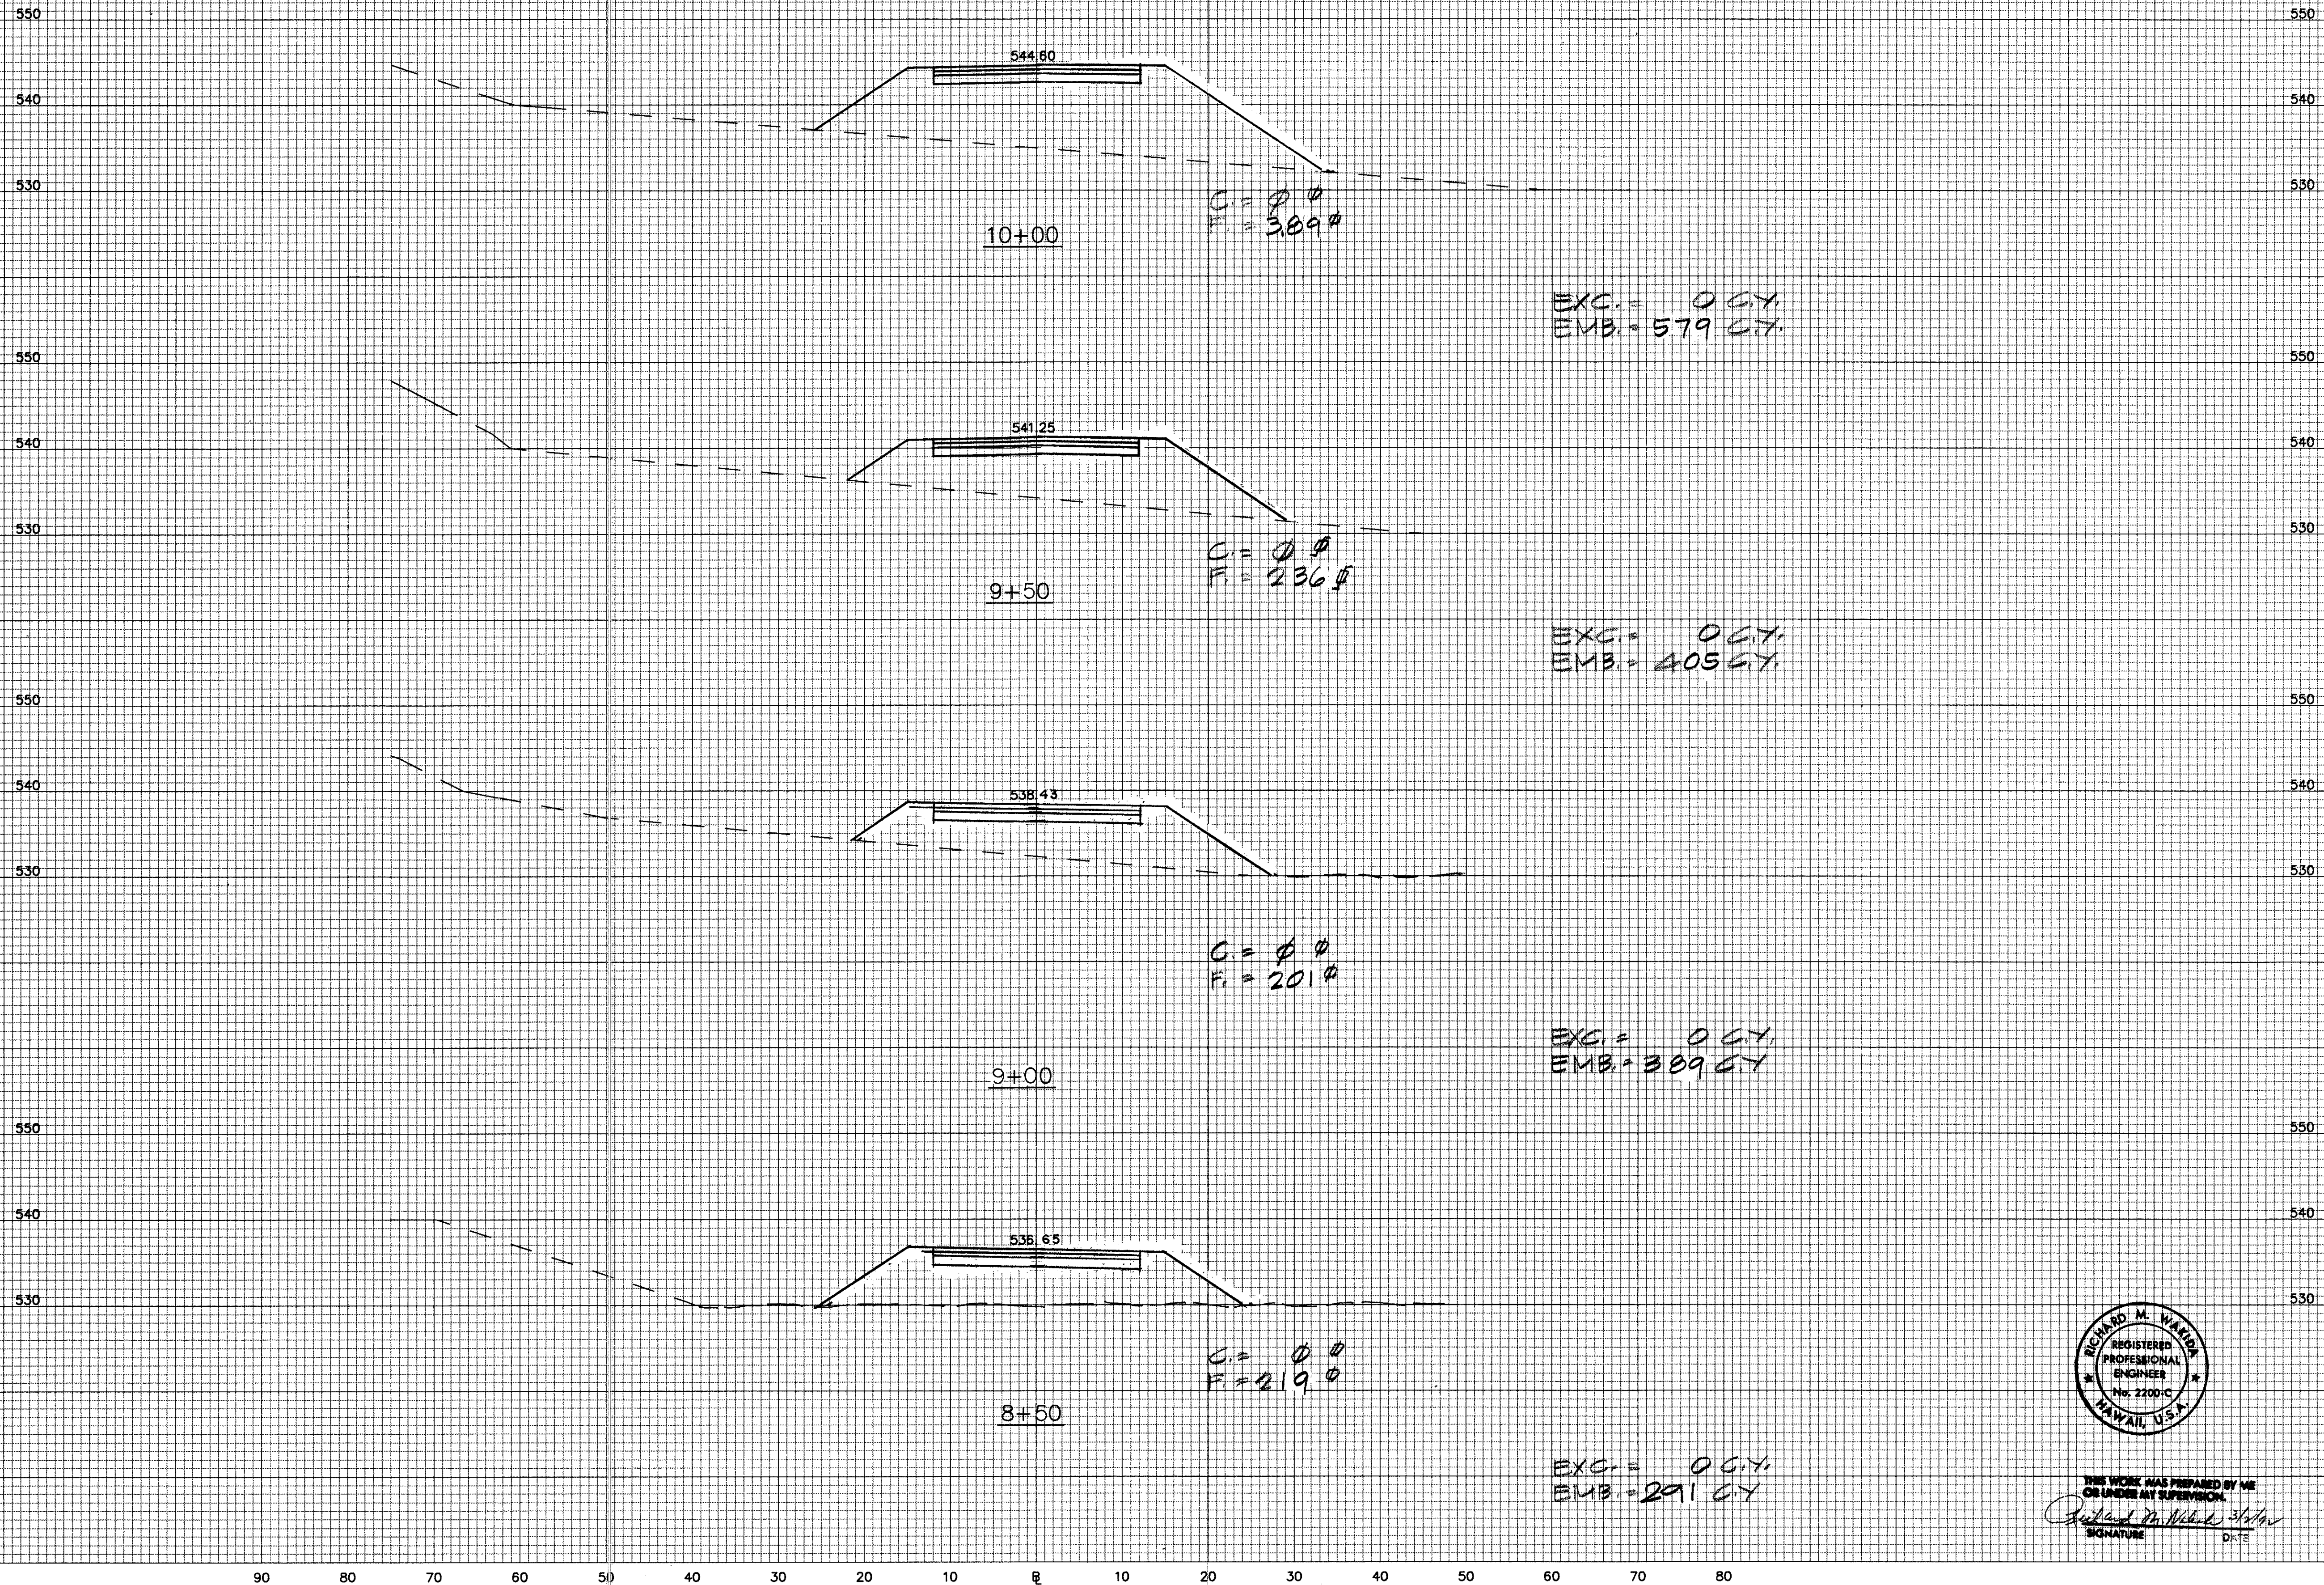

SURVEY PLANNED BY	DATE
DRAWN BY	
DESIGNED BY	
QUANTITIES BY	
CHECKED BY	



THIS WORK WAS PREPARED BY ME
 OR UNDER MY SUPERVISION
 SIGNATURE DATE

STATE OF HAWAII
 DEPARTMENT OF TRANSPORTATION
 HIGHWAYS DIVISION

CROSS SECTIONS
 ACCESS ROAD "B"
 STA. 8+50 TO STA. 10+00



INTERSTATE ROUTE H-3
 F.A.I. PROJECT NO. I-H3-1(69) & (70)

SCALE: AS SHOWN DATE: MARCH, 1992

SHEET No. 333 OF 31 SHEETS

FED. ROAD DIST. NO.	STATE	FED. AID PROJ. NO.	FISCAL YEAR	SHEET NO.	TOTAL SHEETS
HAWAII	HAW.	1-H3-1 (69)	1992	334	325

ORIGINAL PLAN	DATE
DESIGNED BY	
NOTED BY	
CHECKED BY	
DATE	

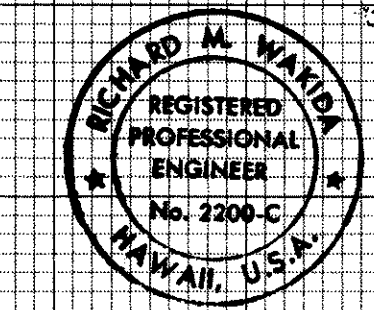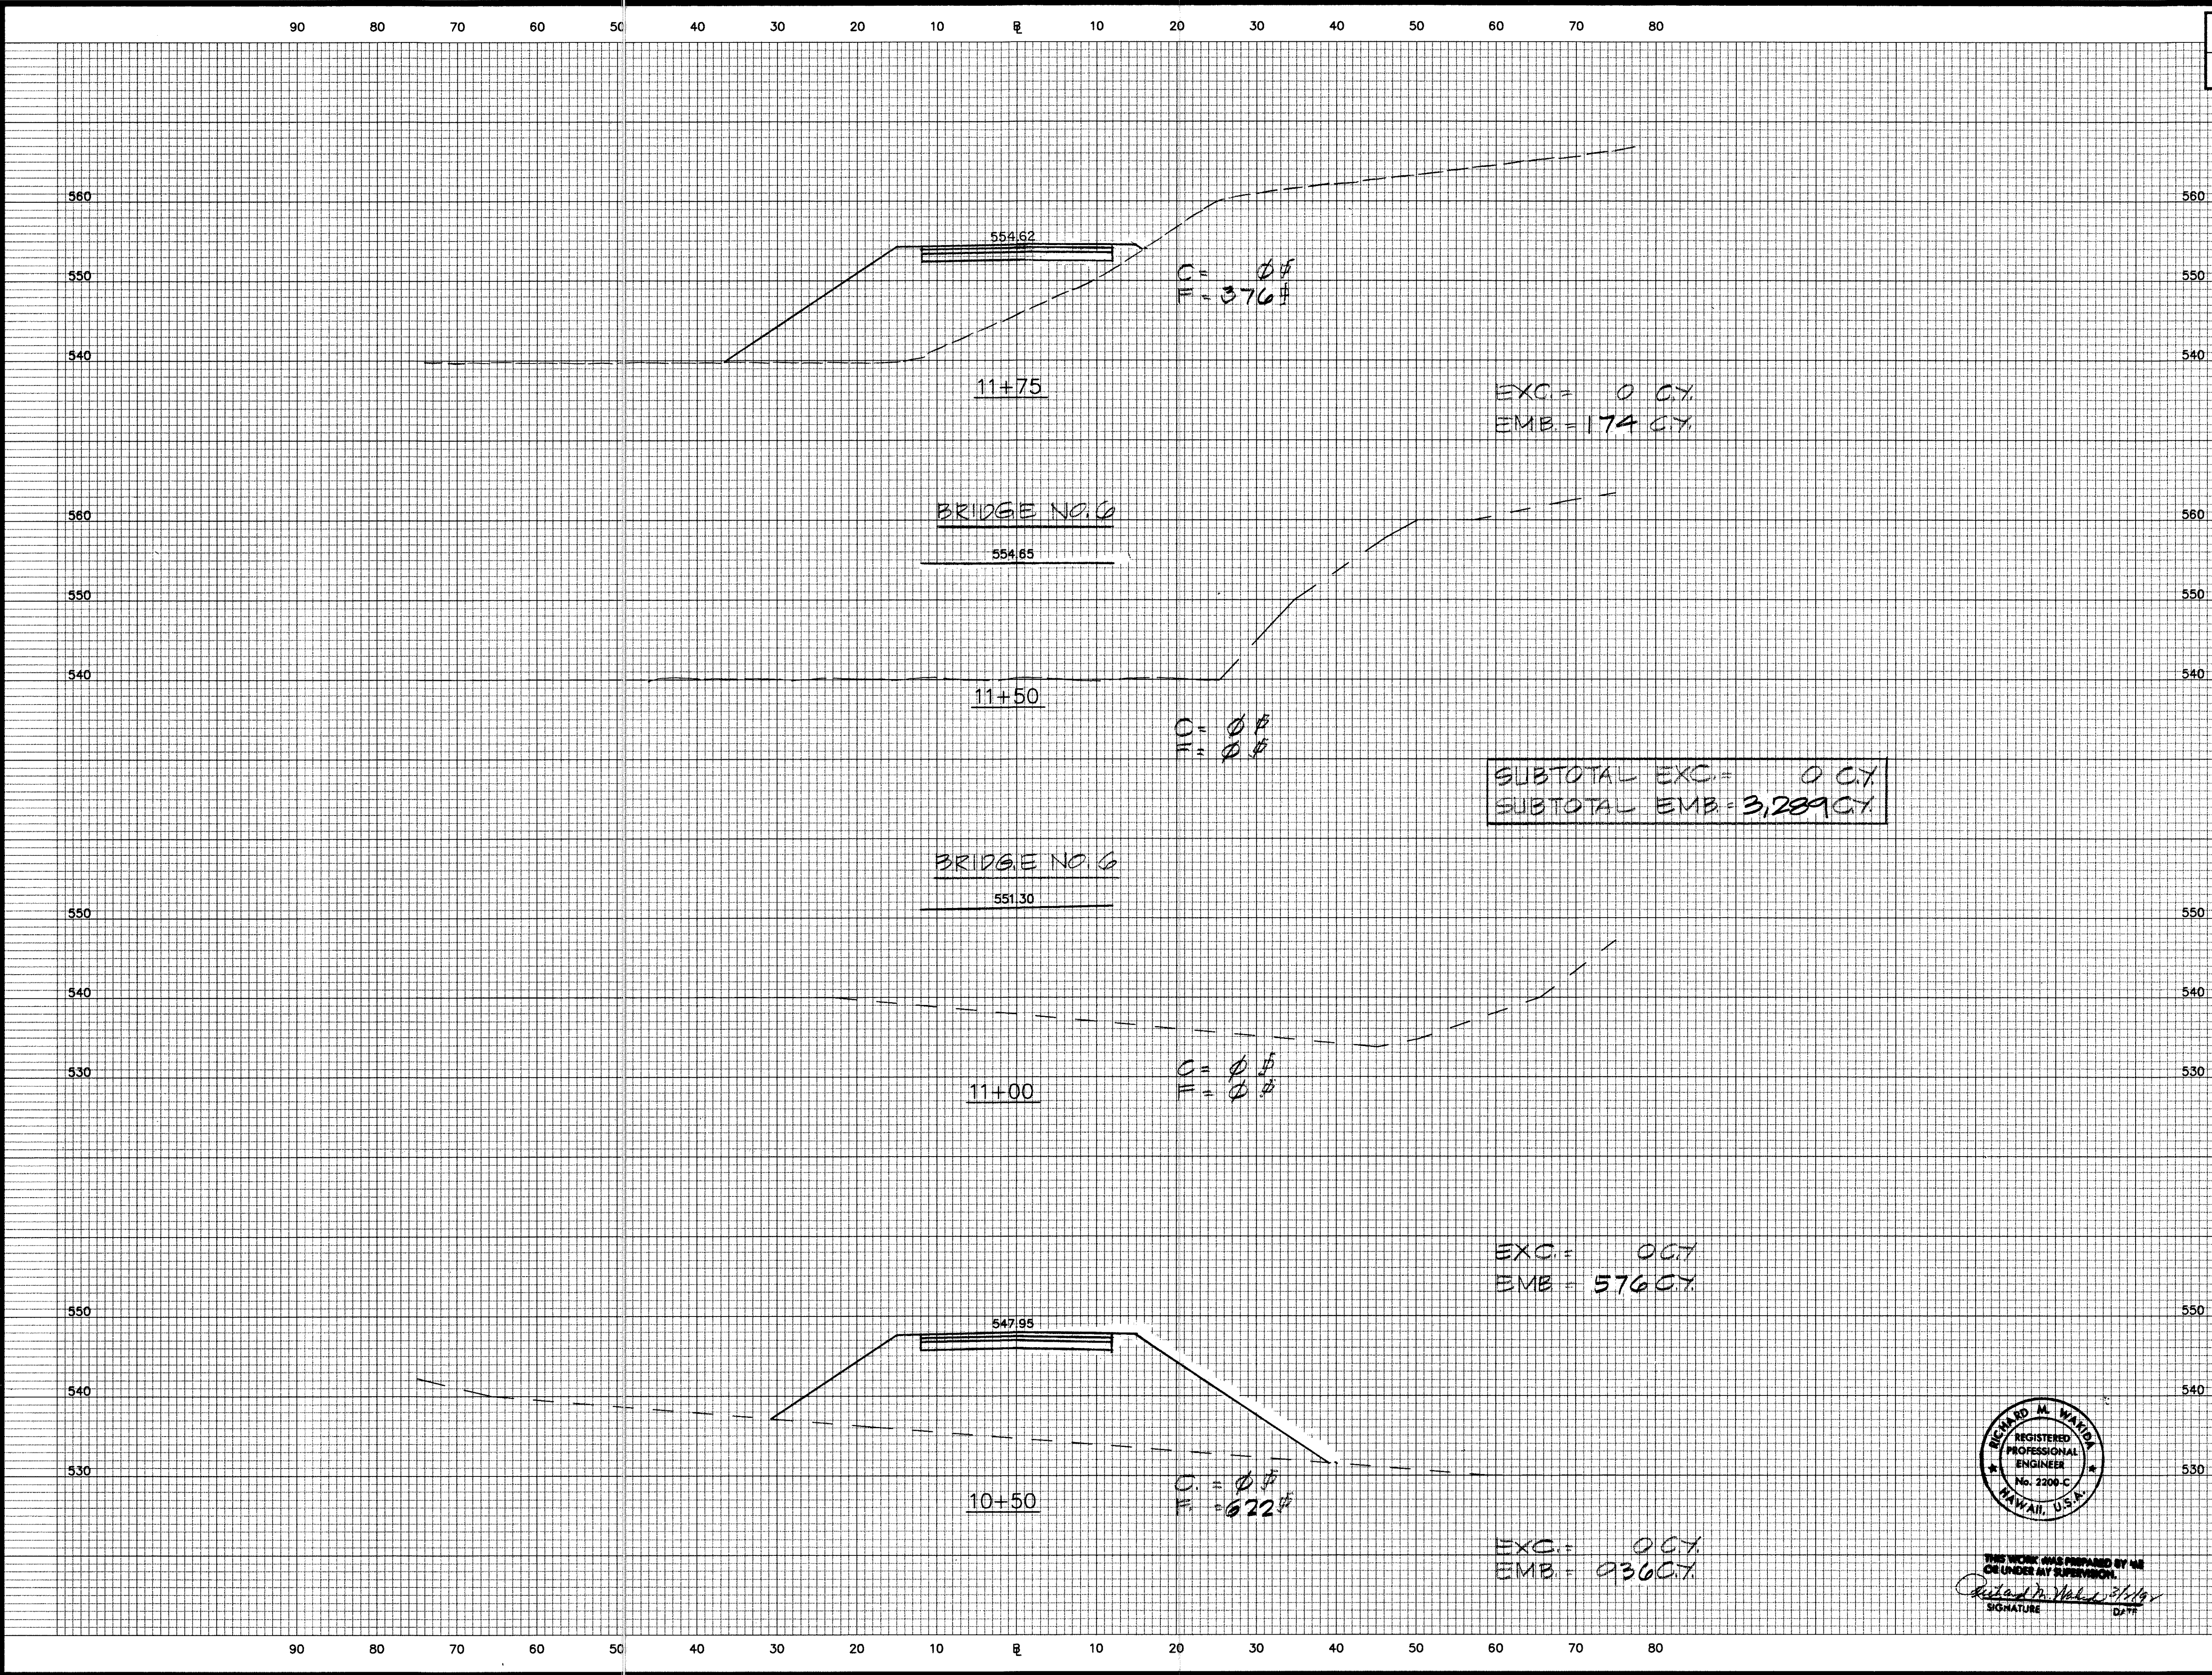

THIS WORK WAS PREPARED BY ME
OR UNDER MY SUPERVISION.
DATE: 3/1/92
SIGNATURE: [Signature]



STATE OF HAWAII
DEPARTMENT OF TRANSPORTATION
HIGHWAYS DIVISION

CROSS SECTIONS
ACCESS ROAD "B"
STA. 10+50 TO STA. 11+75

INTERSTATE ROUTE H-3
F.A.I. PROJECT NO. 1-H3-1(69) & (70)

SCALE: AS SHOWN
DATE: MARCH, 1992

FED. ROAD DIST. NO.	STATE	FED. AID PROJ. NO.	FISCAL YEAR	SHEET NO.	TOTAL SHEETS
HAWAII	HAW.	1-H3-1(69)	1992	335	325

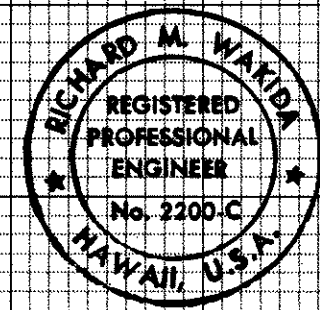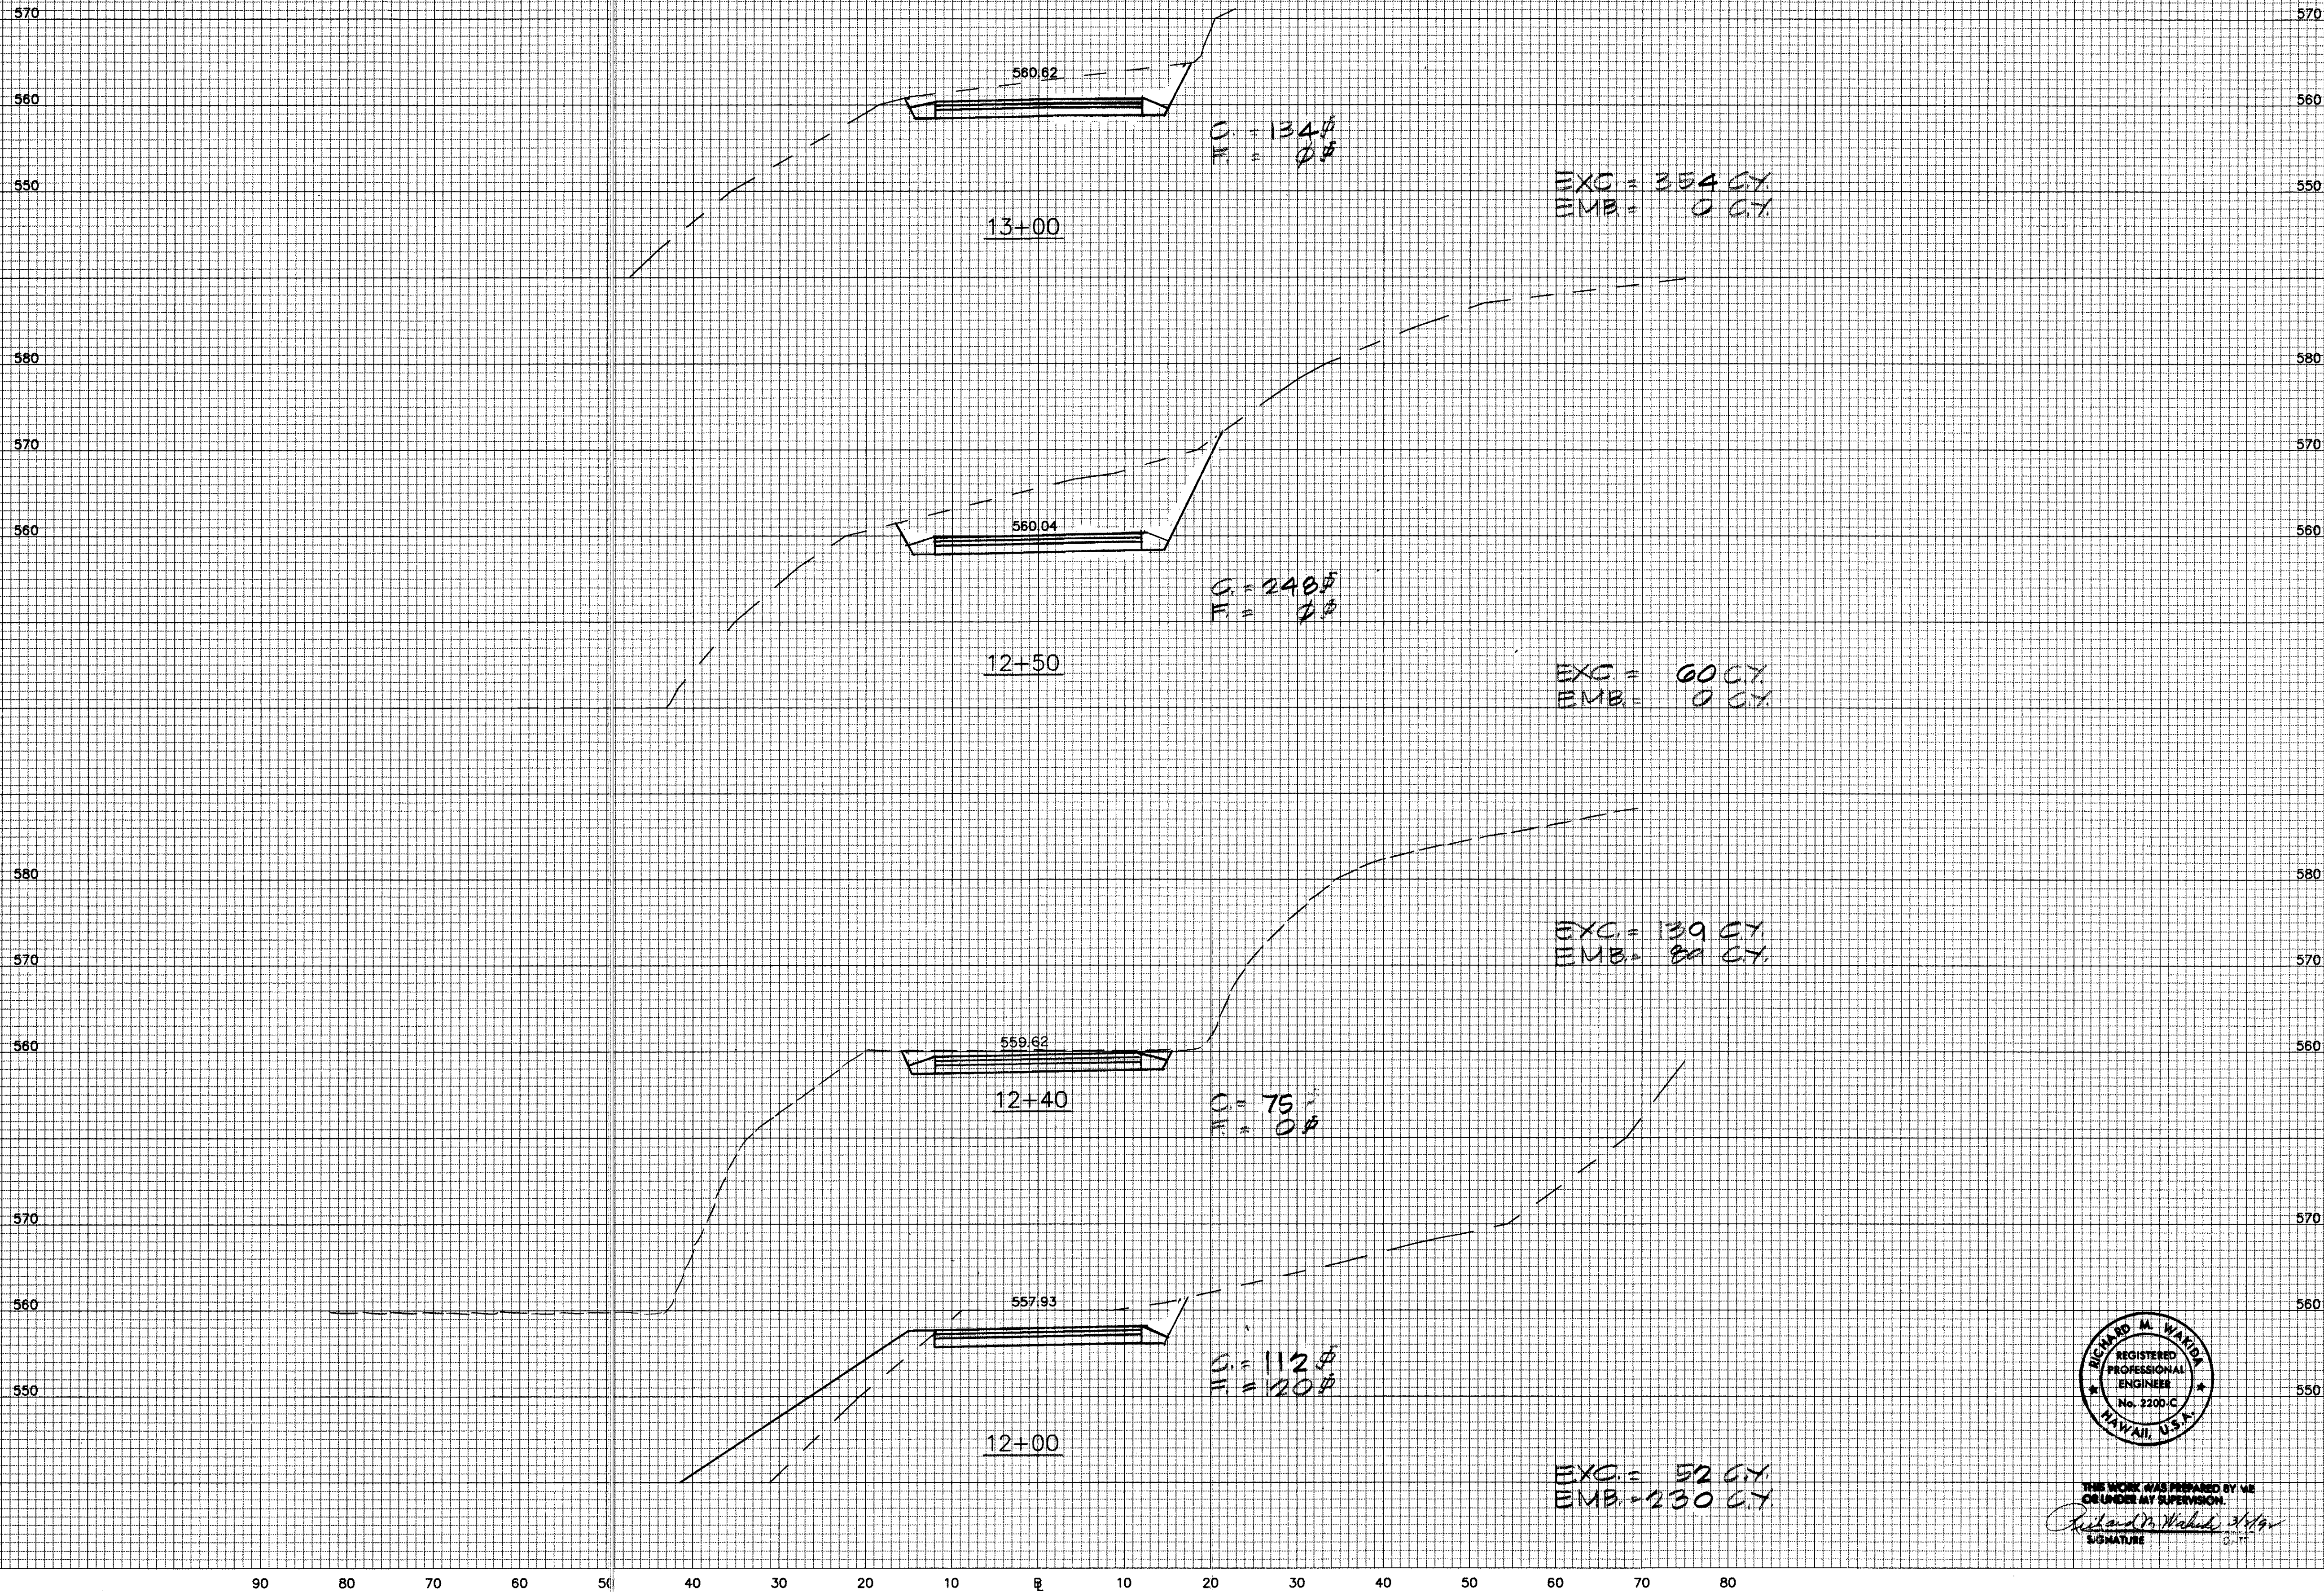

THIS WORK WAS PREPARED BY ME
 OR UNDER MY SUPERVISION.
Richard M. Wakida
 SIGNATURE

STATE OF HAWAII DEPARTMENT OF TRANSPORTATION HIGHWAYS DIVISION	
CROSS SECTIONS ACCESS ROAD "B" STA. 12+00 TO STA. 13+00	
INTERSTATE ROUTE H-3 F.A.I. PROJECT NO. 1-H3-1(69) & (70)	
SCALE: AS SHOWN	DATE: MARCH, 1992

SHEET No. X25 OF 31 SHEETS

SURVEY PLOTTED BY	DATE
DESIGNED BY	
TRACED BY	
NOTED BY	
CHECKED BY	
No.	

FED. ROAD DIST. NO.	STATE	FED. AID PROJ. NO.	FISCAL YEAR	SHEET NO.	TOTAL SHEETS
HAWAII	HAW.	I-H3-1(69)	1992	336	321

TOTAL EXC.(ROAD "B") = 4,667 CY.
TOTAL EMB.(ROAD "B") = 6,263 CY.

SUBTOTAL EXC. = 839 CY.
SUBTOTAL EMB. = 493 CY.

G = 0.0
F = 0.0

13+74.06

EXC. = 1 CY.
EMB. = 0 CY.

G = 70.0
F = 0.0


13+73.06

EXC. = 35 CY.
EMB. = 0 CY.

G = 58.0
F = 0.0

13+50

EXC. = 178 CY.
EMB. = 0 CY.

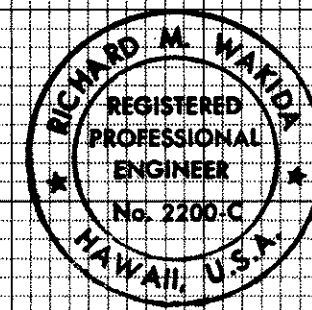

THIS WORK WAS PREPARED BY ME:
OR UNDER MY SUPERVISION:
SIGNATURE DATE

STATE OF HAWAII
DEPARTMENT OF TRANSPORTATION
HIGHWAYS DIVISION


CROSS SECTIONS
ACCESS ROAD "B"
STA. 13+50 TO STA. 13+73.06

INTERSTATE ROUTE H-3
F.A.I. PROJECT NO. I-H3-1(69) & (70)


SCALE: AS SHOWN DATE: MARCH, 1992

SHEET No. 326 OF 31 SHEETS

FED. ROAD DIST. NO.	STATE	FED. AID PROJ. NO.	FISCAL YEAR	SHEET NO.	TOTAL SHEETS
HAWAII	HAW.	1-H3-1(69)	1992	337	325

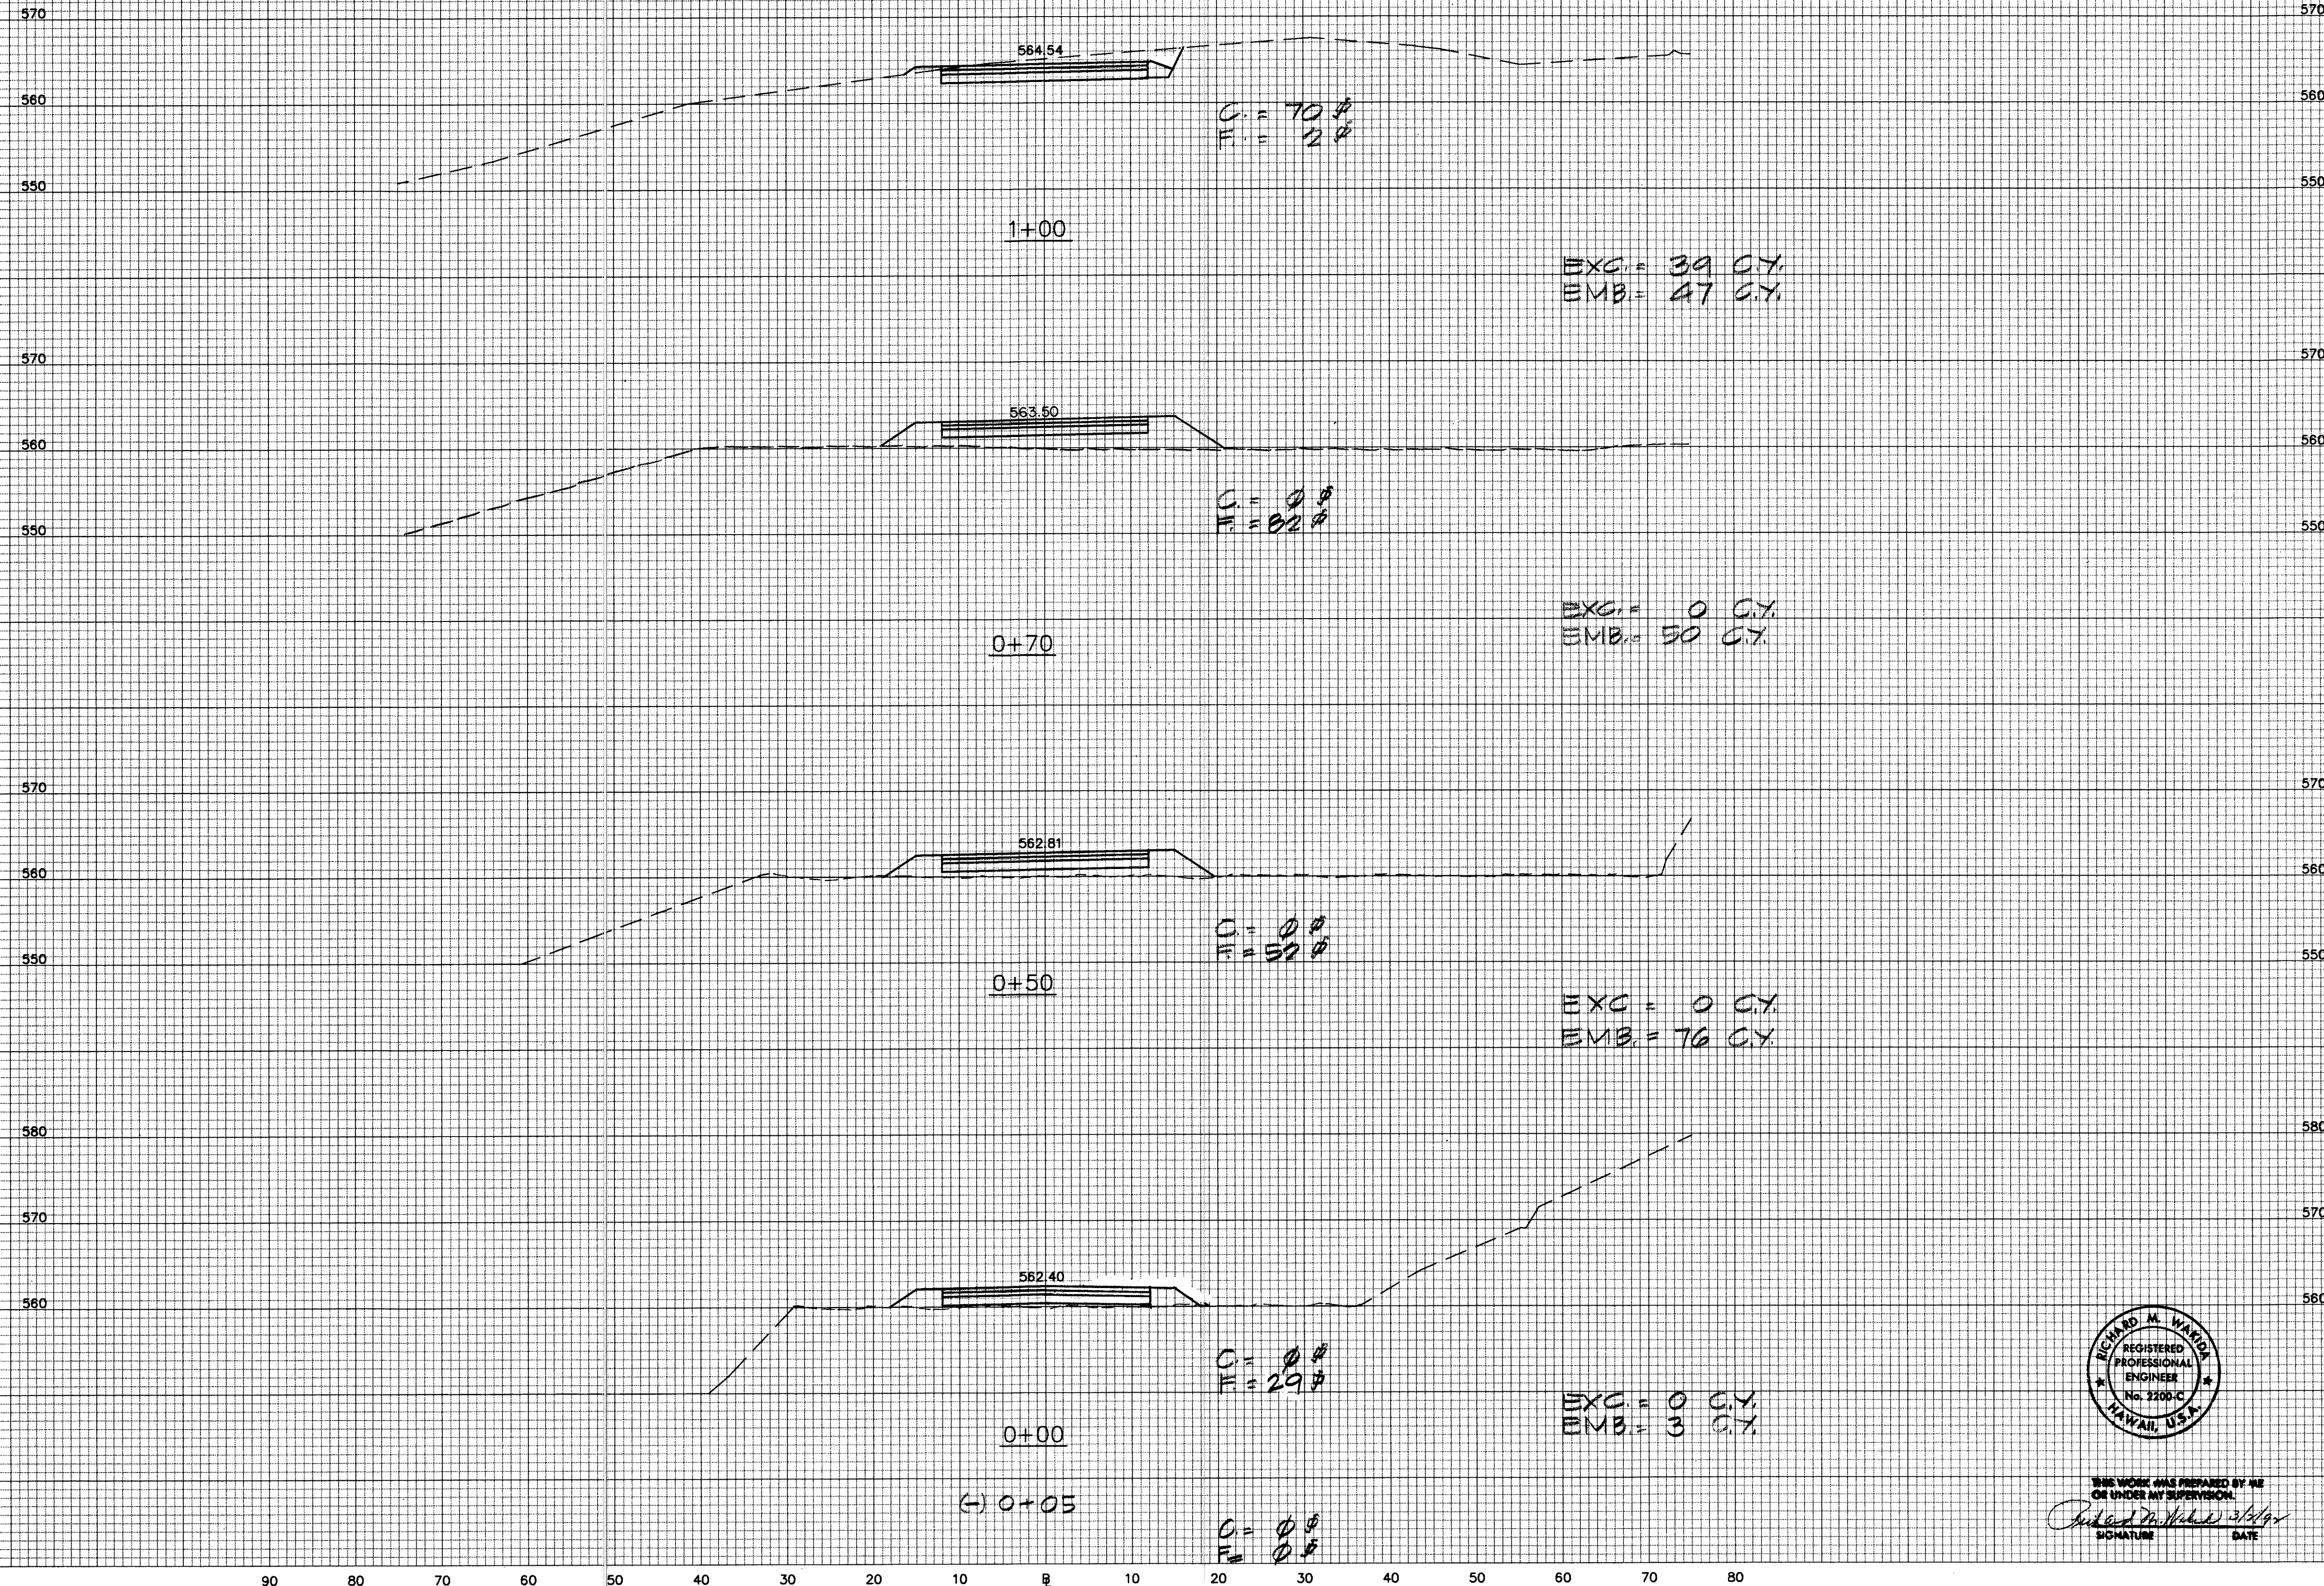

ORIGINAL PLAN	DATE
DESIGNED BY	DATE
TRACED BY	DATE
DESIGNED BY	DATE
QUANTITIES BY	DATE
CHECKED BY	DATE


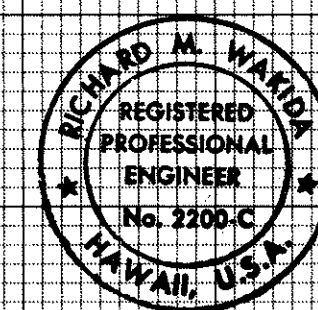


THIS WORK WAS PREPARED BY ME
OR UNDER MY SUPERVISION
DATE: 3/1/92
SIGNATURE: [Signature]

STATE OF HAWAII DEPARTMENT OF TRANSPORTATION HIGHWAYS DIVISION	
CROSS SECTIONS ACCESS ROAD "C" STA. (-) 0+05 TO STA. 1+00	
INTERSTATE ROUTE H-3 F.A.I. PROJECT NO. 1-H3-1(69) & (70)	
SCALE: AS SHOWN	DATE: MARCH, 1992
SHEET No. X27 OF 31 SHEETS	

FED. ROAD DIST. NO.	STATE	FED. AID PROJ. NO.	FISCAL YEAR	SHEET NO.	TOTAL SHEETS
HAWAII	HAW.	1-H3-1(69)	1992	338	325

ORIGINAL PLAN	SURVEY PLOTTED BY	DATE
NOTE BOOK	DRAWN BY	
No.	DESIGNED BY	
	QUANTITIES BY	
	CHECKED BY	

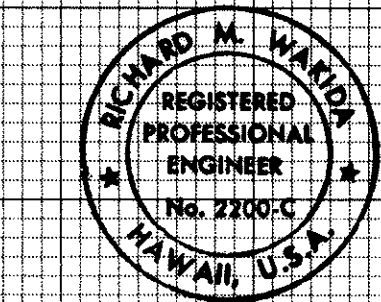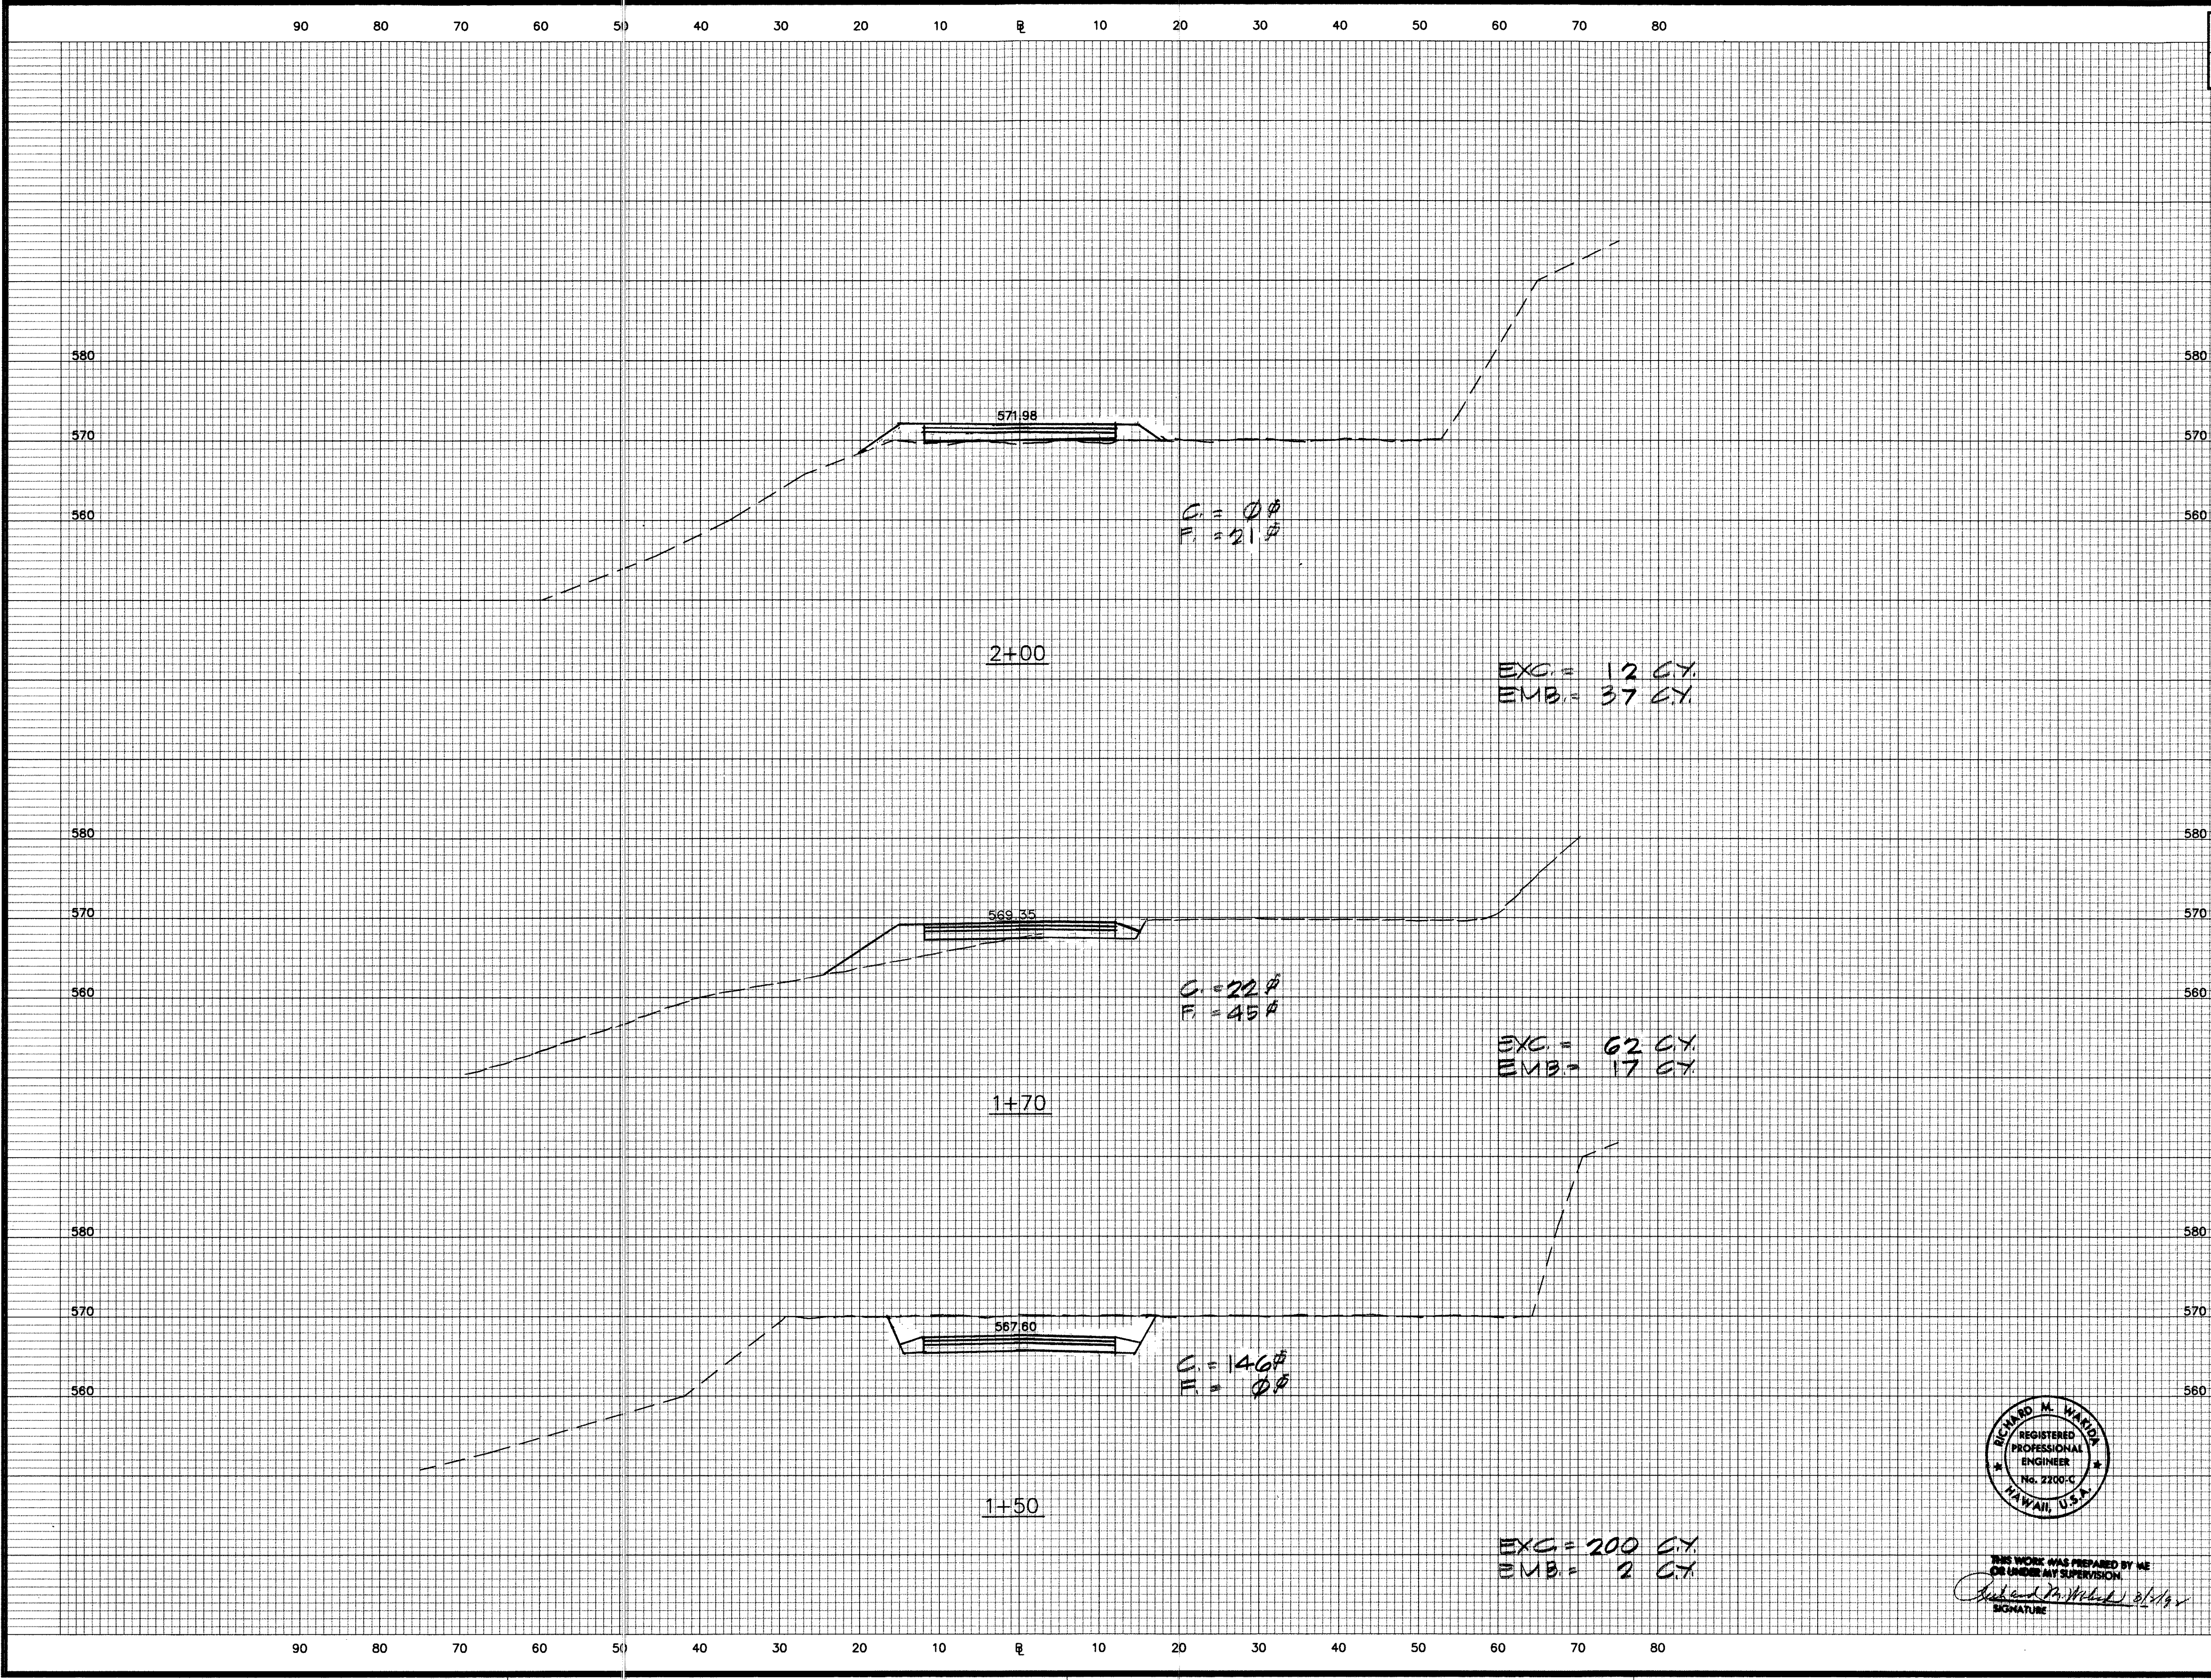

THIS WORK WAS PREPARED BY ME
OR UNDER MY SUPERVISION
Richard M. Warden
SIGNATURE

STATE OF HAWAII
DEPARTMENT OF TRANSPORTATION
HIGHWAYS DIVISION


CROSS SECTIONS
ACCESS ROAD "C"
STA. 1+50 TO STA. 2+00

INTERSTATE ROUTE H-3
F.A.I. PROJECT NO. 1-H3-1(69) & (70)

SCALE: AS SHOWN
DATE: MARCH, 1992

SHEET No. *X28* OF 31 SHEETS
338

FED. ROAD DIST. NO.	STATE	FED. AID PROJ. NO.	FISCAL YEAR	SHEET NO.	TOTAL SHEETS
HAWAII	HAW.	I-H3-1(69)	1992	339	325

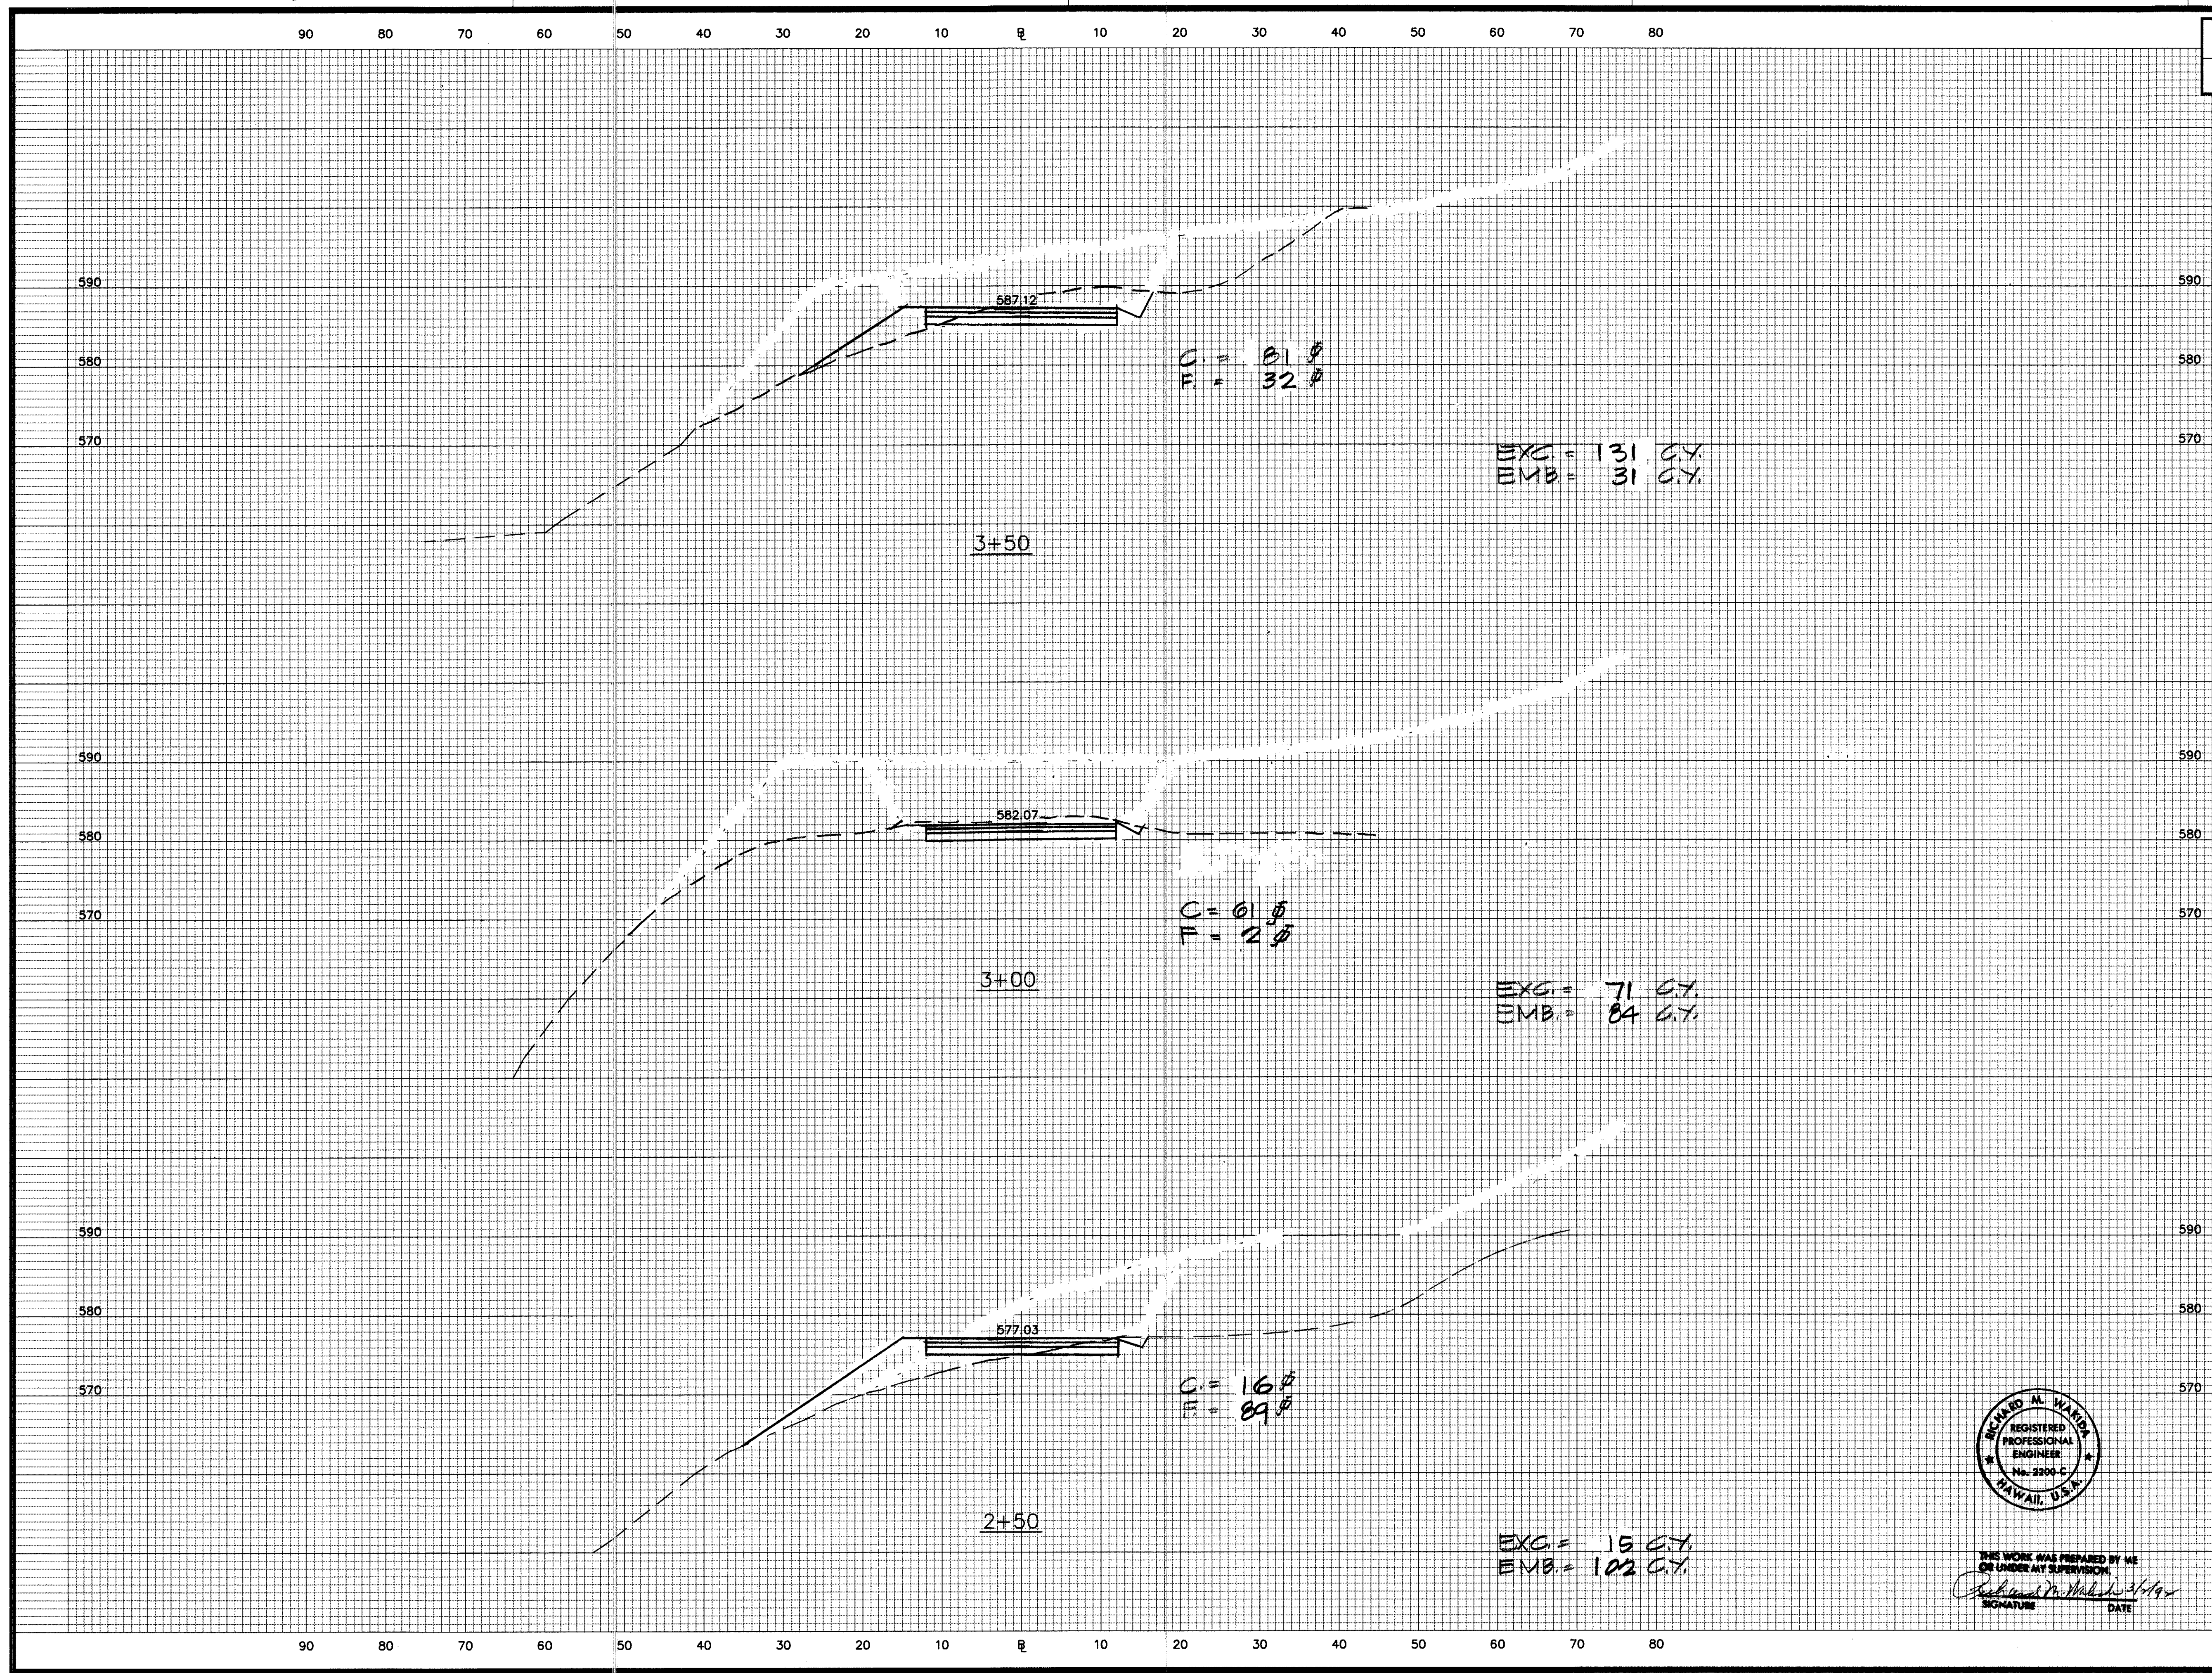

SURVEY PLOTTED BY	DATE
DESIGNED BY	
NOTED BY	
CHECKED BY	



THIS WORK WAS PREPARED BY ME
OR UNDER MY SUPERVISION.
SIGNATURE DATE


STATE OF HAWAII
DEPARTMENT OF TRANSPORTATION
HIGHWAYS DIVISION

CROSS SECTIONS
ACCESS ROAD "C"
STA. 2+50 TO STA. 3+50

INTERSTATE ROUTE H-3
F.A.I. PROJECT NO. I-H3-1(69) & (70)

SCALE: AS SHOWN
DATE: MARCH, 1992

ORIGINAL PLAN	SURVEY PLOTTED BY	DATE
NOTE BOOK	DRAWN BY	
No.	DESIGNED BY	
	QUANTITIES BY	
	CHECKED BY	

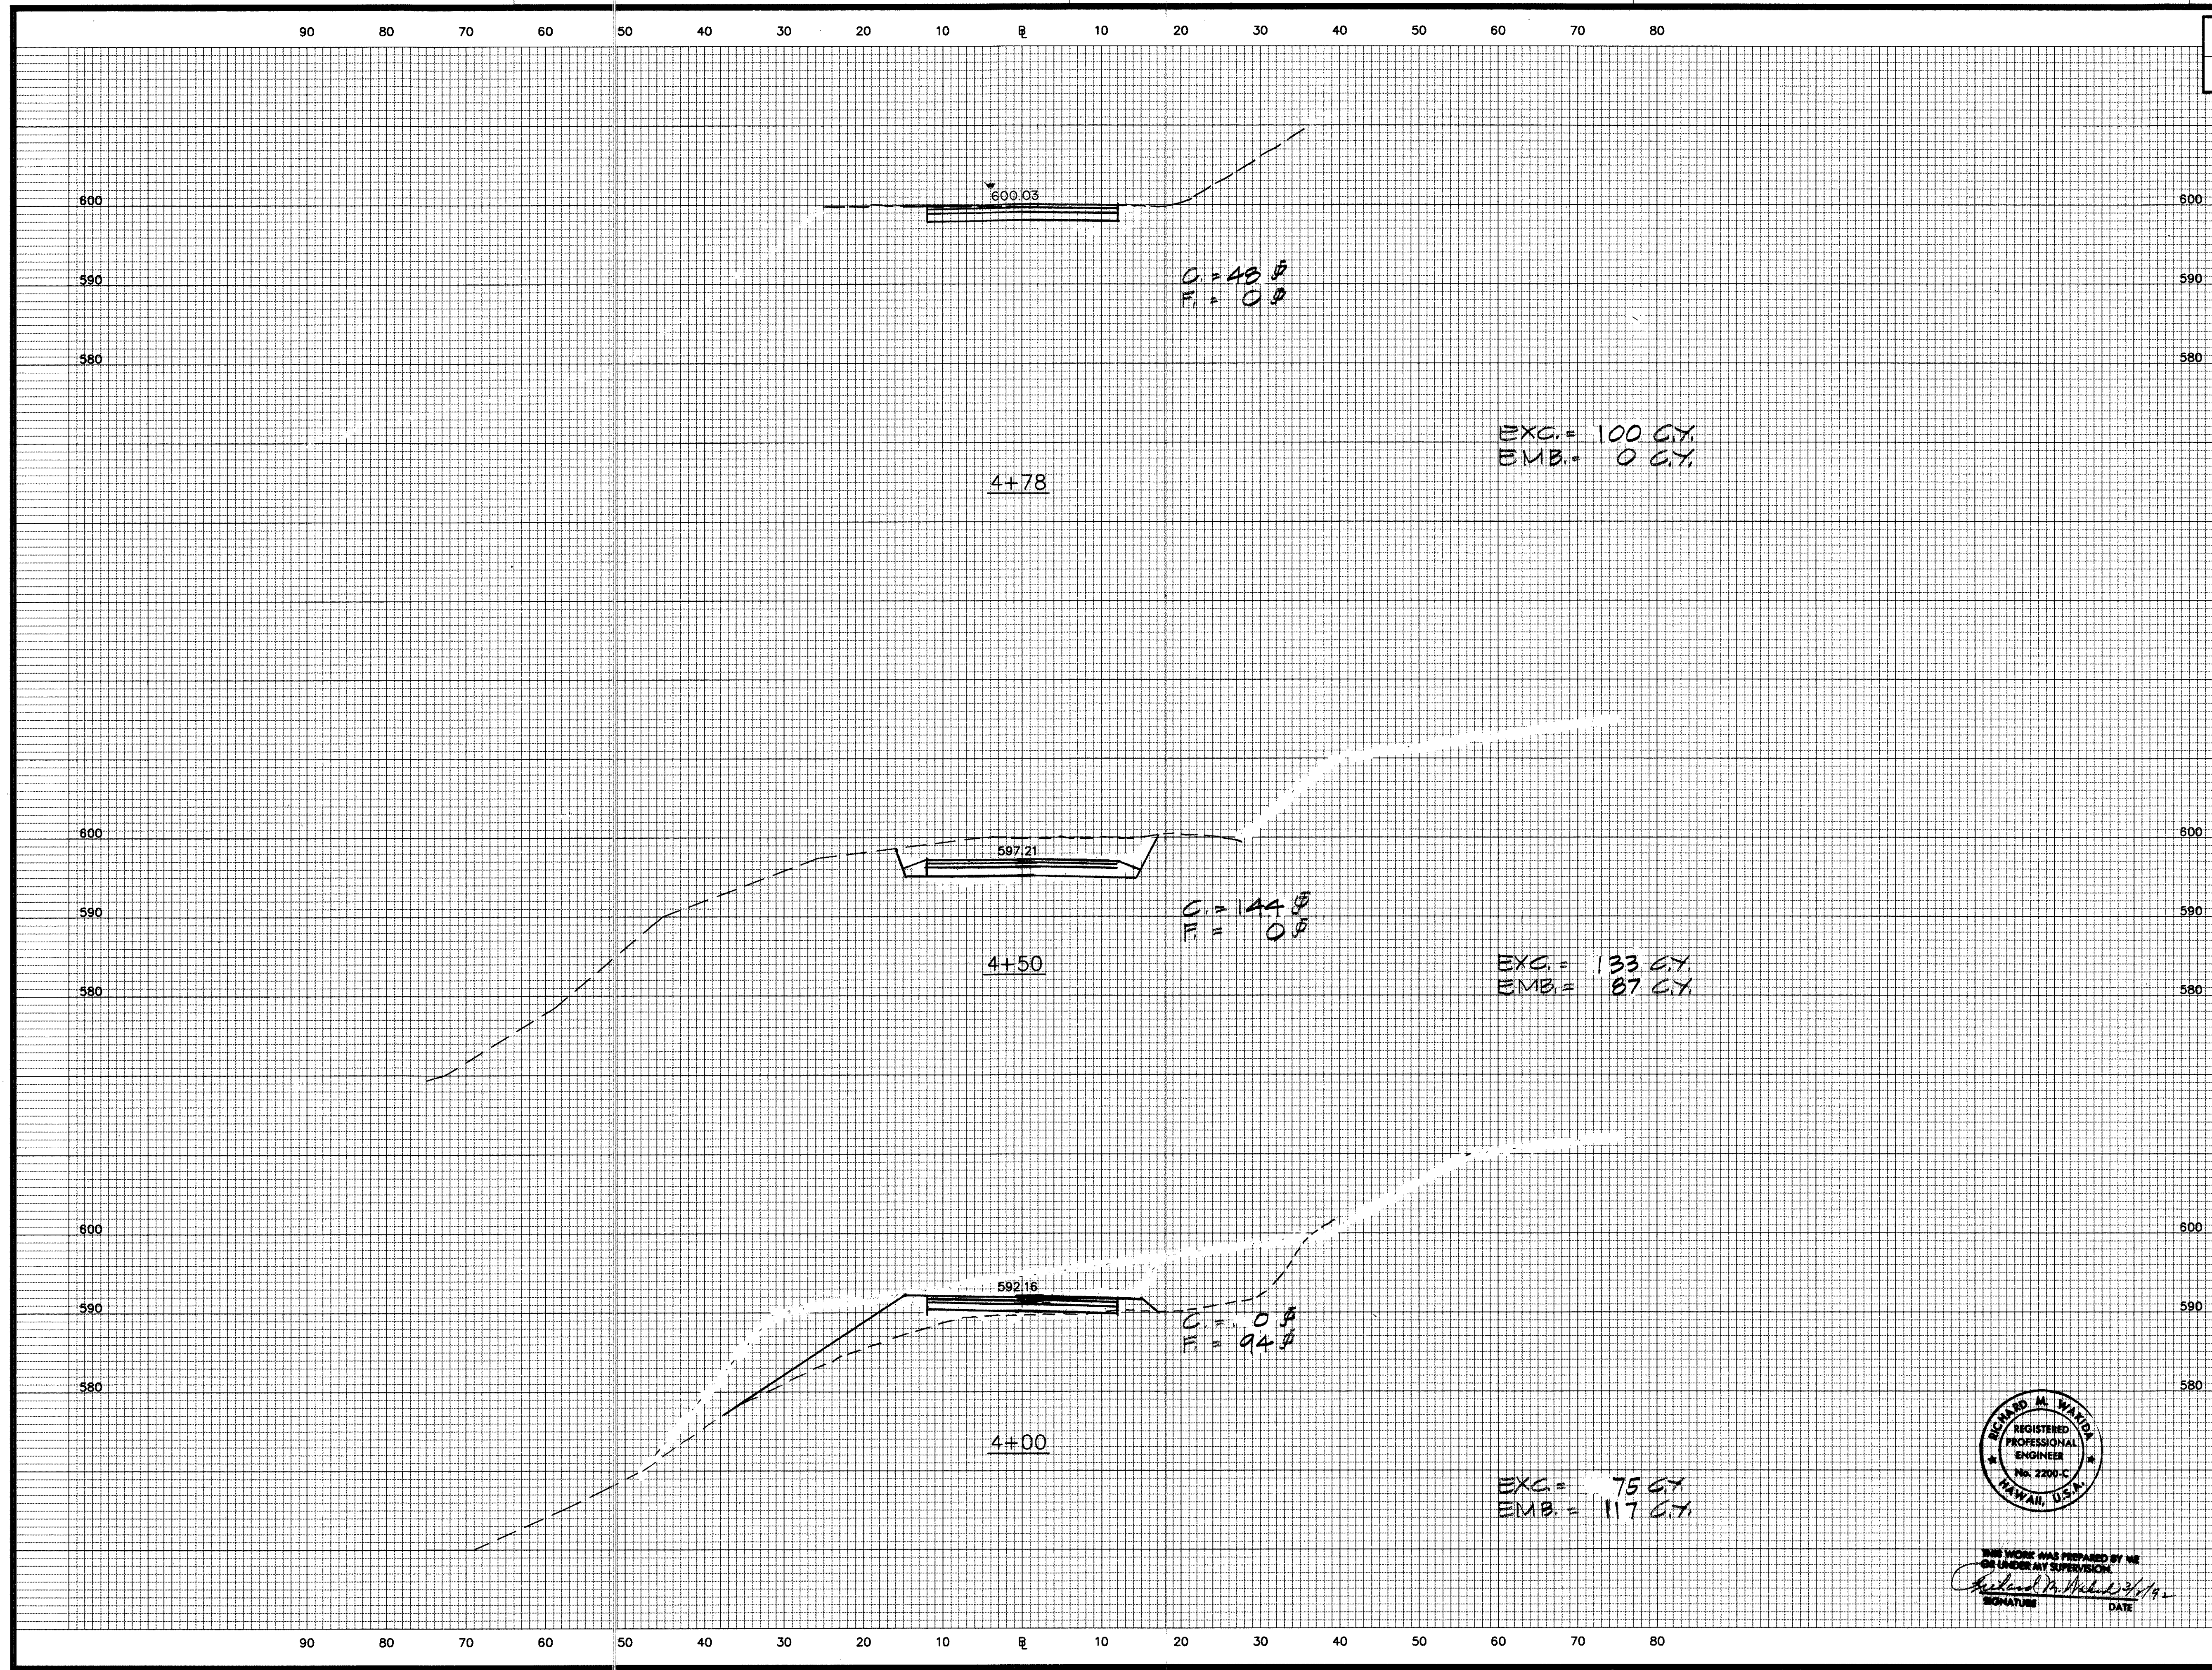

FED. ROAD DIST. NO.	STATE	FED. AID PROJ. NO.	FISCAL YEAR	SHEET NO.	TOTAL SHEETS
HAWAII	HAW.	I-H3-1(69)	1992	340	321



THIS WORK WAS PREPARED BY ME OR UNDER MY SUPERVISION.
Signature: Richard M. Wanda
DATE: 3/1/92

STATE OF HAWAII
DEPARTMENT OF TRANSPORTATION
HIGHWAYS DIVISION


CROSS SECTIONS
ACCESS ROAD "C"
STA. 4+00 TO STA. 4+78

INTERSTATE ROUTE H-3
F.A.I. PROJECT NO. I-H3-1(69) & (70)

SCALE: AS SHOWN DATE: MARCH, 1992

SHEET No. X300F 31 SHEETS

ORIGINAL PLAN
DATE
DESIGNED BY
CHECKED BY
NOTE BOOK
No.

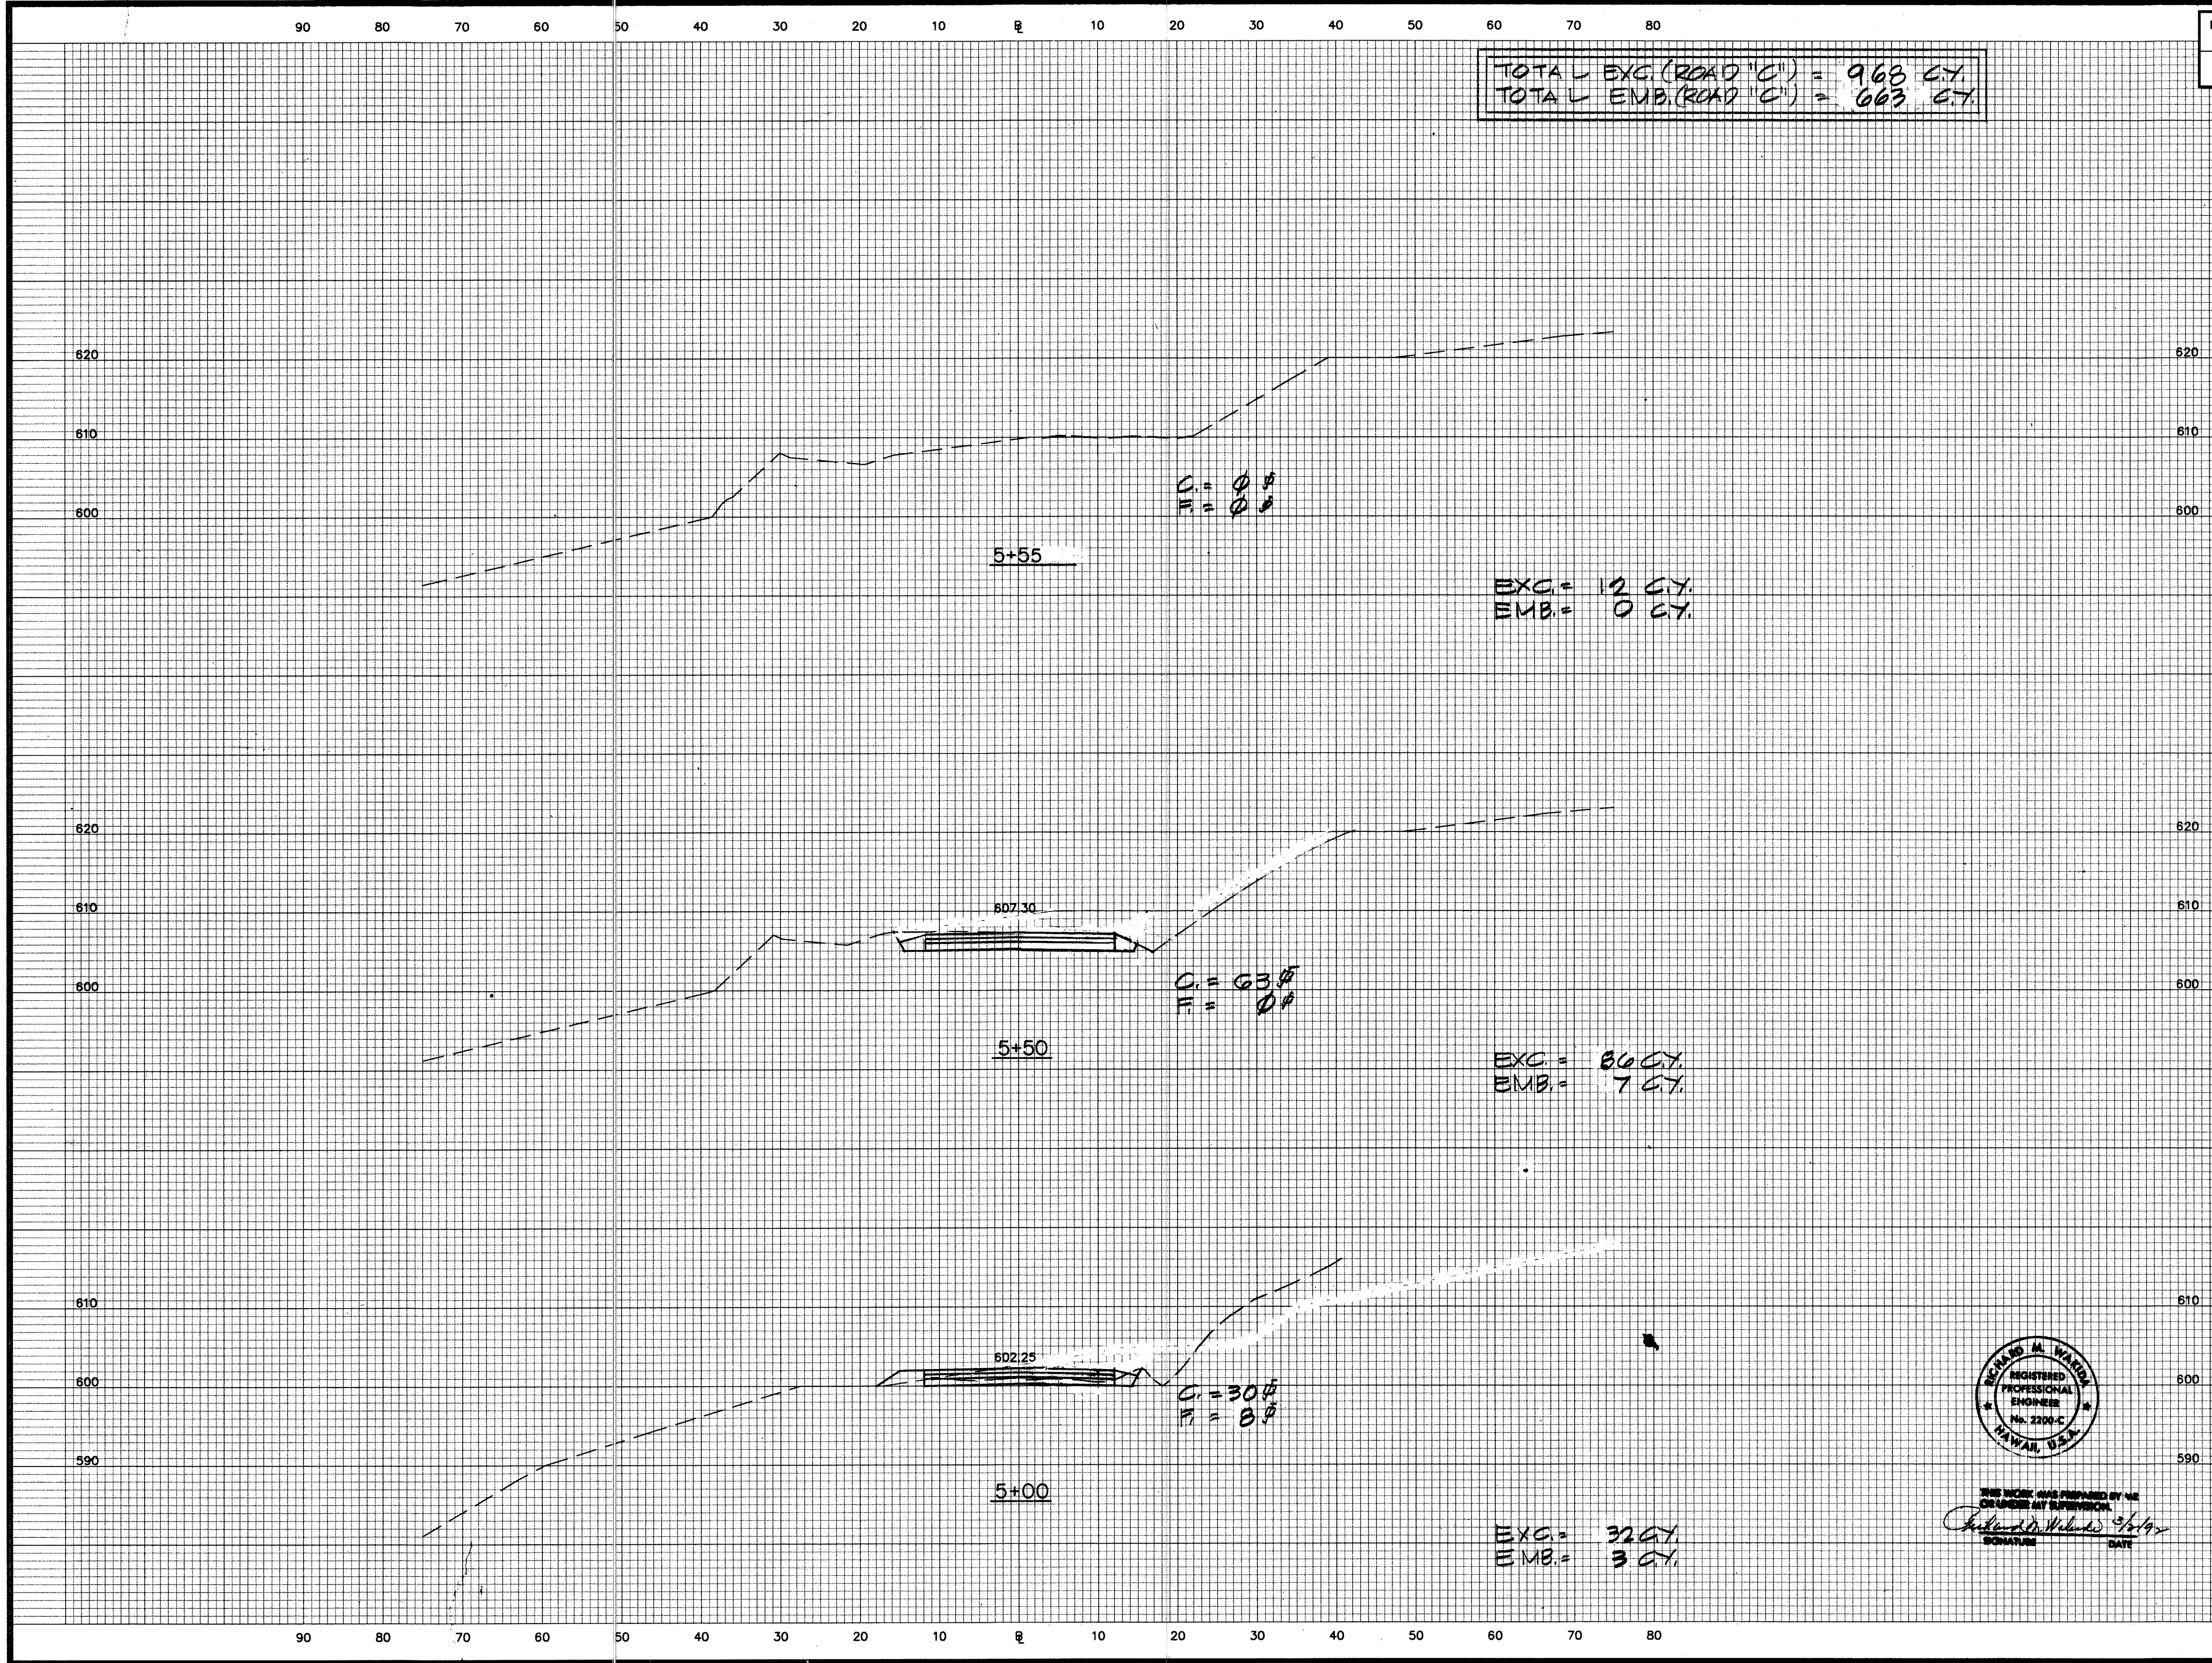

TOTAL EXC. (ROAD "C") = 968 CY
TOTAL EMB. (ROAD "C") = 663 CY

FED. ROAD DIST. NO.	STATE	FED. AID PROJ. NO.	FISCAL YEAR	SHEET NO.	TOTAL SHEETS
HAWAII	HAW.	1-H3-1(69)	1992	341	325



THIS WORK WAS PREPARED BY ME OR UNDER MY SUPERVISION.
Signature: [Signature]
DATE: [Date]

STATE OF HAWAII
DEPARTMENT OF TRANSPORTATION
HIGHWAYS DIVISION

CROSS SECTIONS
ACCESS ROAD "C"
STA. 5+00 TO STA. 5+55

INTERSTATE ROUTE H-3
F.A.I. PROJECT NO. 1-H3-1(69) & (70)

SCALE: AS SHOWN DATE: MARCH, 1992

SHEET No. X31 OF 31 SHEETS