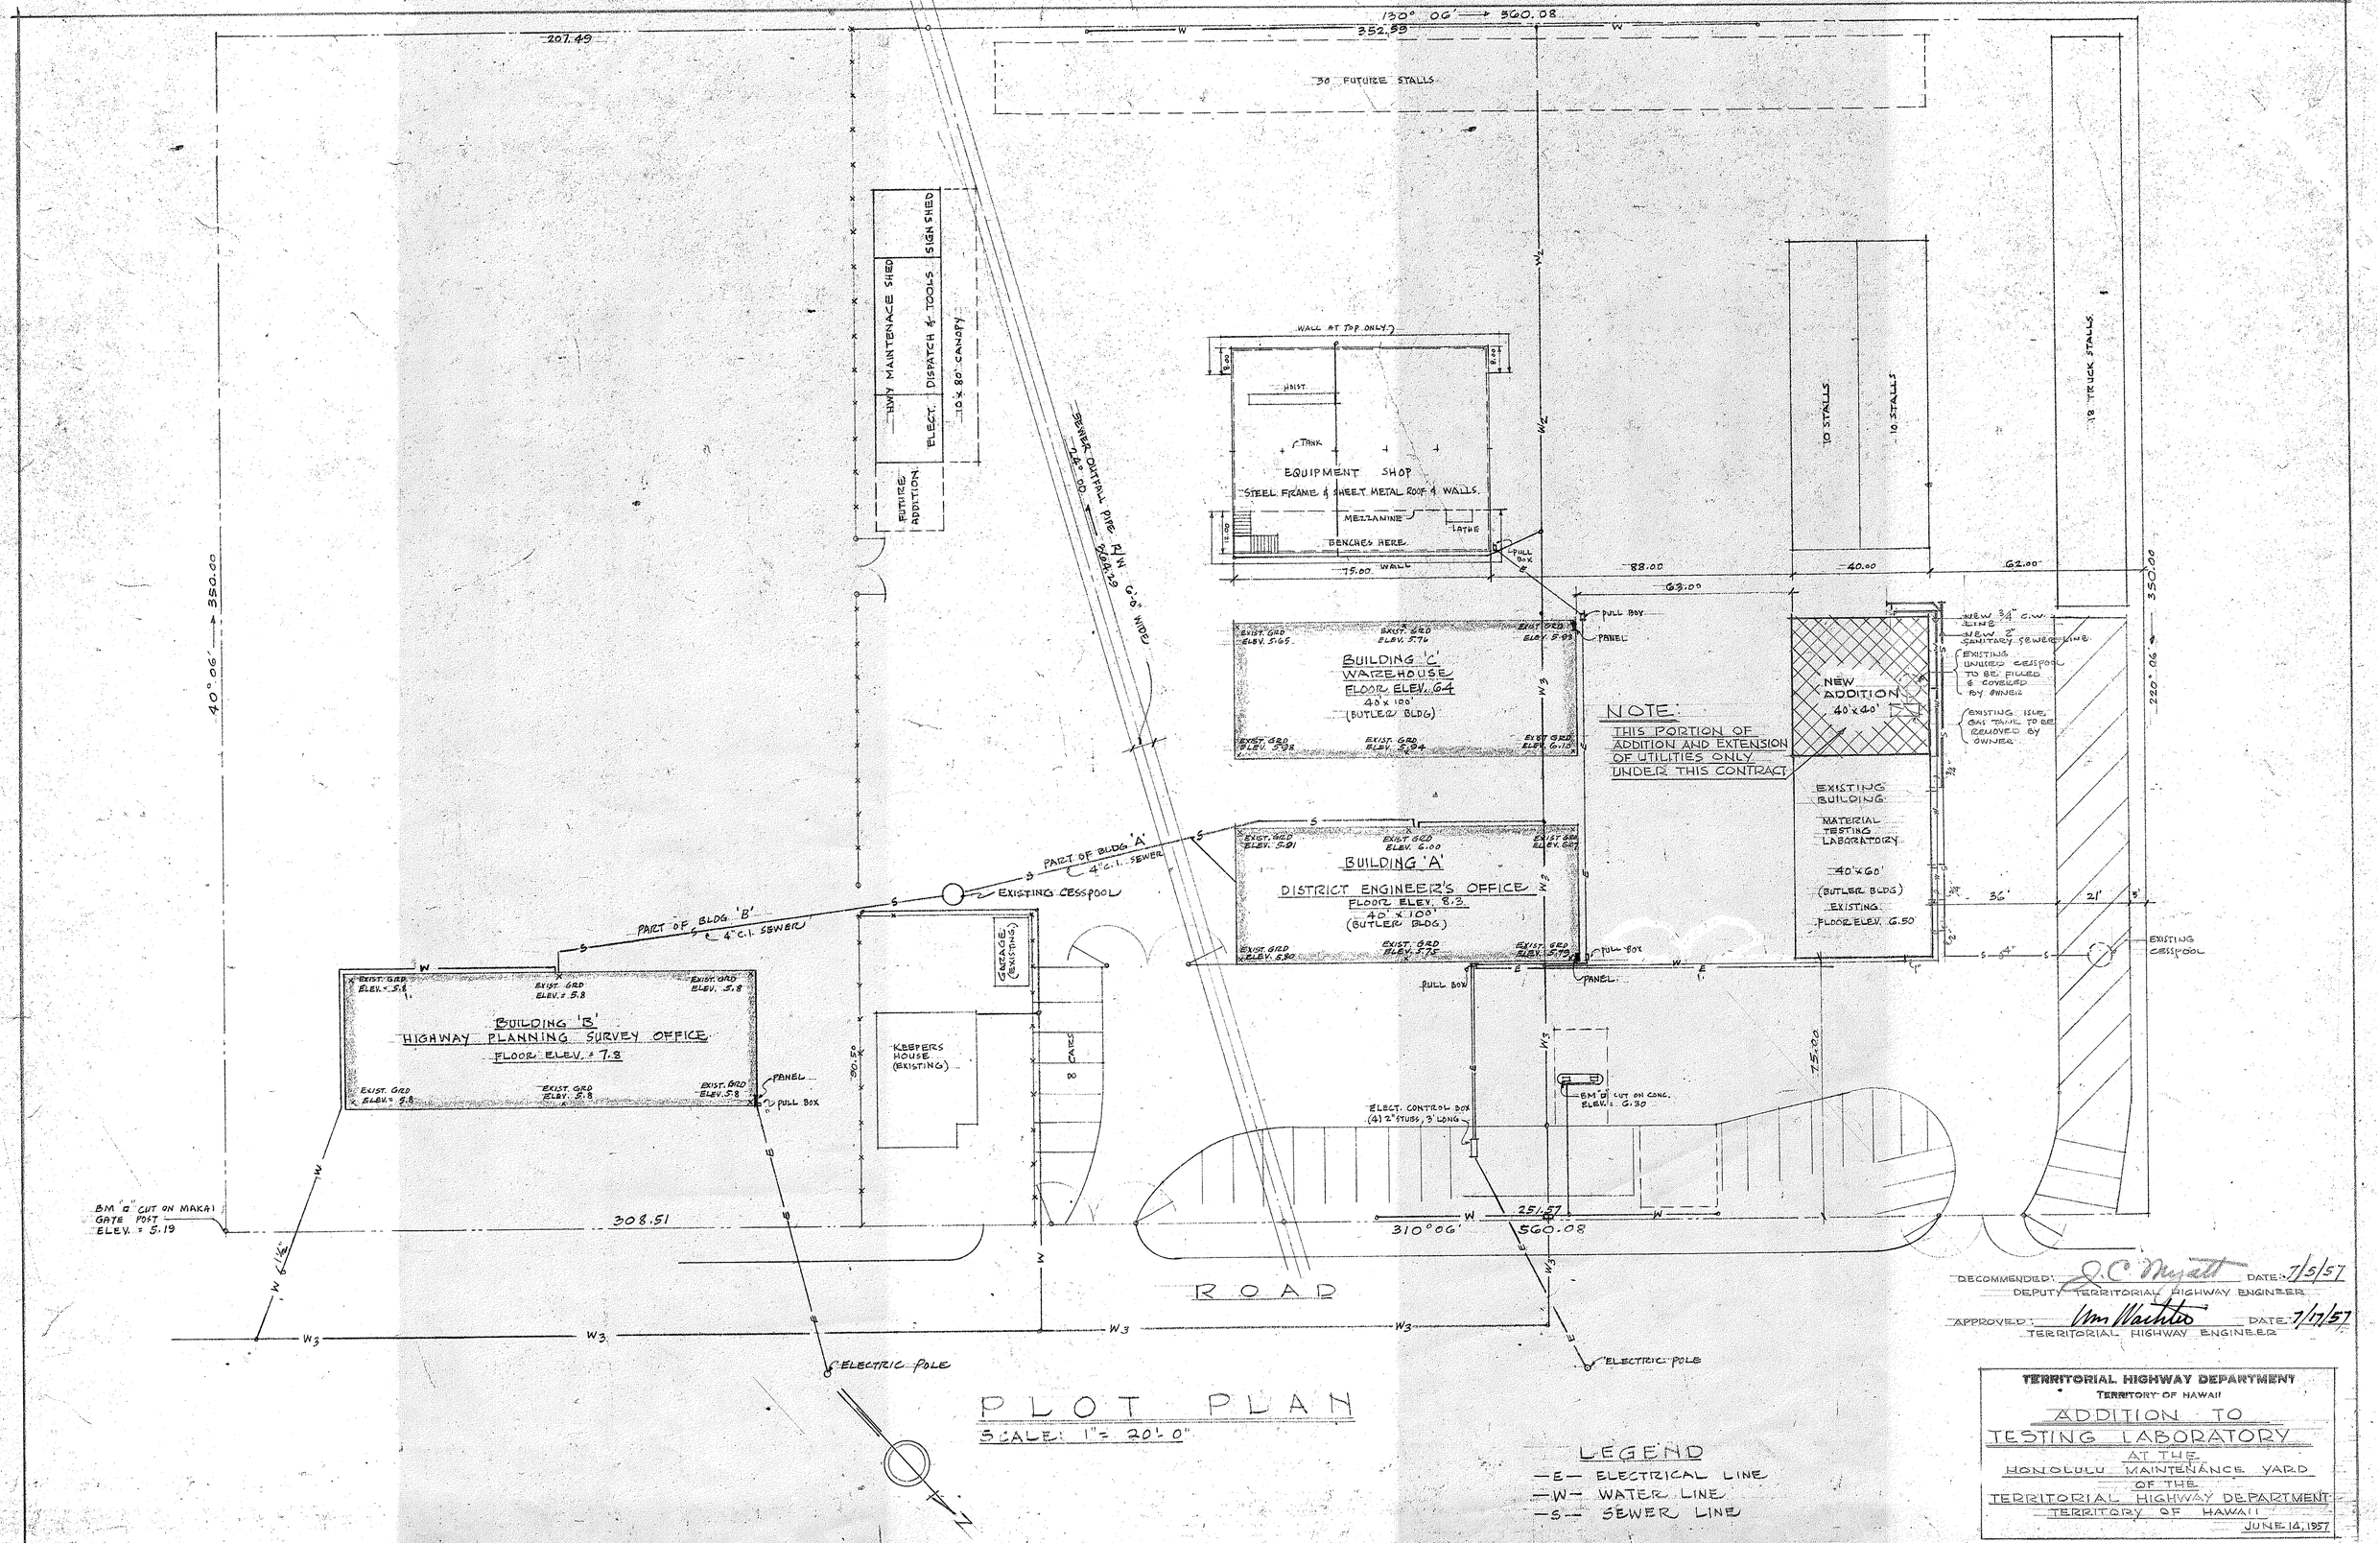

RECOMMENDED: J. C. Myatt DATE: 7/5/57
DEPUTY TERRITORIAL HIGHWAY ENGINEER

APPROVED: Um Wachter DATE: 7/17/57
TERRITORIAL HIGHWAY ENGINEER

TERRITORIAL HIGHWAY DEPARTMENT
TERRITORY OF HAWAII

ADDITION TO
TESTING LABORATORY
AT THE
HONOLULU MAINTENANCE YARD
OF THE
TERRITORIAL HIGHWAY DEPARTMENT
TERRITORY OF HAWAII
JUNE 14, 1957

SHEET NO. 1 OF 5 SHEETS

D.P.W. JOB Nº 5923